HARBOR SEALS

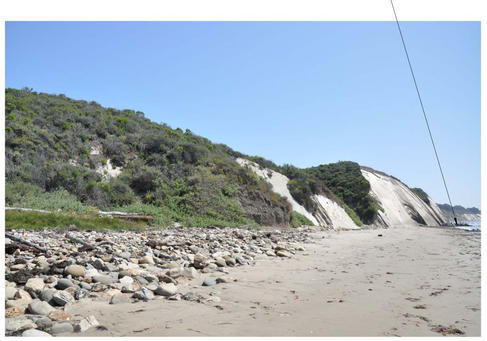

1 (2013)

HARBOR SEALS

2 (2013)

HARBOR SEALS

3 (2011)

OVERALL SITE KEY PLAN

NOT TO SCALE

SECTION 2

SCALE: 1" = 40'-0"

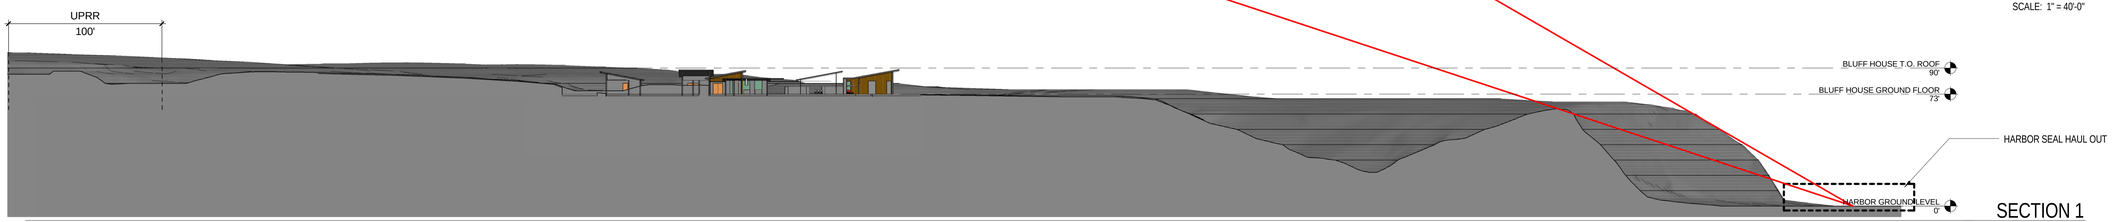

SECTION 1

SCALE: 1" = 40'-0"

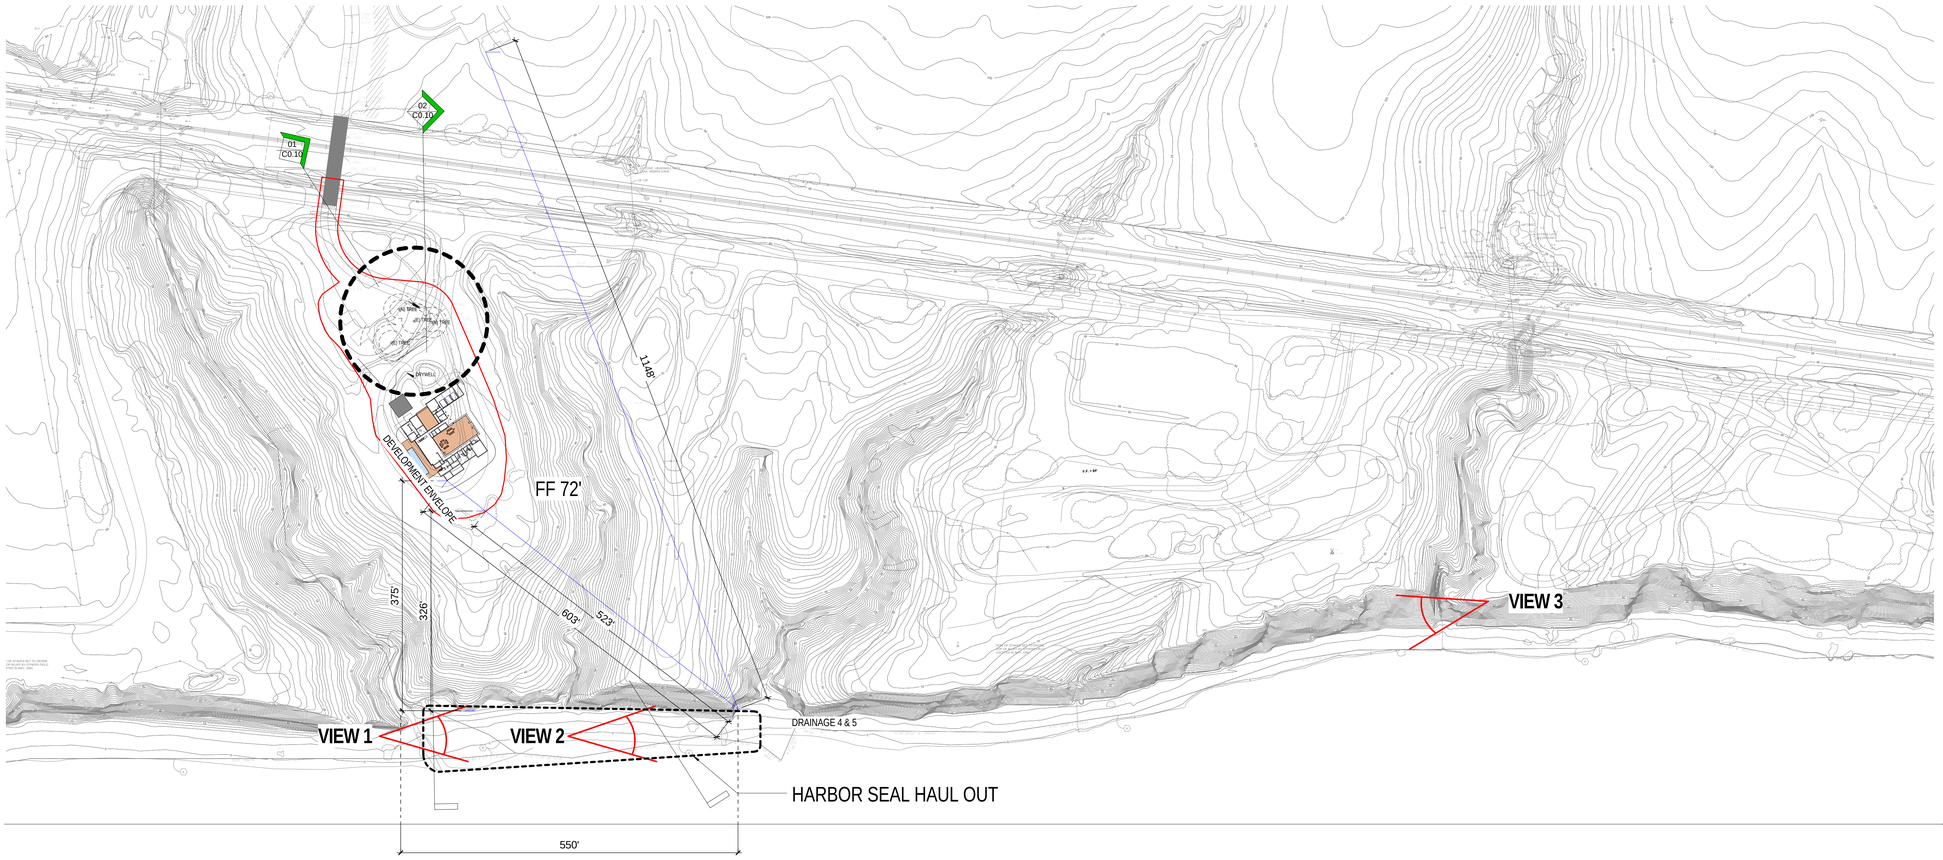

SITE PLAN

SCALE: 1" = 100'-0"

NOT FOR CONSTRUCTION

PARADISO DEL MARE

Enter address here

JOB NO: 1117

S+D

SHUBIN+DONALDSON ARCHITECTS INC.

SANTA BARBARA OFFICE
403 E. MONTECITO ST. #2A
SANTA BARBARA, CA 93103
T (805) 966-2802
F (805) 966-3002

CULVER CITY OFFICE
3034 WILLAT AVENUE
CULVER CITY, CA 90232
T (310) 204-0688
F (310) 204-0319

11/5/2013 4:01:56 PM

DRAWN BY: Author

PROJECT PHASE:
CONCEPTUAL DESIGN

All ideas, designs, and plans indicated or represented by these drawings are owned by and are property of Shubin + Donaldson Inc. and were created and developed for use in connection with the specified project. None of such ideas, designs, or plans shall be used for any purpose whatsoever without the written permission of Shubin + Donaldson Inc.
© Shubin + Donaldson Inc.

REV. #	DATE	DESCRIPTION

C0.10

SEAL HAUL OUT DIAGRAM