Docusign Envelope ID: 3773F87A-0B89-4932-BA2C-CA8383B3EEAD

PROFESSIONAL SERVICES AGREEMENT

Between

THE COUNTY OF SANTA BARBARA

And

Studio 2G Architects, LLC.

For

Lift Feasibility Study and Design
Behavioral Wellness - Haley Street Project

PROJECT NUMBER: 24022

Docusign Envelope ID: 3773F87A-0B89-4932-BA2C-CA8383B3EEAD

TABLE OF CONTENTS

PART	TITLE	PAGE
1	RECITALS	1
2	PROJECT AUTHORIZATION, TERM, MAXIMUM COMPENSATION	1
3	OWNER'S RESPONSIBILITIES	1
4	PROJECT SCOPE OF WORK (SOW)	2
5	CONSULTANT'S RESPONSIBILITIES, SERVICES, AND DELIVERABLES	2
6	CONSULTANT'S SCHEDULE	4
7	INDEMINIFICATION & INSURANCE	4
8	REPRESENTATION BY COUNSEL	4
9	HAZARDOUS MATERIALS	4
10	COMPENSATION & PAYMENT	5
11	TERM & TERMINATION	7
12	DISPUTE RESOLUTION	8
13	MISCELLANEOUS PROVISIONS	11
14	NOTICES	13
15	LIMITS OF AGREEMENT	13
16	EXHIBITS AND ATTACHMENTS	13

END TABLE OF CONTENTS

Docusign Envelope ID: 3773F87A-0B89-4932-BA2C-CA8383B3EEAD

LIST OF EXHIBITS

EXHIBIT	TITLE	PAGE
A	CONSULTANT'S SCOPE OF WORK & HOURLY RATES	A1
B	CONSULTANT'S STAFF & SUBCONSULTANTS	B1
C	CONSULTANT'S COMPENSATION	C1
D	INDEMNIFICATION AND INSURANCE REQUIREMENTS	D1
E	NOTICES	E1

LIST OF ATTACHMENTS

ITEM	TITLE	PAGE
1	ATTACHMENT 1: Elevator/Lift Feasibility Study and Design RFQ/P– Behavioral Wellness - Haley Street Project June 23, 2025 Project #24022	F1
2	ATTACHMENT 2: Proposal	F2

END LIST OF EXHIBITS AND ATTACHEMENTS

Docusign Envelope ID: 3773F87A-0B89-4932-BA2C-CA8383B3EEAD

PROFESSIONAL SERVICES AGREEMENT

FOR

PROFESSIONAL CONSULTANT SERVICES

This Professional Services Agreement ("Agreement") is entered into by and between THE COUNTY OF SANTA BARBARA ("Owner" or "County") and Studio 2G Architects, LLC., a California Limited Liability Company ("Consultant" and, together with County, collectively, the "Parties" and each individually a "Party").

PART 1 - RECITALS

1.01 WHEREAS, this Professional Services Agreement ("PSA" or "Agreement") sets forth the terms and conditions pursuant to which Consultant, as a professional, will provide professional planning consulting services to Owner in connection with the Lift Feasibility Study and Design ("Project"); and

1.02 WHEREAS, Consultant was selected by means of the County's qualifications-based selection process, and represents itself as a professional having the requisite qualifications, licenses and agrees to perform the Services defined herein.

NOW, THEREFORE, Owner and Consultant agree as follows:

PART 2 - PROJECT AUTHORIZATION, TERM AND MAXIMUM COMPENSATION

2.01 Agreement For Services

A. This PSA sets forth the terms and conditions pursuant to which Consultant, as a professional, will provide services to the County as set forth herein ("Services").

2.02 Maximum Compensation

A. The sum of all payments made to Consultant pursuant to this PSA for the performance of the Services specified in the SOW and Attachment 1 shall not exceed one hundred forty-seven thousand four hundred fifty-one dollars and thirty-six cents ($147,451.36) ("Base Contract Amount"). The sum of all payments made to Consultant for the performance of Supplemental Services performed pursuant to a duly executed Change Order in accordance with Part 10.03 below shall not exceed the Supplemental Services Amount set forth in Section 1.c of Exhibit C, attached hereto ("Supplemental Services Amount"). In no event shall the aggregate amount of all payments made by the County hereunder exceed the Maximum Compensation Limit specified in Section 1.d of Exhibit C, attached hereto ("Maximum Compensation Limit" or "MCL"). If Consultant performs services or incurs expenses beyond the Base Contract Amount before execution of a Change Order for Supplemental Services in accordance with Part 10.03, or in excess of the Maximum Compensation Limit, Consultant does so at Consultant's sole risk and expense.

2.03 Term

A. This PSA is effective as of first the date it is duly executed by both of the parties hereto, and shall remain in effect for a period of ONE YEAR thereafter, unless earlier terminated in accordance with the provisions of this Agreement ("Term").

2.04 Scope

A. The services ("Services") and deliverables ("Deliverables") described in "Consultant's Scope of Work & Hourly Rates," attached hereto as Exhibit A and Attachment 1 and incorporated herein by reference (Exhibit A and Attachment 1, collectively, the "SOW"), establish the extent of the Services and Deliverables that may be authorized by the Owner's Project Manager ("OPM") hereunder.

PART 3 - OWNER'S RESPONSIBILITIES

3.01 Owner Provided Information

A. If required and where available, Owner may provide any of the following for Consultant's use in connection with the Services:

(i) Specialized studies of existing site conditions, including the presence of hazardous materials, soil, air, water, pollution, etc.

B. Consultant must make a written recommendation to the Owner regarding the completeness or sufficiency of any survey or specialized study provided to Consultant, or the need for any study or survey that the Consultant believes is required for the Project that is not included within Consultant's Services.

3.02 Approval & Permit Fees

A. Owner will pay all fees required by any jurisdiction having authority over the Project for filing and checking of any filing prepared by Consultant that is required for the performance of the Services, and such standard fees as are charged any governmental Agency for the issuance of approvals and permits by such governmental agency necessary for the performance of the Services.

PART 4 - PROJECT SCOPE OF WORK (SOW)

4.01 Changes in Scope

A. If Owner causes a change in the Service(s) or Deliverable(s) that Consultant believes to be material, Consultant must, within fourteen (14) calendar Days of the event that caused such change, notify Owner in writing that Consultant contends Owner has caused a material change in the Service(s) or Deliverable(s). If written notice is not given to Owner within such 14-day period, such change shall be deemed immaterial, and Consultant shall not be entitled to additional compensation for such change. If the Director of the County's General Services Department ("Director"), or his Assistant Director designee, concurs that there has been a material change in Service(s) or Deliverable(s) required by Owner hereunder, payment to Consultant may be adjusted pursuant to a Change Order for Supplemental Services duly executed by both of the parties hereto in accordance with Parts 10.01.A.3, and 10.03, below; provided, however, that Consultant shall not be entitled to any Supplemental Services Amount unless and until memorialized in a duly executed Change Order, and in no event shall the aggregate amount of payments to Consultant hereunder exceed the MCL.

B. If Consultant contends that there is a material increase in the Service(s) or Deliverable(s) required to complete the Services and requests additional compensation hereunder for the performance of such Supplemental Services, and such increase is not in any way attributable to any act or omission of, or on behalf of, Consultant or any Subconsultant, including, but not limited to, faulty or inaccurate calculations or estimations made by or on behalf of Consultant, and the Director, or his Assistant Director designee, concurs that there has been a material change in Service(s) or Deliverable(s) required by Owner hereunder, payment to Consultant hereunder may be adjusted pursuant to a Change Order for Supplemental Services duly executed by both of the parties hereto in accordance with Parts 10.01.A.3 and 10.03, below; provided, however, that Consultant shall not be entitled to any Supplemental Services Amount unless and until memorialized in a duly executed Change Order, and in no event shall the

aggregate amount of payments to Consultant hereunder exceed the MCL. OPM may request, and Consultant, pursuant to such request, shall provide, assistance in re-allocating the remaining available funds available hereunder. Such assistance must, if requested by OPM, also include a determination of any other Supplemental Services necessary to complete the Project.

C. If there is a material decrease in the Services or Deliverables required to complete the Services, Consultant If shall immediately notify OPM of such decrease, and agrees to accept a reasonable corresponding reduction in compensation hereunder.

PART 5 - CONSULTANT'S RESPONSIBILITIES, SERVICES, AND DELIVERABLES

5.01 Consultant as Independent Contractor

A. Consultant is performing all Services as an independent contractor, and not as an agent or employee of County.

5.02 No Assignment; Consultant's Use of Subconsultants

A. The expertise and experience of Consultant are material considerations for County's execution of this Agreement. Consultant shall not assign, delegate, or transfer, directly or indirectly, whether by operation of law or otherwise, this PSA or any of Consultant's rights or obligations hereunder, without the prior written consent of County in each instance, and any attempt to so assign, delegate, or transfer this Agreement, or any rights, duties or obligations arising hereunder, shall be void and of no effect. Notwithstanding the foregoing, Consultant may use the subconsultants set forth in Exhibit B, attached hereto and incorporated herein by reference ("Subconsultants"), in performing the Services under this Agreement. Consultant shall be responsible for directing the work of authorized Subconsultants, and for all compensation and benefits due to Subconsultants, if any. County assumes no responsibility whatsoever concerning such compensation or benefits. Consultant shall not engage any subconsultant(s) in the performance of Services, other than the Subconsultants identified in Exhibit B, without the prior written approval of the OPM in each instance.

5.03 Consultant's General Responsibilities

The following General Responsibilities shall apply to all Services under this Agreement.

A. Standard of Care

1. Consultant shall perform all Services in accordance with those standards of care that are generally recognized as being used by competent persons in Consultant's profession and area of specialty in the State of California.

2. At all times during the Term, Consultant shall ensure the performance of all Services in compliance with all applicable federal, state, and local codes, statutes, laws, regulations and ordinances ("Applicable Laws").

3. Consultant shall use its professional judgment and expertise to verify interpretations of Applicable Laws from the appropriate government agency(ies) and authorities having jurisdiction over the Project. Such efforts shall be undertaken in accordance with the Standard of Care.

B. Funding by Governmental Agencies

1. If the Project is to be constructed, wholly or in part, with funds from Federal, State, or other outside funding sources, Consultant shall comply with all requirements of all such Federal, State, and outside funding sources.

C. HCAI (formally known as OSHPD) Jurisdiction

1. If the Project is within the jurisdiction of the State of California, Department of Health Access and Information ("HCAI" formally known as OSHPD), Consultant's Deliverables and performance of Service must meet all HCAI requirements.

D. Sequence of Consultant's Services

1. Consultant's Services shall proceed sequentially as described in the SOW unless otherwise agreed or directed by the Owner via a duly executed Change Order.
2. The Milestone Schedule for completion of the Consultant's Services is set forth in the SOW.

E. Submittal of Deliverables

1. Each submittal of a Deliverable by Consultant to Owner hereunder shall include a declaration statement, signed by a duly authorized officer of Consultant, that Consultant coordinated the work of Consultant and its Subconsultants, that such Deliverable is accurate and complete, and that all of Owner's prior review comments have been incorporated therein.
2. Consultant shall furnish to Owner, in form and format suitable for reproduction, original reproducible files and other instruments of Service, and computer flash drives containing each submittal to County hereunder in the following electronic formats: Microsoft PC compatible operating system, AutoCAD 2004 or newer, Microsoft Office 2003 or newer.

F. Printing & Reproduction

1. Consultant shall pay for all printing and reproduction cost incurred in the performance of the Services.
2. Owner will print coordination check documents to be used by the Owner beyond the number of copies identified in the SOW at Owner's expense.
3. If applicable to this PSA, Owner will print Bid Documents for distribution to Bidders at Owner's expense.

G. Meetings

1. Required meetings are as specifically identified in the SOW.
2. Unless otherwise requested by the OPM, Consultant shall prepare agendas for and take minutes of all meetings conducted or attended by Consultant in connection with the performance of Services hereunder. This includes meetings that are chaired by the OPM.
3. The Consultant's compensation for attendance at and preparation of minutes for all such meetings is included in Base Contract Amount.

H. Consultant's Staff and Subconsultants

1. Consultant's staff and Subconsultants are identified in Exhibit B, and are subject to the requirements set forth therein.
2. Changes to Consultant's staff and Subconsultants are subject to Owner's prior written approval via a duly executed Change Order.

5.04 Basic Services & Deliverables: See Exhibit A

PART 6 - CONSULTANT'S SCHEDULE

6.01 Schedule

A. Consultant shall promptly perform all Services and Deliverables in accordance with the Project schedule approved by the County.

B. Consultant shall perform all Services and Deliverables within the time and Project schedule set forth in this Agreement. Time is of the essence in this Agreement.

C. Consultant shall provide and maintain Project staffing levels as necessary to perform the Services within the time provided in the Project schedule set forth in this Agreement.

PART 7 - INDEMNIFICATION & INSURANCE

7.01 Exhibit D Indemnification and Insurance Requirements

A. Consultant shall comply with all indemnification and insurance requirements set forth in Exhibit D, attached hereto and incorporated herein by reference.

PART 8 - REPRESENTATION BY COUNSEL

A. Both parties to this PSA were represented by counsel in the negotiation and execution of this PSA.

B. The parties hereto are aware of the provisions set forth in California Civil Code §1717 and intend this paragraph of the PSA to meet said statutory requirements so that the reference to attorneys' fees in Part 7, "Indemnification & Insurance" applies only in the indemnification context in Part 7, "Indemnification & Insurance."

PART 9 - HAZARDOUS MATERIALS

9.01 Responsibility for Hazardous Materials

A. Owner acknowledges that Consultant has no special knowledge or expertise regarding asbestos or other hazardous materials.

B. Unless otherwise provided in this PSA, or unless Owner has provided documented information to Consultant regarding the presence or potential presence of such hazardous materials Consultant and its Subconsultants have no responsibility for the discovery, presence, handling, removal or disposal of, or exposure of persons to, hazardous materials in any form at the Project site, including but not limited to asbestos, asbestos products, polychlorinated biphenyl (PCB) or any other toxic substance.

PART 10 - COMPENSATION & PAYMENT

10.01 Compensation

A. Payments will be made as set forth herein

1. Maximum Compensation Limit

   a. The Maximum Compensation Limit includes the maximum aggregate amount of compensation payable by the Owner to Consultant hereunder. Total payment by Owner to Consultant shall not exceed the Maximum Compensation Limit specified in Exhibit C, attached hereto and incorporated herein by reference. Consultant is fully responsible for the provision of all Services and Deliverables, compensation for which shall not exceed the MCL.

2. Consultant's Compensation Schedule

   a. Compensation payable to Consultant hereunder for Consultant's performance of the Services, comprising of two phases. Phase 1 is comprised of six Tasks and Phase 2 is comprised of eleven Tasks as set forth in the SOW shall be on a fixed fee basis upon completion of each Task, and in the respective amounts for each such Task as set forth in the SOW.

b. Consultant's Hourly Rate Schedule, applicable to Supplemental Services, is set forth in the SOW.

3. Changes

   a. During the Term of this PSA, the Owner may authorize changes to this PSA, other than by amending this PSA in accordance with Part 15.B., below, only in accordance with Part 4.01, above, and Part 10.03, below, and only to the extent authorized by the Board of Supervisors in approving this PSA.

4. Prevailing Wages

   a. Certain Services to be performed under this contract may be considered "public works" subject to prevailing wage, apprenticeship and other labor requirements of Labor Code division 2, part 7, chapter 1, section 1720 et seq. Such public works may include work performed during the design and preconstruction phases of construction including, but not limited to, inspection and land surveying work. Consultant is solely responsible for determining whether the Services, or any portion thereof, is subject to said requirements, and for complying with all such requirements that apply. All such public works projects are subject to compliance monitoring by the California Department of Industrial Relations (DIR). County has obtained from the DIR general prevailing wage determinations for the locality in which the Work is to be performed that are on file with County's Public Works Agency and are available upon request. Consultant is responsible for posting job site notices as prescribed by regulation pursuant to Labor Code section 1771.4(a)(2). Consultant acknowledges that it is aware of state and federal prevailing wage and related requirements and shall comply with these requirements to the extent applicable to the Services, including, without limitation, Labor Code sections 1771 (payment of prevailing wage), 1771.1 (registration with DIR) and 1771.4 (submission of certified payrolls to Labor Commissioner) Consultant has included (and shall include) consideration for this obligation in calculating compensation and cost estimates under this PSA.

5. Errors and Omissions

   a. Consultant must correct all errors and omissions attributable to acts and/or omissions of and/or on behalf of Consultant and/or Subconsultants without cost to Owner.

   b. Owner has the right to pursue claims for any negligent errors and omissions of or on behalf of Consultant and/or Subconsultant(s).

10.02 Reimbursable Expenses

A. When travel is authorized as a reimbursable expense, Consultant agrees to comply with the Santa Barbara County and Federal travel policies and guidelines, where applicable, for all travel, lodging and meal reimbursements arising from the performance of this Agreement. Detailed travel policy requirements and limitations can be found in the Capital Projects Division.

B. All reimbursable expenses hereunder, including travel, mileage, copying, printing, plotting, And visualizations are included in the Base Contract Amount and shall not be invoiced more often than monthly.

10.03 Supplemental Services & Deliverables

A. To the extent that County has established a Supplemental Services Allowance ("SSA") for the performance of services not included within the Services and Deliverables, such SSA is set forth in Section 1.c of Exhibit C. Consultant shall only commence work other than as set forth in the SOW pursuant to a Change Order duly executed by the Director or his Assistant Director

designee ("Change Order"), and only to the extent expressly authorized by the County Board of Supervisors in approving this PSA.

10.04 Payment

A. Payment Requests

1. Owner will make payments within thirty (30) Days after the OPM's approval of the Consultant's correct Payment Request.

B. Invoices

1. Consultant may submit a Payment Request not more than once each month.

C. Progress Payments

1. Owner may, in its discretion, adjust any progress payment so that it corresponds with the percentage of completion as reasonably determined by Owner.

10.05 Release of All Claims

A. Prior to final payment hereunder, Consultant must execute and deliver to Owner a release of all claims arising from this Agreement, other than such claims, if any, as may be specifically excepted from the release for the reasons and in the amounts stated in the release.-

10.06 Timely Billings

A. Consultant agrees to bill Owner on a timely basis and not later than ninety (90) Days after:

1. Services are performed; or

2. Billings are otherwise due pursuant to the terms of the PSA.

B. Owner has no liability for payment of, and has sole discretion to pay or decline payment of, any billings submitted after the expiration of such ninety (90) Day period.

10.07 Consultant's Accounting Records

A. Accounting System & Records Retention

1. Consultant must maintain an accounting system in accordance with current standards of accounting and financial reporting for the purpose of supporting payments for Services authorized under this PSA. Consultant must retain such records for three (3) years after expiration or termination of this PSA, or until all claims, if any, have been disposed of, whichever period is longer.

B. Owner's Auditing Rights

1. Upon service of a written Notice to Consultant, Owner, and persons authorized by Owner, have the right at any reasonable time and place to examine, audit, and make copies of books, records, documents, accounting procedures and practices relating to the performance or administration of this PSA, or affecting any changes or modifications to this PSA.

C. Applicability to Subcontracts

1. Consultant must incorporate the above-stated accounting and audit requirements into all subcontracts, including, but not limited to, contracts with Subconsultants, exceeding Ten Thousand Dollars ($10,000) in value in connection with this PSA, including any modification(s) thereof.

PART 11 - TERM & TERMINATION

11.01 Owner's Rights

A. Termination for Convenience

1. The Director may, by written notice to Consultant, terminate all or part of this PSA at any time for Owner's convenience. Upon receipt of such notice, Consultant must immediately cease all work hereunder as specified in the notice.

2. If this PSA is so terminated, Consultant will be compensated as set forth below.

B. Termination for Breach

1. If Consultant violates any of the covenants or agreements of this PSA, or if Consultant fails to fulfill in a timely and proper manner its obligations pursuant to this PSA, and does not cure such failure or violation within thirty (30) days, or such shorter period as the Owner may determine is necessary and appropriate, after receipt of written notice from the County's OPM specifying such failure or violation, whether subject to cure, and, if subject to cure, the time and manner of cure, Owner may terminate this PSA in accordance with Part 11.01.A.1, above.

2. Owner will provide Consultant with written notice as to the effective date of termination, and Consultant is not entitled to compensation for Services or expenses beyond the specified termination date.

3. If, after notice of termination for breach of this PSA, it is determined that Consultant did not breach this PSA, the termination will be deemed to have been made for Owner's convenience, and Consultant will receive payment due to Consultant for Services performed prior to such termination for convenience in accordance with Section 11.02, below.

C. Suspension for Convenience

1. OPM may, without cause, order Consultant in writing to suspend, delay, or interrupt the Services under this PSA in whole or in part for up to 90 days. COUNTY shall incur no liability for suspension under this provision, and such suspension(s) shall not constitute a breach of this Agreement.

D. The rights and remedies provided herein to Owner are cumulative and in addition to any other rights and remedies provided by law in this PSA.

11.02 Consultant's Compensation Upon Termination

A. In the event of Owner's termination of this PSA, Consultant will receive compensation as follows:

1. For fully Deliverables and Services performed and delivered by Consultant and accepted by County, and authorized Reimbursable Expenses pursuant to this PSA, compensation will be in the amount specified in the PSA for such Deliverables, Services, and authorized expenses.

2. For items of Service on which Owner has issued an Authorization to Proceed but which have not been fully completed and accepted, Consultant will be compensated for its Services accepted by Owner in an amount which bears the same ratio to the total fee otherwise payable for the performance of that Service as the Services performed bear to the total Services necessary for the full performance of that Service.

B. In no event will the total compensation paid for any item of Service exceed the value specified in this PSA for such item of Service.

11.03 Delivery of Documents

A. Upon any termination of this PSA, Consultant shall furnish Owner all documents and Instruments of Service prepared pursuant to this PSA, whether complete or incomplete. Consultant may retain a copy for its records if so provided by Owner in such notice of termination.

PART 12 - DISPUTE RESOLUTION

12.01 Consultant's Questions & Concerns

A. Questions regarding the terms, conditions and Services of this PSA will be decided by the County's Director of General Services, who will furnish the decisions to Consultant in writing within thirty (30) Days after receiving a written request from Consultant.

12.02 Dispute Resolution During Construction

A. Alternate Dispute Resolution (ADR)

1. Owner intends, but shall not be required, to use ADR techniques including Partnering and Mediation during Design.

B. Consultant and its Subconsultants shall participate in all ADR efforts as directed by Owner.

C. In the event that Owner elects to utilize such ADR, the cost of such Partnering training facilities and facilitator will be borne equally by the parties hereto.

12.03 Negotiations Before and During Mediation

A. Negotiations to resolve disputes before and during Mediation are initiated for settlement purposes only and are not binding unless otherwise agreed by Owner and Consultant.

12.04 Mediation

A. Voluntary Mediation

1. In the event a dispute or issue is not resolved by negotiation, Owner and Consultant agree to attempt to resolve the matter by Mediation.

2. Said Mediation is non-binding, and intended to provide an opportunity for the parties hereto to evaluate each other's cases and arrive at a mutually agreeable solution.

B. Initiation of Mediation

1. Any party hereto may initiate Mediation by notifying the other party hereto in writing.

C. Request for Mediation

1. A Request for Mediation must contain a brief statement of the nature of the dispute or claim, and the names, addresses, and phone numbers of all parties to the dispute or claim, and those who will represent them, if any, in the Mediation.

2. Within ten (10) days of a Party's receipt of a Request for Mediation, the Party in receipt of such Request for Mediation shall provide to the requesting Party a written response indicating whether the receiving Party is willing to participate in voluntary, non-binding mediation with respect to such dispute or claim.

D. Selection of Mediator

1. Within fourteen (14) days of a Party's written response to a Request for Mediation indicating that such Party is willing to participate in meditation with respect to the dispute or claim at issue, the Parties hereto will confer to select an appropriate mediator agreeable to all Parties.

2. If the Parties hereto cannot agree on a mediator, they may accept a mediator appointed by a recognized association such as the American Arbitration Association.

E. Qualifications of a Mediator:

1. Any mediator selected hereunder ("Mediator") must have expertise in the area of the dispute and be knowledgeable in the Mediation process.

2. No person shall serve as a Mediator in any dispute in which that person has any financial or personal interest in the result of the Mediation.

Docusign Envelope ID: 3773F87A-0B89-4932-BA2C-CA8383B3EEAD

3. Before accepting an appointment, the prospective Mediator must disclose any circumstances likely to create a presumption of bias or prevent a prompt meeting with the parties. Upon receipt of such information, the Parties will confer and decide whether to select another Mediator.

F. Vacancies

1. If any Mediator becomes unwilling or unable to serve, another Mediator will be selected unless the Parties agree otherwise.

G. Representation

1. Any Party may be represented in the Mediation by person(s) of their choice who must have full authority to negotiate.
2. The names and addresses of such representative(s) must be communicated in writing to all Parties and to the Mediator.

H. Time and Place of Mediation

1. The Mediator will set the time of each Mediation session.
2. The Mediation will be held at a convenient location agreeable to the Mediator and the Parties, as determined by the Mediator.
3. All reasonable efforts will be made by the parties hereto and the Mediator to schedule the first session within sixty (60) Days after selection of the Mediator.

I. Identification of Matters in Dispute

1. Unless a longer period of time is required by the Mediator, at least ten (10) days before the first scheduled Mediation session, each Party must provide the Mediator a brief memorandum setting forth such Party's position with regard to the issues identified in the Request for Mediation, and any other pertinent issues that such Party believes need to be resolved. At the discretion of the Mediator, or otherwise agreed by the Parties, the Parties hereto may mutually exchange such memoranda.
2. At the first Mediation session, the Parties will be expected to produce all information reasonably required for the Mediator to understand the issue(s) presented. The Mediator may require each Party to supplement such information.

J. Authority of Mediator

1. The Mediator does not have authority to impose a settlement on the Parties, but will attempt to assist the parties hereto in reaching a satisfactory resolution of their dispute.
2. The Mediator is authorized to conduct joint and separate meetings with the Parties, and to make oral and written recommendations for settlement.
3. Whenever necessary, the Mediator may also obtain expert advice concerning technical aspects of the dispute, provided that the Parties agree in writing in advance to such outside expert advice, to assume the expenses of obtaining such expert advice, and whether the arrangements for obtaining such expert advice will be made by the Mediator or one or more of the Parties.
4. The Mediator is authorized to end the Mediation whenever, in the Mediator's judgment, further Mediation efforts would not contribute to a resolution of the dispute between the Parties.

K. Privacy

1. Mediation sessions are private.
2. The Parties and their representatives may attend Mediation sessions.

3. Other persons may attend Mediation sessions only with the prior written consent of each of the Parties , and with the consent of the Mediator.

L. Confidentiality

1. The Mediator will not divulge confidential information disclosed to a Mediator by the Parties or by witnesses in the course of the Mediation.
2. All records, reports, or other documents received by a Mediator while serving as Mediator, are confidential.
3. The Mediator must not be compelled to divulge such records or to testify in regard to the Mediation in any adversary proceeding or judicial forum.
4. The Parties shall maintain the confidentiality of the Mediation and shall not rely on, or introduce as evidence in any arbitration, judicial or other proceedings:
    a. Views expressed or suggestions made by the other Party with respect to a possible settlement of the dispute;
    b. Statements made by the other Party in the course of the Mediation proceedings;
    c. Proposals made or views expressed by the Mediator;
    d. Whether the other Party had or had not indicted willingness to accept a proposal for settlement made by the Mediator.

M. No Stenographic Record

1. There shall be no stenographic record of the Mediation.

N. Termination of Mediation

1. The Mediation shall be terminated:
    a. By the execution of a Settlement Agreement by the Parties with respect to the issues subject to the Mediation;
    b. By a written declaration of the Mediator to the effect that further efforts at Mediation are no longer worthwhile; or
    c. By a written declaration of one or more of the Parties to the effect that the Mediation proceedings are terminated.

O. Exclusion of Liability

1. No Mediator shall be a necessary party in judicial proceedings related to the Mediation.

P. Interpretation and Application of These Mediation Provisions

1. The Mediator will interpret and apply these Mediation provisions insofar as they relate to the Mediator's duties and responsibility.

Q. Expenses

1. The expenses of witnesses for each Party must be paid by the Party producing such witnesses.
2. All other expenses of the Mediation, including required traveling and other expenses of the Mediator, and the expenses of any witness called by the Mediator, and the cost of any proofs or expert advice produced at the direct request of the Mediator, will be apportioned equally between the Parties, or as may otherwise be agreed by the Parties, provided, however, that a Party shall not be responsible for any such Mediation expense to which such Party did not consent in advance in writing.

12.05 Compensation for Participation in Mediation

Docusign Envelope ID: 3773F87A-0B89-4932-BA2C-CA8383B3EEAD

A. Consultant is not entitled to compensation for time spent in or for negotiations or Mediation to resolve questions or disputes between Consultant and Owner arising out of this PSA.

PART 13 - MISCELLANEOUS PROVISIONS

13.01 Capitalization and Formatting

A. Terms capitalized in this PSA include those that are:

1. Specifically defined; or
2. Titles of Parts or paragraphs; or
3. Titles of reports or Deliverables; or
4. Titles of other documents.

B. Unless otherwise indicated, highlighted, **emboldened**, *italicized*, or underlined text is not indented to imply special significance but serves merely as an aid to the reader to distinguish or quickly reference selected text.

C. Text shown with Strike Through font is meant to, and does, exclude such text from the PSA. It is shown as such merely for the convenience of the Owner.

D. The captions of the Parts and paragraphs are for convenience only and will not be deemed relevant in resolving any question of interpretation or construction of any such Part or paragraph.

13.02 Force Majeure

A. Neither party hereto shall be liable to the other Party hereto for damages or delay in performance caused by events beyond the control of such Party or such Party's employees, agents, affiliates, officers, directors, Subconsultants, or representatives, provided that (i) such events are not in any way attributable to any act or omission by or on behalf of such Party or any of such Party's employees, agents, affiliates, officers, directors, Subconsultants, or representatives, and (ii) the Party claiming such delay promptly provides written notice to the other Party specifying the cause and a good faith estimate of the duration of such delay("Force Majeure Notice"), and (iii) such Party cures such delay and resumes performance hereunder as soon as practicable under the circumstances. Except for those commitments identified in the Force Majeure Notice, the affected Party shall not be relieved of its responsibility to fully perform as to all other obligations of such Party under this Agreement. Notwithstanding the foregoing, if such Force Majeure event continues for a period of more than 90 days from the date of such Force Majeure Notice, the County shall be entitled, in its sole discretion, to immediately terminate this Agreement upon written notice to Consultant.

13.03 Waiver

A. In the event any provision of this PSA is held to be invalid and unenforceable by a court of competent jurisdiction, the remaining provisions shall be valid and binding on the Parties.

B. One or more waivers by either Party of any provision, term, condition or covenant shall not constitute a waiver of any subsequent breach.

13.04 Timely Approvals

A. Whenever the approval of Owner or Consultant is required pursuant to this PSA, such approval shall not be unreasonably withheld or delayed.

13.05 Ownership & Use of Deliverables and Instruments of Service

A. Owner shall be the owner of the following items in connection with this Agreement upon creation, whether or not completed: all data collected, all documents of any type whatsoever, all photos, designs, sound or audiovisual recordings, software code, inventions, technologies, and other materials, and any material necessary for the practical use of such items, from the time of collection and/or production whether or not performance under this Agreement is

completed or terminated prior to completion. Consultant shall not release any of such items to any other person except after prior written approval of Owner.
Unless otherwise specified herein, Consultant hereby assigns to Owner all copyright, patent, and other intellectual property and proprietary rights to all data, documents, reports, photos, designs, sound or audiovisual recordings, software code, inventions, technologies, and other materials prepared or provided by Consultant pursuant to this PSA (collectively referred to as "Copyrightable Work and Inventions"). Owner shall have the unrestricted authority to copy, adapt, perform, display, publish, disclose, distribute, create derivative works from, and otherwise use in whole or in part, any Copyrightable Works and Inventions and all Deliverables provided to County hereunder. Consultant agrees to take such actions and execute and deliver such documents as may be needed to validate, protect and confirm the rights and assignments provided hereunder, including all licenses and permissions as may be necessary for County to use all Deliverables produced by Consultant hereunder. Consultant warrants that no Copyrightable Works and Inventions or any other item provided under this Agreement will infringe upon any intellectual property or proprietary rights of any third party. Consultant at its own expense shall defend, indemnify, and hold harmless Owner against any claim that any Copyrightable Works and Inventions or other items provided by Consultant hereunder infringe upon intellectual or other proprietary rights of a third party, and Consultant shall pay all damages, costs, settlement amounts, and fees that may be incurred by Owner in connection with any such claims.

B. This Part 13.05 shall survive expiration or termination of this PSA.

C. Consultant is not entitled to any fees for Owner's use of any Deliverable or instrument of Service unless Owner enters into a separate agreement with Consultant specifically providing for such fees.

13.06 Reliance

A. Unless otherwise indicated, Consultant may rely on the accuracy and technical quality of documents provided by Owner or the Owner's authorized consultants.

13.07 Taxes

A. Consultant shall pay all taxes, levies, duties, and assessments of every nature due in connection with any work under this PSA and shall make any and all payroll deductions required by law. Owner shall not be responsible for paying any taxes on Consultant's behalf, and should Owner be required to do so by state, federal, or local taxing agencies, Consultant agrees to promptly reimburse Owner for the full value of such paid taxes plus interest and penalty, if any. Such taxes shall include, but not be limited to, the following: FICA (Social Security), unemployment insurance contributions, income tax, disability insurance, and workers' compensation insurance.

13.08 Conflicts of Interest

A. Consultant covenants that Consultant presently has no employment or interest, and shall not acquire any employment or interest, direct or indirect, including any interest in any business, property, or source of income, which would conflict in any manner or degree with the performance of services required to be performed under this PSA. Consultant further covenants that in the performance of this PSA, no person having any such interest shall be employed or otherwise engaged by Consultant or any Subconsultant. Consultant must promptly disclose to Owner, in writing, any potential conflict of interest. Owner retains the right to waive a conflict of interest disclosed by Consultant if Owner determines it to be immaterial, and such waiver is only effective if provided by Owner to Consultant in writing.

13.09 No Publicity or Endorsement

A. Consultant shall not use Owner's name or logo or any variation of such name or logo in any publicity, advertising or promotional materials. Consultant shall not use Owner's name or logo

in any manner that would give the appearance that the Owner is endorsing Consultant. Consultant shall not in any way contract on behalf of or in the name of Owner. Consultant shall not release any informational pamphlets, notices, press releases, research reports, or similar public notices concerning the Owner or its projects, without obtaining the prior written approval of Owner.

13.10 Non-Discrimination

A. Owner hereby notifies Consultant that Owner's Unlawful Discrimination Ordinance (Article XIII of Chapter 2 of the Santa Barbara County Code) applies to this PSA and is incorporated herein by this reference with the same force and effect as if the ordinance were specifically set out herein and Consultant agrees to comply with said ordinance.

13.11 Execution in Counterparts

A. This PSA may be executed electronically and in any number of counterparts and each of such counterparts shall for all purposes be deemed to be an original; and all such counterparts, or as many of them as the parties shall preserve undestroyed, shall together constitute one and the same instrument.

13.12 Governing Law

A. This PSA shall be governed by the laws of the State of California. Any litigation regarding this Agreement or its contents shall be filed in the County of Santa Barbara, if in state court, or in the federal district court nearest to Santa Barbara County, if in federal court.

PART 14 - NOTICES

A. All notices will be deemed to have been given when made in writing and delivered or mailed to the respective representative(s) of Owner and Consultant at their respective addresses as shown in Exhibit E ("Notices"), attached hereto and incorporated herein by reference.

PART 15 - LIMITS OF AGREEMENT

A. This PSA, including all Exhibits hereto, together with the Request for Qualifications and Proposals for Project 24022 pursuant to which this Agreement was procured and which is attached hereto as Attachment 1 and hereby incorporated herein by reference ("RFQ/P"), and Consultant's Proposal submitted to County in response to same, a copy of which is attached hereto as Attachment 2 ("Proposal"), constitutes the entire and integrated agreement between Owner and Consultant with respect to the subject matter hereof, and supersede all prior and contemporaneous negotiations, representations, or agreements, whether written or oral.

B. This PSA may be amended only by written agreement signed by Owner and Consultant, except as otherwise expressly authorized herein.

C. If any one or more of the provisions contained herein shall for any reason be held to be invalid, illegal or unenforceable in any respect by a court of competent jurisdiction, then such provision or provisions shall be deemed severable from the remaining provisions hereof, and such invalidity, illegality or unenforceability shall not affect any other provision hereof, and this PSA shall be construed as if such invalid, illegal or unenforceable provision had never been contained herein.

D. No remedy herein conferred upon or reserved to Owner is intended to be exclusive of any other remedy or remedies, and each and every such remedy, to the extent permitted by law, shall be cumulative and in addition to any other remedy given hereunder or now or hereafter existing at law or in equity or otherwise.

PART 16 - ORDER OF PRECEDENCE

A. In the event of conflict or inconsistency between the provisions contained in Parts 1 through 18 of this Agreement and the provisions contained in the Exhibits and Attachments, the provisions contained in Parts 1 through 18 of this Agreement shall control and prevail over those in the Exhibits and Attachments, other than Exhibit D, which shall control and prevail. Consultant agrees that in the event of any discrepancy, inconsistency, gap, ambiguity, or conflicting language between Consultant's Proposal (attached hereto as Attachment 2), on the one hand, and any other provision(s) of this Agreement, on the other, the provisions of this Agreement (including the RFQ/P) other than Consultant's Proposal shall take precedence and control and prevail.

PART 17 - EXHIBITS

A. The following listed Exhibits and Attachments referred to herein are incorporated in this PSA as though set forth in full.

1. Exhibit A, “Consultant's Scope of Work & Hourly Rates”
2. Exhibit B, “Consultant's Staff & Subconsultants”
3. Exhibit C, “Consultant’s Compensation”
4. Exhibit D, “Indemnification And Insurance Requirements”
5. Exhibit E, “Notices”
6. Exhibit F, “BHCIP Program Funding Agreement”
7. Attachment 1: RFQ/P
8. Attachment 2: Consultant’s Proposal

[*Signatures appear on the following page*.]

Docusign Envelope ID: 3773F87A-0B89-4932-BA2C-CA8383B3EEAD

IN WITNESS WHEREOF, the Parties have executed this Agreement to be effective as of the first date executed by all of the parties hereto.

County of Santa Barbara

By: _____
BOB NELSON, CHAIR
BOARD OF SUPERVISORS

ATTEST:
MONA MIYASATO,
COUNTY EXECUTIVE OFFICER
CLERK OF THE BOARD

By: _____
Deputy

CONSULTANT:
Studio 2G Architects, LLC.

By: Signed by: Ashley Mayou
625D6BF199AE459...
ASHLEY MAYOU
Partner

APPROVED AS TO FORM:
RACHEL VAN MULLEM
COUNTY COUNSEL

By: Signed by: Aaron Zambrano
98B45FED91F4FC...
Deputy County Counsel

APPROVED AS TO ACCOUNTING FORM:
BETSY SCHAFFER, CPA, CPFO
AUDITOR-CONTROLLER

By: Signed by: James Munro
02BA147EF6A84DE...
Deputy

APPROVED AS TO FORM:
MARISA KAHN
INTERIM RISK MANAGER

By: Signed by: Marisa Kahn
Risk Manager

RECOMMENDED FOR APPROVAL:
KIRK LAGERQUIST, DIRECTOR
GENERAL SERVICES DEPARTMENT

By: DocuSigned by: kirk lagerquist
Department Head

END OF AGREEMENT

Docusign Envelope ID: 3773F87A-0B89-4932-BA2C-CA8383B3EEAD

EXHIBIT A

SCOPE OF WORK; HOURLY RATES

Studio 2G Architects, LLC. ("Studio 2G") will perform all of the following services set forth in this Scope of Work ("Services") in exchange for the fixed fee Base Contract Amount set forth in the table below and in Section 1.a of Exhibit C, below, which shall include all overhead, administrative costs, and profit.

SCOPE OF WORK:

- Establish an overall Project schedule and work plan acceptable to the County to achieve completion of the Feasibility Study for the installation of the ~~Elevator/~~Lift in the Building, as well as design of exterior and interior Building spaces to meet accessibility requirements and other Building systems as necessary;
- ~~Provide construction administration support to meet Project goal dates;~~
- Review available Project documentation;
- Meet County goals, objectives, and expectations;
- Finalize a schedule, acceptable to the County, of program meetings and Building site visits to be held with Building users and stakeholders;
- Review existing Building conditions, conduct all necessary observations and measurements, and decide on and conduct all necessary testing and/or data recording; and
- Review existing Building drawings and potential ~~elevator/~~lift locations.

Phase 1 – Project Initiation and Feasibility Study: The first phase of the Services will be to identify potential location options for the installation of the ~~Elevator/~~Lift.

The Services will include the following tasks:

1. Review County-provided drawings and environmental reports. Review existing Building conditions, including exterior, interior and roof, conduct all necessary observations and measurements, and data recording.
2. A minimum of (~~2~~)(1) site visits shall be allotted for this phase of the Project. Studio 2G shall conduct joint meetings with the County of Santa Barbara's General Services and Behavioral Wellness staff to determine all Project requirements and specifications of the current services. These sessions should also be used to verify all required dimensions and spatial calculations used for base plans when assembling the final construction bid documents.
3. Identify all applicable laws, regulations, and BHCIP guidelines and requirements, including, but not limited to, the Americans with Disabilities Act ("ADA"), the California Environmental Quality Act ("CEQA"), and building, mechanical, and fire life & safety codes (collectively, "Applicable Laws"), clarify specific improvements required to comport with all Applicable Laws, including with respect to path of travel from the adjacent roadway and property to the entrances of the Building, and present all such requirements in the final Project programming document.
4. ~~The County of Santa Barbara has an established Net Zero Energy ("NZE") policy that requires all facilities that undergo significant renovation to be assessed for inclusion of energy efficiencies as part of the project scope. The Consultant shall provide an analysis of NZE policy compliance with respect to the completion and confirmed concept of design.~~
5. Prepare and present proposed installation type and location options with Rough Order of Magnitude ("ROM") cost estimates for each option to County staff.
6. ~~Coordination of CEQA and further entitlement work.~~
7. Preparation of deliverables to support the proposed options.
8. Establish a preliminary Project schedule and work plan acceptable to the County for both the construction of the ~~Elevator/~~Lift and all other Project components. This should include all CEQA and National Environmental Policy Act ("NEPA") requirements, as applicable, all applicable permitting agencies including, but not limited to the City of Santa Barbara ("City"), County, State, City Council, County Board of Supervisors approvals.

9. Assembly and submittal of a ROM cost estimate at the conclusion of the Feasibility Study, is required. Please note this process can be achieved through the utilization of a third-party cost-estimating firm. All cost estimates shall follow Construction Specifications Institute ("CSI") division and subsection formatting.

At the conclusion of the Feasibility Study, Studio 2G will prepare and deliver to Project stakeholders a written report setting forth the results of the Feasibility Study. County selection and approval of design alternatives presented in Feasibility Study shall be required before proceeding to Phase 2.

Phase 2 – Complete Design and Construction Documents: At the conclusion of Phase 2, Studio 2G will deliver to the County a complete and bid-ready set of 100% Construction Documents (plans and specifications and all other Construction Documents specified below. All designs shall comply with ADA design standards and ADA Accessibility Guidelines.

"Construction Documents" include:

1. **Architecture:** Plans, sections, elevations, and other details, as necessary, sufficient to support the new ~~Elevator/~~Lift and all other interior and exterior Building Project component designs, including patch back, repair, architectural flashing, etc.
2. **Structural:** Plans and all other necessary details sufficient to support the new ~~Elevator~~/Lift. Load verification is required for any loading changes (positive or negative) on the existing structure.
3. ~~**Mechanical,**~~ **Electrical,** ~~**Plumbing, Fire Sprinklers, and Fire Alarm**~~**:** Complete plans and details sufficient to define and describe the Project in full. Plans shall be coordinated across disciplines as required for a fully functional system. A complete plan set will address all issues and may include: floor plans, detailed floor plans, roof plans, equipment schedules, controls, sequence of operations, redundancy of systems, mounting (wall, pad, roof, etc.), bracing (regular and/or seismic as required), noise and vibration isolation, and tie-in to existing infrastructure and utilities.
4. **Civil / Site Design:** Plans and necessary details sufficient to tie into the ~~Elevator/~~Lift design Studio 2G will ensure ADA compliance, drainage, utilities, traffic, acoustical, site balance and access needs and requirements are addressed in such plans and details, as necessary.
5. **Surveying:** Provide topographic and boundary survey of Building property to adequately support Project design needs.
6. ~~**Landscape:** Landscape design should not be required as part of the Project unless is the County later determines that modifications or restoration work will be needed to existing landscape areas.~~
7. ~~**Net Zero Energy Design:** The construction drawings shall incorporate all design features required to achieve NZE.~~
8. **Entitlement:** Ensure that all utility entitlements are included and any modifications needed, including expanding utility service(s), upgrading the system or modifying connections, to the existing utility services must be incorporated in the design.
9. **Specifications:** The preparation of Project specifications to augment the plan set for the Project is required. Studio 2G prepare technical specifications sufficient to describe the products and requirements of the Project including, but not limited to: basis of design items, identification of acceptable materials and products, coordination requirements, common work results, identification, start-up, test and balance, commissioning, etc. The County utilizes the CSI formatting for all technical specifications; thus, Studio 2G will utilize this format within the Construction Documents.
10. **Signage:** Signage that is compliant with all Applicable Laws must be included as part of this deliverable.
11. **Project Schedule:** Develop a detailed Project schedule and submit an independent final cost estimate for to the County for review and approval.
12. **Cost Estimates and Value Engineering:** Cost estimates in CSI format are required at 50%, 95% and 100% deliverables, as well as upon completion of the final bid set. Studio 2G will anticipate that value engineering will be undertaken at each of the Project milestones and may be required upon receipt of the final cost estimate, based on available budget. The County will continue to share budgetary information with Studio 2Gthroughout the design process and will be an active partner in the value engineering process.
13. **Permitting:** This process will require Studio 2G to complete all required permitting forms and respond to all permitting inquiries and requests for clarifications. Studio 2G will respond in a timely

manner, with a turnaround of a maximum of seven (7) working days, unless approved by the County's General Services, Capital Division Project Manager.

The Construction Documents package assembled shall be 100% and ready for bid by the County.

~~Phase 3 - Construction Support and Administration~~

~~Consultant shall provide construction administration and support services, which may include, but are not limited to, the following:~~

~~Bid Phase:~~

1. ~~Consultant shall be responsible for timely review and reply to all pre-bid Requests for Information ("RFIs") and all pre-bid product substitution requests to meet County response deadlines. Consultant shall provide to County all required addenda drawings, clarifications, design changes, and design team-required responses for issuance in formal bid addenda.~~
2. ~~Upon the closing of bidding on the construction of the Project, Consultant shall prepare the final incorporation of all addenda into a conformed set (both plans and specifications) for construction and issuance to the winning bidder.~~
3. ~~In the event the actual construction bids exceed the 100% design estimate by more than 10%, and the County elects - for any reason whatsoever - not to move forward with award of a construction contract based on the bid results, the Consultant shall provide re-design services at no additional cost to the County to bring the Project back to the 100% Design Budget. Re-design modifications shall be coordinated with and approved by the County prior to plan and specification revisions. The timeline for such revisions shall be three (3) weeks from the date of notification from the County.~~

~~Course of Construction:~~

1. ~~Consultant/Engineer shall be responsible for timely review and responses to RFIs, submittals, and contractor potential change order requests.~~
2. ~~Architect shall prepare Potential Cost Request for issuance to the construction contractor ("Contractor") for County-initiated changes.~~
3. ~~Consultant/Engineer shall coordinate with all sub-consultants and issue all additional instructions, bulletins, or other clarification documents as required, to the extent authorized in the Contract.~~
4. ~~Consultant/Engineer shall perform site visits (3 per month) during construction and prepare site visit reports. Any sub-consultant site visits shall be in sufficient quantity to observe the work in enough detail to sign off on the final installations.~~
5. ~~Consultant/Engineer shall make special site visits to review unforeseen site conditions as needed to support the construction. These visits do not account towards the three (3) monthly site visits.~~
6. ~~Consultant/Engineer shall be responsible for coordinating sub-consultant site visits with the County and Contractor, coordinating the punch list development – including sub-consultants - issuance, and sign-off.~~
7. ~~Architect/Engineer shall review and confirm Contractor's Schedule Of Values and pay requests.~~
8. ~~Consultant/Engineer will coordinate with Contractor for all required County and utility inspections and approvals.~~
9. ~~Consultant's/Engineer's attendance at weekly Project meetings, special coordination meetings, and pre-construction meetings is required. Coordination of all sub-consultant responses/communications, and coordination with the County on cost impact clarifications shall be the responsibility of the Consultant.~~

~~Project Completion:~~

1. ~~Consultant/Engineer shall be responsible for preparing record drawings, Project documents and operation and maintenance manuals, field administration, on-site inspections, and completion inspections.~~

~~Contractor assembly and submittal of a cost estimate at the conclusion of Phase 3 is required. All estimates shall follow CSI Division and subsection formatting.~~

Other Project Scope Requirements and Expectations:

1. For all submittals to the County, Studio 2G will, at no additional cost to the County, correct errors, omissions, and unworkable and/or improper design or drafting whether discovered during or after the completion of the review process. Electronic format files will be required for all submittal phases.
2. All deliverables shall be prepared in accordance with the latest County, State and Federal requirements. All deliverables will be in English units. At the conclusion of the Project, electronic transmittal of AutoCAD Civil LT 2023 files for all plan sheets will be required. Reports and specification submittals shall be in Microsoft Word format and cost estimate and quantity calculations shall be in Excel. The County shall be the owner of all work and deliverables produced in connection with this Project and Studio 2G will provide the same to the County at the County's request.
3. Coordinate with and inform the County Project Manager in writing regarding all requested or needed Project schedule, design, budget or staffing changes.

Base Contract Amount Compensation Schedule:

This Cost Proposal is for services only relating to the design of a Lift for the Behavior Wellness – Haley Street Project.

Phase 1: Project Initiation and Feasibility Study	**$25,452.32**
Review County-provided drawings and environmental reports.	**$2,938.54**
Review Existing Building conditions (One Site Visit)	**$3,391.64**
Meeting with Client (Bi-Weekly, Virtual, 1 hour, 4 Meetings)	**$2,347.76**
Code Analysis (ADA and State) including BHCIP guidelines	**$4,307.38**
ROM Cost Estimate for Lift Design	**$1,931.64**
Preparation of Feasibility Study Documents	**$10,535.36**

Docusign Envelope ID: 3773F87A-0B89-4932-BA2C-CA8383B3EEAD

Phase 2: Complete Design and Construction Documents	**$121,999.04**
Architecture / Project Management (Design and Construction Documents)	**$17,389.94**
Structural (Design and Construction Documents)	**$17,463.88**
Electrical (Design and Construction Documents) (Mechanical, Plumbing and Fire Protection no longer have project scope)	**$5,443.88**
Civil (Design and Construction Documents)	**$8,313.88**
Survey:	
Boundary Survey/Set Property Monuments (as req'd by State Law)	**$11,943.88**
Plot Easements from Title Report	**$1,150.00**
Topographic Ground Survey	**$5,520.00**
Landscape (Design and Construction Documents)	**N/A**
Specifications	**$10,280.20**
Project Schedule	**$1,002.80**
Signage (Assumes signage needed for ADA parking and Lift for wayfinding, monument signs excluded)	**$2,099.38**
Cost Estimates and Value Engineering (50%, 95% and 100%)	**$13,975.52**
Permitting	**$21,016.28**
Meeting with Client (Bi-Weekly, Virtual, 1 hour, 10 Meetings)	**$6,399.40**

Docusign Envelope ID: 3773F87A-0B89-4932-BA2C-CA8383B3EEAD

Rate Schedule for Supplemental Services:

The following hourly rates, which include all overhead, administrative costs, and profit, shall apply to any and all Supplemental Services performed during the Term in accordance with duly executed Change Orders.

studio 2G architects

EXHIBIT B-2025 HOURLY FEE SCHEDULE AND REIMBURSABLE EXPENSES

DATE: Effective as of January. 1 2025

The following fee schedule is for services rendered on an hourly arrangement:

POSITION	HOURLY RATE
Sr. Managing Principal	$237.13 - $274.85 / Hour
Jr. Managing Principal	$196.74/ Hour
Sr. Project Architect	$189.16 - $208.57 / Hour
Project Architect	$169.79 - $179.46 / Hour
Sr. Project Manager	$184.07 - $189.59 / Hour
Project Manager	$172.82 - $177.49 / Hour
Jr. Project Manager	$168.15 / Hour
Job Captain	$149.46 - $172.82 / Hour
Jr. Job Captain	$142.48 / Hour
Arch Associate 2	$136.42 - $146.52 / Hour
Arch Associate 1	$126.11 - $134.02 / Hour
CAD Technician	$110.93 / Hour
Administration	$65.00 / Hour

Docusign Envelope ID: 3773F87A-0B89-4932-BA2C-CA8383B3EEAD

ASHLEY & VANCE ENGINEERING

Hourly Rate Schedule

As of January 1st, 2025, the hourly billing rates for projects shall be as follows:

Principal Engineer	$265
Senior Engineer	$225
Project Engineer	$185
Design Engineer	$155
Office / Clerical	$105

Schedule of Hourly Rates and Fees

Electrical Engineer, Lighting Designer	$250.00 per hour
Electrical Designer, Associate	$160.00 per hour
CAD Drafting	$150.00 per hour
Clerical	$80.00 per hour
Specifications	$90.00 per hour
Cost Estimating	$120.00 per hour

END EXHIBIT A

Docusign Envelope ID: 3773F87A-0B89-4932-BA2C-CA8383B3EEAD

EXHIBIT B

CONSULTANT'S STAFF & SUBCONSULTANTS

A. Consultant declares that the Principal-in-Charge and the Project Manager on behalf of Consultant shall be Ashley Mayou.

B. Consultant will only employ subconsultants identified in the Consultant's Proposal submitted in response to the County's RFQ/P for this project (each, a "Subconsultant"), as set forth below, and each Subconsultants must, if their profession or specialty is licensable, be licensed by the State of California to perform such Services. Consultant must obtain Owner's prior written approval of any other subconsultants or subcontractors. Upon Owner's request, Consultant shall provide copies of all Subconsultant contracts to Owner.

C. None of the Staff or Subconsultants specified in this Agreement shall be replaced without the prior written approval of the Director, or his Assistant Director designee, in each instance. If Consultant's Project Manager or any other designated key staff person or Subconsultant fails to perform to the satisfaction of Owner, upon written notice from the OPM, Consultant shall, within fifteen (15) calendar days, remove that person from the Project and provide a qualified replacement acceptable to Owner, and subject to Owner's prior written approval.

List of Consultant's Staff

Ashley Mayou, NCIDQ, Licensed California Architect

Laura Gough, AIA, LEED BD+C, NCARB

List of Subconsultants:

Ashley & Vance Engineering (Civil) – Jason Gotsis, PE

Ashley & Vance Engineering (Structural) – Chad Pruett, PE

Collings & Associates (Fire Protection) – Albert Yakel, SET, CFPS

JMPE Electrical (Electrical) – John Maloney, PE

Mechanical Engineering Consultants, Inc. (Mechanical) – Paul Tziouvaras, PE

END EXHIBIT B

EXHIBIT C

CONSULTANT'S COMPENSATION

1. COMPENSATION SUMMARY

a.	Consultant's **Fixed Fee** for the performance of all of the **Services** described in Exhibit A ("Consultant's Scope of Work") shall be:		
	Phase 1 – Project Initiation and Feasibility Study	**$**	**25,452.32**
	Phase 2 – Complete Design and Construction Documents	**$**	**121,999.04**
	Phase 3 – Construction Support and Administration	**$**	**0.00**
	SUBTOTAL: Base Contract Amount	**$**	**147,451.36**
b.	**Allowance for Reimbursable Expenses pursuant to Part 10.02**	**$**	**0.00**
c.	Supplemental Services Allowance for Supplemental Services that may be authorized by the Owner in writing pursuant to a duly executed **Change Order** issued during the Term in accordance with Part 10.03, above.	**$**	**14,745.14**
d.	**MAXIMUM COMPENSATION LIMIT (a+b+c)**	**$**	**162,196.50**

2. PROGRESS PAYMENTS

a. For **the Base Contract Amount**, progress payments will be on a FIXED FEE basis for completion of each of milestone in accordance with Exhibit A.
b. For Consultant compensation payable hereunder in terms of an **HOURLY FEE** (i.e., for Supplemental Services performed in accordance with duly executed Change Order(s)), payments will be made monthly and based on the actual hours worked during the billing period charged at the hourly rates set forth in Exhibit A, above, (**Consultant must include substantiating documentation for each payment request hereunder, including a breakdown of the staff hours for particular tasks performed as a task-fee breakdown**)
c. Only invoices identifying personnel listed in Exhibit A or B, above, will be accepted by Owner as valid substantiation for hourly fee payment requests.

d. Consultant must submit appropriate documentation and information to support each invoice, including a narrative description of Services performed during such billing period. including, but not limited to, all completed milestones and deliverables.

END EXHIBIT C

Docusign Envelope ID: 3773F87A-0B89-4932-BA2C-CA8383B3EEAD

EXHIBIT D
Indemnification and Insurance Requirements
(For Design Services)

INDEMNIFICATION

CONTRACTOR agrees to indemnify, defend (with counsel reasonably approved by COUNTY) and hold harmless COUNTY and its officers, officials, employees, agents and volunteers from and against any and all claims, actions, losses, damages, judgments and/or liabilities arising out of this Agreement from any cause whatsoever, including the acts, errors or omissions of any person or entity and for any costs or expenses (including but not limited to attorneys' fees) incurred by COUNTY on account of any claim except where such indemnification is prohibited by law. CONTRACTOR'S indemnification obligation applies to COUNTY'S active as well as passive negligence but does not apply to COUNTY'S sole negligence or willful misconduct.

NOTIFICATION OF ACCIDENTS AND SURVIVAL OF INDEMNIFICATION PROVISIONS

CONTRACTOR shall notify COUNTY immediately in the event of any accident or injury arising out of or in connection with this Agreement. The indemnification provisions in this Agreement shall survive any expiration or termination of this Agreement.

INSURANCE

CONTRACTOR shall procure and maintain for the duration of this Agreement insurance against claims for injuries to persons or damages to property which may arise from or in connection with the performance of the work hereunder and the results of that work by any of the CONTRACTOR, its agents, representatives, employees, Subconsultants, and subcontractors.

A. Minimum Scope of Insurance Coverage shall be at least as broad as:

1. **Commercial General Liability (CGL):** Insurance Services Office (ISO) Form CG 00 01 covering CGL on an "occurrence" basis, including products-completed operations, personal & advertising injury, with limits no less than $2,000,000 per occurrence and **$4,000,000 in the aggregate.**
2. **Automobile Liability**: Insurance Services Office Form Number CA 0001 covering, Code 1 (any auto), or if CONTRACTOR has no owned autos, Code 8 (hired) and 9 (non-owned), with limit no less than $1,000,000 per accident for bodily injury and property damage.
3. **Workers' Compensation**: Insurance as required by the State of California, with Statutory Limits, and Employer's Liability Insurance with limit of no less than $1,000,000 per accident for bodily injury or disease. **(Not required if CONTRACTOR provides written verification that it has no employees)**
4. **Contractor's Pollution Liability and/or Asbestos Pollution Liability and/or Errors & Omissions**: applicable to the work being performed, with a limit no less than $2,000,000 per claim or occurrence and $2,000,000 aggregate per policy period of one year.

If the CONTRACTOR maintains broader coverage and/or higher limits than the minimums shown above, the COUNTY requires and shall be entitled to the broader coverage and/or the higher limits maintained by the CONTRACTOR. Any available insurance proceeds in excess of the specified minimum limits of insurance and coverage shall be available to the COUNTY.

B. Other Insurance Provisions

Docusign Envelope ID: 3773F87A-0B89-4932-BA2C-CA8383B3EEAD

The insurance policies are to contain, or be endorsed to contain, the following provisions:

1. **Additional Insured** – COUNTY, its officers, officials, employees, agents and volunteers are to be covered as additional insureds on the CGL policy with respect to liability arising out of work or operations performed by or on behalf of the CONTRACTOR including materials, parts, or equipment furnished in connection with such work or operations. General liability coverage can be provided in the form of an endorsement to the CONTRACTOR'S insurance at least as broad as ISO Form ISO Form CG 20 10 11 85 or both CG 20 10, CG 20 26, CG 20 33, or CG 20 38; **and** CG 20 37 forms if later revisions used.
2. **Primary Coverage** – For any claims related to this contract, the CONTRACTOR'S insurance coverage shall be primary insurance primary coverage at least as broad as ISO CG 20 01 04 13 as respects the COUNTY, its officers, officials, employees, and volunteers. Any insurance or self-insurance maintained by the COUNTY, its officers, officials, employees, or volunteers shall be excess of the CONTRACTOR'S insurance and shall not contribute with it.
3. **Notice of Cancellation** – Each insurance policy required above shall provide that coverage shall not be canceled, except with notice to the COUNTY.
4. **Waiver of Subrogation Rights** – CONTRACTOR hereby grants to COUNTY a waiver of any right to subrogation which any insurer of said CONTRACTOR may acquire against the COUNTY by virtue of the payment of any loss under such insurance. CONTRACTOR agrees to obtain any endorsement that may be necessary to effect this waiver of subrogation, but this provision applies regardless of whether or not the COUNTY has received a waiver of subrogation endorsement from the insurer.
5. **Deductibles and Self-Insured Retention** – Any deductibles or self-insured retentions must be declared to and approved by the COUNTY. The COUNTY may require the CONTRACTOR to purchase coverage with a lower deductible or retention or provide proof of ability to pay losses and related investigations, claim administration, and defense expenses within the retention.
6. **Acceptability of Insurers** – Unless otherwise approved by Risk Management, insurance shall be written by insurers authorized to do business in the State of California and with a minimum A.M. Best's Insurance Guide rating of "A- VII".
7. **Verification of Coverage** – CONTRACTOR shall furnish the COUNTY with proof of insurance, original certificates and amendatory endorsements as required by this Agreement. The proof of insurance, certificates and endorsements are to be received and approved by the COUNTY before work commences. However, failure to obtain the required documents prior to the work beginning shall not waive the CONTRACTOR's obligation to provide them. The CONTRACTOR shall furnish evidence of renewal of coverage throughout the term of the Agreement. The COUNTY reserves the right to require complete, certified copies of all required insurance policies, including endorsements required by these specifications, at any time.
8. **Failure to Procure Coverage** – In the event that any policy of insurance required under this Agreement does not comply with the requirements, is not procured, or is canceled and not replaced, COUNTY has the right but not the obligation or duty to terminate the Agreement. Maintenance of required insurance coverage is a material element of the Agreement and failure to maintain or renew such coverage or to provide evidence of renewal may be treated by COUNTY as a material breach of contract.
9. **Subcontractors** – CONTRACTOR shall require and verify that all subcontractors, including, but not limited to, Subconsultants, maintain, at all times during the Term, insurance meeting all the requirements stated herein, and CONTRACTOR shall ensure that COUNTY is an additional insured on insurance required from subcontractors and Subconsultants.
10. **Claims Made Policies** – If any of the required policies provide coverage on a claims-made

basis:

i. The Retroactive Date must be shown and must be before the date of the contract or the beginning of contract work.
ii. Insurance must be maintained and evidence of insurance must be provided for at least five (5) years after completion of contract work.
iii. If coverage is canceled or non-renewed, and not replaced with another claims-made policy form with a Retroactive Date prior to the contract effective date, the CONTRACTOR must purchase "extended reporting" coverage for a minimum of five (5) years after completion of contract work.

11. **Special Risks or Circumstances** – COUNTY reserves the right to modify these requirements, including limits, based on the nature of the risk, prior experience, insurer, coverage, or other special circumstances.

Any change requiring additional types of insurance coverage or higher coverage limits must be made by amendment to this Agreement. CONTRACTOR agrees to execute any such amendment within thirty (30) days of receipt.

Any failure, actual or alleged, on the part of COUNTY to monitor or enforce compliance with any of the insurance and indemnification requirements set forth herein shall not be deemed as a waiver of any rights on the part of COUNTY.

END EXHIBIT D

Docusign Envelope ID: 3773F87A-0B89-4932-BA2C-CA8383B3EEAD

EXHIBIT E

NOTICES

1. All notices are deemed to have been given when made in writing and emailed to the representatives of Owner and Consultant at their respective addresses as follows:

a. **Owner:**
County of Santa Barbara
Capital Division
260 North San Antonio Road – Casa Nueva
Santa Barbara, CA 93110-1315

Attention: Jeffrey Patton, Assistant Director, General Services Department
jpatton@countyofsb.org

b. **Consultant:**
Studio 2G Architects, LLP
811 Palm Street
San Luis Obispo, CA 93401

Attention: Ashley Mayou
(805) 594-0771/ ashley@studio-2g.com

END EXHIBIT E

Docusign Envelope ID: 3773F87A-0B89-4932-BA2C-CA8383B3EEAD

EXHIBIT F

BHCIP PROGRAM FUNDING AGREEMENT

Docusign Envelope ID: 3773F87A-0B89-4932-BA2C-CA8383B3EEAD

PROGRAM FUNDING AGREEMENT

****

SUMMARY COVER SHEET

Program Funding Agreement ID	**7469-CA BHCIP-B4_211_Haley-01G**
Program Agreement Effective Date:	6/24/2024
Program Funding Agreement Manager:	**ADVOCATES FOR HUMAN POTENTIAL, INC.,** **a Massachusetts corporation (AHP)** 490-B Boston Post Road, Sudbury, MA 01776-3365 Tel: (978) 443-0055 ♦ Fax: (978) 261-1467 **AHP's Contracting Officer:** Charles Galland, General Counsel Tel: (978) 261-1425 (o) | cgalland@ahpnet.com **AHP's Designated Representatives:** Mark Faucette, Program Director I Tel: (323) 545-6191 (o) | mfaucette@ahpnet.com Euna Ra-Smith, Deputy Program Director Tel: (323) 844-0513 (o) | era-smith@ahpnet.com
Sponsor:	**COUNTY OF SANTA BARBARA, a political subdivision of the State of California, acting through its Department of Behavioral Wellness** **Sponsor's Designated Representative:** Evelyn Zuroske, Housing & Grants Management Address: 315 Camino del Remedio Bldg 3, Santa Barbara, CA 93110 Tel: +1 (805) 865-0592 (c) | ezuroske@sbcbwell.org
Prime Contract Identification:	**California Department of Health Care Services** **Agreement No.: 21-10368** **Contract Title: *California Behavioral Health Continuum Infrastructure Program (BHCIP)***
Contract Type:	Deliverable Based Program Funding Agreement
Period of Performance:	Effective Date through June 30, 2027
Consideration/Budget:	BHCIP Children and Youth (Round 4) Infrastructure Program Funding **Not to Exceed $5,939,453.00**
Billing Terms:	See Attachment E-Payment Schedule

Docusign Envelope ID: 3773F87A-0B89-4932-BA2C-CA8383B3EEAD

This Program Funding Agreement (the "**Agreement**") is entered into as of June 24, 2024 (the "**Effective Date**") by and between **ADVOCATES FOR HUMAN POTENTIAL, INC., a Massachusetts corporation**, with offices located at **490-B Boston Post Road, Sudbury, MA 01776** ("**AHP**"), and **COUNTY OF SANTA BARBARA, a political subdivision of the State of California, acting through its Department of Behavioral Wellness,** with offices at **315 Camino del Remedio Bldg 3, Santa Barbara, CA 93110** ("**County of Santa Barbara Department of Behavioral Wellness**" or "**Sponsor**"). AHP and the Sponsor may be referred to separately as a "**Party**" or collectively as "**Parties**."

RECITALS

A. The State of California (the "**State**"), through the Department of Health Care Services ("**DHCS**"), has entered into an agreement with AHP, a private consulting and research firm focused on improving health and human services systems, to manage the BHCIP funds and administer the State of California Behavioral Health Continuum Infrastructure Program ("**Program**"). The agreement between DHCS and AHP shall hereinafter be referred to as the "**Prime Contract**";

B. Pursuant to the requirements of the Program and DHCS guidelines, qualified grantees or entities shall use program fund awards to expand the community capacity for serving persons with behavioral health disorders by the acquisition, construction, renovation or other physical improvement of real property, infrastructure, or facilities;

C. DHCS established the BHCIP Round 4 Children and Youth grants to award competitive grants to qualified entities to construct, acquire, and rehabilitate real estate assets to expand the community continuum of behavioral health treatment resources in settings that serve children and youth ages twenty-five (25) and younger, including pregnant and postpartum women and their children, transition-age youth ages eighteen (18) to twenty-five (25), and their families;

D. In response to that certain Request for Applications for the Round 4 Children and Youth Grants for the Program issued by AHP on behalf of DHCS on or about June 1, 2022 (the "**RFA**") for the Program, Sponsor submitted an application ("**Application**") to construct the project described in the Statement of Work, Attachment D ("**SOW**"), located at 315 W. Haley St., Santa Barbara, CA 93101 (the "**Project**"); and Sponsor has been awarded program funds for the Project in an amount not to exceed Five Million Nine Hundred Thirty-Nine Thousand Four Hundred Fifty-Three Dollars Dollars ($5,939,453.00) ("**Program Funds**"); and

E. This Agreement sets forth the terms and conditions of AHP's administration and management of the Program Funds and the Sponsor's duties and obligations related to its receipt of Program Funds. Capitalized terms not defined herein shall have the meanings ascribed thereto in the California Welfare and Institutions Code sections 5960–5960.45.

NOW, THEREFORE, based upon the foregoing, and in consideration of the mutual covenants and agreements herein set forth, the Parties agree as follows:

ARTICLE 1.
AUTHORITY

California Assembly Bill 133 (Chapter 143, Statutes of 2021) ("**AB 133**") added sections 5960–5960.45 to the Welfare and Institutions Code providing the statutory basis for the Program. DHCS,

Docusign Envelope ID: 3773F87A-0B89-4932-BA2C-CA8383B3EEAD

as part of the California Health and Human Services Agency, issued the RFA for the Program Funds, and AHP provides pre-application consultation, individual agency/county technical assistance, general training and support on individual BHCIP projects, as well as administration and fund management.

This Agreement is entered under the authority of and in furtherance of the Program. This Agreement is the result of the Application by the Sponsor for funding under the Program.

This Agreement hereby incorporates by reference the Sponsor's approved Application, as well as any report prepared by AHP in reliance on the representations and descriptions included in that Application. This Agreement is governed by the following (collectively, the "**Program Requirements**"), and each of the following, as amended and in effect from time to time, is hereby incorporated by this reference as if set forth herein in full:

1.1 AB 133, including any subsequent amendments to the statutes contained therein;

1.2 The RFA, in the form attached to this Agreement as **Attachment J**;

1.3 California Welfare and Institutions Code sections 5960–5960.45;

1.4 Guidance issued by DHCS regarding the Program;

1.5 Program Guidelines, or Program Manuals, as adopted by DHCS, and as may be amended from time to time;

1.6 The Notice of Conditional Grant Award letter dated December, 2022 issued by DHCS to the Sponsor (the "**Award Letter**") attached to this Agreement as **Attachment K**; and

1.7 All other applicable law, including, but not limited to, California Labor Code statutes applicable to public works projects.

The Sponsor is solely responsible and liable for the Sponsor and the Sponsor's subcontractors' performance and compliance with this Agreement, the above-referenced Program Requirements, and all other local, state, and federal laws applicable to the Project.

ARTICLE 2.
TERM

2.1 This Agreement shall commence on the Effective Date and shall automatically expire concurrently with the expiration of the Prime Contract, on June 30, 2027 (the "**Expiration Date**"); unless, prior to the date of expiration of the Prime Contract, AHP shall assign, and DHCS shall accept, an assignment of AHP's duties and obligations pursuant to this Agreement (the period from the Effective Date through the Expiration Date shall be referred to herein as the "**Term**"), unless earlier terminated by AHP or DHCS.

2.2 Upon the expiration of the Term, there shall be no extension or renewal of the Term of this Agreement, unless the Parties and DHCS otherwise agree in writing.

Docusign Envelope ID: 3773F87A-0B89-4932-BA2C-CA8383B3EEAD

2.3 Notwithstanding the foregoing or anything to the contrary contained herein, AHP and/or DHCS shall have the termination rights as set forth in Article 9 and Article 10, of this Agreement.

ARTICLE 3.
PROGRAM FUNDS

The Sponsor has been awarded the Program Funds in the amount set forth in this Agreement to be used solely for the purposes set forth in this Agreement and as detailed in the SOW and for no other purposes. The Sponsor shall be responsible for any costs to complete the Project in excess of the Program Funds award amount. The Sponsor shall return any excess or remaining Program Funds to the State of California upon completion of the Project.

ARTICLE 4.
CONDITIONS OF DISBURSEMENT

AHP shall disburse the Program Funds to the Sponsor for the amount of any reasonable, actual, and documented Project specific fees and expenses incurred by the Sponsor on or after December 7, 2022, the date of the Notice of Conditional Award, issued by DHCS to the Sponsor, upon satisfaction of the requirements described in Section 4.1 below. Program Funds disbursed for real property acquisition shall be disbursed only upon satisfaction of the requirements in Section 4.1 and the additional requirements of Section 4.2 below. Program Funds to be disbursed for construction costs shall be disbursed only upon satisfaction of the requirements of Section 4.1 and the additional requirements described in Section 4.3 below. Thereafter, Program Funds shall be disbursed to the Sponsor for costs incurred for the Project within thirty (30) days of receipt of a complete request for Program Funds, provided such request for Program Funds is approved by AHP or its designee.

4.1 Requirements for Disbursement of Program Funds. No Program Funds shall be released to the Sponsor for any Project costs until the Sponsor submits, and AHP approves, the documents described below, and any additional supporting information, as may be required:

4.1.1 a fully executed copy of this Agreement, including all Attachments;

4.1.2 the Sponsor's request for Program Funds, with all required supporting documents appended thereto;

4.1.3 an executed copy of Certification No. 2 "Related Party & Related Party Transaction Disclosure";

4.1.4 a completed Government Agency Taxpayer ID Form;

4.1.5 an authorizing resolution or set of authorizing resolutions that, in AHP's reasonable determination, materially comports with the Program Requirements (if the Sponsor has not already submitted the same);

4.1.6 evidence in the form of account statements that the Sponsor has established a single-purpose individual development bank account ("**IDBA**") for the purposes of receiving Program Funds and paying expenses directly related to the Project, as detailed in the Project budget attached as Schedule 1 to the

Docusign Envelope ID: 3773F87A-0B89-4932-BA2C-CA8383B3EEAD

SOW. The IDBA shall be a joint bank account in the name of Sponsor and AHP, allowing AHP the ability to deposit funds and monitor fund disbursement. The joint account shall only allow withdrawals by the authorized Sponsor agent. Withdrawals shall not be authorized by AHP or its designee;

4.1.7 evidence in the form of account statements that any funds required to match the Program Funds pursuant to the RFA ("**Match Funds**") have been deposited into the AHP designated Match Funds bank account; or, in the event the Match Funds are an in-kind contribution, in lieu of cash, including real property upon which the Project is to be constructed or operated and/or Project expenses incurred prior to the Effective Date ("**Sunk Costs**"), the value of such in-kind contribution has been approved by AHP or DHCS, as may be required and that all Match Funds have been expended for eligible Project costs prior to requesting or expending Program Funds;

4.1.8 unless the Sponsor is acquiring real property for the construction or operation of the Project, in which event the Sponsor shall be subject to the requirements as described in Section 4.2.5.1, a copy of a recorded Regulatory Agreement and Declaration of Restrictions ("**Declaration of Restrictions**") in the form attached to this Agreement as **Attachment H** that demonstrates that the Sponsor has recorded the Declaration of Restrictions against the real property upon which the Project is to be constructed or operated; provided that, in the event that the Project is being constructed or operated on a leasehold interest, which lease must be for a term of not less than thirty (30) years, the Sponsor shall record the Declaration of Restrictions against the leasehold and the fee interest to the real property upon which the Project is to be constructed or operated;

4.1.9 intentionally omitted;

4.1.10 Evidence of insurance or self-insurance, in the amounts and types, sufficient to satisfy the requirements of Article 11 of this Agreement, subject to AHP approval, in its sole discretion;

4.1.11 certifications in the form attached as **Attachment F** required for the disbursements of Program Funds;

4.1.12 a current title report reflecting all existing liens, encumbrances, taxes owed, easements, covenants, or any other restrictions for the real property upon which the Project is to be constructed or operated. If the Sponsor's interest in the real property upon which the Project is to be constructed or operated is a leasehold, then the Sponsor shall provide a current title report for the leasehold interest and the fee interest. For tribal trust land, the Sponsor shall provide a certified Title Status Report ("**TSR**") from the U.S. Department of the Interior Bureau of Indian Affairs ("**BIA**") or an attorney's opinion regarding chain of title and current title status;

4.1.13 a signed opinion letter from Sponsor's legal counsel certifying that this Agreement, the Declaration of Restrictions, and the Program Requirements

Docusign Envelope ID: 3773F87A-0B89-4932-BA2C-CA8383B3EEAD

do not conflict with any existing contract, agreement, or other requirement applicable to Sponsor, the property upon which the Project is to be constructed or operated, or the Project, and are otherwise enforceable against Sponsor; and such opinion letter shall be in the form and substance acceptable to AHP and DHCS, in their sole discretion; or a written confirmation letter certifying that Sponsor has reviewed a current title report reflecting all existing liens, encumbrances, taxes owed, easements, covenants or any other restrictions for the real property upon which the Project is to be constructed or operated; has received delegated authority from the Board of Supervisors for the County of Santa Barbara to the Department of Behavioral Wellness, to accept Program Funds; comply with Program Requirements; and has determined there are no other deed restrictions, including restrictions of use of the Project; and such confirmation letter shall be in the form and substance acceptable to AHP, subject to DHCS's approval in its sole discretion; and

4.1.14 Sponsor and DHCS have executed a Facility Access Agreement substantially in the form attached as **Attachment L** and the Facility Access Certification.

4.2 Requirements for Disbursement of Program Funds for Acquisition Costs. No Program Funds shall be released to the Sponsor for any Project costs related to the acquisition of real property until the Sponsor satisfies the requirements described in Section 4.1 above, and the Sponsor submits, and AHP approves, all documents described in this Section 4.2, and any additional information as may be required. Program Funds disbursed for acquisition of real property will be deposited directly into an escrow account opened by the Sponsor for the transfer of title of the real property with Old Republic Title Company, unless another title company is approved by AHP:

4.2.1 a fully executed purchase and sale agreement or other agreement evidencing the Sponsor's right to acquire the property upon which the Project is to be constructed or operated;

4.2.2 a written appraisal report setting forth an opinion of fair market value of the real property upon which the Project is to be constructed or operated prepared by a certified general appraiser licensed in the State of California ("**Certified Appraisal Report**"), which shall be in the form and substance acceptable to AHP;

4.2.3 intentionally omitted;

4.2.4 evidence of any additional funds necessary for the Sponsor to acquire the property upon which the Project is to be constructed if the Program Funds are not providing the full amount of the acquisition costs;

4.2.5 signed escrow instructions, approved by AHP, providing for the following:

4.2.5.1 a Declaration of Restrictions in the form attached to this Agreement as **Attachment H** shall be recorded at the close of escrow against the real property upon which the Project is to be constructed or operated; and

Docusign Envelope ID: 3773F87A-0B89-4932-BA2C-CA8383B3EEAD

4.2.5.2 intentionally omitted.

4.2.6 completion of Certification No. 8 included as part of **Attachment F** shall be submitted to evidence Sponsor's performance of required due diligence; and

4.2.7 certifications in the form of **Attachment F**, required for the disbursements of Program Funds.

4.3 Requirements for Disbursement of Program Funds for Construction Costs. No Program Funds shall be released to the Sponsor for Project costs related to construction on the Project until the Sponsor satisfies the requirements described in Section 4.1 above and the Sponsor submits, and AHP approves, all documents described below, and any additional information, as may be required.

4.3.1 the Sponsor Certification No. 1, in the form attached as **Attachment F** and the Sponsor's General Contractor's Certification No. 12 certifying compliance with requirements related to public works projects pursuant to California Labor Code section 1720 *et seq.*, as well as all applicable federal labor and wage laws;

4.3.2 plans and specifications for the construction work approved by AHP, as identified by the completion of Certifications Nos. 9 and 10;

4.3.3 a construction contract, as identified by the completion of Certification No. 11, based on a permitted set of construction plans with a licensed general contractor for an amount consistent with the construction costs in the approved Project budget incorporated into the SOW as Schedule 1 that incorporates the requirements of this Agreement, including, but not limited to, the prevailing wage requirements, and contains the Construction Contract Addendum in the form attached as **Attachment I**;

4.3.4 copies of labor and material bonds and performance bonds for the construction work in an amount equal to one hundred percent (100%) of the cost of construction naming AHP and DHCS as co-obligees on the bonds;

4.3.5 the Sponsor has submitted a written request for Program Funds on a form approved by AHP providing sufficient detail and with sufficient supporting documentation to permit AHP or its designee to confirm that the request is consistent with the terms of this Agreement and the Project budget;

4.3.6 when a disbursement is requested to pay any contractor in connection with the construction work, the written request must be accompanied by (a) certification by the Sponsor's architect or project manager that the work for which disbursement is requested has been completed (although AHP reserves the right to inspect or have its designee inspect the Project and make an independent evaluation); and (b) lien releases and/or mechanics lien title insurance endorsements reasonably acceptable to AHP; and

4.3.7 certifications in the form of **Attachment F** required for the disbursements of Program Funds.

Docusign Envelope ID: 3773F87A-0B89-4932-BA2C-CA8383B3EEAD

4.4 Disbursements for Pre-construction Expenses. Notwithstanding anything to the contrary stated in this Article 4, or otherwise in this Agreement, Program Funds may be released to Sponsor for certain pre-construction Project costs, subject to approval by AHP, its designee, or DHCS in its sole discretion; provided that Sponsor has: (i) satisfied the requirements set forth in subsections 4.1.1, 4.1.2, 4.1.3, 4.1.4, 4.1.5, 4.1.6, 4.1.7, 4.1.10, 4.1.11, 4.1.13 and 4.1.14; (ii) the Project budget includes pre-construction expenses; and (iii) the planning and pre-construction phase of Project development shall be completed within ninety (90) days of the Effective Date.

ARTICLE 5.
CONSTRUCTION PROJECTS/NOTICE TO PROCEED

In the event that Program Funds are used for the performance of construction on the Project, the Sponsor shall submit an updated budget and schedule to AHP for its approval prior to the Sponsor's issuance of a notice to proceed to its general contractor. The updated budget and schedule shall be consistent with the final plans and specifications for the Project. The Sponsor shall not issue a notice to proceed to its general contractor until AHP has approved the updated budget and schedule.

ARTICLE 6.
PERFORMANCE

The Sponsor shall comply with the schedule set forth in the Performance Milestones in **Attachment G** and shall provide each Certification contained in **Attachment F** when requested. The Sponsor shall provide regular progress reports to AHP but in all events at least once every thirty (30) days, including its progress toward meeting the Performance Milestones. The Project shall not be considered complete until the submission of either Certification No. 16 or Certification No. 17, as applicable, and Certification No. 18. The Sponsor may apply to AHP for an extension of any Performance Milestones or an extension to submit any required Certification, which AHP may approve based on a showing of good cause and acceptable assurances from the Sponsor for timely completion of the remaining Performance Milestones as determined by AHP. Any extension granted by AHP shall not be effective unless granted in writing, and such writing shall be considered an amendment to this Agreement and incorporated herein. In all events all Program Funds must be obligated by June 30, 2024, and expended by June 30, 2027.

FAILURE TO SATISFY ANY ONE OF THE CERTIFICATIONS AND/OR PERFORMANCE MILESTONES (UNLESS SUCH PERFORMANCE MILESTONE IS EXTENDED) SHALL CONSTITUTE A BREACH OF THIS AGREEMENT AND ENTITLE AHP TO MANDATE THE SPONSOR TO RETURN TO THE STATE OF CALIFORNIA ANY PROGRAM FUNDS DISBURSED; IN ANY SUCH INSTANCE, AHP MAY, WITH DHCS APPROVAL, ALSO CANCEL THIS AGREEMENT WITHOUT OWING ANY DAMAGES OR OTHER PAYMENT TO THE SPONSOR.

ARTICLE 7.
FISCAL ADMINISTRATION

7.1 Disbursements of Program Funds to the Sponsor by AHP shall be deposited in the Sponsor's IDBA account unless such funds are to be used for acquisition of the property upon which the Project is to be constructed or operated, in which event

Docusign Envelope ID: 3773F87A-0B89-4932-BA2C-CA8383B3EEAD

the Program Funds shall be deposited directly into an escrow account established with a title company for the purposes of acquisition of the property upon which the Project is to be constructed or operated. All interest earned from the deposit of Program Funds shall be used by the Sponsor for eligible Program administrative activities; however, any such use shall not exceed Five Hundred Dollars ($500.00) per year. Program Funds shall be segregated from the Sponsor's other funds and shall only be disbursed from the IDBA account for eligible Program Funds costs.

7.2 AHP has approved the Sponsor's budget for the Project incorporated in the SOW at **Attachment D**, as such budget may be updated prior to issuance of a notice to proceed to the general contractor in accordance with Article 5. Sponsor may adjust line items in the budget, including drawing upon any contingency amounts listed in the budget, without the prior approval of AHP, provided that such adjustments do not increase the overall budget amount and provided further that Sponsor provides notice to AHP of the budget changes. If upon completion of a particular phase or segment of the Project, the Program Funds allocated to that segment or phase have not been fully expended, the Program Funds allocated to Sponsor for such segment of the Project shall remain available to Sponsor for disbursement for subsequent segments of the Project; provided, however, in no event shall the total amount of the Program Funds available to Sponsor exceed the amount set forth in this Agreement without a written amendment to this Agreement approved by AHP and DHCS.

7.3 Sponsor shall notify AHP in a timely manner of any changes in the work required to be performed under this Agreement, including any additions, changes, or deletions to the plans and specifications approved by AHP. The Sponsor shall provide prior notice to AHP of any written change order before any of the following changes, additions, or deletions in work for the Project may be performed: (1) any change in the work the cost of which exceeds Twenty-Five Thousand Dollars ($25,000.00); or (2) any set of changes in the work the cost of which cumulatively exceeds One Hundred Thousand Dollars ($100,000.00); (3) any material change in building materials or equipment, specifications, or the structural or architectural design or appearance of the Project as provided for in the plans and specifications approved by AHP; or (4) any changes in the schedule that will extend the completion date. Notice of any additions, changes, or deletions to the work shall not relieve or release the Sponsor from any other obligations under this Agreement or relieve or release the Sponsor or its surety from any surety bond.

7.4 The Sponsor shall provide AHP with an updated budget and schedule for the Project when 50% completion of construction work is achieved that shows all changes in costs and schedule from the budget and schedule provided to AHP prior to issuance of the Notice of Proceed.

7.5 Any Program Funds that have not been expended by the expiration of the Period of Performance set forth in the Summary Cover Sheet and the Attached Performance Milestones must be returned to DHCS with any accrued interest in excess of Five Hundred Dollars ($500.00) per year, which may be used pursuant to Section 7.1 for administrative activities. Returned Program Funds shall be paid as directed by AHP or DHCS, no later than thirty (30) calendar days after the expiration of the applicable Period of Performance.

Docusign Envelope ID: 3773F87A-0B89-4932-BA2C-CA8383B3EEAD

ARTICLE 8.
CHANGES TO STATEMENT OF WORK

8.1 The Sponsor shall not, without the prior approval of DHCS, change either of the following: (i) the behavioral health purpose of the Project; or (ii) the population to be served by the Project, the foregoing, each, as described in (x) the Sponsor's Application, and (y) the SOW. DHCS's decision to disapprove a request to change the Sponsor's SOW is fact-specific, and the decision shall be final and not subject to further review. The Sponsor shall submit to DHCS, and provide a copy to AHP, a written request to change the behavioral health purpose of the Project described in the Application and the SOW, which shall include a detailed description of the following criteria:

8.1.1 the changes to the services or the Project that the Sponsor is requesting to make;

8.1.2 a detailed explanation of why the change is necessary and justification for how the change in the Project meets the changing behavioral health needs of the county or geographic area that the Project serves.

8.1.3 the behavioral health population, services, and needs that the Sponsor's change will meet;

8.1.4 an attestation that the Sponsor will serve the same percentage (or more) of Medi-Cal beneficiaries as originally stated in Sponsor's Application;

8.1.5 anticipated additional costs of changes to the Project, including a financial plan for meeting additional costs; and

8.1.6 any other information requested by AHP or DHCS to evaluate the Sponsor's request.

Any changes to the SOW approved by DHCS shall be provided to AHP and considered an amendment to this Agreement and incorporated herein.

8.2 The Sponsor is solely liable and responsible for any increases in costs that exceed the Program Funds. In no event shall AHP or DHCS be responsible for any costs that exceed the Program Funds for the Project. In the event that Project costs exceed the funds that Sponsor has available to pay such costs, the Sponsor shall within thirty (30) days of such occurrence provide for AHP's approval a financial plan for meeting such additional costs which additionally may be approved or disapproved by DHCS, in its sole discretion. A financial plan for meeting additional costs may include the Sponsor providing additional funds for the Project or the Sponsor incurring additional debt. The Sponsor shall not incur any additional debt without the prior written approval of AHP and DHCS.

Docusign Envelope ID: 3773F87A-0B89-4932-BA2C-CA8383B3EEAD

ARTICLE 9.
DEFAULT AND REMEDIES

9.1 Event of Default. Any of the following shall, after written notice by AHP or DHCS and expiration of any applicable cure period, constitute an "**Event of Default**" under this Agreement:

9.1.1 The Sponsor's failure to satisfy the conditions precedent to disbursement of Program Funds as set forth in Article 4 above, or to expend Program Funds pursuant to the terms of this Agreement;

9.1.2 The Sponsor's failure to timely satisfy each or any of the conditions set forth in this Agreement, or the Award Letter;

9.1.3 The Sponsor's violation of any of the Program Requirements; and

9.1.4 AHP's or DHCS's determination of the following:

9.1.4.1 the Sponsor has concealed any material fact from AHP or DHCS related to the Sponsor, the Application, the property upon which the Project is to be constructed or operated or the Project; or

9.1.4.2 any material fact or representation, made or furnished to AHP or DHCS by the Sponsor in connection with the Application, the Award Letter, or this Agreement which shall have been untrue or misleading at the time that such fact or representation was made known to AHP, or subsequently becomes untrue or misleading; or

9.1.4.3 any Certification provided by the Sponsor is determined to be untrue or misleading;

9.1.4.4 any objectives or requirements of the Program cannot be met in accordance with this Agreement or within applicable timeframes, as memorialized by this Agreement.

9.2 Right to Cure. If the breach, violation, or default pursuant to Section 9.1 is not cured to AHP's and DHCS's satisfaction, as determined by AHP and DHCS, in its sole and absolute discretion, within **thirty (30) days** of notice to Sponsor, provided in accordance with the notice requirements of this Agreement, then AHP, with DHCS's approval, may declare an Event of Default under this Agreement.

9.2.1 Notwithstanding the foregoing, the Sponsor may request additional time to cure any Event of Default. AHP may, but shall not be required to, grant any such request, which request shall be subject to DHCS's approval. AHP's approval of the Sponsor's request for additional time to cure, shall be subject to the Sponsor's continuing and diligent efforts to cure, and any additional cure period provided to the Sponsor shall be reasonable, as determined by AHP, subject to DHCS's approval in its sole discretion. In no event shall any extension of the cure period exceed thirty (30) days. For the avoidance of doubt, any extension of the cure period shall be granted in writing by AHP, subject to DHCS's approval in its sole discretion.

Docusign Envelope ID: 3773F87A-0B89-4932-BA2C-CA8383B3EEAD

9.3 AHP/State/DHCS Remedies. Upon the occurrence of an Event of Default, AHP and/or DHCS may take any and all actions or remedies that are available under this Agreement, at law, or in equity, including but not limited to the following:

9.3.1 temporarily withhold disbursement of Program Funds pending correction of the noncompliance, breach, violation, or default;

9.3.2 disallow use of Program Funds for all or part of the costs resulting from the noncompliance, breach, violation, or default;

9.3.3 wholly or partly suspend or terminate this Agreement and the Sponsor's award of Program Funds, or disbursements thereof (any such suspension or termination of this Agreement or the Sponsor's award of Program Funds shall be effective upon the Sponsor's receipt of AHP or DHCS notice of termination or suspension);

9.3.4 withhold or deny further Program Funds or awards to the Sponsor,

9.3.5 require the Sponsor to return all or part of any Program Funds, including any interest;

9.3.6 intentionally omitted;

9.3.7 any and all remedies under the Declaration of Restrictions;

9.3.8 specific performance;

9.3.9 injunctive relief;

9.3.10 recovery and completion of the Project pursuant to the payment and performance bonds; and

9.3.11 any and all remedies allowed by law or equity.

ARTICLE 10.
TERMINATION

10.1 AHP and/or DHCS, shall have the right, each in its sole discretion and without prejudice to any other rights and remedies it may have under applicable law, to terminate this Agreement immediately upon notice of such termination to the Sponsor, if (i) an Event of Default is declared by AHP or DHCS; (ii) three (3) breaches, violations or defaults by the Sponsor of the terms and conditions of this Agreement (whether the same or different) occur within any twelve-month period, regardless of whether any or all such breaches, violations or defaults are timely corrected; (iii) the Sponsor files a petition in bankruptcy or is adjudicated by a court of competent jurisdiction to be bankrupt or insolvent, or makes an assignment for the benefit of creditors or an arrangement pursuant to any bankruptcy law, or if the Sponsor discontinues or dissolves its business or if a receiver is appointed for the Sponsor or the Sponsor's business; (iv) any lender to the Sponsor declares a default under its loan agreement, or funds available to the Sponsor from any lender become unavailable such that the Sponsor is unable to timely satisfy obligations under this

Docusign Envelope ID: 3773F87A-0B89-4932-BA2C-CA8383B3EEAD

Agreement; or (v) the Sponsor's failure to provide AHP or DHCS with adequate assurances within a reasonable time that Sponsor is financially solvent, or AHP or DHCS determines, that the Sponsor is financially insecure.

10.2 Notwithstanding the foregoing, or anything to the contrary stated herein, AHP may terminate this Agreement upon thirty (30) days' notice if the Prime Contract is terminated by DHCS, or if AHP is directed by DHCS to terminate this Agreement.

10.3 Upon termination of this Agreement for any reason, neither AHP nor DHCS shall be liable for any work that is not performed in accordance with the Agreement. Upon any termination, neither AHP nor DHCS shall be responsible for any additional disbursements of Program Funds after the termination date or for any damages to the Sponsor as a result of such termination.

ARTICLE 11.
INSURANCE

11.1 Insurance Requirements. The Sponsor shall continuously maintain for the duration of this Agreement, and so long as the Declaration of Restrictions is in place, the following insurance or self-insurance at, or in excess of, the limits detailed below:

11.1.1 A Builders Risk policy including a permission to occupy endorsement during the course of construction, and upon completion of construction, if the Project is new construction, property insurance, covering all risks of loss, excluding earthquake, flood or other risks customarily excluded from "All-Risks" coverage in an amount equal to full replacement cost of the Project, including all improvements, fixtures, furnishings and equipment thereon at the time of loss.

11.1.2 If the Project is rehabilitation of an existing facility, property insurance covering all risks of loss, excluding earthquake, flood or other risks customarily excluded from "All-Risks" coverage in an amount equal to the full replacement costs of all improvements located on the property upon which the Project is to be constructed, including all improvements, fixtures, furnishings, and equipment thereon at the time of loss. Upon completion of the rehabilitation, any property insurance policy shall be updated to reflect the increased replacement costs resulting from the rehabilitation.

11.1.3 Worker's compensation insurance as required by the State.

11.1.4 Comprehensive automobile and vehicle liability insurance covering claims for injuries to members of the public and/or damages to property of others arising from use of motor vehicles, including on-site and off-site operations, and owned, non-owned, or hired vehicles, with One Million Dollars ($1,000,000.00) combined single limits.

11.1.5 Commercial general liability insurance of not less than One Million Dollars ($1,000,000.00) per occurrence with an annual aggregate limit of Five Million Dollars ($5,000,000.00) for bodily injury and property damage liability combined. The Sponsor's required limits may be satisfied through

Docusign Envelope ID: 3773F87A-0B89-4932-BA2C-CA8383B3EEAD

a combination of general liability and umbrella policies of coverage. The commercial general liability insurance policy shall cover liabilities arising out of premises, operations, independent contractors, products, completed operations, personal and advertising injury, and liability assumed under an insured agreement. The commercial general liability insurance shall apply to each insured against whom claim is made or suit is brought subject to the Sponsor's limit of liability. If the scope of services involves one on one activities with minors, such policy shall include or not exclude sexual assault and misconduct coverage.

11.2 Third-Party Insurance Policy Requirements. If the Sponsor elects to obtain third-party insurance, all policies, except Workers' Compensation, shall be endorsed to name AHP and endorsed to name the "State Department of Health Care Services on behalf of the State (Agreement No.: 21-10368)" as an Additional Insured with respect to the work to be performed by the Sponsor. The endorsements and policies will provide that the insurer waives its rights of subrogation, and the insurer will provide notice to AHP in writing at least thirty (30) days prior to any cancellation, material change in coverage, or intent not to renew such insurance coverage. All such insurance must be primary and non-contributory and required to respond and pay prior to any other insurance or self-insurance available.

11.3 Contractor Insurance Requirements. The Sponsor shall require its general contractor and its subcontractors to provide insurance in the amounts and form set forth above during the course of construction (except the general contractor shall not be required to maintain Builder's Risk insurance or property insurance) and to name AHP and endorsed to name the "State Department of Health Care Services on behalf of the State (Agreement No.: 21-10368)" as additional insureds on all such insurance during the course of construction.

11.4 Evidence of Self-Insurance. If the Sponsor elects to maintain self-insurance, the Sponsor shall immediately deposit with AHP a letter, signed by an authorized Sponsor representative, certifying that the Sponsor maintains self-insurance consistent with the above requirements. The Sponsor shall certify its self-insurance maximum coverage amounts for each of the items above and whether they have individually self-insured or if they pooled self-insurance with other public entities through a joint powers agreement. Self-insurance maximum coverage amounts shall meet or exceed the minimum coverage amounts listed for each item above. The Sponsor shall also provide to AHP the Department of Industrial Relations' certificate of consent for the county to self-insure against worker's compensation claims. The Sponsor shall maintain self-insurance consistent with the requirements set forth above at all times during the term of the Agreement and the term of the Declaration of Restrictions. Notwithstanding the expiration of this Agreement, the Sponsor shall provide to DHCS a new certificate of insurance evidencing its third-party insurance, or a new letter certifying its compliance with the self-insurance coverage, as provided herein for a period not less than thirty (30) years from the date of either of the following: (i) the date of issuance of a Certificate of Occupancy, or (ii) the date of recordation of a Notice of Completion, in the official records of the county where the Project is located.

Docusign Envelope ID: 3773F87A-0B89-4932-BA2C-CA8383B3EEAD

11.5 Insurance Indemnification. The Sponsor shall indemnify, defend, and hold harmless AHP and DHCS against any and all liabilities to third persons and other losses (not compensated by insurance or otherwise), and for any other costs and expenses incurred, including reasonable attorneys' fees, judgments, settlements or penalties, as a result of any claim or liability resulting from the failure of the Sponsor (or its lower tier subcontractors or consultants) to maintain the insurance policies required by this Section.

11.6 Insurance Premiums. Neither AHP nor DHCS shall be responsible for any premiums, deductibles, or assessments on any insurance policy referred to in this Agreement.

11.7 Survival. The requirements to provide insurance in this Article 11 shall survive termination of this Agreement.

ARTICLE 12.
OPERATIONS

Sponsor agrees that in consideration of the receipt of Program Funds pursuant to the terms of this Agreement, Sponsor shall enter into, as required by this Agreement, the Declaration of Restrictions, to be recorded against the property upon which the Project is to be constructed or operated, in a form substantially similar as attached hereto and incorporated herein by this reference as **Attachment H**. The Declaration of Restrictions shall by its terms restrict the development, use, and occupancy of the Project for the term of thirty (30) years, from either the date of the issuance of a Certificate of Occupancy, or the recordation of a Notice of Completion, in the official records of the county in which the Project is located. In addition to any requirements in the Declaration of Restrictions, Sponsor shall comply with all applicable State, federal, and local health and safety laws and ordinances with respect to the operation and maintenance of the Project. The facility or facilities financed pursuant to this Agreement shall accept and provide services to Medi-Cal beneficiaries as patients. If the Sponsor transfers title to the Project, the Sponsor shall ensure and guarantee that the requirements of this provision transfer and bind the Sponsor's successor in title. These rights and obligations shall survive the expiration or early termination of this Agreement and are covenants running with the Project pursuant to the Declaration of Restrictions in the form of **Attachment H** to be recorded against the Project. During the Term of this Agreement and the term of the Declaration of Restrictions, the Sponsor shall execute such other documents as required by DHCS to comply with the Program Requirements, including deed restrictions, covenants and conditions recorded against the Project.

ARTICLE 13.
POLICIES AND LEGAL AUTHORITIES

13.1 The Sponsor shall comply with all California and federal law, regulations, and published guidelines, to the extent that these authorities contain requirements applicable to the Sponsor's performance under this Agreement, including any licensing and health and safety requirements.

13.2 The Sponsor shall comply with California Welfare and Institutions Code sections 5960–5960.45 *et seq.*, including any related DHCS guidance, regulations, and/or subsequent additions or amendments thereto.

Docusign Envelope ID: 3773F87A-0B89-4932-BA2C-CA8383B3EEAD

13.3 In the event the Sponsor does not comply with the terms of this Article 13, AHP shall give notice in accordance with Section 20.7 and shall have all rights set forth in Article 9 and Article 10.

ARTICLE 14.
INDEMNIFICATION

14.1 The Sponsor shall indemnify, defend, and hold harmless AHP, its officers, employees, and agents, and DHCS, its officers, employees, and agents, against liabilities to third persons and other losses (not compensated by insurance or otherwise), and for any costs and expenses incurred by AHP and DHCS, including reasonable attorneys' fees, judgments, settlements or penalties, against all liabilities, claims, suits, demands or liens for damages to persons or property ("**Claims**") (unless such Claims arise from the gross negligence or willful misconduct of AHP or DHCS) arising out of, resulting from, or relating to, the Sponsor's performance under this Agreement, and including, but not limited to, the following:

14.1.1 any act, omission, or statement of the Sponsor, or any person employed by or engaged under contract with the Sponsor, that results in injury (including death), loss, or damage to any person or property;

14.1.2 any failure on the part of the Sponsor to comply with applicable Program Requirements and requirements of law;

14.1.3 any failure to maintain the insurance policies required by this Agreement or the work performed, inclusive of intellectual property infringement, if applicable, under this Agreement. Insurance coverage that may be required shall in no way lessen or limit the liability of the Sponsor under the terms of this obligation;

14.1.4 any failure on the part of the Sponsor to satisfy all claims for labor, equipment, materials and other obligations relating to the performance of the work hereunder;

14.1.5 any injury to property or person occurring on or about the Project or the property of the Sponsor; or

14.1.6 any claims related to the use, generation, storage, release, threatened release, discharge, disposal or presence of hazardous materials on, under or about the property upon which the Project is to be constructed or located.

14.2 The Sponsor shall indemnify AHP and DHCS under this clause for any of the above acts attributable to its employees, consultants, agents, and/or lower-tiered subcontractors engaged in performance of the work under this Agreement. AHP or DHCS shall provide timely notice of any Claim describing in reasonable detail such facts and circumstances with respect to such Claim. The Sponsor shall defend AHP and DHCS with counsel reasonably acceptable to AHP and DHCS. AHP and DHCS, each, may, at its option and own expense, engage separate counsel to advise them regarding the Claim and its defense. Such counsel may attend all proceedings

Docusign Envelope ID: 3773F87A-0B89-4932-BA2C-CA8383B3EEAD

and meetings. The Sponsor shall not settle any Claim without the consent of AHP and DHCS, as applicable.

14.3 The Sponsor agrees to indemnify, defend and save harmless AHP and its officers, agents and employees, and DHCS and its officers, agents and employees, from any and all claims, costs (including, but not limited to, all legal expenses, court costs, and attorney's fees incurred in investigating, preparing, serving as a witness in, or defending against, any such claim, action, or proceeding, commenced or threatened), and losses accruing or resulting to any and all contractors, subcontractors, suppliers, laborers, and any other person, firm or corporation furnishing or supplying work services, materials, or supplies in connection with the performance of this Agreement, and from any and all claims and losses accruing or resulting to any person, firm or corporation who may be injured or damaged by the Sponsor in the performance of this Agreement.

14.4 This indemnification shall survive the expiration or termination of the Agreement.

ARTICLE 15.
PREVAILING WAGE

Any construction work that is part of the Project is subject to state and federal prevailing wage law, including California Labor Code section 1720 *et seq.* The Sponsor is urged to seek professional legal advice about prevailing wage law requirements and the Sponsor's obligations thereunder. Prior to disbursing the Program Funds, Sponsor must sign Certification No. 1 and the Sponsor's general contractor must sign Certification No. 12 certifying compliance with California's prevailing wage law, and all applicable wage and hours laws. Sponsor shall also comply with any other labor requirements applicable to the Project as a result of other funding sources or regulatory requirements.

ARTICLE 16.
ENVIRONMENTAL CONDITIONS

The Sponsor shall provide a Phase I Environmental Site Assessment ("**ESA**") for the Project, in conformance with ASTM Standard Practice E 1527, evaluating whether the Project is affected by any recognized environmental conditions. If the Phase I ESA discloses evidence of recognized environmental conditions and the Sponsor desires to proceed with the Project, the Sponsor shall provide AHP with a Phase II report and any additional reports as required by the AHP and in a form acceptable to AHP. The Sponsor shall also provide an asbestos assessment and a lead-based paint report for AHP's approval if the Project involves rehabilitation or demolition of existing improvements. Prior to disbursement of Program Funds for real property acquisition, AHP shall require the Sponsor to sign Certification No. 8 certifying that all recommendations of the Phase I or Phase II ESA have been complied with or shall be complied with prior to commencement of construction. Prior to disbursement of Program Funds for any rehabilitation work, AHP shall require the Sponsor to sign Certification No. 8 certifying that all asbestos and/or lead-based paint

Docusign Envelope ID: 3773F87A-0B89-4932-BA2C-CA8383B3EEAD

has been abated or shall be abated prior to or during the performance of any such rehabilitation work.

ARTICLE 17.
RELOCATION

The Sponsor must comply with the Uniform Relocation Assistance and Real Property Acquisition Policies Act of 1970 (42 U.S.C. section 4601 *et seq.*), the California Relocation Assistance Law (California Government Code section 7260 *et seq.*) and their implementing regulations ("**Relocation Laws**") if the Project will result in the displacement, as that term is defined in the Relocation Laws, of any persons, businesses, or farm operations. Pursuant to the Relocation Laws, the Sponsor must have a relocation plan prior to proceeding with any phase of a Project or other activity that will result in the displacement of persons, businesses, or farm operations. The Sponsor shall provide any required notices and relocation benefits in accordance with the Relocation Laws. The Sponsor shall provide AHP with Certification No. 8 that all applicable Relocation Laws have been complied with.

ARTICLE 18.
INSPECTIONS, AUDITS, AND RECORD RETENTION

18.1 AHP or any of its authorized representatives shall have the right to access any documents, papers, or other records of the Sponsor which are pertinent to the Program Funds, for the purpose of performing audits, examinations, and/or review regarding compliance with the provisions of this Agreement and the Program Requirements. Such monitoring activities shall include, but are not limited to, inspection of the Sponsor's, books and records, in addition to site inspections, as AHP deems appropriate.

18.2 AHP may perform compliance reviews, review procedures and documents pertaining to the SOW and other elements of this Agreement, perform onsite visits, and desk reviews in order to ensure the Sponsor's compliance with this Agreement, as well as protect against fraud, waste and abuse.

18.3 The right to access records also includes timely and reasonable access to the Sponsor's personnel for the purpose of interview and discussion related to the requested documents and/or information.

18.4 The right to access records is not limited to the required retention period but lasts as long as the records are retained by the Sponsor.

18.5 The Sponsor shall retain all financial records, supporting documents, statistical records, and all other records pertinent to the Project and the Program Funds.

18.6 The Parties recognize and acknowledge that DHCS and the Sponsor are public entities subject to the Public Records Act and information exchanged may be subject to public disclosure and the Parties have no right to assume that such information shall be kept confidential.

18.7 Any review or inspection undertaken by AHP or its designee with reference to the Project is solely for the purpose of determining whether the Sponsor is properly discharging its obligations to DHCS and should not be relied upon by the Sponsor

Docusign Envelope ID: 3773F87A-0B89-4932-BA2C-CA8383B3EEAD

or by any third parties as a warranty or representation by AHP or DHCS as to the quality of the design or construction of the Project.

18.8 The Sponsor agrees that claims based upon an audit finding, and/or an audit finding that is appealed and upheld, shall be recovered by AHP by one of the following options:

18.8.1 the Sponsor's remittance to AHP of the full amount of the audit exception within thirty (30) days following AHP's request for payment; or

18.8.2 a repayment schedule which is agreeable to both AHP and the Sponsor.

AHP reserves the right to select which option described above shall be employed, and AHP shall notify the Sponsor in writing of the claim procedure to be utilized. Interest on the unpaid balance of the audit finding or debt shall accrue at a rate equal to maximum allowed by applicable law.

18.9 Sponsor shall provide to AHP an executed Facility Access Certification "Execution of Facility Access Agreement with State of California, Department of Health Care Services" in connection with DHCS's right to inspect, audit and review Sponsor's compliance with this Agreement and the Program Requirements within forty-five (45) days of Sponsor's receipt of the Contract with the State of California Department of Health Care Services.

ARTICLE 19.
THIRD-PARTY BENEFICIARIES

The State, represented by DHCS in this Agreement, is a third-party beneficiary of this Agreement. The Agreement shall not be construed so as to give any other person or entity, other than the Parties and DHCS, any legal or equitable claim or right. DHCS or another authorized department or agency representing the State may enforce any provision of this Agreement to the full extent permitted in law or equity as a third-party beneficiary of this Agreement. The State may take any and all remedies available in law and equity. In the event of litigation, the State may choose to seek any type of damages available in law or equity, up to the full amount of Program Funds awarded to the Sponsor.

ARTICLE 20.
MISCELLANEOUS

20.1 Dispute Resolution.

20.1.1 In the event of a dispute, the Parties shall first try to resolve the dispute by escalating it to higher levels of management to negotiate in good faith. If negotiations are unsuccessful, any controversy, dispute or disagreement arising out of or relating to this Agreement, its breach, or its subject matter, shall be conducted in a court of competent jurisdiction in Santa Barbara County, California. Any Party bringing an action must comply with all applicable laws relating to claims against public entities, including the time limitations and manner of claim presentation prescribed by Chapter 2, commencing with section 910 of Part 3 (Claims Against Public Entities) of Division 3.6 of Title 1 of the California Government Claims Act.

Docusign Envelope ID: 3773F87A-0B89-4932-BA2C-CA8383B3EEAD

20.1.2 The Sponsor shall be obligated to continue to perform pursuant to this Agreement while any dispute is pending.

20.1.3 Dispute Resolution provisions do not apply to the State.

20.2 Attorneys' Fees. If a dispute arising out of this Agreement is finally adjudicated, the non-prevailing party shall pay the prevailing party's reasonable expenses incurred in connection therewith, including reasonable arbitration costs and reasonable attorneys' fees. If multiple items are disputed and the final decision is split, then the Parties shall allocate such expenses pro rata as to each item. This Section 20.2 Attorney's Fees provisions does not apply to the State.

20.3 Waiver. AHP's failure to notify the Sponsor of a breach or to insist on strict performance of any provision of this Agreement shall not constitute waiver of such breach or provision.

20.4 Remedies. No remedy in this Agreement is exclusive of any other remedy available under this Agreement, at law or in equity. AHP or DHCS may seek equitable relief, including an injunction, against the Sponsor in connection with any breach or threatened breach of this Agreement.

20.5 Limitation of Liability. Except as otherwise provided in this Agreement, or by applicable law, the Sponsor waives any right to seek, and AHP and DHCS shall not be liable for, any special, consequential, or punitive damages; indirect, or incidental damages; or for any loss of goodwill, profits, data, or loss of use arising out of, resulting from, or in any way connected with the performance or breach of this Agreement, even if the Sponsor advises AHP or DHCS of the possibility of any such damages.

20.6 Relationship. The Sponsor is an independent contractor with respect to AHP. This Agreement is not intended to create a partnership, joint venture, employment, or fiduciary relationship between the Parties or between any Party hereto and DHCS.

20.7 Notices. Notices under this Agreement must be (i) in writing, (ii) addressed to the receiving Party at the address described in the Summary Cover Sheet (unless notice of a different address is given), and (iii) (A) if personally delivered to the recipient, notice is effective upon delivery, (B) if sent by a nationally recognized overnight courier service, notice is effective on the first business day following its timely deposit with such courier service, delivery fees for next business day delivery prepaid; no signature affirming receipt by the receiving Party is required, the internal records of the courier service shall be accepted as sufficient evidence of the date of the deposit of the notice with the courier service, or (C) if sent by certified U.S. mail, notice is effective three (3) days after deposit thereof in the U.S. mail, postage prepaid, certified, return receipt requested. Counsel for a Party may send notice on behalf of its client.

20.7.1 Notwithstanding the foregoing, the Parties may deliver any approval, disapproval, or request therefor via email. Such email notices and deliveries shall be valid and binding on the Parties, subject to the following:

Docusign Envelope ID: 3773F87A-0B89-4932-BA2C-CA8383B3EEAD

20.7.1.1 Such email must be properly addressed to the other Party's Designated Representatives. For purposes of this Agreement, "**Designated Representative**" means initially: (i) for AHP, Mark Faucette at: mfaucette@ahpnet.com and Euna Ra-Smith at: era-smith@ahpnet.com, (ii) for the Sponsor, Evelyn Zuroske, Housing & Grants Management at: ezuroske@sbcbwell.org. A Party may change a Designated Representative only upon notice to the other Party pursuant to the requirements of Section 20.7(iii) (A), (B) or (C).

20.7.1.2 If the sender receives a bounce back, out-of-office or other automated response indicating non-receipt, the sender shall (i) re-attempt delivery until the other Party confirms receipt, or (ii) deliver the item in accordance with Section 20.7(iii) (A), (B) or (C).

20.8 Governing Law. The place of performance of this Agreement is California and the laws of the State of California shall govern the validity, performance, enforcement, and interpretation of this Agreement. Any litigation or enforcement of an award must be brought in the appropriate federal or state court in the State of California, County of Sacramento. Each Party consents to personal and subject matter jurisdiction and venue in such courts and waives the right to change venue with respect to any such proceeding. The Parties acknowledge that all directions issued by the forum court, including injunctions and other decrees, shall be binding and enforceable in all jurisdictions and countries.

20.9 Assignment. The Sponsor shall not assign, delegate, or otherwise transfer this Agreement, or its duties or obligations in connection therewith, in whole or in part without the prior approval of AHP and DHCS. AHP's obligations under this Agreement shall be assignable to DHCS or DHCS's designee upon DHCS's request without the Sponsor's consent. In the event that AHP assigns its obligations under this Agreement to DHCS, AHP shall make commercially reasonable efforts to transition any reasonably necessary documentation related to this Agreement to DHCS or its designee; provided, however, that AHP shall have no obligation to incur any liability, pay fees, charges, or reimbursement in connection with any assignment, wind-down, or transition services.

20.10 Entire Agreement; Amendments. This Agreement constitutes the entire agreement of the Parties with respect to its subject matter. It supersedes all oral or written agreements or communications between the Parties. No understanding, agreement, modification, change order, or other matter affecting this Agreement shall be binding, unless in writing, signed by both Parties. No handwritten changes shall be effective unless initialed by each Party.

20.11 Independent Legal and Tax Advice. AHP and the Sponsor, each, have reviewed and negotiated this Agreement using such independent legal and tax counsel as each has deemed appropriate. The Sponsor further acknowledges that it has been afforded the opportunity to obtain legal and tax advice concerning its legal and financial duties and obligations, including its state and federal tax liabilities related to its receipt of Program Funds, and hereby confirms by the execution and delivery

Docusign Envelope ID: 3773F87A-0B89-4932-BA2C-CA8383B3EEAD

of this Agreement that it has either done so or waived its right to do so in connection with the entering into this Agreement. For the avoidance of doubt, the Sponsor shall be solely responsible for its tax liabilities related to its receipt of Program Funds.

20.12 Exhibits. The Attachments, Schedules, and Addenda attached to this Agreement are a part of this Agreement and incorporated into this Agreement by reference.

20.13 Partial Invalidity. If any part of this Agreement is unenforceable, the remainder of this Agreement and, if applicable, the application of the affected provision to any other circumstance, shall be fully enforceable.

20.14 Captions. The headings contained herein are for convenience only and are not intended to define, limit, or describe the scope or intent of any provision of this Agreement.

20.15 Force Majeure. Neither Party shall be liable to the other for loss or damages due to failure or delay in rendering performance caused by circumstances beyond its reasonable control, if such failure could not have been overcome by the exercise of due diligence, due care, or foresight. Such circumstances may include, but are not limited to, acts of God or a public enemy; wars; acts of terrorism; riots; fires; floods; epidemics; quarantine restrictions; labor disputes; strikes; defaults of subcontractors/vendors; failure/delays in transportation; unforeseen freight embargoes; unusually severe weather; or any law/order/regulation/request of a state or local government entity, the U.S. Government, or of any agency, court, commission, or other instrumentality of any such governments. Times of performance under this Agreement may be appropriately extended for excused delays if the Party whose performance is affected promptly notifies the other of the existence and nature of such delay.

20.16 Publicity. Without prior written approval of the other, neither Party shall use the other's name or make reference to the other Party or any of its employees in publications, news releases, advertising, speeches, technical papers, photographs, sales promotions, or publicity purposes of any form related to this work or data developed hereunder, unless disclosure of such materials is required by legal, accounting, or regulatory requirements beyond the disclosing Party's reasonable control. Use of either Party's name may be made in internal documents, annual reports, and proposals. This Section shall survive expiration/termination of this Agreement. Notwithstanding the foregoing, the Sponsor agrees that the State may use and refer to the Sponsor and the Project in any publication, news release, advertising, speech, technical paper, or for any other purposes.

20.17 Notice of Litigation. Promptly, and in any event within five (5) business days after an officer or other authorized representative of the Sponsor obtains knowledge thereof, the Sponsor shall provide written notice to AHP of (i) any litigation or governmental proceeding pending against the Sponsor which could materially adversely affect the business, operations, property, assets, condition (financial or otherwise) or prospects of the Sponsor, and (ii) any other event which is likely to materially adversely affect the business, operations, property, assets, condition (financial or otherwise) or prospects of the Sponsor.

Docusign Envelope ID: 3773F87A-0B89-4932-BA2C-CA8383B3EEAD

20.18 Survival. Except as otherwise stated, sections that by their terms impose continuing obligations or establish continuing rights shall be deemed to survive the expiration or termination of this Agreement.

20.19 Successors. This Agreement shall be binding upon the Parties, their successors, and assigns.

20.20 Approvals. Whenever this Agreement calls for approval by either (i) a Party, or (ii) DHCS, approval shall mean prior written approval (including via email), not to be unreasonably conditioned, delayed, or withheld, unless sole discretion is expressly noted.

20.21 Timeliness. Time is of the essence in this Agreement.

20.22 Counterparts; Electronic Signatures. The Parties may sign this Agreement in several counterparts, each of which constitutes an original, but all of which together constitute one instrument. Electronic signatures are valid and shall bind the Party delivering such signature.

SIGNATURES ON THE FOLLOWING PAGE

Docusign Envelope ID: 3773F87A-0B89-4932-BA2C-CA8383B3EEAD

IN WITNESS THEREOF, the Parties hereto have executed this Agreement by their duly authorized respective officers as of the day and year last written below.

AHP:

ADVOCATES FOR HUMAN POTENTIAL, INC., a Massachusetts corporation

By: DocuSigned by: Charles Galland AEB9BE9892F5471...
Charles Galland,
General Counsel

Date: 6/24/2024

SPONSOR:

COUNTY OF SANTA BARBARA, a political subdivision of the State of California, acting through its Department of Behavioral Wellness

By: DocuSigned by: Antonette Navarro 2095C5A16FE1474...
Antonette Navarro,
Director

Date: 6/24/2024

Docusign Envelope ID: 3773F87A-0B89-4932-BA2C-CA8383B3EEAD

LIST OF ATTACHMENTS

Title	No. of Pages
Attachment A – State Requirements	14
Attachment B – Certification Regarding Lobbying	4
Attachment C – The Sponsor Public Works Certification	5
Attachment D – Statement of Work	9
Attachment E – Payment Schedule	1
Attachment F – The Sponsor Compliance Certifications	36
Attachment G – Performance Milestones	1
Attachment H – Regulatory Agreement and Declaration of Restrictions	14
Attachment I – Construction Contract Addendum	7
Attachment J – RFA	21
Attachment K – Award Letter	2
Attachment L – Facility Access Agreement	7

Docusign Envelope ID: 3773F87A-0B89-4932-BA2C-CA8383B3EEAD

ATTACHMENT A

STATE REQUIREMENTS

Only the State Requirements applicable to the Sponsor's Program Funding are included in this Attachment and inapplicable provisions have been intentionally omitted.

1. Federal Equal Opportunity Requirements.

a. The Sponsor will not discriminate against any employee or applicant for employment because of race, color, religion, sex, national origin, physical or mental handicap, disability, age or status as a disabled veteran or veteran of the Vietnam era. The Sponsor will take affirmative action to ensure that qualified applicants are employed, and that employees are treated during employment, without regard to their race, color, religion, sex, national origin, physical or mental handicap, disability, age or status as a disabled veteran or veteran of the Vietnam era. Such action shall include, but not be limited to the following: employment, upgrading, demotion or transfer; recruitment or recruitment advertising; layoff or termination; rates of pay or other forms of compensation; and career development opportunities and selection for training, including apprenticeship. The Sponsor agrees to post in conspicuous places, available to employees and applicants for employment, notices to be provided by the Federal Government or AHP, setting forth the provisions of the Equal Opportunity clause, section 503 of the Rehabilitation Act of 1973 and the affirmative action clause required by the Vietnam Era Veterans' Readjustment Assistance Act of 1974 (38 U.S.C. 4212). Such notices shall state the Sponsor's obligation under the law to take affirmative action to employ and advance in employment qualified applicants without discrimination based on their race, color, religion, sex, national origin physical or mental handicap, disability, age or status as a disabled veteran or veteran of the Vietnam era and the rights of applicants and employees.

b. The Sponsor will, in all solicitations or advancements for employees placed by or on behalf of the Sponsor, state that all qualified applicants will receive consideration for employment without regard to race, color, religion, sex, national origin physical or mental handicap, disability, age or status as a disabled veteran or veteran of the Vietnam era.

c. The Sponsor will send to each labor union or representative of workers with which it has a collective bargaining agreement or other contract or understanding a notice, to be provided by the Federal Government or the State, advising the labor union or workers' representative of the Sponsor's commitments under the provisions herein and shall post copies of the notice in conspicuous places available to employees and applicants for employment.

d. The Sponsor will comply with all provisions of and furnish all information and reports required by section 503 of the Rehabilitation Act of 1973, as amended, the Vietnam Era Veterans' Readjustment Assistance Act of 1974 (38 U.S.C. 4212) and of the Federal Executive Order No. 11246 as amended, including by Executive Order 11375, 'Amending Executive Order 11246 Relating to Equal Employment

Docusign Envelope ID: 3773F87A-0B89-4932-BA2C-CA8383B3EEAD

Opportunity,' and as supplemented by regulation at 41 CFR part 60, "Office of the Federal Contract Compliance Programs, Equal Employment Opportunity, Department of Labor," and of the rules, regulations, and relevant orders of the Secretary of Labor.

e. The Sponsor will furnish all information and reports required by Federal Executive Order No. 11246 as amended, including by Executive Order 11375, 'Amending Executive Order 11246 Relating to Equal Employment Opportunity,' and as supplemented by regulation at 41 CFR part 60, "Office of Federal Contract Compliance Programs, Equal Employment Opportunity, Department of Labor," and the Rehabilitation Act of 1973, and by the rules, regulations, and orders of the Secretary of Labor, or pursuant thereto, and will permit access to its books, records, and accounts by the State and its designated representatives and the Secretary of Labor for purposes of investigation to ascertain compliance with such rules, regulations, and orders.

f. In the event of the Sponsor's noncompliance with the requirements of the provisions herein or with any federal rules, regulations, or orders which are referenced herein, this Agreement may be cancelled, terminated, or suspended in whole or in part and the Sponsor may be declared ineligible for further federal and state contracts in accordance with procedures authorized in Federal Executive Order No. 11246 as amended and such other sanctions may be imposed and remedies invoked as provided in Federal Executive Order No. 11246 as amended, including by Executive Order 11375, 'Amending Executive Order 11246 Relating to Equal Employment Opportunity,' and as supplemented by regulation at 41 CFR part 60, "Office of Federal Contract Compliance Programs, Equal Employment Opportunity, Department of Labor," or by rule, regulation, or order of the Secretary of Labor, or as otherwise provided by law.

g. The Sponsor will include the provisions of Paragraphs a through g in every subcontract or purchase order unless exempted by rules, regulations, or orders of the Secretary of Labor issued pursuant to Federal Executive Order No. 11246 as amended, including by Executive Order 11375, 'Amending Executive Order 11246 Relating to Equal Employment Opportunity,' and as supplemented by regulation at 41 CFR part 60, "Office of Federal Contract Compliance Programs, Equal Employment Opportunity, Department of Labor," or section 503 of the Rehabilitation Act of 1973 or (38 U.S.C. 4212) of the Vietnam Era Veteran's Readjustment Assistance Act, so that such provisions will be binding upon each Sponsor or vendor. The Sponsor will take such action with respect to any subcontract or purchase order as the Director of the Office of Federal Contract Compliance Programs or AHP may direct as a means of enforcing such provisions including sanctions for noncompliance provided, however, that in the event the Sponsor becomes involved in, or is threatened with litigation by a subcontractor or vendor as a result of such direction by AHP, the Sponsor may request in writing to AHP, who, in turn, may request the United States to enter into such litigation to protect the interests of the State and of the United States.

Docusign Envelope ID: 3773F87A-0B89-4932-BA2C-CA8383B3EEAD

2. Travel and Per Diem Reimbursement.

(Applicable if travel and/or per diem expenses are authorized to be reimbursed with Agreement funds.)

Reimbursement for travel and/or per diem expenses from AHP under this Agreement shall, unless otherwise specified in this Agreement, be at the rates currently in effect, as established by the California Department of Human Resources (CalHR), for nonrepresented state employees as stipulated in DHCS's Travel Reimbursement Information Exhibit in Attachment A-State Requirements. If the CalHR rates change during the term of the Agreement, the new rates shall apply upon their effective date and no amendment to this Agreement shall be necessary. Exceptions to California Department of Human Resources (CalHR) lodging rates may be approved by AHP upon the submission of a statement by the Sponsor indicating that such rates are not available to the Sponsor. No travel outside the State of California shall be reimbursed without prior authorization from DHCS. Verbal authorization should be confirmed in writing. Written authorization may be in a form including fax or email confirmation.

3. Procurement Rules.

Applicable to agreements in which equipment/property, commodities and/or supplies are furnished by AHP or DHCS or expenses for said items are reimbursed by funds with state or federal funds provided under this Agreement.

a. Equipment/Property Definitions.

Wherever the term equipment and/or property is used, the following definitions shall apply:

Major equipment/property: A tangible or intangible item having a base unit cost of Five Thousand Dollars ($5,000) or more with a life expectancy of one (1) year or more and is either furnished by DHCS or the cost is reimbursed through this Agreement. Software and videos are examples of intangible items that meet this definition.

Minor equipment/property: A tangible item having a base unit cost of less than Five Thousand Dollars ($5,000) with a life expectancy of one (1) year or more and is either furnished by DHCS or the cost is reimbursed through this Agreement.

b. Government and public entities (including state colleges/universities and auxiliary organizations), whether acting as a contractor and/or subcontractor, may secure all commodities, supplies, equipment and services related to such purchases that are required in performance of this Agreement. Said procurements are subject to Paragraphs d through h of Provision 3. Paragraph c of Provision 3 shall also apply, if equipment/property purchases are delegated to subcontractors that are nonprofit organizations or commercial businesses.

c. Intentionally omitted.

d. Intentionally omitted.

e. In AHP's sole discretion (e.g., when AHP has a need to monitor certain purchases, etc.), AHP may require prior written authorization and/or the submission of paid

Docusign Envelope ID: 3773F87A-0B89-4932-BA2C-CA8383B3EEAD

vendor receipts for any purchase, regardless of dollar amount. AHP reserves the right to either deny claims for reimbursement or to request repayment for any Sponsor purchase that AHP determines to be unnecessary in carrying out performance under this Agreement.

f. The Sponsor must maintain a copy or narrative description of the procurement system, guidelines, rules, or regulations that will be used to make purchases under this Agreement. AHP and the State reserves the right to request a copy of these documents and to inspect the purchasing practices of the Sponsor at any time.

g. For all purchases, the Sponsor must maintain copies of all paid vendor invoices, documents, bids and other information used in vendor selection, for inspection or audit. Justifications supporting the absence of bidding (i.e., sole source purchases) shall also be maintained on file by the Sponsor for inspection or audit.

h. AHP may, with cause (e.g., with reasonable suspicion of unnecessary purchases or use of inappropriate purchase practices, etc.), withhold, cancel, modify, or retract the delegated purchase authority granted under Paragraphs b and/or c of Provision 3 by giving the Sponsor no less than thirty (30) calendar days written notice.

4. Equipment/Property Ownership/Inventory/Disposition.

(Applicable to agreements in which equipment/property is furnished by DHCS and/or AHP when said items are purchased or reimbursed by DHCS with state or federal funds provided under this Agreement.)

a. Wherever the term equipment and/or property is used in Provision 4, the definitions in Paragraph a of Provision 3 shall apply.

Unless otherwise stipulated in this Agreement, all equipment and/or property that is purchased/reimbursed with Agreement funds or furnished by AHP under the terms of this Agreement shall be considered state equipment and the property of DHCS, unless a waiver is granted.

(1) Reporting of Equipment/Property Receipt - DHCS requires the reporting, tagging and annual inventorying of all equipment and/or property that is furnished by AHP/DHCS or purchased/reimbursed with funds provided through this Agreement.

Upon receipt of equipment and/or property, the Sponsor shall report the receipt to the AHP. To report the receipt of said items and to receive property tags, the Sponsor shall use a form or format designated by AHP. If the appropriate form does not accompany this Agreement, the Sponsor shall request a copy from AHP.

(2) Annual Equipment/Property Inventory - If the Sponsor enters into an agreement with a term of more than twelve months, the Sponsor shall submit an annual inventory of state equipment and/or property to the AHP using a form or format designated by AHP. If an inventory report form does not accompany this Agreement, the Sponsor shall request a copy from AHP. The Sponsor shall:

Docusign Envelope ID: 3773F87A-0B89-4932-BA2C-CA8383B3EEAD

(a) Include in the inventory report, equipment and/or property in the Sponsor's possession and/or in the possession of a subcontractor (including independent consultants).

(b) Submit the inventory report to AHP according to the instructions appearing on the inventory form or issued by AHP.

(c) Contact AHP to learn how to remove, trade-in, sell, transfer or survey off, from the inventory report, expired equipment and/or property that is no longer wanted, usable or has passed its life expectancy. Instructions will be supplied by AHP.

b. Title to state equipment and/or property shall not be affected by its incorporation or attachment to any property not owned by the State.

c. Unless otherwise stipulated, AHP or DHCS shall be under no obligation to pay the cost of restoration, or rehabilitation of the Sponsor's facility which may be affected by the removal of any state equipment and/or property.

d. The Sponsor shall maintain and administer a sound business program for ensuring the proper use, maintenance, repair, protection, insurance and preservation of state equipment and/or property.

(1) In administering this provision, AHP may require the Sponsor to repair or replace, to AHP's satisfaction, any damaged, lost or stolen state equipment and/or property. In the event of state equipment and/or miscellaneous property theft, the Sponsor shall immediately file a theft report with the appropriate police agency, or the California Highway Patrol and the Sponsor shall promptly submit one copy of the theft report to AHP.

e. Unless otherwise stipulated by the Program funding this Agreement, equipment and/or property purchased/reimbursed with agreement funds or furnished by AHP under the terms of this Agreement, shall only be used for performance of this Agreement or another DHCS agreement, with prior approval only.

f. Within sixty (60) calendar days prior to the termination or end of this Agreement, the Sponsor shall provide a final inventory report of equipment and/or property to AHP and shall, at that time, query DHCS as to the requirements, including the manner and method, of returning state equipment and/or property to AHP. Final disposition of equipment and/or property shall be at AHP's expense and according to AHP's instructions. Equipment and/or property disposition instructions shall be issued by AHP immediately after receipt of the final inventory report. At the termination or conclusion of this Agreement, AHP OR DHCS may at its discretion, authorize the continued use of state equipment and/or property for performance of work under a different DHCS agreement.

5. Subcontract Requirements.

a. Intentionally Omitted.

Docusign Envelope ID: 3773F87A-0B89-4932-BA2C-CA8383B3EEAD

b. AHP reserves the right to approve or disapprove the selection of subcontractors and with advance written notice, require the substitution of subcontractors and require the Sponsor to terminate subcontracts entered into in support of this Agreement.

(1) Upon receipt of a written notice from AHP requiring the substitution and/or termination of a subcontract, the Sponsor shall take steps to ensure the completion of any work in progress and select a replacement, if applicable, within thirty (30) calendar days, unless a longer period is agreed to by DHCS.

c. Actual subcontracts (i.e., written agreement between the Sponsor and a subcontractor) of Five Thousand Dollars ($5,000) or more are subject to the prior review and written approval of DHCS. DHCS may, in its discretion elect to waive this right. All such waivers shall be confirmed in writing by DHCS.

d. The Sponsor shall maintain a copy of each subcontract entered into in support of this Agreement and shall, upon request by AHP, make copies available for approval, inspection, or audit.

e. AHP assumes no responsibility for the payment of subcontractors used in the performance of this Agreement. The Sponsor accepts sole responsibility for the payment of subcontractors used in the performance of this Agreement.

f. The Sponsor is responsible for all performance requirements under this Agreement even though performance may be carried out through a subcontract.

g. The Sponsor shall ensure that all subcontracts for services include provision(s) requiring compliance with applicable terms and conditions specified in this Agreement.

h. The Sponsor agrees to include the following clause, relevant to record retention, in all subcontracts for services:

> The Sponsor agrees to maintain and preserve, until three years after termination of this Agreement and final payment from AHP, to permit AHP or DHCS or any duly authorized representative, to have access to, examine or audit any pertinent books, documents, papers and records related to this subcontract and to allow interviews of any employees who might reasonably have information related to such records.

i. Unless otherwise stipulated in writing by AHP, AHP shall be the Sponsor's sole point of contact for all matters related to performance and payment under this Agreement.

j. Sponsor shall, as applicable, advise all subcontractors of their obligations to comply with this Attachment.

Docusign Envelope ID: 3773F87A-0B89-4932-BA2C-CA8383B3EEAD

6. Income Restrictions.

Unless otherwise stipulated in this Agreement, the Sponsor agrees that any refunds income, rebates, credits, or other amounts (including any interest thereon) accruing to or received by the Sponsor under this Agreement are subject to the provisions of 2 C.F.R. section 200.307 and U.S. Department of the Treasury guidance. Income shall be paid by the Sponsor to AHP so that AHP can pay DHCS, to the extent that they are properly allocable to costs for which the Contractor has been reimbursed by AHP under this Agreement.

7. Audit and Record Retention.

a. The Sponsor shall maintain books, records, documents, and other evidence, accounting procedures and practices, sufficient to properly reflect all direct and indirect costs of whatever nature claimed to have been incurred in the performance of this Agreement, including any matching costs and expenses. The foregoing constitutes "records" for the purpose of this provision.

b. The Sponsor's facility or office or such part thereof as may be engaged in the performance of this Agreement and his/her records shall be subject at all reasonable times to inspection, audit, and reproduction.

c. Sponsor agrees that AHP, DHCS, the Department of General Services, the Bureau of State Audits, or their designated representatives including the Comptroller General of the United States shall have the right to review and to copy any records and supporting documentation pertaining to the performance of this Agreement. Sponsor agrees to allow the auditor(s) access to such records during normal business hours and to allow interviews of any employees who might reasonably have information related to such records. Further, the Sponsor agrees to include a similar right of the State to audit records and interview staff in any subcontract related to performance of this Agreement. (GC 8546.7, CCR Title 2, section 1896.77)

d. The Sponsor shall preserve and make available his/her records (1) for a period of three years from the date of final payment under this Agreement, and (2) for such longer period, if any, as is required by applicable statute, by any other provision of this Agreement, or by subparagraphs (1) or (2) below.

(1) If this Agreement is completely or partially terminated, the records relating to the work terminated shall be preserved and made available for a period of three years from the date of any resulting final settlement.

(2) If any litigation, claim, negotiation, audit, or other action involving the records has been started before the expiration of the three-year period, the records shall be retained until completion of the action and resolution of all issues which arise from it, or until the end of the regular three-year period, whichever is later.

e. The Sponsor may, at its discretion, following receipt of final payment under this Agreement, reduce its accounts, books and records related to this Agreement to microfilm, computer disk, CD ROM, DVD, or other data storage medium. Upon

Docusign Envelope ID: 3773F87A-0B89-4932-BA2C-CA8383B3EEAD

request by an authorized representative to inspect, audit or obtain copies of said records, the Sponsor must supply or make available applicable devices, hardware, and/or software necessary to view, copy and/or print said records. Applicable devices may include, but are not limited to, microfilm readers and microfilm printers, etc.

f. The Sponsor shall, if applicable, comply with the Single Audit Act and the audit requirements set forth in 2 C.F.R. § 200.501 (2014).

8. Site Inspection.

The State has the right at all reasonable times to inspect or otherwise evaluate the work performed or being performed hereunder including subcontract supported activities and the premises in which it is being performed. If any inspection or evaluation is made of the premises of the Sponsor, the Sponsor shall provide and shall require Sponsors to provide all reasonable facilities and assistance for the safety and convenience of the authorized representatives in the performance of their duties. All inspections and evaluations shall be performed in such a manner as will not unduly delay the work**.**

9. Intentionally Omitted.

10. Intentionally Omitted.

11. Warranties.

The Sponsor represents and warrants that:

a. It is free to enter into and fully perform this Agreement.

b. It has secured and will secure all rights and licenses necessary for its performance of this Agreement.

c. It has not granted and shall not grant to any person or entity any right that would or might derogate, encumber, or interfere with any of the rights granted to AHP or DHCS in this Agreement.

d. It has appropriate systems and controls in place to ensure that State funds will not be used in the performance of this Agreement for the acquisition, operation or maintenance of computer software in violation of copyright laws.

e. It has no knowledge of any outstanding claims, licenses or other charges, liens, or encumbrances of any kind or nature whatsoever that could affect in any way the Sponsor's performance of this Agreement.

f. All materials and equipment furnished with respect to the Project and all work performed by the Sponsor will be of good and workmanlike quality, free from faults and defects, and in conformance with the Agreement.

g. It shall comply with all applicable laws in connection with its performance of its obligations under this Agreement.

Docusign Envelope ID: 3773F87A-0B89-4932-BA2C-CA8383B3EEAD

h. It has disclosed to AHP and/or DHCS, the composition of the Sponsor, including any entity, member, manager, partner, or person that directly or indirectly owns or controls, is owned or controlled by, or is under common ownership or common control with the Sponsor ("**Related Party**" or "**Related Parties**") and shall promptly disclose to AHP and/or DHCS, during the Term of this Agreement, any change in ownership or control of the Sponsor or any merger or acquisition that changes the control of the Sponsor. For purposes of this Agreement, "control" shall mean any entity that has an ownership interest of greater than twenty percent (20%) in the Sponsor, or, has the authority to direct or cause the direction of the affairs or management of the Sponsor.

i. It shall disclose to AHP and/or DHCS, during the Term of this Agreement, promptly upon the existence or discovery of the existence of an actual or potential transaction, agreement, or settlement with a Related Party in connection with the Project ("**Related Party Transaction**").

j. It shall disclose to AHP and/or DHCS, during the Term of this Agreement, promptly upon the existence or discovery of the existence of a Related Party or a Related Party Transaction: (1) the nature of the relationship, (2) the nature of the potential or actual transaction, agreement, or settlement, (3) the dollar amounts of any such transaction, agreement, or settlement, (4) the dollar amounts due to or from a Related Party, and (5) documents and any additional information, as may be required by AHP and/or DHCS in their sole discretion.

k. The provisions set forth herein shall survive any termination or expiration of this Agreement or any Project schedule.

12. Air or Water Pollution Requirements.

Any federally funded agreement and/or subcontract in excess of One Hundred Thousand Dollars ($100,000.00) must comply with the following provisions unless said agreement is exempt by law.

a. Government contractors agree to comply with all applicable standards, orders, or requirements issued under section 306 of the Clean Air Act (42 USC 7606) section 508 of the Clean Water Act (33 U.S.C. 1368), Executive Order 11738, and Environmental Protection Agency regulations.

b. Institutions of higher education, hospitals, nonprofit organizations and commercial businesses agree to comply with all applicable standards, orders, or requirements issued under the Clean Air Act (42 U.S.C. 7401 *et seq.*), as amended, and the Clean Water Act (33 U.S.C. 1251 *et seq.*), as amended**.**

13. Prior Approval of Training Seminars, Workshops or Conferences.

The Sponsor shall obtain prior AHP approval of the location, costs, dates, agenda, instructors, instructional materials, and attendees at any reimbursable training seminar, workshop, or conference conducted pursuant to this Agreement and of any reimbursable publicity or educational materials to be made available for distribution. The Sponsor shall acknowledge the support of the State whenever publicizing the work under this Agreement in any media. This provision does not

Docusign Envelope ID: 3773F87A-0B89-4932-BA2C-CA8383B3EEAD

apply to necessary staff meetings or training sessions held for the staff of the Sponsor to conduct routine business matters.

14. Confidentiality of Information.

a. The Sponsor and its employees, agents, or subcontractors shall protect from unauthorized disclosure names and other identifying information concerning persons either receiving services pursuant to this Agreement or persons whose names or identifying information become available or are disclosed to the subcontractors as a result of services performed under this Agreement, except for statistical information not identifying any such person.

b. The Sponsor and its employees, agents shall not use such identifying information for any purpose other than carrying out the Sponsor's obligations under this Agreement.

c. The Sponsor and its employees, agents shall promptly transmit to the AHP Contract Office or Project Manager all requests for disclosure of such identifying information not emanating from the client or person.

d. The Sponsor shall not disclose, except as otherwise specifically permitted by this Agreement or authorized by the client, any such identifying information to anyone other than AHP without prior written authorization from the AHP Contract Office or Project Manager, except if disclosure is required by State or Federal law.

e. For purposes of this provision, "identity" shall include, but not be limited to name, identifying number, symbol, or other identifying particular assigned to the individual, such as finger or voice print or a photograph.

f. As deemed applicable by AHP/DHCS, this provision may be supplemented by additional terms and conditions covering personal health information (PHI) or personal, sensitive, and/or confidential information (PSCI). Said terms and conditions will be outlined in one or more exhibits that will either be attached to this Agreement or incorporated into this Agreement by reference.

15. Intentionally Omitted.

16. Intentionally Omitted.

17. Intentionally Omitted.

18. Intentionally Omitted.

19. Novation.

If the Contractor proposes any novation agreement, DHCS shall act upon the proposal within sixty (60) days after receipt of the written proposal. DHCS may review and consider the proposal, consult and negotiate with the Contractor, and accept or reject all or part of the proposal. Acceptance or rejection of the proposal may be made orally within the sixty (60)-day period and confirmed in writing within five (5) days of said decision. Upon written acceptance of the

Docusign Envelope ID: 3773F87A-0B89-4932-BA2C-CA8383B3EEAD

proposal, DHCS will initiate an amendment to this Agreement to formally implement the approved proposal.

20. Debarment and Suspension Certification.

(Applicable to all agreements funded in part or whole with federal funds.)

a. By signing this Agreement, the Sponsor agrees to comply with applicable federal suspension and debarment regulations including, but not limited to 2 CFR 180, 2 CFR 376.

b. By signing this Agreement, the Sponsor certifies to the best of its knowledge and belief, that it and its principals:

(1) Are not presently debarred, suspended, proposed for debarment, declared ineligible, or voluntarily excluded by any federal department or agency;

(2) Have not within a three-year period preceding this application/proposal/agreement been convicted of or had a civil judgment rendered against them for commission of fraud or a criminal offense in connection with obtaining, attempting to obtain, or performing a public (Federal, State or local) violation of Federal or State antitrust statutes; commission of embezzlement, theft, forgery, bribery, falsification or destruction of records, making false statements, tax evasion, receiving stolen property, making false claims, obstruction of justice, or the commission of any other offense indicating a lack of business integrity or business honesty that seriously affects its business honesty;

(3) Are not presently indicted for or otherwise criminally or civilly charged by a governmental entity (Federal, State or local) with commission of any of the offenses enumerated in Paragraph b(2) herein; and

(4) Have not within a three-year period preceding this application/proposal/agreement had one or more public transactions (Federal, State or local) terminated for cause or default.

(5) Have not, within a three-year period preceding this application/proposal/agreement, engaged in any of the violations listed under 2 CFR Part 180, Subpart C as supplemented by 2 CFR Part 376.

(6) Shall not knowingly enter into any lower tier covered transaction with a person who is proposed for debarment under federal regulations (i.e., 48 CFR part 9, subpart 9.4), debarred, suspended, declared ineligible, or voluntarily excluded from participation in such transaction, unless authorized by the State.

(7) Will include a clause entitled, “Debarment and Suspension Certification” that essentially sets forth the provisions herein, in all lower tier covered transactions and in all solicitations for lower tier covered transactions.

Docusign Envelope ID: 3773F87A-0B89-4932-BA2C-CA8383B3EEAD

c. If the Sponsor is unable to certify to any of the statements in this certification, the Sponsor shall submit an explanation to AHP and the DHCS Program Contract Manager.

d. The terms and definitions herein have the meanings set out in 2 CFR Part 180 as supplemented by 2 CFR Part 376.

e. If the Sponsor knowingly violates this certification, in addition to other remedies available to the Federal Government, DHCS may terminate this Agreement for cause or default.

21. Intentionally Omitted.

22. Intentionally Omitted.

23. Intentionally Omitted.

24. Intentionally Omitted.

25. Officials Not to Benefit.

No members of or delegate of Congress or the State Legislature shall be admitted to any share or part of this Agreement or to any benefit that may arise therefrom. This provision shall not be construed to extend to this Agreement if made with a corporation for its general benefits.

26. Intentionally Omitted.

27. Intentionally Omitted.

28. Use of Small, Minority Owned and Women's Businesses.

(Applicable to that portion of an agreement that is federally funded and entered into with institutions of higher education, hospitals, nonprofit organizations or commercial businesses.)

Positive efforts shall be made to use small businesses, minority-owned firms and women's business enterprise, whenever possible (i.e., procurement of goods and/or services). Subcontractors shall take all of the following steps to further this goal.

1. Ensure that small businesses, minority-owned firms, and women's business enterprises are used to the fullest extent practicable.

2. Make information on forthcoming purchasing and contracting opportunities available and arrange time frames for purchases and contracts to encourage and facilitate participation by small businesses, minority-owned firms, and women's business enterprises.

3. Consider in the contract process whether firms competing for larger contracts intended to subcontract with small businesses, minority-owned firms, and women's business enterprises.

Docusign Envelope ID: 3773F87A-0B89-4932-BA2C-CA8383B3EEAD

4. Encourage contracting with consortiums of small businesses, minority-owned firms, and women's business enterprises when a contract is too large for one of these firms to handle individually.

5. Use the services and assistance, as appropriate, of such organizations as the Federal Small Business Administration and the U.S. Department of Commerce's Minority Business Development Agency in the solicitation and utilization of small businesses, minority-owned firms, and women's business enterprises.

29. Intentionally Omitted.

30. Intentionally Omitted.

31. Intentionally Omitted.

32. Suspension or Stop Work Notification.

a. AHP may, at any time, issue a notice to suspend performance or stop work under this Agreement. The initial notification may be a verbal or written directive issued by the funding Program's Contract Manager. Upon receipt of said notice, the Sponsor is to suspend and/or stop all, or any part, of the work called for by this Agreement.

b. Written confirmation of the suspension or stop work notification with directions as to what work (if not all) is to be suspended and how to proceed will be provided within thirty (30) working days of the verbal notification. The suspension or stop work notification shall remain in effect until further written notice is received from AHP. The resumption of work (in whole or part) will be at AHP's discretion and upon receipt of written confirmation.

(1) Upon receipt of a suspension or stop work notification, the Sponsor shall immediately comply with its terms and take all reasonable steps to minimize or halt the incurrence of costs allocable to the performance covered by the notification during the period of work suspension or stoppage.

(2) Within ninety (90) days of the issuance of a suspension or stop work notification, AHP shall either:

(a) Cancel, extend, or modify the suspension or stop work notification; or

(b) Terminate the Agreement as provided for in the Cancellation / Termination clause of the Agreement.

c. If a suspension or stop work notification issued under this clause is canceled or the period of suspension or any extension thereof is modified or expires, the Sponsor may resume work only upon written concurrence of AHP.

d. If the suspension or stop work notification is cancelled and the Agreement resumes, changes to the services, deliverables, performance dates, and/or agreement terms

Docusign Envelope ID: 3773F87A-0B89-4932-BA2C-CA8383B3EEAD

resulting from the suspension or stop work notification shall require an amendment to the Agreement.

e. If a suspension or stop work notification is not canceled and the Agreement is cancelled or terminated pursuant to the provision entitled Cancellation/ Termination, AHP shall allow reasonable costs resulting from the suspension or stop work notification in arriving at the settlement costs.

f. AHP shall not be liable to the Sponsor for loss of profits because of any suspension or stop work notification issued under this clause.

33. Intentionally Omitted.

34. Compliance with Statutes and Regulations.

a. The Sponsor shall comply with all California and federal law, regulations, and published guidelines, to the extent that these authorities contain requirements applicable to the Sponsor's performance under the Agreement.

b. These authorities include, but are not limited to, Title 2, Code of Federal Regulations (CFR) Part 200, subparts D, E, and F, Appendix II; Title 42 CFR Part 431; subpart F; Title 42 CFR Part 433, subpart D; Title 42 CFR 434; Title 45 CFR Part 75, subpart D; and title 45 CFR Part 95, subpart F. To the extent applicable under federal law, this Agreement shall incorporate the contractual provisions in these federal regulations and they shall supersede any conflicting provisions in this Agreement.

35. Intentionally Omitted.

Docusign Envelope ID: 3773F87A-0B89-4932-BA2C-CA8383B3EEAD

ATTACHMENT B

STATE OF CALIFORNIA
DEPARTMENT OF HEALTH CARE SERVICES

CERTIFICATION REGARDING LOBBYING

The undersigned certifies, to the best of his or her knowledge and belief, that:

1. No Federal appropriated funds have been paid or will be paid, by or on behalf of the undersigned, to any person for influencing or attempting to influence an officer or employee of an agency, a Member of Congress, an officer of employee of Congress, or an employee of a Member of Congress in connection with the making, awarding, or entering into of this Federal contract, Federal grant, or cooperative agreement, and the extension, continuation, renewal, amendment, or modification of this Federal contract, grant or cooperative agreement.

2. If any funds other than Federal appropriated funds have been paid or will be paid to any person for influencing or attempting to influence an officer or employee of any agency of the United States Government, a Member of Congress, an officer or employee of Congress, or an employee of a Member of Congress in connection with this Federal contract, grant or cooperative agreement, the undersigned shall complete and submit Standard Form LLL, "Disclosure of Lobbying Activities" in accordance with its instructions.

3. The undersigned shall require that the language of this certification be included in the award documents for all subawards at all tiers (including subcontractors, subgrants, and contracts under grants and cooperative agreements) of One Hundred Thousand Dollars ($100,000.00) or more, and that all subrecipients shall certify and disclose accordingly.

This certification is a material representation of fact upon which reliance was placed when this transaction was made or entered into. Submission of this certification is a prerequisite for making or entering into this transaction imposed by section 1352, Title 31, U.S.C., any person who fails to file the required certification shall be subject to a civil penalty of not less than Ten Thousand Dollars ($10,000.00) and not more than One Hundred Thousand Dollars ($100,000.00) for each such failure.

County of Santa Barbara, a political subdivision of the State of California, acting through its Department of Behavioral Wellness	Antonette Navarro
Name of the Sponsor	**Printed Name of Person Signing for Sponsor**
R4-22-4201	DocuSigned by: Antonette Navarro 2095C5A16FE1474...
Contract Number	**Signature of Person Signing for Sponsor**
6/24/2024	Director
Date	**Title**

Docusign Envelope ID: 3773F87A-0B89-4932-BA2C-CA8383B3EEAD

After execution by or on behalf of the Sponsor, please return to:
California Department of Health Care Services

CERTIFICATION REGARDING LOBBYING
Complete this form to disclose lobbying activities pursuant to 31 U.S.C. 1352

1. Type of Federal Action: a. Contract b. Grant c. Cooperative Agreement d. Loan e. Loan guarantee f. Loan insurance	**2. Status of Federal Action:** a. bid/offer/application b. initial award c. post-award	**3. Report Type:** a. Initial filing b. Material change For Material Change Only: Year_____ Quarter _____ Date of Last Report _____
4. Name and Address of Reporting Entity: ☐ Prime ☐ Subawardee Tier_____, if known Congressional District, if known: _____	**5. If Reporting Entity in No. 4 is a Subawardee, Enter Name and Address of Prime:** Congressional District, if known: _____	
6. Federal Department/Agency:	**7. Federal Program Name/Description:** CFDA Number, if applicable: _____	
8. Federal Action Number, if known:	**9. Award Amount, if known:** $_____	
10a. Name and Address of Lobbying Registrant (If individual, last name, first name, MI):	**10b. Individuals Performing Services (including address if different from 10a.) (last name, first name, MI):**	

Docusign Envelope ID: 3773F87A-0B89-4932-BA2C-CA8383B3EEAD

11. Information requested through this form is authorized by title 31 U.S.C. section 1352. This disclosure of lobbying activities is a material representation of fact upon which reliance was placed by the tier above when this transaction was made or entered into. This disclosure is required pursuant to 31 U.S.C. 1352. This information will be available for public inspection. Any person that fails to file the required disclosure shall be subject to a fine not to exceed $100,000 for each such failure.	Signature: DocuSigned by: Antonette Navarro 2095C5A16FE1474... Print Name: Antonette Navarro Title: Director Telephone No. (805) 681-5233 Date: 6/24/2024

INSTRUCTIONS FOR COMPLETION OF SF-LLL, DISCLOSURE OF LOBBYING ACTIVITIES

This disclosure form shall be completed by the reporting entity, whether subawardee or prime Federal recipient, at the initiation or receipt of a covered Federal action, or a material change to a previous filing, pursuant to U.S.C. section 1352. The filing of a form is required for each payment or agreement to make payment to any lobbying entity for influencing or attempting to influence an officer or employee of any agency, a Member of Congress, an officer or employee of Congress, or an employee of a Member of Congress in connection with a covered Federal action. Complete all items that apply for both the initial filing and material change report. Refer to the implementing guidance published by the Office of Management and Budget for additional information.

1. Identify the type of covered Federal action for which lobbying activity is and/or has been secured to influence the outcome of a covered Federal action.

2. Identify the status of the covered Federal action.

3. Identify the appropriate classification of this report. If this is a follow-up report caused by a material change to the information previously reported, enter the year and quarter in which the

Docusign Envelope ID: 3773F87A-0B89-4932-BA2C-CA8383B3EEAD

change occurred. Enter the date and of the last previously submitted report by this reporting entity for this covered Federal action.

4. Enter the full name, address, city, State and zip code of the reporting entity. Include Congressional District, if known. Check the appropriate classification of the reporting entity that designates if it is, or expects to be a prime or subaward recipient. Identify the tier of the subawardee, e.g., the first subawardee of the prime is the first tier. Subawards include but are not limited to subcontracts, subgrants and contract awards under grants.

5. If the organization filing the report in item 4 checks "Subawardee," then enter the full name, address, city, State and zip code of the prime Federal recipient. Include Congressional District, if known.

6. Enter the name of the Federal agency making the award or loan commitment. Include at least one organizational level below agency name, in known. For example, Department of Transportation, United States Coast Guard.

7. Enter the Federal program name or description for the covered Federal action (item 1). If known, enter the full Catalog of Federal Domestic Assistance (CFDA) number for grants, cooperative agreements, loans, and loan commitments.

8. Enter the most appropriate Federal identifying number available for the Federal action identified in Item 1 (e.g., Request for Proposal (RFP) number; Invitation for Bid (IFB); grant announcement number; the contract, grant or loan award number; the application/proposal control number assigned by the Federal agency). Include prefixes, e.g., "RFP-DE-90-001."

9. For a covered Federal action where there has been an award or loan commitment by the Federal agency, enter the Federal amount of the award/loan commitment for the prime entity identified in item 4 or 5.

10. **(a)** Enter the full name, address, city, State and zip code of the lobbying registrant under the Lobbying Disclosure Act of 1995 engaged by the reporting entity identified in item 4 to influence the covered Federal action.

(b) Enter the full names of the individual(s) performing services, and include full address if different from 10(a). Enter Last Name, First Name, and Middle Initial (MI).

11. The certifying official shall sign and date the form, print his/her name, title and telephone number.

According to the Paperwork Reduction Act, as amended, no persons are required to respond to a collection of information unless it displays a valid OMB Control Number. The valid OMB control number for this information collection is OMN No. 0348-0046. Public reporting burden for this collection of information is estimated to average 10 minutes per response, including time for reviewing instructions, searching existing data sources, gathering and maintaining the data needed, and completing and reviewing the collection of information. Send comments regarding the burden estimate or any other aspect of this collection of information, including suggestions for reducing this burden, to the Office of Management and Budget, Paperwork Reduction Project (0348-0046), Washington, DC 20503.

Docusign Envelope ID: 3773F87A-0B89-4932-BA2C-CA8383B3EEAD

ATTACHMENT C

THE SPONSOR PUBLIC WORKS CERTIFICATION

The Sponsor Certification Clause
CCC 04/2017

CERTIFICATION

I, the official named below, CERTIFY UNDER PENALTY OF PERJURY that I am duly authorized to legally bind the prospective Sponsor to the clause(s) listed below. This certification is made under the laws of the State of California.

Sponsor/Bidder Firm Name (Printed)	Federal ID Number
County of Santa Barbara, a political subdivision of the State of California, acting through its Department of Behavioral Wellness	95-6002833

By (Authorized Signature)

DocuSigned by:
Antonette Navarro
2095C5A16FE1474...

Antonette Navarro, Director
Printed Name and Title of Person Signing

Date Executed	Executed inthe County of
6/24/2024	Santa Barbara

SPONSOR CERTIFICATION CLAUSES

ARTICLE 1. STATEMENT OF COMPLIANCE:

The Sponsor has, unless exempted, complied with the nondiscrimination program requirements. (GC 12990 (a-f) and CCR, Title 2, section 11102) (Not applicable to public entities.)

ARTICLE 2. DRUG-FREE WORKPLACE REQUIREMENTS:

The Sponsor will comply with the requirements of the Drug-Free Workplace Act of 1990 and will provide a drug-free workplace by taking the following actions:

a) Publish a statement notifying employees that unlawful manufacture, distribution, dispensation, possession or use of a controlled substance is prohibited and specifying actions to be taken against employees for violations.

b) Establish a Drug-Free Awareness Program to inform employees about:

1. the dangers of drug abuse in the workplace;

Docusign Envelope ID: 3773F87A-0B89-4932-BA2C-CA8383B3EEAD

2. the person's or organization's policy of maintaining a drug-free workplace;

3. any available counseling, rehabilitation and employee assistance programs; and,

4. penalties that may be imposed upon employees for drug abuse violations.

c) Every employee who works on the proposed Agreement will:

1. receive a copy of the company's drug-free policy statement; and

2. agree to abide by the terms of the company's statement as a condition of employment on the Agreement.

Failure to comply with these requirements may result in suspension of payments under the Agreement or termination of the Agreement or both and the Sponsor may be ineligible for award of any future State agreements if the department determines that any of the following has occurred: (1) the Sponsor has made false certification, or (2) violated the certification by failing to carry out the requirements as noted above. (GC 8350 *et seq.*)

ARTICLE 3. NATIONAL LABOR RELATIONS BOARD CERTIFICATION:

The Sponsor certifies that no more than one (1) final unappealable finding of contempt of court by a Federal court has been issued against the Sponsor within the immediately preceding two-year period because of the Sponsor's failure to comply with an order of a Federal court which orders the Sponsor to comply with an order of the National Labor Relations Board. (PCC 10296) (Not applicable to public entities.)

ARTICLE 4. SUBCONTRACTS FOR LEGAL SERVICES $50,000 OR MORE-PRO BONO REQUIREMENT

The Sponsor hereby certifies that the Sponsor will comply with the requirements of section 6072 of the Business and Professions Code, effective January 1, 2003.

The Sponsor agrees to make a good faith effort to provide a minimum number of hours of pro bono legal services during each year of the Agreement equal to the lessor of 30 multiplied by the number of full-time attorneys in the firm's offices in the State, with the number of hours prorated on an actual day basis for any Agreement period of less than a full year or 10% of its Agreement with the State.

Failure to make a good faith effort may be cause for non-renewal of a state contract for legal services and may be taken into account when determining the award of future contracts with the State for legal services.

ARTICLE 5. SWEATFREE CODE OF CONDUCT

a) All Sponsors contracting for the procurement or laundering of apparel, garments or corresponding accessories, or the procurement of equipment,

Docusign Envelope ID: 3773F87A-0B89-4932-BA2C-CA8383B3EEAD

materials, or supplies, other than procurement related to a public works Agreement, declare under penalty of perjury that no apparel, garments or corresponding accessories, equipment, materials, or supplies furnished to the state pursuant to the Agreement have been laundered or produced in whole or in part by sweatshop labor, forced labor, convict labor, indentured labor under penal sanction, abusive forms of child labor or exploitation of children in sweatshop labor, or with the benefit of sweatshop labor, forced labor, convict labor, indentured labor under penal sanction, abusive forms of child labor or exploitation of children in sweatshop labor. The Sponsor further declares under penalty of perjury that they adhere to the Sweatfree Code of Conduct as set forth on the California Department of Industrial Relations website located at www.dir.ca.gov and Public Contract Code section 6108.

b) The Sponsor agrees to cooperate fully in providing reasonable access to the Sponsor's records, documents, agents or employees, or premises if reasonably required by authorized officials of the contracting agency, the Department of Industrial Relations, or the Department of Justice to determine the Sponsor's compliance with the requirements under paragraph (a).

ARTICLE 6. DOING BUSINESS WITH THE STATE OF CALIFORNIA

The following laws apply to persons or entities doing business with the State of California.

6.1 LABOR CODE/WORKERS COMPENSATION:

The Sponsor needs to be aware of the provisions which require every employer to be insured against liability for Worker's Compensation or to undertake self-insurance in accordance with the provisions, and the Sponsor affirms to comply with such provisions before commencing the performance of the work of this Agreement. (Labor Code section 3700.)

It is hereby mutually agreed that the Sponsor shall forfeit to the State a monetary penalty as determined in Labor Code section 1775 for each calendar day, or portion thereof, for each worker paid by him or her, or subcontractor under him or her, less than the prevailing wage so stipulated and in addition the contractor further agrees to pay to each worker the difference between the actual amount paid for each calendar day, or portion thereof, and the stipulated prevailing wage rate for the same. This provision shall not apply to properly, registered apprentices.

It is further agreed that the maximum hours a worker is to be employed is limited to eight (8) hours a day and forty (40) hours a week and the contractor shall forfeit, as a penalty to the State, Twenty-Five Dollars ($25.00) for each worker employed in the execution of the contract for each calendar day during which a worker is required or permitted to labor more than eight hours in any calendar day or more than forty (40) hours in any calendar week, in violation of Labor Code sections 1810-1815, inclusive.

Properly registered apprentices may be employed in the prosecution of the work. Every such apprentice shall be paid the standard wage paid to apprentices under the regulations of the craft or trade at which he or she is employed and shall be employed only at the work of the craft or trade to which he or she is registered. The contractor and each subcontractor must comply with the

Docusign Envelope ID: 3773F87A-0B89-4932-BA2C-CA8383B3EEAD

requirements of Labor Code section 1777.5 and any related regulations regarding the employment of registered apprentices.

Each contractor and subcontractor shall comply with Labor Code section 1776 regarding record keeping.

6.2 AMERICANS WITH DISABILITIES ACT:

The Sponsor assures the State that it complies with the Americans with Disabilities Act (ADA) of 1990, which prohibits discrimination on the basis of disability, as well as all applicable regulations and guidelines issued pursuant to the ADA. (42 U.S.C. 12101 *et seq.*)

6.3 THE SPONSOR'S NAME CHANGE:

An amendment is required to change the Sponsor's name as listed on this Agreement. Upon receipt of legal documentation of the name change the State will process the amendment. Payment of invoices presented with a new name cannot be paid prior to approval of said amendment.

6.4 CORPORATE QUALIFICATION TO DO BUSINESS IN CALIFORNIA:

a) When agreements are to be performed in the state by corporations, the contracting agencies will be verifying that the Sponsor is currently qualified to do business in California in order to ensure that all obligations due to the state are fulfilled.

b) "Doing business" is defined in R&TC section 23101 as actively engaging in any transaction for the purpose of financial or pecuniary gain or profit. Although there are some statutory exceptions to taxation, rarely will a corporate Sponsor performing within the state not be subject to the franchise tax.

c) Both domestic and foreign corporations (those incorporated outside of California) must be in good standing in order to be qualified to do business in California. Agencies will determine whether a corporation is in good standing by calling the Office of the Secretary of State.

6.5 RESOLUTION:

A county, city, district, or other local public body must provide the State with a copy of a resolution, order, motion, or ordinance of the local governing body which by law has authority to enter into an agreement, authorizing execution of the agreement.

6.6 AIR OR WATER POLLUTION VIOLATION:

Under the State laws, the Sponsor shall not be:(1) in violation of any order or resolution not subject to review promulgated by the State Air Resources Board or an air pollution control district; (2) subject to cease and desist order not subject to review issued pursuant to section 13301 of the Water Code for violation of waste discharge requirements or discharge prohibitions; or (3) finally determined to be in violation of provisions of federal law relating to air or water pollution.

Docusign Envelope ID: 3773F87A-0B89-4932-BA2C-CA8383B3EEAD

6.7 PAYEE DATA RECORD FORM STD. 204:

This form must be completed by all Sponsors that are not another state agency or other government entity.

6.8 CALIFORNIA CIVIL RIGHTS LAWS:

For Agreement executed or renewed after January 1, 2017, the Sponsor certifies compliance with the Unruh Civil Rights Act (section 51 of the Civil Code) and the Fair Employment and Housing Act (section 12960 of the Government Code).

6.9 EMPLOYER DISCRIMINATION POLICIES:

For Agreements executed or renewed after January 1, 2017, if the Sponsor has an internal policy against a sovereign nation or peoples recognized by the United States government, the Sponsor certifies that such policies are not used in violation of the Unruh Civil Rights Act (section 51 of the Civil Code) and the Fair Employment and Housing Act (section 12960 of the Government Code).

6.10 ANTITRUST CLAIMS:

The Sponsor offers and agrees and will require all of its contractors and subcontractors and suppliers to agree to assign to the awarding body all rights, title, and interest in and to all causes of action they may have under section 4 of the Clayton Act (Title 15, U.S.C. section 15) or under the Cartwright Act (Chapter 2 [commencing with section 16700] of Part 2 of Division 7 of the Business and Professions Code) arising from purchases of goods, services, or materials pursuant to the public works contract or subcontract. The assignment made by the contractor and all additional assignments made by the subcontractors and suppliers shall be deemed to have been made and will become effective at the time the awarding body tenders final payment to the contractor without further acknowledgment or the necessity of tendering to the awarding body any written assignments.

If an awarding body receives, either through judgment or settlement, a monetary recovery for a cause of action assigned under Government Code sections 4550 to 4554, the assignor shall be entitled to receive reimbursement for actual legal costs incurred and may, on demand, recover from the public body any portion of the recovery, including treble damages, and attributable overcharges that were paid by the assignor but were not paid by the public body as a part of the bid price, less the expenses incurred in obtaining that portion of the recovery. On demand in writing by the assignor, the assignee shall, within one year from such demand, reassign the cause of action assigned under Government Code sections 4550 to 4554 if the assignor has been or may have been injured by the violation of law for which the cause of action arose and (a) the assignee has not been injured thereby, or (b) the assignee declines to file a court action for the cause of action.

Docusign Envelope ID: 3773F87A-0B89-4932-BA2C-CA8383B3EEAD

ATTACHMENT D

STATEMENT OF WORK

A: PROJECT AND SPONSOR INFORMATION	
Project UUID: B4_211_Haley **Project Title:** Haley St Youth and Family Services **Grant Project Address:** 315 W. Haley St., Santa Barbara CA 93101 **APN(s) #:** 037-192-001	**Sponsor Name:** County of Santa Barbara **Legal Name:** County of Santa Barbara, a political subdivision of the State of California, acting through its Department of Behavioral Wellness **Entity Type:** County **Co-Applicant:** **Facility Category Type(s) (Residential and/or Outpatient):** Outpatient **Acquisition with Grant Funds (Y/N):Yes**
B: LEAD AUTHORIZED REPRESENTATIVE	**C: PROGRAM FUNDS & CASH MATCH AMOUNT**
First and Last Name: Evelyn Zuroske **Title/Role:** Housing & Grants Management **Office Phone #:** None **Mobile Phone #:** +1 (805) 865-0592 **Email:** ezuroske@sbcbwell.org	**Program Funds:** $5,939,453.00 **Cash Match:** $549,946.00 **Total Funds:** $6,489,399.00
D: PROJECT NARRATIVE	
Founded in 1962, the Santa Barbara County Department of Behavioral Wellness provides a comprehensive system of mental health and substance use care for the county's most vulnerable population including children, youth, adults. Our clients are generally low-income and Medi-Cal eligible and may be justice-involved, foster engaged, and/or may be at-risk of or are experiencing homelessness. The Haley St. project will serve children, youth to age 25, and their families with an integrative approach that includes prevention and early intervention mental health and substance use services along with access to higher levels of behavioral wellness services, including inpatient treatment; social services; and homeless resources, as needed. This model will help increase knowledge of and access to resources necessary for successful outcomes.	
E: PROJECT EXPANSION SCOPE REQUIREMENTS	
Facility Type 1: Community Mental Health Clinic (outpatient)	**# New Beds:** **# New Slots:** 235
Facility Type 2: Outpatient Treatment for SUD	**# New Beds:** **# New Slots:** 20
Total New Square Footage Funded by Expansion: 8560	**Total # New Beds:** **Total # New Slots:** 255
F: TASKS	

Docusign Envelope ID: 3773F87A-0B89-4932-BA2C-CA8383B3EEAD

TASK 1: MATCH /EQUITY CASH DEPOSIT	
Description/Deliverables	**CASH MATCH FUNDS ALLOTTED $549,946.00**
Sponsor shall either: • **Deposit any Match Funds in the form of cash into the AHP designated Match Funds Bank Account within ninety (90) days of execution of this document or;** • **Provide Documentation to AHP that shall satisfy that Sponsor has an In-Kind Match for either:** o Property Value Documentation (Tax Assessors Value or Certified Appraisal) o Sunk Costs Value Documentation (paid receipts, invoices, payment validation) **Sponsor shall submit to AHP the following <u>prior</u> to the disbursement of any Program Funds:** • **<u>Deliverables:</u>** o Executed Program Funding Agreement o Completed Government Agency Taxpayer ID Form o Authorizing Resolution(s) o Evidence of Establishment of IDBA Account o Evidence of Deposit of Cash Match Funds into AHP designated Match Funds bank account o Recorded Declaration of Restrictions, if Program Funds are NOT allocated in the Project Budget for Task 2 o Current Title Report o Opinion Letter by Legal Counsel o Certificates of Insurance, if Program Funds are NOT allocated in the Project Budget for Task 2. o Complete Draw Request for Expenditure of Cash Match Funds o Executed Facility Access Agreement with State of California, Dept. of Health Care Services • **<u>Certifications as provided by AHP:</u>** o Facility Access Certification – Execution of Contract with State of California, Dept. of Health Care Services o Certification # 1 - Budget Prevailing Wage Compliance o Certification # 2 - Related Party and Related Party Transaction Disclosure o Certification # 3 - Execution of Program Funding Agreement o Certification # 4 - Match Funds, Property Equity, or In-Kind Match o Certification # 5 - Declaration of Restrictions, if Program Funds are NOT allocated in the Project Budget for Task 2 o Certification # 6 - Legal Review of CA Welfare and Institution Code §5960.3(a) Future Project Funding is dependent on successful completion of Deliverables and Certifications of this Task 1.	**CASH MATCH AMOUNT AS REQUIRED TO START PROJECT** **[CASH MATCH MUST BE EXPENDED PRIOR TO DISBURSEMENT OF PROGRAM FUNDS TO SPONSOR]**
TASK 2: ACQUISITION	
Description/Deliverables	

Docusign Envelope ID: 3773F87A-0B89-4932-BA2C-CA8383B3EEAD

Sponsor shall submit to AHP the following prior to the disbursement of any Program Funds for Task 2:

- **Deliverables:**
  - Purchase and Sale Agreement (mutually executed by buyer and seller)
  - Certified Appraisal Report of Target Acquisition Property
  - Signed Escrow Instructions
  - Evidence of Any Additional Funds Necessary to Acquire Real Property, if necessary
  - Recorded Declaration of Restrictions (upon close of escrow)
  - Estimate of Escrow Closing Costs
  - Complete Draw Request for Program Funds
  - Certificates of Insurance: Commercial General Liability, Workers Compensation, Automobile and Property
  - Phase 1 Environmental Report
  - Phase 2 Environmental Report, if necessary
  - Asbestos Assessment and Lead Based Paint Report, if necessary
  - Planning Agency Review Narrative, if necessary

- **Certifications as provided by AHP:**
  - Certification # 5 - Declaration of Restrictions
  - Certification # 7 - Planning Agency Review
  - Certification # 8 - Due Diligence Completed

Future Project funding is dependent on successful completion of Deliverables and Certifications of this Task 2.

TASK 3: CONSTRUCTION PERMITS/FEES AND PRE-CONSTRUCTION PLANNING

Description/Deliverables

Sponsor shall submit to AHP the following prior to the disbursement of any Program Funds for Task 3:

- **Deliverables:**
  - Planning Agency Review Narrative, if NOT completed for Task 2.
  - Planning Department Approval(s), if necessary
  - Phase 1 Environmental Report, if necessary
  - Phase 2 Environmental Report, if necessary
  - Asbestos Assessment and Lead Based Paint Report, if necessary
  - Estimated Total Plan Check Fees from Building Dept.
  - Approvals and Written Utility Service Commitments (will serve letters) from all Local Agencies, as required
  - Complete Draw Request for Program Funds, submitted every thirty (30) days as needed

- **Certifications as provided by AHP:**
  - Certification # 7 - Planning Agency Review, if NOT completed for Task 2.
  - Certification # 8 - Due Diligence Completed, if NOT completed for Task 2.
  - Certification # 9 - Design Development Drawings (DDs) 100% Complete
  - Certification # 10 - Construction Drawings (CDs) for First Submittal to Building Dept.

Future Project funding is dependent on successful completion of Deliverables and Certifications of this Task 3. If any of these Deliverables or Certifications are submitted at Task 2, these Deliverables and Certifications are not required to be submitted pursuant to this Task 3, unless otherwise required by AHP in its sole discretion.

TASK 4: REHABILITATION/NEW CONSTRUCTION

Description/Deliverables

A. Sponsor shall submit to AHP the following prior to the disbursement of any Program Funds for Task 4:

- **Deliverables:**
  - Evidence of Builders Risk, General Liability, Worker's Compensation and Automobile Insurance
  - Payment and/or Performance Bond by Contractor
  - Complete Set of Approved/Stamped Construction Drawings (digital format)

Docusign Envelope ID: 3773F87A-0B89-4932-BA2C-CA8383B3EEAD

- Executed Construction Contract with Construction Contract Addendum Attached
- Evidence of Project registration with the California Department of Industrial Relations (DIR)
- Complete Draw Request for Program Funds, submitted every thirty (30) days as necessary
- Planning Agency Review Narrative, if necessary
- Phase 1 Environmental Report, if necessary
- Phase 2 Environmental Report, if necessary
- Asbestos Assessment and Lead Based Paint Report, if necessary

- **Certifications as provided by AHP:**
  - Certification # 7 - Planning Agency Review, if NOT completed for Task 2.
  - Certification # 8 - Due Diligence Completed, if NOT completed for Task 2.
  - Certification # 9 - Design Development Drawings (DDs) 100% Complete, if NOT completed for Task 3.
  - Certification # 10 - Construction Drawings (CDs) for First Submittal to Building Department, if NOT completed for Task 3.
  - Certification # 11 - Construction Contract with Construction Contract Addendum Attached
  - Certification # 12 - Prevailing Wage Compliance (GC)

B. Sponsor shall submit to AHP the following during the course of Task 4:

- **Deliverables:**
  - Evidence of Remediation or Abatement, if necessary
  - Site Inspections Reports, as necessary
  - Building Permits, as necessary
  - Updated Construction Contract Budget & Schedule prior to Issuance of Notice to Proceed
  - Updated Construction Contract Budget & Schedule at Expenditure of 50% of the Costs of Construction
  - Notice to Proceed
  - Temporary Certificate of Occupancy, if necessary
  - Certificate of Occupancy, if necessary
  - Notice of Completion
  - Complete Facility, Ready for Licensing and Operations
  - Building Permit signed off by Local Building Department or Equivalent

- **Certifications as provided by AHP:**
  - Certification # 13 - Building Permit Receipt and Notice of Exemption Filed (CEQA)
  - Certification # 14 - Required Insurance & Notice to Proceed
  - Certification # 15 - Project Construction is 50% Complete
  - Certification # 16 - Receipt of Certificate of Occupancy ("CoO")
  - Certification # 17 - Notice of Completion and Receipt of Conditional/Unconditional Final Releases of Liens
  - Certification # 18 - Receipt of Business License and Operational

Future Project funding is dependent on successful completion of Deliverables and Certifications of this Task 4. If any of these Deliverables or Certifications are submitted at Task 2, these Deliverables and Certifications are not required to be submitted pursuant to this Task 4, unless otherwise required by AHP in its sole discretion.

TASK 5: OTHER PROJECT COSTS

Description/Deliverables

Sponsor shall submit to AHP the following prior to the disbursement of any Program Funds for Task 5:

- **Deliverables:**
  - Complete Draw Request for Program Funds
  - Detailed Description of "Other Project Costs" needs/uses

TASK 6: RESERVES

Description/Deliverables

Docusign Envelope ID: 3773F87A-0B89-4932-BA2C-CA8383B3EEAD

To be used **as needed** for administrative costs, operating costs during rehabilitation, and/or move-in costs after construction is completed.

Sponsor shall submit to AHP the following prior to the disbursement of any Program Funds for Task 6:

- **Deliverables:**
  - Complete Draw Request for Program Funds
  - Detailed Description of "Reserves" needs/uses

TASK 7: DEVELOPER COSTS

Description/Deliverables

A. Sponsor shall submit to AHP the following prior to the disbursement of any Program Funds for Task 7:

- **Deliverables:**
  - Complete Draw Request for Program Funds, submitted every thirty (30) days as needed
  - Detailed Description of "Developer Costs" needs/uses

Future Project funding is dependent on successful completion of Deliverables and Certifications of this Task 7.

TASK 8: RELEASE OF RETENTION

Description/Deliverables

A. Sponsor shall submit to AHP the following prior to the disbursement of any Program Funds for Task 8:

- **Deliverables:**
  - Complete Draw Request for Program Funds, submitted every thirty (30) days as needed
  - Detailed Description of "Release of Retention" needs/uses
  - Complete AHP Close Out and Transition to State Oversight Procedures

- **Certifications as provided by AHP:**
  - Certification # 17 - Notice of Completion and Receipt of Conditional/Unconditional Final Releases of Liens, if NOT completed for Task 4.

B. Sponsor shall submit to AHP the following during the course of Task 8:

- **Certifications as provided by AHP:**
  - Certification # 18 - Receipt of Business License & Operational, if NOT completed for Task 4.

Future Project funding is dependent on successful completion of Deliverables and Certifications of this Task 8. If any of these Certifications are submitted at Task 4, these Certifications are not required to be submitted pursuant to this Task, unless otherwise required by AHP in its sole discretion.

Task 9: ROLLOVER ACCOUNT

Description/Deliverables

In order to access funds from "Rollover Account" Sponsor shall submit to AHP the following: • **Deliverables:** o Complete Draw Request for Program Funds, submitted every thirty (30) days as needed o Detailed Description of "Contingency Costs" needs/uses		Amount of unused contingency from each phase = Roll Over Account
TOTAL:	**TOTAL FUNDING AMOUNT = PROGRAM FUNDS + CASH MATCH**	**$6,489,399.00**

Docusign Envelope ID: 3773F87A-0B89-4932-BA2C-CA8383B3EEAD

SCHEDULE 1

BHCIP ROUND 4 APPLICANT INFORMATION		
Applicant Name and Contact Information:	**County of Santa Barbara, a political subdivision of the State of California, acting through its Department of Behavioral Wellness Antonette Navarro; anavarro@sbcbwell.org; 805.681.5220**	
County or Tribal Nation	County of Santa Barbara	
Organization Name:	**County of Santa Barbara Department of Behavioral Wellness**	
Name of Proposed Project:	**Tunnel Road Children and Youth Outpatient Clinic**	
Contact Name, Email & Phone:	**Laura Zeitz; lazeitz@sbcbwell.org; 805.452.2760**	
Assessor Parcel Number (APN)	**037-192-001**	
Assessor Parcel Number (APN)		
BHCIP ROUND 4 GRANT BUDGET INFORMATION		
Project Development Costs by Phase		
	Funded by Grant	**Notes**
PLANNING & PRE-DEVELOPMENT		
Owner Administration (10% autofill)	$8,370	
Legal (Contracts and Due Diligence)		
Architect (Concept Planning)	$45,000	Schematic Design Only (Moderate Rehab)
Consultants (Specify)	$9,000	Net Zero Energy
Civil Engineer	$0	Included in architect, if required
Construction Manager/Owner's Rep	$9,000	County General Services PM Staff
SIR (Site Investigation Report)		
Site Surveys (soils & enviro)	$7,200	Materials Testing
Other Feasibility / Due Diligence Costs	$13,500	3rd Party Cost Estimator
Other Feasibility / Due Diligence Costs		
Contingency (10% autofill)	$9,207	
Total Feasibility Costs	$101,277	
DESIGN DEVELOPMENT (SDs & DDs)		
Owner Administration (10% autofill)	$25,110	
Legal (Contracts)		
Architect Schematic Drawings (SDs)		
Architect & Engineers (Design Drawings DDs)	$180,000	Moderate Rehab, Retain Some Existing Build-Out
Construction Manager/Owner's Rep	$18,000	County General Services PM Staff
Civil Engineer		Included in architect, if required
MEP Engineer		Included in architectural fee
Structural Engineer		Rehab of existing structure, no structural included
Consultants (Specify)	$13,500	Fire sprinkler & fire and security alarms
Consultants (Specify)	$10,800	Security consultant design
Consultants (Specify)		
Other Dev Planning Costs (Specify)	$13,500	3rd Party Cost Estimator

Docusign Envelope ID: 3773F87A-0B89-4932-BA2C-CA8383B3EEAD

Other Dev Planning Costs (Specify)	$4,500	County ICT & Communications cabling & connections
Other Dev Planning Costs (Specify)	$10,800	Video security system
Contingency (10% autofill)	$27,621	
Total Design Development Costs	$303,831	
SHOVEL READY - Construction Drawings		
Owner Administration (10% autofill)	$0	
Legal (Contracting, Due Diligence, GMAX)		
Architect (Construction Drawings CDs)		
Construction Manager/Owner's Rep		
Civil Engineer		
MEP Engineer		
Structural Engineer		
Consultants (Specify)		
Consultants (Specify)		
Consultants (Specify)		
Other Dev Planning Costs (Specify)		
Other Dev Planning Costs (Specify)		
Other Dev Planning Costs (Specify)		
Contingency (10% autofill)	$0	
Total Construction Drawing Costs	$0	
SHOVEL READY - Permits and Fees		
Owner Administration (10% autofill)	$900	
Bond Premium or Subcontractor Default Insurance (SDI)		
Builders Risk Insurance (total build schedule)		
Title and Recording	$9,000	GS Co. Arch Permit Fee
Plan Check & Permit Fees		
Local Development Impact Fees		
Employment Reporting		
Other Const. Permits & Fees (Specify)		
Other Const. Permits & Fees (Specify)		
Other Const. Permits & Fees (Specify)		
Owner's Contingency (10% autofill)	$990	
Total SHOVEL READY Permits & Fees	$10,890	
LAND COSTS/ACQUISITION		
Owner Administration (2% autofill)	$81,000	
Land Cost or Value	$4,050,000	
Demolition		
Legal		
Broker Fee		

Docusign Envelope ID: 3773F87A-0B89-4932-BA2C-CA8383B3EEAD

Appraisal Fee		
Construction Manager		
Closing Costs		
Land Lease Rent Prepayment		
Other Acquisition Costs (Specify)		
Contingency (5% autofill)	$206,550	
Total Land Costs	$4,337,550	
Existing Improvements Value (for Match)		
Off-Site Improvements		
Total Acquisition Costs	$4,337,550	
REHABILITATION		
Owner Administration (5% autofill)	$45,999	
Legal		
Construction Manager/Owner's Rep	$31,500	County General Services PM Staff
Physical Needs Assessment (PNA)		
Site Work (Materials and Labor)	$31,500	ADA Path of Travel (POT) & Parking Lot
Structures (Materials and Labor)	$18,000	Exterior doors and openings
General Requirements/Requirements	$756,000	Construction (4,000 sf x $210/sf)
Contractor Overhead	$0	Integrated into construction costs
Contractor Profit	$0	Integrated into construction costs
Prevailing Wages Administration	$0	Prevailing wages integrated into contract costs
General Liability Insurance	$0	Integrated into construction costs
Relocation of existing residence Costs	$0	
Project Inspection	$0	County conducts internal inspections (Co. Architect)
Signage and Marketing	$9,000	Exterior signage, door signage
Furniture/Fixtures/Equipment (FFE)	$60,480	8% of $840K construction cost
Urban Greening/Landscaping	$0	Site already landscaped
Other Rehabilitation: (Specify)	$13,500	Elevator upgrades
Other Rehabilitation: (Specify)		
Other Rehabilitation: (Specify)		
Owner's Contingency (20% autofill)	$193,196	
Total Rehabilitation Costs	$1,159,175	
NEW CONSTRUCTION		
Owner Administration (5% autofill)	$0	
Legal		
Construction Manager/Owner's Rep		
Site Work (Materials and Labor)		
Hard Costs (Materials and Labor)		
General Conditions/Requirements		
Contractor Profit		
Prevailing Wages Administration		

Docusign Envelope ID: 3773F87A-0B89-4932-BA2C-CA8383B3EEAD

General Liability Insurance		
Project Inspection		
FFE (Furniture/Fixtures/Equipment)		
Signage & Marketing		
Urban Greening/Landscaping		
Other New Construction: (Specify)		
Other New Construction: (Specify)		
Other New Construction: (Specify)		
Other New Construction: (Specify)		
Other New Construction: (Specify)		
Owner's Contingency (20% autofill)	$0	
Total New Construction Costs	$0	
RESERVES		
Operating Reserves (Rehabilitation)		
Transition Reserves (Move-in)		
Total Reserves Amount	$0	
OTHER PROJECT COSTS		
Post Construction Commissioning	$13,500	CA Green Building & NZE
Marketing/PR/Communications		
Move-In fees	$10,800	Movers & move management
Accounting/Reimbursable		
Other Costs: (Specify)		
Other Costs: (Specify)		
Other Costs: (Specify)		
Other Costs: (Specify)		
Owner's Contingency (10% autofill)	$2,430	
Total Other Project Costs	$26,730	
DEVELOPER COSTS		
Developer Overhead		
Consultants/Processing Agents		
Project Administration		
Other Developer Costs: (Specify)		
Total Developer Costs	$0	
MATCH Amount Required (Cash)		
TOTAL PROJECT COSTS	**$6,489,399.00**	*TOTAL FUNDS includes Match Amount*
Program Funds:	**$5,939,453.00**	
Cash Match:	**$549,946.00**	
Total Funds:	**$6,489,399.00**	

Docusign Envelope ID: 3773F87A-0B89-4932-BA2C-CA8383B3EEAD

ATTACHMENT E

BHCIP Round 4: Children and Youth

Payment Schedule

Payment schedule: No more than once per month, Sponsor shall submit a complete draw request to AHP, or its designee, in a form determined by AHP for a specific amount of funds confirmed by specific invoices and supporting documents for actual work completed. AHP shall disburse Program Funds to Sponsor's IDBA within thirty (30) days of AHP, or its designee's, written approval of Sponsor's complete draw request.

Docusign Envelope ID: 3773F87A-0B89-4932-BA2C-CA8383B3EEAD

ATTACHMENT F

THE SPONSOR COMPLIANCE CERTIFICATIONS

CERTIFICATION NO. 1	**BUDGET PREVAILING WAGE COMPLIANCE**
CERTIFICATION NO. 2	**RELATED PARTY & RELATED PARTY TRANSACTION DISCLOSURE**
CERTIFICATION NO. 3	**EXECUTION OF PROGRAM FUNDING AGREEMENT**
CERTIFICATION NO. 4	**MATCH FUNDS, PROPERTY EQUITY, OR IN-KIND MATCH**
CERTIFICATION NO. 5	**DECLARATION OF RESTRICTIONS**
CERTIFICATION NO. 6	**LEGAL REVIEW OF CA WELFARE AND INSTITUTIONS CODE §5960.3(a)**
CERTIFICATION NO. 7	**PLANNING AGENCY REVIEW**
CERTIFICATION NO. 8	**DUE DILIGENCE COMPLETED**
CERTIFICATION NO. 9	**DESIGN DEVELOPMENT DRAWINGS 100% COMPLETE**
CERTIFICATION NO. 10	**CONSTRUCTION DRAWINGS FOR FIRST SUBMITTAL TO BUILDING DEPARTMENT**
CERTIFICATION NO. 11	**CONSTRUCTION CONTRACT WITH CONSTRUCTION CONTRACT ADDENDUM**
CERTIFICATION NO. 12	**PREVAILING WAGE COMPLIANCE**
CERTIFICATION NO. 13	**BUILDING PERMIT RECEIPT AND NOTICE OF EXEMPTION FILED**
CERTIFICATION NO. 14	**REQUIRED INSURANCE AND NOTICE TO PROCEED**
CERTIFICATION NO. 15	**PROJECT CONSTRUCTION IS 50% COMPLETE**
CERTIFICATION NO. 16	**RECEIPT OF CERTIFICATE OF OCCUPANCY**
CERTIFICATION NO. 17	**NOTICE OF COMPLETION AND RECEIPT OF CONDITIONAL/UNCONDITIONAL FINAL RELEASES OF LIENS**
CERTIFICATION NO. 18	**RECEIPT OF BUSINESS LICENSE AND OPERATIONAL**
FACILITY ACCESS CERTIFICATION	**EXECUTION OF A FACILITY ACCESS AGREEMENT WITH STATE OF CALIFORNIA, DEPARTMENT OF HEALTH CARE SERVICES**

Docusign Envelope ID: 3773F87A-0B89-4932-BA2C-CA8383B3EEAD

SPONSOR'S CERTIFICATION NO. 1

BUDGET PREVAILING WAGE COMPLIANCE

I, Antonette Navarro, as an authorized representative of the **County of Santa Barbara, a political subdivision of the State of California, acting through its Department of Behavioral Wellness** ("**Sponsor**"), hereby certify that:

1. I possess the legal authority to submit this certification on behalf of the Sponsor and the information and statements set forth below are, to the best of my knowledge and belief, true and correct.

2. I am providing this information in connection with an application for funding from the State of California (the "**State**") pursuant to the Behavioral Health Continuum Infrastructure Program for the Haley St Youth and Family Services ("**Project**") and acknowledge that the State and its contract manager, Advocates for Human Potential, Inc. ("**AHP**") are relying on this information in awarding and disbursing Program Funds.

3. As part of the application, the Sponsor has submitted a construction budget for the Project. The construction budget was prepared with the assistance and/or consultation of a licensed contractor, architect, or experienced construction manager, the licensed contractor, architect, or construction manager was informed that the Project is a Public Works project as that term is defined in the California Labor Code section 1720 et. seq. and was prepared using the applicable prevailing wages for all construction work to be performed as part of the Project in accordance with California Labor Code section 1720 *et seq.*

4. Sponsor (i) has been provided with copies of California Labor Code sections 1771, 1775, 1776, 1777.5, 1813 and 1815, attached hereto as Schedule 1; (ii) has included, or shall include, those California Labor Code provisions in the construction contract with the licensed contractor; and (iii) has notified, or shall notify, the licensed contractor that such Labor Code provisions must be included in any subcontracts.

5. Sponsor acknowledges and agrees to periodically review the licensed contractors' payroll records to monitor compliance with California prevailing wage requirements and to take diligent action if Sponsor discovers any failure by the licensed contractor or any of its subcontractors to pay prevailing wages or to otherwise comply with the requirements of the California Labor Code.

6. Sponsor agrees, in accordance with California Labor Code section 1773.3, to provide notice to the California Department of Industrial Relations ("**DIR**") of the construction contract within thirty (30) days of the award of such construction contract.

7. Sponsor shall require the licensed contractor to keep accurate payroll records in compliance with California Labor Code section 1776 and shall require the licensed contractor to make such records available to the DIR in accordance with California Labor Code section 1771.4(a)(3).

8. Sponsor shall and shall require its licensed contractor to comply with any and all other requirements of the California Labor Code related to prevailing wages, all California wage and hours laws, and any applicable federal labor and wage and hour requirements for the duration of the Project.

Docusign Envelope ID: 3773F87A-0B89-4932-BA2C-CA8383B3EEAD

I certify under penalty of perjury that the above information is true and correct and that Sponsor shall comply with all requirements set forth above, in Sponsor's Certification No. 1 Budget Prevailing Wage Compliance, as a condition of receiving the Program Funds.

DocuSigned by:
Antonette Navarro
2095C5A18FE1474...
Authorized Signature

Antonette Navarro
Typed Name of Signatory

Director
Title of Signatory

6/24/2024
Date

Docusign Envelope ID: 3773F87A-0B89-4932-BA2C-CA8383B3EEAD

Schedule 1
Copies of California Labor Code Sections 1771, 1775, 1776, 1777.5, 1813, and 1815 Attached

STATE PREVAILING WAGES STATUTES

The provisions of California Labor Code sections 1771, 1775, 1776, 1777.5, 1813, and 1815, as set out below and as may be amended, must be incorporated into all construction contracts All references to sections are to sections of the California Labor Code.

(i) Section 1771:

"Except for public works projects of one thousand dollars ($1,000) or less, not less than the general prevailing rate of per diem wages for work of a similar character in the locality in which the public work is performed, and not less than the general prevailing rate of per diem wages for holiday and overtime work fixed as provided in this chapter, shall be paid to all workers employed on public works.

This section is applicable only to work performed under contract and is not applicable to work carried out by a public agency with its own forces. This section is applicable to contracts let for maintenance work."

(ii) Section 1775:

"(a) (1) The contractor and any subcontractor under the contractor shall, as a penalty to the state or political subdivision on whose behalf the contract is made or awarded, forfeit not more than two hundred dollars ($200) for each calendar day, or portion thereof, for each worker paid less than the prevailing wage rates as determined by the director for the work or craft in which the worker is employed for any public work done under the contract by the contractor or, except as provided in subdivision (b), by any subcontractor under the contractor.

(2) (A) The amount of the penalty shall be determined by the Labor Commissioner based on consideration of both of the following:

(i) Whether the failure of the contractor or subcontractor to pay the correct rate of per diem wages was a good faith mistake and, if so, the error was promptly and voluntarily corrected when brought to the attention of the contractor or subcontractor.

(ii) Whether the contractor or subcontractor has a prior record of failing to meet its prevailing wage obligations.

(B) (i) The penalty may not be less than forty dollars ($40) for each calendar day, or portion thereof, for each worker paid less than the prevailing wage rate, unless the failure of the contractor or subcontractor to pay the correct rate of per diem wages was a good faith mistake and, if so, the error was promptly and voluntarily corrected when brought to the attention of the contractor or subcontractor.

(ii) The penalty may not be less than eighty dollars ($80) for each calendar day, or portion thereof, for each worker paid less than the prevailing wage rate, if the contractor or subcontractor has been assessed penalties within the previous three years for failing to meet

Docusign Envelope ID: 3773F87A-0B89-4932-BA2C-CA8383B3EEAD

its prevailing wage obligations on a separate contract, unless those penalties were subsequently withdrawn or overturned.

(iii) The penalty may not be less than one hundred twenty dollars ($120) for each calendar day, or portion thereof, for each worker paid less than the prevailing wage rate, if the Labor Commissioner determines that the violation was willful, as defined in subdivision (c) of Section 1777.1.

(C) If the amount due under this section is collected from the contractor or subcontractor, any outstanding wage claim under Chapter 1 (commencing with Section 1720) of Part 7 of Division 2 against that contractor or subcontractor shall be satisfied before applying that amount to the penalty imposed on that contractor or subcontractor pursuant to this section.

(D) The determination of the Labor Commissioner as to the amount of the penalty shall be reviewable only for abuse of discretion.

(E) The difference between the prevailing wage rates and the amount paid to each worker for each calendar day or portion thereof for which each worker was paid less than the prevailing wage rate shall be paid to each worker by the contractor or subcontractor, and the body awarding the contract shall cause to be inserted in the contract a stipulation that this section will be complied with.

(b) If a worker employed by a subcontractor on a public works project is not paid the general prevailing rate of per diem wages by the subcontractor, the prime contractor of the project is not liable for any penalties under subdivision (a) unless the prime contractor had knowledge of that failure of the subcontractor to pay the specified prevailing rate of wages to those workers or unless the prime contractor fails to comply with all of the following requirements:

(1) The contract executed between the contractor and the subcontractor for the performance of work on the public works project shall include a copy of the provisions of this section and Sections 1771, 1776, 1777.5, 1813, and 1815.

(2) The contractor shall monitor the payment of the specified general prevailing rate of per diem wages by the subcontractor to the employees, by periodic review of the certified payroll records of the subcontractor.

(3) Upon becoming aware of the failure of the subcontractor to pay his or her workers the specified prevailing rate of wages, the contractor shall diligently take corrective action to halt or rectify the failure, including, but not limited to, retaining sufficient funds due the subcontractor for work performed on the public works project.

(4) Prior to making final payment to the subcontractor for work performed on the public works project, the contractor shall obtain an affidavit signed under penalty of perjury from the subcontractor that the subcontractor has paid the specified general prevailing rate of per diem wages to his or her employees on the public works project and any amounts due pursuant to Section 1813.

(c) The Division of Labor Standards Enforcement shall notify the contractor on a public works project within 15 days of the receipt by the Division of Labor Standards

Docusign Envelope ID: 3773F87A-0B89-4932-BA2C-CA8383B3EEAD

Enforcement of a complaint of the failure of a subcontractor on that public works project to pay workers the general prevailing rate of per diem wages."

(iii) Section 1776:

"(a) Each contractor and subcontractor shall keep accurate payroll records, showing the name, address, social security number, work classification, straight time and overtime hours worked each day and week, and the actual per diem wages paid to each journeyman, apprentice, worker, or other employee employed by the contractor of subcontractor in connection with the public work. Each payroll record shall contain or be verified by a written declaration that it is made under penalty of perjury, stating both of the following:

(1) The information contained in the payroll record is true and correct.

(2) The employer has complied with the requirements of Sections 1771, 1811, and 1815 for any work performed by that person on the public works project.

(b) The payroll records enumerated under subdivision (a) shall be certified and shall be available for inspection at all reasonable hours at the principal office of the contractor on the following basis:

(1) A certified copy of an employee's payroll record shall be made available for inspection or furnished to the employee or the employee's authorized representative on request.

(2) A certified copy of all payroll records enumerated in subdivision (a) shall be made available for inspection or furnished upon request to a representative of the body awarding the contract and the Division of Labor Standards Enforcement of the Department of Industrial Relations.

(3) A certified copy of all payroll records enumerated in subdivision (a) shall be made available upon request by the public for inspection or for copies thereof. However, a request by the public shall be made through either the body awarding the contract or the Division of Labor Standards Enforcement. If the requested payroll records have not been provided pursuant to paragraph (2), the requesting party shall, prior to being provided the records, reimburse the costs of preparation by the contractor, subcontractors, and the entity through which the request was made. The public may not be given access to the records at the principal office of the contractor.

(c) Unless required to be furnished directly to the Labor Commissioner in accordance with paragraph (3) of subdivision (a) of Section 1771.4, the certified payroll records shall be on forms provided by the Division of Labor Standards Enforcement or shall contain the same information as the forms provided by the division. The payroll records may consist of printouts of payroll data that are maintained as computer records, if the printouts contain the same information as the forms provided by the division and the printouts are verified in the manner specified in subdivision (a).

(d) A contractor or subcontractor shall file a certified copy of the records enumerated in subdivision (a) with the entity that requested the records within 10 days after receipt of a written request.

Docusign Envelope ID: 3773F87A-0B89-4932-BA2C-CA8383B3EEAD

(e) Except as provided in subdivision (f), any copy of records made available for inspection as copies and furnished upon request to the public or any public agency by the awarding body or the Division of Labor Standards Enforcement shall be marked or obliterated to prevent disclosure of an individual's name, address, and social security number. The name and address of the contractor awarded the contract or the subcontractor performing the contract shall not be marked or obliterated. Any copy of records made available for inspection by, or furnished to, a multiemployer Taft-Hartley trust fund (29 U.S.C. Sec. 186(c)(5)) that requests the records for the purposes of allocating contributions to participants shall be marked or obliterated only to prevent disclosure of an individual's full social security number, but shall provide the last four digits of the social security number. Any copy of records made available for inspection by, or furnished to, a joint labor-management committee established pursuant to the federal Labor Management Cooperation Act of 1978 (29 U.S.C. Sec. 175a) shall be marked or obliterated only to prevent disclosure of an individual's social security number.

(f) (1) Notwithstanding any other provision of law, agencies that are included in the Joint Enforcement Strike Force on the Underground Economy established pursuant to Section 329 of the Unemployment Insurance Code and other law enforcement agencies investigating violations of law shall, upon request, be provided nonredacted copies of certified payroll records. Any copies of records or certified payroll made available for inspection and furnished upon request to the public by an agency included in the Joint Enforcement Strike Force on the Underground Economy or to a law enforcement agency investigating a violation of law shall be marked or redacted to prevent disclosure of an individual's name, address, and social security number.

(2) An employer shall not be liable for damages in a civil action for any reasonable act or omission taken in good faith in compliance with this subdivision.

(g) The contractor shall inform the body awarding the contract of the location of the records enumerated under subdivision (a), including the street address, city, and county, and shall, within five working days, provide a notice of a change of location and address.

(h) The contractor or subcontractor has 10 days in which to comply subsequent to receipt of a written notice requesting the records enumerated in subdivision (a). In the event that the contractor or subcontractor fails to comply within the 10-day period, the contractor or subcontractor shall, as a penalty to the state or political subdivision on whose behalf the contract is made or awarded, forfeit one hundred dollars ($100) for each calendar day, or portion thereof, for each worker, until strict compliance is effectuated. Upon the request of the Division of Labor Standards Enforcement, these penalties shall be withheld from progress payments then due. A contractor is not subject to a penalty assessment pursuant to this section due to the failure of a subcontractor to comply with this section.

(i) The body awarding the contract shall cause to be inserted in the contract stipulations to effectuate this section.

(j) The director shall adopt rules consistent with the California Public Records Act (Division 10 (commencing with Section 7920.000) of Title 1 of the Government Code) and the Information Practices Act of 1977 (Title 1.8 (commencing with Section 1798) of Part 4 of Division 3 of the Civil Code) governing the release of these records, including the

Docusign Envelope ID: 3773F87A-0B89-4932-BA2C-CA8383B3EEAD

establishment of reasonable fees to be charged for reproducing copies of records required by this section."

(iv) Section 1777.5:

"(a) (1) This chapter does not prevent the employment upon public works of properly registered apprentices who are active participants in an approved apprenticeship program.

(2) For purposes of this chapter, "apprenticeship program" means a program under the jurisdiction of the California Apprenticeship Council established pursuant to Section 3070.

(b) (1) Every apprentice employed upon public works shall be paid the prevailing rate of per diem wages for apprentices in the trade to which he or she is registered and shall be employed only at the work of the craft or trade to which he or she is registered.

(2) Unless otherwise provided by a collective bargaining agreement, when a contractor requests the dispatch of an apprentice pursuant to this section to perform work on a public works project and requires the apprentice to fill out an application or undergo testing, training, an examination, or other preemployment process as a condition of employment, the apprentice shall be paid for the time spent on the required preemployment activity, including travel time to and from the required activity, if any, at the prevailing rate of per diem wages for apprentices in the trade to which he or she is registered. Unless otherwise provided by a collective bargaining agreement, a contractor is not required to compensate an apprentice for the time spent on preemployment activities if the apprentice is required to take a preemployment drug or alcohol test and he or she fails to pass that test.

(c) Only apprentices, as defined in Section 3077, who are in training under apprenticeship standards that have been approved by the Chief of the Division of Apprenticeship Standards and who are parties to written apprentice agreements under Chapter 4 (commencing with Section 3070) of Division 3 are eligible to be employed at the apprentice wage rate on public works. The employment and training of each apprentice shall be in accordance with either of the following:

(1) The apprenticeship standards and apprentice agreements under which he or she is training.

(2) The rules and regulations of the California Apprenticeship Council.

(d) If the contractor to whom the contract is awarded by the state or any political subdivision, in performing any of the work under the contract, employs workers in any apprenticeable craft or trade, the contractor shall employ apprentices in at least the ratio set forth in this section and may apply to any apprenticeship program in the craft or trade that can provide apprentices to the site of the public work for a certificate approving the contractor under the apprenticeship standards for the employment and training of apprentices in the area or industry affected. However, the decision of the apprenticeship program to approve or deny a certificate shall be subject to review by the Administrator of Apprenticeship. The apprenticeship program or programs, upon approving the contractor, shall arrange for the dispatch of apprentices to the contractor. A contractor covered by an apprenticeship program's standards shall not be required to submit any additional

Docusign Envelope ID: 3773F87A-0B89-4932-BA2C-CA8383B3EEAD

application in order to include additional public works contracts under that program. "Apprenticeable craft or trade," as used in this section, means a craft or trade determined as an apprenticeable occupation in accordance with rules and regulations prescribed by the California Apprenticeship Council. As used in this section, "contractor" includes any subcontractor under a contractor who performs any public works not excluded by subdivision (o).

(e) Before commencing work on a contract for public works, every contractor shall submit contract award information to an applicable apprenticeship program that can supply apprentices to the site of the public work. The information submitted shall include an estimate of journeyman hours to be performed under the contract, the number of apprentices proposed to be employed, and the approximate dates the apprentices would be employed. A copy of this information shall also be submitted to the awarding body, if requested by the awarding body. Within 60 days after concluding work on the contract, each contractor and subcontractor shall submit to the awarding body, if requested, and to the apprenticeship program a verified statement of the journeyman and apprentice hours performed on the contract. The information under this subdivision shall be public. The apprenticeship programs shall retain this information for 12 months.

(f) The apprenticeship program supplying apprentices to the area of the site of the public work shall ensure equal employment and affirmative action in apprenticeship for women and minorities.

(g) The ratio of work performed by apprentices to journeymen employed in a particular craft or trade on the public work may be no higher than the ratio stipulated in the apprenticeship standards under which the apprenticeship program operates if the contractor agrees to be bound by those standards. However, except as otherwise provided in this section, in no case shall the ratio be less than one hour of apprentice work for every five hours of journeyman work.

(h) This ratio of apprentice work to journeyman work shall apply during any day or portion of a day when any journeyman is employed at the jobsite and shall be computed on the basis of the hours worked during the day by journeymen so employed. Any work performed by a journeyman in excess of eight hours per day or 40 hours per week shall not be used to calculate the ratio. The contractor shall employ apprentices for the number of hours computed as above before the end of the contract or, in the case of a subcontractor, before the end of the subcontract. However, the contractor shall endeavor, to the greatest extent possible, to employ apprentices during the same time period that the journeymen in the same craft or trade are employed at the jobsite. When an hourly apprenticeship ratio is not feasible for a particular craft or trade, the Administrator of Apprenticeship, upon application of an apprenticeship program, may order a minimum ratio of not less than one apprentice for each five journeymen in a craft or trade classification.

(i) A contractor covered by this section who has agreed to be covered by an apprenticeship program's standards upon the issuance of the approval certificate, or who has been previously approved for an apprenticeship program in the craft or trade, shall employ the number of apprentices or the ratio of apprentices to journeymen stipulated in the applicable apprenticeship standards, but in no event less than the 1-to-5 ratio required by subdivision (g).

Docusign Envelope ID: 3773F87A-0B89-4932-BA2C-CA8383B3EEAD

(j) Upon proper showing by a contractor that he or she employs apprentices in a particular craft or trade in the state on all of his or her contracts on an annual average of not less than one hour of apprentice work for every five hours of labor performed by journeymen, the Administrator of Apprenticeship may grant a certificate exempting the contractor from the 1-to-5 hourly ratio, as set forth in this section for that craft or trade.

(k) An apprenticeship program has the discretion to grant to a participating contractor or contractor association a certificate, which shall be subject to the approval of the Administrator of Apprenticeship, exempting the contractor from the 1-to-5 ratio set forth in this section when it finds that any one of the following conditions is met:

(1) Unemployment for the previous three-month period in the area exceeds an average of 15 percent.

(2) The number of apprentices in training in the area exceeds a ratio of 1 to 5.

(3) There is a showing that the apprenticeable craft or trade is replacing at least one-thirtieth of its journeymen annually through apprenticeship training, either on a statewide basis or on a local basis.

(4) Assignment of an apprentice to any work performed under a public works contract would create a condition that would jeopardize his or her life or the life, safety, or property of fellow employees or the public at large, or the specific task to which the apprentice is to be assigned is of a nature that training cannot be provided by a journeyman.

(l) If an exemption is granted pursuant to subdivision (k) to an organization that represents contractors in a specific trade from the 1-to-5 ratio on a local or statewide basis, the member contractors shall not be required to submit individual applications for approval to local joint apprenticeship committees, if they are already covered by the local apprenticeship standards.

(m) (1) A contractor to whom a contract is awarded, who, in performing any of the work under the contract, employs journeymen or apprentices in any apprenticeable craft or trade shall contribute to the California Apprenticeship Council the same amount that the director determines is the prevailing amount of apprenticeship training contributions in the area of the public works site. A contractor may take as a credit for payments to the council any amounts paid by the contractor to an approved apprenticeship program that can supply apprentices to the site of the public works project. The contractor may add the amount of the contributions in computing his or her bid for the contract.

(2) (A) At the conclusion of the 2002–03 fiscal year and each fiscal year thereafter, the California Apprenticeship Council shall distribute training contributions received by the council under this subdivision, less the expenses of the Department of Industrial Relations for administering this subdivision, by making grants to approved apprenticeship programs for the purpose of training apprentices. The grant funds shall be distributed as follows:

(i) If there is an approved multiemployer apprenticeship program serving the same craft or trade and geographic area for which the training contributions were made to the council, a grant to that program shall be made.

Docusign Envelope ID: 3773F87A-0B89-4932-BA2C-CA8383B3EEAD

(ii) If there are two or more approved multiemployer apprenticeship programs serving the same craft or trade and county for which the training contributions were made to the council, the grant shall be divided among those programs based on the number of apprentices from that county registered in each program.

(iii) All training contributions not distributed under clauses (i) and (ii) shall be used to defray the future expenses of the Department of Industrial Relations for the administration and enforcement of apprenticeship and preapprenticeship standards and requirements under this code.

(B) An apprenticeship program shall only be eligible to receive grant funds pursuant to this subdivision if the apprenticeship program agrees, prior to the receipt of any grant funds, to keep adequate records that document the expenditure of grant funds and to make all records available to the Department of Industrial Relations so that the Department of Industrial Relations is able to verify that grant funds were used solely for training apprentices. For purposes of this subparagraph, adequate records include, but are not limited to, invoices, receipts, and canceled checks that account for the expenditure of grant funds. This subparagraph shall not be deemed to require an apprenticeship program to provide the Department of Industrial Relations with more documentation than is necessary to verify the appropriate expenditure of grant funds made pursuant to this subdivision.

(C) The Department of Industrial Relations shall verify that grants made pursuant to this subdivision are used solely to fund training apprentices. If an apprenticeship program is unable to demonstrate how grant funds are expended or if an apprenticeship program is found to be using grant funds for purposes other than training apprentices, then the apprenticeship program shall not be eligible to receive any future grant pursuant to this subdivision and the Department of Industrial Relations may initiate the process to rescind the registration of the apprenticeship program.

(3) All training contributions received pursuant to this subdivision shall be deposited in the Apprenticeship Training Contribution Fund, which is hereby created in the State Treasury. Upon appropriation by the Legislature, all moneys in the Apprenticeship Training Contribution Fund shall be used for the purpose of carrying out this subdivision and to pay the expenses of the Department of Industrial Relations.

(n) The body awarding the contract shall cause to be inserted in the contract stipulations to effectuate this section. The stipulations shall fix the responsibility of compliance with this section for all apprenticeable occupations with the prime contractor.

(o) This section does not apply to contracts of general contractors or to contracts of specialty contractors not bidding for work through a general or prime contractor when the contracts of general contractors or those specialty contractors involve less than thirty thousand dollars ($30,000).

(p) An awarding body that implements an approved labor compliance program in accordance with subdivision (b) of Section 1771.5 may, with the approval of the director, assist in the enforcement of this section under the terms and conditions prescribed by the director.”

Docusign Envelope ID: 3773F87A-0B89-4932-BA2C-CA8383B3EEAD

(v) Section 1813:

"The contractor or subcontractor shall, as a penalty to the state or political subdivision on whose behalf the contract is made or awarded, forfeit twenty-five dollars ($25) for each worker employed in the execution of the contract by the respective contractor or subcontractor for each calendar day during which the worker is required or permitted to work more than 8 hours in any one calendar day and 40 hours in any one calendar week in violation of the provisions of this article. In awarding any contract for public work, the awarding body shall cause to be inserted in the contract a stipulation to this effect. The awarding body shall take cognizance of all violations of this article committed in the course of the execution of the contract, and shall report them to the Division of Labor Standards Enforcement."

(vi) Section 1815:

"Notwithstanding the provisions of Sections 1810 to 1814, inclusive, of this code, and notwithstanding any stipulation inserted in any contract pursuant to the requirements of said sections, work performed by employees of contractors in excess of 8 hours per day, and 40 hours during any one week, shall be permitted upon public work upon compensation for all hours worked in excess of 8 hours per day at not less than 1 ½ times the basic rate of pay."

Docusign Envelope ID: 3773F87A-0B89-4932-BA2C-CA8383B3EEAD

SPONSOR'S CERTIFICATION NO. 2

RELATED PARTY & RELATED PARTY TRANSACTION DISCLOSURE

I, Antonette Navarro, as an authorized representative of the **County of Santa Barbara, a political subdivision of the State of California, acting through its Department of Behavioral Wellness** ("**Sponsor**"), hereby certify that:

1. I possess the legal authority to submit this certification on behalf of the Sponsor and the information and statements set forth below are, to the best of my knowledge and belief, true and correct.

2. I am providing this information in connection with an application for funding from the State of California ("**State**") pursuant to the Behavioral Health Continuum Infrastructure Program for the Haley St Youth and Family Services ("**Project**") and acknowledge that the State and its contract manager, Advocates for Human Potential, Inc. ("**AHP**") are relying on this information in awarding and disbursing Program Funds.

3. Sponsor has disclosed to AHP and/or the State the composition of the Sponsor including any entity, member, manager, partner, or person that directly or indirectly owns or controls, is owned or controlled by, or is under common ownership or common control with the Sponsor ("**Related Party**" or "**Related Parties**").

4. Sponsor shall disclose to AHP and/or the State, promptly, any change in ownership or control of the Sponsor or any merger or acquisition that changes the control of Sponsor. For purposes herein, "control" shall mean any entity that has an ownership interest of greater than twenty percent (20%) in Sponsor, or, has the authority to direct or cause the direction of the affairs or management of the Sponsor.

5. Sponsor shall disclose to AHP and/or the State, promptly, upon the existence or discovery of an actual or potential transaction, agreement, or settlement with a Related Party in connection with the Project ("**Related Party Transaction**").

6. Sponsor shall disclose to AHP and/or the State: (1) the nature of the relationship, (2) the nature of the potential or actual transaction, agreement, or settlement, (3) the dollar amounts of any such transaction, agreement, or settlement, (4) the dollar amounts due to or from any Related Party, and (5) documents and any additional information, as may be required by AHP and/or the State in their sole discretion.

SIGNATURE ON THE FOLLOWING PAGE.

Docusign Envelope ID: 3773F87A-0B89-4932-BA2C-CA8383B3EEAD

I certify that the above information is true and correct and that Sponsor shall comply with all requirements set forth above, in Sponsor's Certification No. 2, Related Party & Related Party Transaction Disclosure, as a condition of receiving the Program Funds.

DocuSigned by:
Antonette Navarro
2095C5A18FE1474...
Authorized Signature

Antonette Navarro
Typed Name of Signatory

Director
Title of Signatory

6/24/2024
Date

Docusign Envelope ID: 3773F87A-0B89-4932-BA2C-CA8383B3EEAD

SPONSOR'S CERTIFICATION NO. 3

EXECUTION OF PROGRAM FUNDING AGREEMENT

I, Antonette Navarro, as an authorized representative of the **County of Santa Barbara, a political subdivision of the State of California, acting through its Department of Behavioral Wellness** ("**Sponsor**"), hereby certify that:

1. I possess the legal authority to submit this certification on behalf of the Sponsor and the information and statements set forth below are, to the best of my knowledge and belief, true and correct.

2. I am providing this information in connection with an application for funding from the State of California ("**State**") pursuant to the Behavioral Health Continuum Infrastructure Program for the Haley St Youth and Family Services ("**Project**") and acknowledge that the State and its contract manager, Advocates for Human Potential, Inc. ("**AHP**") are relying on this information in awarding and disbursing Program Funds.

3. Sponsor has executed a contract with AHP entitled "**Program Funding Agreement**," and, that the Sponsor has provided a true and correct copy of the mutually executed Program Funding Agreement, including all Attachments, to AHP.

I certify that the above information is true and correct and that Sponsor shall comply with all requirements set forth above, in Sponsor's Certification No. 3, Execution of Program Funding Agreement, as a condition of receiving the Program Funds.

DocuSigned by:
Antonette Navarro
2095C5A16FE1474...
Authorized Signature

Antonette Navarro
Typed Name of Signatory

Director
Title of Signatory

6/24/2024
Date

Docusign Envelope ID: 3773F87A-0B89-4932-BA2C-CA8383B3EEAD

SPONSOR'S CERTIFICATION NO. 4

MATCH FUNDS, PROPERTY EQUITY, OR IN-KIND MATCH

I, Antonette Navarro, as an authorized representative of the **County of Santa Barbara, a political subdivision of the State of California, acting through its Department of Behavioral Wellness** ("**Sponsor**"), hereby certify that:

1. I possess the legal authority to submit this certification on behalf of the Sponsor and the information and statements set forth below are, to the best of my knowledge and belief, true and correct.

2. I am providing this information in connection with an application for funding from the State of California ("**State**") pursuant to the Behavioral Health Continuum Infrastructure Program for the Haley St Youth and Family Services ("**Project**") and acknowledge that the State and its contract manager, Advocates for Human Potential, Inc. ("**AHP**") are relying on this information in awarding and disbursing Program Funds.

3. If, and as required, by the terms of the Program, the Sponsor is required to provide a match for the Program Funds, and the Sponsor's match is in the form of cash, the Sponsor has, as required by the terms of the Program Funding Agreement, deposited into the AHP designated Match Funds bank account, the amount of Five Hundred Forty-Nine Thousand Nine Hundred Forty-Six Dollars ($549,946.00) ("**Match Funds**") as evidenced by a current bank statement provided to AHP.

4. If, and as required, by the terms of the Program, the Sponsor is required to provide a match for the Program Funds, and the Sponsor's match is in the form of equity in real property upon which the Project is to be constructed located at 315 W. Haley St., Santa Barbara, CA 93101 (the "**Project Property**"), the Sponsor has provided to AHP: (i) the assessed value of the Project Property on the property tax assessment rolls or a written appraisal report setting forth an opinion of fair market value prepared by a certified general appraiser licensed in the State of California, and (ii) all current loan statements reflecting any outstanding loan balances secured by the Project Property.

5. If, and as required by the terms of the Program, the Sponsor is required to provide an in-kind match for Program Funds, and the Sponsor's match is in the form of expenditures incurred directly for the improvement of the Project Property prior to the Effective Date of the Program Funding Agreement, ("**Sunk Costs**"), such expenditures incurred were in the amount of not less than Zero Dollars ($0.00), as evidenced by Project specific documents, including but not limited to, invoices with attached proof of payment for work completed, materials purchased, professional, design-build, or other services rendered and paid for by the Sponsor in connection with the Project.

6. At AHP's request, the Sponsor agrees to submit to AHP, promptly, documentation that verifies Sponsor's statements contained in Sections 2, 3, or 4, prior to disbursement of any Program Funds, including, but not limited to, bank account statements and title documents.

SIGNATURE ON THE FOLLOWING PAGE

Docusign Envelope ID: 3773F87A-0B89-4932-BA2C-CA8383B3EEAD

I certify under penalty of perjury that the above information is true and correct and that Sponsor shall comply with all requirements set forth above, in Sponsor's Certification No. 4, Match Funds, Property Equity, or In-Kind Match, as a condition of receiving the Program Funds.

DocuSigned by:
Antonette Navarro
2095C5A16FE1474...
Authorized Signature

Antonette Navarro
Typed Name of Signatory

Director
Title of Signatory

6/24/2024
Date

Docusign Envelope ID: 3773F87A-0B89-4932-BA2C-CA8383B3EEAD

SPONSOR'S CERTIFICATION NO. 5

DECLARATION OF RESTRICTIONS

I, _____, as an authorized representative of the **County of Santa Barbara, a political subdivision of the State of California, acting through its Department of Behavioral Wellness** ("**Sponsor**"), hereby certify that:

1. I possess the legal authority to submit this certification on behalf of the Sponsor and the information and statements set forth below are, to the best of my knowledge and belief, true and correct.

2. I am providing this information in connection with an application for funding from the State of California ("**State**") pursuant to the Behavioral Health Continuum Infrastructure Program for the Haley St Youth and Family Services ("**Project**") and acknowledge that the State and its contract manager, Advocates for Human Potential, Inc. ("**AHP**") are relying on this information in awarding and disbursing Program Funds.

3. The Project is subject to a Regulatory Agreement and Declaration of Restrictions, substantially in the form shown in **Attachment H** to the Program Funding Agreement (the "**Declaration of Restrictions**"), which the Sponsor has recorded in the official records in the county in which the Project is located that, in addition to other matters, restricts the use of the Project; and that the Sponsor shall provide to AHP concurrently with this Certification, a copy of such recorded Declaration of Restrictions, which shall evidence recordation in the official records in the county in which the Project is located.

I certify under penalty of perjury that the above information is true and correct and that Sponsor shall comply with all requirements set forth above, in Sponsor's Certification No. 5, Declaration of Restrictions, as a condition of receiving the Program Funds.

_____
Authorized Signature

_____
Typed Name of Signatory

_____
Title of Signatory

_____
Date

Docusign Envelope ID: 3773F87A-0B89-4932-BA2C-CA8383B3EEAD

SPONSOR'S CERTIFICATION NO. 6

LEGAL REVIEW OF CA WELFARE AND INSTITUTIONS CODE §5960.3(a)

I, _____, as an authorized representative of the **County of Santa Barbara, a political subdivision of the State of California, acting through its Department of Behavioral Wellness** ("**Sponsor**"), hereby certify that:

1. I possess the legal authority to submit this certification on behalf of the Sponsor and the information and statements set forth below are, to the best of my knowledge and belief, true and correct.

2. I am providing this information in connection with an application for funding from the State of California ("**State**") pursuant to the Behavioral Health Continuum Infrastructure Program for the Haley St Youth and Family Services ("**Project**") and acknowledge that the State and its contract manager, Advocates for Human Potential, Inc. ("**AHP**") are relying on this information in awarding and disbursing Program Funds.

3. The Sponsor has had the opportunity to seek advice from legal counsel as to its rights and responsibilities regarding California Welfare and Institutions Code § 5960.3(a) set forth below:

> **Notwithstanding any other law, a facility project funded by a grant pursuant to this chapter shall be deemed consistent and in conformity with any applicable local plan, standard, or requirement, and allowed as a permitted use, within the zone in which the structure is located, and shall not be subject to a conditional use permit, discretionary permit, or to any other discretionary reviews or approvals.**

I certify under penalty of perjury that the above information is true and correct and that Sponsor has read and understands the terms of this certification and shall comply with all requirements set forth above, in Sponsor's Certification No. 6, Legal Review of CA Welfare and Institutions Code §5960.3(a), as a condition of receiving the Program Funds.

_____
Authorized Signature

_____
Typed Name of Signatory

_____
Title of Signatory

_____
Date

Docusign Envelope ID: 3773F87A-0B89-4932-BA2C-CA8383B3EEAD

SPONSOR'S CERTIFICATION NO. 7

PLANNING AGENCY REVIEW

I, _____, as an authorized representative of the **County of Santa Barbara, a political subdivision of the State of California, acting through its Department of Behavioral Wellness** ("**Sponsor**"), hereby certify that:

1. I possess the legal authority to submit this certification on behalf of the Sponsor and the information and statements set forth below are, to the best of my knowledge and belief, true and correct.

2. I am providing this information in connection with an application for funding from the State of California ("**State**") pursuant to the Behavioral Health Continuum Infrastructure Program for the Haley St Youth and Family Services ("**Project**") and acknowledge that the State and its contract manager, Advocates for Human Potential, Inc. ("**AHP**") are relying on this information in awarding and disbursing Program Funds.

3. If constructing a new facility or expanding an existing facility, the Sponsor shall provide to AHP contemporaneously with this Certification a one (1)-to-two (2)-page narrative report summarizing the results of any preliminary planning meeting with the planning department, or equivalent, in the jurisdiction where the Project is located, including any written documentation and comments received.

I certify under penalty of perjury that the above information is true and correct and that Sponsor shall comply with all requirements set forth above, in Sponsor's Certification No. 7, Planning Agency Review, as a condition of receiving the Program Funds.

_____
Authorized Signature

_____
Typed Name of Signatory

_____
Title of Signatory

_____
Date

Docusign Envelope ID: 3773F87A-0B89-4932-BA2C-CA8383B3EEAD

SPONSOR'S CERTIFICATION NO. 8

DUE DILIGENCE COMPLETED

I, _____, as an authorized representative of the **County of Santa Barbara, a political subdivision of the State of California, acting through its Department of Behavioral Wellness** ("**Sponsor**"), hereby certify that:

1. I possess the legal authority to submit this certification on behalf of the Sponsor and the information and statements set forth below are, to the best of my knowledge and belief, true and correct.

2. I am providing this information in connection with an application for funding from the State of California ("**State**") pursuant to the Behavioral Health Continuum Infrastructure Program for the Haley St Youth and Family Services ("**Project**") and acknowledge that the State and its contract manager, Advocates for Human Potential, Inc. ("**AHP**") are relying on this information in awarding and disbursing Program Funds.

3. The Sponsor has obtained a Certified Appraisal Report, setting forth an opinion of fair market value of the real property upon which the Project is to be constructed or operated, prepared by a certified appraiser licensed in the State of California, in a form acceptable to AHP; and the Sponsor has provided copies of the Certified Appraisal Report to AHP.

4. The Sponsor has obtained a Phase 1 environmental site assessment of the Project in conformance with ASTM Standard Practice E-1527, and if necessary, a Phase II environmental site assessment and that Sponsor has or shall comply with all recommendations in those assessments as part of the Project. Sponsor shall provide AHP with copies of all environmental reports and to the extent applicable, evidence of completion of any recommended environmental remediation.

5. In the event that the Project involves rehabilitation or renovation of an existing structure, the Sponsor certifies that it has obtained an asbestos assessment and lead based paint report for the Project and has or shall comply with all abatement requirements identified therein; and that Sponsor has provided AHP with copies of all asbestos and lead based paint reports and to the extent applicable, evidence of completion of any recommended asbestos or lead based paint abatement.

6. The Sponsor has complied with all applicable federal, state, and local relocation requirements related to the Project including under the Uniform Relocation Assistance and Real Property Acquisition Policies Act of 1970 (42 U.S.C. Section 4601 *et seq.*), and the California Relocation Assistance Law (California Government Code section 7260 *et seq.*); and that the Sponsor has complied with all applicable state laws and corresponding regulations for the safe transfer and relocation of residents in residential care facilities licensed by the State and agrees to obtain a State-approved relocation plan for each resident in care.

7. The above certifications are solely for the purpose of confirming that the Sponsor has properly discharged their obligations under the Program Funding Agreement, and AHP's receipt of these certifications should not be relied upon by the Sponsor or any third parties as a warranty or representation by AHP or DHCS as to the quality of the design or construction of the Project.

Docusign Envelope ID: 3773F87A-0B89-4932-BA2C-CA8383B3EEAD

8. The Sponsor agrees that it is solely responsible and liable for compliance with requirements and recommendations pertaining to asbestos, lead, environmental assessment, local planning, and relocation requirements for the Project, and shall indemnify AHP and the State consistent with the terms of the Sponsor's Agreement with AHP and the State.

I certify under penalty of perjury that the above information is true and correct and that Sponsor shall comply with all requirements set forth above, in Sponsor's Certification No. 8, Due Diligence Completed, as a condition of receiving the Program Funds.

_____
Authorized Signature

_____
Typed Name of Signatory

_____
Title of Signatory

_____
Date

Docusign Envelope ID: 3773F87A-0B89-4932-BA2C-CA8383B3EEAD

ARCHITECT'S CERTIFICATION NO. 9

DESIGN DEVELOPMENT DRAWINGS 100% COMPLETE
(to be completed by the Sponsor's Architect)

I, _____, as an authorized representative of _____, (the "**Architect**") on behalf of the **County of Santa Barbara, a political subdivision of the State of California, acting through its Department of Behavioral Wellness** ("**Sponsor**"), hereby certify that:

1. I possess the legal authority to submit this certification and the information and statements set forth below are, to the best of my knowledge and belief, true and correct.

2. I am providing this information in connection with an application for funding from the State of California ("**State**") pursuant to the Behavioral Health Continuum Infrastructure Program for the Haley St Youth and Family Services ("**Project**") and acknowledge that the State and its contract manager, Advocates for Human Potential, Inc. ("**AHP**") are relying on this information in awarding and disbursing Program Funds.

3. I am the lead architect for the Project, duly licensed to practice architecture in the State of California pursuant to Chapter 3 of Division 3 of the Business and Professions Code and have been hired by Sponsor to provide architectural services for the Project.

4. The design development drawings, including architectural, and mechanical, electrical, and plumbing (MEP) drawings for the Project, are one hundred percent (100%) complete.

5. The Sponsor is ready to commence preparation of construction drawings for the purpose of submittal to the building department, or equivalent, in the jurisdiction where the Project is located.

I certify under penalty of perjury that the above information is true and correct in Architect's Certification No. 9, Design Development Drawings 100% Complete, as a condition of Sponsor receiving the Program Funds.

_____
Authorized Signature
(Licensed Architect on plan set)

_____
Typed Name of Signatory

_____
Title of Signatory
(Licensed Architect on plan set)

_____
Date

Docusign Envelope ID: 3773F87A-0B89-4932-BA2C-CA8383B3EEAD

SPONSOR'S AND ARCHITECT'S CERTIFICATION NO. 10

CONSTRUCTION DRAWINGS FOR
FIRST SUBMITTAL TO BUILDING DEPARTMENT
(to be completed by the Sponsor and the Sponsor's Architect)

I _____, as an authorized representative of the **County of Santa Barbara, a political subdivision of the State of California, acting through its Department of Behavioral Wellness** ("**Sponsor**"), and I, _____, as an authorized representative of _____, (the "**Architect**"), each, respectively, hereby certify that:

1. I possess the legal authority to submit this certification on behalf of the Sponsor, and the Architect, respectively, and the information and statements set forth below are, to the best of their knowledge and belief, true and correct.

2. I am providing this information in connection with an application for funding from the State of California ("**State**") pursuant to the Behavioral Health Continuum Infrastructure Program for the Haley St Youth and Family Services ("**Project**") and acknowledge that the State and its contract manager, Advocates for Human Potential, Inc. ("**AHP**") are relying on this information in awarding and disbursing Program Funds.

3. The Sponsor has obtained updated estimates of all applicable fees and charges due to the local jurisdiction with permitting authority over the Project, including, but not limited to, fees for plan checks, building permits, schools, special assessments, impact fees, and fire permits, among others, as may be applicable to the Project, depending on the jurisdiction, and Sponsor has sent copies of all such fee estimates to AHP.

4. The Sponsor has construction drawings for the Project that are ready for first submittal to the building department, or its equivalent, in the jurisdiction where the Project is located; and that the Sponsor shall provide AHP with copies of all such drawings upon request.

5. The Sponsor is prepared to submit complete applications and pay required fees to the applicable government authorities for building permits and approvals necessary to construct the Project.

6. The Sponsor's lead architect shall attest by its signature below that the construction drawings for the Project are ready for first submittal to the building department, or its equivalent, in the jurisdiction where the Project is located, within thirty (30) days of the date of execution of this Certification No. 10.

SIGNATURES ON THE FOLLOWING PAGE.

Docusign Envelope ID: 3773F87A-0B89-4932-BA2C-CA8383B3EEAD

I certify under penalty of perjury that the above information is true and correct and that Sponsor shall comply with all requirements set forth above, in Sponsor's and Architect's Certification No. 10, Construction Drawings for First Submittal To Building Department, as a condition of receiving the Program Funds.

Authorized Signature

Typed Name of Signatory

Title of Signatory

Date

Authorized Signature
(Licensed Architect on plan set)

Typed Name of Signatory

Title of Signatory
(Licensed Architect on plan set)

Date

Docusign Envelope ID: 3773F87A-0B89-4932-BA2C-CA8383B3EEAD

SPONSOR'S CERTIFICATION NO. 11

CONSTRUCTION CONTRACT WITH
CONSTRUCTION CONTRACT ADDENDUM

I, _____, as an authorized representative of the **County of Santa Barbara, a political subdivision of the State of California, acting through its Department of Behavioral Wellness** ("**Sponsor**"), hereby certify that:

1. I possess the legal authority to submit this certification on behalf of the Sponsor and the information and statements set forth below are, to the best of my knowledge and belief, true and correct.

2. I am providing this information in connection with an application for funding from the State of California ("**State**") pursuant to the Behavioral Health Continuum Infrastructure Program for the Haley St Youth and Family Services ("**Project**") and acknowledge that the State and its contract manager, Advocates for Human Potential, Inc. ("**AHP**") are relying on this information in awarding and disbursing Program Funds.

3. The Sponsor has negotiated and attached to this Certification a construction contract for the Project as mutually agreed upon by the Sponsor and the general contractor ("**Construction Contract**"), which includes a total cost of construction that does not exceed the amount set forth in the application for Program Funds for construction costs of the Project, unless otherwise approved by AHP or the State, in their sole discretion.

4. The Construction Contract includes an attachment thereto, in the form attached to the Program Funding Agreement as **Attachment I** (the "**Construction Contract Addendum**"), which shall contain certain required additional details, conditions, or terms to be agreed upon by and between the Sponsor and the general contractor.

5. Upon full execution of the Construction Contract, or any amendment thereof, the Sponsor promptly shall provide AHP a copy of the fully executed Construction Contract, with the Construction Contact Addendum attached thereto and incorporated by reference.

6. The Construction Contract Addendum as incorporated into the Construction Contract shall not be amended or modified in any manner, at any time, without prior approval by AHP, or the State, in their sole discretion.

7. The final Construction Contract for the full course of construction of the Project is based on the fully permitted set of construction drawings which constitute the full scope of the construction for the Project.

8. The General Contractor is registered with the California Department of Industrial Relations ("**DIR**") as required by California Labor Code section 1725.5. Sponsor further certifies that the Construction Contract and any subcontracts entered into by the general contractor shall require the general contractor and all subcontractors to comply with California Labor Code section 1720 *et seq.* for all work performed for the Project, including, but not limited to, the payment of prevailing wages for all work performed on the Project.

Docusign Envelope ID: 3773F87A-0B89-4932-BA2C-CA8383B3EEAD

I certify under penalty of perjury that the above information is true and correct and that Sponsor shall comply with all requirements set forth above, in Sponsor's Certification No. 11, Construction Contract with Construction Contract Addendum, as a condition of receiving the Program Funds.

_____
Authorized Signature

_____
Typed Name of Signatory

_____
Title of Signatory

_____
Date

Docusign Envelope ID: 3773F87A-0B89-4932-BA2C-CA8383B3EEAD

GENERAL CONTRACTOR'S CERTIFICATION NO. 12

PREVAILING WAGE COMPLIANCE
(to be completed by the Sponsor's General Contractor)

I, _____, as an authorized representative of **[insert name of General Contractor]** ("**General Contractor**"), hereby certify that:

1. I possess the legal authority to submit this certification on behalf of the General Contractor and the information and statements set forth below are, to the best of my knowledge and belief, true and correct.

2. I am providing this information in connection with an application for funding from the State of California ("**State**") pursuant to the Behavioral Health Continuum Infrastructure Program for the Haley St Youth and Family Services ("**Project**") and acknowledge that the State and its contract manager, Advocates for Human Potential, Inc. ("**AHP**") are relying on this information in awarding and disbursing Program Funds.

3. All construction work performed on the Project shall comply with California Labor Code section 1720 *et seq.* and require the payment of prevailing wages.

4. The Sponsor has provided General Contractor with copies of California Labor Code sections 1771, 1775, 1776, 1777.5, 1813 and 1815, that the construction contract includes those California Labor Code provisions, and that such California Labor Code provisions shall be included in all subcontracts entered into by General Contractor for the Project.

5. General Contractor agrees to periodically review its subcontractors' payroll records to monitor compliance with California prevailing wage requirements and to take diligent action if General Contractor discovers any failure by a subcontractor to pay prevailing wages and to otherwise comply with the requirements of the California Labor Code.

6. General Contractor shall not release final payment to any subcontractors for work performed on the Project until the General Contractor has obtained an affidavit signed under penalty of perjury from the subcontractor that the subcontractor has paid the specified general prevailing wage for all work performed on the Project as well as any other amounts due under the California Labor Code.

7. General Contractor agrees to keep accurate payroll records in compliance with California Labor Code section 1776 and shall require all of its subcontractors to keep such records and to make such records available to the California Department of Industrial Relations ("**DIR**") in accordance with California Labor Code section 1771.4(a)(3).

8. General Contractor agrees to comply with any and all other requirements of the California Labor Code related to prevailing wages, all California wage and hours laws, and any applicable federal labor and wage and hours requirements for the duration of the Project.

9. General Contractor acknowledges that neither the State nor AHP shall be liable for any penalties or damages resulting from General Contractor's failure to comply with all requirements related to public works projects applicable to the Project.

Docusign Envelope ID: 3773F87A-0B89-4932-BA2C-CA8383B3EEAD

I certify that the above information is true and correct and that General Contractor shall comply with all requirements set forth above in General Contractor's Certification No. 12, Prevailing Wage Compliance, as a condition of receiving the Program Funds.

_____

Authorized Signature
(General Contractor)

_____

Typed Name of Signatory
(General Contractor)

_____

Title of Signatory

_____

Date

Docusign Envelope ID: 3773F87A-0B89-4932-BA2C-CA8383B3EEAD

SPONSOR'S CERTIFICATION NO. 13

BUILDING PERMIT RECEIPT AND NOTICE OF EXEMPTION FILED

I, _____, as an authorized representative of the **County of Santa Barbara, a political subdivision of the State of California, acting through its Department of Behavioral Wellness** ("**Sponsor**"), hereby certify that:

1. I possess the legal authority to submit this certification on behalf of the Sponsor and the information and statements set forth below are, to the best of my knowledge and belief, true and correct.

2. I am providing this information in connection with an application for funding from the State of California ("**State**") pursuant to the Behavioral Health Continuum Infrastructure Program for the Haley St Youth and Family Services ("**Project**") and acknowledge that the State and its contract manager, Advocates for Human Potential, Inc. ("**AHP**") are relying on this information in awarding and disbursing Program Funds.

3. Sponsor has obtained and provided to AHP copies of the building permits issued by the local jurisdiction with permitting authority over the Project required to commence construction on the Project.

4. Upon receipt of a building permit from the jurisdiction where the Project is located, that a Notice of Exemption for the Project has been filed with the County Clerk pursuant to the California Environmental Quality Act ("**CEQA**") Guidelines section 15062.

I certify under penalty of perjury that the above information is true and correct and that Sponsor shall comply with all requirements set forth above, in Sponsor's Certification No. 13, Building Permit Receipt and Notice of Exemption Filed, as a condition of receiving the Program Funds.

_____
Authorized Signature

_____
Typed Name of Signatory

_____
Title of Signatory

_____
Date

Docusign Envelope ID: 3773F87A-0B89-4932-BA2C-CA8383B3EEAD

SPONSOR'S CERTIFICATION NO. 14

REQUIRED INSURANCE AND NOTICE TO PROCEED

I, _____, as an authorized representative of the **County of Santa Barbara, a political subdivision of the State of California, acting through its Department of Behavioral Wellness** ("**Sponsor**"), hereby certify that:

1. I possess the legal authority to submit this certification on behalf of the Sponsor and the information and statements set forth below are, to the best of my knowledge and belief, true and correct.

2. I am providing this information in connection with an application for funding from the State of California ("**State**") pursuant to the Behavioral Health Continuum Infrastructure Program for the Haley St Youth and Family Services ("**Project**") and acknowledge that the State and its contract manager, Advocates for Human Potential, Inc. ("**AHP**") are relying on this information in awarding and disbursing Program Funds.

3. The Sponsor has acquired all general liability and any applicable builders' risk and property insurance pursuant to the requirements of Article 11 of the Program Funding Agreement.

4. The Sponsor has provided to AHP copies of its certificates of insurance in accordance with the requirements of Article 11 of the Program Funding Agreement.

5. The Sponsor has provided to AHP an updated budget and schedule for the Project prior to Sponsor's issuance of a notice to proceed to its general contractor.

6. On or about _____, 202__ **[insert date and delete this note]**, a notice to proceed was issued to its general contractor to commence construction on the Project.

I certify that the above information is true and correct and that Sponsor shall comply with all requirements set forth above, in Sponsor's Certification No. 14, Required Insurance and Notice to Proceed. as a condition of receiving the Program Funds.

_____
Authorized Signature

_____
Typed Name of Signatory

_____
Title of Signatory

_____
Date

Docusign Envelope ID: 3773F87A-0B89-4932-BA2C-CA8383B3EEAD

SPONSOR'S CERTIFICATION NO. 15

PROJECT CONSTRUCTION IS 50% COMPLETE

I, _____, as an authorized representative of the **County of Santa Barbara, a political subdivision of the State of California, acting through its Department of Behavioral Wellness** ("**Sponsor**"), hereby certify that:

1. I possess the legal authority to submit this certification on behalf of the Sponsor and the information and statements set forth below are, to the best of my knowledge and belief, true and correct.

2. I am providing this information in connection with an application for funding from the State of California ("**State**") pursuant to the Behavioral Health Continuum Infrastructure Program for the Haley St Youth and Family Services ("**Project**") and acknowledge that the State and its contract manager, Advocates for Human Potential, Inc. ("**AHP**") are relying on this information in awarding and disbursing Program Funds.

3. On or about _____, 202__, **[insert date and delete this note]**, Project construction is fifty percent (50%) complete; and further certifies that it has provided to AHP an updated budget and schedule for completion of the Project.

I certify that the above information is true and correct and that Sponsor shall comply with all requirements set forth above, in Sponsor's Certification No. 15, Project Construction is 50% Complete, as a condition of receiving the Program Funds.

_____
Authorized Signature

_____
Typed Name of Signatory

_____
Title of Signatory

_____
Date

Docusign Envelope ID: 3773F87A-0B89-4932-BA2C-CA8383B3EEAD

SPONSOR'S CERTIFICATION NO. 16

RECEIPT OF CERTIFICATE OF OCCUPANCY

I, _____, as an authorized representative of the **County of Santa Barbara, a political subdivision of the State of California, acting through its Department of Behavioral Wellness** ("**Sponsor**"), hereby certify that:

1. I possess the legal authority to submit this certification on behalf of the Sponsor and the information and statements set forth below are, to the best of my knowledge and belief, true and correct.

2. I am providing this information in connection with an application for funding from the State of California ("**State**") pursuant to the Behavioral Health Continuum Infrastructure Program for the Haley St Youth and Family Services ("**Project**") and acknowledge that the State and its contract manager, Advocates for Human Potential, Inc. ("**AHP**") are relying on this information in awarding and disbursing Program Funds.

3. The Project has received its Certificate of Occupancy or equivalent from the jurisdiction where the Project is located.

4. Sponsor has provided to AHP a copy of the Certificate of Occupancy.

I certify that the above information is true and correct and that Sponsor shall comply with all requirements set forth above, in Sponsor's Certification No. 16, Receipt of Certificate of Occupancy, as a condition of receiving the Program Funds.

_____
Authorized Signature

_____
Typed Name of Signatory

_____
Title of Signatory

_____
Date

Docusign Envelope ID: 3773F87A-0B89-4932-BA2C-CA8383B3EEAD

SPONSOR'S CERTIFICATION NO. 17

NOTICE OF COMPLETION AND RECEIPT OF CONDITIONAL/UNCONDITIONAL FINAL RELEASES OF LIENS

I, _____, as an authorized representative of the **County of Santa Barbara, a political subdivision of the State of California, acting through its Department of Behavioral Wellness** ("**Sponsor**"), hereby certify that:

1. I possess the legal authority to submit this certification on behalf of the Sponsor and the information and statements set forth below are, to the best of my knowledge and belief, true and correct.

2. I am providing this information in connection with an application for funding from the State of California ("**State**") pursuant to the Behavioral Health Continuum Infrastructure Program for the Haley St Youth and Family Services ("**Project**") and acknowledge that the State and its contract manager, Advocates for Human Potential, Inc. ("**AHP**") are relying on this information in awarding and disbursing Program Funds.

3. Pursuant to California Civil Code section 8182 *et seq.*, it has recorded with the County Clerk in the jurisdiction where the Property is located, a Notice of Completion; and that Sponsor has provided to AHP a copy of the Notice of Completion.

4. Sponsor has obtained from its general contractor conditional/unconditional final releases of all liens for all labor or services provided, or equipment and material delivered, to, or on behalf of, Sponsor, for construction or rehabilitation at the Project.

5. Sponsor has provided to AHP copies of all conditional/unconditional final releases of all liens, which Sponsor received from its general contractor, and that Sponsor shall provide to AHP any additional release of lien documentation or information, as may be required by AHP and/or the State in their sole discretion.

I certify that the above information is true and correct and that Sponsor shall comply with all requirements set forth above, in Sponsor's Certification No. 17, Notice of Completion and Receipt of Conditional/Unconditional Final Releases of Liens as a condition of receiving the Program Funds.

_____
Authorized Signature

_____
Typed Name of Signatory

_____
Title of Signatory

_____
Date

Docusign Envelope ID: 3773F87A-0B89-4932-BA2C-CA8383B3EEAD

SPONSOR'S CERTIFICATION NO. 18

RECEIPT OF BUSINESS LICENSE AND OPERATIONAL

I, _____, as an authorized representative of the **County of Santa Barbara, a political subdivision of the State of California, acting through its Department of Behavioral Wellness** ("**Sponsor**"), hereby certify that:

1. I possess the legal authority to submit this certification on behalf of the Sponsor and the information and statements set forth below are, to the best of my knowledge and belief, true and correct.

2. I am providing this information in connection with an application for funding from the State of California ("**State**") pursuant to the Behavioral Health Continuum Infrastructure Program for the Haley St Youth and Family Services ("**Project**") and acknowledge that the State and its contract manager, Advocates for Human Potential, Inc. ("**AHP**") are relying on this information in awarding and disbursing Program Funds.

3. The Sponsor, and the Project, each, as may be required, individually, and collectively, has received, renewed, or maintained all licenses, designations, and certifications, including a business license, as may be required, by the jurisdiction where the Project is located, and the State, to operate the Project pursuant to the requirements of the Program Funding Agreement.

I certify that the above information is true and correct and that Sponsor shall comply with all requirements set forth above, in Sponsor's Certification No. 18, Receipt of Business License and Operational as a condition of receiving the Program Funds.

_____
Authorized Signature

_____
Typed Name of Signatory

_____
Title of Signatory

_____
Date

Docusign Envelope ID: 3773F87A-0B89-4932-BA2C-CA8383B3EEAD

SPONSOR'S FACILITY ACCESS CERTIFICATION

EXECUTION OF A FACILITY ACCESS AGREEMENT WITH THE STATE OF CALIFORNIA, DEPARTMENT OF HEALTH CARE SERVICES

I, Antonette Navarro, as an authorized representative of the **County of Santa Barbara, a political subdivision of the State of California, acting through its Department of Behavioral Wellness** ("**Sponsor**"), hereby certify that:

1. I possess the legal authority to submit this certification on behalf of the Sponsor and the information and statements set forth below are, to the best of my knowledge and belief, true and correct.

2. I am providing this information in connection with an application for funding from the State of California ("**State**") pursuant to the Behavioral Health Continuum Infrastructure Program for the Haley St Youth and Family Services ("**Project**") and acknowledge that the State and its contract manager, Advocates for Human Potential, Inc. ("**AHP**") are relying on this information in awarding and disbursing Program Funds.

3. The Sponsor has executed a contract with the State Department of Health Care Services ("**DHCS**") entitled Facility Access Agreement (the "**Facility Access Agreement**").

4. The Sponsor has provided a true and correct copy of the mutually executed Facility Access Agreement, including all attachments, to AHP.

I certify that the above information is true and correct and that Sponsor shall comply with all requirements set forth above, in Sponsor's Facility Access Certification Execution of a Facility Access Agreement with State of California, Department of Health Care Services, as a condition of receiving the Program Funds.

DocuSigned by:
Antonette Navarro
2095C5A18FE1474...
Authorized Signature

Antonette Navarro
Typed Name of Signatory

Director
Title of Signatory

6/24/2024
Date

Docusign Envelope ID: 3773F87A-0B89-4932-BA2C-CA8383B3EEAD

ATTACHMENT G

PERFORMANCE MILESTONES

BHCIP Round 4: Children and Youth

ATTACHMENT G - PERFORMANCE MILESTONES

These Performance Milestones are the basis for your Project's Payment Schedule so that Program Funds are expended by June 30, 2027.

ESTIMATED MILESTONES

Preconstruction/Acquisition, Construction, Move-in

PHASE	MILESTONE	Milestone Certification or Documents	COMPLETION DATE: Not To Exceed
Preconstruction	MATCH FUNDS, PROPERTY EQUITY, OR IN-KIND MATCH	Certification # 4	
Preconstruction	DECLARATION OF RESTRICTIONS	Certification # 5	
Preconstruction	LEGAL REVIEW OF CA WELFARE AND INSTITUTIONS CODE §5960.3(a)	Certification # 6	
Preconstruction	PLANNING AGENCY REVIEW	Certification # 7	
Preconstruction	DUE DILIGENCE COMPLETED FOR ACQUISTION	Certification # 8	
Acquisition	*ACQUISITION* -CLOSE OF ESCROW/DECLARATION OF RESTRICTIONS	Recorded Deed	Project specific, N/A
Preconstruction	DESIGN DEVELOPMENT DRAWINGS 100% COMPLETE	Certification # 9	
Preconstruction	CONSTRUCTION DRAWINGS FOR FIRST SUBMITTAL TO BUILDING DEPT	Certification # 10	
Preconstruction	CONSTRUCTION CONTRACT WITH CONSTRUCTION CONTRACT RIDER	Certification # 11	
Preconstruction	PREVAILING WAGE COMPLIANCE (GC)	Certification # 12	
Preconstruction	BUILDING PERMIT RECEIPT AND NOTICE OF EXEMPTION FILED	Certification # 13	
Construction	REQUIRED INSURANCE AND NOTICE TO PROCEED	Certification # 14	
Construction	PROJECT CONSTRUCTION IS 50% COMPLETE	Certification # 15	Completion before 6/30/27
Construction	RECEIPT OF CERTIFICATE OF OCCUPANCY	Certification # 16	
Move-In	NOTICE OF COMPLETION AND RECEIPT OF UNCONDITIONAL FINAL RELEASES C	Certification # 17	Completion before 6/30/27
Move-In	RECEIPT OF BUSINESS LICENSE AND OPERATIONAL	Certification # 18	Project specific, N/A
CLOSE OUT	ANTICIPATED EXPIRATION DATE OF THE AGREEMENT & TRANSFER TO STATE OVERSIGHT		6/30/2027

Docusign Envelope ID: 3773F87A-0B89-4932-BA2C-CA8383B3EEAD

RECORDING REQUESTED BY AND
WHEN RECORDED RETURN TO:

Advocates for Human Potential, Inc.
490-B Boston Post Road
Sudbury, MA 01776-3365

Attention: Legal Department

NO FEE FOR RECORDING PURSUANT TO
GOVERNMENT CODE SECTION 27383

SPACE ABOVE THIS LINE FOR RECORDER'S USE

ATTACHMENT H

**REGULATORY AGREEMENT AND
DECLARATION OF RESTRICTIONS**

This Regulatory Agreement and Declaration of Restrictions (the "**Declaration**"), dated _____, 202__ for reference purposes, is by and between **COUNTY OF SANTA BARBARA**, a political subdivision of the State of California, acting through its Department of Behavioral Wellness (the "**Owner**") and the State of California ("**State**"), represented by the **DEPARTMENT OF HEALTH CARE SERVICES**, a public agency of the State of California ("**DHCS**").

RECITALS

A. DHCS oversees the Behavioral Health Continuum Infrastructure Program ("**BHCIP**"), which was established by California Assembly Bill No. 133 (Chapter 143, Statutes of 2021), and which is governed by Welfare and Institutions Code section 5960-5960.45. Under BHCIP, DHCS awards competitive grants to qualified entities to construct, acquire, and rehabilitate real estate assets to build new capacity or expand existing capacity for facilities that will operate for a minimum of thirty (30) years to provide short-term crisis stabilization, acute and subacute care, crisis residential, community-based mental health residential, substance use disorder residential, peer respite, community and outpatient behavioral health services, and other clinically enriched longer term treatment and rehabilitation options for persons with behavioral health disorders in the least restrictive and least costly settings;

B. On June 1, 2022, DHCS issued a Request for Applications ("**RFA**") for BHCIP grant awards and selected Owner's Project (as defined below) as a recipient of a BHCIP grant award. Advocates for Human Potential, Inc., a Massachusetts corporation ("**AHP**"), acting as the initial program administrator for the initial five (5)-year building phase of BHCIP, entered into a Program Funding Agreement effective as of _____, 202__ (the "**Program Funding Agreement**"), with Owner for the distribution of BHCIP funds in an amount not to exceed Five Million Nine Hundred Thirty-Nine Thousand Four Hundred Fifty-Three Dollars ($5,939,453.00) (the "**Program Funds**") over the above-mentioned five (5)-year building phase for Owner to acquire, expand, or construct certain improvements more particularly described in the RFA ("**Owner's Project**") on that certain real property commonly known as 315 W. Haley St., located in the City of Santa Barbara ("**City**"), County of Santa Barbara ("**County**"), State of California, and the improvements thereon (the "**Property**"); as more particularly described and

Docusign Envelope ID: 3773F87A-0B89-4932-BA2C-CA8383B3EEAD

shown on **Exhibit A**, attached hereto and incorporated herein by this reference.

C. As an award recipient, in consideration for the Program Funds, and in order to comply with the policies, programs, and applicable legislation, including the RFA, the Program Funding Agreement, the Facility Access Agreement between DHCS and the Owner, and the Behavioral Health Continuum Infrastructure Program, authorized under Welfare and Institutions Code section 5960-5960.45, established by California Assembly Bill No. 133 (Chapter 143, Statutes of 2021), the Property and the owner thereof are subject to certain requirements and restrictions, including, without limitation, the obligation to ensure that the Property shall be used for outpatient services (the "**Permitted Use**") for the Restriction Period (defined below), subject to change or modification to another use set forth in **Exhibit B**, attached hereto and incorporated herein by this reference with DHCS approval, which must accept and provide services to Medi-Cal beneficiaries as patients;

D. The Property shall be owned, held, used, maintained, and transferred pursuant to the covenants, conditions, restrictions, and limitations as further described herein; and

E. Owner and DHCS have agreed to enter into this Declaration to memorialize some of the aforementioned requirements and restrictions in the public record that will survive the expiration of Program Funding Agreement to ensure compliance with the same.

NOW, THEREFORE, in consideration of the Program Funds paid to the Owner under the Program Funding Agreement and for other valuable consideration, the receipt and sufficiency of which is hereby acknowledged, the Owner hereby enters into this Declaration and hereby covenants, agrees and declares the following:

AGREEMENT

1. **Use of Property.** Owner, for itself, and for its successors and assigns, hereby declares and covenants that for the Restriction Period, the use of the Property, or in the event only a portion thereof has been improved with the use of Program Funds, then only that portion that has been so improved shall be restricted to the Permitted Use. Any change to another use described in Exhibit B, attached hereto and incorporated herein by this reference, shall require the express prior written approval of DHCS in its sole and absolute discretion, which modification and consent may be recorded in the official records of the County.

2. **Use, Maintenance, Repair, and Improvement of the Property.** Owner agrees:

2.1. To use the Property, or that portion of the Property constructed or improved with Program Funds, continuously for the Permitted Use;

2.2. To maintain the Property in conformity with the habitability and fire codes of the City or County where the Property is located in decent, safe, and sanitary condition and repair, and to permit no waste thereof;

2.3. Not to commit or suffer to be done or exist on or about the Property any condition causing the Property to become less valuable, except in accordance with this Declaration;

Docusign Envelope ID: 3773F87A-0B89-4932-BA2C-CA8383B3EEAD

2.4. Not apply for any permits or construct any buildings or improvements on the Property, other than the permits, buildings and improvements contemplated as part of this Declaration, that would detrimentally affect the Property, including without limitation, the value of the Property, the structural integrity of the Property, or the contemplated uses of the Property set forth in Exhibit B, attached hereto and incorporated herein by this reference; or add to, remove, demolish or structurally alter any buildings or improvements included as part of the Property purchased or improved with Program Funds, without DHCS's consent;

2.5. To comply with all applicable laws affecting the Property including, but not limited to, the Behavioral Health Continuum Infrastructure Program, authorized under Welfare and Institutions Code section 5960-5960.45, and not to suffer or permit any violations of any such applicable law, nor of any covenant, condition or restriction affecting the Property. To the extent an amendment to the foregoing imposes requirements upon the ownership or operation of the Project more restrictive than those imposed by this Declaration, this Declaration shall be deemed automatically amended, without consent or approval of any other person, to impose such additional or more restrictive requirements; however, Owner hereby agrees to execute such amendment upon request by DHCS;

2.6. To construct and maintain the deliverables developed and produced pursuant to the Program Funding Agreement in compliance with the accessibility requirements of sections 7405 and 11135 of the California Government Code, section 508 of the Rehabilitation Act of 1973 as amended (29 U.S.C. § 794d), regulations implementing the Rehabilitation Act of 1973 as set forth in Part 1194 of Title 36 of the Code of Federal Regulations, and the Americans with Disabilities Act of 1990 (42 U.S.C. § 12101 *et seq.*);

2.7. Not to initiate or acquiesce in any change in any zoning or other land use or legal classification which affects any of the Property without DHCS's prior written consent, which may be granted or withheld at DHCS's sole discretion;

2.8. Not to alter the use of all or any part of the Property constructed or improved with Program Funds without DHCS's prior written consent;

2.9. To maintain all licenses, certifications, or designations required to continue operating for the use specified in the Program Funding Agreement, or other use approved in writing by DHCS;

2.10. Pay to DHCS its then-current fees in connection with any consent, approval, transfer, amendment, or waiver requested by Owner, together with any expenses incurred by DHCS in connection therewith;

2.11. Submit to DHCS such periodic reports, updates, and information deemed necessary by DHCS to monitor compliance and/or perform program evaluation. Any requested data or information shall be submitted in electronic format in a manner specified by DHCS;

2.12. Pay all taxes, assessments, and other charges, liens, fines and impositions attributable to or encumbering the Property, by making payment, prior to delinquency, directly to the payee thereof. Owner shall, upon request by DHCS or its agent, promptly furnish to DHCS or

Docusign Envelope ID: 3773F87A-0B89-4932-BA2C-CA8383B3EEAD

its agent all notices of amounts due under this subsection and receipts evidencing such payments. Owner shall have the right to contest in good faith any claim or lien, or payment due thereunder, so long as Owner does so diligently, without prejudice to DHCS, and provided that Owner has established on Owner's books adequate reserves with respect to such contested assessment, tax, charge, lien, or claim; and

2.13 Owner shall defend (with counsel satisfactory to DHCS), indemnify and hold harmless DHCS and its respective officers, members, supervisors, directors, officials, and employees, counsel, attorneys, and agents, past, present and future of each of them (collectively, the "**Indemnified Parties**") against all loss, costs, damages, expenses, suits, judgments, actions and liabilities of whatever nature (including, without limitation, reasonable attorneys' fees, litigation and court costs, and amounts paid in settlement) directly or indirectly resulting from or arising out of or related to (a) the operation, use, occupancy, maintenance, financing or ownership of the Owner's Project, and (b) any breach of the foregoing obligations. Owner shall pay upon demand all of the reasonable fees and expenses paid or incurred by DHCS in enforcing the provisions hereof against Owner.

3. **Restrictions on Sale, Encumbrance, and Other Acts.**

3.1. Owner shall not voluntarily (which term shall not be interpreted to include a foreclosure of any security for a loan or deed-in lieu) sell, encumber (including recordation of deeds of trust), hypothecate, assign, pledge, convey, or transfer the Property, or any portion thereof, or any of its interests therein, equity interest in Owner or any general partner interest in the Owner, without obtaining DHCS's prior written consent, which shall not be unreasonably withheld by DHCS if (a) the Owner is not in default hereunder or under the Program Funding Agreement and delivers a certificate to DHCS certifying to the same, (b) the purchaser or assignee is not in default under any obligations it may have to DHCS and is not the subject of any legal or enforcement actions by DHCS, (c) evidence reasonably satisfactory to DHCS presented to establish that the purchaser or assignee has prior experience in the successful development, ownership and/or operation of a facility described in **Exhibit B**, attached hereto and incorporated herein by this reference for individuals who qualify as members of the target population, or has a partner with said relevant experience, (d) DHCS shall have received reasonable evidence satisfactory to DHCS that the Owner's purchaser or transferee has assumed in writing the restrictions on the Property, and Owner's duties and obligations, under this Declaration and the Program Funding Agreement, (e) evidence satisfactory to DHCS that the purchaser or assignee does not have pending against it, nor does it have a history of, building or fire code violations as identified by any department of DHCS; and (f) such other conditions as the State may reasonably impose to assure compliance by the assignee or purchaser and Property with the requirements of this Declaration and Program Funding Agreement. It is expressly stipulated and agreed that, except for any such sale, transfer or disposition agreed to by DHCS in a separate writing, any sale, transfer or other disposition of the Property in violation of this Section 3 shall be null, void and shall not relieve the Owner of its obligations under this Declaration. Upon any sale or transfer which complies with this Declaration, the Owner shall be fully released from any obligations arising after said sale or transfer, but only to the extent such obligations have been assumed by the transferee of the Property. Any transfer of the Property to any entity, whether or not affiliated with the Owner, shall be subject to the provisions of this Section 3.

Docusign Envelope ID: 3773F87A-0B89-4932-BA2C-CA8383B3EEAD

3.2. If DHCS determines, in its reasonable discretion, to grant its prior written consent for a sale, transfer or conveyance of the Property, such consent may impose additional terms and conditions, as necessary, to preserve or establish the fiscal integrity of the Property or to ensure compliance with this Declaration.

3.3. If a trustee under a loan acquires title to the Property by foreclosure or deed in lieu of foreclosure, no consent of the State shall be required to such transfer under this Declaration; however, the consent of DHCS and delivery of items (a) through (f) above shall be required for any transfer of the Property subsequent to the trustee's acquisition of the Property by foreclosure or deed in lieu of foreclosure.

4. **Insurance, Casualty and Condemnation.**

4.1. During the Restriction Period, Owner shall obtain and maintain (i) property insurance insuring against, among other things, loss of the Property, or any portion thereof, and Owner's personal property and fixtures by fire and such other hazards and casualties; (ii) commercial liability insurance insuring against liabilities arising out of the ownership, use, occupancy, condition or maintenance of, or the operations, use and activities in, on, or about, the Property; and (iii) other such insurance required by DHCS, and in such amounts as required by DHCS, which policies shall include DHCS as an additional insured upon request by DHCS. All insurance policies and renewals thereof shall be issued by a carrier and in a form acceptable to DHCS. Owner may choose to self-insure to comply with these requirements and agrees to provide written evidence of such insurance coverage within three (3) days of such request by DHCS or AHP.

4.2. In the event of any fire or other casualty to the Property or any part thereof, Owner shall immediately notify DHCS and seek direction from DHCS on how to proceed. DHCS, in its sole and absolute discretion, shall determine whether to instruct the Owner to apply the insurance proceeds to the repair and restoration of the Property to a condition equal to or better than the Property was in immediately prior to such casualty. DHCS has the right but not the obligation to approve the plans and specifications for any repair and restoration, as well as the right but not the obligation to approve disbursements of insurance proceeds for repair and restoration under a construction escrow or similar arrangement.

5. **Covenants Run with the Land.** The Property is held and hereafter shall be held, conveyed, hypothecated, encumbered, leased, rented, used, and occupied subject to this Declaration. Notwithstanding section 1460 *et seq.* of the California Civil Code, the provisions hereof shall run with the land and may be enforced either in law or in equity by any State agency. DHCS and Owner hereby declare their express intent that the covenants, reservations and restrictions contained herein shall be deemed both equitable servitudes and covenants running with the land and shall pass to and be binding upon the Owner's successors in title to the Property; provided, however, that upon the expiration of the Restriction Period said covenants, reservations and restrictions shall expire. Owner expressly acknowledges and agrees that the Declaration is a reasonable restraint on Owner's right to own, use, maintain, and transfer the Property and any estate or interest therein and is not and shall not be construed to be an unreasonable restraint on alienation. Each and every contract, deed or other instrument hereafter executed covering or conveying the Property, or any portion thereof, shall be held conclusively to have been executed, delivered, and accepted subject to this Declaration, regardless of whether this Declaration is set

Docusign Envelope ID: 3773F87A-0B89-4932-BA2C-CA8383B3EEAD

forth in such contract, deed, or other instrument.

6. **Term of Declaration.** The covenants in this Declaration shall be binding, effective, and enforceable commencing upon the recordation of this Declaration on the fee estate in land in the official records of the County, and they shall continue in full force and effect for a period of at least thirty (30) years after the date of either of the following: (i) the date of issuance of a Certificate of Occupancy, if the Owner's Project is for construction of a new facility, or (ii) the date of recordation of a Notice of Completion, in the official records of the County, if the Project is for the rehabilitation, or expansion of an existing facility on the Property (the "**Restriction Period**"), regardless of any sale, assignment, transfer, or conveyance (including, without limitation, by foreclosure sale) of the Property or any portion thereof to any other person or entity.

7. **Default, Remedies.** If Owner defaults in the performance or observance of any covenant, agreement, restriction or obligation of Owner set forth in this Declaration, and if such default remains uncured for a period of thirty (30) days after notice therefore shall have been given by DHCS to the Owner, then DHCS shall declare an "**Event of Default**" to have occurred hereunder. An Event of Default under this Declaration shall entitle DHCS to any rights, remedies, or damages available at law or in equity, including, but not limited to, those that are specified in Section 7.1-7.4 below. DHCS's failure to exercise any specific right or remedy shall not be construed as a waiver of that or any other right or remedy. An Event of Default under this Declaration shall also constitute a default under the Program Funding Agreement, in the event the same has not expired by its terms.

7.1. Specific Performance. The use, repair, and maintenance of the Property is of a special and unique kind and character, so that a breach of any material provision of this Declaration by Owner would not have an adequate remedy at law. Therefore, DHCS's rights may be enforced by an action for specific performance and such other equitable relief as is provided by the laws of the State of California.

7.2. Injunctive Relief. In pursuing specific performance of the Declaration, DHCS shall be entitled to petition the court for injunctive relief to enjoin any acts or things which may be in violation of this Declaration or the Program Funding Agreement. Such injunctive relief may include a court order restraining any development of the Property that is inconsistent with the foregoing Declaration.

7.3. Appointment of Receiver. In addition to or in conjunction with any other remedy available at law or in equity, DHCS may apply to a court of competent jurisdiction for the appointment of a receiver to take over and operate the Property in accordance with the requirements of the Program Funding Agreement and this Declaration. The receiver shall have all powers which shall be necessary or are usual in such cases for the protection, possession, control, management and operation of the Property.

7.4. Right to Cure Defaults. Upon the occurrence and during the continuance of any Event of Default, State may, but without any obligation to do so and without notice to or demand on Owner and without releasing Owner from any obligation hereunder, take such actions to cure the event of default in such manner and to such extent as State may deem necessary to protect the security hereof. The cost and expense of any cure hereunder (including reasonable

Docusign Envelope ID: 3773F87A-0B89-4932-BA2C-CA8383B3EEAD

attorneys' fees to the extent permitted by law) shall be due and payable to State upon demand plus an administration fee of ten percent (10%).

7.5. Intentionally omitted.

8. **DHCS Review and Inspection.**

8.1. At any time during the term of this Declaration and upon reasonable notice, DHCS or its designee may, but is not obligated to, enter and inspect the Property, and inspect all records pertaining to the operation, repair, and maintenance of the Property. Upon request by DHCS, Owner shall notify occupants of upcoming inspections in accordance with state law.

8.2. DHCS or its designee may, but is not obligated to, request any other information that it deems necessary to confirm compliance with this Declaration. Owner shall provide such requested information within fourteen (14) calendar days of DHCS's or its designee's written request for the information.

8.3. DHCS or its designee shall not, by the fact of making or not making any entries or inspections, or by taking or failing to take any action in response thereto: (i) incur or undertake, or be deemed to incur or undertake, any obligation, duty, or liability whatsoever, whether to Owner, or to any other person or entity; (ii) be deemed as approving or disapproving any matter, action, incident, or condition related to the Property; or (iii) be deemed as approving or disapproving any matter related to the compliance of the Property with this Declaration or other applicable laws. In no event or circumstance shall DHCS's or its designee's exercise or non-exercise of its discretion under this subsection constitute, or be deemed or interpreted as constituting, any termination, limitation, alteration, or waiver by DHCS or its designee of any right, benefit, or remedies under or with respect to this Declaration.

9. **Owner Representations.** Owner represents and warrants to DHCS that: (1) Owner has sufficient interest in the Property to support the operation of the Property in accordance with this Declaration; (2) to Owner's actual knowledge and belief, there are no agreements, contracts, covenants, conditions, or exclusions to which Owner (or its predecessor in interest) is a party which would, if enforced, prohibit or restrict the use of the Property in accordance with the terms of this Declaration; (3) Owner has the full right and authority to enter into this Declaration; (4) this Declaration constitutes a valid and legally binding obligation on Owner, enforceable in accordance with its terms; and (5) Owner is duly organized and authorized to do business in the State of California.

10. **Amendment, Modification.** This Declaration shall be amended only by a written instrument executed by the parties hereto or their successors in title, and duly recorded in the official records of the County.

11. **Severability.** Every provision of this Declaration is intended to be severable. If any provision of this Declaration is held invalid, illegal, or unenforceable by a court of competent jurisdiction, the validity, legality, and enforceability of the remaining provisions shall not be affected or impaired.

Docusign Envelope ID: 3773F87A-0B89-4932-BA2C-CA8383B3EEAD

12. **Governing Law.** This Declaration shall be governed by and interpreted under the laws of the State of California and applicable federal laws.

13. **Recordation of Agreement.** This Declaration shall be recorded on the fee estate in land in the official records of the County no later than December 31, 2024. The Declaration shall be recorded, and shall remain, as a lien against the Property.

SIGNATURES ON FOLLOWING PAGE

Docusign Envelope ID: 3773F87A-0B89-4932-BA2C-CA8383B3EEAD

IN WITNESS WHEREOF, Owner and State have caused this Declaration to be signed by their duly authorized representatives, as of the day and year first written above.

OWNER:

COUNTY OF SANTA BARBARA,
a political subdivision of the State of California,
acting through its Department of Behavioral Wellness

By: _____
Julie Lawrence
Real Property Manager

DHCS:

DEPARTMENT OF HEALTH CARE SERVICES,
a public agency of the State of California

By: _____
Ilana Rub, Section Chief
Community Services Division / Behavioral Health
Bridge Housing Section

SIGNATURES MUST BE ACKNOWLEDGED.

Docusign Envelope ID: 3773F87A-0B89-4932-BA2C-CA8383B3EEAD

A notary public or other officer completing this certificate verifies only the identity of the individual who signed the document to which this certificate is attached, and not the truthfulness, accuracy, or validity of that document.

STATE OF CALIFORNIA)
)
COUNTY OF _____)

On _____, before me, _____, Notary Public, personally appeared _____, who proved to me on the basis of satisfactory evidence to be the person(s) whose name(s) is/are subscribed to the within instrument and acknowledged to me that he/she/they executed the same in his/her/their authorized capacity(ies), and that by his/her/their signature(s) on the instrument the person(s), or the entity upon behalf of which the person(s) acted, executed the instrument.

I certify UNDER PENALTY OF PERJURY under the laws of the State of California that the foregoing paragraph is true and correct.

WITNESS my hand and official seal.

_____
Printed Name: _____,
Notary Public

Docusign Envelope ID: 3773F87A-0B89-4932-BA2C-CA8383B3EEAD

A notary public or other officer completing this certificate verifies only the identity of the individual who signed the document to which this certificate is attached, and not the truthfulness, accuracy, or validity of that document.

STATE OF CALIFORNIA)
)
COUNTY OF _____)

On _____, before me, _____, Notary Public, personally appeared _____, who proved to me on the basis of satisfactory evidence to be the person(s) whose name(s) is/are subscribed to the within instrument and acknowledged to me that he/she/they executed the same in his/her/their authorized capacity(ies), and that by his/her/their signature(s) on the instrument the person(s), or the entity upon behalf of which the person(s) acted, executed the instrument.

I certify UNDER PENALTY OF PERJURY under the laws of the State of California that the foregoing paragraph is true and correct.

WITNESS my hand and official seal.

_____
Printed Name: _____,
Notary Public

Docusign Envelope ID: 3773F87A-0B89-4932-BA2C-CA8383B3EEAD

EXHIBIT A

LEGAL DESCRIPTION OF THE PROPERTY

The land referred to is situated in the County of Santa Barbara, City of Santa Barbara, State of California, and is described as follows:

Parcel 1:

That Portion Of Block 253 In The City Of Santa Barbara, County Of Santa Barbara, State Of California, Described As Follows: Beginning At A Point On The Southeasterly Line Of Haley Street, Distant Thereon 150 Feet Southwesterly From The Most Northerly Corner Of Said Block; Thence Southwesterly Along Said Southeasterly Line Of Haley Street 48 Feet; Thence At A Right Angle Southeasterly 223 Feet, More Or Less, To The Fence On The Northwesterly Line Of The Lot Of The Hunt Mercantile Company As Described In Deeds Recorded In Book 118, Page 363, And In Book 107, Page 5, Both Of Official Records Of Said County; Thence At Right Angles Northeasterly 48 Feet; Thence At Right Angles Northwesterly 223 Feet, More Or Less, To The Southeasterly Line Of Haley Street And The Place Of Beginning.

Parcel 2:

A Non-Exclusive Easement For Ingress, Egress, Parking And Incidental Purposes, Over, Under, Across And Through That Certain Parcel As Set Forth In That Certain Easement Agreement, Under The Terms And Conditions Set Forth Therein, Dated October 12, 1983, Executed By Richard Godkin And Devon Godkin And Haley Land Company, A General Partnership, Reference To Which Is Made By That Certain Easement Grant Deed, Dated October 12, 1983 Recorded October 26, 1983 As Instrument No. 83-57475 Of Santa Barbara County As More Particularly Described As Follows:

That Portion Of Santa Barbara City Block 253, In The City Of Santa Barbara, County Of Santa Barbara, State Of California, According To The Official Map Thereof, Lying Within The Parcels Described In The Deeds To The State Of California, Recorded September 17, 1958 As Instrument No. 22520 In Book 1555, Page 247 Of Official Records; And Recorded March 1, 1954 As Instrument No. 3547 In Book 1220, Page 287 Of Official Records, In The Office Of The County Recorder Of Said County, Described As Follows:

Commencing At A Point On The Southeasterly Line Of Haley Street Distant Thereon 198 Feet Southwesterly From The Most Northerly Corner Of Said Block, Said Point Being The Most Northerly Corner Of That Parcel Of Land Deeded To The State Of California By Deed Recorded September 17, 1958 As Instrument No. 22520 In Book 1555, Page 247 Of Official Records, Said Point Being Also The Westerly Corner Of The Property Described In Deed To Liselotte Marie Macfarlane, Recorded March 25, 1949 As Instrument No. 3855 In Book 845, Page 262 Of Official Records; Thence South 48° 30' 00" East Along The Southwesterly Line Of Said Macfarlane Property, 10.00 Feet To The True Point Of Beginning; Thence Continuing South 48° 30' 00" East Along The Southwesterly Line Of Said Macfarlane Property, 213.68 Feet To The Southerly Corner Thereof; Thence South 41° 30' 00" West, 98.10 Feet To A Point On The "State

Docusign Envelope ID: 3773F87A-0B89-4932-BA2C-CA8383B3EEAD

Of California Division Of Highways Right Of Way Fence (District 05-Sb-101)"; Thence North 8° 50' 27" West, 227.73 Feet Along Said Fence To A Point; Thence North 43° 33' 35" East, 21.51 Feet To The True Point Of Beginning.

APN: 037-192-001

Docusign Envelope ID: 3773F87A-0B89-4932-BA2C-CA8383B3EEAD

EXHIBIT B

PROPERTY AND OPERATIONS

A facility that provides one or more of the following behavioral health services to children and youth, ages twenty-five (25) and younger, including, pregnant and postpartum women and their children; transition-age youth, ages eighteen (18) to twenty-five (25); and their families, including: outpatient clinical support services, including, community mental health, wellness and prevention, crisis stabilization, substance use disorder, partial hospitalization; or residential clinical services that provide shelter and support, including, substance use disorder, crisis, community treatment, perinatal substance use disorder, psychiatric acute care, psychiatric health, or short-term therapeutic. The facility shall accept and provide services to Medi-Cal beneficiaries as patients.

Docusign Envelope ID: 3773F87A-0B89-4932-BA2C-CA8383B3EEAD

ATTACHMENT I

CONSTRUCTION CONTRACT ADDENDUM

This Construction Contract Addendum (this "**Addendum**") is made this _____ day of _____, 202__, by and between _____ ("**Owner**"), and _____ ("**Contractor**").

RECITALS

A. The Owner and Advocates for Human Potential, Inc., a Massachusetts corporation ("**AHP**"), acting as program administrator for the California Department of Health Care Services, a public agency of the State of California ("**DHCS**"), have entered into that certain Program Funding Agreement with an Effective Date of _____, 202_ ("**Agreement**"), pursuant to which Owner was allocated funds pursuant to the Behavioral Health Continuum Infrastructure Program ("**Program Funds**") for the purposes of developing the project located at 315 W. Haley St., Santa Barbara, CA 93101 (the "**Project**").

B. Owner and Contractor have entered into a Construction Agreement dated _____, 202__ under which Contractor has agreed to undertake construction work on the Project (the "**Contract**").

C. Owner and Contractor wish to modify and add to the terms of the Contract as set forth in this Addendum, and Contractor agrees to be bound by the following provisions in the construction of said Project, in order to provide for certain terms required by AHP as a condition of providing the Program Funds for the Project. It is a condition to AHP providing the Program Funds that the Contractor agrees to be bound by the terms hereof.

NOW, THEREFORE, Owner and Contractor hereby agree as follows:

1. OWNER'S OBLIGATIONS. Owner agrees that any obligation imposed on Contractor by this Addendum does not waive, diminish, or alter any of Owner's obligations to AHP under the Agreement, and that the obligations of Contractor to AHP contained herein are in addition to those obligations of Owner to AHP or DHCS contained in the Agreement. Owner shall be solely responsible for satisfying its obligations to Contractor under the Contract.

2. CONSENT TO ASSIGNMENT OF DEVELOPMENT RIGHTS. Contractor consents to the assignment of its Contract with Owner to AHP, upon demand by AHP, and to any subsequent assignment of the Contract by AHP at the election of AHP. Contractor agrees that if there is a breach of the Agreement or any other Event of Default (as the term may be defined in the Agreement), AHP may elect to enforce the assignment and take over the Contract. Contractor agrees to continue to perform its obligations under the Contract and this Addendum for the benefit and account of AHP in the same manner as if performed for the benefit and account of Owner in the absence of the assignment at no additional cost to AHP, as long as Contractor continues to receive the compensation called for under the Contract. Contractor agrees that AHP shall not have any obligation under the Contract until AHP notifies it in writing of AHP's election to accept the assignment.

Docusign Envelope ID: 3773F87A-0B89-4932-BA2C-CA8383B3EEAD

3. ASSIGNMENT OF SUBCONTRACTS. Contractor hereby consents to the assignment to AHP of all its interest in all subcontracts and agreements now or hereafter entered into by Contractor for performance of any part of the construction work required to be performed under the Contract. The assignment will be effective upon acceptance by AHP in writing and only as to those subcontracts and agreements, which AHP designates in writing. AHP may accept said assignment at any time during the course of the construction work required to be performed under the Contract and prior to final completion of construction work required to be performed under the Contract in the event of a suspension, or termination of Contractor's rights under the Contract. Such assignment is part of the consideration to Owner for entering into the Contract with Contractor and may not be withdrawn prior to final completion of construction work required to be performed under the Contract. Contractor agrees that any subcontract entered by and between Contractor and a subcontractor in connection with the Contract or performance of the construction work required to be performed under the Contract shall expressly provide that such subcontract shall be assignable to AHP and that AHP subsequently may assign such subcontract.

4. COMMENCEMENT AND COMPLETION OF CONSTRUCTION. Contractor must begin construction of the Project by the date set for the commencement of construction in the Contract. Contractor must diligently prosecute construction of the Project to completion and must complete construction of the Project by the completion date set forth in the Agreement. Incorporated herein are the Scope of Work, Performance Milestones and Payment Schedule from the Agreement.

5. CONSTRUCTION BONDS. Upon execution of the Contract and prior to commencement of construction, unless otherwise approved by AHP, or DHCS each in their sole discretion, Contractor must obtain a labor and material (payment) bond and a performance bond, or a dual bond which covers both payment and performance obligations, with respect to the construction of the Project in a penal sum each of not less than one hundred percent (100%) of the scheduled cost of construction. Such bonds must be issued by a company which is authorized to transact surety insurance in California, and which has assets exceeding its liabilities in an amount equal to or in excess of the bond amount. The bonds must name AHP and DHCS as obligees. Owner shall provide to AHP a copy of any and all such payment and performance bonds prior to commencement of construction of the construction work required to be performed under the Contract.

6. CONTRACT WORK. Contractor warrants and represents that it is licensed or otherwise authorized to perform the construction work specified in the Contract in the State of California. All construction work must be performed by persons or entities licensed or otherwise authorized to perform the applicable construction work in the State of California. Contractor shall insert similar provisions in all subcontracts for work for the Project.

7. QUALITY OF WORK. Contractor must construct the Project in conformance with the plans and specifications and any modifications thereto approved by AHP. Contractor must construct the Project according to general industry standards and shall employ building materials of a quality suitable for the requirements of the Project and conforming to general industry standards. Contractor must construct the Project in full conformance with applicable local, state, and federal statutes, regulations, and building and housing codes.

The parties acknowledge that AHP and DHCS are under no duty to review the Plans and Specifications or to inspect construction of the Project. Any review or inspection undertaken by

Docusign Envelope ID: 3773F87A-0B89-4932-BA2C-CA8383B3EEAD

AHP or DHCS of the Project is solely for the purpose of determining whether Owner and Contractor are properly discharging their obligations, and should not be relied upon by Owner, Contractor, or any third parties as a warranty or representation by AHP or DHCS as to the quality of the design or construction of the Project.

8. ADDITIONS OR CHANGES IN WORK. AHP must be notified no later than thirty (30) days of the execution of a change order by and between Owner and Contractor, of any changes in the work required to be performed under the Contract or this Addendum, including any substantial additions, changes, or deletions to the approved plans and specifications, which exceeds Twenty-Five Thousand Dollars ($25,000.00). Contractor shall not allow subcontractors to mark-up any change order by more than fifteen percent (15%). Contractor shall provide AHP and Owner with an updated budget and schedule prior to the commencement of construction at the Project and at fifty percent (50%) completion of the Project showing all changes from the budget and schedule prepared prior to the issuance of the notice to proceed to Contractor.

9. SITE INSPECTIONS. Contractor shall permit and facilitate in person and remote observation and inspection of work at the job site by AHP and DHCS and their agents and by public authorities during reasonable business hours.

10. AUDITS. Contractor must make available for examination at reasonable intervals and during normal business hours to AHP and DHCS's representatives all books, accounts, reports, files, and other papers or property with respect to all matters covered by the Contract and this Addendum, and must permit these representatives to audit, examine, and make copies, excerpts, or transcripts from such records.

11. NONDISCRIMINATION. Contractor may not discriminate against any employee or applicant for employment on the basis of race, color, religion, sex, sexual preference, national origin, AIDS or AIDS-related conditions, or disability in any phase of employment during construction. Contractor agrees to post in conspicuous places available to all employees and applicants for employment, notices to be provided setting forth the provisions of this nondiscrimination clause.

12. PREVAILING WAGES. All workers performing construction work for the Project employed by Contractor and by any of its subcontractors must be compensated in an amount no less than the general prevailing rate of per diem wages as determined by the California Department of Industrial Relations under California Labor Code sections 1770 *et seq.*, and implementing rules and regulations. Contractor must comply with, and must ensure that its subcontractors comply with, all reporting and recordkeeping requirements of the applicable prevailing wage statutes and regulations.

In the event of underpayment of wages by Contractor or by any subcontractor employed on the Project, AHP, in addition to other rights and remedies afforded by this Agreement, may: (1) demand that any underpaying employer comply with these requirements; (2) demand that the underpaying employer pay the difference between the prevailing wage rate and the amount actually paid to workers; (3) withhold and/or pay any Program Funds as necessary to compensate workers the full wages required under this Agreement; and/or (4) pursue any lawful administrative or court remedy to enforce these requirements against the underpaying employer. Any underpaying employer shall comply with a demand to pay any amounts due under this section within ten calendar days of the demand.

Docusign Envelope ID: 3773F87A-0B89-4932-BA2C-CA8383B3EEAD

Contractor must include the prevailing wage requirement in all subcontracts for work on this Project and must specify that AHP and DHCS are intended third party beneficiary of such provisions. Contractor must take reasonable measures to monitor and enforce the prevailing wage requirements imposed on its subcontractors, including withholding payments to those subcontractors who violate these requirements. In the event that Contractor fails to take the above measures, Contractor shall be liable for the full amount of any underpayment of wages, plus costs and attorneys' fees, as if Contractor was the actual employer.

13. INSURANCE COVERAGE. Contractor must have in full force and effect during the complete course of construction of the Project, insurance, providing coverage in the types and amounts set forth below:

13.1 Worker's compensation insurance as required by the State of California.

13.2 Comprehensive automobile and vehicle liability insurance covering claims for injuries to members of the public and/or damages to property of others arising from use of motor vehicles, including on-site and off-site operations, and owned, non-owned, or hired vehicles, with One Million Dollars ($1,000,000.00) combined single limits.

13.3 Commercial general liability insurance of not less than One Million Dollars ($1,000,000.00) per occurrence with an annual aggregate limit of Five Million Dollars ($5,000,000.00) for bodily injury and property damage liability combined. Such insurance can be provided pursuant to an umbrella policy. The commercial general liability insurance policy shall cover liabilities arising out of premises, operations, independent contractors, products, completed operations, personal and advertising injury, and liability assumed under an insured agreement. The commercial general liability insurance shall apply to each insured against whom claim is made or suit is brought subject to the Sponsor's limit of liability.

14. NON-LIABILITY OF OFFICIALS, EMPLOYEES AND AGENTS. No member, official, employee, or agent of AHP or DHCS shall be personally liable to Contractor for any obligation created under the terms of the Contract or this Addendum except in the case of actual fraud or willful misconduct by such person.

15. INDEMNITY. Notwithstanding the insurance requirements herein, Contractor hereby indemnifies, defends and holds, AHP and DHCS and their respective members, officers, officials, employees, and agents, (collectively, the "**Indemnified Parties**"), harmless against any losses, damages, liabilities, claims, demands, judgments, actions, court costs, and legal or other expenses (including attorneys' fees) which an Indemnified Party may incur as a consequence of Contractor's failure to perform any obligations as and when required by the Contract or this Addendum, any act or omission by Contractor or its subcontractors with respect to the Project, or any failure of any of Contractor's representations or warranties to be true and complete, except to the extent such losses are caused by the negligence or willful misconduct of the Indemnified Party. Contractor shall pay immediately upon the Indemnified Party's demand any amounts owing under this indemnity. The duty of Contractor to indemnify includes the duty to defend the Indemnified Party in any court action, administrative action, or other proceeding brought by any third party arising from the Project. Contractor's duty to indemnify the Indemnified Party shall survive the term of the Contract.

16. HAZARDOUS MATERIALS. Neither Contractor nor any of its subcontractors may use the real property upon which the Project is to be constructed (the "**Project Property**") or

Docusign Envelope ID: 3773F87A-0B89-4932-BA2C-CA8383B3EEAD

allow the Project Property to be used for the generation, manufacture, storage, disposal, or release of Hazardous Materials. Contractor shall immediately notify AHP and Owner in writing of: (a) the discovery of any concentration or amount of Hazardous Materials on or under the Project Property requiring notice to be given to any governmental agency under Hazardous Materials Laws; (b) any knowledge by Contractor that the Project Property does not comply with any Hazardous Materials Laws; (c) the receipt by Contractor of written notice of any Hazardous Materials claims; and (d) the discovery by Contractor of any occurrence or condition on the Project Property or on any real property located within 2,000 feet of the Project Property that could cause the Project Property to be designated as a "hazardous waste property."

17. NOTICES; NOTICE OF DEFAULT TO AHP. If at any time after the execution of the Contract it shall become necessary or convenient for Contractor to serve any notice, demand, or communication upon AHP, such notice, demand or communication shall be in writing provided in accordance with the notice requirements of the Agreement. Contractor shall give AHP prior or concurrent written notice of any default or breach claimed by Contractor against Owner or any other party under the Contract. The notice shall describe the default and give AHP the option to cure said default within thirty (30) calendar days. No termination of the Contract by Contractor shall be binding unless AHP has been given the required notice and has not cured the default within thirty (30) calendar days.

18. REMEDIES. The parties hereto agree that AHP, while not a party to the Contract, is an intended third-party beneficiary of the obligations imposed on Contractor in this Addendum. In the event of any breach or violation of any agreement or obligation of Contractor under the Contract or this Addendum, AHP may proceed with any of the following remedies:

18.1 Bring an action in equitable relief seeking the specific performance by Contractor of the terms and conditions of the Contract or this Addendum, and/or enjoining, abating, or preventing any violation of said terms and conditions;

18.2 Order immediate stoppage of construction and demand that any condition leading to the default be corrected before construction may continue;

18.3 Enter the Project Property and take any actions necessary in its judgment to complete construction of the Project as permitted under the assignment of development rights;

18.4 Suspend disbursement of Program Funds for the Project until the breach or violation is corrected, or, if Owner had any concurrent obligation to perform on or ensure performance on the breached obligation, cancel the Program Funds commitment made to Owner and terminate AHP's obligation to disburse Program Funds to Owner;

18.5 Terminate the Contract; or

18.6 Pursue any other remedy allowed at law or in equity.

19. GOVERNING LAW. This Addendum shall be interpreted under and be governed by the laws of the State of California, except for those provisions relating to choice of law and those provisions preempted by federal law.

20. DEFINITIONS. Capitalized terms not defined in this Addendum shall have the same meaning as defined in the Agreement.

Docusign Envelope ID: 3773F87A-0B89-4932-BA2C-CA8383B3EEAD

21. ATTORNEYS' FEES AND COSTS. In the event any legal action is commenced to interpret or to enforce the terms of this Addendum, the prevailing party in any such action shall be entitled to recover all reasonable attorneys' fees and costs incurred in such action.

22. TIME. Time is of the essence in the performance of this Addendum by Contractor.

23. CONSENTS AND APPROVALS. Any consent or approval required under this Addendum shall not be unreasonably withheld, delayed, or conditioned.

24. BINDING UPON SUCCESSORS. All provisions of this Addendum shall be binding upon and inure to the benefit of the heirs, administrators, executors, successors-in-interest, transferees, and assigns of each of the parties; provided, however, that this section does not waive the prohibition on assignment of this Addendum by Contractor without AHP's consent.

25. RELATIONSHIP OF CONTRACTOR AND AHP. Contractor understands that neither AHP nor DHCS undertakes or assumes any responsibility or duty to Contractor or to any third party. The relationship of Contractor and AHP/DHCS for this Project shall not be construed as a joint venture, equity venture, or partnership. AHP shall have no obligation to any party under the Contract but is an intended third-party beneficiary of the obligations under this Addendum. Contractor shall have no authority to act as an agent of AHP or DHCS or to bind AHP or DHCS to any obligation.

26. ASSIGNMENT. Contractor may not assign any of its interests under the Contract or the Addendum to any other party, except with the prior written consent of AHP. Any unauthorized assignment shall be void.

27. AMENDMENTS AND MODIFICATIONS. Any amendments or modifications to this **Addendum** must be in writing and shall be made only if executed by Owner and Contractor and consented to in writing by AHP.

28. SEVERABILITY. Every provision of this Addendum is intended to be severable. If any provision of this Addendum is held invalid, illegal, or unenforceable by a court of competent jurisdiction, the validity, legality, and enforceability of the remaining provisions shall not be affected or impaired.

29. ADDENDUM CONTROLS. In the event that any provisions of this Addendum and the Contract conflict, the terms of this Addendum shall control.

SIGNATURES ON NEXT PAGE

Docusign Envelope ID: 3773F87A-0B89-4932-BA2C-CA8383B3EEAD

IN WITNESS WHEREOF, the undersigned parties have executed this Construction Contract Addendum as of the date first written above.

OWNER:

By: _____

Title: _____

CONTRACTOR:

By: _____

Title: _____

Docusign Envelope ID: 3773F87A-0B89-4932-BA2C-CA8383B3EEAD

Attachment J

California Department of Health Care Services Behavioral Health Continuum Infrastructure Program Round 4: Children and Youth Request for Applications

Docusign Envelope ID: 3773F87A-0B89-4932-BA2C-CA8383B3EEAD

CONTENTS

Contents 2

Part One: Overview 4

1.1. Introduction to the Grant Opportunity and State Priorities 4
1.2. Purpose 4
1.3. Authorizing and Applicable Law 5
1.4. Timeline 5

Part Two: Application Process and Submission 6

2.1. Total Grant Amounts 6
2.2. Application Process 6
Reasonable Accommodations for BHCIP 6
Regional Funding Reserve Methodology 6
2.3. Pre-Application Consultations and Technical Assistance 8

Part Three: Project Requirements 8

3.1. Eligiblity requirements 8
3.2. Project Phases and Allowable Costs 10
3.3. Eligible Facilities 11
3.4. Match 13
3.5. Budget Development 14
3.6. Accessibility and Non-Discrimination 15
3.7. State and Federal Prevailing Wage 15
3.8. Exemptions 16
3.9. California Environmental Quality Act ("**CEQA**") Exemption 16
3.10 Low-Rent Housing Project Exemption 16

Part Four: Award Scoring and Process 17

4.1. Application Scoring Criteria 17
4.2. Award Process 18
4.3. Appeals 18

Docusign Envelope ID: 3773F87A-0B89-4932-BA2C-CA8383B3EEAD

Part Five: Project Operations 19

5.1. Project Oversight and Reporting 19

5.2. Disbursement of Grant Funds 19

Part Six: Attachments 20

Docusign Envelope ID: 3773F87A-0B89-4932-BA2C-CA8383B3EEAD

PART ONE: OVERVIEW

1.1. INTRODUCTION TO THE GRANT OPPORTUNITY AND STATE PRIORITIES

The California Department of Health Care Services (DHCS) has launched the Behavioral Health Continuum Infrastructure Program (BHCIP) to address historic gaps in the state's behavioral health and long-term care continuum and meet the growing demand for services and supports across the life span. DHCS was authorized through 2021 legislation to establish BHCIP and award approximately $2.1 billion to construct, acquire, and expand properties and invest in mobile crisis infrastructure related to behavioral health.

BHCIP is designed to address the following State Priorities:

- Invest in behavioral health and community care options that advance racial equity
- Seek geographic equity of behavioral health and community care options
- Address urgent gaps in the care continuum for people with behavioral health conditions, including seniors, adults with disabilities, and children and youth
- Increase options across the life span that serve as an alternative to incarceration, hospitalization, homelessness, and institutionalization
- Meet the needs of vulnerable populations with the greatest barriers to access, including people experiencing homelessness and justice involvement
- Ensure care can be provided in the least restrictive settings to support community integration, choice, and autonomy
- Leverage county and Medi-Cal investments to support ongoing sustainability
- Leverage the historic state investments in housing and homelessness

1.2. PURPOSE

DHCS is releasing BHCIP funds through six grant rounds targeting various gaps in the state's behavioral health facility infrastructure.

BHCIP Rounds 1, 2, and 3 were released in 2021 and early 2022:

- Round 1: Crisis Care Mobile Units, $205M (including $55M Substance Abuse and Mental Health Services Administration grant funding)
- Round 2: County and Tribal Planning, $16M
- Round 3: Launch Ready, $518.5M

The remaining BHCIP rounds will be released in 2022 and 2023:

- Round 4: Children and Youth, $480.5M (the current round)
- Round 5: Behavioral Health Needs Assessment Phase One, $480M
- Round 6: Behavioral Health Needs Assessment Phase Two, $480.7M

The purpose of Round 4: Children and Youth is to address the significant gaps in behavioral health (mental health and substance use disorders) facilities for children and youth in California. According to the 2021 statewide needs assessment, Assessing the Continuum of Care for

Docusign Envelope ID: 3773F87A-0B89-4932-BA2C-CA8383B3EEAD

Behavioral Health Services in California, the mental health and well-being of California's children and youth (25 years and younger) are areas of concern for the state.[1] Amid rising rates of children and youth experiencing behavioral health conditions, youth emergency department visits for mental health concerns, and youth suicides, there are limited treatment options available to children with significant mental health and substance use disorders. Across the state, there are regions and counties with limited or no treatment options for children and youth. The 2021 needs assessment identifies seven of the highest priorities, two of which focus on children and youth specifically:

- More treatment options are vital for children and youth living with significant mental health and substance use disorders.
- Prevention and early intervention provided through schools and other community-based organizations are critical for children and youth, especially those who are at high risk.

The needs assessment also demonstrates that investment in infrastructure is required to support expansion of services and programs for children and youth. Stakeholders surveyed for the needs assessment repeatedly commented on the lack of both facilities to provide services and the means to renovate facilities to expand services.

BHCIP Round 4: Children and Youth will provide funding to construct, acquire, and rehabilitate real estate assets to expand the behavioral health continuum of treatment and service resources in settings that serve children and youth ages 25 and younger, including pregnant/postpartum women and their children, transition-age youth (ages 18–25), and their families. Round 4 will also fund facilities that serve Medi-Cal beneficiaries. Applications will only be accepted from projects that will use infrastructure funds to expand services in the identified eligible facilities (Section 3.3) for children, youth, and pregnant and postpartum women and their children. Awarded grant funds for Round 4 must be fully expended by 2027.

1.3. AUTHORIZING AND APPLICABLE LAW

BHCIP: Welfare and Institutions Code, Division 5, Part 7

1.4. TIMELINE

[1] *Assessing the Continuum of Care for Behavioral Health Services in California* (January 10, 2022). This report was prepared for DHCS by Manatt Health with support from Dr. Anton Nigusse Bland.

Docusign Envelope ID: 3773F87A-0B89-4932-BA2C-CA8383B3EEAD

Table 1: Timeline for BHCIP Round 4: Children and Youth Applications

RFA release and application portal open	June 1, 2022
Pre-application consultations	Beginning June 1, 2022; ongoing
Informational webinar	June 14, 2022; 10:30 a.m.–12:00 p.m. PT Please register here
Frequently Asked Questions (FAQ)	Updated regularly and posted on website
Deadline to request a required pre-application consultation	August 10, 2022
Application due date	August 31, 2022
Award announcements	September 30, 2022

PART TWO: APPLICATION PROCESS AND SUBMISSION

2.1. TOTAL GRANT AMOUNTS

Round 4: BHCIP Children and Youth: $480,500,000 is available to construct, acquire, and rehabilitate real estate assets to expand the behavioral health continuum of treatment and service resources in settings that serve Californians ages 25 and younger, including pregnant/postpartum women and their children, transition-age youth, and their families. The Round 4: BHCIP Children and Youth will also fund facilities that serve Medi-Cal beneficiaries.

2.2. APPLICATION PROCESS

Applications will be accepted electronically beginning **June 1, 2022**. Applications may not be hand delivered or mailed. The application and attachments, along with instructions for submission of the online application, can be found on the Improving California's Infrastructure website. No modified formats will be accepted. The deadline for applications will be **August 31, 2022**, at 5:00 p.m. PT. It is the applicant's responsibility to ensure that the submitted application is accurate. Reviewers may request additional clarifying information from the applicant.

The application is a public record that is available for public review pursuant to the California Public Records Act (CPRA, Chapter 3.5 [commencing with Section 6250] of Division 7 of Title 1 of the Government Code). After final awards have been issued, DHCS may disclose any materials provided by the applicant to any person making a request under the CPRA. Applicants are cautioned to use discretion in providing information not specifically requested, such as personal phone numbers and home addresses. If the applicant does provide such information, they will be waiving any claim of confidentiality and will have consented to the disclosure of submitted material upon request.

Reasonable Accommodations for BHCIP

For individuals with disabilities, DHCS will provide assistive services such as reading or writing assistance and conversion of the RFA, questions/answers, RFA addenda, or other Administrative Notices in Braille, large print, audiocassette, or computer disk. To request copies of written

Docusign Envelope ID: 3773F87A-0B89-4932-BA2C-CA8383B3EEAD

materials in an alternate format, please send an email to BHCIP@dhcs.ca.gov or call (323) 545-6202.

Regional Funding Reserve Methodology

DHCS will prioritize completed applications by geographic distribution to ensure the equitable and fair distribution of funds (see Table 2). BHCIP Round 4: Children and Youth will adopt a regional funding approach, similar to models used in other state-funded capital programs (for example, BHCIP Round 3: Launch Ready and Homekey). Counties are assigned to one of seven geographic regions, each with a specific funding amount reserved. The funding amounts for each region, along with the tribal set-aside and discretionary reserves, are listed below. Applicants within each region will compete against other applicants in that same region, thereby supporting geographic equity and funding disbursement across the state. If there are an insufficient number of competitive applications received from a region, this funding will be awarded at the DHCS's discretion. DHCS will reserve up to 20 percent of the BHCIP Round 4: Children and Youth funds to ensure funding is effectively used to address and support the needs of vulnerable populations and gaps within the care continuum, consistent with the State Priorities. For example, this discretionary set-aside may be used to fund high-scoring projects in regions that have met their funding reserve.

For BHCIP funding reserves, a ratio of available Children and Youth funding to the Behavioral Health Subaccount County allocations has been used, with 5 percent set aside for tribal entities.

Table 2: Regions and Counties

Counties by Geographic Distribution	**Estimated Targeted Funding Levels** (less 20% discretionary and 5% tribal set-asides) (Total available: $480,500,000)
Los Angeles County	$127,917,169
Bay Area: Alameda, Contra Costa, Marin, Napa, San Francisco, San Mateo, Santa Clara, Solano, Sonoma	$74,239,434
Southern California: Imperial, Orange, Riverside, San Bernardino, San Diego, Ventura	$70,387,994
San Joaquin Valley: Fresno, Kern, Kings, Madera, Merced, San Joaquin, Stanislaus, Tulare	$41,287,303
Sacramento Area: El Dorado, Placer, Sacramento, Sutter, Yolo, Yuba	$21,827,664

Docusign Envelope ID: 3773F87A-0B89-4932-BA2C-CA8383B3EEAD

Central Coast: Monterey, San Benito, San Luis Obispo, Santa Barbara, Santa Cruz	$13,819,998
Balance of State: Alpine, Amador, Butte, Calaveras, Colusa, Del Norte, Glenn, Humboldt, Inyo, Lake, Lassen, Mariposa, Mendocino, Modoc, Mono, Nevada, Plumas, Shasta, Sierra, Siskiyou, Tehama, Trinity, Tuolumne	$15,700,438
Tribal	$24,025,000
Discretionary: The discretionary set-aside may also be used to fund high-scoring projects in regions that have met their funding reserve.	$91,295,000

2.3. PRE-APPLICATION CONSULTATIONS AND TECHNICAL ASSISTANCE

Advocates for Human Potential, Inc. (AHP), a consulting and research firm focused on improving health and human services systems, is serving as the administrative entity for BHCIP. AHP assists state and local organizations to implement and evaluate a wide range of services focusing on mental health treatment and recovery, substance use disorder treatment and prevention, workforce development, homelessness, housing, long-term services and supports, and criminal justice.

Beginning in June 2022, and as part of the RFA process, AHP will provide pre-application consultations and individual agency/county technical assistance (TA) and will offer ongoing general training and TA throughout the life of the project. The deadline to request a pre-application consultation is three weeks prior to the application due date: **August 10, 2022**. Applicants are required to submit a request for a pre-application consultation and complete a survey to determine their understanding of the RFA requirements.

In addition, applicants will be required to discuss how the proposed project meets local and/or regional gaps identified in *Assessing the Continuum of Care for Behavioral Health Services*, as well as how it addresses the State Priorities. AHP implementation specialists will work with applicants to support them in these areas by connecting them with subject matter experts in real estate, financing, and programmatic best practices serving Californians ages 25 and younger, including pregnant and postpartum women and their children, and transition-age youth, along with their families. Additional information related to pre-application consultations and TA throughout the grant period can be found online.

PART THREE: PROJECT REQUIREMENTS

3.1. ELIGIBLITY REQUIREMENTS

The population of focus for Round 4: Children and Youth is children and youth ages 25 and younger, including pregnant and postpartum women and their children, and transition-age youth,

Docusign Envelope ID: 3773F87A-0B89-4932-BA2C-CA8383B3EEAD

along with their families. All applicants must demonstrate how their infrastructure project will expand services for this population. Applicants can provide services for any of the subpopulations in this age group and are encouraged to provide family-based clinical services and supports that are culturally and linguistically appropriate for the target population. Regional models or collaborative partnerships to construct, renovate, or expand behavioral health facilities are encouraged to apply.

Eligible applicants for Round 4: Children and Youth funds include counties, cities, tribal entities ("tribal entity" shall mean a federally recognized Indian tribe, tribal organization, or urban Indian organization, as defined in Section 1603 of Title 25 of the United States Code), nonprofit organizations, and for-profit organizations whose projects implement and expand the State Priorities. Eligible entities may apply independently or may submit applications with partners or co-applicants to encourage innovative, comprehensive local and regional approaches.

For joint applications, the co-applicant(s) must be named in the grant application and must submit a letter(s) of commitment with the application. For purposes of this RFA, upon receiving an award, the eligible applicant and any co-applicant(s) will be referred to as the "grantee," both individually and collectively.

For-profit organizations that do not have prior behavioral health experience must apply with a partner, such as a nonprofit organization, tribal entity, city, or county, with the requirement that the partner organization has related prior experience, reflected in the successful development, ownership, or operation of a relevant project for the target population. A memorandum of understanding (MOU) or other agreement with the nonprofit organization, tribal entity, city, or county to confirm the organization's role in the project, including that they are working on behalf of the service provider, is also required.

Applicants must describe the payor mix for how behavioral health services will be paid for and sustained once the project construction is complete. Examples of payors include private health insurance, Medi- Cal, private pay, grants, and county funds.

Applicants must also indicate the applicable behavioral health licensing, certifications, and accreditations required by the state and/or local level to operate their program. Applicants with facilities that do not require licenses or certifications, such as community wellness centers and youth prevention centers, need to indicate this in their application. Tribal entities that are exempt from state licensing and/or requirements must describe the basis for their exemption and their plan for meeting programmatic requirements. As part of the TA that will be made available, applicants may receive information and guidance about the licensure and certification process.

A commitment to provision of behavioral health services and building use restriction for a 30-year period through a deed restriction placed on the property title is required.

Projects must advance racial equity and meet the needs of individuals from diverse backgrounds. Applicants must affirm that they will not exclude certain children and youth populations, such as those who are justice involved or in foster care.

Docusign Envelope ID: 3773F87A-0B89-4932-BA2C-CA8383B3EEAD

Applicants that offer Medi-Cal behavioral health services will be expected to have a contract in place with their county to ensure the provision of Medi-Cal services once the funded facility's expansion or construction is complete. Community wellness centers and youth behavioral health prevention centers are not required to have a contract to provide Medi-Cal behavioral health services; however, they must provide services to Medi-Cal beneficiaries.

Organizational support and community engagement, including the active involvement of youth in the design of the project, is required. Insights from youth voices and the community should be included in project planning, design, implementation, and evaluation. For all applicants, organizational support and community engagement should be demonstrated by the following:

- Completion of application Form 7: Community and Youth Engagement Tracking and
- A letter of support by any of the following: county board of supervisors, county behavioral health director, county executive, city council, tribal council resolution, community stakeholders, and/or other community-based organizations as applicable.

City, nonprofit, or for-profit applicants must include a letter of support from their county behavioral health agency or, if a tribal entity, the tribal board at the time of application. The letter must indicate that grantees that operate Medi-Cal behavioral health services will have in place a contract with their county to ensure the provision of Medi-Cal services once the financed facility's expansion or construction is complete.

School-linked health centers must submit a letter of support from the school district or county office of education and a demonstrated history of providing behavioral health services for students.

If applicable, a letter of support from the applicant's CEO and/or board must be provided.

3.2. PROJECT PHASES AND ALLOWABLE COSTS

For Round 4: Children and Youth funding, three phases of project development leading up to the final phase of construction will be considered during the evaluation of each application. Applicants must be in one of the three phases; applicants in later phases of development will be scored higher. All projects must meet the minimum threshold of project readiness to be awarded grant funds. Applicant projects are considered to be in a given phase of development only after they have met all the requirements in the previous phase. Required documentation will be reviewed with each applicant during the pre- application consultation process and must be submitted as part of the application.

To be eligible for Round 4: Children and Youth funding, a project must demonstrate "project readiness." The **minimum threshold requirements** for "project readiness" are

- A sustainable business plan with (pro forma) projections of future objectives and strategies for achieving them,
- A conceptual site plan with a forecast of the developmental potential of the property,
- Stakeholder support as demonstrated by letters of support from internal boards of directors and professional/community partners,
- A demonstration of county and Medi-Cal investments to support ongoing sustainability

Docusign Envelope ID: 3773F87A-0B89-4932-BA2C-CA8383B3EEAD

of the behavioral health program,
- An identified match amount, and
- An initial budget—one for each phase and a total budget for acquisition and construction.

These phases are the pre-construction activities and are allowable costs. Applicants must submit documentation demonstrating the completion of each phase below in order to move ahead to the subsequent phase.

- Phase 1: Planning and pre-development
  - Development team established; to include attorney, architect, and/or design-build team;
  - Basis of design outlined, includes architectural and engineering narratives;
  - Property-specific Site Investigation Report and due diligence done; and
  - Budget with cost estimates based on site plan/drawings completed.
- Phase 2: Design development
  - Site control established with deed, purchase and sale agreement (PSA), option contract, letter of intent, or leasehold;
  - Site plan established with a schematic plan with architectural and engineering specifications;
  - Stakeholder support established as demonstrated by a letter from city/county/board of directors/tribal entity;
  - Able to gain building permits within 6 months of funding;
  - Able to close on land, after gaining building permits, within 6 months of funding; and
  - Able to start construction within 6 months of funding.

- Phase 3: Shovel ready
  - Ownership of real estate site;
  - Preliminary plan review completed, with comments received;
  - Construction drawings complete or near completion;
  - General contractor (builder) selected and ready for hire;
  - Ninety-five percent of construction drawings ready for submission for building permit;
  - Building permit issued; and
  - Able to start construction within no more than 60 days.

- Final Phase: Construction
  - Projects that rehabilitate an existing structure or renovate an existing facility are allowable as long as they result in an expansion of behavioral health services for the target population. Furniture and equipment are not allowable costs.

Full funding of a proposed development project will be contingent upon completion of all three phases of development planning. The planning and pre-development phase must be completed in 90 days.

Grantees must submit construction documents for building permit review within 6 months of grant award.

Docusign Envelope ID: 3773F87A-0B89-4932-BA2C-CA8383B3EEAD

BHCIP funding cannot be used for the purchase of an existing behavioral health facility.

3.3. ELIGIBLE FACILITIES

Facility expansion can include building or renovating a separate wing or center that serves the target population. Regional models and collaborative partnerships are strongly encouraged to apply.

The following facility types (Table 3) may be considered for project funding **only** if they are expanding behavioral health services for the population(s) indicated.

Table 3: Eligible Facilities

Type of Facility	Serving Children (birth–18 years)	Serving Transition-Age Youth (TAY; 18–25)	Serving perinatal (pregnant and postpartum women and their children)
Outpatient Services (includes a variety of settings delivering clinical support services, but not overnight residential services)			
Community Mental Health Clinic (outpatient)	X	X	X
Community Wellness/Prevention Centers	X	X	
Crisis Stabilization Unit (CSU)	X	X	
Outpatient Treatment for Substance Use Disorder (SUD)	X	X	X
Partial Hospitalization Program	X	X	
School-Linked Health Centers	X	X	
Residential Clinical Programs (includes a variety of settings focused primarily on delivering clinical services; also provide shelter and support, from overnight to many days, weeks, and months)			
Adolescent Residential Treatment Facilities for Youth with SUD	X	X	
Children's Crisis Residential Programs (CCRPs)	X		
Community Treatment Facility (CTF)	X	X	X
Perinatal Residential SUD Facilities	X	X	X

Docusign Envelope ID: 3773F87A-0B89-4932-BA2C-CA8383B3EEAD

Psychiatric Acute Care Hospital	X	X	
Psychiatric Health Facility (PHF)	X	X	
Short-Term Residential Therapeutic Programs (STRTPs)	X		

For purposes of this funding, a community wellness/youth prevention center must focus on serving children and youth with behavioral health conditions (mental health and substance use disorders), commit to serving Medi-Cal beneficiaries, and offer some or all of the following:

A comprehensive program of mental health services in an outpatient setting, including preventive services, screening, diagnosis, and treatment/management of behavioral health conditions

- Community support groups for people with mental health and substance use disorders, including traditional healing activities (talking circles)
- Health education and information, including family psychoeducation, focused on behavioral health
- Service navigation and enabling services such as case management/care coordination, transportation, and translation services
- Wellness classes including meditation, fitness, healthy cooking, relaxation strategies, caregiver support, cultural activities, workforce development, and community wellness events
- Youth development programming and activities
- Mentoring, peer support, and/or parenting/family management services
- Problem identification with referral to treatment if needed
- Vocational opportunities and alternative alcohol- and drug-free activities
- Behavioral health prevention coalitions and/or workgroups

A school-linked health center is a type of school-based health center (SBHC) that is located off campus and has a formal operating agreement with the partnering school. SBHCs offer a wide variety of services including primary care, behavioral health care, dental care, screening and prevention, and youth engagement activities. BHCIP will only provide funding for SBHC facilities that provide expansion of behavioral health services.

Publicly funded perinatal facilities must adhere to DHCS's Perinatal Practice

Guidelines. Facility types that are not eligible for funding:

- Correctional settings
- Schools

3.4. MATCH

Docusign Envelope ID: 3773F87A-0B89-4932-BA2C-CA8383B3EEAD

Applicants will be required to provide matching funds as part of the project. Match requirements are set according to applicant type.

- Tribal entities = 5 percent match
- Counties, cities, and nonprofit providers = 10 percent match
- For-profit providers and/or private organizations = 25 percent match

The required match will be determined by the type(s) of applicants. For example, if a for-profit organization has a collaboration with a county, the project qualifies for the county match (10%), as long as supporting documentation is submitted.

Match in the form of cash and real property—such as equity in land or existing structures—to the real costs previously incurred by the project will be allowed. Cash is the strongest form of match. The State must approve the match source.

Cash match may come from

- American Rescue Plan Act (ARPA) funds granted to counties and cities,
- Local funding,
- Mental Health Services Act (MHSA) funds in the 3-year plan (considered "other local"),
- Foundation/philanthropic support,
- Opioid settlement funds for SUD facilities,
- Loans or investments,
- Cash on hand,
- Incentive payments from managed care plans, or
- Other.

Real property appraised value for development is acceptable as match as long as that real property is the actual project sited property and the entire Assessor's Parcel Number (APN) of land is dedicated to the new development project. If an applicant has purchased the property outright and has clear title in hand and plans to construct or develop on it, the appraised value of the property as match to the grant request may be used. Examples include

- Unused government and tribal buildings,
- Buildings originally intended for another purpose,
- Surplus land,
- Government and tribal property, and
- Land trust.

The match may also be in the form of property ownership equity at the specific grant project site. Property equity match value is determined by a recent certified appraisal value (within 6 months of application), minus the outstanding loan amount (bank loan information documents required). The equation to calculate equity for match is:

certified appraisal value – outstanding loan amount = equity value

Docusign Envelope ID: 3773F87A-0B89-4932-BA2C-CA8383B3EEAD

Sunk costs directly related to the development project, with documentation of paid invoices for professional services related to pre-development of the specific grant application, may also be approved as match on a case-by-case basis by the State.

All match amounts must be well documented and notarized and will be thoroughly reviewed by the State. Property valuations may or may not be approved by the State. Therefore, cash is the preferred form of match.

Services, Behavioral Health Subaccount funding, and State general funds will not be allowed as match. All match sources will be reviewed by the State prior to the awarding of funds.

3.5. BUDGET DEVELOPMENT

Applicants are required to submit a budget (see application attachment Form 2: Budget Template) with their Round 4: Children and Youth applications. All budgets must contain requested amounts for each phase of funding. If an applicant has a current Negotiated Indirect Cost Rate Agreement (NICRA) established with a federal cognizant agency responsible for reviewing, negotiating, and approving cost allocation plans or indirect cost proposals, then the applicant may use its current NICRA as the basis for indirect costs. Alternatively, if the applicant does not have a NICRA, the applicant may elect to use a rate of 10 percent of the modified total direct costs pursuant to 2 CFR 200.414(f).

3.6. ACCESSIBILITY AND NON-DISCRIMINATION

All developments shall adhere to the accessibility requirements set forth in California Building Code Chapters 11A and 11B and the Americans with Disabilities Act, Title II. In addition, developments shall adhere to either the Uniform Federal Accessibility Standards (UFAS), 24 CFR Part 8, or the U.S. Department of Housing and Urban Development's (HUD) modified version of the 2010 ADA Standards for Accessible Design (Alternative 2010 ADAS), HUD-2014-0042-0001, 79 FR 29671 (5/27/14) (commonly referred to as "the Alternative Standards" or "HUD Deeming Memo"). Accessible units shall, to the maximum extent feasible and subject to reasonable health and safety requirements, be distributed throughout the project and be available in a sufficient range of sizes and amenities consistent with 24 CFR Part 8.26.

Grantees shall adopt a written nondiscrimination policy requiring that no person shall, on the grounds of race, color, religion, sex, gender, gender identity, gender expression, sexual orientation, marital status, national origin, ancestry, familial status, source of income, disability, age, medical condition, genetic information, citizenship, primary language, immigration status (except where explicitly prohibited by federal law), justice system involvement (except where explicitly required by law), or arbitrary characteristics, be excluded from participation in, be denied the benefits of, or be subjected to discrimination under, any project or activity funded in whole or in part with funds made available pursuant to this RFA. Nor shall all other classes of individuals protected from discrimination under federal or state fair housing laws, individuals perceived to be a member of any of the preceding classes, or any individual or person associated with any of the preceding

Docusign Envelope ID: 3773F87A-0B89-4932-BA2C-CA8383B3EEAD

classes be excluded from participation in, be denied the benefits of, or be subjected to discrimination under any project or activity funded in whole or in part with funds made available pursuant to this RFA.

Grantees shall comply with the requirements of the Americans with Disabilities Act of 1990, the Fair Housing Amendments Act, the California Fair Employment and Housing Act, the Unruh Civil Rights Act, Government Code Section 11135, Section 504 of the Rehabilitation Act of 1973, and all regulations promulgated pursuant to those statutes, including 24 CFR Part 100, 24 CFR Part 8, and 28 CFR Part 35.

3.7. STATE AND FEDERAL PREVAILING WAGE

A project funded by a BHCIP grant is a "public works" project if the applicant intends to use the BHCIP funds for the "[c]onstruction, alteration, demolition, installation, or repair" of a building or structure (Cal. Lab. Code Section 1720(a); Cal. Lab. Code Section 1750(b)(1)). Applicants using BHCIP grants to fund public works are subject to California's prevailing wage and working hours laws (Division 2, Part 7, Chapter 1 of the California Labor Code) and the applicant's project is subject to compliance monitoring and enforcement by the Department of Industrial Relations (Cal. Lab. Code Section 1771.4(a)(1)).

Applicants must complete Form 5: Applicant's Certification of Prevailing Wage as a part of the application process. If DHCS selects an applicant to receive a BHCIP grant and the applicant is using the grant to fund a public works project, then the applicant shall submit a Certification of Compliance that includes an attestation from the contractor certifying that the contractor will comply with California's prevailing wage and working hours laws (including posting job notices, as required by Labor Code Section 1771(a)(2)). The Certification of Compliance shall also state that the contractor will maintain its labor records in compliance with all applicable state laws (Cal. Lab. Code Section 1776) and shall make all labor records available to the Department of Industrial Relations and any other applicable enforcement agencies upon request (Cal. Lab. Code Section 1771.4(a)(3)). The Certification of Compliance shall be signed by the general contractor(s) and the applicant.

If DHCS selects an applicant to receive a BHCIP grant and the applicant is not using the grant to fund a public work, then the applicant shall submit a Certification of Inapplicability to DHCS explaining why the project is not a public work as defined by California Labor Code Section 1720. The Certification of Inapplicability shall be signed by the general contractor(s) and the applicant.

3.8. EXEMPTIONS

In accordance with California Welfare and Institutions Code sections 5960.3 and 18997.97(l), projects funded by a BHCIP grant are

1. Deemed to be consistent with and in conformity with any applicable local plan,

Docusign Envelope ID: 3773F87A-0B89-4932-BA2C-CA8383B3EEAD

standard, or requirement;
2. Deemed to be allowed as a permitted use within the zone in which the structure is located; and
3. Not subject to a conditional use permit, discretionary permit, or any other discretionary reviews or approvals.

3.9. CALIFORNIA ENVIRONMENTAL QUALITY ACT (CEQA) EXEMPTION

CEQA shall not apply to a project funded by BHCIP if that project meets the requirements outlined in California Welfare and Institutions Code Section 5960.3(b). Applicants shall determine if they meet the requirements outlined in Section 5960.3(b) to qualify for the exemption from CEQA. And, in accordance with Section 5960.3(c), if an applicant determines that it qualifies for the exemption from CEQA, then the applicant shall file a Notice of Exemption with the Office of Planning and Research and the clerk of the county in which the project is located in the manner specified in subdivisions (b) and (c) of Section 21152 of the Public Resources Code, and the applicant shall provide DHCS with a copy of the filed Notice of Exemption. If the applicant determines that CEQA applies to its project, the applicant shall provide DHCS with copies of all appropriate documentation demonstrating the project's compliance with CEQA once the applicant has received project approval.

DHCS is not responsible for determining if applicants meet the CEQA exemption requirements set forth in Section 5960.3(b). Furthermore, DHCS is not responsible for filing a Section 5960.3(c) Notice of Exemption on behalf of an applicant.

3.10 LOW-RENT HOUSING PROJECT EXEMPTION

In accordance with California Welfare and Institutions Code sections 5960.35(b)(1) and 18999.98, a project funded with a BHCIP grant shall not be considered a "low-rent housing project," as defined in Section 1 of Article XXXIV of the California Constitution, if the project meets any one of the following criteria:

1. The project is privately owned housing, receiving no ad valorem property tax exemption, other than exemptions granted pursuant to subdivision (f) or (g) of Section 214 of the Revenue and Taxation Code, not fully reimbursed to all taxing entities, and not more than 49 percent of the dwellings, apartments, or other living accommodations of the project may be occupied by persons of low income;
2. The project is privately owned housing, is not exempt from ad valorem taxation by reason of any public ownership, and is not financed with direct long-term financing from a public body;
3. The project is intended for owner-occupancy, which may include a limited-equity housing cooperative as defined in Section 50076.5 of the Health and Safety Code, or cooperative or condominium ownership, rather than for rental-occupancy;
4. The project consists of newly constructed, privately owned, one-to-four-family dwellings not located on adjoining sites;
5. The project consists of existing dwelling units leased by the state public body from the

Docusign Envelope ID: 3773F87A-0B89-4932-BA2C-CA8383B3EEAD

private owner of these dwelling units;

6. The project consists of the rehabilitation, reconstruction, improvement or addition to, or replacement of, dwelling units of a previously existing low-rent housing project, or a project previously or currently occupied by lower-income households, as defined in Section 50079.5 of the Health and Safety Code; or
7. The project consists of the acquisition, rehabilitation, reconstruction, improvement, or any combination thereof, of a project which, prior to the date of the transaction to acquire, rehabilitate, reconstruct, improve, or any combination thereof, was subject to a contract for federal or state public body assistance for the purpose of providing affordable housing for low-income households and maintains, or enters into, a contract for federal or state public body assistance for the purpose of providing affordable housing for low-income households.

If a project funded with a BHCIP grant is a "low-income housing project" as defined by Section 1 of Article XXXIV of the California Constitution but does not meet any of the criteria listed above, then the applicant shall comply with the requirements set forth in that section of the California Constitution.

PART FOUR: AWARD SCORING AND PROCESS

4.1. APPLICATION SCORING CRITERIA

BHCIP is a competitive application process and DHCS will only fund projects from applicants that are in good standing with all local, county, state, and federal laws and requirements. Funding decisions will be based on a variety of factors, including the phase of development at the time of application, the extent to which the project expands behavioral health services for the target population exclusively, and the degree to which the project addresses gaps in services for the population. Applicants who are in later phases of development (see Section 3.2) at the time of application will be scored higher.

At a minimum, applicants must provide a full and complete application and meet the following criteria to be considered for award:

- Demonstrate expansion of services for children and youth ages 25 and younger and pregnant/postpartum women and their children;
- Demonstrate match;
- Request a pre-application consultation by the deadline of August 10, 2022;
- Attest that the project will meet federal, state, and local laws;
- Demonstrate the capacity to complete project development and expend funds on time and on budget;
- Align with the State Priorities described in Section 1.1, above;
- Align with needs and gaps described in the statewide assessment, *Assessing the Continuum of Care for Behavioral Health Services in California*;
- Budget reasonable proposed costs for the facility type and scope of rehabilitation or renovations proposed;
- Demonstrate long-term sustainability for the proposed project; and

Docusign Envelope ID: 3773F87A-0B89-4932-BA2C-CA8383B3EEAD

- Propose an increase in the number of persons to be served by the expansion.

4.2. AWARD PROCESS

Successful applicants will receive a conditional award email with a Standard Agreement Contract from AHP, the BHCIP administrative entity. The agreement must be signed, returned, and fully executed with AHP before initial funding will be awarded. Depending on the applications received, their project locations, allowable expenditures, amounts of funds requested, and funding available, DHCS may choose to fund only part of an application. In that case, DHCS would reach out to the potential awardee to determine their interest in receiving a smaller amount than originally requested.

Funds awarded pursuant to the project must be used to supplement, and not supplant, other funding available from existing local, state, or federal programs or from grants with similar purposes. Funding may not be used for "reimbursement." Only those costs that can be associated with completing the project would be eligible costs as noted in Section 3.2.

Applications that are not funded during Round 4: Children and Youth may be considered for future funding rounds, subject to the requirements and priorities of those rounds. TA will be available to help applicants explore future BHCIP funding rounds, as well as other potential sources of funds to support the proposed projects.

4.3. APPEALS

California law does not provide a protest or appeal process against award decisions made through an informal selection method. Applicants submitting a response to this RFA may not protest or appeal the award. All award decisions made by DHCS shall be final.

Part Five: Project Operations

5.1. PROJECT OVERSIGHT AND REPORTING

As specified by DHCS and upon request, grantees shall provide progress reports in connection with the approved timeline, statement of work (SOW), and budget and any updates to the timeline for completion of the project. The progress reports should include the project's completion milestones and any updates or substantial changes. Grantees shall promptly notify DHCS of any changes in grantee organization, authorization, or capacity. This information will be outlined in the Standard Agreement.

Grantees are required to meet state financial and administrative reporting requirements and submit data through an online grantee portal. Reporting requirements will include quarterly reports and a final report. The annual report will be due no later than January 31 for the prior calendar year of

Docusign Envelope ID: 3773F87A-0B89-4932-BA2C-CA8383B3EEAD

January 1 to December 31. Funding will be contingent upon provision of timely submission of data and reporting.
These requirements will be fully detailed upon award.

In addition to the foregoing, each grantee shall submit to DHCS periodic reports, updates, and information as deemed necessary by DHCS to monitor compliance and/or perform project evaluation. Any requested data or information shall be submitted in electronic format in a format provided by DHCS.

Additional reporting requirements may be required by DHCS for up to 30 years after completion of project construction.

5.2. DISBURSEMENT OF GRANT FUNDS

The Standard Agreement Contract will set forth the general conditions for disbursement. Once the Standard Agreement between the grantee and AHP is fully executed, grantees can authorize work to begin on their project. Disbursement of funds will follow a standard 30-day draw period and 45-day payment cycle for work completed. The grantee will submit to the draw authority invoices for work completed over the previous 30 days. The draw authority will review the draw request, approve the invoices for work completed, and issue approval for disbursement of funds to the grantee. The grantee will then be responsible for paying invoices in a timely manner, and within 45 days of initial submission of invoices to the draw authority. Subsequent funding for construction will be released following site inspections and once draw requests for work completed and invoices have been submitted for the previous 30-day period.

AHP will closely monitor progress on construction and will track and review all schedules, change orders, and contingency expenses. Grantees will be responsible for submitting invoices, revised budgets, and schedules to AHP for approval. Grantees must ensure that expenses are allowable under the contract and will be expected to provide sufficient backup documentation. Grantees are responsible for ensuring that their project is on schedule and on budget and will be responsible for cost overruns. Additional details regarding the funding and disbursement process will be provided upon award.

Part Six: Attachments

Applicants must include all of the following attachments with the application.

Form 1: Application Questions

Description: Application questions and related documents for Round 4: Children and Youth

- Letter(s) of support
- Any preliminary site plans, design drawings, or construction drawings for the proposed project— these may include schematic designs, architectural drawings, construction blueprints, and/or other renderings (please limit each file size to less than 20 MB)

Docusign Envelope ID: 3773F87A-0B89-4932-BA2C-CA8383B3EEAD

- Resumes of the development team that developed the design/construction plans
- A copy of all executed contracts for hire related to your project's development team (lawyer, construction manager, development manager, architect, consultants, contractor, etc.)
- A certified appraisal and a bank loan document, if identifying a real property contribution for match
- A valid Rough Order of Magnitude (ROM) cost estimate, if no construction plan is yet in place
- If applicable, Form 8: Schematic Design Checklist

Form 2: Budget Template
Description: Pre-formatted template for all costs related to the project, including match

Form 3: Development Team Information
Description: Information on development team, including contact information and previous experience

Form 4: Design, Acquisition, and Construction Milestone Schedule
Description: Schedule for achieving design, acquisition, and construction milestones

Form 5: Applicant's Certification of Prevailing Wage (inclusion in estimated budget)
Description: Certification with an attestation from the contractor that the contractor will comply with California's prevailing wage and working hours laws

Form 6: Applicant's Certification of Funding Terms
Description: Certification that the applicant will receive, expend, and administer all funds received under this initiative pursuant to the terms outlined

Form 7: Community and Youth Engagement Tracking
Description: Table to list community and youth engagement activities

Form 8: Schematic Design Checklist

Description: Checklist of start and completion dates for schematic design drawings, including architectural and engineering technical information

Attachment A: Pre-Application Consultation Process
Description: Outline of the pre-application consultation process, including a link to the required survey

Attachment B: Glossary of Terms
Description: Glossary of terms for Round 4: Children and Youth

Docusign Envelope ID: 3773F87A-0B89-4932-BA2C-CA8383B3EEAD

ATTACHMENT K
AWARD LETTER

MICHELLE BAASS
DIRECTOR

State of California—Health and Human Services Agency
Department of Health Care Services

GAVIN NEWSOM
GOVERNOR

December 2022

THIS LETTER SENT VIA EMAIL

Evelyn Zuroske
Project Contact
County of Santa Barbara Department of Behavioral Wellness
315 Camino del Remedio
Santa Barbara, California 93110

RE: BEHAVIORAL HEALTH CONTINUUM INFRASTRUCTURE PROGRAM (BHCIP)
ROUND 4: CHILDREN AND YOUTH – CONDITIONAL AWARD

Dear Ms. Zuroske:

Thank you for the submission of your BHCIP Round 4: Children and Youth application for grant funding to the Department of Health Care Services (DHCS). DHCS received a total of 149 applications requesting nearly $1.45 billion in funding, which far exceeded the total amount of funding available for the BHCIP Round 4: Children and Youth grant. DHCS is pleased to announce that County of Santa Barbara Department of Behavioral Wellness has been conditionally selected to receive $5,939,453 in BHCIP funding for the Haley Youth and Family Services.

A mandatory informational webinar to discuss next steps will be held on December 14, 2022, from 10:30 to 11:30 a.m. Pacific Time. Topics will include developing the statement of work and beginning the contracting process. Please register here. The project lead and all development team members are encouraged to attend. A link to the recording will be sent to all awardees after the webinar.

Please note that the information in your application will serve as the basis of the project data, scope of work, and payment schedule to be included in your contract with Advocates for Human Potential, Inc. (AHP), the BHCIP administrative entity. AHP will be in contact with you for any required follow-up or clarification.

As specified in the request for application, awardees will be responsible for any cost overruns and will not have an additional opportunity to request an increase in the project

Behavioral Health
MS 2710
P.O. Box 997413, Sacramento, CA 95899-7413
Phone: (916) 440-7800
Internet Address: http://DHCS.ca.gov

Docusign Envelope ID: 3773F87A-0B89-4932-BA2C-CA8383B3EEAD

budget. If, for any reason, you are no longer interested in receiving BHCIP Round 4: Children and Youth grant funding or would like to rescind your grant application, please contact DHCS immediately at BHCIP@dhcs.ca.gov.

DHCS is excited to embark on this endeavor with you to expand infrastructure capacity in California's continuum of behavioral health services available for children and youth ages 25 and younger, including pregnant/postpartum women and their children. We are doing lasting work that will benefit some of our state's most vulnerable individuals. If you have any questions, please contact DHCS/AHP at round4@ahpnet.com.

Sincerely,

DocuSigned by:
Marlies Perez
C595D8936F1F429...

Marlies Perez, Division Chief
Community Services Division
Department of Health Care Services

Docusign Envelope ID: 3773F87A-0B89-4932-BA2C-CA8383B3EEAD

ATTACHMENT L
Facility Access Agreement
Behavioral Health Continuum Infrastructure Program (BHCIP)
Round 4: Children and Youth

1. STATEMENT OF INTENT

The purpose of this Facility Access Agreement ("**Agreement**") is to provide the Department of Health Care Services, a public agency of the State of California ("**DHCS**") with access to a property and facility owned and operated by the **County of Santa Barbara, a political subdivision of the State of California, acting through its Department of Behavioral Wellness** ("**Sponsor**"), which received an award of grant funding through the Behavioral Health Continuum Infrastructure Program ("**BHCIP**"). The Sponsor further agrees to provide information and documents to DHCS as outlined in this Agreement to enable DHCS to confirm the Sponsor's compliance with BHCIP grant requirements and restrictions and applicable federal regulations. The Sponsor enters into this Agreement as a condition of receipt of BHCIP grant funds and will comply with this Agreement for the term specified herein below.

2. BACKGROUND

DHCS oversees the BHCIP pursuant to Welfare and Institutions Code sections 5960-5960.45. DHCS established the BHCIP Round 4 Children and Youth grants to award competitive grants to qualified entities to construct, acquire, and rehabilitate real estate assets to expand the community continuum of behavioral health treatment resources in settings that serve children and youth, ages twenty-five (25) and younger, including, pregnant and postpartum women and their children; transition-age youth, ages eighteen (18) to twenty-five (25); and their families.

DHCS awarded the Sponsor a BHCIP Round 4 Children and Youth grant to acquire, expand, or construct certain improvements (the "**Sponsor's Project**") on that certain real property commonly known as 315 W. Haley St., located in the City of Santa Barbara, County of Santa Barbara, State of California, and the improvements thereon (the "**Property**"); and, to operate the specific type of behavioral health facility (the "**Facility**") identified in Sponsor's grant application on the Property following the completion of the Sponsor's Project.

As part of DHCS's grant award to the Sponsor, the Sponsor entered into a contract with Advocates for Human Potential, a Massachusetts corporation ("**AHP**"), who is acting as DHCS's program administrator to administer Round 4 Children and Youth grants, to undertake Sponsor's Project.

This Agreement between DHCS and Sponsor provides additional obligations the Sponsor has to DHCS as a condition of receiving all funds under Sponsor's contract with AHP and in order to comply with the requirements of the statutes governing BHCIP.

3. APPLICABILITY OF BHCIP STATUTES

The statutes governing BHCIP are to be repealed by their own terms on January 1, 2027 (see Welfare and Institutions Code §5960.45.) It is the intent of the parties that Sponsor, and any

Docusign Envelope ID: 3773F87A-0B89-4932-BA2C-CA8383B3EEAD

Facility Access Agreement
Behavioral Health Continuum Infrastructure Program (BHCIP)
Round 4: Children and Youth

subsequent owners of the Property, continue to be bound by the requirements of the BHCIP statutes and this Agreement for a minimum of thirty (30) years from the date the Sponsor contracts with AHP, notwithstanding the repeal of the BHCIP statutes. The BHCIP statutes, as written on the date of this Agreement, are hereby incorporated by reference into this Agreement.

4. SPONSOR OBLIGATIONS TO DHCS

For a minimum of thirty (30) years, the Sponsor shall:

A. Ensure that the Facility operates in compliance with the requirements set forth in Welfare and Institutions Code sections 5960-5960.45 and Section 8.A of this Agreement;
B. Comply with the change of Facility use requirements contained in Section 8.B. of this Agreement, if applicable;
C. Maintain all books, accounting records, client records, and documents in accordance with the requirements set forth in Section 8.C. of this Agreement;
D. Provide DHCS access to the Property, the Facility, books, accounting records, client records, and documents in accordance with the requirements set forth in Section 8.D. of this Agreement;
E. Provide DHCS with reports in the manner and frequency set forth in Cal. Welfare and Institutions Code sections 5960-5960.45 and Section 8.E. of this Agreement; and
F. Require, as a condition of sale, that any subsequent owners of the Property comply with the terms of this Agreement, if the Sponsor transfers ownership of Facility at any time during the thirty (30) years.

5. SERVICE LOCATION

The services shall be performed at the Property.

6. SERVICE HOURS

The services shall be provided during normal Sponsor working hours and days.

Docusign Envelope ID: 3773F87A-0B89-4932-BA2C-CA8383B3EEAD

Facility Access Agreement
Behavioral Health Continuum Infrastructure Program (BHCIP)
Round 4: Children and Youth

7. PROJECT REPRESENTATIVES

A. The project representatives during the term of this Agreement will be:

Department of Health Care Services' Designated Representative:	**Sponsor's Designated Representative:**
Holly Clifton, Section Chief Community Services Division / Behavioral Health Continuum Infrastructure Program Section Tel: (916) 345-7468 Email: holly.clifton@dhcs.ca.gov	Evelyn Zuroske, Housing and Grants Management Tel: +1 (805) 865-0592 (c) Email: ezuroske@sbcbwell.org

B. Direct all inquiries to:

Department of Health Care Services:	**County of Santa Barbara, a political subdivision of the State of California, acting through its Department of Behavioral Wellness**
State of California Attention: Behavioral Health Expansion Branch, Community Services Division 1501 Capitol Avenue, MS 2633 Sacramento, CA 95814 Tel: (916) 345-7468 Email: holly.clifton@dhcs.ca.gov	Attention: Evelyn Zuroske 315 Camino del Remedio Santa Barbara, CA 93110 Tel: +1 (805) 865-0592 (c) Email: ezuroske@sbcbwell.org

C. Either party may make changes to the information above by giving written notice to the other party. Said changes shall not require an amendment to this Agreement.

8. SERVICES TO BE PERFORMED

A. Operation of the Facility:

For a minimum of thirty (30) years, the Sponsor shall comply with the following requirements:

1. Operate the Facility in accordance with all applicable requirements in Cal. Welfare and Institutions Code sections 5960-5960.45;
2. Operate the Facility as the type of behavioral health services facility identified in the Sponsor's DHCS approved BHCIP grant application, and to serve the

Docusign Envelope ID: 3773F87A-0B89-4932-BA2C-CA8383B3EEAD

Facility Access Agreement
Behavioral Health Continuum Infrastructure Program (BHCIP)
Round 4: Children and Youth

populations identified in Sponsor's DHCS approved BHCIP grant application unless otherwise approved by DHCS in the manner described in Section 4.B below; and

3. Accept Medi-Cal beneficiaries.

B. Change in Facility Use

For a minimum of thirty (30) years, the Sponsor shall not take either of the following actions without DHCS approval: (1) change the type of behavioral health facility that it operates on the Property to something other than what was approved in the Sponsor's BHCIP grant application; or (2) change or expand the populations to be served by the facility.

Prior to making such a change, the Sponsor shall submit a written request to DHCS.

The Sponsor's written request shall:

1. Identify the desired type of behavioral health facility;
2. Identify the populations to be served by the facility;
3. Explain the need for the proposed change;
4. Identify any licenses, certifications, building modifications, staff, or any other requirement that the Sponsor must obtain before being able to make the proposed change; and

DHCS has absolute discretion to permit or deny the request and may require the Sponsor to provide additional information to evaluate the Sponsor's request.

C. Record Retention

1. The Sponsor shall maintain books, accounting records, client records, and other documents, in a manner sufficient to properly reflect all direct and indirect costs of operating the Property during the term of this Agreement, including any matching costs and expenses. The foregoing constitutes "records" for the purpose of this provision.
2. The Sponsor's records and the Property's and Facility's records shall be subject at all reasonable times to inspection, audit, and reproduction by authorized representatives of the State of California, including DHCS or its authorized representatives.
3. The Sponsor agrees that departments authorized to represent the State of California (including DHCS, the Department of Finance or its authorized representatives, the Bureau of State Audits, or their designated representatives) and authorized representatives of the United States (including the Comptroller General) shall have the right to review and to copy any records and supporting documentation pertaining to the performance of this Agreement. The Sponsor agrees to allow these state representatives access to such records during normal business hours and to allow interviews of any employees who might reasonably have information related to such records. Further, the Sponsor agrees to include a similar right of the State to audit records and interview staff in

Docusign Envelope ID: 3773F87A-0B89-4932-BA2C-CA8383B3EEAD

Facility Access Agreement
Behavioral Health Continuum Infrastructure Program (BHCIP)
Round 4: Children and Youth

any subcontract related to performance of this Agreement. (Cal. Gov. Code § 8546.7, 2 CCR §1896.77.)

4. The Sponsor shall preserve and make available its records (1) for a period of three years from the expiration of this Agreement, and (2) for such longer period, if any, as is required by applicable statute, by any other provision of this Agreement. If any litigation, claim, negotiation, audit, or other action involving the records has been started before the expiration of the three-year period, the records shall be retained until completion of the action and resolution of all issues which arise from it, or until the end of the regular three-year period, whichever is later.

5. The Sponsor may, at its discretion, following the expiration of this Agreement, reduce its accounts, books and records related to this Agreement to microfilm, computer disk, CD ROM, DVD, or other data storage medium. Upon request by DHCS or an authorized DHCS representative to inspect, audit or obtain copies of said records, the Sponsor shall supply or make available applicable devices, hardware, and/or software necessary to view, copy and/or print said records. Applicable devices may include, but are not limited to, microfilm readers and microfilm printers, etc.

D. DHCS Monitoring

DHCS, or its authorized representatives, has the right at all reasonable times to inspect the Property and the Facility. If DHCS exercises this right to inspect, the Sponsor shall provide access to the Property and the Facility and shall provide reasonable assistance for the safety and convenience of the DHCS or its authorized representatives in the performance of their duties. All inspections and evaluations shall be performed in such a manner as will not unduly delay the work.

E. Proof of Insurance

Beginning five (5) years after Sponsor enters into the contract with AHP, the Sponsor shall provide DHCS with proof of insurance for the Property annually or whenever there is a change in coverage. DHCS shall accept evidence of self-insurance, in the amounts and types, sufficient to provide adequate coverage, subject to DHCS approval, in its sole discretion.

F. Assignment of this Agreement Following the Transfer of Ownership of the Facility

If at any time during the thirty (30) year period of this Agreement, the Sponsor sells, gifts, or otherwise transfers ownership of the Property, in whole or in part, the Sponsor shall ensure that, as a condition of the ownership transfer, the subsequent owner of the Property complies with the terms of this Agreement.

Prior to finalizing any transfer of ownership of the Property, the Sponsor shall request that DHCS formally amend this Agreement to assign the Sponsor's obligations under this Agreement to the subsequent owner of the Property.

Docusign Envelope ID: 3773F87A-0B89-4932-BA2C-CA8383B3EEAD

Facility Access Agreement
Behavioral Health Continuum Infrastructure Program (BHCIP)
Round 4: Children and Youth

This Agreement is not assignable by the Sponsor, either in whole or in part, without the consent of DHCS.

G. Remedies

If the Sponsor violates the terms of this contract, DHCS or another department authorized to represent the State of California, may impose a corrective action plan and/or take any of the following enforcement actions:

1. Direct AHP to temporarily withhold any grant payments pending correction of the deficiency.
2. Disallow all or part of the cost of the activity or action not in compliance.
3. Direct AHP to wholly or partly suspend or terminate the grant award.
4. Withhold or deny further BHCIP awards to the Sponsor.
5. Require the Sponsor to forfeit and return all or part of the grant funds, including any interest, and/or
6. Require the Sponsor to forfeit and return all unused grant funds, including any interest.

DHCS (or another department authorized to represent the State of California) may specify the timeframes and deadlines for the Sponsor's compliance with the above remedies. All remedies required by DHCS shall be final and are not subject to administrative review.

DHCS (or another department authorized to represent the State of California) may take any other permissible remedies available in law and equity to enforce the terms of this Agreement.

9. AMERICANS WITH DISABILITIES ACT

Contractor agrees to ensure that deliverables developed and produced, pursuant, to this Agreement shall comply with the accessibility requirements of sections 7405 and 11135 of the California Government Code, Section 508 of the Rehabilitation Act of 1973 as amended (29 U.S.C. § 794d), regulations implementing the Rehabilitation Act of 1973 as set forth in Part 1194 of Title 36 of the Code of Federal Regulations, and the Americans with Disabilities Act of 1990 (42 U.S.C. § 12101 *et seq.*). In 1998, Congress amended the Rehabilitation Act of 1973 to require Federal agencies to make their electronic and information technology (EIT) accessible to people with disabilities. California Government Code sections 7405 and 11135 codifies Section 508 of the Rehabilitation Act of 1973 requiring accessibility of EIT.

10. AGREEMENT EXECUTION

This Facility Access Agreement shall be signed by the California Department of Health Care Services and by a representative of Sponsor, who by signing warrants that they have the requisite

Docusign Envelope ID: 3773F87A-0B89-4932-BA2C-CA8383B3EEAD

Facility Access Agreement
Behavioral Health Continuum Infrastructure Program (BHCIP)
Round 4: Children and Youth

authority to enter into this Agreement on behalf of Sponsor. This Agreement shall be effective as of the date that the complete document is signed or the date that the contract between Sponsor and AHP goes into effect, whichever date is later.

DocuSigned by:
Antonette Navarro
2095C6A16FE1474...

Date: 6/24/2024

Sponsor's Designated Representative's Signature

Antonette Navarro, Director
Sponsor's Designated Representative's
Printed Name and Title

Date: _____

DHCS's Designated Representative's Signature

Holly Clifton, Section Chief
Community Services Division / Behavioral Health
Continuum Infrastructure Program Section
DHCS's Designated Representative's
Printed Name and Title

Docusign Envelope ID: 3773F87A-0B89-4932-BA2C-CA8383B3EEAD

REQUEST FOR QUALIFICATIONS AND PROPOSALS

FOR

Elevator/Lift Feasibility Study and Design

SANTA BARBARA COUNTY- Haley Street Project
Behavior Wellness Department
315 West Haley Street
Santa Barbara, CA 93101

Project # 24022

SANTA BARBARA, CALIFORNIA

Santa Barbara County – General Services Department
260 N San Antonio Road – Casa Nueva
Santa Barbara, CA 93101

Docusign Envelope ID: 3773F87A-0B89-4932-BA2C-CA8383B3EEAD

TABLE OF CONTENTS

SECTION		PAGE
1.0	INTRODUCTION ……	3
2.0	BACKGROUND ……	3
3.0	GOAL ...……..	3
4.0	SCOPE OF WORK ……	4
5.0	OTHER PROJECT CONSULTANTS ..……	5
6.0	FEES AND TENTATIVE CONSTRUCTION BUDGET OUTLINE ……..	5
7.0	TENTATIVE PROJECT SCHEDULE ……..……	5
8.0	PRE-PROPOSAL CONFERENCE …….	6
9.0	PROPOSAL QUESTIONS ……...	6
10.0	INSTRUCTIONS FOR PROPOSERS …..…….	6
11.0	SELECTION PROCESS TIMELINE ……..….	9
12.0	EVALUATION PROCESS ……...	9
13.0	SELECTION PROCEDURE ……...……	10
14.0	ASSURANCE OF DESIGNATED PROJECT TEAM ……..…….	11
15.0	GENERAL TERMS AND CONDITIONS ……..……	11
16.0	REJECTION OF PROPOSALS …….	12
17.0	VALID OFFER …….....	12
18.0	COUNTY RIGHTS ……..…….	12
19.0	CONTRACT AWARD …..…….	13
20.0	CONFLICT OF INTEREST ……...	13
21.0	PUBLIC RECORDS REQUEST .……	13
22.0	BUSINESS LICENSE REQUIREMENT …….	14

Attachments

A	FORM OF AGREEMENT
B	BHCIP PROGRAM FUNDING AGREEMENT
C	BUILDING PLANS (NOT CURRENT)
D	ENVIRONMENTAL REPORTS (PHASE I, PHASE II AND LEAD/ASBESTOS)

Docusign Envelope ID: 3773F87A-0B89-4932-BA2C-CA8383B3EEAD

1.0 INTRODUCTION

The County of Santa Barbara ("County") General Services Department is soliciting qualifications and proposals ("Proposals") from qualified entities ("Proposers") to provide a feasibility study ("Feasibility Study") and design services for the installation of a hydraulic elevator ("Elevator") or a wheelchair lift ("Lift"), as well as for the design of interior and exterior spaces to meet accessibility requirements and needed systems upgrades at the County of Santa Barbara Behavior Wellness Building located at 315 West Haley Street, Santa Barbara, CA 93101 ("Building"). Such design services shall include reviewing the existing Building conditions, preparing the Feasibility Study, a complete design, and construction oversight, as specified in greater detail below (collectively, the "Services" or the "Project").

The selected Proposer ("Consultant") will provide the Services through construction. The County urges all interested proposers to carefully review the requirements of this Request for Qualifications and Proposals ("RFQ/P"). Written Proposals containing the requested information will serve as the primary basis for the County's selection of Proposers to participate in the interview portion of the final selection process. All Proposals will be reviewed by the Selection Committee. The County reserves the right to select a Proposer based on the Proposals submitted in response to this RFQ/P and/or to conduct interviews, in the County's discretion.

It is vital to Project success That the selected Proposer will work closely with the County of Santa Barbara General Services Department and Behavioral Wellness Department on the Project, who will provide current and future programming information that will guide the Project design and implementation. The County intends to award a single design contract ("Contract") for the Services.

2.0 BACKGROUND

The Santa Barbara County Behavioral Wellness Department recently acquired the Building through grant funding for the acquisition and renovation of structures to increase behavioral health treatment capacity. The County intends to use the building to provide outpatient mental health and substance abuse services to children, youth, and families.

The Building is a two-story 8,560 square-foot building on a 10,890 square-foot lot. The County is party to a lease agreement with the City of Santa Barbara for an access and parking easement on the adjacent property located at 319 West Haley Street.

The installation of an elevator/lift in the Building shall provide access to the second floor in compliance with accessibility requirements.

3.0 PROJECT GOAL

The overall goal of this Project is to provide an accessible behavioral health treatment facility that serves the community's youth and families.

This Project is being funded by Behavioral Health Continuum Infrastructure Program ("BHCIP") Round 4 Grant Funding from the California Department of Health Care Services ("DHCS"), and must at all times remain in compliance with BHCIP requirements.

Docusign Envelope ID: 3773F87A-0B89-4932-BA2C-CA8383B3EEAD

4.0 SCOPE OF WORK

The Consultant shall:

- Establish an overall Project schedule and work plan acceptable to the County to achieve completion of the Feasibility Study for the installation of the Elevator/Lift in the Building, as well as design of exterior and interior Building spaces to meet accessibility requirements and other Building systems as necessary;
- Provide construction administration support to meet Project goal dates;
- Review available Project documentation;
- Meet County goals, objectives, and expectations;
- Finalize a schedule, acceptable to the County, of program meetings and Building site visits to be held with Building users and stakeholders;
- Review existing Building conditions, conduct all necessary observations and measurements, and decide on and conduct all necessary testing and/or data recording; and
- Review existing Building drawings and potential elevator/lift locations.

Phase 1 – Project Initiation and Feasibility Study: The first phase of the Services will be to identify potential location options for the installation of the Elevator/Lift.

The Services will include the following tasks:

1. Review County-provided drawings and environmental reports. Review existing Building conditions, including exterior, interior and roof, conduct all necessary observations and measurements, and data recording.
2. A minimum of (2) site visits shall be allotted for this phase of the Project. Consultant shall conduct joint meetings with the County of Santa Barbara's General Services and Behavioral Wellness staff to determine all Project requirements and specifications of the current services. These sessions should also be used to verify all required dimensions and spatial calculations used for base plans when assembling the final construction bid documents.
3. Identify all applicable laws, regulations, and BHCIP guidelines and requirements, including, but not limited to, the Americans with Disabilities Act ("ADA"), the California Environmental Quality Act ("CEQA"), and building, mechanical, and fire life & safety codes (collectively, "Applicable Laws"), clarify specific improvements required to comport with all Applicable Laws, including with respect to path of travel from the adjacent roadway and property to the entrances of the Building, and present all such requirements in the final Project programming document.
4. The County of Santa Barbara has an established Net Zero Energy ("NZE") policy that requires all facilities that undergo significant renovation to be assessed for inclusion of energy efficiencies as part of the project scope. The Consultant shall provide an analysis of NZE policy compliance with respect to the completion and confirmed concept of design.
5. Prepare and present proposed installation type and location options with Rough Order of Magnitude ("ROM") cost estimates for each option to County staff.
6. Coordination of CEQA and further entitlement work.
7. Preparation of deliverables to support the proposed options.
8. Establish a preliminary Project schedule and work plan acceptable to the County for both the construction of the Elevator/Lift and all other Project components. This should include all CEQA and National Environmental Policy Act ("NEPA") requirements, as applicable, all applicable permitting agencies including, but not limited to the City of Santa Barbara ("City"), County, State, City Council, County Board of Supervisors approvals.
9. Assembly and submittal of a ROM cost estimate at the conclusion of the Feasibility Study, is required. Please note this process can be achieved through the utilization of a third-party cost-estimating firm. All cost estimates shall follow Construction Specifications Institute ("CSI") division and subsection formatting.

Docusign Envelope ID: 3773F87A-0B89-4932-BA2C-CA8383B3EEAD

At the conclusion of the Feasibility Study, the Consultant shall prepare and deliver to Project stakeholders a written report setting forth the results of the Feasibility Study. County selection and approval of design alternatives presented in Feasibility Study shall be required before proceeding to Phase 2.

Phase 2 – Complete Design and Construction Documents: At the conclusion of Phase 2, the Consultant shall deliver to the County a complete and bid-ready set of 100% Construction Documents (plans and specifications and all other Construction Documents specified below. All designs shall comply with ADA design standards and ADA Accessibility Guidelines.

"Construction Documents" include:

1. **Architecture:** Plans, sections, elevations, and other details, as necessary, sufficient to support the new Elevator/Lift and all other interior and exterior Building Project component designs, including patch back, repair, architectural flashing, etc.
2. **Structural:** Plans and all other necessary details sufficient to support the new Elevator/Lift. Load verification is required for any loading changes (positive or negative) on the existing structure.
3. **Mechanical, Electrical, Plumbing, Fire Sprinklers, and Fire Alarm:** Complete plans and details sufficient to define and describe the Project in full. Plans shall be coordinated across disciplines as required for a fully functional system. A complete plan set will address all issues and may include: floor plans, detailed floor plans, roof plans, equipment schedules, controls, sequence of operations, redundancy of systems, mounting (wall, pad, roof, etc.), bracing (regular and/or seismic as required), noise and vibration isolation, and tie-in to existing infrastructure and utilities.
4. **Civil / Site Design:** Plans and necessary details sufficient to tie into the Elevator/Lift design. The Consultant shall ensure ADA compliance, drainage, utilities, traffic, acoustical, site balance and access needs and requirements are addressed in such plans and details, as necessary.
5. **Surveying:** Provide topographic and boundary survey of Building property to adequately support Project design needs.
6. **Landscape:** Landscape design should not be required as part of the Project unless is the County later determines that modifications or restoration work will be needed to existing landscape areas.
7. **Net Zero Energy Design:** The construction drawings shall incorporate all design features required to achieve NZE.
8. **Entitlement:** Ensure that all utility entitlements are included and any modifications needed, including expanding utility service(s), upgrading the system or modifying connections, to the existing utility services must be incorporated in the design.
9. **Specifications:** The preparation of Project specifications to augment the plan set for the Project is required. The Consultant shall prepare technical specifications sufficient to describe the products and requirements of the Project including, but not limited to: basis of design items, identification of acceptable materials and products, coordination requirements, common work results, identification, start-up, test and balance, commissioning, etc. The County utilizes the CSI formatting for all technical specifications; thus, the Consultant will utilize this format within the Construction Documents.
10. **Signage:** Signage that is compliant with all Applicable Laws must be included as part of this deliverable.
11. **Project Schedule:** Develop a detailed Project schedule and submit an independent final cost estimate for to the County for review and approval.
12. **Cost Estimates and Value Engineering:** Cost estimates in CSI format are required at 50%, 95% and 100% deliverables, as well as upon completion of the final bid set. The Consultant shall anticipate that value engineering will be undertaken at each of the Project milestones and may be required upon receipt of the final cost estimate, based on available budget. The County will continue to share budgetary information with the Consultant throughout the design process and will be an active partner in the value engineering process.

Docusign Envelope ID: 3773F87A-0B89-4932-BA2C-CA8383B3EEAD

13. **Permitting:** This process will require the Consultant to complete all required permitting forms and respond to all permitting inquiries and requests for clarifications. The Consultant shall respond in a timely manner, with a turnaround of a maximum of seven (7) working days, unless approved by the County's General Services, Capital Division Project Manager.

The Construction Documents package assembled shall be 100% and ready for bid by the County.

Phase 3 - Construction Support and Administration

Consultant shall provide construction administration and support services, which may include, but are not limited to, the following:

Bid Phase:

1. Consultant shall be responsible for timely review and reply to all pre-bid Requests for Information ("RFIs") and all pre-bid product substitution requests to meet County response deadlines. Consultant shall provide to County all required addenda drawings, clarifications, design changes, and design team-required responses for issuance in formal bid addenda.
2. Upon the closing of bidding on the construction of the Project, Consultant shall prepare the final incorporation of all addenda into a conformed set (both plans and specifications) for construction and issuance to the winning bidder.
3. In the event the actual construction bids exceed the 100% design estimate by more than 10%, and the County elects - for any reason whatsoever - not to move forward with award of a construction contract based on the bid results, the Consultant shall provide re-design services at no additional cost to the County to bring the Project back to the 100% Design Budget. Re-design modifications shall be coordinated with and approved by the County prior to plan and specification revisions. The timeline for such revisions shall be three (3) weeks from the date of notification from the County.

Course of Construction:

1. Consultant/Engineer shall be responsible for timely review and responses to RFIs, submittals, and contractor potential change order requests.
2. Architect shall prepare Potential Cost Request for issuance to the construction contractor ("Contractor") for County-initiated changes.
3. Consultant/Engineer shall coordinate with all sub-consultants and issue all additional instructions, bulletins, or other clarification documents as required, to the extent authorized in the Contract.
4. Consultant/Engineer shall perform site visits (3 per month) during construction and prepare site visit reports. Any sub-consultant site visits shall be in sufficient quantity to observe the work in enough detail to sign off on the final installations.
5. Consultant/Engineer shall make special site visits to review unforeseen site conditions as needed to support the construction. These visits do not account towards the three (3) monthly site visits.
6. Consultant/Engineer shall be responsible for coordinating sub-consultant site visits with the County and Contractor, coordinating the punch list development – including sub-consultants - issuance, and sign-off.
7. Architect/Engineer shall review and confirm Contractor's Schedule Of Values and pay requests.
8. Consultant/Engineer will coordinate with Contractor for all required County and utility inspections and approvals.
9. Consultant's/Engineer's attendance at weekly Project meetings, special coordination meetings, and pre-construction meetings is required. Coordination of all sub-consultant responses/communications, and coordination with the County on cost impact clarifications shall be the responsibility of the Consultant.

Docusign Envelope ID: 3773F87A-0B89-4932-BA2C-CA8383B3EEAD

Project Completion:

1. Consultant/Engineer shall be responsible for preparing record drawings, Project documents and operation and maintenance manuals, field administration, on-site inspections, and completion inspections.

Contractor assembly and submittal of a cost estimate at the conclusion of Phase 3 is required. All estimates shall follow CSI Division and subsection formatting.

Other Project Scope Requirements and Expectations:

1. For all submittals to the County, the Consultant shall, at no additional cost to the County, correct errors, omissions, and unworkable and/or improper design or drafting whether discovered during or after the completion of the review process. Electronic format files will be required for all submittal phases.
2. All deliverables shall be prepared in accordance with the latest County, State and Federal requirements. All deliverables will be in English units. At the conclusion of the Project, electronic transmittal of AutoCAD Civil LT 2023 files for all plan sheets will be required. Reports and specification submittals shall be in Microsoft Word format and cost estimate and quantity calculations shall be in Excel. The County shall be the owner of all work and deliverables produced in connection with this Project and Consultant shall provide the same to the County at the County's request.
3. Coordinate with and inform the County Project Manager in writing regarding all requested or needed Project schedule, design, budget or staffing changes.

5.0 OTHER PROJECT CONSULTANTS

The County may contract with separate consultants as necessary for related work. It is expected that the Consultant will coordinate with the County regarding any related work.

6.0 FEES AND TENTATIVE CONSTRUCTION BUDGET OUTLINE

The Consultant will be required to submit billings monthly, in accordance with the Contract.

Travel time required by the Consultant to reach the designated meeting place or County staff office shall be included in all quoted fees and shall not be billed separately. There shall be no reimbursable expenses in connection with this Project unless approved in writing, in advance, by the County for additional services.

Section 11 (Item 8) outlines the cost proposal requirements for this phase of the project. All cost proposals shall be submitted in a separate sealed envelope clearly marked with the Proposer's name, and the name of the Project, and identified as "Sealed Cost Proposal." All cost proposals shall breakdown the project consistent with the scope of work presented herein and should include all costs associated with the project. All costs shall be not to exceed.

7.0 ANTICIPATED CONSULTANT SELECTION SCHEDULE

The following represents the tentative schedule for this RFQ/P. All dates are subject to change.

RFQ/P Issuance and Evaluation	**June 23, 2025**
RFQ/P Inquiries Deadline	**July 7, 2025**

Docusign Envelope ID: 3773F87A-0B89-4932-BA2C-CA8383B3EEAD

Statement of Qualifications and Proposal Submission Deadline by 3:00 PM	**July 24, 2025**
Proposal Evaluations	**July 25 – August 1, 2025**
Interview Sessions (if required)	**August 8, 2025**
Contract Award by Board of Supervisors	**September 9, 2025**
Notice to Proceed to Consultant	**September 12, 2025**

8.0 PRE-PROPOSAL CONFERENCE / VENDOR REGISTRATION

No Pre-Proposal Conference will be held for this RFQ/P.

All Proposers submitting a Proposal must first register with the County Procurement Division prior to submittal. Proof of Department of Industrial Relations ("DIR") registration will be required as part of each Proposal.

9.0 REGISTERING WITH PUBLIC PURCHASE

Entities wishing to submit a proposal in response to this RFQ/P must first register on the County of Santa Barbara Public Purchase website at www.publicpurchase.com, Vendor Registration. Successful registration will allow Proposers to receive email updates to the bid process and the ability to upload their final Proposal package to the site. Entities who want to submit a Proposal are encouraged to register as soon as possible, as it can take 24 to 48 hours for a new account to become active.

To register, follow the steps below:

Step 1) Register as a Supplier with Public Purchase: If you are already registered with Public Purchase, please skip this step and proceed directly to step two below. Once registered you will receive an activation email from notices@publicpurchase.com advising that your account is activated (Note: be sure to add this email address to your contacts to avoid bid notifications being sent to your junk folder rather than your inbox). It can take 24 to 48 hours for your account to become active.

Step 2) Registering as a Supplier with the County: Once you have received your activation email from Public Purchase, log into Santa Barbara County Public Purchase homepage and accept the terms and conditions of use. You will need to register with Santa Barbara County and select the National Institute of Government Procurement ("NIGP") Commodity Codes that relate to your business in order to receive email notifications of future bid opportunities.

It is important to complete Step 2 of the registration process (register with Santa Barbara County) or you will not receive notifications of upcoming bid or proposal opportunities. It is your responsibility to keep your information updated in Public Purchase, particularly your contact information and email address(es).

10.0 PROPOSAL QUESTIONS, CLARIFICATIONS, AND/OR REVISIONS

This RFQ/P establishes the general specifications for the professional Services needed and provides prospective proposers with sufficient information to enable them to provide an acceptable Proposal.

Questions or requests for clarification of this RFQ/P must be submitted in writing through the County's Public Purchase system at www.publicpurchase.com. Questions must be submitted by the RFQ/P inquiries deadline in Section 7.0. The County will publish answers to the questions in an addendum to the RFQ/P on the date listed in the timeline provided. Instructions for Submitting Questions:

Docusign Envelope ID: 3773F87A-0B89-4932-BA2C-CA8383B3EEAD

Step 1) Click on the title of the bid.

Step 2) On the right of the bid page, click on "View/Ask Questions" to open a new page that lists all previous questions and answers.

Step 3) Click "Ask a Question" and enter your question here.

Proposers should not contact Santa Barbara County officials, staff or evaluation panel members directly regarding any aspect of this RFQ/P. If such contact is made, the County reserves the right to reject such Proposer's Proposal.

In the event that it becomes necessary to revise any part of this RFQ/P, written addenda will be issued. Any amendment to this RFQ/P is valid only if in writing and issued by the County's General Services Department on the Public Purchase website. Verbal conversations or agreements with any officer, agent, or employee of County regarding purported modification of any provisions of this RFQ/P are invalid.

It is the Proposer's sole responsibility to monitor their email inbox for possible addenda to this RFQ/P. Failure of a Proposer to retrieve addenda shall not relieve such Proposer of the requirements contained therein. Additionally, failure of Proposer to return a signed addendum, when required, may be cause for rejection of their Proposal.

11.0 INSTRUCTIONS FOR PROPOSERS

Each Proposal submitted in response to this RFQ/P shall include the information described in this section. Failure to include all of the elements specified may be cause for rejection. Additional information may be provided but should be succinct and relevant to the goals of this RFQ/P. Excessive information will not be considered favorably.

General: The instructions below provide guidance for the preparation and submission of Proposals. Their purpose is to establish the requirements, format, and content of proposals so, that proposals are complete, contain all essential information, and can be evaluated fairly.

Submission and Content of Proposals: All proposals must be received by the proposal submission deadline as identified in section 7.0 and submitted via Public Purchase.

Proposals shall be formatted so they can be printed in 81/2" x 11" format and drawings may be submitted on 11" x 17" format. Emailed proposals will not be accepted. All written documentation shall be in 11- or 12-point font.

All proposals will be valid for consideration by the County for one hundred eighty (180) days.

Each Proposals shall contain the following elements, **in the order presented below**. Proposals shall be divided into tabbed sections and should not exceed (25) twenty pages.

1. Transmittal/Cover Letter (two pages, if necessary) with the following information:
   - Title of this RFQ/P
   - Name and Mailing Address of Proposer (include physical location if mailing address is a P.O. Box)
   - Year the Proposer's business entity was established and first registered with the California Secretary of State to do business in California.
   - Type of organization of Proposer (partnership, corporation, LLC etc.)

Docusign Envelope ID: 3773F87A-0B89-4932-BA2C-CA8383B3EEAD

- Proposer's organizational structure, its constituent parts, and size variation of staff in the past five (5) years
- Name of Proposer contact person including title, address, email, and telephone. This individual should be available by telephone or email to provide the location of Proposer's office that will be responsible for this project.
- A statement by Proposer requesting protection of proprietary information if necessary. All proposals will be considered public information. Subsequent to the award of the Contract, all or part of any Proposal may be released as a public record to any person m who may request it. A Proposer may request in their Cover Letter that a specified portion of their Proposal be treated as proprietary and not released as public information, provided that such Proposer specifies the reason that such information qualifies as an exception to the California Public Records Act, substantiated with legal citations; provided further that the County may nevertheless reject such request and release all information included in any Proposal as a public record.
- Addenda Acknowledgement

2. Signatory Requirements (one page): In order to be considered by the County, the Cover Letter must be signed by duly authorized representative(s) of the Proposer empowered to such Proposer . **Further, the signing and submission of a Proposal shall indicate the agreement of such Proposer to adhere to the provisions of this RFQ/P and a commitment to enter into a binding Contract** as follows:
   - If the Proposer is a **partnership**, the submittal shall be signed in the firm name by a partner or the Attorney-In-Fact. If signed by the Attorney-In-Fact, there shall be attached to the proposal a Power-Of-Attorney evidencing authority to sign proposals, dated the same date as the proposal and executed by all partners of the firm.
   - If the Proposer is a **corporation**, the submittal shall be in the full legal name of the corporation, as registered with the California Secretary of State to do business in California, by BOTH of the following officers of the corporation, with the full legal name and title of the office held by the person signing on behalf of the corporation:
     - (a) the chairperson of the board, the president, or any vice president, and
     - (b) the secretary, any assistant secretary, the chief financial officer, or any assistant treasurer of such corporation.
   - If the Proposer is an **individual** doing business under a fictitious business name on file with the County of Santa Barbara, the submittal shall be signed in the name of the legal name of the individual.
   - If the Proposer is a **Limited Liability Company,** the proposal shall be signed in the full legal name of the Limited Liability Company, as registered with the California Secretary of State to do business in California, by the Limited Liability Company's manager(s), if manager-managed, or a majority of its members, if member-managed.

3. Proposer Qualifications (five pages): A synopsis of each proposed team member's qualifications and experience with public or government projects of similar type and size as described in this RFQ/P, including length of service with the Proposer and resume. Include an organizational chart of the proposed staff to be assigned to this project. For each sub-consultants to be used in providing the Services, provide the full legal name of such sub-consultant as registered with the California Secretary of State to do business in California, area of expertise, the names of individual staff assigned to this project, and their role on the team.

4. Proposer Experience (five pages): A narrative of the firm's qualifying background and experience with public or government projects of similar type and size as described in this RFQ/P. Individual project descriptions, including scope, project budget, and schedule are encouraged.

Docusign Envelope ID: 3773F87A-0B89-4932-BA2C-CA8383B3EEAD

5. Proposed Work Plan, Time Schedule, and Workload (three pages): Provide a work plan description addressing all scope of work tasks along with a proposed timeline schedule reflecting each task and its deliverables and identifying appropriate progress checkpoints along with draft or interim deliverables. Also provide a narrative of Proposer staffing size, current Proposer workload, and with consideration of the Proposer's current projects, confirm the Proposer's ability to perform the scope of work as described herein.

6. References for Past Performance (two pages): Provide a list of past Proposer performance and service. Include three (3) references for whom the Proposer has developed a comparable project. Include project name, contact person, title, address, telephone number, email address as well as the contact person's role in the project and which of the Proposer's staff participated and their roles. For each reference listed, submit a brief summary of the scope of the services provided.

7. Deliverables (one page): Describe Proposer's ability to provide deliverables in the required formats:
   - CADD drawings in AutoCAD (version).
   - Word documents in Microsoft Word.
   - Spreadsheets in Microsoft Excel.
   - Schedules in Microsoft Project.
   - Databases as necessary for compiling, storing, and accessing the Project records in a commonly available format.
   - Bluebeam and BIM

8. Cost Proposal (cost proposal not counted to page count limit): Provide a total cost proposal (in not-to-exceed amounts) for all Services, including a breakdown of costs itemized for each Task as defined in the Scope of Work. This cost proposal shall encompass the complete proposed Project costs for meetings and project expenses for reproduction, postage, mileage, travel time, and all related miscellaneous expenses. Also provide an hourly rate schedule for all assigned team members, including hourly rates for participation in public meetings.

   The Cost Proposal shall be submitted as separate attachment, clearly marked with the name of Proposer, and the name of this Project, and identified as "Sealed Cost Proposal". The Cost Proposals shall be submitted via Public Purchase and must be received by the County before the Proposal submission deadline.

9. Required Statements (one page per statement): Include statements of assurance regarding the following requirements:
   - Non-substitution for the designated members of the proposed staff members and sub-consultants without prior approval by the County.
   - Non-conflict of interest.
   - Non-collusion affidavit.
   - Statement listing of litigation and/or claims related to past projects for the past ten(10) years.
   - Ability to fulfill the indemnification and insurance requirements contained in the Form of Agreement. Please note that actual certificates of insurance are not required as part of your submittal.
   - Insurance certificates (as required in the attached Form of Agreement).
   - Proof of DIR Registration and County Vendor Registration.

Retention of Proposal: All Proposals will become the property of the County. Proposals will not be returned to the Proposer.

Docusign Envelope ID: 3773F87A-0B89-4932-BA2C-CA8383B3EEAD

12.0 EVALUATION PROCESS

Proposals will be evaluated by a County selection committee and the Proposers submitting the most highly rated Proposals may be invited for interviews. The following evaluation criteria and rating schedule will be used to determine the Proposer that provides the best value to the County. The County may consider other criteria it deems relevant.

	Evaluation Criteria	**Maximum Possible Points**
A.	Completeness of Summary of Qualifications (SOQs) Submission- SOQs should describe comprehensive services and should respond to each of the items outlined in this RFQ/P.	20
B.	Personnel Experience and Qualification- Evaluation of the list of personnel specifically assigned to the proposed project, including their qualifications, overall experience, and recent experience on projects of similar nature and complexity to the proposed project.	20
C.	Depth and Quality of Respondent's Performance- Qualifying background and relevant experience of firm and sub-consultants on projects of similar nature and complexity as the proposed project; evaluation of client references (whether included in the proposal or not); overall responsiveness to County's solicitation.	20
D.	Technical/Management Approach- Evaluation of Respondent's strategy towards completion of the project (work plan, time schedule, etc.)	15
E.	Availability- Evaluation of the workload of Respondent and the staffing to be assigned to the proposed project; time scheduled of the Respondent in relation to that of the proposed project location of the offices or facilities from which the services are to be provided to County.	15
F.	Ability to integrate sustainable approaches.	10
	TOTAL POSSIBLE POINTS	100

13.0. SELECTION PROCEDURE

County staff will open Proposals following the submittal deadline. The only information that will be made available to the public at that time will be the names of the Proposers submitting Proposals. The contents

Docusign Envelope ID: 3773F87A-0B89-4932-BA2C-CA8383B3EEAD

of all Proposals, or any other medium which discloses any aspect of the Proposal, shall be held in strictest confidence until the County releases a Notice of Intent to Award. Proposals will be reviewed for responsiveness. A selection committee will then evaluate proposals per the above criteria. The Proposer(s) submitting the highest-rated Proposal(s) may be invited for an interview. Interviews will be conducted solely in the County's discretion. The County reserves the right to select the most qualified Proposer solely based on the content of such Proposer's Proposal. If the County chooses to conduct interviews, the Proposer's proposed Project Manager shall represent the Proposer at the interview. After the evaluation of the interviews, the Selection Committee will recommend a Contract with the Proposer with the highest overall value, based on the evaluation score and interview, for approval by the Board of Supervisors.

The County expects to enter into Contract negotiations with the top-ranked Proposer, during which time the County and such Proposer will resolve any necessary issues that need to be addressed prior to entering into the Contract. Upon successful completion of such negotiations and discussions, the County and the selected Proposer shall enter into the Contract. If, in the sole judgment of the County, such negotiations are not successful, the County reserves the right to enter into negotiations with other Proposers, proceeding in the order of their ranking.

The County reserves the right to select a Proposer without further discussion of such Proposer's Proposal. Therefore, each Proposal should be submitted initially on the most favorable terms that the Proposer may propose.

The County reserves the right to award a Contract to the Proposer who, in the sole judgment of the County, presents the most favorable response to this RFQ/P pursuant to the evaluation criteria indicated above.

The County reserves the right to reject any or all Proposals, to waive minor irregularities in Proposals, or to negotiate minor deviations with the selected Proposer.

In the case of differences between written words and figures in a Proposal, the amount stated in written words shall govern. In the case of a difference in unit price versus the extended figure, the unit price shall govern. The County shall be the sole judge of the materiality of any such defect or irregularity.

Failure to comply with any of the requirements contained herein may result in disqualification. It is the responsibility of each Proposer to read ALL provisions of this RFQ/P prior to submitting a Proposal.

14.0. ASSURANCE OF DESIGNATED PROJECT TEAM

The Consultant shall ensure that only the staff, including sub-consultants, specified in such Consultant's Proposal are used to perform the Services described in this RFQ/P. Departure or reassignment of, or substitution for, any member of the proposed project team or sub-consultant(s) shall not be made without the prior written approval by the County in each instance.

15.0. GENERAL TERMS AND CONDITIONS

Standard Contract: Upon completion of the evaluation and recommendation for award, the selected Consultant will be required to execute, as the Consultant, a Contract in the form of the Form of Agreement attached hereto as Attachment A ("Form of Agreement"). Proposers are advised to carefully review the attached Form of Agreement. In entering into the Contract, no changes, modifications, exceptions, or alterations to the Form of Agreement shall be considered by the County unless specified in a Proposal in

Docusign Envelope ID: 3773F87A-0B89-4932-BA2C-CA8383B3EEAD

the form of redline requested edits to the Form of Agreement; provided, however, that the County may nevertheless reject all such requested changes, modifications, exceptions, and alterations.

Independent Contractor: At all times the Consultant shall represent Consultant to be an independent contractor offering such services to the general public and shall not represent Consultant, or any of Consultant's employees, to be an employee of the County. Therefore, the Consultant shall assume all legal and financial responsibility for taxes, FICA, employee fringe benefits, workers' compensation, employee insurance, minimum wage requirements, overtime, etc., and agrees to indemnify, save, and hold County its officers, agents, and employees, harmless from and against, any and all loss, cost (including attorney fees), and damage of any kind related to such matters.

Non-Appropriation: The County may terminate any resulting Contract at any time without further liability other than payment of debt incurred during prior to the effective date of such termination, should sufficient funds not be appropriated for the remainder of the Contract.

Non-Collusion: Each Proposer must represent and warrant that its Proposal is made without any previous understanding, agreement or connection with any person, firm, or corporation or other entity submitting a separate Proposal for the same Project, and is in all respects fair, without outside control, collusion, fraud or otherwise illegal action. This condition shall not apply to Proposals that are submitted by Proposers who have partnered with others to submit a cooperative Proposal that clearly identifies a primary Proposer (to enter into the Contract as "Consultant") and the associated Proposer (who would provide services under the Contract as a sub-consultant).

Indemnification and Insurance Requirements: The County's standard indemnification and insurance requirements are provided as an exhibit to the Form of Agreement, shall be included in the Contract, and are non-negotiable (see Exhibit D to Attachment A).

16.0. REJECTION OF PROPOSALS

Prospective Proposers interested in being considered must submit a Proposal in compliance with this RFQ/P. **Failure to comply with any of the requirements contained herein may result in disqualification. It is the responsibility of each Proposer to read ALL provisions of this RFQ/P prior to submitting a response.** The County reserves the right to reject any or all Proposals, to waive minor irregularities in said proposals, or to negotiate minor deviations with the successful firm.

The County may reject a Proposal if it is conditional, incomplete, contains irregularities, or reflects inordinately high-cost rates. The County may waive immaterial and/or minor deviations and/or irregularities in a Proposal. The County shall be the sole judge of the materiality of any such defect, deviation, and/or irregularity. Waiver of an immaterial/minor deviation shall in no way modify the RFQ/P documents or excuse the Proposer from full compliance with the Contract requirements.

17.0. VALID OFFER

Proposals shall remain valid as an offer for consideration by the County for one hundred eighty (180) days after the Proposal submission deadline specified herein. The County reserves the right to negotiate with the successful Proposer any additional terms or conditions not contained in their Proposal which are in the best interest of the County or to otherwise revise the scope of this RFQ/P.

This RFQ/P does not constitute a contract or an offer of employment. The cost of preparation of Proposals shall be the sole obligation of the Proposers. All Proposals, whether accepted or rejected, shall become the

Docusign Envelope ID: 3773F87A-0B89-4932-BA2C-CA8383B3EEAD

property of the County and will not be returned. Unnecessarily elaborate responses, enclosures, and specialized binding are not recommended.

18.0. COUNTY'S RIGHTS

The County reserves the right to:

1. Request clarification of any submitted information.
2. Waive any irregularity or immaterial deviation in any Proposal.
3. Not enter into any Contract.
4. Not select any Proposer.
5. Cancel this process at any time.
6. Amend this process at any time.
7. To award more than one Contract if it is in the best interest of the County.
8. Interview Proposers prior to award.
9. To request additional information during an interview.

Waiver of an immaterial deviation shall in no way modify the RFQ/P documents or excuse the Proposer or Contractor from full compliance with the Contract if such Proposer is awarded the Contract.

19.0. CONTRACT AWARD

The County intends to award the Contract to the Proposer whose Proposal best meets the needs of the County. The County reserves the right to reject any or all Proposals, and to solicit additional proposals if deemed in the best interest of the County to do so. The decision of the County Board of Supervisors shall be final in making such determinations.

The successful Proposer will receive Notice of Intent to Award, along with instructions for finalizing the Contract documents.

Response and selection of a Proposal will not necessarily result in a Contract with the County of Santa Barbara. Proposal opening does not constitute the awarding of a Contract. Contract award is by action of the Santa Barbara County Board of Supervisors and no Contract shall be effective until approved and executed by the Board of Supervisors.

20.0. CONFLICT OF INTEREST

Prospective Proposers must warrant and covenant that no official or employee of the County, or any business entity in which an official of the County has an interest, has been employed or retained to solicit or aid in the procuring of the Contract, and that no such person will be employed in the performance of such Contract without prior divulgence of such fact to the County and the County's express written wavier in writing of such conflict of interest. Each Proposal must contain a statement to the effect that the Proposer is not currently committed to another project that would constitute a conflicting interest with the Project defined in this RFQ/P.

Docusign Envelope ID: 3773F87A-0B89-4932-BA2C-CA8383B3EEAD

21.0. PUBLIC RECORDS REQUEST

All Proposals and materials submitted shall become the property of the County and will not be returned. All responses, including the accepted Proposal and any subsequent Contract, become public records per the requirements of the California Government Code, Sections 6250 - 6270, the "California Public Records Act". Pricing and service elements of a Proposal are not considered proprietary information. Proposers who identify all or part of their Proposals as confidential or proprietary without adequate justification substantiated by legal citations may be rejected.

The County will treat all information submitted in Proposals as available for public inspection once the County has selected a Consultant. If you believe that you have a legally justifiable basis under the California Public Records Act (Government Section 6250 et. seq.) for protecting the confidentiality of any information contained within your Proposal, you must identify all such information, together with the legal basis of such claim, in your Proposal, and present such information separately as part of your Proposal.

The final determination as to whether the County will accept your claim of confidentiality shall be in the sole discretion of the County. If the County makes a determination that your information does not meet the criteria for confidentiality as a clear legal exception to disclosure under the California Public Records Act you will be notified as such. All information included in a Proposal and deemed by the County in its sole discretion to be non-confidential shall be considered a public record.

Upon receipt of a request for disclosure pursuant to the California Public Records Act for information that in your Proposal that is clearly designed by you as proprietary, the County will notify you of the request for disclosure. You shall have the sole responsibility for the defense of your proprietary designation of such information. Failure to respond to the notice and enter into an agreement with the County providing for the defense of and complete indemnification and reimbursement for all costs incurred by the County in any legal action to compel the disclosure of such information shall constitute a complete waiver of any rights regarding the information designated proprietary. The County may nevertheless disclose any and all information included in a Proposal pursuant to the California Public Records Act.

22.0. BUSINESS LICENSE REQUIREMENT

It is unlawful for any person to furnish supplies or services, or transact any kind of business in the unincorporated territory of Santa Barbara County without possessing a County business license unless exempt under County Code Sec. 22-73. Contact the Tax Collector's Office at 105 East Anapamu St, Santa Barbara, 93101, or phone (805) 568-2920, for further information.

It is not a requirement to possess a County business license at the time of proposal submittal. Successful Proposers shall be required to possess a County business license to award contract

Disadvantaged Business Enterprise (DBE) Policy
It is the policy of Federally Funded Projects that minority and women-owned business enterprises (hereby referred to as DBEs) as defined in 49 CFR Part 26 shall have the maximum opportunity to participate in the performance of contracts financed in whole or in part with federal funds.

DBE Obligation
The recipient or its subcontractor agrees to ensure that DBEs have the maximum opportunity to participate in the performance of contracts and subcontracts financed in whole or in part with federal funds provided under this agreement. In this regard, all recipients or subcontractors shall take all necessary and reasonable steps in accordance with 49 CFR Part 26 to ensure that DBEs have the maximum opportunity to compete

Docusign Envelope ID: 3773F87A-0B89-4932-BA2C-CA8383B3EEAD

for and perform contracts. Recipients and their subcontractors shall not discriminate on the basis of race, color, national origin, or sex in the award and performance of federally assisted contracts.

Title VI of the Civil Rights Act of 1964
The contractor agrees to comply with all the requirements imposed by Title VI of the Civil Rights Act of 1964 (49 USC 2000(d)).

Equal Employment Opportunity
In connection with the performance of the contract, the contractor shall not discriminate against any employee or applicant for employment because of race, color, age, creed, sex or national original. Such action shall include, but not be limited to, the following: employment, upgrading, demotion or transfer, recruitment or recruitment advertising, layoff or termination, rates of pay or other forms of compensation, and selection for training, including apprenticeship.

American With Disabilities Act (ADA) Provisions
To comply with the nondiscrimination requirements of the Americans with Disabilities Act (ADA), it is the policy of the County to make every effort to ensure that its programs, activities and services are available to all persons, including persons with disabilities. For persons with a disability needing a reasonable modification to participate in the procurement process, or for persons having questions regarding reasonable modifications of the procurement process, you may contact the County representative listed in this RFQ. In order to ensure the proposal is following federal ADA guidelines, Proposers should review the federal ADA guidelines.

Failure to comply with any of the requirements contained herein may result in disqualification. It is the responsibility of each Proposer to read ALL provisions of and attachments to this RFQ/P prior to submitting a Proposal.

Docusign Envelope ID: 3773F87A-0B89-4932-BA2C-CA8383B3EEAD

ATTACHMENT A

Form of Agreement

Docusign Envelope ID: 3773F87A-0B89-4932-BA2C-CA8383B3EEAD

PROFESSIONAL SERVICES AGREEMENT

Between

THE COUNTY OF SANTA BARBARA

And

[Consultant]

For

[Description of Project/Services]

PROJECT NUMBER: [24022]

Docusign Envelope ID: 3773F87A-0B89-4932-BA2C-CA8383B3EEAD

TABLE OF CONTENTS

PART	TITLE	PAGE
1	RECITALS	1
2	PROJECT AUTHORIZATION, TERM, MAXIMUM COMPENSATION	1
3	OWNER'S RESPONSIBILITIES	1
4	PROJECT SCOPE OF WORK (SOW)	2
5	CONSULTANT'S RESPONSIBILITIES, SERVICES, AND DELIVERABLES	2
6	CONSULTANT'S SCHEDULE	4
7	INDEMINIFICATION & INSURANCE	4
8	REPRESENTATION BY COUNSEL	4
9	HAZARDOUS MATERIALS	4
10	COMPENSATION & PAYMENT	5
11	TERM & TERMINATION	7
12	DISPUTE RESOLUTION	8
13	MISCELLANEOUS PROVISIONS	11
14	NOTICES	13
15	LIMITS OF AGREEMENT	13
16	EXHIBITS AND ATTACHMENTS	13

END TABLE OF CONTENTS

Docusign Envelope ID: 3773F87A-0B89-4932-BA2C-CA8383B3EEAD

LIST OF EXHIBITS

EXHIBIT	TITLE	PAGE
A	CONSULTANT'S SCOPE OF WORK & HOURLY RATES	A1
B	CONSULTANT'S STAFF & SUBCONSULTANTS	B1
C	CONSULTANT'S COMPENSATION	C1
D	INDEMNIFICATION AND INSURANCE REQUIREMENTS	D1
E	NOTICES	E1

LIST OF ATTACHMENTS

ITEM	TITLE	PAGE
1	ATTACHMENT 1: [Specify the applicable RFQ/P by date and project #]	F1
2	ATTACHMENT 2: Proposal	F2

END LIST OF EXHIBITS AND ATTACHEMENTS

Docusign Envelope ID: 3773F87A-0B89-4932-BA2C-CA8383B3EEAD

PROFESSIONAL SERVICES AGREEMENT

FOR

PROFESSIONAL CONSULTANT SERVICES

This Professional Services Agreement ("Agreement") is entered into by and between THE COUNTY OF SANTA BARBARA ("Owner" or "County") and [_____], a [insert entity type (e.g., corporation) and state of formation] ("Consultant" or "Contractor" and, together with County, collectively, the "Parties" and each individually a "Party").

PART 1 - RECITALS

1.01 WHEREAS, this Professional Services Agreement ("PSA" or "Agreement") sets forth the terms and conditions pursuant to which Consultant, as a professional, will provide professional planning consulting services to Owner in connection with [insert description of the project] ("Project"); and

1.02 WHEREAS, Consultant was selected by means of the County's qualifications-based selection process, and represents itself as a professional having the requisite qualifications, licenses and agrees to perform the Services defined herein.

NOW, THEREFORE, Owner and Consultant agree as follows:

PART 2 - PROJECT AUTHORIZATION, TERM AND MAXIMUM COMPENSATION

2.01 Agreement For Services

A. This PSA sets forth the terms and conditions pursuant to which Consultant, as a professional, will provide services to the County as set forth herein ("Services").

2.02 Maximum Compensation

A. The sum of all payments made to Consultant pursuant to this PSA for the performance of the Services specified in the SOW and Attachment 1 shall not exceed [____] dollars ($_____) ("Base Contract Amount"). The sum of all payments made to Consultant for the performance of Supplemental Services performed pursuant to a duly executed Change Order in accordance with Part 10.03 below shall not exceed the Supplemental Services Amount set forth in Section 1.c of Exhibit C, attached hereto ("Supplemental Services Amount"). In no event shall the aggregate amount of all payments made by the County hereunder exceed the Maximum Compensation Limit specified in Section 1.d of Exhibit C, attached hereto ("Maximum Compensation Limit" or "MCL"). If Consultant performs services or incurs expenses beyond the Base Contract Amount before execution of a Change Order for Supplemental Services in accordance with Part 10.03, or in excess of the Maximum Compensation Limit, Consultant does so at Consultant's sole risk and expense.

2.03 Term

A. This PSA is effective as of first the date it is duly executed by both of the parties hereto, and shall remain in effect for a period of [__] months thereafter, unless earlier terminated in accordance with the provisions of this Agreement ("Term").

2.04 Scope

A. The services ("Services") and deliverables ("Deliverables") described in "Consultant's Scope of Work & Hourly Rates," attached hereto as Exhibit A and Attachment 1 and incorporated herein by reference (Exhibit A and Attachment 1, collectively, the "SOW"), establish the extent of the

Docusign Envelope ID: 3773F87A-0B89-4932-BA2C-CA8383B3EEAD

Services and Deliverables that may be authorized by the Owner's Project Manager ("OPM") hereunder.

PART 3 - OWNER'S RESPONSIBILITIES

3.01 Owner Provided Information

A. If required and where available, Owner may provide any of the following for Consultant's use in connection with the Services:

(i) Specialized studies of existing site conditions, including the presence of hazardous materials, soil, air, water, pollution, etc.

B. Consultant must make a written recommendation to the Owner regarding the completeness or sufficiency of any survey or specialized study provided to Consultant, or the need for any study or survey that the Consultant believes is required for the Project that is not included within Consultant's Services.

3.02 Approval & Permit Fees

A. Owner will pay all fees required by any jurisdiction having authority over the Project for filing and checking of any filing prepared by Consultant that is required for the performance of the Services, and such standard fees as are charged any governmental Agency for the issuance of approvals and permits by such governmental agency necessary for the performance of the Services.

PART 4 - PROJECT SCOPE OF WORK (SOW)

4.01 Changes in Scope

A. If Owner causes a change in the Service(s) or Deliverable(s) that Consultant believes to be material, Consultant must, within fourteen (14) calendar Days of the event that caused such change, notify Owner in writing that Consultant contends Owner has caused a material change in the Service(s) or Deliverable(s). If written notice is not given to Owner within such 14-day period, such change shall be deemed immaterial, and Consultant shall not be entitled to additional compensation for such change. If the Director of the County's General Services Department ("Director"), or his Assistant Director designee, concurs that there has been a material change in Service(s) or Deliverable(s) required by Owner hereunder, payment to Consultant may be adjusted pursuant to a Change Order for Supplemental Services duly executed by both of the parties hereto in accordance with Parts 10.01.A.3, and 10.03, below; provided, however, that Consultant shall not be entitled to any Supplemental Services Amount unless and until memorialized in a duly executed Change Order, and in no event shall the aggregate amount of payments to Consultant hereunder exceed the MCL.

B. If Consultant contends that there is a material increase in the Service(s) or Deliverable(s) required to complete the Services and requests additional compensation hereunder for the performance of such Supplemental Services, and such increase is not in any way attributable to any act or omission of, or on behalf of, Consultant or any Subconsultant, including, but not limited to, faulty or inaccurate calculations or estimations made by or on behalf of Consultant, and the Director, or his Assistant Director designee, concurs that there has been a material change in Service(s) or Deliverable(s) required by Owner hereunder, payment to Consultant hereunder may be adjusted pursuant to a Change Order for Supplemental Services duly executed by both of the parties hereto in accordance with Parts 10.01.A.3 and 10.03, below; provided, however, that Consultant shall not be entitled to any Supplemental Services Amount unless and until memorialized in a duly executed Change Order, and in no event shall the aggregate amount of payments to Consultant hereunder exceed the MCL. OPM may request, and Consultant, pursuant to such request, shall provide, assistance in re-allocating the remaining available funds available hereunder. Such assistance must, if requested by OPM,

Docusign Envelope ID: 3773F87A-0B89-4932-BA2C-CA8383B3EEAD

also include a determination of any other Supplemental Services necessary to complete the Project.

C. If there is a material decrease in the Services or Deliverables required to complete the Services, Consultant If shall immediately notify OPM of such decrease, and agrees to accept a reasonable corresponding reduction in compensation hereunder.

PART 5 - CONSULTANT'S RESPONSIBILITIES, SERVICES, AND DELIVERABLES

5.01 Consultant as Independent Contractor

A. Consultant is performing all Services as an independent contractor, and not as an agent or employee of County.

5.02 No Assignment; Consultant's Use of Subconsultants

A. The expertise and experience of Consultant are material considerations for County's execution of this Agreement. Consultant shall not assign, delegate, or transfer, directly or indirectly, whether by operation of law or otherwise, this PSA or any of Consultant's rights or obligations hereunder, without the prior written consent of County in each instance, and any attempt to so assign, delegate, or transfer this Agreement, or any rights, duties or obligations arising hereunder, shall be void and of no effect. Notwithstanding the foregoing, Consultant may use the subconsultants set forth in Exhibit B, attached hereto and incorporated herein by reference ("Subconsultants"), in performing the Services under this Agreement. Consultant shall be responsible for directing the work of authorized Subconsultants, and for all compensation and benefits due to Subconsultants, if any. County assumes no responsibility whatsoever concerning such compensation or benefits. Consultant shall not engage any subconsultant(s) in the performance of Services, other than the Subconsultants identified in Exhibit B, without the prior written approval of the OPM in each instance.

5.03 Consultant's General Responsibilities

The following General Responsibilities shall apply to all Services under this Agreement.

A. Standard of Care

1. Consultant shall perform all Services in accordance with those standards of care that are generally recognized as being used by competent persons in Consultant's profession and area of specialty in the State of California.

2. At all times during the Term, Consultant shall ensure the performance of all Services in compliance with all applicable federal, state, and local codes, statutes, laws, regulations and ordinances ("Applicable Laws").

3. Consultant shall use its professional judgment and expertise to verify interpretations of Applicable Laws from the appropriate government agency(ies) and authorities having jurisdiction over the Project. Such efforts shall be undertaken in accordance with the Standard of Care.

B. Funding by Governmental Agencies

1. If the Project is to be constructed, wholly or in part, with funds from Federal, State, or other outside funding sources, Consultant shall comply with all requirements of all such Federal, State, and outside funding sources.

C. HCAI (formally known as OSHPD) Jurisdiction

1. If the Project is within the jurisdiction of the State of California, Department of Health Access and Information ("HCAI" formally known as OSHPD), Consultant's Deliverables and performance of Service must meet all HCAI requirements.

D. Sequence of Consultant's Services

Docusign Envelope ID: 3773F87A-0B89-4932-BA2C-CA8383B3EEAD

1. Consultant's Services shall proceed sequentially as described in the SOW unless otherwise agreed or directed by the Owner via a duly executed Change Order.
2. The Milestone Schedule for completion of the Consultant's Services is set forth in the SOW.

E. Submittal of Deliverables

1. Each submittal of a Deliverable by Consultant to Owner hereunder shall include a declaration statement, signed by a duly authorized officer of Consultant, that Consultant coordinated the work of Consultant and its Subconsultants, that such Deliverable is accurate and complete, and that all of Owner's prior review comments have been incorporated therein.
2. Consultant shall furnish to Owner, in form and format suitable for reproduction, original reproducible files and other instruments of Service, and computer flash drives containing each submittal to County hereunder in the following electronic formats: Microsoft PC compatible operating system, AutoCAD 2004 or newer, Microsoft Office 2003 or newer.

F. Printing & Reproduction

1. Consultant shall pay for all printing and reproduction cost incurred in the performance of the Services.
2. Owner will print coordination check documents to be used by the Owner beyond the number of copies identified in the SOW at Owner's expense.
3. If applicable to this PSA, Owner will print Bid Documents for distribution to Bidders at Owner's expense.

G. Meetings

1. Required meetings are as specifically identified in the SOW.
2. Unless otherwise requested by the OPM, Consultant shall prepare agendas for and take minutes of all meetings conducted or attended by Consultant in connection with the performance of Services hereunder. This includes meetings that are chaired by the OPM.
3. The Consultant's compensation for attendance at and preparation of minutes for all such meetings is included in Base Contract Amount.

H. Consultant's Staff and Subconsultants

1. Consultant's staff and Subconsultants are identified in Exhibit B, and are subject to the requirements set forth therein.
2. Changes to Consultant's staff and Subconsultants are subject to Owner's prior written approval via a duly executed Change Order.

5.04 Basic Services & Deliverables: See Exhibit A

PART 6 - CONSULTANT'S SCHEDULE

6.01 Schedule

A. Consultant shall promptly perform all Services and Deliverables in accordance with the Project schedule approved by the County.

B. Consultant shall perform all Services and Deliverables within the time and Project schedule set forth in this Agreement. Time is of the essence in this Agreement.

C. Consultant shall provide and maintain Project staffing levels as necessary to perform the Services within the time provided in the Project schedule set forth in this Agreement.

PART 7 - INDEMNIFICATION & INSURANCE

Docusign Envelope ID: 3773F87A-0B89-4932-BA2C-CA8383B3EEAD

7.01 Exhibit D Indemnification and Insurance Requirements

A. Consultant shall comply with all indemnification and insurance requirements set forth in Exhibit D, attached hereto and incorporated herein by reference.

PART 8 - REPRESENTATION BY COUNSEL

A. Both parties to this PSA were represented by counsel in the negotiation and execution of this PSA.

B. The parties hereto are aware of the provisions set forth in California Civil Code §1717 and intend this paragraph of the PSA to meet said statutory requirements so that the reference to attorneys' fees in Part 7, "Indemnification & Insurance" applies only in the indemnification context in Part 7, "Indemnification & Insurance."

PART 9 - HAZARDOUS MATERIALS

9.01 Responsibility for Hazardous Materials

A. Owner acknowledges that Consultant has no special knowledge or expertise regarding asbestos or other hazardous materials.

B. Unless otherwise provided in this PSA, or unless Owner has provided documented information to Consultant regarding the presence or potential presence of such hazardous materials Consultant and its Subconsultants have no responsibility for the discovery, presence, handling, removal or disposal of, or exposure of persons to, hazardous materials in any form at the Project site, including but not limited to asbestos, asbestos products, polychlorinated biphenyl (PCB) or any other toxic substance.

PART 10 - COMPENSATION & PAYMENT

10.01 Compensation

A. Payments will be made as set forth herein

1. Maximum Compensation Limit

    a. The Maximum Compensation Limit includes the maximum aggregate amount of compensation payable by the Owner to Consultant hereunder. Total payment by Owner to Consultant shall not exceed the Maximum Compensation Limit specified in Exhibit C, attached hereto and incorporated herein by reference. Consultant is fully responsible for the provision of all Services and Deliverables, compensation for which shall not exceed the MCL.

2. Consultant's Compensation Schedule

    a. Compensation payable to Consultant hereunder for Consultant's performance of the Services comprising [describe tasks/milestones] as set forth in the SOW shall be on a fixed fee basis upon completion of each such [Task/Milestone], and in the respective amounts for each such Task/Milestone]as set forth in the SOW.

    b. Consultant's Hourly Rate Schedule, applicable to Supplemental Services, is set forth in the SOW.

3. Changes

    a. During the Term of this PSA, the Owner may authorize changes to this PSA, other than by amending this PSA in accordance with Part 15.B., below, only in

accordance with Part 4.01, above, and Part 10.03, below, and only to the extent authorized by the Board of Supervisors in approving this PSA.

4. Prevailing Wages

   a. Certain Services to be performed under this contract may be considered "public works" subject to prevailing wage, apprenticeship and other labor requirements of Labor Code division 2, part 7, chapter 1, section 1720 et seq. Such public works may include work performed during the design and preconstruction phases of construction including, but not limited to, inspection and land surveying work. Consultant is solely responsible for determining whether the Services, or any portion thereof, is subject to said requirements, and for complying with all such requirements that apply. All such public works projects are subject to compliance monitoring by the California Department of Industrial Relations (DIR). County has obtained from the DIR general prevailing wage determinations for the locality in which the Work is to be performed that are on file with County's Public Works Agency and are available upon request. Consultant is responsible for posting job site notices as prescribed by regulation pursuant to Labor Code section 1771.4(a)(2). Consultant acknowledges that it is aware of state and federal prevailing wage and related requirements and shall comply with these requirements to the extent applicable to the Services, including, without limitation, Labor Code sections 1771 (payment of prevailing wage), 1771.1 (registration with DIR) and 1771.4 (submission of certified payrolls to Labor Commissioner) Consultant has included (and shall include) consideration for this obligation in calculating compensation and cost estimates under this PSA.

5. Errors and Omissions

   a. Consultant must correct all errors and omissions attributable to acts and/or omissions of and/or on behalf of Consultant and/or Subconsultants without cost to Owner.

   b. Owner has the right to pursue claims for any negligent errors and omissions of or on behalf of Consultant and/or Subconsultant(s).

10.02 Reimbursable Expenses

A. When travel is authorized as a reimbursable expense, Consultant agrees to comply with the Santa Barbara County and Federal travel policies and guidelines, where applicable, for all travel, lodging and meal reimbursements arising from the performance of this Agreement. Detailed travel policy requirements and limitations can be found in the Capital Projects Division.

B. All reimbursable expenses hereunder, including travel, mileage, copying, printing, plotting, And visualizations are included in the Base Contract Amount and shall not be invoiced more often than monthly.

10.03 Supplemental Services & Deliverables

A. To the extent that County has established a Supplemental Services Allowance ("SSA") for the performance of services not included within the Services and Deliverables, such SSA is set forth in Section 1.c of Exhibit C. Consultant shall only commence work other than as set forth in the SOW pursuant to a Change Order duly executed by the Director or his Assistant Director designee ("Change Order"), and only to the extent expressly authorized by the County Board of Supervisors in approving this PSA.

10.04 Payment

A. Payment Requests

   1. Owner will make payments within thirty (30) Days after the OPM's approval of the Consultant's correct Payment Request.

B. Invoices

Docusign Envelope ID: 3773F87A-0B89-4932-BA2C-CA8383B3EEAD

1. Consultant may submit a Payment Request not more than once each month.

C. Progress Payments

1. Owner may, in its discretion, adjust any progress payment so that it corresponds with the percentage of completion as reasonably determined by Owner.

10.05 Release of All Claims

A. Prior to final payment hereunder, Consultant must execute and deliver to Owner a release of all claims arising from this Agreement, other than such claims, if any, as may be specifically excepted from the release for the reasons and in the amounts stated in the release.-

10.06 Timely Billings

A. Consultant agrees to bill Owner on a timely basis and not later than ninety (90) Days after:

1. Services are performed; or

2. Billings are otherwise due pursuant to the terms of the PSA.

B. Owner has no liability for payment of, and has sole discretion to pay or decline payment of, any billings submitted after the expiration of such ninety (90) Day period.

10.07 Consultant's Accounting Records

A. Accounting System & Records Retention

1. Consultant must maintain an accounting system in accordance with current standards of accounting and financial reporting for the purpose of supporting payments for Services authorized under this PSA. Consultant must retain such records for three (3) years after expiration or termination of this PSA, or until all claims, if any, have been disposed of, whichever period is longer.

B. Owner's Auditing Rights

1. Upon service of a written Notice to Consultant, Owner, and persons authorized by Owner, have the right at any reasonable time and place to examine, audit, and make copies of books, records, documents, accounting procedures and practices relating to the performance or administration of this PSA, or affecting any changes or modifications to this PSA.

C. Applicability to Subcontracts

1. Consultant must incorporate the above-stated accounting and audit requirements into all subcontracts, including, but not limited to, contracts with Subconsultants, exceeding Ten Thousand Dollars ($10,000) in value in connection with this PSA, including any modification(s) thereof.

PART 11 - TERM & TERMINATION

11.01 Owner's Rights

A. Termination for Convenience

1. The Director may, by written notice to Consultant, terminate all or part of this PSA at any time for Owner's convenience. Upon receipt of such notice, Consultant must immediately cease all work hereunder as specified in the notice.

2. If this PSA is so terminated, Consultant will be compensated as set forth below.

B. Termination for Breach

1. If Consultant violates any of the covenants or agreements of this PSA, or if Consultant fails to fulfill in a timely and proper manner its obligations pursuant to this PSA, and does not cure such failure or violation within thirty (30) days, or such shorter period as the Owner

Docusign Envelope ID: 3773F87A-0B89-4932-BA2C-CA8383B3EEAD

may determine is necessary and appropriate, after receipt of written notice from the County's OPM specifying such failure or violation, whether subject to cure, and, if subject to cure, the time and manner of cure, Owner may terminate this PSA in accordance with Part 11.01.A.1, above.

2. Owner will provide Consultant with written notice as to the effective date of termination, and Consultant is not entitled to compensation for Services or expenses beyond the specified termination date.

3. If, after notice of termination for breach of this PSA, it is determined that Consultant did not breach this PSA, the termination will be deemed to have been made for Owner's convenience, and Consultant will receive payment due to Consultant for Services performed prior to such termination for convenience in accordance with Section 11.02, below.

C. Suspension for Convenience

1. OPM may, without cause, order Consultant in writing to suspend, delay, or interrupt the Services under this PSA in whole or in part for up to 90 days. COUNTY shall incur no liability for suspension under this provision, and such suspension(s) shall not constitute a breach of this Agreement.

D. The rights and remedies provided herein to Owner are cumulative and in addition to any other rights and remedies provided by law in this PSA.

11.02 Consultant's Compensation Upon Termination

A. In the event of Owner's termination of this PSA, Consultant will receive compensation as follows:

1. For fully Deliverables and Services performed and delivered by Consultant and accepted by County, and authorized Reimbursable Expenses pursuant to this PSA, compensation will be in the amount specified in the PSA for such Deliverables, Services, and authorized expenses.

2. For items of Service on which Owner has issued an Authorization to Proceed but which have not been fully completed and accepted, Consultant will be compensated for its Services accepted by Owner in an amount which bears the same ratio to the total fee otherwise payable for the performance of that Service as the Services performed bear to the total Services necessary for the full performance of that Service.

B. In no event will the total compensation paid for any item of Service exceed the value specified in this PSA for such item of Service.

11.03 Delivery of Documents

A. Upon any termination of this PSA, Consultant shall furnish Owner all documents and Instruments of Service prepared pursuant to this PSA, whether complete or incomplete. Consultant may retain a copy for its records if so provided by Owner in such notice of termination.

PART 12 - DISPUTE RESOLUTION

12.01 Consultant's Questions & Concerns

A. Questions regarding the terms, conditions and Services of this PSA will be decided by the County's Director of General Services, who will furnish the decisions to Consultant in writing within thirty (30) Days after receiving a written request from Consultant.

12.02 Dispute Resolution During Construction

A. Alternate Dispute Resolution (ADR)

Docusign Envelope ID: 3773F87A-0B89-4932-BA2C-CA8383B3EEAD

1. Owner intends, but shall not be required, to use ADR techniques including Partnering and Mediation during Design.

B. Consultant and its Subconsultants shall participate in all ADR efforts as directed by Owner.

C. In the event that Owner elects to utilize such ADR, the cost of such Partnering training facilities and facilitator will be borne equally by the parties hereto.

12.03 Negotiations Before and During Mediation

A. Negotiations to resolve disputes before and during Mediation are initiated for settlement purposes only and are not binding unless otherwise agreed by Owner and Consultant.

12.04 Mediation

A. Voluntary Mediation

1. In the event a dispute or issue is not resolved by negotiation, Owner and Consultant agree to attempt to resolve the matter by Mediation.

2. Said Mediation is non-binding, and intended to provide an opportunity for the parties hereto to evaluate each other's cases and arrive at a mutually agreeable solution.

B. Initiation of Mediation

1. Any party hereto may initiate Mediation by notifying the other party hereto in writing.

C. Request for Mediation

1. A Request for Mediation must contain a brief statement of the nature of the dispute or claim, and the names, addresses, and phone numbers of all parties to the dispute or claim, and those who will represent them, if any, in the Mediation.

2. Within ten (10) days of a Party's receipt of a Request for Mediation, the Party in receipt of such Request for Mediation shall provide to the requesting Party a written response indicating whether the receiving Party is willing to participate in voluntary, non-binding mediation with respect to such dispute or claim.

D. Selection of Mediator

1. Within fourteen (14) days of a Party's written response to a Request for Mediation indicating that such Party is willing to participate in meditation with respect to the dispute or claim at issue, the Parties hereto will confer to select an appropriate mediator agreeable to all Parties.

2. If the Parties hereto cannot agree on a mediator, they may accept a mediator appointed by a recognized association such as the American Arbitration Association.

E. Qualifications of a Mediator:

1. Any mediator selected hereunder ("Mediator") must have expertise in the area of the dispute and be knowledgeable in the Mediation process.

2. No person shall serve as a Mediator in any dispute in which that person has any financial or personal interest in the result of the Mediation.

3. Before accepting an appointment, the prospective Mediator must disclose any circumstances likely to create a presumption of bias or prevent a prompt meeting with the parties. Upon receipt of such information, the Parties will confer and decide whether to select another Mediator.

F. Vacancies

1. If any Mediator becomes unwilling or unable to serve, another Mediator will be selected unless the Parties agree otherwise.

G. Representation

Docusign Envelope ID: 3773F87A-0B89-4932-BA2C-CA8383B3EEAD

1. Any Party may be represented in the Mediation by person(s) of their choice who must have full authority to negotiate.
2. The names and addresses of such representative(s) must be communicated in writing to all Parties and to the Mediator.

H. Time and Place of Mediation

1. The Mediator will set the time of each Mediation session.
2. The Mediation will be held at a convenient location agreeable to the Mediator and the Parties, as determined by the Mediator.
3. All reasonable efforts will be made by the parties hereto and the Mediator to schedule the first session within sixty (60) Days after selection of the Mediator.

I. Identification of Matters in Dispute

1. Unless a longer period of time is required by the Mediator, at least ten (10) days before the first scheduled Mediation session, each Party must provide the Mediator a brief memorandum setting forth such Party's position with regard to the issues identified in the Request for Mediation, and any other pertinent issues that such Party believes need to be resolved. At the discretion of the Mediator, or otherwise agreed by the Parties, the Parties hereto may mutually exchange such memoranda.
2. At the first Mediation session, the Parties will be expected to produce all information reasonably required for the Mediator to understand the issue(s) presented. The Mediator may require each Party to supplement such information.

J. Authority of Mediator

1. The Mediator does not have authority to impose a settlement on the Parties, but will attempt to assist the parties hereto in reaching a satisfactory resolution of their dispute.
2. The Mediator is authorized to conduct joint and separate meetings with the Parties, and to make oral and written recommendations for settlement.
3. Whenever necessary, the Mediator may also obtain expert advice concerning technical aspects of the dispute, provided that the Parties agree in writing in advance to such outside expert advice, to assume the expenses of obtaining such expert advice, and whether the arrangements for obtaining such expert advice will be made by the Mediator or one or more of the Parties.
4. The Mediator is authorized to end the Mediation whenever, in the Mediator's judgment, further Mediation efforts would not contribute to a resolution of the dispute between the Parties.

K. Privacy

1. Mediation sessions are private.
2. The Parties and their representatives may attend Mediation sessions.
3. Other persons may attend Mediation sessions only with the prior written consent of each of the Parties , and with the consent of the Mediator.

L. Confidentiality

1. The Mediator will not divulge confidential information disclosed to a Mediator by the Parties or by witnesses in the course of the Mediation.
2. All records, reports, or other documents received by a Mediator while serving as Mediator, are confidential.
3. The Mediator must not be compelled to divulge such records or to testify in regard to the Mediation in any adversary proceeding or judicial forum.

Docusign Envelope ID: 3773F87A-0B89-4932-BA2C-CA8383B3EEAD

4. The Parties shall maintain the confidentiality of the Mediation and shall not rely on, or introduce as evidence in any arbitration, judicial or other proceedings:
    a. Views expressed or suggestions made by the other Party with respect to a possible settlement of the dispute;
    b. Statements made by the other Party in the course of the Mediation proceedings;
    c. Proposals made or views expressed by the Mediator;
    d. Whether the other Party had or had not indicted willingness to accept a proposal for settlement made by the Mediator.

M. No Stenographic Record

1. There shall be no stenographic record of the Mediation.

N. Termination of Mediation

1. The Mediation shall be terminated:
    a. By the execution of a Settlement Agreement by the Parties with respect to the issues subject to the Mediation;
    b. By a written declaration of the Mediator to the effect that further efforts at Mediation are no longer worthwhile; or
    c. By a written declaration of one or more of the Parties to the effect that the Mediation proceedings are terminated.

O. Exclusion of Liability

1. No Mediator shall be a necessary party in judicial proceedings related to the Mediation.

P. Interpretation and Application of These Mediation Provisions

1. The Mediator will interpret and apply these Mediation provisions insofar as they relate to the Mediator's duties and responsibility.

Q. Expenses

1. The expenses of witnesses for each Party must be paid by the Party producing such witnesses.
2. All other expenses of the Mediation, including required traveling and other expenses of the Mediator, and the expenses of any witness called by the Mediator, and the cost of any proofs or expert advice produced at the direct request of the Mediator, will be apportioned equally between the Parties, or as may otherwise be agreed by the Parties, provided, however, that a Party shall not be responsible for any such Mediation expense to which such Party did not consent in advance in writing.

12.05 Compensation for Participation in Mediation

A. Consultant is not entitled to compensation for time spent in or for negotiations or Mediation to resolve questions or disputes between Consultant and Owner arising out of this PSA.

PART 13 - MISCELLANEOUS PROVISIONS

13.01 Capitalization and Formatting

A. Terms capitalized in this PSA include those that are:

1. Specifically defined; or
2. Titles of Parts or paragraphs; or
3. Titles of reports or Deliverables; or
4. Titles of other documents.

Docusign Envelope ID: 3773F87A-0B89-4932-BA2C-CA8383B3EEAD

B. Unless otherwise indicated, highlighted, **emboldened**, *italicized*, or underlined text is not indented to imply special significance but serves merely as an aid to the reader to distinguish or quickly reference selected text.

C. Text shown with Strike Through font is meant to, and does, exclude such text from the PSA. It is shown as such merely for the convenience of the Owner.

D. The captions of the Parts and paragraphs are for convenience only and will not be deemed relevant in resolving any question of interpretation or construction of any such Part or paragraph.

13.02 Force Majeure

A. Neither party hereto shall be liable to the other Party hereto for damages or delay in performance caused by events beyond the control of such Party or such Party's employees, agents, affiliates, officers, directors, Subconsultants, or representatives, provided that (i) such events are not in any way attributable to any act or omission by or on behalf of such Party or any of such Party's employees, agents, affiliates, officers, directors, Subconsultants, or representatives, and (ii) the Party claiming such delay promptly provides written notice to the other Party specifying the cause and a good faith estimate of the duration of such delay("Force Majeure Notice"), and (iii) such Party cures such delay and resumes performance hereunder as soon as practicable under the circumstances. Except for those commitments identified in the Force Majeure Notice, the affected Party shall not be relieved of its responsibility to fully perform as to all other obligations of such Party under this Agreement. Notwithstanding the foregoing, if such Force Majeure event continues for a period of more than 90 days from the date of such Force Majeure Notice, the County shall be entitled, in its sole discretion, to immediately terminate this Agreement upon written notice to Consultant.

13.03 Waiver

A. In the event any provision of this PSA is held to be invalid and unenforceable by a court of competent jurisdiction, the remaining provisions shall be valid and binding on the Parties.

B. One or more waivers by either Party of any provision, term, condition or covenant shall not constitute a waiver of any subsequent breach.

13.04 Timely Approvals

A. Whenever the approval of Owner or Consultant is required pursuant to this PSA, such approval shall not be unreasonably withheld or delayed.

13.05 Ownership & Use of Deliverables and Instruments of Service

A. Owner shall be the owner of the following items in connection with this Agreement upon creation, whether or not completed: all data collected, all documents of any type whatsoever, all photos, designs, sound or audiovisual recordings, software code, inventions, technologies, and other materials, and any material necessary for the practical use of such items, from the time of collection and/or production whether or not performance under this Agreement is completed or terminated prior to completion. Consultant shall not release any of such items to any other person except after prior written approval of Owner.
Unless otherwise specified herein, Consultant hereby assigns to Owner all copyright, patent, and other intellectual property and proprietary rights to all data, documents, reports, photos, designs, sound or audiovisual recordings, software code, inventions, technologies, and other materials prepared or provided by Consultant pursuant to this PSA (collectively referred to as "Copyrightable Work and Inventions"). Owner shall have the unrestricted authority to copy, adapt, perform, display, publish, disclose, distribute, create derivative works from, and otherwise use in whole or in part, any Copyrightable Works and Inventions and all Deliverables provided to County hereunder. Consultant agrees to take such actions and execute and deliver such documents as may be needed to validate, protect and confirm the rights and assignments provided hereunder, including all licenses and permissions as may be necessary for County to use all Deliverables produced by Consultant hereunder. Consultant warrants that no Copyrightable Works and Inventions or any other item provided under this Agreement will

Docusign Envelope ID: 3773F87A-0B89-4932-BA2C-CA8383B3EEAD

infringe upon any intellectual property or proprietary rights of any third party. Consultant at its own expense shall defend, indemnify, and hold harmless Owner against any claim that any Copyrightable Works and Inventions or other items provided by Consultant hereunder infringe upon intellectual or other proprietary rights of a third party, and Consultant shall pay all damages, costs, settlement amounts, and fees that may be incurred by Owner in connection with any such claims.

B. This Part 13.05 shall survive expiration or termination of this PSA.

C. Consultant is not entitled to any fees for Owner's use of any Deliverable or instrument of Service unless Owner enters into a separate agreement with Consultant specifically providing for such fees.

13.06 Reliance

A. Unless otherwise indicated, Consultant may rely on the accuracy and technical quality of documents provided by Owner or the Owner's authorized consultants.

13.07 Taxes

A. Consultant shall pay all taxes, levies, duties, and assessments of every nature due in connection with any work under this PSA and shall make any and all payroll deductions required by law. Owner shall not be responsible for paying any taxes on Consultant's behalf, and should Owner be required to do so by state, federal, or local taxing agencies, Consultant agrees to promptly reimburse Owner for the full value of such paid taxes plus interest and penalty, if any. Such taxes shall include, but not be limited to, the following: FICA (Social Security), unemployment insurance contributions, income tax, disability insurance, and workers' compensation insurance.

13.08 Conflicts of Interest

A. Consultant covenants that Consultant presently has no employment or interest, and shall not acquire any employment or interest, direct or indirect, including any interest in any business, property, or source of income, which would conflict in any manner or degree with the performance of services required to be performed under this PSA. Consultant further covenants that in the performance of this PSA, no person having any such interest shall be employed or otherwise engaged by Consultant or any Subconsultant. Consultant must promptly disclose to Owner, in writing, any potential conflict of interest. Owner retains the right to waive a conflict of interest disclosed by Consultant if Owner determines it to be immaterial, and such waiver is only effective if provided by Owner to Consultant in writing.

13.09 No Publicity or Endorsement

A. Consultant shall not use Owner's name or logo or any variation of such name or logo in any publicity, advertising or promotional materials. Consultant shall not use Owner's name or logo in any manner that would give the appearance that the Owner is endorsing Consultant. Consultant shall not in any way contract on behalf of or in the name of Owner. Consultant shall not release any informational pamphlets, notices, press releases, research reports, or similar public notices concerning the Owner or its projects, without obtaining the prior written approval of Owner.

13.10 Non-Discrimination

A. Owner hereby notifies Consultant that Owner's Unlawful Discrimination Ordinance (Article XIII of Chapter 2 of the Santa Barbara County Code) applies to this PSA and is incorporated herein by this reference with the same force and effect as if the ordinance were specifically set out herein and Consultant agrees to comply with said ordinance.

13.11 Execution in Counterparts

A. This PSA may be executed electronically and in any number of counterparts and each of such counterparts shall for all purposes be deemed to be an original; and all such counterparts, or

Docusign Envelope ID: 3773F87A-0B89-4932-BA2C-CA8383B3EEAD

as many of them as the parties shall preserve undestroyed, shall together constitute one and the same instrument.

13.12 Governing Law

A. This PSA shall be governed by the laws of the State of California. Any litigation regarding this Agreement or its contents shall be filed in the County of Santa Barbara, if in state court, or in the federal district court nearest to Santa Barbara County, if in federal court.

PART 14 - NOTICES

A. All notices will be deemed to have been given when made in writing and delivered or mailed to the respective representative(s) of Owner and Consultant at their respective addresses as shown in Exhibit E ("Notices"), attached hereto and incorporated herein by reference.

PART 15 - LIMITS OF AGREEMENT

A. This PSA, including all Exhibits hereto, together with the Request for Qualifications and Proposals for Project 24022 pursuant to which this Agreement was procured and which is attached hereto as Attachment 1 and hereby incorporated herein by reference ("RFQ/P"), and Consultant's Proposal submitted to County in response to same, a copy of which is attached hereto as Attachment 2 ("Proposal"), constitutes the entire and integrated agreement between Owner and Consultant with respect to the subject matter hereof, and supersede all prior and contemporaneous negotiations, representations, or agreements, whether written or oral.

B. This PSA may be amended only by written agreement signed by Owner and Consultant, except as otherwise expressly authorized herein.

C. If any one or more of the provisions contained herein shall for any reason be held to be invalid, illegal or unenforceable in any respect by a court of competent jurisdiction, then such provision or provisions shall be deemed severable from the remaining provisions hereof, and such invalidity, illegality or unenforceability shall not affect any other provision hereof, and this PSA shall be construed as if such invalid, illegal or unenforceable provision had never been contained herein.

D. No remedy herein conferred upon or reserved to Owner is intended to be exclusive of any other remedy or remedies, and each and every such remedy, to the extent permitted by law, shall be cumulative and in addition to any other remedy given hereunder or now or hereafter existing at law or in equity or otherwise.

PART 16 - ORDER OF PRECEDENCE

A. In the event of conflict or inconsistency between the provisions contained in Parts 1 through 18 of this Agreement and the provisions contained in the Exhibits and Attachments, the provisions contained in Parts 1 through 18 of this Agreement shall control and prevail over those in the Exhibits and Attachments, other than Exhibit D, which shall control and prevail. Consultant agrees that in the event of any discrepancy, inconsistency, gap, ambiguity, or conflicting language between Consultant's Proposal (attached hereto as Attachment 2), on the one hand, and any other provision(s) of this Agreement, on the other, the provisions of this Agreement (including the RFQ/P) other than Consultant's Proposal shall take precedence and control and prevail.

PART 17 - EXHIBITS

A. The following listed Exhibits and Attachments referred to herein are incorporated in this PSA as though set forth in full.

1. Exhibit A, "Consultant's Scope of Work & Hourly Rates"
2. Exhibit B, "Consultant's Staff & Subconsultants"

Docusign Envelope ID: 3773F87A-0B89-4932-BA2C-CA8383B3EEAD

3. Exhibit C, “Consultant’s Compensation”
4. Exhibit D, “Indemnification And Insurance Requirements”
5. Exhibit E, “Notices”
6. Exhibit F, “BHCIP Terms and Conditions”
7. Attachment 1: RFQ/P
8. Attachment 2: Consultant’s Proposal

[*Signatures appear on the following page*.]

IN WITNESS WHEREOF, the Parties have executed this Agreement to be effective as of the first date executed by all of the parties hereto.

County of Santa Barbara

By: _____
LAURA CAPPS, CHAIR
BOARD OF SUPERVISORS

ATTEST:
MONA MIYASATO,
COUNTY EXECUTIVE OFFICER
CLERK OF THE BOARD

By: _____
Deputy

CONSULTANT:
[Insert]

By: _____
Name:
Title:

APROVED AS TO FORM:
RACHEL VAN MULLEM
COUNTY COUNSEL

By: _____
Deputy County Counsel

APPROVED AS TO ACCOUNTING FORM:
BETSY SCHAFFER, CPA, CPFO
AUDITOR-CONTROLLER

By: _____
Deputy

APPROVED AS TO FORM:
GREGORY MILLIGAN
RISK MANAGER

By: _____
Risk Manager

RECOMMENDED FOR APPROVAL:
KIRK LAGERQUIST, DIRECTOR
GENERAL SERVICES DEPARTMENT

By: _____
Department Head

END OF AGREEMENT

Docusign Envelope ID: 3773F87A-0B89-4932-BA2C-CA8383B3EEAD

EXHIBIT A

SCOPE OF WORK; HOURLY RATES

Consultant shall perform all of the following services set forth in this Scope of Work ("Services") in exchange for the fixed fee Base Contract Amount set forth in the table below and in Section 1.a of Exhibit C, below, which shall include all overhead, administrative costs, and profit.

SCOPE OF WORK:

Base Contract Amount Compensation Schedule:

[specify milestones and amounts payable for completion of each milestone in not-to-exceed amounts]

Rate Schedule for Supplemental Services:

The following hourly rates, which include all overhead, administrative costs, and profit, shall apply to any and all Supplemental Services performed during the Term in accordance with duly executed Change Orders.

[Insert hourly rate schedule for SS]

END EXHIBIT A

Docusign Envelope ID: 3773F87A-0B89-4932-BA2C-CA8383B3EEAD

EXHIBIT B

CONSULTANT'S STAFF & SUBCONSULTANTS

A. Consultant declares that the Principal-in-Charge on behalf of Consultant shall be [insert name of Consultant employee]. Consultant declares that Consultant's Project Manager shall be [insert name of Consultant employee].

B. Consultant will only employ subconsultants identified in the Consultant's Proposal submitted in response to the County's RFQ/P for this project (each, a "Subconsultant"), as set forth below, and each Subconsultants must, if their profession or specialty is licensable, be licensed by the State of California to perform such Services. Consultant must obtain Owner's prior written approval of any other subconsultants or subcontractors. Upon Owner's request, Consultant shall provide copies of all Subconsultant contracts to Owner.

C. None of the Staff or Subconsultants specified in this Agreement shall be replaced without the prior written approval of the Director, or his Assistant Director designee, in each instance. If Consultant's Project Manager or any other designated key staff person or Subconsultant fails to perform to the satisfaction of Owner, upon written notice from the OPM, Consultant shall, within fifteen (15) calendar days, remove that person from the Project and provide a qualified replacement acceptable to Owner, and subject to Owner's prior written approval.

List of Consultant's Staff

[Insert]

List of Subconsultants:

[Insert]

END EXHIBIT B

Docusign Envelope ID: 3773F87A-0B89-4932-BA2C-CA8383B3EEAD

EXHIBIT C

CONSULTANT'S COMPENSATION

1. COMPENSATION SUMMARY

a.	Consultant's **Fixed Fee** for the performance of all of the **Services** described in Exhibit A ("Consultant's Scope of Work") shall be:	
	Elevator/Lift Feasibility Study	**$**
	Elevator/Lift Design Services	**$**
	Construction Administrative Services	**$**
	SUBTOTAL: Base Contract Amount	
b.	**Allowance for Reimbursable Expenses pursuant to Part 10.02**	**$0**
c.	Supplemental Services Allowance for Supplemental Services that may be authorized by the Owner in writing pursuant to a duly executed **Change Order** issued during the Term in accordance with Part 10.03, above.	**$**
d.	**MAXIMUM COMPENSATION LIMIT (a+b+c)**	**$**

2. PROGRESS PAYMENTS

a. For **the Base Contract Amount**, progress payments will be on a FIXED FEE basis for completion of each of milestone in accordance with Exhibit A.
b. For Consultant compensation payable hereunder in terms of an **HOURLY FEE** (i.e., for Supplemental Services performed in accordance with duly executed Change Order(s)), payments will be made monthly and based on the actual hours worked during the billing period charged at the hourly rates set forth in Exhibit A, above, (**Consultant must include substantiating documentation for each payment request hereunder, including a breakdown of the staff hours for particular tasks performed as a task-fee breakdown**)
c. Only invoices identifying personnel listed in Exhibit A or B, above, will be accepted by Owner as valid substantiation for hourly fee payment requests.

d. Consultant must submit appropriate documentation and information to support each invoice, including a narrative description of Services performed during such billing period. including, but not limited to, all completed milestones and deliverables.

END EXHIBIT C

PSA with Firm Name
Dated Date of Agreement
Project Number: 24022

Docusign Envelope ID: 3773F87A-0B89-4932-BA2C-CA8383B3EEAD

EXHIBIT D
Indemnification and Insurance Requirements (For Design Services)

INDEMNIFICATION

CONTRACTOR agrees to indemnify, defend (with counsel reasonably approved by COUNTY) and hold harmless COUNTY and its officers, officials, employees, agents and volunteers from and against any and all claims, actions, losses, damages, judgments and/or liabilities arising out of this Agreement from any cause whatsoever, including the acts, errors or omissions of any person or entity and for any costs or expenses (including but not limited to attorneys' fees) incurred by COUNTY on account of any claim except where such indemnification is prohibited by law. CONTRACTOR'S indemnification obligation applies to COUNTY'S active as well as passive negligence but does not apply to COUNTY'S sole negligence or willful misconduct.

NOTIFICATION OF ACCIDENTS AND SURVIVAL OF INDEMNIFICATION PROVISIONS

CONTRACTOR shall notify COUNTY immediately in the event of any accident or injury arising out of or in connection with this Agreement. The indemnification provisions in this Agreement shall survive any expiration or termination of this Agreement.

INSURANCE

CONTRACTOR shall procure and maintain for the duration of this Agreement insurance against claims for injuries to persons or damages to property which may arise from or in connection with the performance of the work hereunder and the results of that work by any of the CONTRACTOR, its agents, representatives, employees, Subconsultants, and subcontractors.

A. Minimum Scope of Insurance Coverage shall be at least as broad as:

1. **Commercial General Liability (CGL):** Insurance Services Office (ISO) Form CG 00 01 covering CGL on an "occurrence" basis, including products-completed operations, personal & advertising injury, with limits no less than $2,000,000 per occurrence and **$4,000,000 in the aggregate.**
2. **Automobile Liability**: Insurance Services Office Form Number CA 0001 covering, Code 1 (any auto), or if CONTRACTOR has no owned autos, Code 8 (hired) and 9 (non-owned), with limit no less than $1,000,000 per accident for bodily injury and property damage.
3. **Workers' Compensation**: Insurance as required by the State of California, with Statutory Limits, and Employer's Liability Insurance with limit of no less than $1,000,000 per accident for bodily injury or disease. **(Not required if CONTRACTOR provides written verification that it has no employees)**
4. **Contractor's Pollution Liability and/or Asbestos Pollution Liability and/or Errors & Omissions**: applicable to the work being performed, with a limit no less than $2,000,000 per claim or occurrence and $2,000,000 aggregate per policy period of one year.

If the CONTRACTOR maintains broader coverage and/or higher limits than the minimums shown above, the COUNTY requires and shall be entitled to the broader coverage and/or the higher limits maintained by the CONTRACTOR. Any available insurance proceeds in excess of the specified minimum limits of insurance and coverage shall be available to the COUNTY.

B. Other Insurance Provisions

Docusign Envelope ID: 3773F87A-0B89-4932-BA2C-CA8383B3EEAD

The insurance policies are to contain, or be endorsed to contain, the following provisions:

1. **Additional Insured** – COUNTY, its officers, officials, employees, agents and volunteers are to be covered as additional insureds on the CGL policy with respect to liability arising out of work or operations performed by or on behalf of the CONTRACTOR including materials, parts, or equipment furnished in connection with such work or operations. General liability coverage can be provided in the formof an endorsement to the CONTRACTOR'S insurance at least as broad as ISO Form ISO Form CG 20 10 11 85 or both CG 20 10, CG 20 26, CG 20 33, or CG 20 38; **and** CG 20 37 forms if later revisions used.
2. **Primary Coverage** – For any claims related to this contract, the CONTRACTOR'S insurance coverage shall be primary insurance primary coverage at least as broad as ISO CG 20 01 04 13 as respects the COUNTY, its officers, officials, employees, and volunteers. Any insurance or self-insurance maintained by the COUNTY, its officers, officials, employees, or volunteers shall be excess of the CONTRACTOR'S insurance and shall not contribute with it.
3. **Notice of Cancellation** – Each insurance policy required above shall provide that coverage shall not be canceled, except with notice to the COUNTY.
4. **Waiver of Subrogation Rights** – CONTRACTOR hereby grants to COUNTY a waiver of any right to subrogation which any insurer of said CONTRACTOR may acquire against the COUNTY by virtue of the payment of any loss under such insurance. CONTRACTOR agrees to obtain any endorsement that may be necessary to effect this waiver of subrogation, but this provision applies regardless of whether or not the COUNTY has received a waiver of subrogation endorsement from the insurer.
5. **Deductibles and Self-Insured Retention** – Any deductibles or self-insured retentions must be declared to and approved by the COUNTY. The COUNTY may require the CONTRACTOR to purchase coverage with a lower deductible or retention or provide proof of ability to pay losses and related investigations, claim administration, and defense expenses within the retention.
6. **Acceptability of Insurers** – Unless otherwise approved by Risk Management, insurance shall be written by insurers authorized to do business in the State of California and with a minimum A.M. Best's Insurance Guide rating of "A- VII".
7. **Verification of Coverage** – CONTRACTOR shall furnish the COUNTY with proof of insurance, original certificates and amendatory endorsements as required by this Agreement. The proof of insurance, certificates and endorsements are to be received and approved by the COUNTY before work commences. However, failure to obtain the required documents prior to the work beginning shall not waive the CONTRACTOR's obligation to provide them. The CONTRACTOR shall furnish evidence of renewal of coverage throughout the term of the Agreement. The COUNTY reserves the right to require complete, certified copies of all required insurance policies, including endorsements required by these specifications, at any time.
8. **Failure to Procure Coverage** – In the event that any policy of insurance required under this Agreement does not comply with the requirements, is not procured, or is canceled and not replaced, COUNTY has the right but not the obligation or duty to terminate the Agreement. Maintenance of required insurance coverage is a material element of the Agreement and failure to maintain or renew such coverage or to provide evidence of renewal may be treated by COUNTY as a material breach of contract.
9. **Subcontractors** – CONTRACTOR shall require and verify that all subcontractors, including, but not limited to, Subconsultants, maintain, at all times during the Term, insurance meeting all the requirements stated herein, and CONTRACTOR shall ensure that COUNTY is an additional insured on insurance required from subcontractors and Subconsultants.
10. **Claims Made Policies** – If any of the required policies provide coverage on a claims-made

Docusign Envelope ID: 3773F87A-0B89-4932-BA2C-CA8383B3EEAD

basis:

i. The Retroactive Date must be shown and must be before the date of the contract or the beginning of contract work.
ii. Insurance must be maintained and evidence of insurance must be provided for at least five (5) years after completion of contract work.
iii. If coverage is canceled or non-renewed, and not replaced with another claims-made policy form with a Retroactive Date prior to the contract effective date, the CONTRACTOR must purchase "extended reporting" coverage for a minimum of five (5) years after completion of contract work.

11. **Special Risks or Circumstances** – COUNTY reserves the right to modify these requirements, including limits, based on the nature of the risk, prior experience, insurer, coverage, or other special circumstances.

Any change requiring additional types of insurance coverage or higher coverage limits must be made by amendment to this Agreement. CONTRACTOR agrees to execute any such amendment within thirty (30) days of receipt.

Any failure, actual or alleged, on the part of COUNTY to monitor or enforce compliance with any of the insurance and indemnification requirements set forth herein shall not be deemed as a waiver of any rights on the part of COUNTY.

END EXHIBIT D

Docusign Envelope ID: 3773F87A-0B89-4932-BA2C-CA8383B3EEAD

EXHIBIT E

NOTICES

1. All notices are deemed to have been given when made in writing and delivered or mailed to the representatives of Owner and Consultant at their respective addresses as follows:

a. Owner:

County of Santa Barbara
Capital Division
260 North San Antonio Road – Casa Nueva
Santa Barbara, CA 93110-1315

Attention: John Green, Assistant Director, General Services Department
(805) 896-2236/ jlgreen@countyofsb.org

b. Consultant:

[Insert]

END EXHIBIT E

Docusign Envelope ID: 3773F87A-0B89-4932-BA2C-CA8383B3EEAD

EXHIBIT F

BHCIP Terms and Conditions

Docusign Envelope ID: 3773F87A-0B89-4932-BA2C-CA8383B3EEAD

ATTACHMENT 1

RFQ/P

Docusign Envelope ID: 3773F87A-0B89-4932-BA2C-CA8383B3EEAD

ATTACHMENT 2

CONSULTANT'S PROPOSAL

Docusign Envelope ID: 3773F87A-0B89-4932-BA2C-CA8383B3EEAD

ATTACHMENT C

Building Plans (Not Current)

Docusign Envelope ID: 3773F87A-0B89-4932-BA2C-CA8383B3EEAD

ABBREVIATIONS

&	AND
∠	ANGLE
@	AT
℄	CENTERLINE
Φ	DIAMETER OR ROUND
⊥	PERPENDICULAR
#	POUND OR NUMBER
(E)	EXISTING
ACOUS.	ACOUSTICAL
A.D.	AREA DRAIN
ADJ.	ADJUSTABLE
AGGR.	AGGREGATE
AL.	ALUMINUM
APPROX.	APPROXIMATE
ARCH.	ARCHITECTURAL
ASB.	ASBESTOS
ASPH.	ASPHALT
BD.	BOARD
BITUM.	BITUMINOUS
BLDG.	BUILDING
BLK.	BLOCK
BLKG.	BLOCKING
BM.	BEAM
BOT.	BOTTOM
CAB.	CABINET
C.B.	CATCH BASIN
CEM.	CEMENT
CER.	CERAMIC
C.I.	CAST IRON
CLG.	CEILING
CLKG.	CALKING
CLO.	CLOSET
CLR.	CLEAR
COL.	COLUMN
CONC.	CONCRETE
CONN.	CONNECTION
CONSTR.	CONSTRUCTION
CONT.	CONTINUOUS
CORR.	CORRIDOR
CTSK.	COUNTERSUNK
CNTR.	COUNTER
CTR.	CENTER
DBL.	DOUBLE
DEPT.	DEPARTMENT
D.F.	DRINKING FOUNTAIN
DET.	DETAIL
DIA.	DIAMETER
DIM.	DIMENSION
D.O.	DOOR OPENING
DR.	DOOR
DWR.	DRAWER
DS.	DOWNSPOUT
D.S.P.	DRY STANDPIPE
DWG.	DRAWING
E.	EAST
EA.	EACH
E.J.	EXPANSION JOINT
EL.	ELEVATION
ELEC.	ELECTRICAL
ELEV.	ELEVATOR
EMER.	EMERGENCY
ENCL.	ENCLOSURE
E.P.	ELECTRICAL PANELBOARD
EQ.	EQUAL
EQPT.	EQUIPMENT
E.W.C.	ELECTRIC WATER COOLER
EXST.	EXISTING
EXPO.	EXPOSED
EXP.	EXPANSION
EXT.	EXTERIOR
F.A.	FIRE ALARM
F.B.	FLAT BAR
F.D.	FLOOR DRAIN
FDN.	FOUNDATION
F.E.	FIRE EXTINGUISHER
F.E.C.	FIRE EXTINGUISHER CAB.
F.H.C.	FIRE HOSE CABINET
FIN.	FINISH
FL.	FLOOR
FLASH.	FLASHING
FLUOR.	FLUORESCENT
F.O.C.	FACE OF CONCRETE
F.O.F.	FACE OF FINISH
F.O.S.	FACE OF STUDS
FPRF.	FIREPROOF
F.S.	FULL SIZE
FT.	FOOT OR FEET
FTG.	FOOTING
FURR.	FURRING
FUT.	FUTURE
GA.	GAUGE
GALV.	GALVANIZED
G.B.	GRAB BAR
GL.	GLASS
GND.	GROUND
GR.	GRADE
GYP.	GYPSUM
H.B.	HOSE BIBB
H.C.	HOLLOW CORE
HDWD.	HARDWOOD
HDWE.	HARDWARE
H.M.	HOLLOW METAL
HORIZ.	HORIZONTAL
HR.	HOUR
HGT.	HEIGHT
JAN.	JANITOR
JT.	JOINT
KIT.	KITCHEN
LAB.	LABORATORY
LAM.	LAMINATE
LAV.	LAVATORY
LKR.	LOCKER
LT.	LIGHT
MAX.	MAXIMUM
M.C.	MEDICINE CABINET
MECH.	MECHANICAL
MEMB.	MEMBRANE
MET.	METAL
MFR.	MANUFACTURER
MH.	MANHOLE
MIN.	MINIMUM
MIR.	MIRROR
MISC.	MISCELLANEOUS
M.O.	MASONRY OPENING
MTD.	MOUNTED
MUL.	MULLION
N.	NORTH
N.I.C.	NOT IN CONTRACT
NO. OR #	NUMBER
NOM.	NOMINAL
N.T.S.	NOT TO SCALE
O.A.	OVERALL
OBS.	OBSCURE
O.C.	ON CENTER
O.D.	OUTSIDE DIAMETER (DIM.)
OFF.	OFFICE
OPNG.	OPENING
OPP.	OPPOSITE
PRCST.	PRE-CAST
PL.	PLATE
P.LAM.	PLASTIC LAMINATE
PLAS.	PLASTER
PLYWD.	PLYWOOD
PR.	PAIR
PT.	POINT
P.T.D.	PAPER TOWEL DISPENSER
P.T.D/R	COMBINATION PAPER TOWEL DISPENSER & RECEPTACLE
PTN.	PARTITION
P.T.R.	PAPER TOWEL RECEPTACLE
Q.T.	QUARRY TILE
R.D.	ROOF DRAIN
REF.	REFERENCE
REFR.	REFRIGERATOR
RGTR.	REGISTER
REINF.	REINFORCED
REQ.	REQUIRED
RESIL.	RESILIENT
RM.	ROOM
R.O.	ROUGH OPENING
RWD.	REDWOOD
R.W.L.	RAIN WATER LEADER
S.	SOUTH
S.C.	SOLID CORE
S.C.D.	SEAT COVER DISPENSER
SCHED.	SCHEDULE
S.D.	SOAP DISPENSER
SECT.	SECTION
SH.	SHELF
SHR.	SHOWER
SHT.	SHEET
SIM.	SIMILAR
S.N.D.	SANITARY NAPKIN DISPENSER
S.N.R.	SANITARY NAPKIN RECEPTACLE
SPEC.	SPECIFICATION
SQ.	SQUARE
SST.	STAINLESS STEEL
S.SK.	SERVICE SINK
STA.	STATION
STD.	STANDARD
STL.	STEEL
STOR.	STORAGE
STRL.	STRUCTURAL
SUSP.	SUSPENDED
SYM.	SYMMETRICAL
TRD.	TREAD
T.B.	TOWEL BAR
T.C.	TOP OF CURB
TEL.	TELEPHONE
TER.	TERRAZZO
T.&G.	TONGUE AND GROOVE
THK.	THICK
T.P.	TOP OF PAVEMENT
T.P.D.	TOILET PAPER DISPENSER
T.V.	TELEVISION
T.W.	TOP OF WALL
TYP.	TYPICAL
UNF.	UNFINISHED
U.O.N.	UNLESS OTHERWISE NOTED
UR.	URINAL
VERT.	VERTICAL
VEST.	VESTIBULE
W.	WEST
W/	WITH
W.C.	WATER CLOSET
WD.	WOOD
W/O	WITHOUT

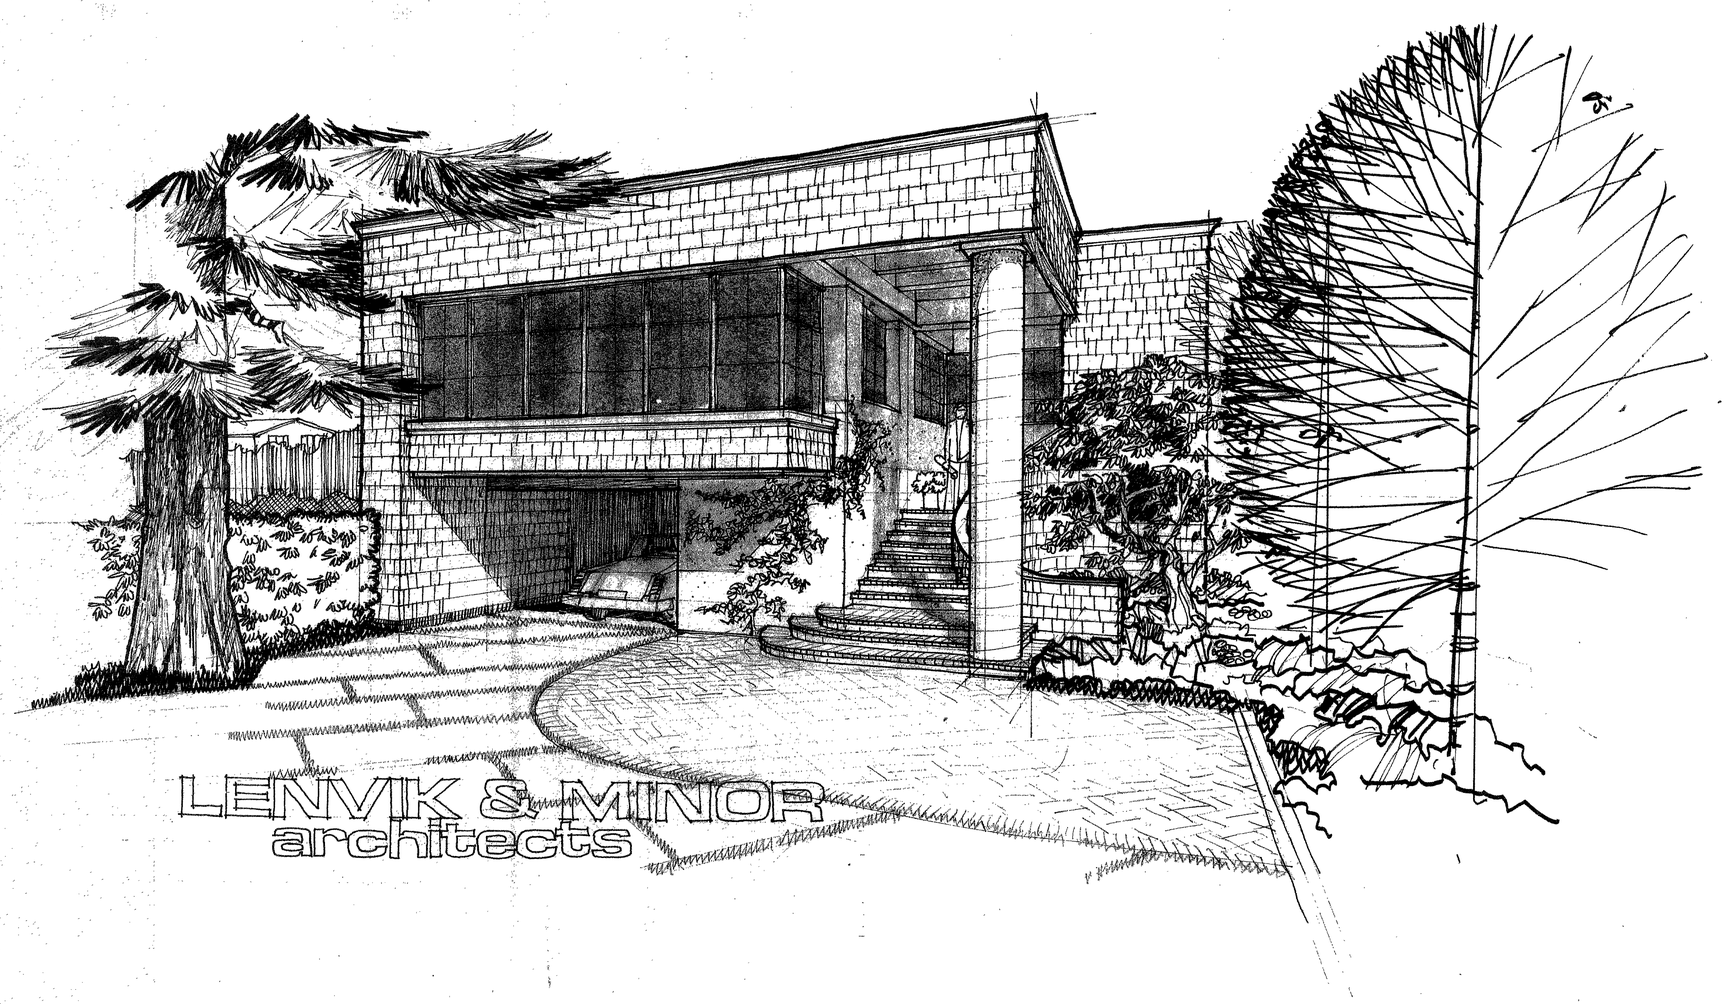

A RENDERING, INDEX, ABBREVIATIONS
A-0 SITE GRADING & DRAINAGE PLAN
A-1 SITE PLAN, GROUND FLOOR, FOUNDATION
A-2 SECOND FLOOR, EXTERIOR ELEVATIONS
A-3 SECTIONS & DETAILS
A-4 FRAMING PLANS, ROOF PLAN
E-1 ELECTRICAL PLANS
L-1 LANDSCAPE PLAN

Revisions		
date	number	remarks

LENVIK & MINOR
architects
4 East Yanonali St., Santa Barbara, Ca.
(805) 963-3357 93101

315 W. Haley

date 4/14/81	job number 8001
drawn by	checked by
sheet	of sheets

A

Docusign Envelope ID: 3773F87A-0B89-4932-BA2C-CA8383B3EEAD

BATH STREET

W. VALLEY STREET

W. HALEY STREET

N48° 30' W 223.56 M.

LANDS OF STATE OF CALIFORNIA

GRADING & DRAINAGE PLAN

(30.0) PROPOSED PIN ELEV.
30.2 NG EXISTING ELEV.

SCALE 1"=8'

LEGEND
BEARINGS & DISTANCES PLOTTED PER TITLE REPORT AND M/S BK 5 PG 2.
B.M. INTERSECTION OF BATH & HALEY STS. EL = 29.05 PER CITY ANNUAL SURVEY SH 24 OF 32 SHEETS. U.S.C.&G.S. DATUM
T.C. TOP OF CURB T.R.W. TOP OF CONCRETE WALL
RSWK BACK OF SIDEWALK NG NATURAL GROUND
FL - FLOW LINE T.P. TOP OF PAVING
12'R. SPR. INDICATES APPROXIMATE RADIUS OF TREE SPREAD
E - INDICATES CENTERLINE R/W INDICATES RIGHT OF WAY LINE

1. SEE FOUNDATION INVESTIGATION REPORT (PACIFIC MATERIALS LAB# 80-6047-2 DEC. 2, 1980) FOR GRADING & RECOMPACTION RECOMMENDATIONS AND REQUIREMENTS.
2. FOUNDATION EXCAVATIONS SHALL BE INSPECTED AND APPROVED BY SOILS ENGINEER PRIOR TO PLACING STEEL

1 ADD FIRE HYDRANT & SPRINKLER MAIN LOCATION. (SIZE & OR MAIN BY SPRINKLER CONTR.)

Revisions

date	number	remarks
4-21	1	REVISED AT SOUTH
5-20	2	BLDG. DEPT. CORRECTIONS
6-15		

TOPOGRAPHY & LOCATION SURVEY
A.P. No. 37-192-01 315 W HALEY ST. S.B.CA.

SCALE: 1"=8' | APPROVED BY: | DRAWN BY J.E.M.
DATE: 10/30/80 | REVISED

PREPARED FOR: MATTEI DEV. COMPANY
BY: WATERS LAND SURVEYING INC.
3553 HOLLISTER AVE SUITE D
GOLETA CALIFORNIA 93117

DRAWING NUMBER SU 1 of 1

LENVIK & MINOR architects
4 East Yanonali St., Santa Barbara, Ca.
(805) 963-3357 93101

OFFICE BUILDING
315 WEST HALEY STREET
SANTA BARBARA, CALIFORNIA

GRADING & DRAINAGE PLAN

date 2-14-81 | job number 80-01
drawn by km | checked by
sheet · of · sheets
A0

Docusign Envelope ID: 3773F87A-0B89-4932-BA2C-CA8383B3EEAD

BENCH MARK: @ BATH & HALEY STREETS 29.5 PER CITY OF SANTA BARBARA ARIAL SURVEY

HALEY STREET

PAINT TURN LINE

PAINT TURN ARROW

"NO LEFT TURN TRUCKS OVER 30" HIGH"

6" CONC. ISLAND

SAWCUT CURB & G.

37'-0" R.

NEW CURB

HANDICAPPED RAMP

EXIST. FIRE HYD.

EXIST. TREE

POWER POLE

2 - 6" S.D. EXISTING

EXIST. CONTOUR

RECHARGED CONTOUR

EXISTING TOP OF BANK

MODIFY SPRINKLER SYSTEM AS REQ'D.

EXTENT OF REGRADING

SIGNAL POWER SOURCE

CONDUIT TO CONTROL IN ISLAND (LOCATE BY HAND DIGGING PRIOR TO GRADING OR LOCATE BY INSTRUMENT) MAINTAIN 2'-6" MIN COVER @ ELECT. CONDUIT.

NOTE: BANK WORK REQUIRES PUBLIC WORKS CONSTRUCTION PERMIT

EXISTING ELECT. SERV.

NEW 200 A SERVICE

ELECT. EQUIPMENT

CONC. PADS

PLANTING

EXIST. UT.

EXIST. DOOR

EXIST. SHOWER

EXISTING BICYCLE PARKING ROOM

EXIST. BRICK

EXIST. STUB 3/4" C. TO LATE NIGHT UT. CKD. BY UT

EXIST. 6" S.D.

NEW BRICK PAVING

NEW GAS SERVICE & METERS

EXIST. GAS SERVICE

NEW 4" COND. FOR GAS SERVICE

6" CURB

RELOCATE EXISTING LIGHT OVER DOOR

NEW 2x4 WALL WITH 5/8 SHEETROCK EACH SIDE TYPICAL TYP.

EXISTING WALLS

NOTE: PROVIDE TEMPERED GLASS (BRONZE) PER U.B.C. REQ'MENTS SEC 5406

LEASE SPACE D

RELOCATE EXIST LIGHT OVER WINDOWS

NOTE EXIST. BLDG. FULLY SPRINKLED FOR FIRE PROTECTION

INTERIOR LEASE IMPROVEMENTS BY SEPARATE PERMIT.

HEATING & AIR CONDITIONING SYSTEM BY SEPERATE PERMIT ALTERATIONS TO SPRINKLER SYSTEM UNDER INTERIOR IMPROV. PERMITS

EXIST CONC. SLAB

LEASE SPACE 4000 S.F.

F.F. 29.85'

NEW 2x4 WALLS 5/8 / INSULATION

PROVIDE LEVER HARDWARE FOR HANDICAPPED ACCESS ALL DOORS.

EXIST NIGHT LIGHT

6 COL.

FACE OF EXISTING BLDG.

STOP HANDICAPPED PARKING ONLY SIGN

STENCIL "COMPACT" AS MARKED

STENCIL TYP CENTERED EACH H.C. PARKING

PLANTING

COMPACT

30" ± T.C.

EXISTING CURB

29.23 F.G.

29.0 F.G.

30" x 30" A.C. UNITS - SEE LANDSCAPE DWGS

28.71 GRATE

29.01 T.S.

30" x 30" A.C. UNITS SEE LANDSCAPE DWGS

223.6'

44.6'

14'-0"

8'-0"

4'-0"

2" A.C. PAVING OVER 4" BASE

6" S.D. 1.25%

6" CONC. CURB TYPICAL

27.25 GRATE 26.0 F.L.

5' HIGH EXPT. LATTICE TYP (5)

7 SPACES @ 9'-0" = 63'-0"

62'-0"

28.5 T.C. 28.0 T.P.

28.0. EG.

28.26 T.P.

2x4 REDWOOD HEADERS

2" DED. TRENCH DRAIN

GATE

DUMPSTER

8" CONC. BLK. WALLS 5'8" HIGH

28.6 T.P. 29.0 T.C.

28.6 T.P.

28.2 EG.

8'-0"

6 SPACES @ 8'-0" = 52'-0"

69'-6"

8'-6"

4'-0"

8'-6"

227.0'

27.75 T.P 28.25 T.C.

29.3 EG.

12'-3"

12'-4"

6 SPACES @ 8'-0" = 48'-0"

64'-0"

29.1 EG.

28.8 EG.

28.5 GRATE 25.12 P.L.

NEW 6" CURB

29.0 T.P 29.5 T.C.

29.2 T.P 29.7 T.C.

29.0

29.18 EG.

30.18 EG.

30.0 T.P.

30.5 T.C.

29.67

TC 30.5

48.0'

12'-0"

10'-0"

11'-0"

30.0 EG 25

29.4 EG.

29.47°

92x7°

38½ x 7° TYP

29.8 T.P

29.4 EG.

29.2 T.P 29.7 T.C.

29.0 T.P 29.5 T.C.

Docusign Envelope ID: 3773F87A-0B89-4932-BA2C-CA8383B3EEAD

BENCH MARK: @ BATH & HALEY STREETS 29.6
PER CITY OF SANTA BARBARA ARIAL SURVEY

HALEY STREET

223.6'

2 STORY
OFFICE BUILDING
8500 S.F.

PARKING
REQ'D @ 1/250 S.F. = 34 SPACES TWO
33 SPACES (ONE SPACE LOST TO PROVIDE ACCESSIBLE LOADING AREA)
PROVIDED

TG 30.5
28.67
6" CURB
NO LEFT TURN TRAFFIC SIGN
45.0'
EXIST. FIRE HYD.
EXIST. TREE
POWER POLE
EXIST. EQUIPMENT
EXIST. VLT.
EG 30.25
2ND. SERVICES
30.18 EG.
EXIST. DOOR
EXIST. SHOWERS
EXIST. BRICK 29.97
29.46
NEW BRICK PAVING
MECH EQUIP.
8'-0"
29.22 GRATE
28.83 TG
28.4 EG.
BRICK & PAVING SURFACE TO MATCH
29.8 T.P.
29.0 T.C.
28.5 T.P.
TOW AWAY SIGN
ACCESSIBLE PARKING SIGN (VAN ACCESSIBLE)
FLUSH
29.25
EXIST. LIGHT
28.84
29.01 T.P.
10'-0"
29
TRANSITION TYPE CURBING / RAISED ACCESSIBLE PARKING
RAMP LANDING
5'-0"
9'-0"
8'-0"
PLANTING
21.99
28
28.5 T.C.
28.0 T.P.
COMPACT
29.0 T.P.
29.5 T.C.
29.1 EG.
9" S.D. 1.28%
28.8 EG.
28.5 GRATE
25.12 FL.
6" CURB
32.40' M.S.
44'-6"
EXISTING POWER POLE TO BE DISMANTLED & RELOCATED TO SIDEWALK
29.0 T.P.
29.5 T.C.
29.166
8 SPACES @ 8'-0" = 64'-0"
6" CONC. CURB TYPICAL
9" S.D. 1.25%
2" A.C. PAVING OVER 4" BASE
29
28
4'-0"
8'-0"
27.26 GRATE
26.2 FL.
62'-0"
7 SPACES @ 8'-0" = 56'-0"
96.0'
28.76 T.P.
27.75 T.P.
28.25 T.C.
28.3 EG.
8'-0"
12'-8"
4'-0"
8'-6"
6 SPACES @ 8'-9" = 52'-6"
69'-6"
227.0'
2x4 REDWOOD HEADER
28.6 T.P.
29.9 T.C.
TRASH
8'-6"

SITE PLAN
1/8" = 1'-0"

N

City of Santa Barbara-Community Development Departme
BUILDING & SAFETY DIVISION APPROVAL
Any changes or alterations to these approved document
will require approval from the Building & Safety Division.
Date: OCT 29 2004
All work is subject to field inspectio
This approval is for the plans, documents and project description submitted. It does NOT waive any requirement of Federal or State laws or ordinances of the City of Santa Barbara. (805) 564-5485

City of Santa Barbara - Community Development Department
PLANNING DIVISION APPROVAL
ZONING: DATE 10-29-04 BY: MEM
DESIGN REVIEW: DATE: N/A
FINAL APPROVAL DATE: N/A BY:
No Exterior Changes Architectural Board of Review
Historic Landmarks Commission
This approval is for the site plan and project description submitted, and does NOT waive any requirement of other laws of ordinances of the City of Santa Barbara. (805) 564-5470

SUBJECT TO FIELD INSPECTOR VERIFICATION AND APPROVAL

11" x 22" Painted alum. sign, blue field, 1" white text

UNAUTHORIZED VEHICLES NOT DISPLAYING DISTINGUISHING PLACARDS OR LICENSE PLATES ISSUED FOR PHYSICALLY DISABLED PERSONS MAY BE CITED OR TOWED AWAY AT THE OWNER'S EXPENSE. TOWED VEHICLES MAY BE RECLAIMED AT _____ OR BY TELEPHONING _____

6'-8" min.

1 Accessible Entry Sign
Not to scale

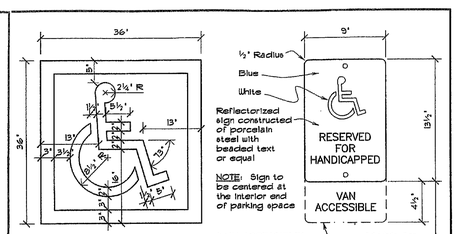

NOTE: 36" Square profile view of a wheelchair and occupant in white on royal blue background (color #15090 in Federal Standard 595a) inside the space

'VAN ACCESSIBLE' to be added when noted on Site Plan

36" Min. for wall mounted

PARKING SPACE EMBLEM ACCESSIBLE SIGN

NOTE: All accessible signage shall conform to UBC Sec. 3107A(c). Contractor to confirm prior to ordering or painting.

2 Handicap Parking Signs
Not to scale

LENVIK & MINOR
ARCHITECTS
REGISTERED PROFESSIONAL ENGINEER
PAUL E. LENVIK
No. 17600
STATE OF CALIFORNIA
EXPIRES 9/2005
315 West Haley Street
Santa Barbara, CA 93101
(805) 963-3357 Fax (805) 963-2785
A California Corporation

Consultant

Revisions

Date	#	Remarks
10/27	1	plan check

Client / Lessee.
HALEY LAND CO.
315 W. HALEY ST.
SANTA BARBARA, CA
963-3357

PARKING LOT STRIPING PLAN
LIKE FOR LIKE.
HALEY LAND CO.
315 W. HALEY ST.
SANTA BARBARA
CA, 93101

1
STRIPING PLAN
ZONE C-P
APN 037-192-012
OWNER: CITY OF SANTA BARBARA
630 GARDEN ST
564-5334

Date	Job Number
10/20/04	—
Drawn by	Checked by
Sheet	of Sheets

1

315 W HALEY ST
D2004-03624 Job Set
28/2004

Docusign Envelope ID: 3773F87A-0B89-4932-BA2C-CA8383B3EEAD

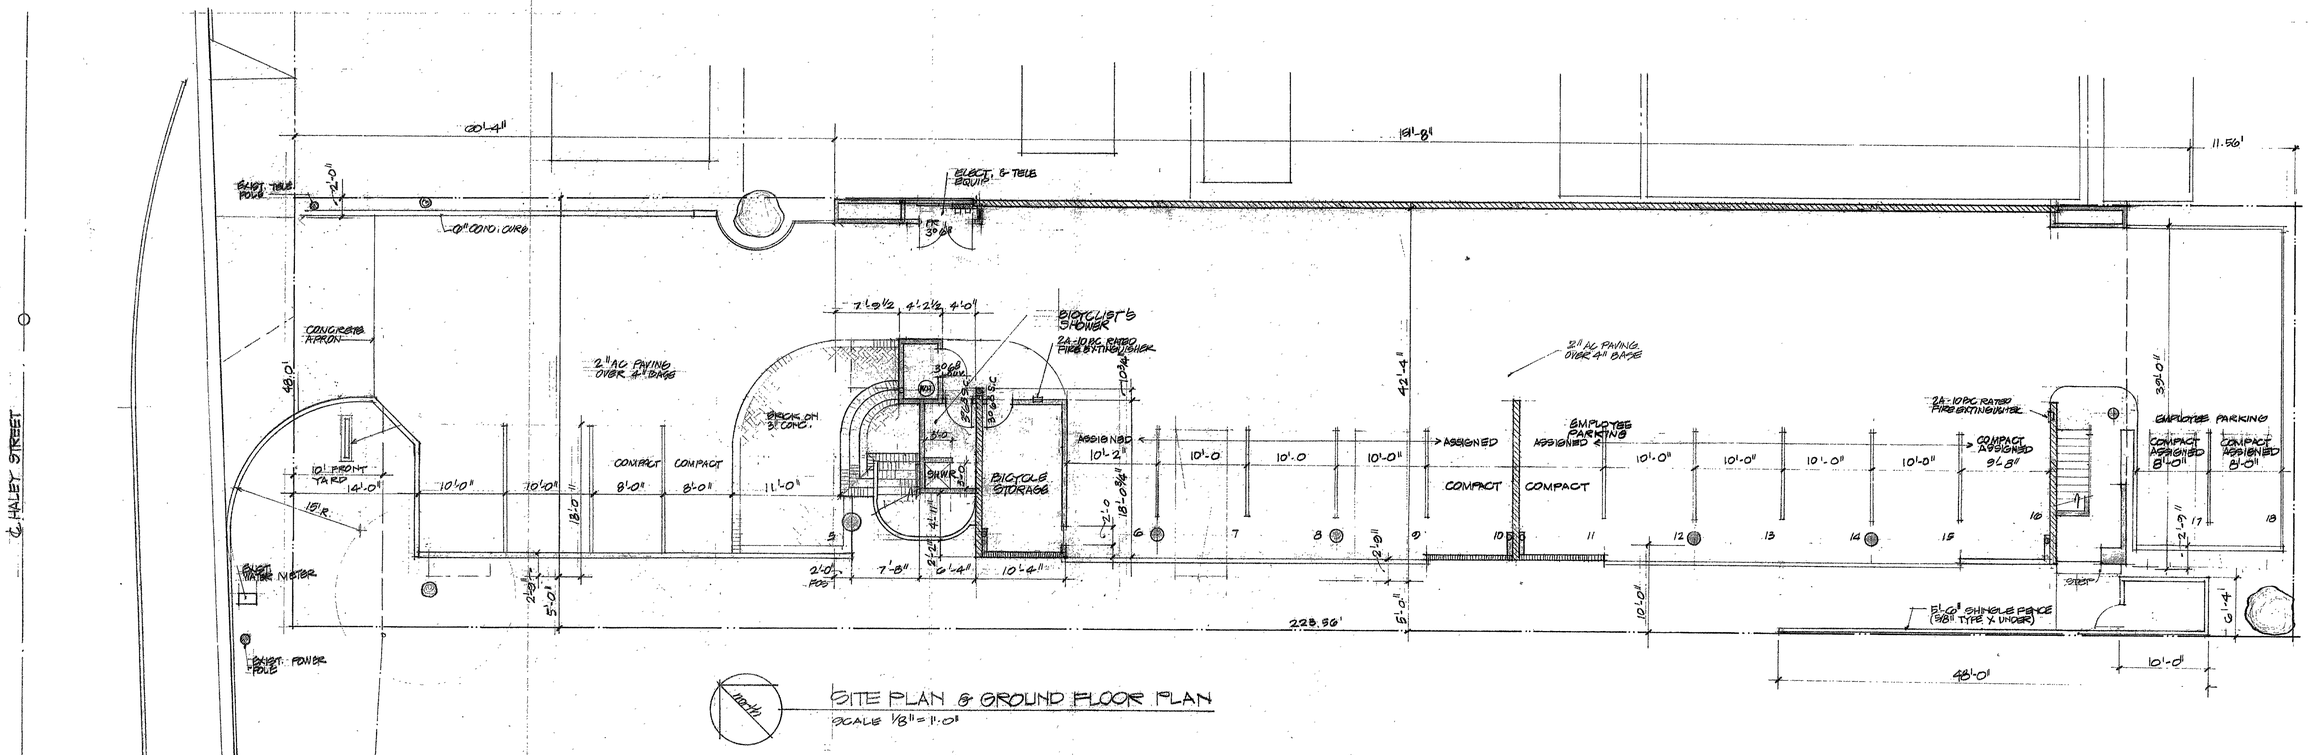

SITE PLAN & GROUND FLOOR PLAN
SCALE 1/8" = 1'-0"

NOTE!
SEE SHEET SK-1 FOR REVISED STREET MARKINGS PER CITY OF S.B. TRANSPORT. DEPT.

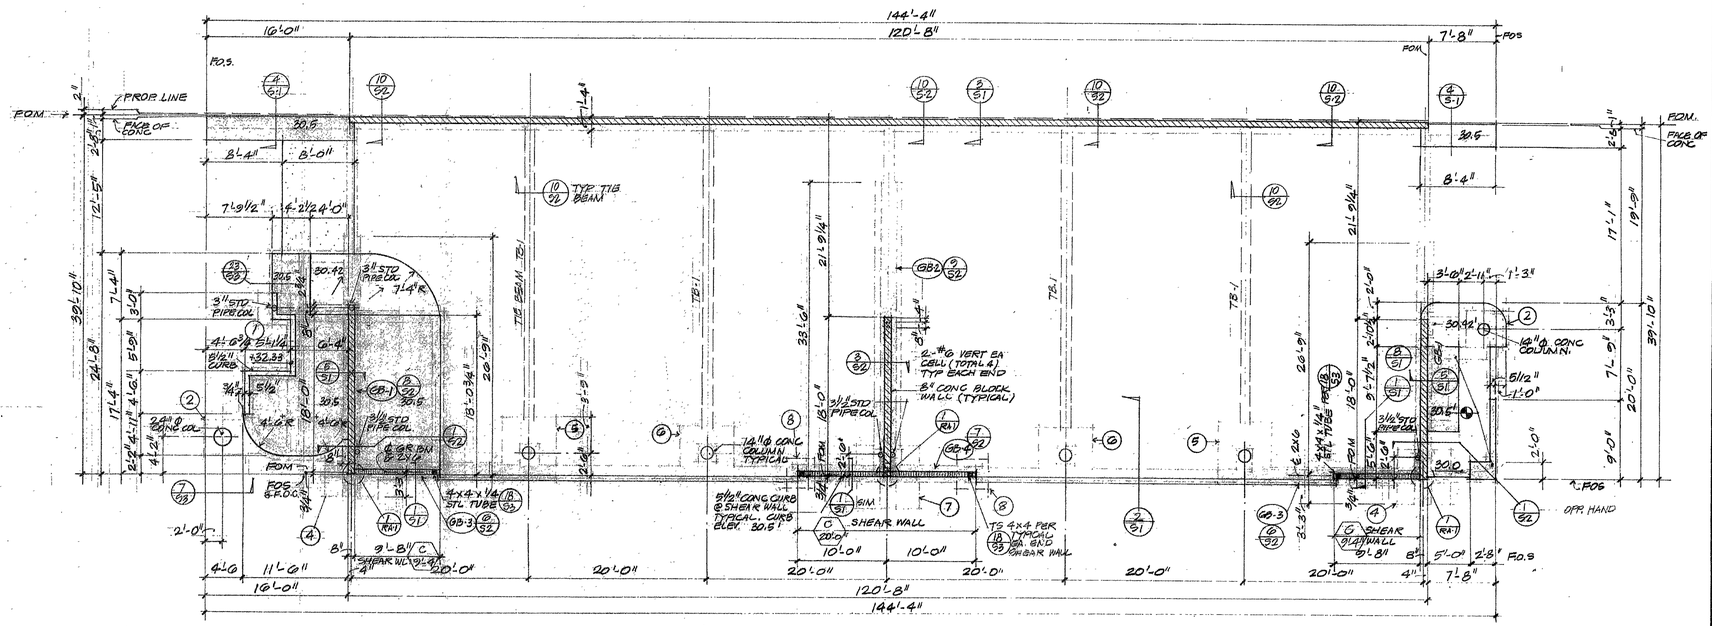

FOUNDATION PLAN
SCALE 1/8" = 1'-0"

NOTE:
TOP OF FOOTING ELEV 28.17'

FOOTING SCHEDULE			
SYM	W x L	THICKNESS	REINFORCING
(1)	3'-9" SQ.	12"	(4) # 4 EA. WAY
(2)	4'-0" SQ.	12"	(4) # 4 EA. WAY
(3)	5'-6" SQ.	12"	(7) # 5 EA. WAY
(4)	6'-0" SQ.	14"	(7) # 5 EA. WAY
(5)	6'-0" x 7'-8"	14"	(12) # 5 EAST-WEST (8) # 5 NORTH-SOUTH
(6)	6'-0" SQ.	14"	(8) # 5 EA. WAY
(7)	7'-0" SQ.	15"	(8) # 6 EA. WAY
(8)	3'-6" SQ.	12"	(3) # 4 EA. WAY

Revisions		
date	number	remarks
4.21		PARKING, FOUNDATION, S.I.B.
5.1		PARKING, BUILDING, STREET MARKING
5.20	1	BUILDING DEPT. CORRECTIONS
6.16		
12.18.81		

LENVIK & MINOR
architects
4 East Yanonali St., Santa Barbara, Ca.
(805) 963-3357

OFFICE BUILDING
315 WEST HALEY STREET
SANTA BARBARA, CALIFORNIA

- SITE PLAN
- GROUND FLOOR PLAN
- FOUNDATION PLAN

date 2.14.81	job number 80-01
drawn by KM	checked by
sheet	of sheets

REVISED
RA-1

Docusign Envelope ID: 3773F87A-0B89-4932-BA2C-CA8383B3EEAD

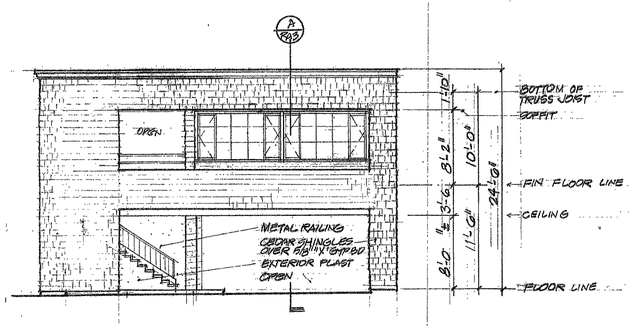

SOUTH ELEVATION

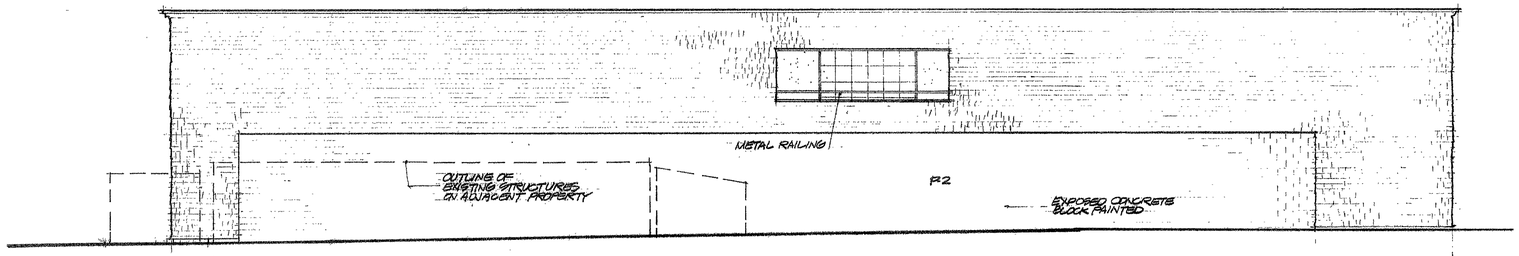

EAST ELEVATION

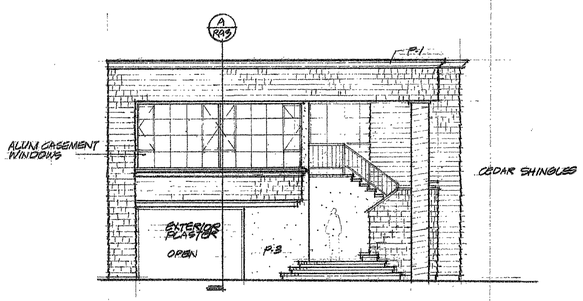

NORTH ELEVATION

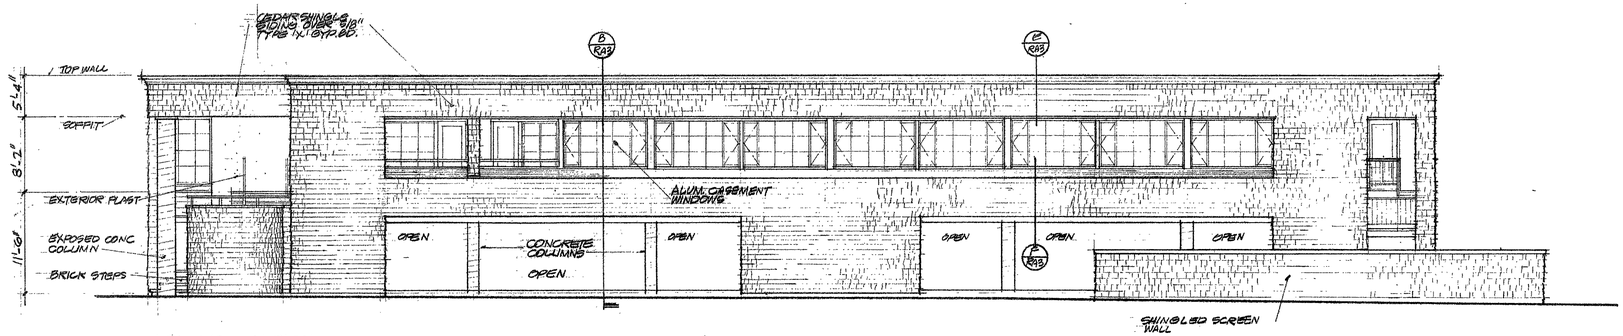

WEST ELEVATION

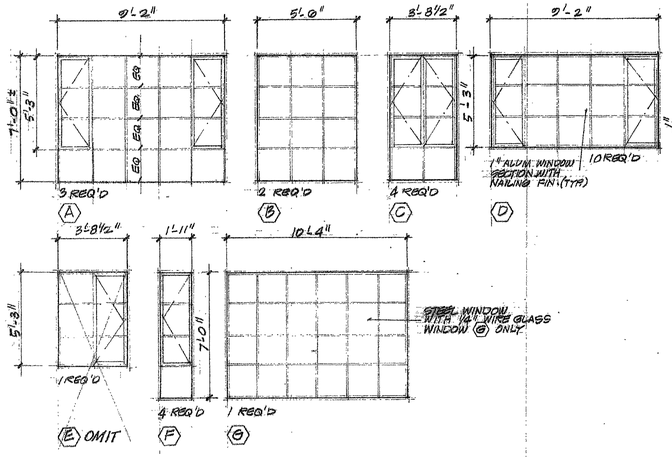

WINDOW SCHEDULE

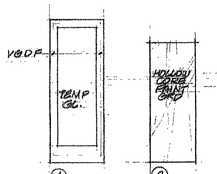

DOOR TYPES

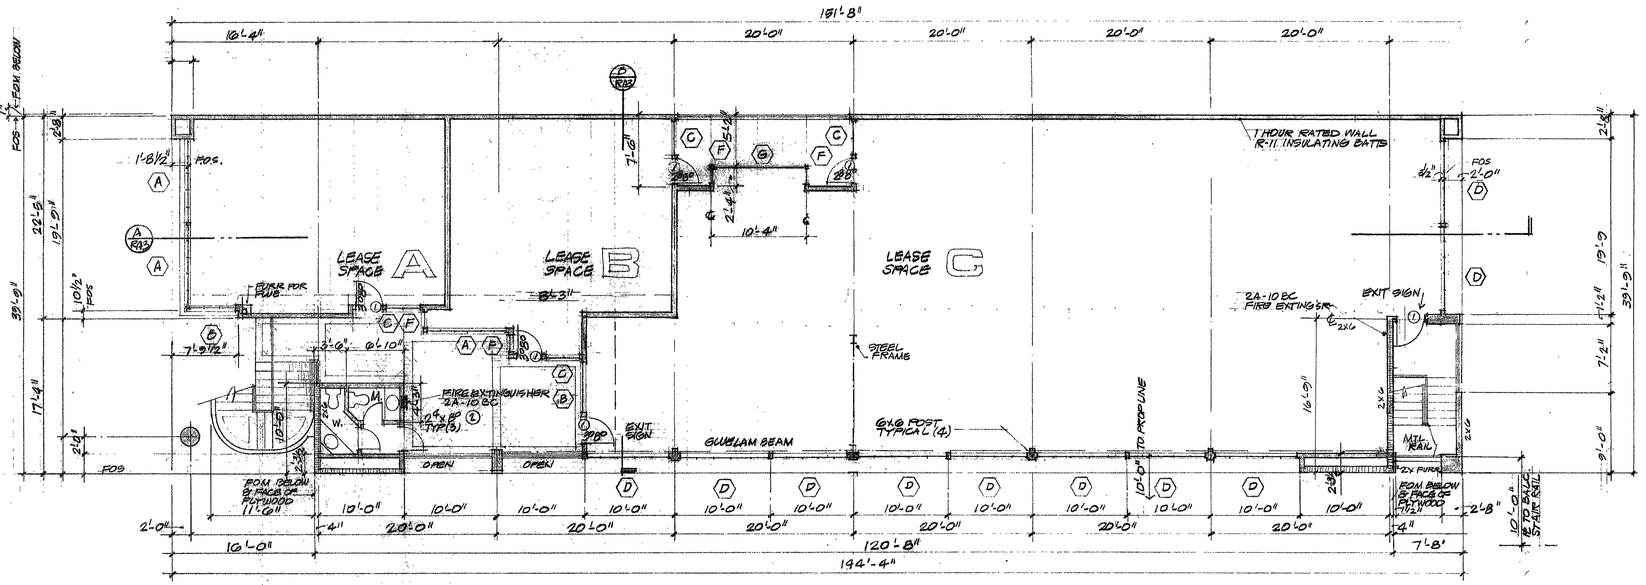

SECOND FLOOR PLAN

SCALE 1/8"=1'-0"

BUILDING AREA = 4500 S.F.

LENVIK & MINOR
architects
4 East Yanonali St., Santa Barbara, Ca.
(805) 963-3357
93101

OFFICE BUILDING
315 WEST HALEY STREET
SANTA BARBARA, CA.

· SECOND FLOOR PLAN
· EXTERIOR ELEVATIONS

date	job number
8-18-81	80.01
drawn by	checked by

sheet of sheets

REVISION RA-2

revisions	date	number
	12-19-80	

Docusign Envelope ID: 3773F87A-0B89-4932-BA2C-CA8383B3EEAD

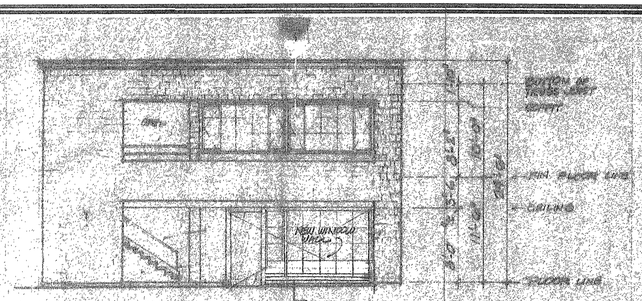

SOUTH ELEVATION

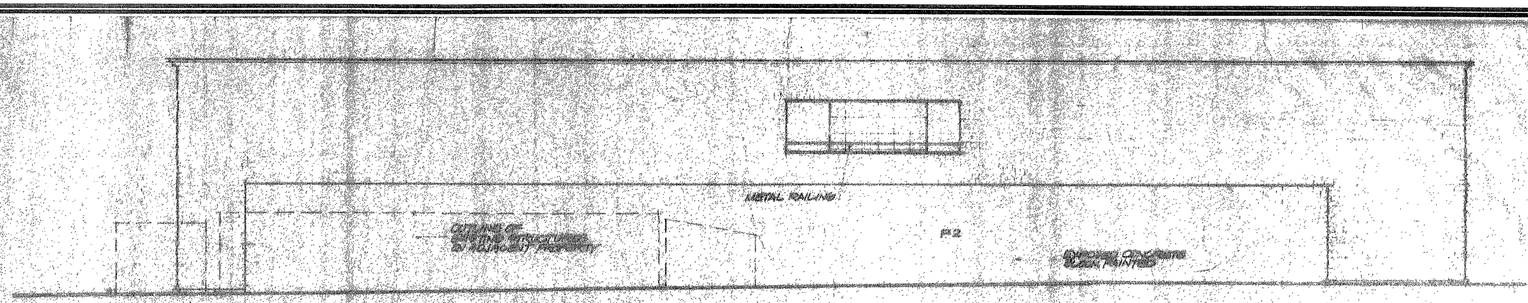

EAST ELEVATION

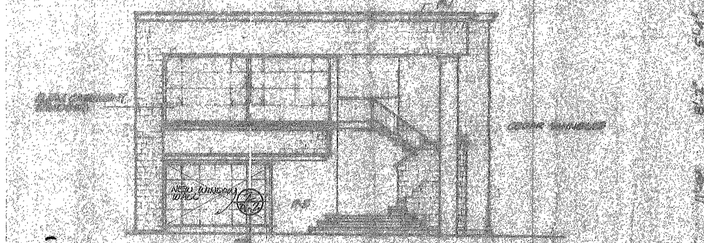

NORTH ELEVATION

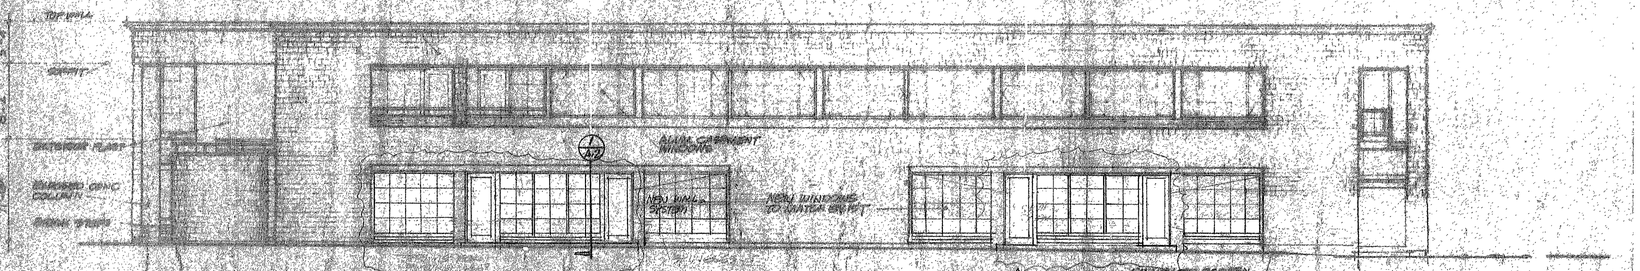

WEST ELEVATION

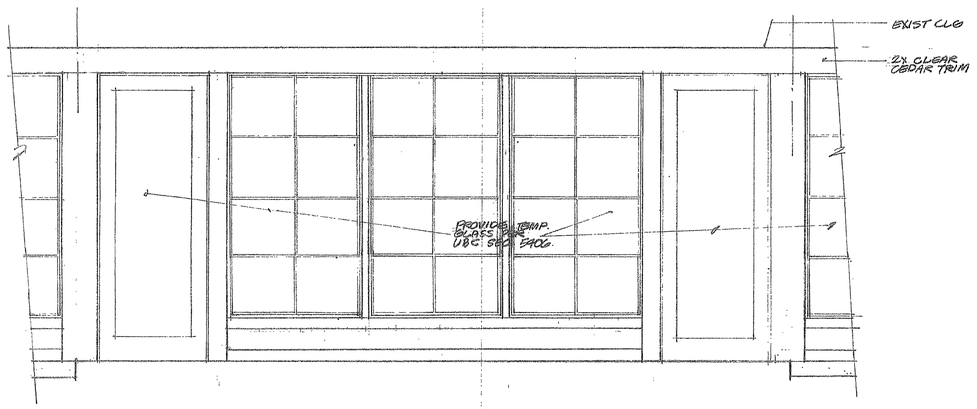

TYPICAL WALL ELEVATION
SCALE 1/2"=1'-0"

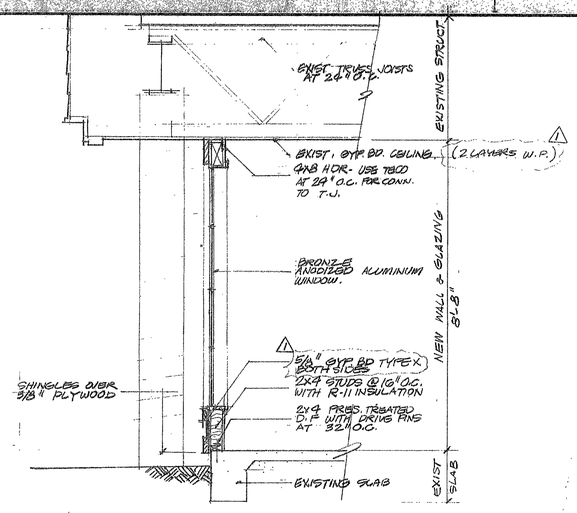

1/A-2 SECTION @ WINDOW
SCALE 1/2"=1'-0"

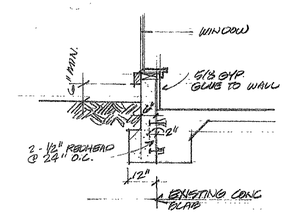

2/A-2 SECTION @ WINDOW
SCALE 1/2"=1'-0"

Revisions		
date	number	remarks
10/25	1	PLAN. DEPT. CORRECTIONS
11/26/84	2	ENTRANCE REVISIONS

LENVIK & MINOR
architects
4 East Yanonali St., Santa Barbara, Ca.
(805) 963-3357
93101

OFFICE ADDITION
HALEY LAND COMPANY
315 WEST HALEY STREET
SANTA BARBARA, CA.
963-3357

· EXTERIOR ELEVATIONS

date	job number
	83-20
drawn by	checked by
sheet 1 of 2 sheets	

A-2

Docusign Envelope ID: 3773F87A-0B89-4932-BA2C-CA8383B3EEAD

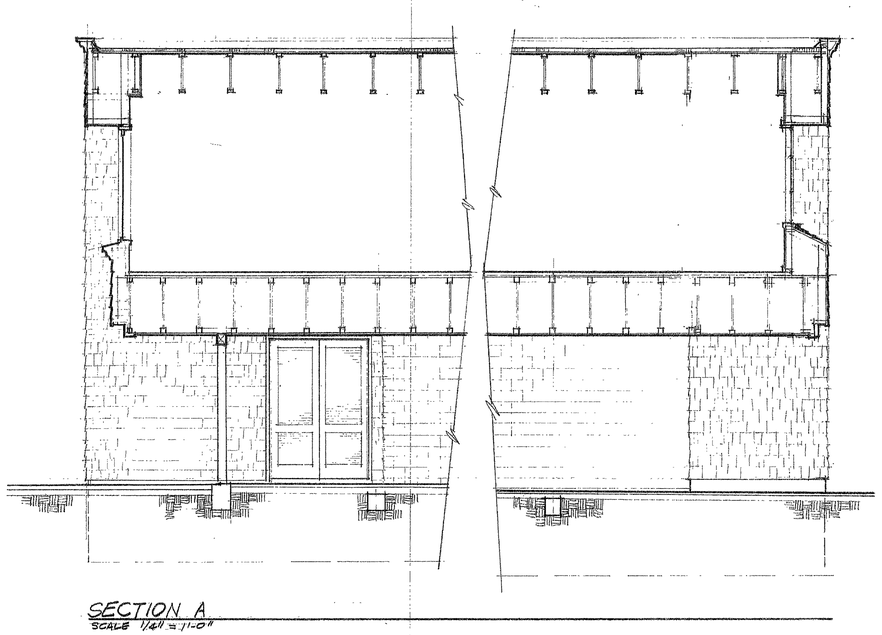

SECTION A
SCALE 1/4" = 1'-0"

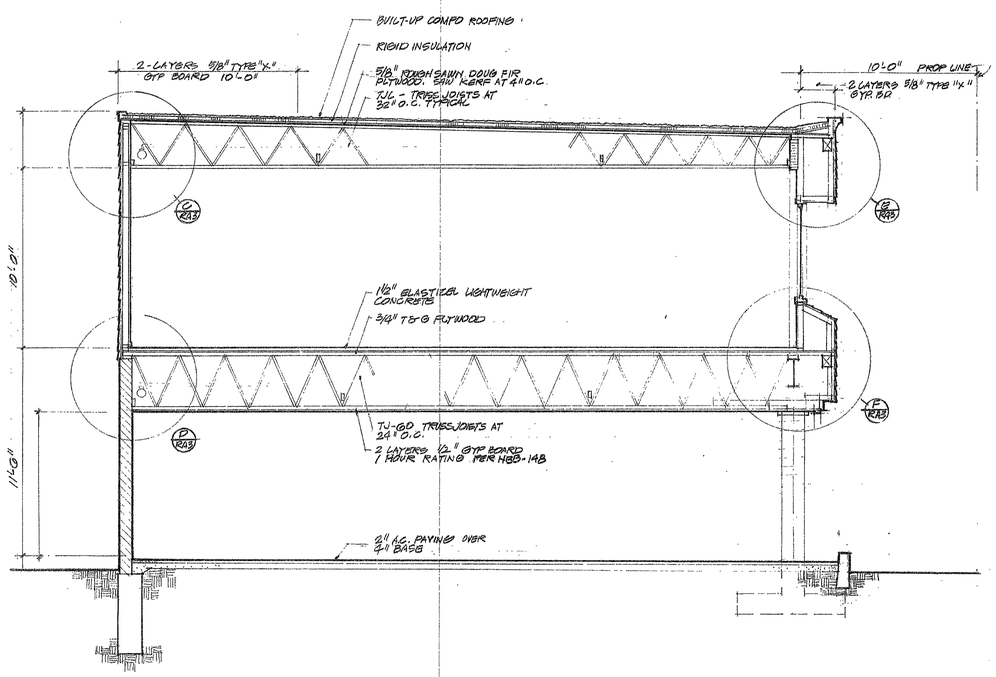

SECTION B
SCALE 1/4" = 1'-0"

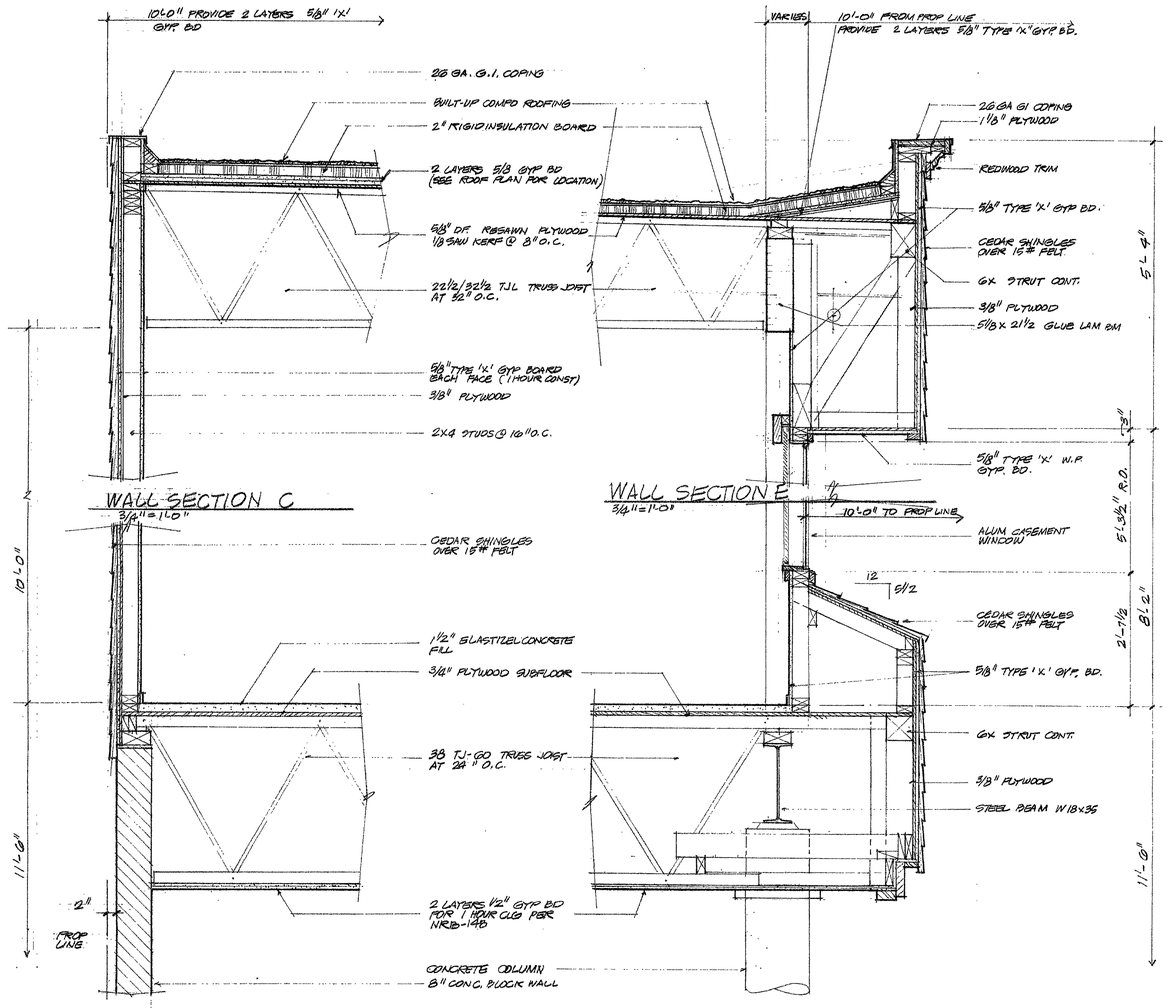

WALL SECTION C
3/4" = 1'-0"

WALL SECTION D
3/4" = 1'-0"

WALL SECTION E
3/4" = 1'-0"

WALL SECTION F
3/4" = 1'-0"

Revisions		
date	number	remarks
12-19-82		

LENVIK & MINOR
architects
4 East Yanonali St., Santa Barbara, Ca.
(805) 963-3357
93101

OFFICE BUILDING
35 WEST HALEY STREET
SANTA BARBARA, CA

- BUILDING SECTIONS
- WALL SECTIONS

date	job number
5/15/81	81-01
drawn by	checked by

sheet of sheets
REVISED
RA-3

Docusign Envelope ID: 3773F87A-0B89-4932-BA2C-CA8383B3EEAD

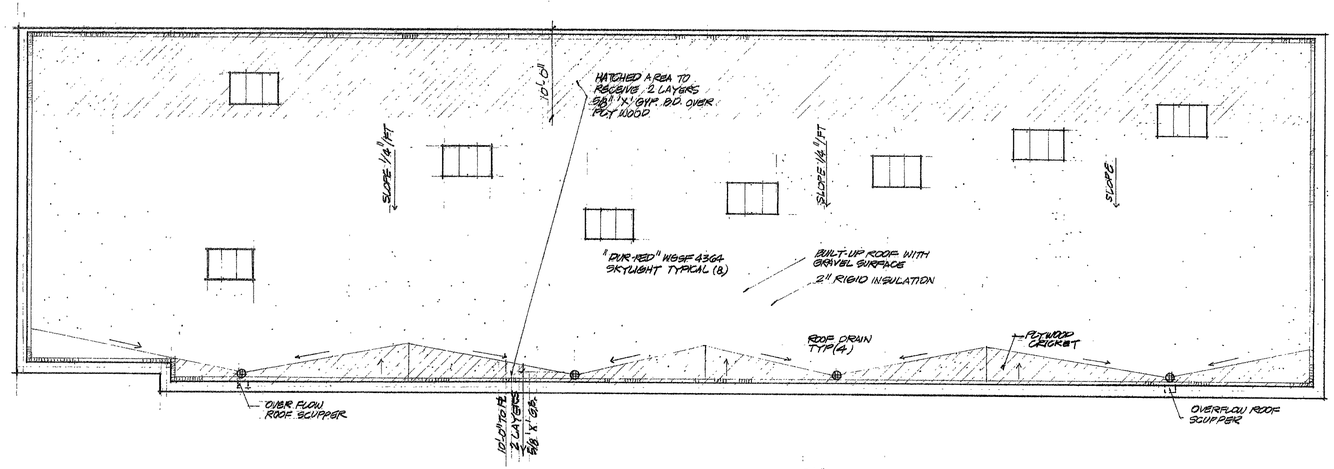

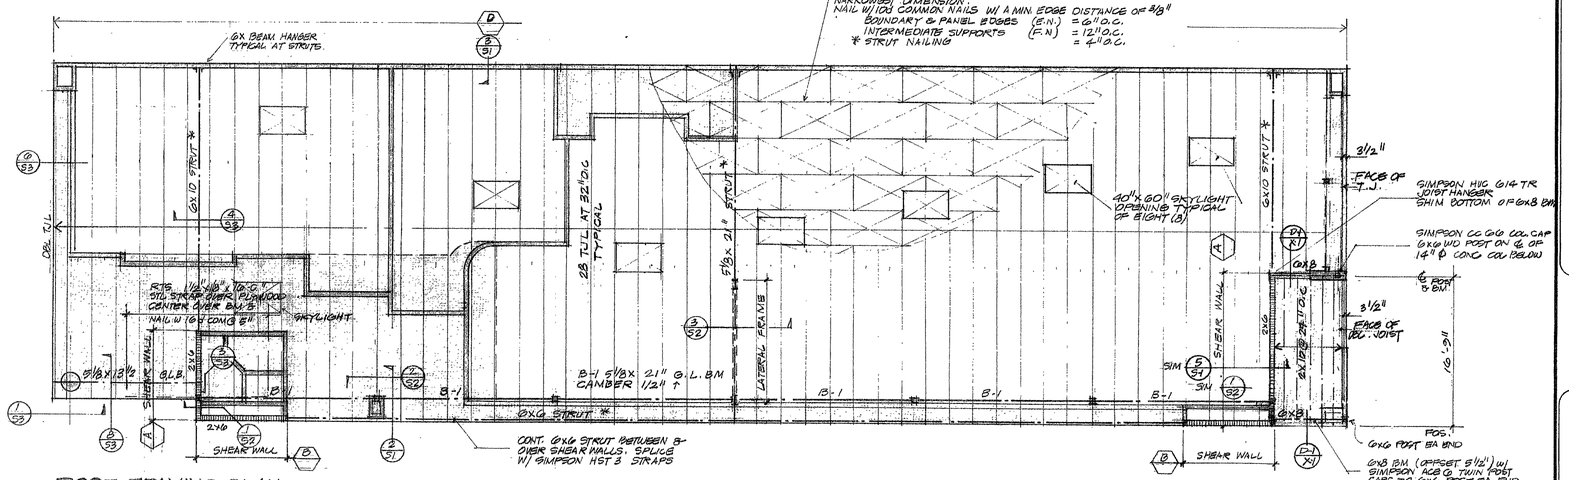

ROOF FRAMING PLAN

SCALE 1/8" = 1'-0" REV # 2018

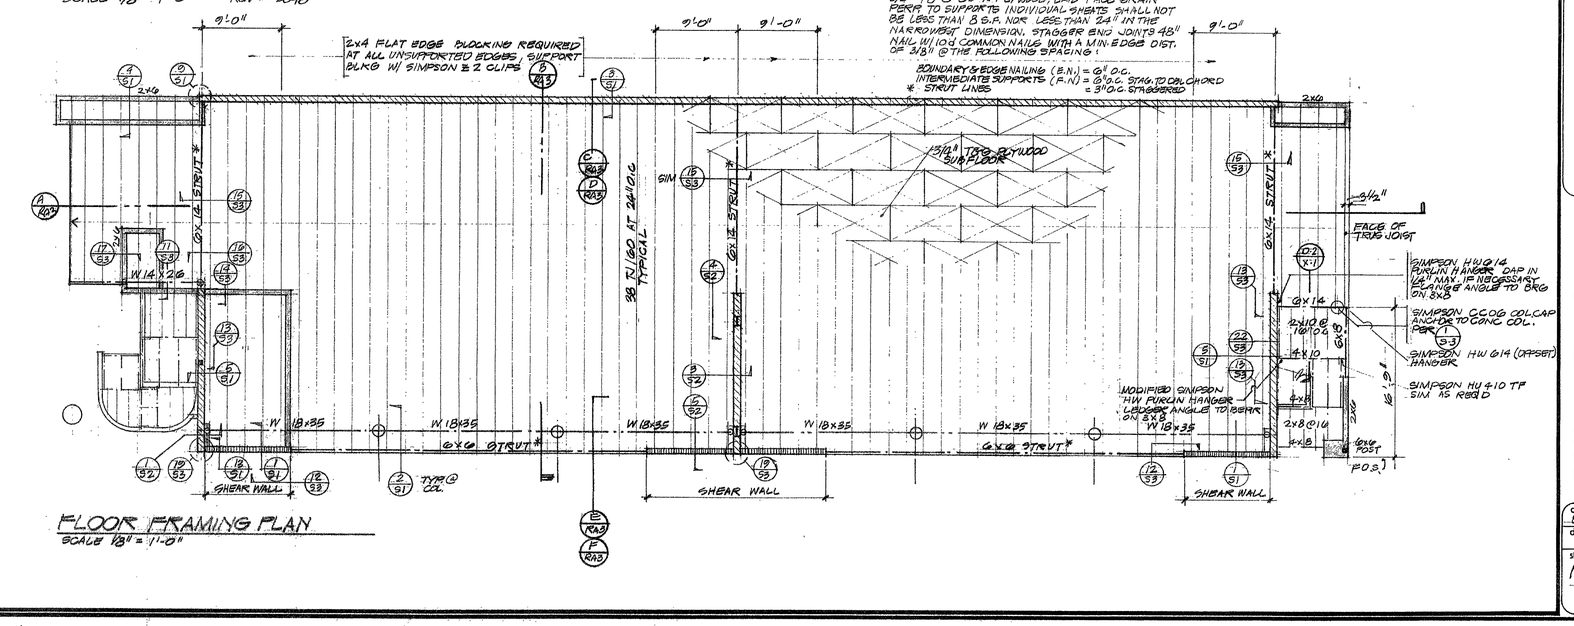

FLOOR FRAMING PLAN

SCALE 1/8" = 1'-0"

SHEAR WALL SCHEDULE

MARK
MIN. LENGTH

MARK	PANEL	NAILING: PANEL EDGE (E.N.)	NAILING: FIELD	SIMPSON HOLDOWN ANCHOR	SILL ANCHOR BOLTS	REMARKS
A	3/8" PLYWOOD BOTH FACES	8d COMM. @ 8" O.C.	@ 12" O.C.	DBL HD-6's TO 6X6 POST (13/S2)	(6) 7/8" x 16" L A.B. 2 1/2"	3X6 SOLID BLOCKING, 4X6 STUDS REQ'D AT VERT. PLYWOOD JOINTS
B		8d COMM. @ 4" O.C.	@ 12" O.C.	HD-7 TO 6X6 POST	——	
C		8d COMM. @ 2" O.C. STAGG	@ 12" O.C.	SEE PNDN & FRAMING PLANS	(6) 7/8" A.B. / 9'-4 WALL (12) 7/8" A.B. / 19'-8" WALL	3X6 SOLID BLOCKING, 4X6 STUDS REQ'D AT VERT. PLYWOOD JOINTS
D	3/8 PLYWOOD (1) FACE	8d COMM. @ 6" O.C.	@ 12" O.C.	NONE REQ'D	5/8" @ 48" O.C.	

NOTES.

1. SEE FOUNDATION PLAN & FRAMING PLAN FOR SHEAR WALL LOCATION
2. PLYWOOD: STRUCTURAL I DFPA CONFORMING TO PS 1-74 DAP IN WHERE REQ'D
3. 2X BLOCKING REQUIRED FOR ALL UNSUPPORTED EDGES U.O.N.
4. COMMON NAILS THROUGHOUT
5. 2X SILLS TO BE PRESSURE TREATED DOUG FIR (2 A.B. MIN./SILL)
6. SEE FOR TYP. SHEAR WALL ELEV.
7. 6 X 6 HOLDOWN CHORDS (POST) SHALL BE FREE OF CHECKS & SPLITS NO KNOTS WITHIN 16" OF ANT. BOLT HOLES

Revisions		
date	number	remarks
10-18-82		
12-22-82		

LENVIK & MINOR architects
4 East Yanonali St., Santa Barbara, Ca.
(805) 963-3357
9301

OFFICE BUILDING
316 WEST HALEY STREET
SANTA BARBARA, CALIFORNIA

FRAMING PLANS

date	job number
8-10-81	80-01
drawn by	checked by

sheet of sheets

REVISION RA-4

Docusign Envelope ID: 3773F87A-0B89-4932-BA2C-CA8383B3EEAD

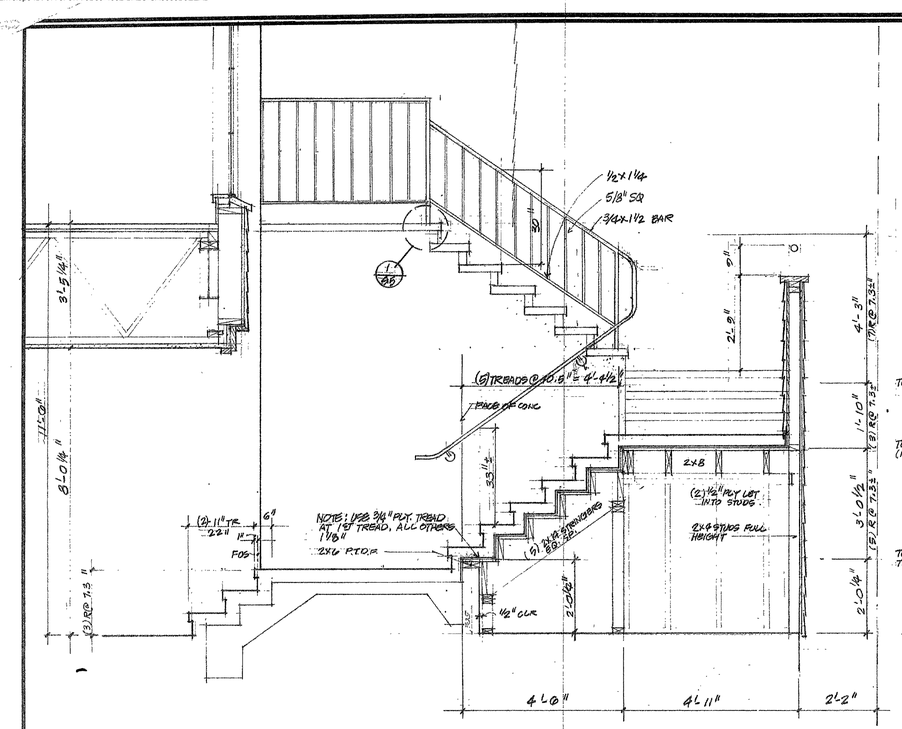

SECTION 1
1/2"=1'-0"

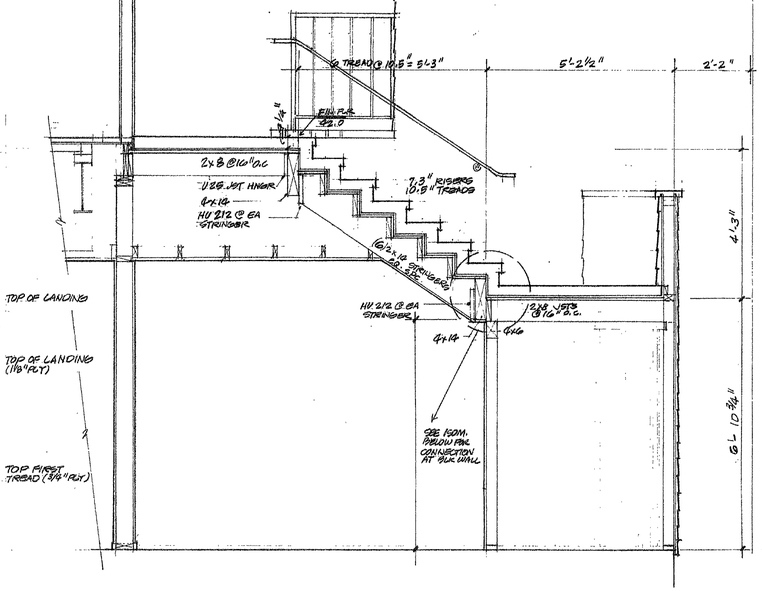

SECTION 2
SCALE 1/2"=1'-0"

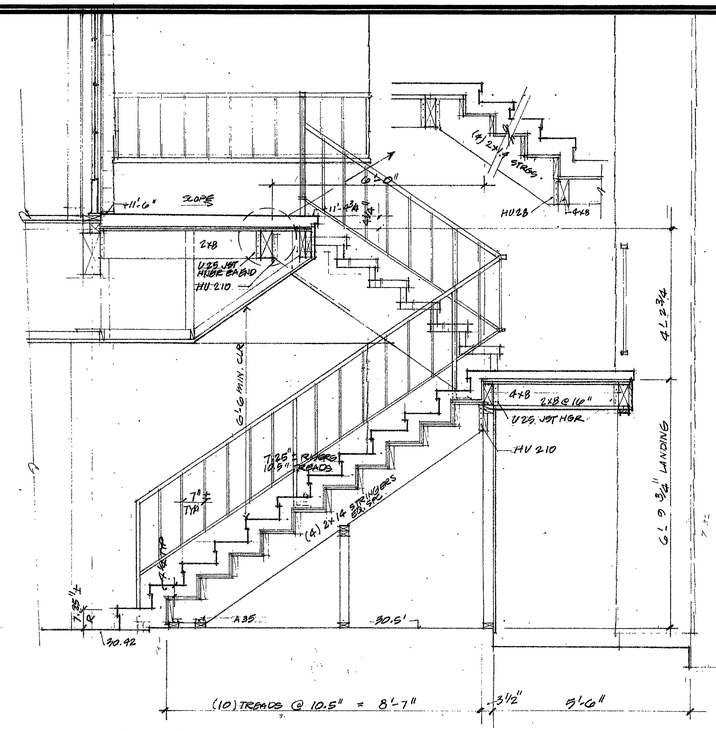

SECTION 4
SCALE 1/2"=1'-0"

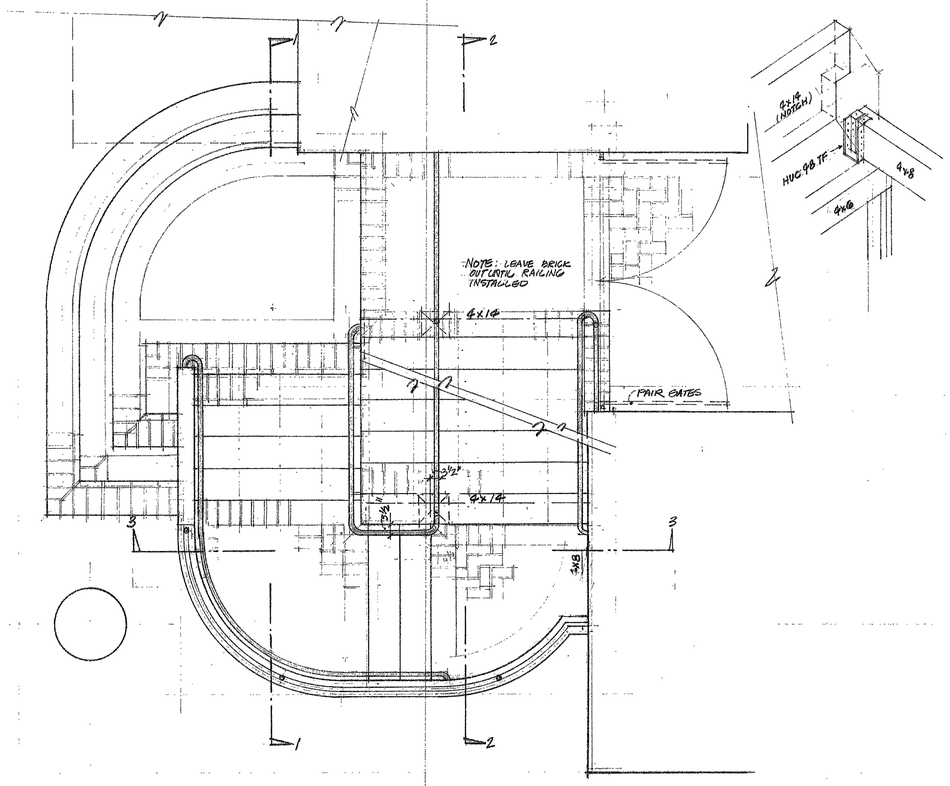

PLAN FRONT STAIRWAY
1/2"=1'-0"

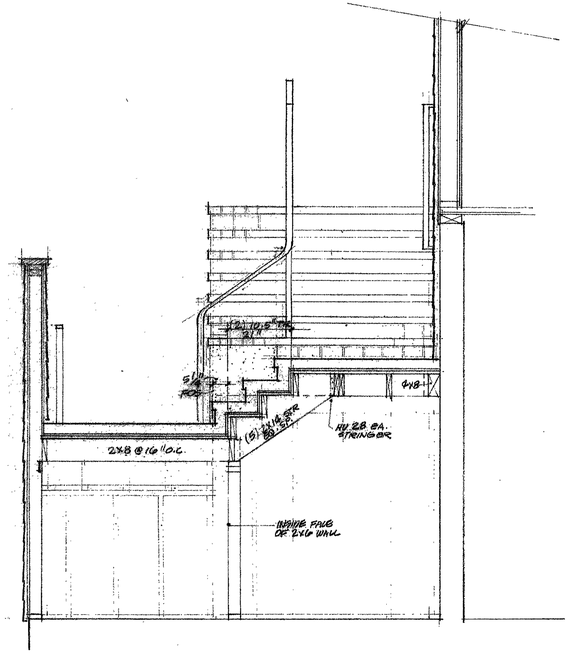

SECTION 3
SCALE 1/2"=1'-0"

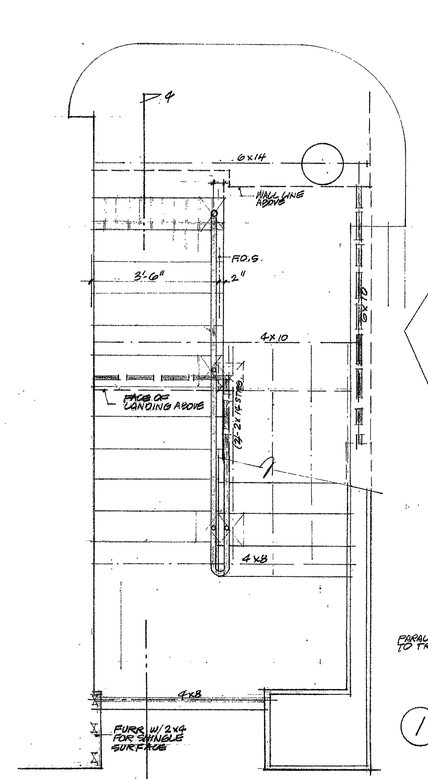

PLAN REAR STAIR
SCALE 1/2"=1'-0"

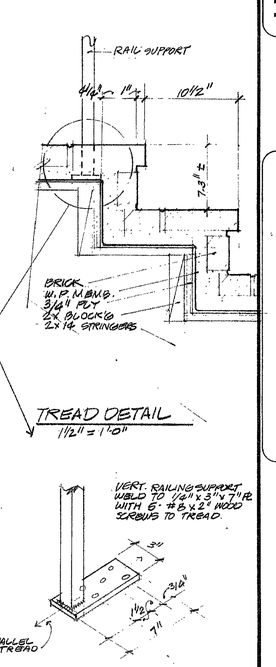

TREAD DETAIL
1 1/2" = 1'-0"

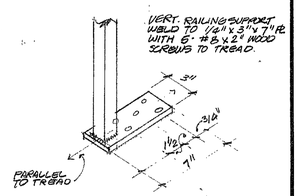

1 RAILING CONNECTION DETAIL N.T.S.

Revisions		
date	number	remarks

LENVIK & MINOR
architects
4 East Yanonali St., Santa Barbara, Ca. 93101
(805) 963-3357

OFFICE BUILDING
46 WEST HALEY ST.
SANTA BARBARA, CA.

STAIR DETAILS

date	job number
1-4-88	80.01
drawn by	checked by

sheet of sheets
A-5

Docusign Envelope ID: 3773F87A-0B89-4932-BA2C-CA8383B3EEAD

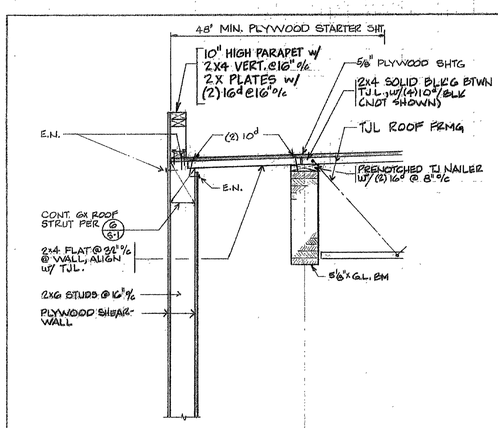

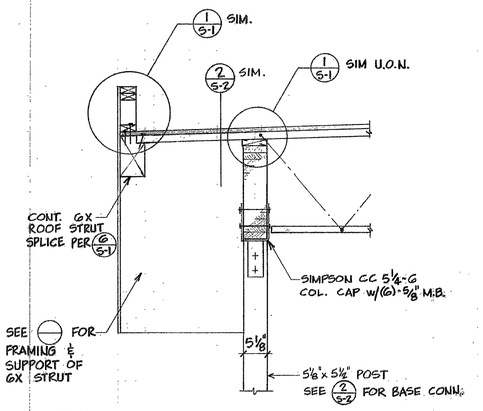

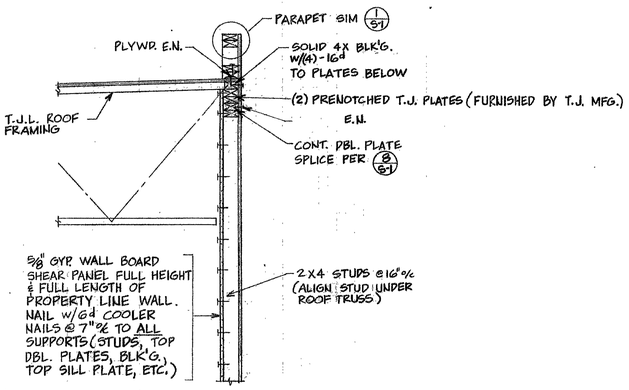

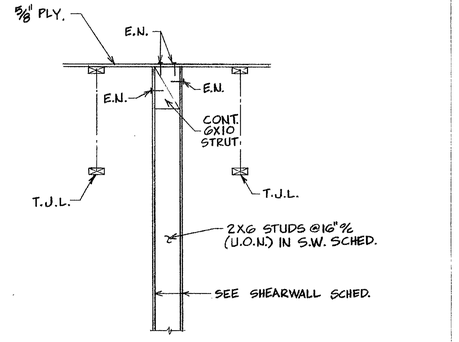

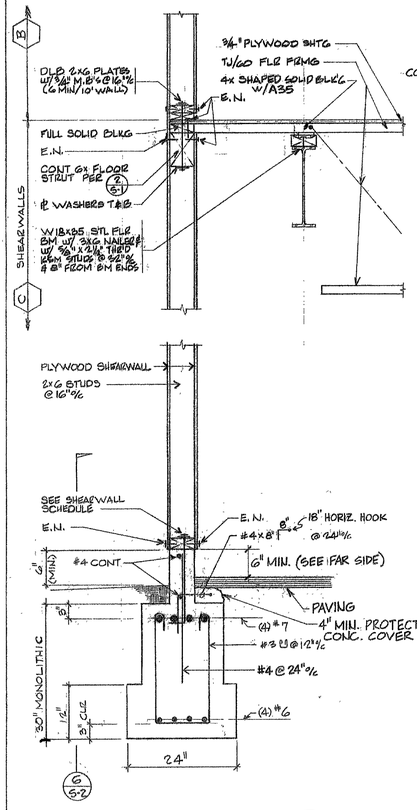

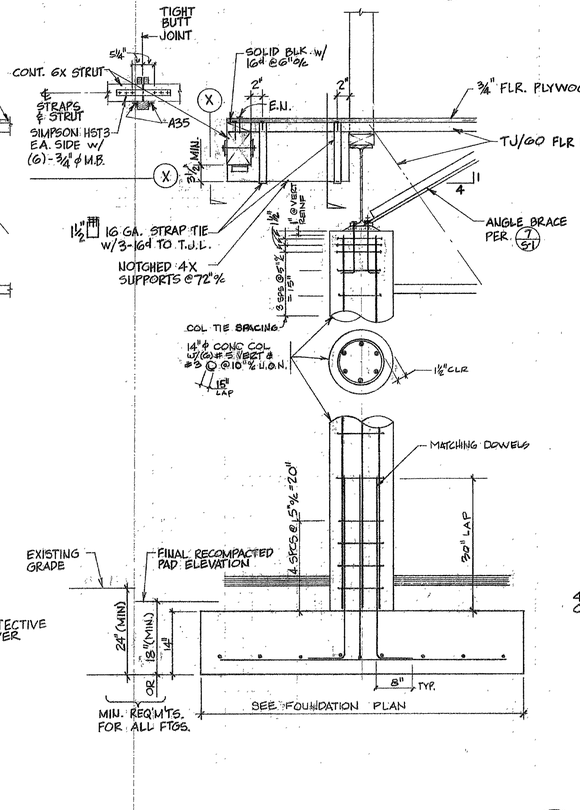

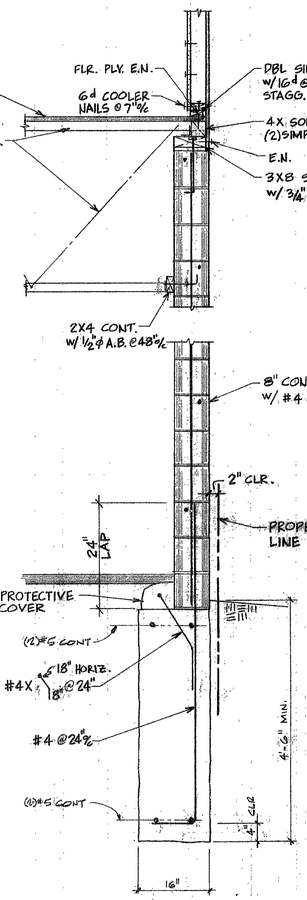

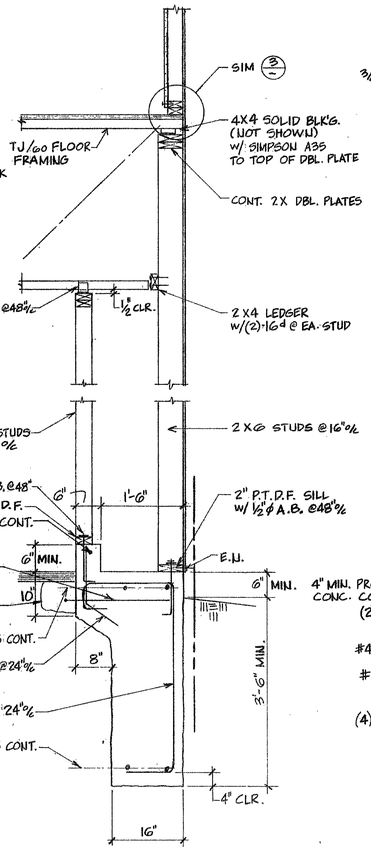

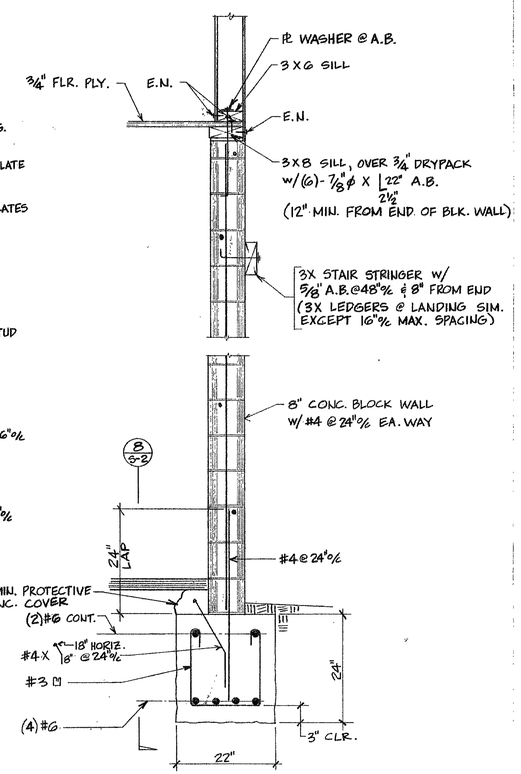

SCALE: 3/4" = 1'-0" U.O.N.

1 S-1 | 2 S-1 | 3 S-1 | 4 S-1 | 5 S-1

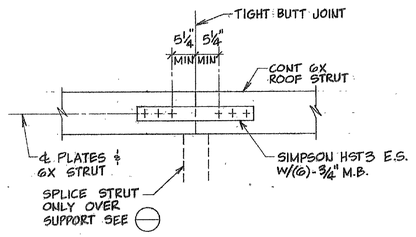

6 S-1

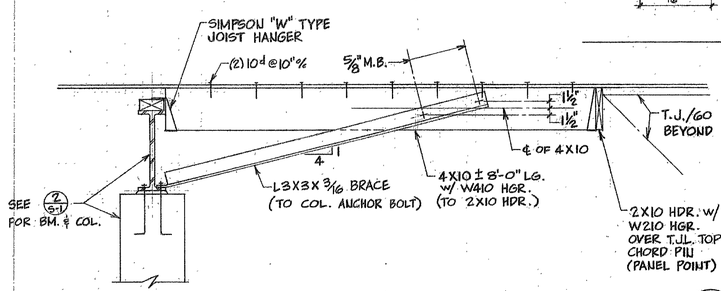

7 S-1

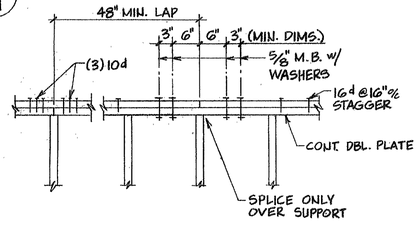

DBL. 2X PLATE SPLICE

8 S-1

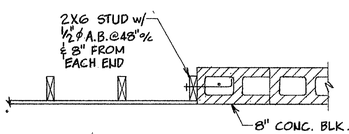

9 S-1

LENVIK & MINOR architects
4 East Yanonali St., Santa Barbara, Ca. 93101
(805) 963-3357

Revisions

date	number	remarks

OFFICE BUILDING
3 1 8 WEST HALEY
SANTA BARBARA, CA. 93101

STRUCTURAL DETAILS

date	job number
5/18/01	80-01
drawn by	checked by
sheet	of sheets
REVISED RS-1	

Docusign Envelope ID: 3773F87A-0B89-4932-BA2C-CA8383B3EEAD

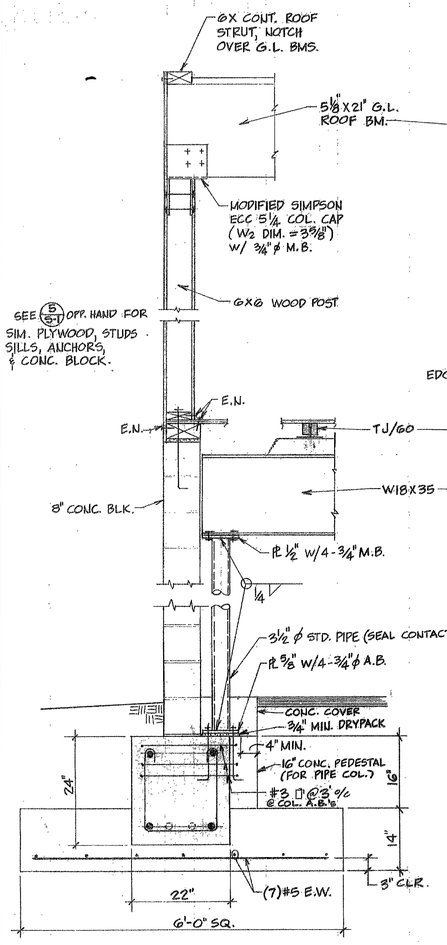

1 S-2

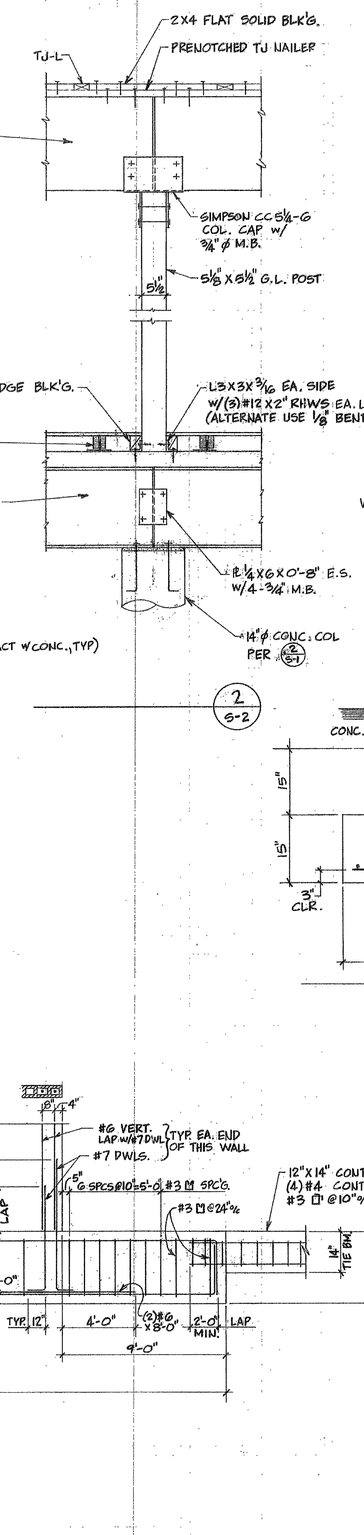

2 S-2

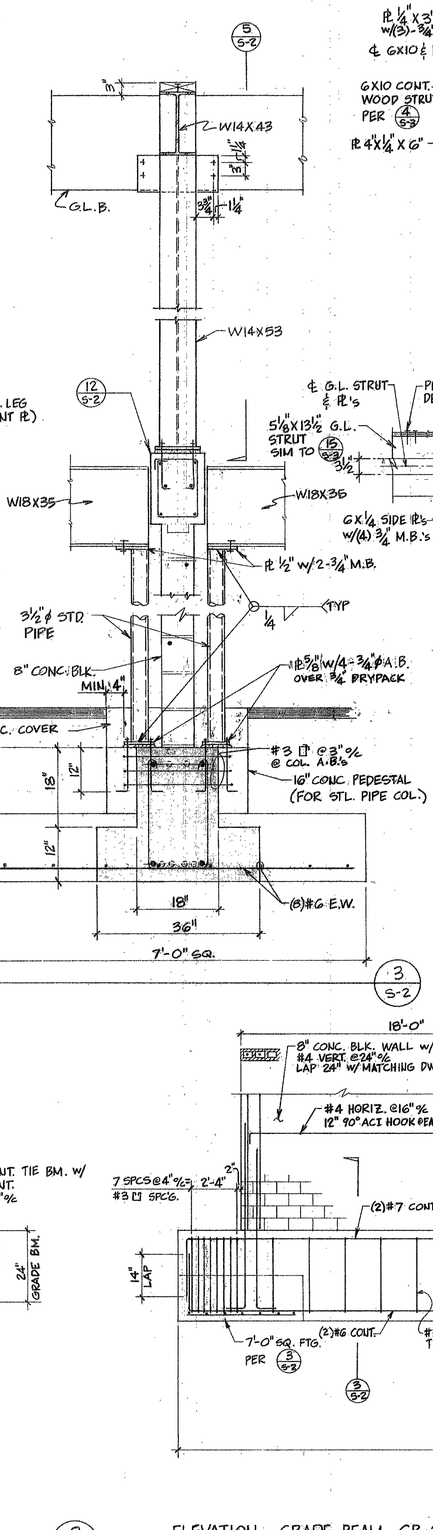

3 S-2

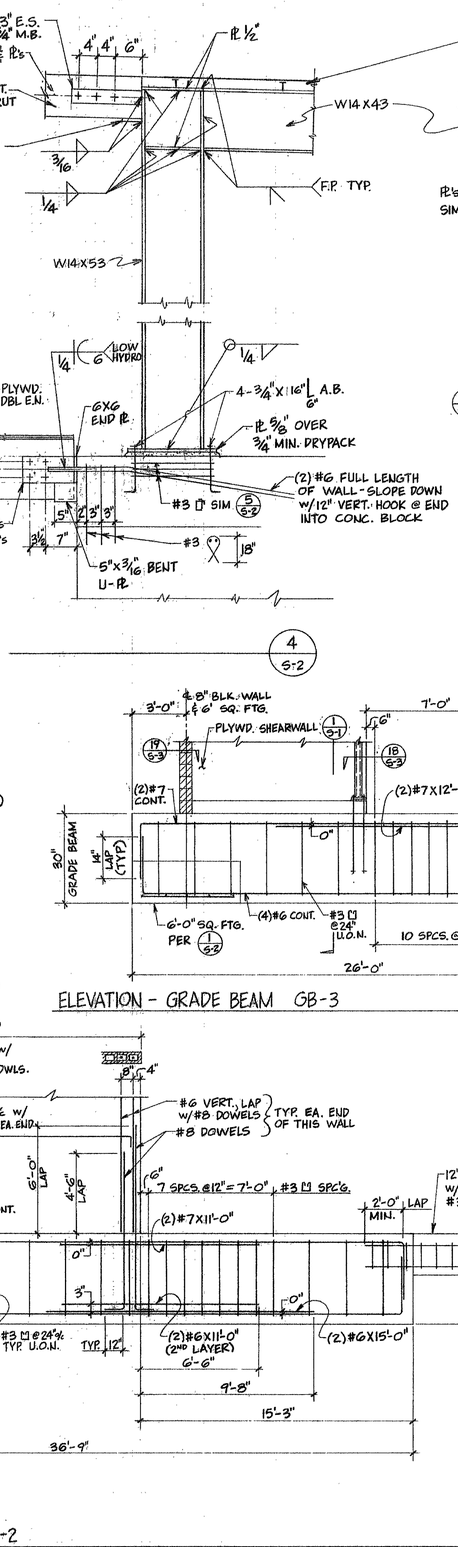

4 S-2

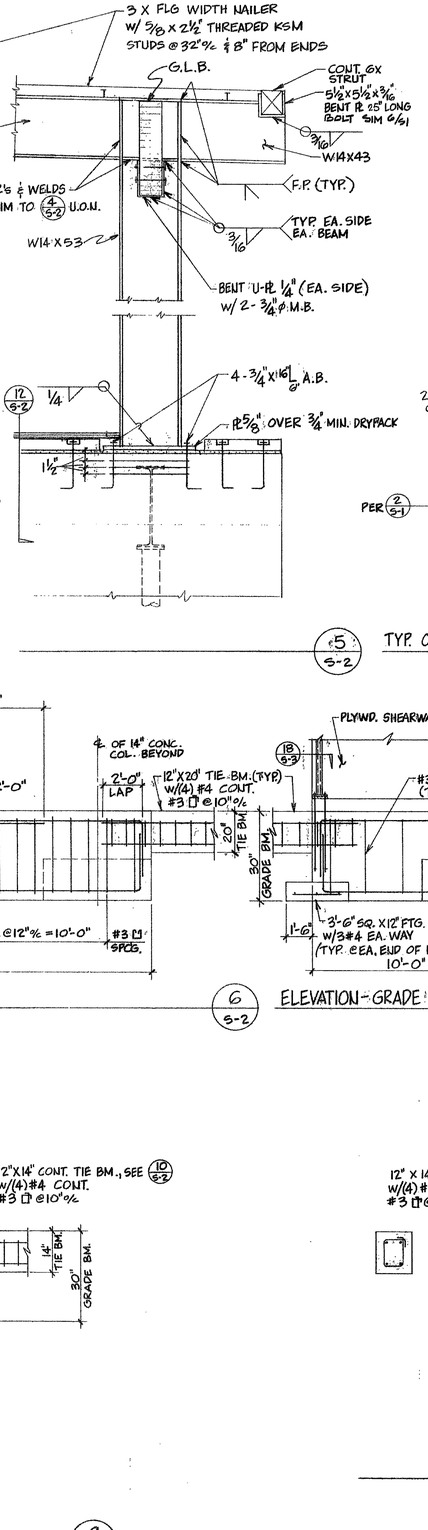

5 S-2

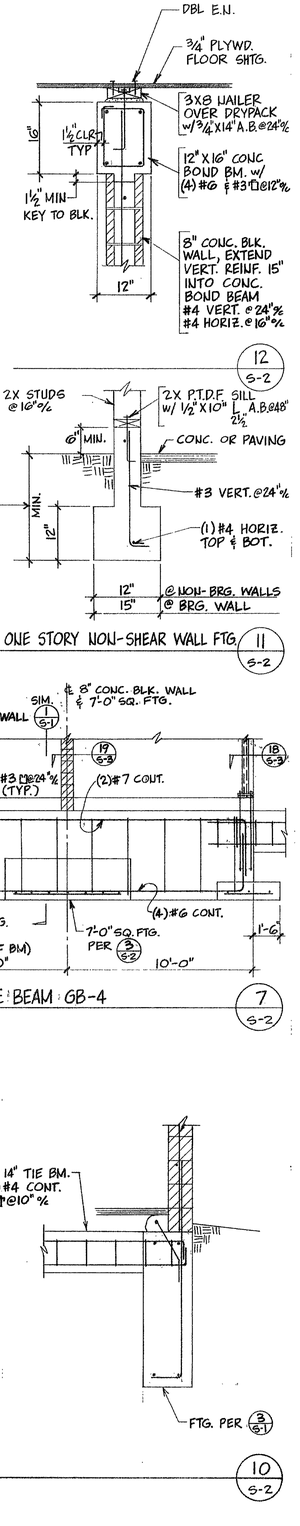

TYP. ONE STORY NON-SHEAR WALL FTG. 11 S-2

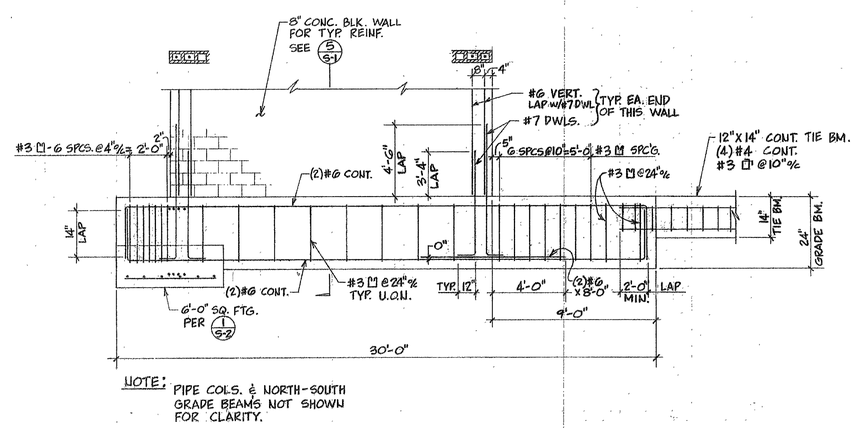

NOTE: PIPE COLS. & NORTH-SOUTH GRADE BEAMS NOT SHOWN FOR CLARITY.

ELEVATION - GRADE BEAM GB-1 8 S-2

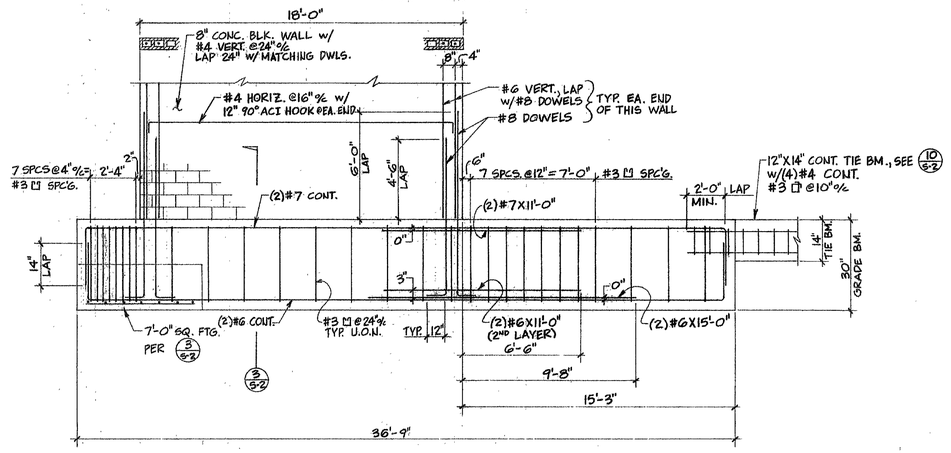

ELEVATION - GRADE BEAM GB-2 9 S-2

ELEVATION - GRADE BEAM GB-3 6 S-2

ELEVATION - GRADE BEAM GB-4 7 S-2

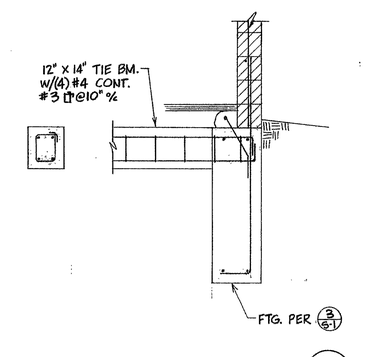

10 S-2

LENVIK & MINOR architects
4 East Yanonali St., Santa Barbara, Ca. 93101
(805) 963-3357

Revisions			
date	number	remarks	

OFFICE BUILDING
315 WEST HALEY
SANTA BARBARA CA 93101

STRUCTURAL DETAILS

date	job number
8-18-01	80-01
drawn by	checked by

sheet of sheets

REVISED 12-2

Docusign Envelope ID: 3773F87A-0B89-4932-BA2C-CA8383B3EEAD

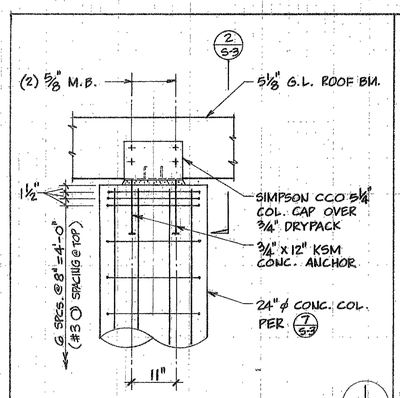

1 S-3

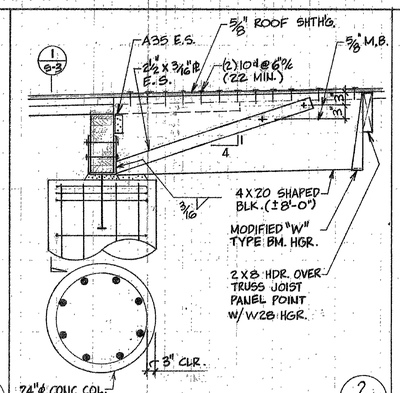

2 S-3

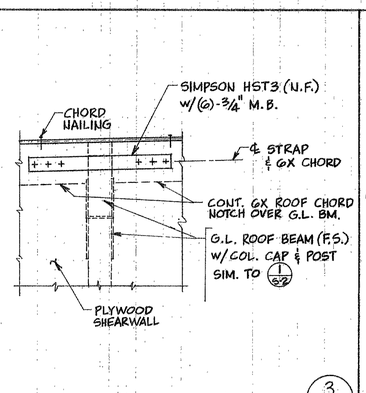

3 S-3

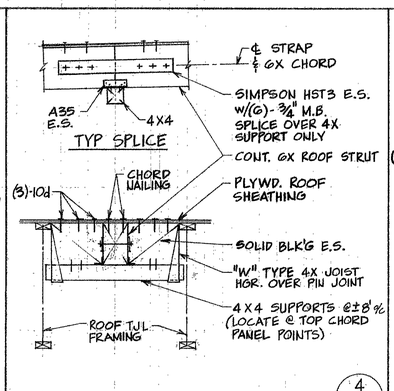

4 S-3

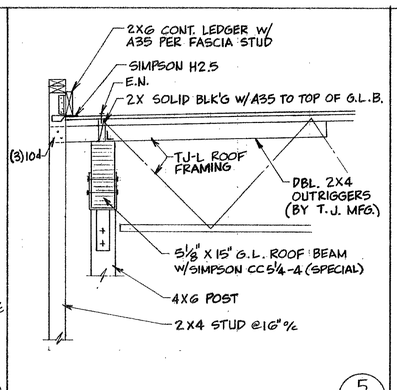

5 S-3

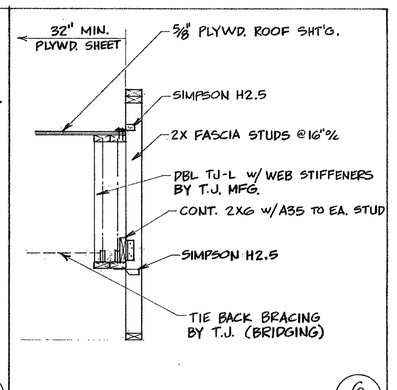

6 S-3

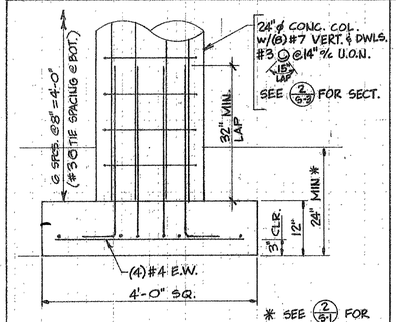

7 S-3

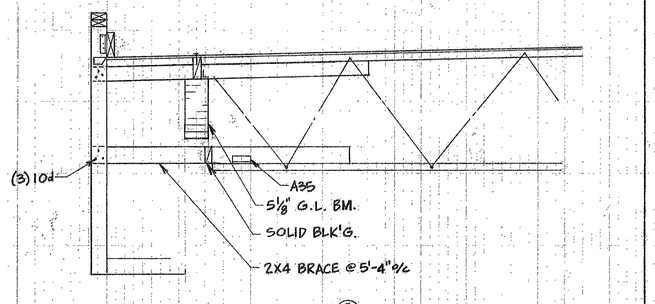

NOTE: THIS SECTION SIM. TO 5/S-3 U.O.N.

8 S-3

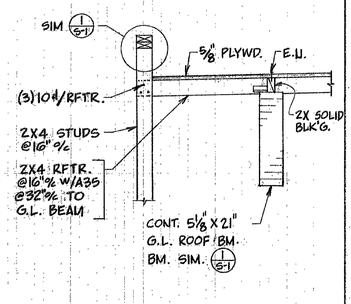

9 S-3

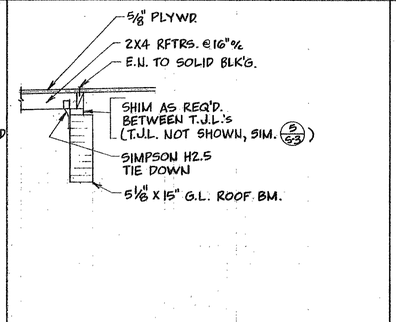

10 S-3

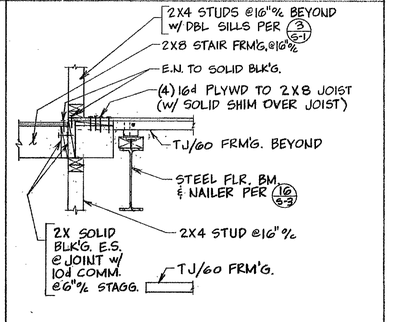

11 S-3

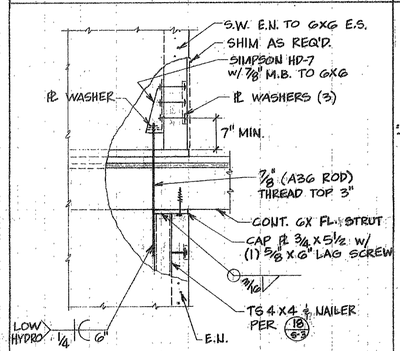

12 S-3

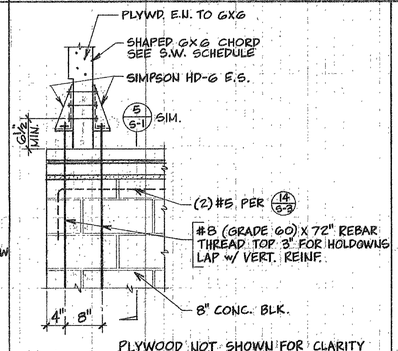

PLYWOOD NOT SHOWN FOR CLARITY

13 S-3

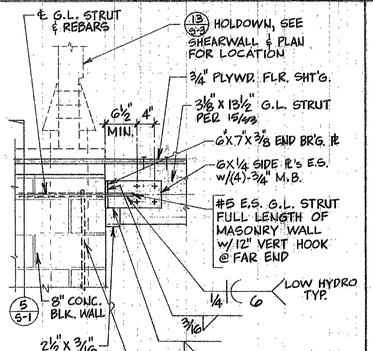

14 S-3

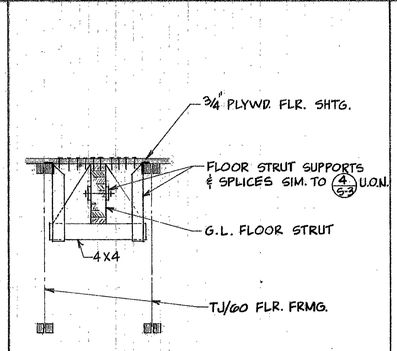

15 S-3

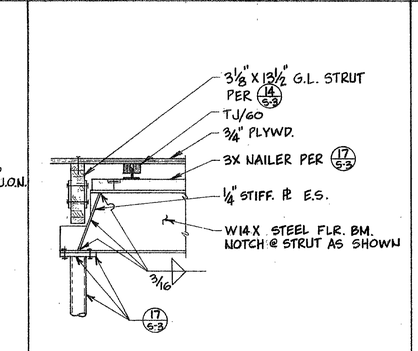

16 S-3

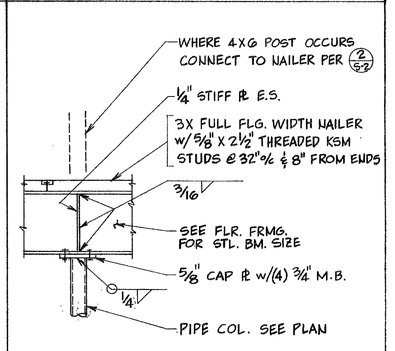

17 S-3

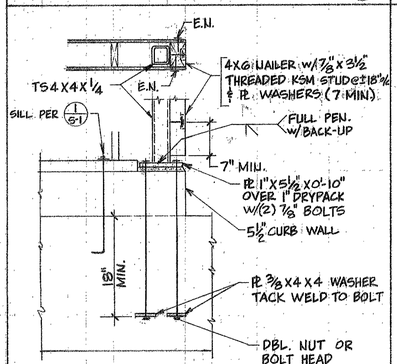

18 S-3

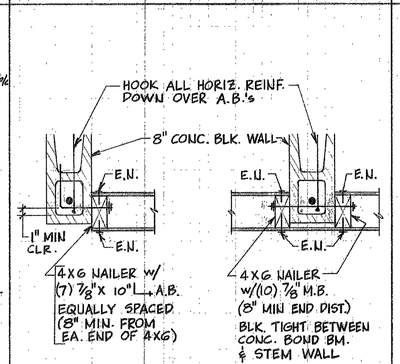

19 S-3

20 S-3

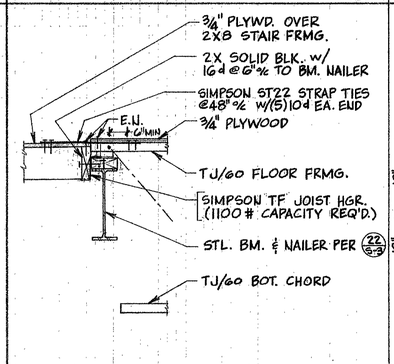

21 S-3

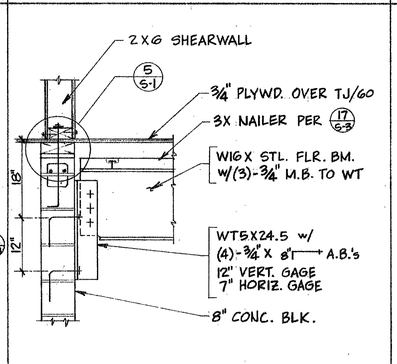

22 S-3

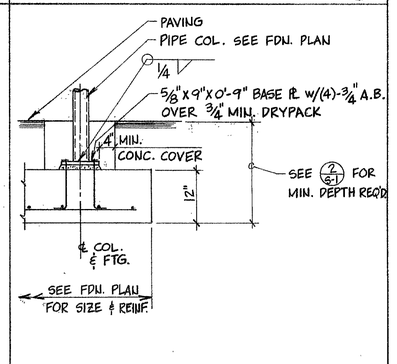

23 S-3

LENVIK & MINOR
architects
4 East Yanonali St., Santa Barbara, Ca.
(805) 963-3357
93101

revisions		
date	number	remarks

OFFICE BUILDING
515 W. 32nd HWY
SANTA BARBARA, CA. 93101

STRUCTURAL DETAILS

date	job number
8-18-81	80-07
drawn by	checked by

sheet of sheets

REVISED
RS-3

Docusign Envelope ID: 3773F87A-0B89-4932-BA2C-CA8383B3EEAD

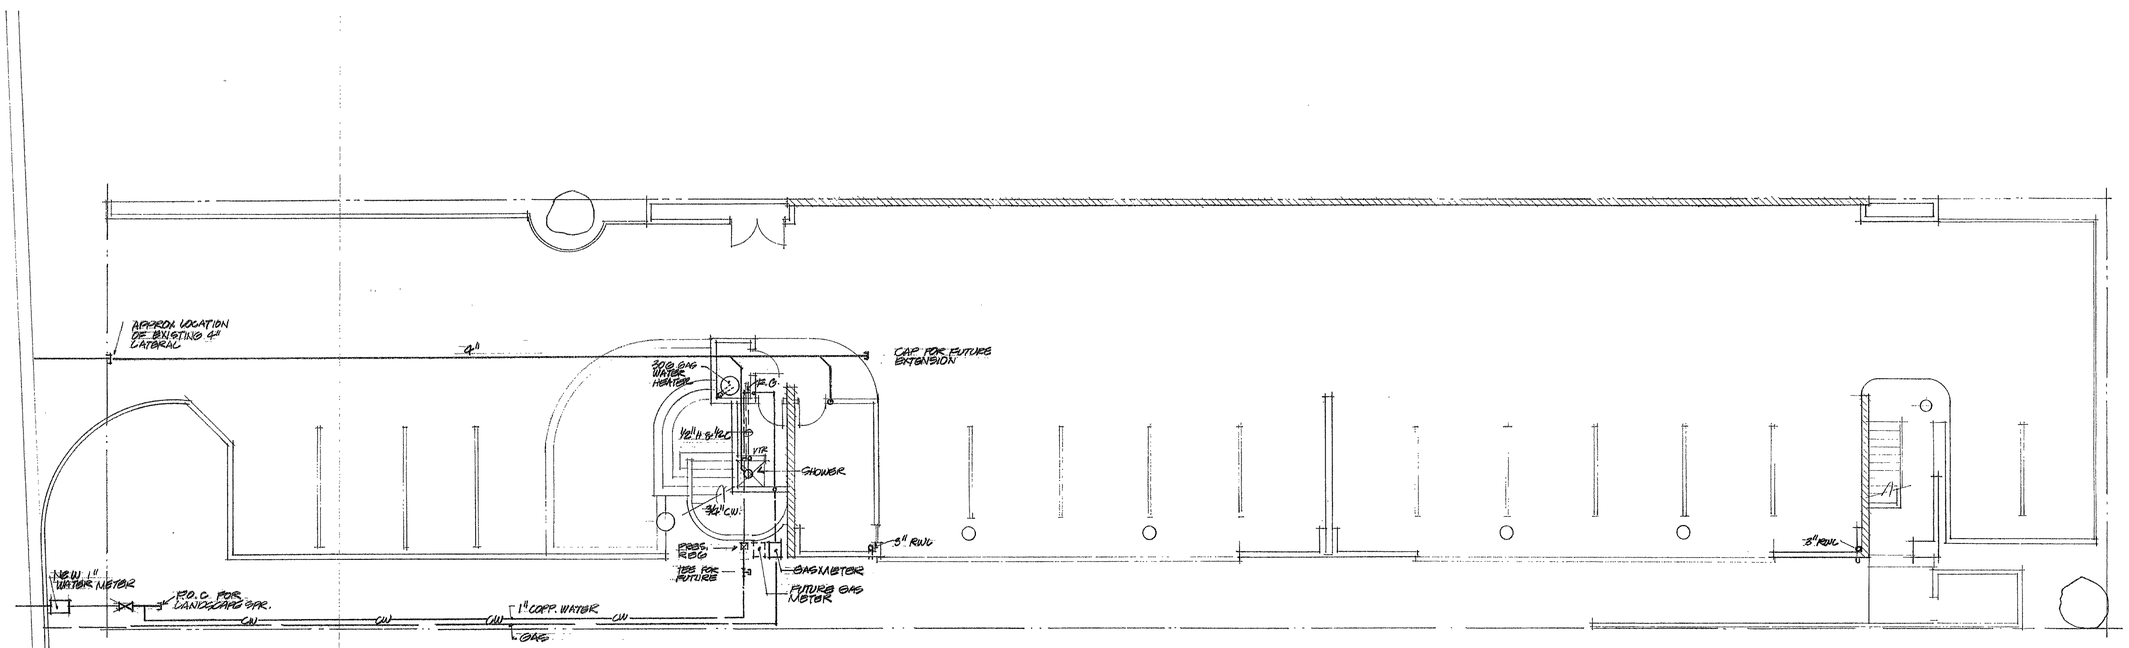

SITE PLAN / GROUND FLOOR PLUMBING PLAN

SCALE 1/8" = 1'-0"

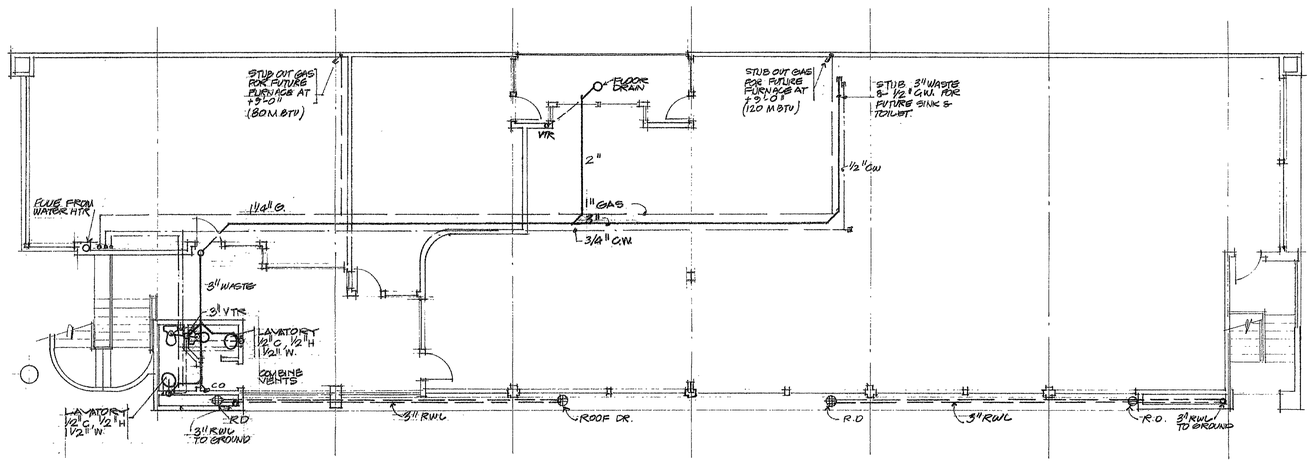

SECOND FLOOR PLUMBING PLAN

SCALE 1/8" = 1'-0"

revisions		
date	number	remarks
10/18/82		

LENVIK & MINOR
architects
4 East Yanonali St., Santa Barbara, Ca.
(805) 963-3357
93101

OFFICE BUILDING
316 WEST HALEY STREET
SANTA BARBARA, CA.

PLUMBING PLANS

date	job number
drawn by	checked by
sheet 11 of sheets	IP

Docusign Envelope ID: 3773F87A-0B89-4932-BA2C-CA8383B3EEAD

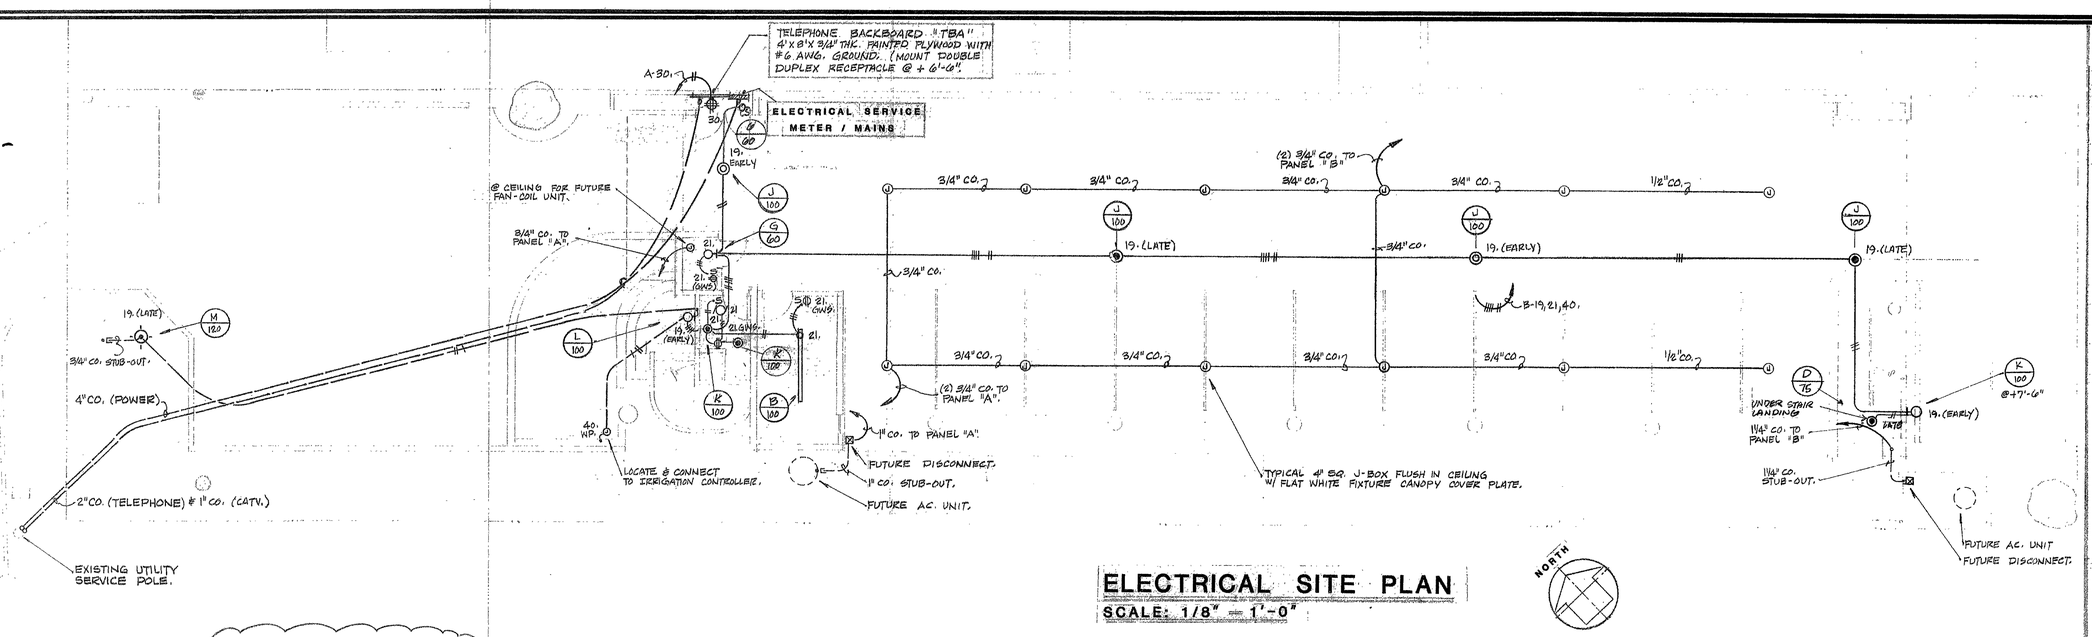

ELECTRICAL SITE PLAN

SCALE: 1/8" = 1'-0"

NORTH

LOAD ONLY REVISIONS 12-5-83

225 AMP. 1φ 3 WIRE MLO SQUARE "D" TYPE "NQO" PANEL "A" MOUNTING RECESSED 4" DEEP CABINET

CIRCUIT	VA	Φ	#	CB.	CONDR.	#	Φ	VA	CIRCUIT
NEW LIGHTS	1000		1	20/1	12	1		720	RECEPTACLES
			3		12	5		900	
SPARE	1000		5		12	7		720	
	1000		7		12	9		1620	(NEW)
	1000		9		12	11		1440	
WASHROOM LIGHTS	930		11		12	13		800	SPARE
SPACE			13			15		800	
SPACE			15			17			SPACE
FURNACE	600		17	20/1	12	19			
FUTURE FURNACE *	600		19			21			
FUTURE A.C. UNIT *	8000		21			23			RECEPTACLE ("TBA")
			23	20/1	12	25		500	
			25			27			
			27			29			
			29			31			
			31			33			
			33			35			
			35			37			
			37			39			
			39			41			
			41			43			

*= PROVIDE CB. LOCKING DEVICE
*= ESTIMATED LOAD

OLD CONNECTED LOAD	11.43	9.00	20.43 KW TOTAL
NEW CONNECTED LOAD	12.17	10.78	22.95 KW. TOTAL

225 AMP. 1φ 3 WIRE MLO SQUARE "D" TYPE "QO" PANEL "B" MOUNTING RECESSED 4" DEEP CABINET

CIRCUIT	VA	Φ	#	CB.	CONDR.	#	Φ	VA	CIRCUIT
LIGHTS	1200		1	20/1	12	1		1600	RECEPTACLES
	1245		3		12	5		1800	
	780		5		12	7		1450	
	1050		7		12	9		1450	(BLUE PRINT)
	875		9		12	11		1200	
SPARE			11		12	13		600	
			13			15		600	(FAU.)
			15			17		1500	INSTANT WATER HTR.
LIGHTS (EXTERIOR)	1110		17		12	19		1800	RECEPTACLES
(1ST FL. W&S)	960		19		12	21		1400	
SPACE			21			23		1000	
			23			25		1200	
			25			27		1200	
			27			29		1200	(COPIER)
			29			31		1000	(COMPUTER)
			31			33		1400	
RECEPTACLE ("TBB")	500		33	20/1	12	35		675	LIGHTS (CONF. RM.)
FURNACE	800		35	20/1	12	37		600	RECEPTACLES
FUTURE A.C. UNIT *	7500		37			39		500	IRRIGATION CONTROLLER
			39			41			SPARE
			41			43			

*=PROVIDE CB. LOCKING DEVICE
*=ESTIMATED LOAD

CONNECTED LOAD 28.97 KW. TOTAL

SINGLE LINE DIAGRAM

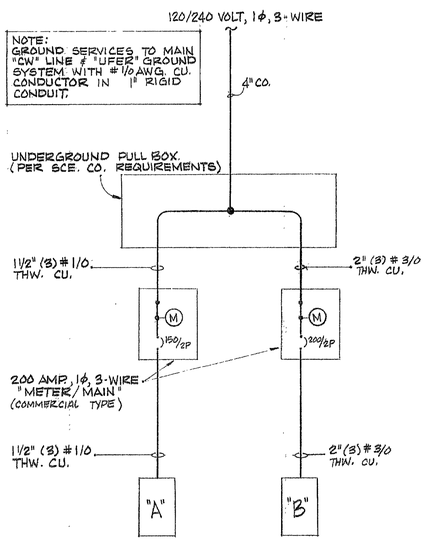

REFER TO SHEET "E-2" FOR REVISED ELECTRICAL FLOOR PLAN.

ELECTRICAL FLOOR PLAN

SCALE: 1/8" = 1'-0"

NORTH

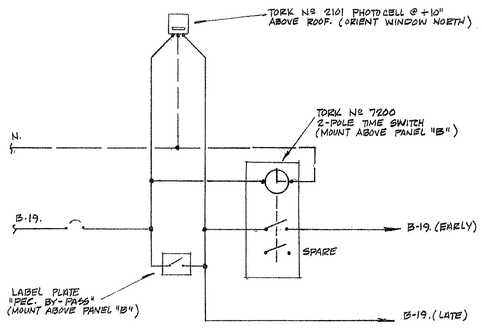

EXTERIOR LIGHTING CONTROL DIAGRAM

ELECTRICAL SYMBOL LIST

LIGHT FIXTURES:

- A / 100 — FIXTURE TYPE / INPUT WATTAGE
- FLUORESCENT
- SURFACE MOUNTED
- WALL MOUNTED
- RECESSED
- RECESSED-DIRECTIONAL
- SURFACE-DIRECTIONAL
- EXIT LIGHT
- EMERGENCY LIGHT
- POLE LIGHT STANDARD

MISCELLANEOUS EQUIP. & OUTLETS:

- DISCONNECT SWITCH
- RELAY OR CONTACTOR
- MAGNETIC MOTOR STARTER
- MOTOR OUTLET
- JUNCTION BOX
- LIQUID TIGHT FLEXIBLE METAL CONDUIT CONNECTION TO EQUIP. (STEEL FLEX TO LIGHT FIXTURES)

SWITCHES AND CONTROLS: (+42"± STD)

- S — SPST.
- S_2 — 2-POLE
- S_3 — 3-WAY
- S_4 — 4-WAY
- S_K — KEY OPERATED
- S_P — PILOT LIT TOGGLE
- S_{MC} — MOMENTARY CONTACT
- S_M — MANUAL MOTOR STARTER
- CB. SHUNT-(MUSHROOM HEAD)
- THERMOSTAT (+54")

CONDUIT AND WIRE:

- ABOVE GROUND / FLOOR CONDUIT
- BELOW GROUND / FLOOR CONDUIT
- SURFACE WIREMOLD RACEWAY
- CAPPED CONDUIT STUB-OUT
- 4 # 12 AWG (MAX.) IN 1/2" CONDUIT
- 7 # 12 AWG (MAX.) IN 3/4" CONDUIT
- 12 # 12 AWG (MAX.) IN 1" CONDUIT
- OUTLET WITH 3/4" CO. STUB INTO ACCESSIBLE CEILING SPACE.

WALL MOUNTED RECEPTACLES: (+12"± STD)

- SINGLE 120 VOLT, 20 AMP.
- DUPLEX 120 VOLT, 15 AMP. (VERTICAL MOUNT)
- DUPLEX (HORIZONTAL MOUNT)
- DOUBLE DUPLEX 120 VOLT, 15 AMP.
- 20 AMP. 208/240 VOLT
- 30 AMP. 208/240 VOLT
- 50 AMP. 208/240 VOLT
- CLOCK OUTLET (+66" STD)
- TOP HALF SWITCHED
- GFI. CIRCUIT

FLOOR OUTLETS:

- FLUSH FLOOR BOX
- DUPLEX 120 VOLT, 20 AMP.
- FLUSH FLOOR COUPLING
- TELEPHONE

COMMUNICATIONS OUTLETS:

- CLOCK
- SPEAKER
- COMBINATION
- TELEPHONE-WALL (+12"± STD.)
- INTERCOM
- TELEVISION
- CRT TERMINAL
- MICROPHONE JACK
- PROJECTOR JACK
- MANUAL FIRE ALARM STATION (SHOWN WITH ALARM DEVICE ABOVE)
- FIRE ALARM BELL
- FIRE ALARM HORN
- SMOKE DETECTOR
- HEAT DETECTOR

CABINETS:

- RECESSED BRANCH CIRCUIT PANEL
- SURFACE BRANCH CIRCUIT PANEL
- TERMINAL CABINET

LETTER DESIGNATIONS:

WP	WEATHERPROOF
CO.	CONDUIT ONLY
GWS.	GANG WITH SWITCH
FBO.	FURNISHED BY OTHERS
FBM.	FURNISHED BY MECH'L CONTR.
FBE.	FURNISHED BY ELECTR. CONTR.

revisions	date	number	remarks
	5-16-83	1	
	10-20-83	2	

John Buss & Associates
Lighting • Power • Communications
105 West Mission Street
Santa Barbara, CA. 93101
(805) 965-3535

LENVIK & MINOR architects
4 East Yanonali St., Santa Barbara, Ca. 93101
(805) 963-3357

OFFICE BUILDING FOR:
"LENVIK & MINOR ARCHITECTS"
315 WEST HALEY STREET
SANTA BARBARA, CA.

date 3-11-83	job number 290-01
drawn by JAMES	checked by J. BUSS

sheet E-1 of sheets

REVISED

REVISED 3-8-83

Docusign Envelope ID: 3773F87A-0B89-4932-BA2C-CA8383B3EEAD

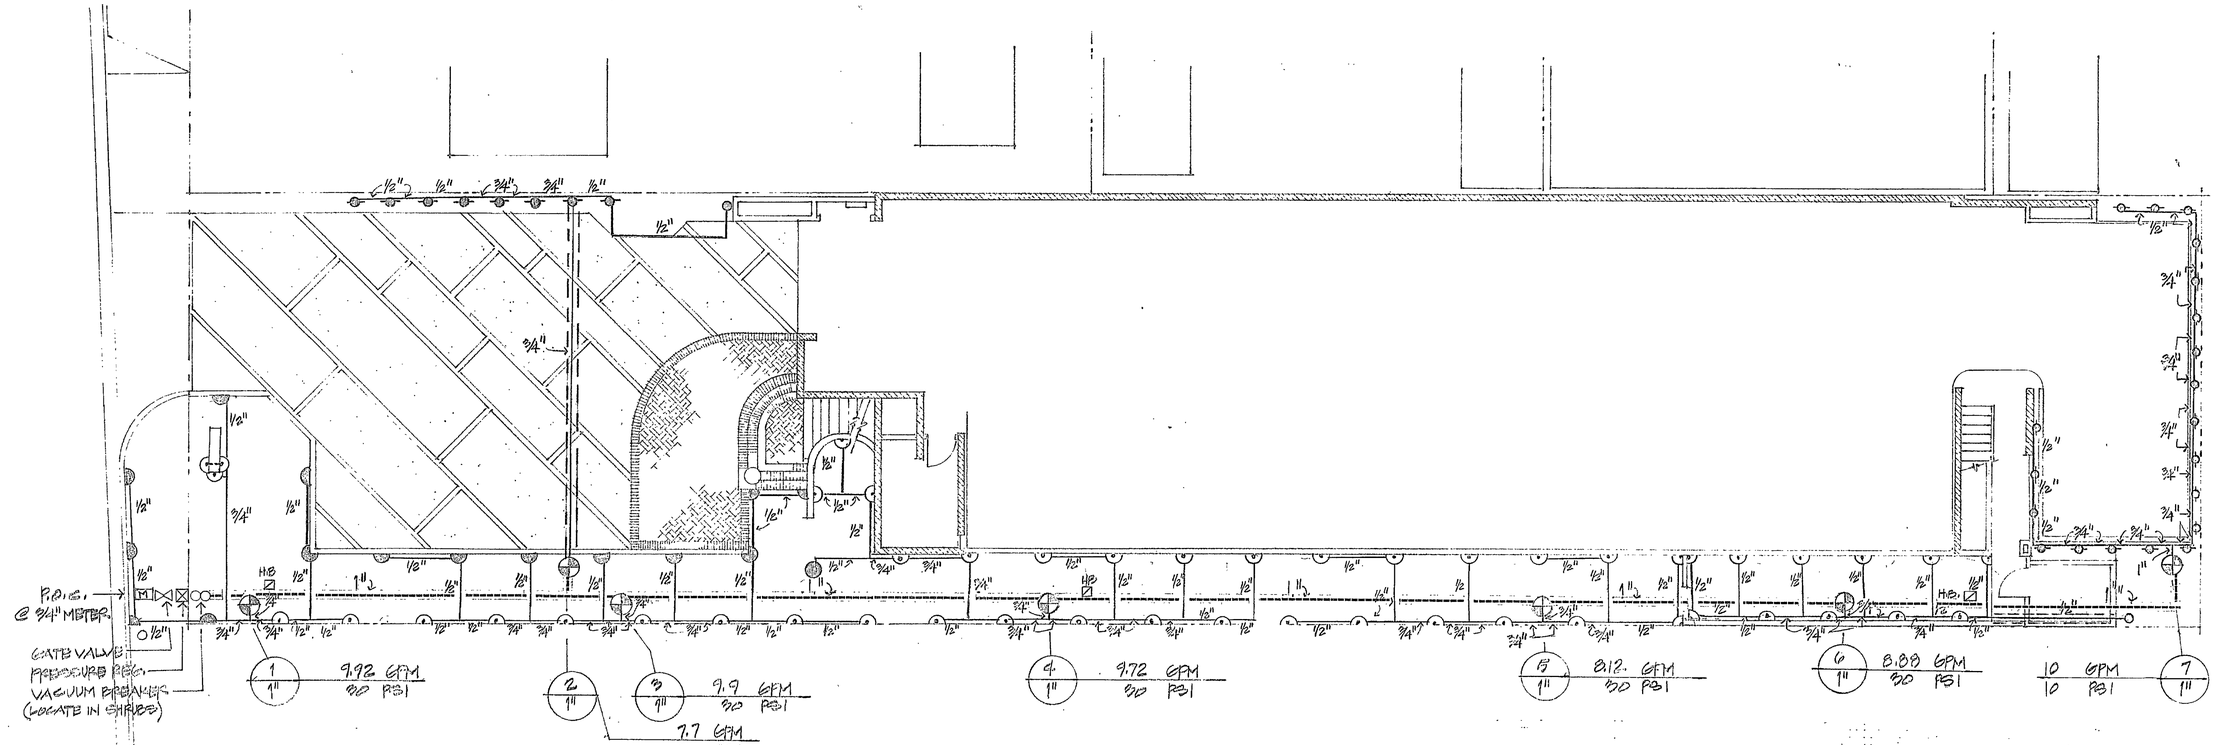

DETAIL NO.	SYMBOL	MANUFACTURER & NO.	DESCRIPTION	PSI	GPM	RADIUS
G/P3		TORO 570HP-10'-QLA	12" Pop up spray heads, low angle	30	.5	12
		TORO 570HP-10'-HLA		30	1.0	12
		TORO 570HP-10'-FLA		30	2.0	12
A/P1		TORO 570S-10'-QLA	Shrub spray heads, low angle	30	.5	12
		TORO 570S-10'-HLA		30	1.0	12
		TORO 570S-10'-FLA		30	2.0	12
A/P4		TORO 516-30	Adjustable stream bubbler	10	.5	4
A/P5		TORO 514-20	Adjustable flood bubbler	30	2.4	—
V/S		CHAMPION MODEL 300	manual control valve - see plan for size			
G/V		Gate valve - line size	bronze, in lockable valve box			
P/V		1" Pressure vacuum breaker, Neptune 720				
H/B		CHAMPION 401LK	3/4" x 3/4" loose key hose bibb			
		Class 200 PVC non pressure lateral 12" below grade				
		Schedule 40 PVC presure line (for lines 2" and larger use class 315) 18" below grade				
		Class 160 PVC sleeve under paving				

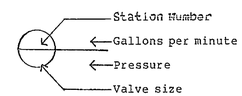

IRRIGATION NOTES:

1. System design based on the following:
   A. 135 PSI static pressure according to City Water Department
   B. 3/4" water meter
   C. 3/4" copper service line
   D. Available GPM = 10
2. Location of lines and valves is diagrammatic only. Locate in planting areas wherever possible.
3. Verify dimensions and make adjustments in system as required to provide head to head coverage.
4. Contractor to adjust arcs and radii of all heads for proper coverage.

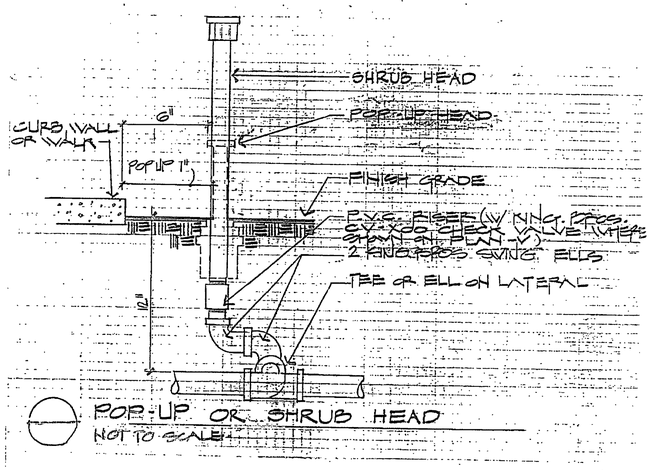

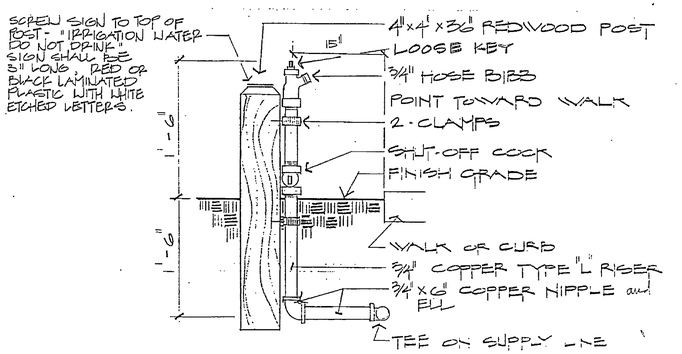

P/L 1" — HOSE BIBB DETAIL (DOWNSTREAM OF BACKFLOW PREVENTER)
NOT TO SCALE

IRRIGATION PLAN SCALE 1/8"=1'-0"

revisions			
date	number	remarks	
6/15			

LENVIK & MINOR architects
1 East Canon Perdido St., Santa Barbara, Ca.
(805) 966-3357 93101

LENVIK and MINOR, ARCHITECTS
815 WEST HALEY STREET
SANTA BARBARA, CALIF.

LANDSCAPE ARCHITECT
GRANT CASTLEBERG
420 E. CARRILLO STREET
SANTA BARBARA, CAL. 93101
(805) 965-2058

date	job number
2-19-81	81219
drawn by	checked by
WHITEBAY	

sheet of sheets

L-1

Docusign Envelope ID: 3773F87A-0B89-4932-BA2C-CA8383B3EEAD

12 | LIGUSTRUM TEXANUM
5 G. | TEXAS PRIVET @ 2'-6" O.C.

1 | CISSUS HYPOGLAUCA
5 G. | ATTCH. TO WALL (A L-3)

EX. PITTOSPORUM

EX. CYPRESS

GRAVEL 2" DEEP

GRASS BETWEEN CONCRETE

1 | WISTERIA SENENSIS (C L-3)
5 G. | CHINESE WISTERIA ATTCH. TO WALL AS DIRECTED BY ARCH.

1 | PARTHENOCISSUS TRICUSPIDATA
1 G. | BOSTON IVY cut back to 6" after planting

BUILDING

SIGN

50 | AGAPANTHUS AFRICANUS
1 G. | LILY OF THE NILE @ 21" O.C.

8 | ABUTILON HYBRIDUM
5 G. | FLOWERING MAPLE @ 12' O.C.

2 | PARTHENOCISSUS TRICUS,
1 G. | BOSTON IVY cut back to 6" after planting

2" DEEP GRAVEL

TRASH

EX. LIGUSTRUM

EX. CYPRESS

2"X12" RWD HEADER, 2" ABOVE GRADE

FROM FLATS | FRAGARIA CHILOENSIS
WILD STRAWBERREY @ 12" O.C.

1 | PLATANUS RACEMOSA
15 G. | CALIF. SYCAMORE, MULTI SINGLE STK. AS REQ'D.

29 | PITTOSPORUM TOBIRA 'VAR.'
5 G. | VARIEGATED TOBIRA

1 | EX. JACARANDA

15 | DURANTA REPENS
5 G. | SKY FLOWER

2 | PLATANUS RACEMOSA
15 G | CALIF. SYCAMORE, MULTI SINGLE STK. AS REQ'D.

14 | AGAPANTHUS AFRICANUS
1 G. | LILY OF THE NILE @ 21" O.C.

2 | PLATANUS RACEMOSA
15 G. | CALIF. SYCAMORE, MULTI SINGLE STK. AS REQ'D.

11 | JACARANDA ACUTIFOLIA
15 G | JACARANDA, MULTI SINGLE STK. AS REQ'D.

1 | PLATANUS RACEMOSA
15 G | CALIF. SYCAMORE, MULTI SINGLE STK. AS REQ'D.

1 | PARTHENOCISSUS TRICUS,
1 G. | BOSTON IVY cut back to 6" after planting

21 | LIGUSTRUM TEXANUM
5 G. | TEXAS PRIVET @ 2'-6" O.C.

1 | CISSUS HYPOGLAUCA (C L-3)
5 G. | ATTCH. TO WALL

2 | PARTHENOCISSUS TRICUS,
1 G. | BOSTON IVY cut back to 6" after planting

12 | PITTOSPORUM 'WHEELER DWARF'
1 G. | DWARF TOBIRA @ 2'-6" O.C.

1 | JACARANDA ACUTIFOLIA
15 G | JACARANDA, MULTI SINGLE STK. AS REQ'D.

1 | CLYTOSTOMA CALLISTEGIOIDES (C L-3)
5 G. | VIOLET TRUMPET VINE

Revisions		
date	number	remarks
5/16		

LENVIK & MINOR architects
4 East Yanonali St., Santa Barbara, Ca. 93101
(805) 963-3357

LENVIK and MINOR OFFICE
618 WEST HALEY STREET
SANTA BARBARA, CALIF.

REGISTERED LANDSCAPE ARCHITECT
DEWITT CASTLEBERG NO. 1065
Signature
2/4/81
Date
STATE OF CALIFORNIA

PLANTING PLAN SCALE 1/4"=1'-0"

date	job number
2-6-81	8109
drawn by MONTGOMERY	checked by
sheet	of 5 sheets

L-2

Docusign Envelope ID: 3773F87A-0B89-4932-BA2C-CA8383B3EEAD

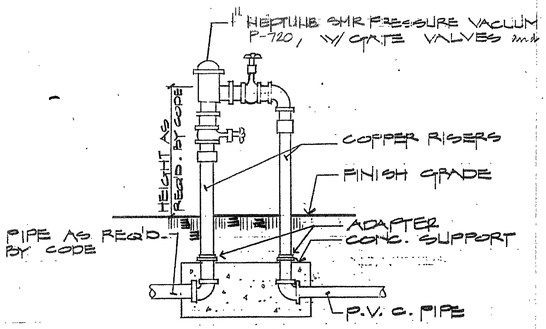

A PRESSURE VACUUM BREAKER
NOT TO SCALE

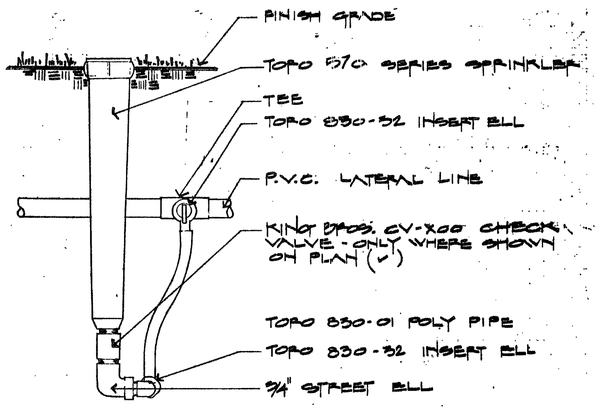

D 12" POP-UP HEAD
NOT TO SCALE

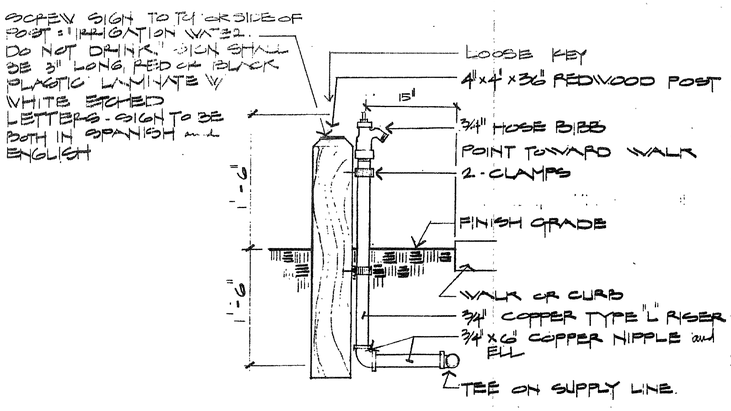

B HOSE BIBB DETAIL
NOT TO SCALE

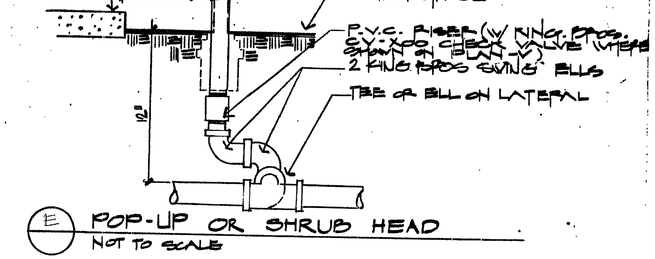

E POP-UP OR SHRUB HEAD
NOT TO SCALE

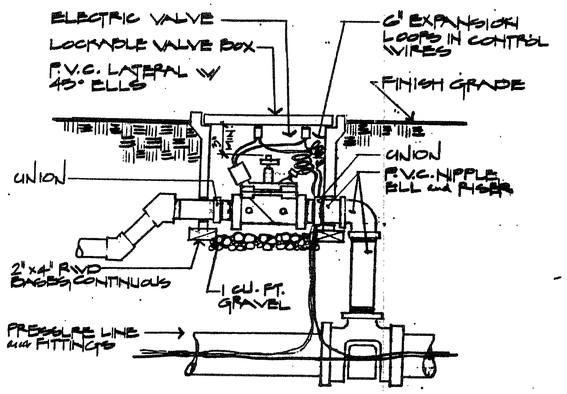

C ELECTRIC VALVE
NOT TO SCALE

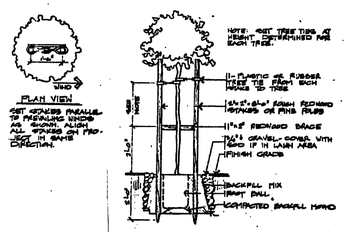

DOUBLE STAKE PLANTER DETAIL
NO SCALE F

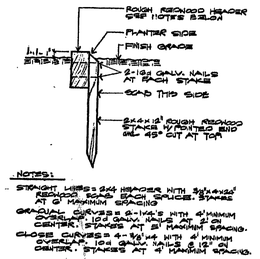

WOOD HEADER DETAIL
NOT TO SCALE G

DETAIL NO.	SYMBOL	MANUFACTURER & NO.	DESCRIPTION	PSI	GPM	RADIUS
E L-3		TORO 570P-15'-Q	Pop up spray heads, standard gallonage	30	1.0	15
		TORO 570P-15'-H		30	2.0	15
		TORO 570P-15'-F		30	4.0	15
	240° 270°	TORO 570P-ADJ	(Adjustable arc nozzle)		Varies	
		TORO 570HP-15'-Q	12" Pop up spray heads, standard gallonage	30	1.0	15
	12"	TORO 570HP-15'-H		30	2.0	15
		TORO 570HP-15'-F		30	4.0	15
		TORO 570HP-ADJ	(Adjustable arc nozzle)		Varies	
D L-3	6"	TORO 570SP-15'-Q	Slim-6 6" pop up spray heads, standard gallonage	30	1.0	15
	6"	TORO 570SP-15'-H		30	2.0	15
		TORO 570SP-15'-F		30	4.0	15
	6"	TORO 570SP-ADJ	(Adjustable arc nozzle)		Varies	
	LP	TORO 570P-12'-Q	Pop up spray heads, low gallonage	25	.7	12
	LP	TORO 570P-12'-H		25	1.0	12
	LP	TORO 570P-12'-F		25	2.0	12
E L-3		TORO 570P-10'-QLA	Pop up spray heads, low angle	30	.5	12
		TORO 570P-10'-HLA		30	1.0	12
		TORO 570P-10'-FLA		30	2.0	12
	6"	TORO 570SP-10'-QLA	Slim-6 6" pop up spray head, low angle	30	.5	12
	6"	TORO 570SP-10'-HLA		30	1.0	12
		TORO 570SP-10'-FLA		30	2.0	12
	9'x18'	TORO 570P-9'-SST	9' Side strip	20	1.0	9 x18
	4'x24'	TORO 570P-4'-SST	4' Side strip	20	1.05	4 x24
		TORO 570S-15'-Q	Shrub spray heads, standard gallonage	30	1.0	15
		TORO 570S-15'-H		30	2.0	15
		TORO 570S-15'-F		30	4.0	15
		TORO 570S-10'-QLA	Shrub spray heads, low angle	30	.5	12
		TORO 570S-10'-HLA		30	1.0	12
		TORO 570S-10'-FLA		30	2.0	12
	4'x24'	TORO 570S-4'SST	4' Side strip shrub head	20	1.05	4 x 24
	9'x18'	TORO 570-9'-SST	9' Side strip shrub head	20	1.0	9 x 18
		TORO 514-20	adjustable flood bubbler	30	2.4	
B L-3		CHAMPION B401	3/4" x 3/4" loose key hose bibb			
C L-3 A L-3		WEATHERMATIC 110241F	Electric (plastic) diaphragm valve with flow adjustment - see plan for size			
		1"	Pressure vacuum breaker Neptune SMR P-720			
			Class 200 PVC non pressure lateral 12" below grade			
			Schedule 40 PVC pressure line (for lines 2" and larger use class 315) 18" below grade			
			Class 160 PVC sleeve under paving			
	C		Irritrol MC 12 -- 12 station controller - wall mount - provide batteries (A).			
	C		Irritrol MC 4 -- 4 station controller - wall mount - provide batteries (B).			

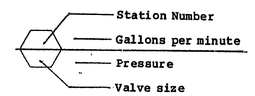

IRRIGATION NOTES:

1. System design based on the following:

   A. 112 PSI static pressure according to Fred Olsen/ City of Santa Barbara.
   B. 5/8" water meter
   C. 3/4" copper service line
   D. Available GPM =12

2. Location of lines and valves is diagrammatic only. Locate in planting areas wherever possible.
3. Verify dimensions and make adjustments in system as required to provide head to head coverage.
4. Contractor to adjust arcs and radii of all heads for proper coverage.
5. Controller - wall mount. Enclose wire to ground in conduit. Connect to electrical source. Provide batteries.
6. Refer to written specifications accompanying these plans for detailed instructions.

REGISTERED LANDSCAPE ARCHITECT GRANT CASTLEBERG No. 1065 Signature 7/22/22 Date STATE OF CALIFORNIA

Revisions		
date	number	remarks

LENVIK & MINOR architects
4 East Yanonali St., Santa Barbara, Ca. 93101
(805) 963-3357

OFFICE ADDITION
HALBERT RESIDENCE
515 WEST HALBERT ST
SANTA BARBARA, CA

Castleberg Associates
Landscape Architecture—Planning
430 East Carrillo, Santa Barbara, CA 93101
(805) 965-3063

date	job number
	21019
drawn by	checked by
MM	
sheet	of sheets

Docusign Envelope ID: 3773F87A-0B89-4932-BA2C-CA8383B3EEAD

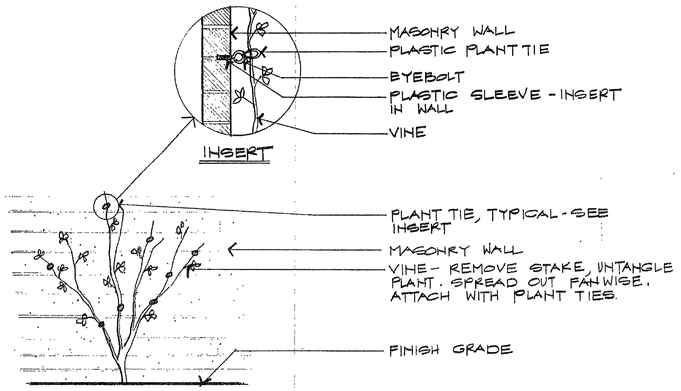

A L-3 TIE DETAIL
NO SCALE

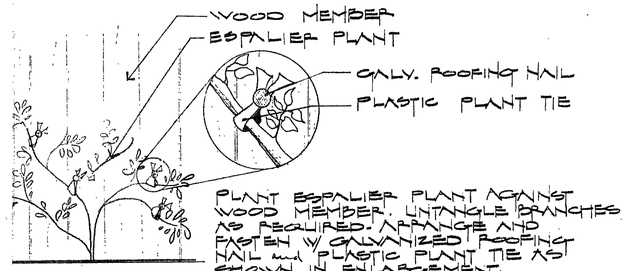

C L-3 ESPALIER TIE DETAIL
NOT TO SCALE

B L-3 GATE VALVE
NOT TO SCALE

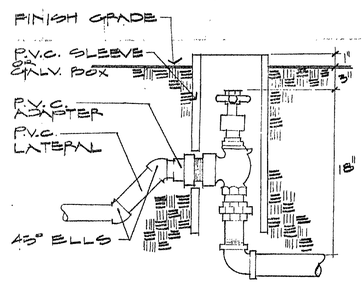

F L-3 MANUAL CONTROL VALVE
NOT TO SCALE

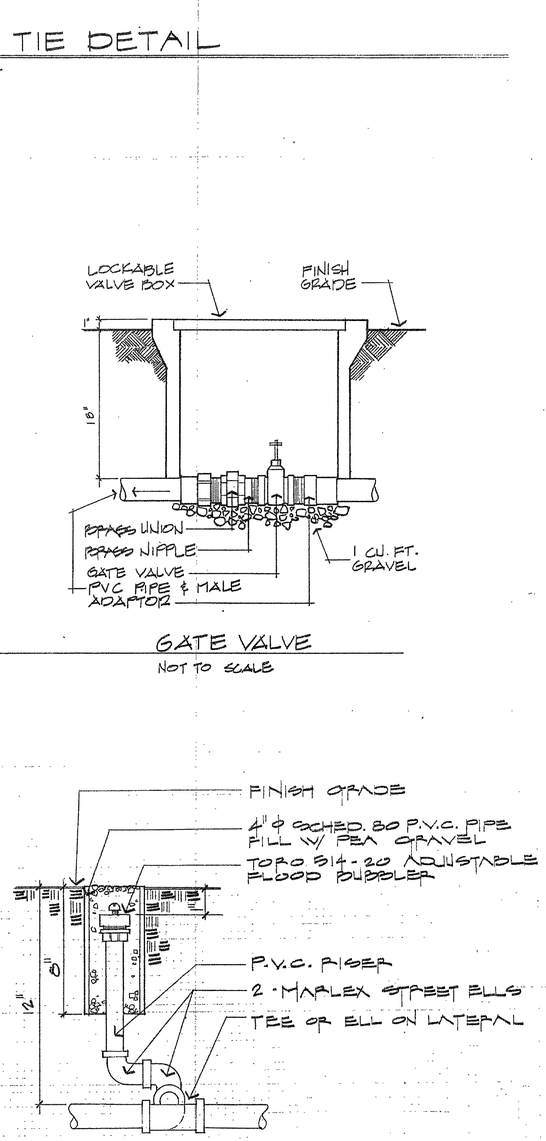

H L-3 FLOOD BUBBLER
NOT TO SCALE

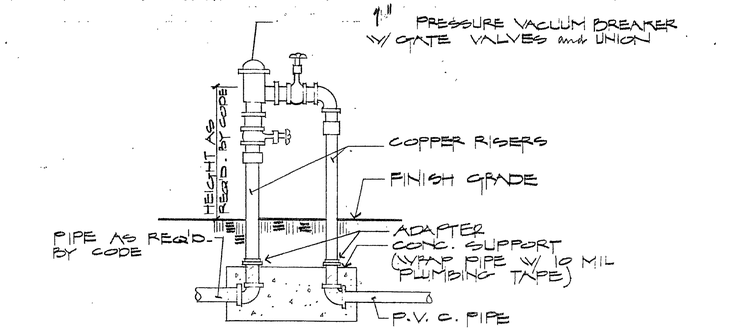

D L-3 PRESSURE VACUUM BREAKER
NOT TO SCALE

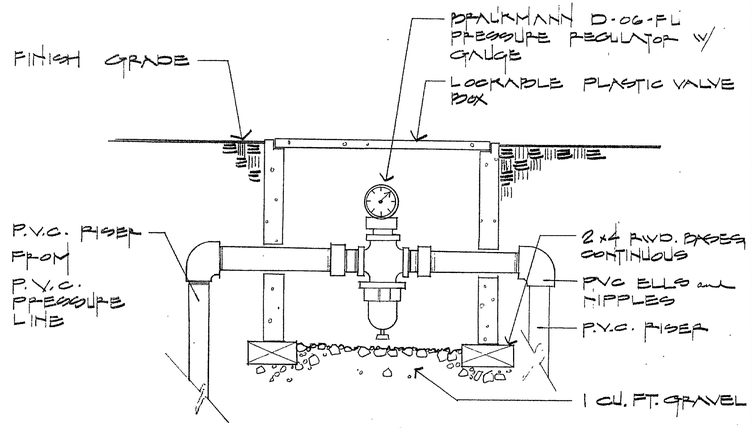

E L-3 PRESSURE REGULATOR
NOT TO SCALE

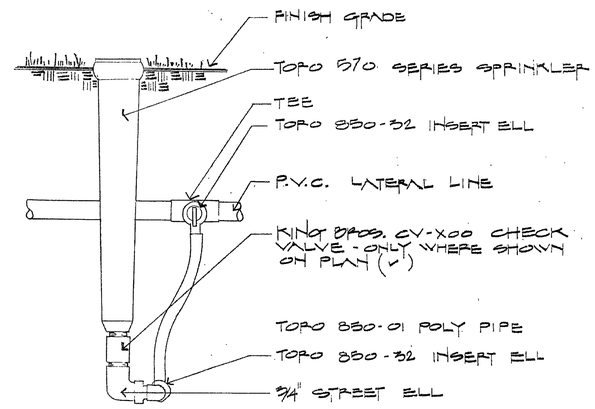

G L-3 12" POP-UP HEAD
NOT TO SCALE

LENVIK & MINOR architects
4 East Yanonali St., Santa Barbara, Ca. 93101
(805) 963-3357

revisions		
date	number	remarks
6-18		

LENVIK and MINOR OFFICE
815 WEST HALEY STREET
SANTA BARBARA, CALIF.

date 2-19-81	job number 8101
drawn by JM	checked by
sheet	of 7 sheets

L-3

DETAILS

Docusign Envelope ID: 3773F87A-0B89-4932-BA2C-CA8383B3EEAD

change nozzles to 9'SST

change nozzle to adjustable

A2 7.5 GPM 30 PSI

disconnect hose

3 GPM A4 30 PSI

11 GPM A6 30 PSI

A7 5.5 GPM 30 PSI

12.2 GPM A8 30 PSI

8.5 GPM A9 30 PSI

A10 12. GPM 1" 30 PSI

A11 14.15 GPM 1" 30 PSI

7.4 GPM A1 30 PSI

A5 6.9 GPM 30 PSI

NOTE: DELETE CONTROLLER B
CONTROLLER A IS IRRITROL MC-12

TREE 4'SST

4'SST

9'SSTP

4'X28'

replace exist sprinklers as req'd.

DELETE IRRIGATION
Hand water trees & shrubs

NOTE: REVISED IRRIGATION PLAN.
SEE L1 FOR OTHER REVISIONS, MAIN LINE & OTHER ELEMENTS NOT SHOWN HERE.
SEE L2.3 FOR IRRIGATION LEGEND & DETAILS

S. Conti 3/25/94

LENYK & MINOR / HALEY LAND CO.
315 W. HALEY ST.

IRRIGATION PLAN
1/8" = 1'-0"

2-22-94

L-1R

Docusign Envelope ID: 3773F87A-0B89-4932-BA2C-CA8383B3EEAD

BWELL - 315 W. HALEY ST. SANTA BARBARA, CA.

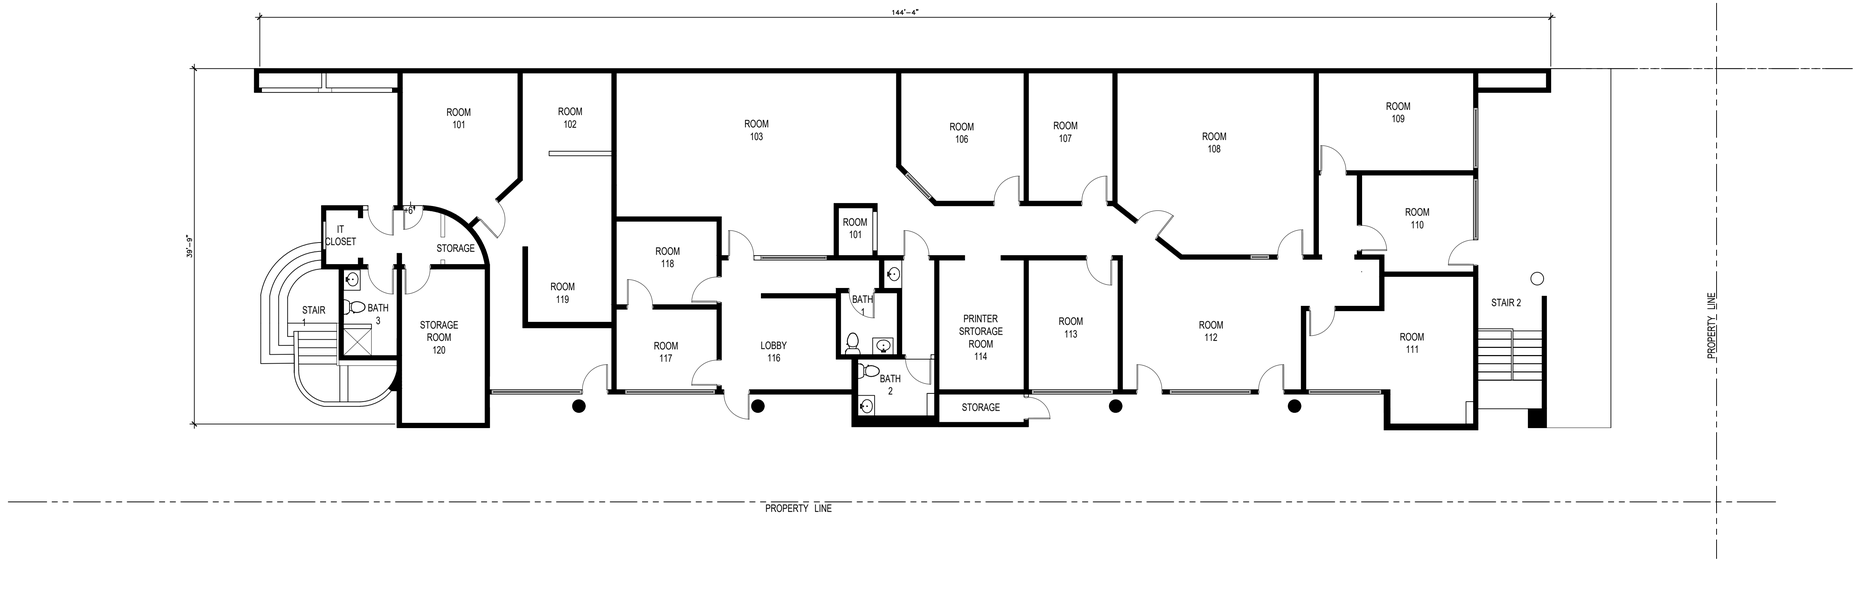

AS BUILT- LOWER LEVEL Scale: 1/8"

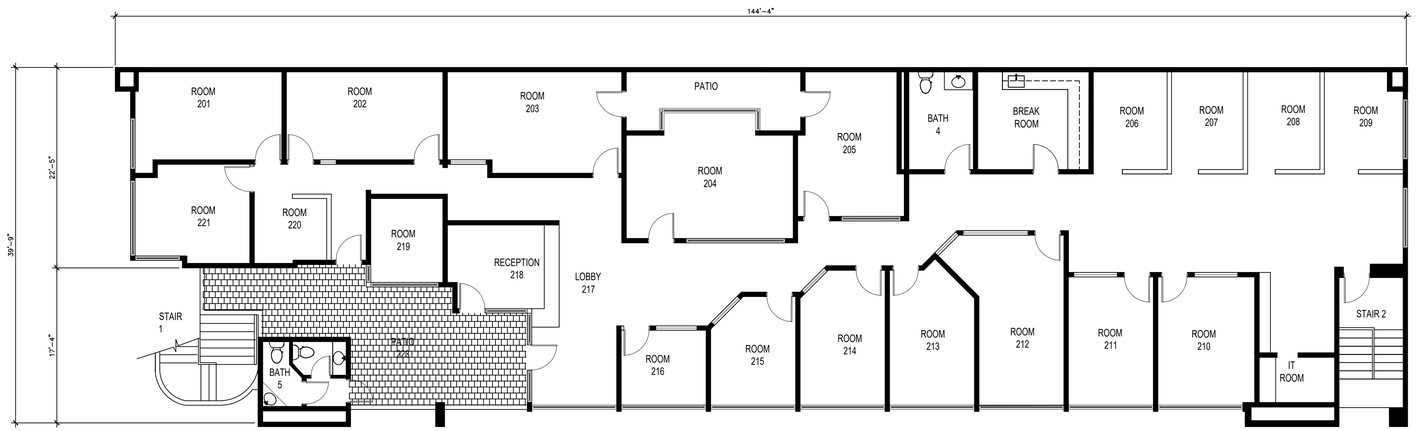

AS BUILT- UPPER LEVEL Scale: 1/8"

Docusign Envelope ID: 3773F87A-0B89-4932-BA2C-CA8383B3EEAD

ATTACHMENT D

Environmental Reports

(Phase I, Phase II and Lead/Asbestos)

Docusign Envelope ID: 3773F87A-0B89-4932-BA2C-CA8383B3EEAD

AMERICAN ENVIRONMENTAL GROUP

PHASE I ENVIRONMENTAL SITE ASSESSMENT

315 West Haley Street
Santa Barbara, California 93101

Prepared For:

County of Santa Barbara
260 North San Antonio Road
Santa Barbara, CA 93110

August 21, 2024

AEG Project Number 116506

Docusign Envelope ID: 3773F87A-0B89-4932-BA2C-CA8383B3EEAD

AMERICAN ENVIRONMENTAL GROUP

August 21, 2024

Ms. Adriana Seymour
County of Santa Barbara
260 North San Antonio Road
Santa Barbara, CA 93110

RE: Phase I Environmental Site Assessment
315 West Haley Street
Santa Barbara, California 93101
AEG Project No: 116506

Dear Ms. Seymour:

American Environmental Group, LLC is pleased to provide the results of our Phase I Environmental Site Assessment of the above referenced property. This assessment was performed in general accordance with the scope and limitations of ASTM Practice E 1527-21.

We appreciate the opportunity to provide environmental due diligence services. If you have any questions concerning this report, or if we can assist you in any other matter, please contact our office at 727.316.0428.

Sincerely,

American Environmental Group, LLC

Genevieve de la Torre
Environmental Professional

Joseph G. Clemis
Regional Consulting Manager

Docusign Envelope ID: 3773F87A-0B89-4932-BA2C-CA8383B3EEAD

TABLE OF CONTENTS

1.0 FINDINGS, OPINIONS, AND CONCLUSIONS 1
- 1.1 Summary of Project Details 1
- 1.2 Findings Summary Table 2
- 1.3 Findings, Opinions and Conclusions 2
- 1.4 Business Environmental Risks / Non-ASTM Scope 4

2.0 INTRODUCTION 5
- 2.1 Purpose and Scope 5
- 2.2 Subject Property Location/Legal Description 7
- 2.3 Data Gaps 8
- 2.4 User Reliance 8
- 2.5 Significant Assumptions 8
- 2.6 General Limitations and Exceptions 9

3.0 USER PROVIDED INFORMATION 12
- 3.1 Prior Environmental Reports/Documentation 12
- 3.2 User Questionnaire 12
- 3.3 Reason for Performing Phase I ESA 13

4.0 RECORDS REVIEW 14
- 4.1 Physical Setting Sources 14
- 4.2 Historical Use – Subject Property and Adjoining Properties 14
- 4.3 Standard Environmental Record Sources 19
- 4.4 Additional Environmental Record Sources 24

5.0 SITE RECONNAISSANCE 25
- 5.1 Methodology and Limiting Conditions 25
- 5.2 General Site Setting 25
- 5.3 Interior & Exterior Observations 26

6.0 INTERVIEWS 29
- 6.1 Interviews with Past and Present Owners and Occupants 29
- 6.2 Interviews with State and/or Local Government Officials 29

7.0 BUSINESS ENVIRONMENTAL RISKS 30
- 7.1 Asbestos-Containing Material (ACM) 30
- 7.2 Lead-Based Paint 30
- 7.3 Radon 30
- 7.4 Mold/Microbial Damage 30
- 7.5 NWI Mapped Wetlands 31
- 7.6 Lead in Drinking Water 31
- 7.7 Emerging Contaminants 31

8.0 REFERENCES 32

9.0 APPENDICES 33
- Appendix A — Site Diagram/Vicinity Map
- Appendix B — Site Photographs
- Appendix C — Questionnaires / User Provided Information
- Appendix D — Historical Records Documentation
- Appendix E — Regulatory Records Documentation
- Appendix F — Other Documents / Lab Results
- Appendix G — Project Personnel Qualifications

Docusign Envelope ID: 3773F87A-0B89-4932-BA2C-CA8383B3EEAD

List of Abbreviations/Acronyms

AEG may use the following abbreviations and acronyms for common terminology described in our report. Not all abbreviations or acronyms may be applicable to this report:

ACM	– Asbestos Containing Material
AOC	– Area of Concern
AST	– Aboveground Storage Tank
ASTM	– American Society for Testing Materials
BER	– Business Environmental Risk
CEA	– Classification Exception Area
CERCLA	– Comprehensive Environmental Response Compensation and Liability Act
CERCLIS	– Comprehensive Environmental Response Compensation and Liability Information System
CESQG	– Conditionally Exempt Small Quantity Generator
CSBCD	– City of Santa Barbara Community Development
COC	– Chemicals of Concern
CORRACTS	– Corrective Action Sites
CSBEH	– County of Santa Barbara Environmental Health
CREC	– Controlled Recognized Environmental Condition
DNPL	– Delisted National Priority List
DTSC	– Department of Toxic Substances Control
ENG	– Engineering
ERNS	– Emergency Response Notification System
FOI/FOIA/FOIL	– Freedom of Information / Freedom of Information Act / Freedom of Information Letter
HVAC	– Heating Ventilation & Air Conditioning
HREC	– Historic Recognized Environmental Condition
IAQ	– Indoor Air Quality
ISRA	– Industrial Site Recovery Act
LBP	– Lead-Based Paint
LQG	– Large Quantity Generator
LTANK	– Leaking Storage Tank
LUST	– Leaking Underground Storage Tank
SDS/MSDS	– Safety Data Sheet / Material Safety Data Sheet
NA	– Not Applicable
NFA	– No Further Action
NFRAP	– No Further Remedial Actions Planned
NPDES	– National Pollutant Discharge Elimination System
NPL	– National Priority List
OPRA	– Open Public Records Act
PAH	– Polycyclic Aromatic Hydrocarbon
PCE	– Perchloroethylene
RAO	– Response Action Outcome
RCRA	– Resource Conservation and Recovery Act
RCRIS	– Resource Conservation and Recovery Information System
REC	– Recognized Environmental Condition
RWQCB	– Regional Water Quality Control Board
SBCAPCD	– Santa Barbara County Air Pollution Control District
SDG	– Significant Data Gap
SEMS	– Superfund Enterprise Management System
SRP	– Site Remediation Program
SQG	– Small Quantity Generator
SVOC	– Semi-Volatile Organic Compound
TCE	– Trichloroethylene
TSDF	– Treatment Storage and/or Disposal Facility
USEPA	– United States Environmental Protection Agency
UST	– Underground Storage Tank
VEC	– Vapor Encroachment Condition
VOC	– Volatile Organic Compound

Docusign Envelope ID: 3773F87A-0B89-4932-BA2C-CA8383B3EEAD

1.0 FINDINGS, OPINIONS, AND CONCLUSIONS

American Environmental Group, LLC (AEG) performed a Phase I Environmental Site Assessment (ESA) of 315 West Haley Street, Santa Barbara, California (the Subject Property). The assessment has been conducted in accordance with our contracted scope of work and the ASTM Standard Practice E 1527-21 for Phase I Environmental Site Assessments and All Appropriate Inquiries (AAI) Final Rule 40 CFR Part 312. This section contains a summary of findings, opinions and conclusions made by this assessment. However, this section, alone, does not constitute the complete assessment. The report must be read in its entirety.

1.1 Summary of Project Details

Primary Street Address:		315 West Haley Street			
City:	Santa Barbara	**County:**	Santa Barbara	**State:**	California
Tax ID/Parcel Number:		037-192-001			
Property Owner:		PathPoint, A California Nonprofit Public Benefit Corporation			
Zoning Designation:		Commercial Property			
Approx. Property Area:		0.25 acres			
Buildings/# of Floors		1 building/2-stories			
Approx. Building Area:		8,500 ft²			
Approx. Year Built:		1982			
Commercial Occupants:		PathPoint, A California Nonprofit Public Benefit Corporation and Law Offices of Pamela M. Hanover			
Current Use:		Offices			
Prior Uses:		Commercial offices, residential occupancy			
Inspected By:		Ms. Genevieve de la Torre			
Site Contact/Company:		Ms. Adriana Seymour/ County of Santa Barbara and Mr. Curt Dennett / PathPoint, A California Nonprofit Public Benefit Corporation			
Site Escort/Company:		Ms. Adriana Seymour/ County of Santa Barbara and Mr. Curt Dennett/ PathPoint, A California Nonprofit Public Benefit Corporation			
Inspection Date:		August 15, 2024			
Weather Conditions:		Clear, 73 degrees F			

Docusign Envelope ID: 3773F87A-0B89-4932-BA2C-CA8383B3EEAD

1.2 Findings Summary Table

Assessment Subject	No REC	REC	CREC	HREC	Rpt. Ref.
Property Regulatory Records Review:	X				4.3
Property Historical Records Review:	X				4.2
Bulk Petroleum Storage:	X				5.3
On-Site Operations:	X				5.3
On-Site Haz-Mat Storage/Use/Spills:	X				5.3
Transformers/Hydraulic Systems:	X				5.3
Waste Discharges:	X				5.3
Interviews:	X				6.0
Adjoining & Nearby Properties:		X		X	4.3 5.2
Prior Env. Reports/User Provided Info:	X				3.0
Data Gaps:	X				2.3

1.3 Findings, Opinions and Conclusions

1.3.1 Recognized Environmental Conditions

AEG have performed a Phase I Environmental Site Assessment in accordance with the scope and limitations of ASTM Practice E 1527-21 of the Property as described in Section 2 of this report. Any additions to, exceptions to, or deletions from this practice are also described in Section 2 of this report. Based on information obtained during the Phase I ESA, AEG identified the following recognized environmental conditions (RECs) associated with the Subject Property, as defined by the ASTM E 1527-21:

RECOGNIZED ENVIRONMENTAL CONDITIONS	
REC #1	The adjacent property to the northwest across West Haley Street was historically used as a gasoline service station from 1966 to 1982. Building Permit records indicate three 8,000-gallon USTs and one 550-gallon UST were installed circa 1966. City Directory listings identified a Shell Station operating on the property from 1970 to 1981. Building permits were issued in 1982 for the removal of all four USTs when the site was converted to an automobile repair shop. It is listed as a vacant gas station in 1983 when plans were submitted and approved by the City for redevelopment of the site and adjoining parcels into a parking lot and 3 story office building. AEG was unable to obtain documentation regarding the environmental condition of the site post UST removal.
REC #2	The historic gasoline service station located to the northwest across West Haley Street constitutes a potential REC, as it constitutes a possible Vapor Encroachment Condition (VEC) due to the historic use and dispensing of petroleum products.
HISTORICAL RECOGNIZED ENVIRONMENTAL CONDITIONS	

Docusign Envelope ID: 3773F87A-0B89-4932-BA2C-CA8383B3EEAD

HREC #1	The dry cleaning facility located southeast of the Subject Property was found in violation for failure to submit a business plan, send hazardous waste manifests, obtaining an Identification Number, and properly labeling hazardous waste accumulation between 2013 and 2021 however each violation was quickly returned to compliance. A release with a report date of 1/2/1965 with Other Groundwater affected and having received No Further Action Closure on 3/19/1996.
CONTROLLED RECOGNIZED ENVIRONMENTAL CONDITIONS	
	No CREC's were identified.
SIGNIFICANT DATA GAPS	
	No SDGs were identified.

1.3.2 REC Response Action Recommendations

The following table presents recommended response actions to the identified RECs for further investigation and/or corrective action:

REC RESPONSE ACTION SUMMARY TABLE	
REC	**Response Action**
REC #1	In AEG's opinion, further investigation is warranted to assess the possibility of subsurface impact from the historical gasoline service station and recommends a Phase II ESA.

1.3.3 Notable Environmental Conditions / De Minimis Conditions

The following environmental conditions were identified, but are not considered to be a REC in connection with the Property:

NOTABLE ENVIRONMENTAL CONDITIONS / DE MINIMIS CONDITIONS	
1.	None

1.3.4 Environmental Professional Statement

I declare that, to the best of my professional knowledge and belief, I meet the definition of *Environmental Professional* as defined in §312.10 of 40 CFR 312. I have the specific qualifications based on education, training and experience to assess a *property* of the nature, history and setting of the Subject Property. I have developed and performed all appropriate inquiries in conformance with the standards and practices set forth in 40 CFR Part 312.

Genevieve de la Torre
Environmental Professional

Docusign Envelope ID: 3773F87A-0B89-4932-BA2C-CA8383B3EEAD

1.4 Business Environmental Risks / Non-ASTM Scope

AEG has performed a limited review of the following potential Business Environmental Risks (BER), also known as "Non-ASTM Scope concerns", in accordance with the contracted scope of work scope for this assessment. The following is a summary of findings for applicable BERs. For a more detailed discussion of the findings and contracted scope of work, please see the referenced report section.

BUSINESS ENVIRONMENTAL RISKS / NON-ASTM SCOPE			
Subject	**Findings**	**Not Appl.**	**Rpt.Ref.**
Asbestos	Asbestos may be present within the buildings. Suspect ACM noted within the buildings included: gypsum wall materials in good condition, suspended ceiling tiles, carpet adhesive, vinyl floor tiles and mastic in good condition, and vinyl/composite floor planking in good condition. Although not observed, roofing materials are also assumed ACM.		7.1
Lead Paint	No residential structures are present on the Subject Property.	X	7.2
Radon	Property is located in the USEPA radon designation Zone 1 or 'high risk' area for radon.		7.3
Mold / Microbial Damage	AEG did not observe any evidence of significant problems with moisture intrusion or mold/microbial growth at the Subject Property.		7.4
NWI Wetlands	No mapped wetland areas were depicted at the Subject Property.		7.5
Lead in Drinking Water	Potable water service at the Property is provided by the City of Santa Barbara.		7.6
Emerging Contaminants	Emerging contaminants refer to a diverse group of chemicals and compounds that may not have been previously recognized as environmental pollutants. They include pharmaceuticals, personal care products, industrial chemicals, and other substances.		7.7

Docusign Envelope ID: 3773F87A-0B89-4932-BA2C-CA8383B3EEAD

2.0 INTRODUCTION

2.1 Purpose and Scope

This assessment was conducted utilizing generally accepted Phase I ESA industry standards in accordance with the ASTM Standard Practice E 1527-21. The ASTM describes these methodologies as representing good commercial and customary practice in the United States of America for conducting an environmental site assessment of a parcel of commercial real estate with respect to the range of contaminants within the scope of the Comprehensive Environmental Response, Compensation and Liability Act (CERCLA) and petroleum products. As such, this practice is intended to permit a user to satisfy one of the requirements to qualify for the innocent landowner, contiguous property owner or bona fide prospective purchaser limitations on CERCLA liability (hereinafter, the "landowner liability protections," or "LLPs"): that is, the practice that constitutes all appropriate inquiries into the previous ownership and uses the property consistent with good commercial and customary practice as defined at 42 U.S.C. §9601(35) (B). The primary goal of the processes established by ASTM E1527-13 is to identify *recognized environmental conditions* in connection with the Property.

The term *recognized environmental condition (REC)* is defined by the ASTM (1) the presence of *hazardous substances* or petroleum products in, on or at the *Subject Property* due to a release to the environment: (2) the likely presence of *hazardous substances* or petroleum products in, on, or at the *Subject Property* due to a release or likely release to the environment: or (3) the presence of *hazardous substances* or petroleum products in, on, or at the *Subject Property* under conditions that pose a material threat of future release to the environment.

The ASTM has also defined the term *historical recognized environmental condition (HREC).* The term HREC is defined as a previous release of *hazardous substances* or *petroleum products* affecting the *Subject Property* that has been addressed to the satisfaction of the applicable regulatory authority or authorities meeting unrestricted use criteria established by the applicable regulatory authority or authorities, without subjecting the *Subject Property* to any required controls (for example, property use restrictions, activity and use limitations, institutional controls or engineering controls).

The term *controlled recognized environmental condition (CREC)* is defined as *recognized environmental condition* affecting the *Subject Property* that has been addressed to the satisfaction of the applicable regulatory authority or authorities with *hazardous substances* or *petroleum products* allowed to remain in place subject to implementation of required controls.

Conditions determined to be *"de minimis conditions"* are not considered to be RECs, HRECs or CRECs. *De minimis condition* is defined by the ASTM, "…as a condition that generally does not present a threat to human health or the environment and that generally would not be the subject of an enforcement action if brought to the attention of appropriate governmental agencies."

The chief components of this assessment are generally described as follows:

Docusign Envelope ID: 3773F87A-0B89-4932-BA2C-CA8383B3EEAD

- A non-invasive visual reconnaissance of the Property and adjoining properties in accordance with ASTM guidelines for evidence of RECs.

- Interviews of past and present owners and occupants and state and local government officials, seeking information related to the potential presence of RECs at the Property.

- A review of standard physical record sources for available topographic, geologic and groundwater data.

- A review of standard historic record sources, such as fire insurance maps, city directories, aerial photographs, prior reports and interviews, etc., to determine prior uses of the Property from the present, back to the Property's first developed use, or back to 1940, whichever is earlier.

- A review of standard environmental record sources including federal and state environmental databases, and additional environmental record sources, to identify potential regulatory concerns with the Property, adjoining properties and properties located within the surrounding area.

An evaluation of environmental or other regulatory compliance matters is excluded from the scope of this assessment.

These methodologies are described as representing good commercial and customary practice for conducting an Environmental Site Assessment of a property for the purpose of identifying recognized environmental conditions.

2.1.1 Business Environmental Risks/Non-ASTM Scope Considerations

In accordance with our contract agreement, AEG may have addressed the following potential environmental subject matters that are outside of the requirements of the ASTM E1527-21 standard:

Asbestos-Containing Materials (ACM): A cursory non-intrusive visual screening for the presence of suspect ACM within the accessed areas of buildings built prior to 1990 on the Property. It is emphasized that this cursory non-intrusive visual screening does not constitute an asbestos survey/inspection of the premises. An asbestos survey/inspection should be sought by the report User(s) if more certainty is desired regarding ACM and potential asbestos hazards at the Property. Furthermore, a review of regulatory compliance matters pertaining to asbestos is excluded from the scope of work.

Lead-Based Paint (LBP): A cursory non-intrusive visual screening of the condition of painted surfaces in the accessed areas of residential buildings/units built prior to 1980 on the Property. It is emphasized that this cursory non-intrusive visual screening does not constitute a

Docusign Envelope ID: 3773F87A-0B89-4932-BA2C-CA8383B3EEAD

comprehensive survey for LBP or potential lead hazards. A comprehensive inspection should be sought by the report User(s) if more certainty is desired regarding LBP at the Property. Furthermore, a review of regulatory compliance matters pertaining to lead-based paint is excluded from the scope of work.

USEPA Designated Radon Potential: Review of general non-site specific data published by the USEPA regarding the Radon Zone classification for the area of the Property.

Mold/Microbial Damage: A cursory non-intrusive visual screening within the accessed areas of buildings on the Property for evidence of systemic microbial problems, including visible mold growth, water damaged building materials or musty odors. It is emphasized that this cursory non-intrusive visual screening does not constitute a comprehensive survey for moisture/mold/microbial damage. A more comprehensive inspection should be sought by the report User(s) if more certainty is desired regarding the potential for moisture/mold/microbial damages at the Property.

NWI Wetlands: Review of US Fish and Wildlife Service National Wetland Inventory digitized data of mapped wetlands as presented in the attached EDR Radius Map plus Geocheck Report.

It is emphasized that, regardless of the wetlands data obtained via the EDR Geocheck-Physical Setting Source Addendum, a delineation of regulated wetlands by a qualified professional would be warranted to determine the presence or absence of regulated wetlands at the Property.

Lead in Drinking Water: Review of the potential for elevated levels of lead in the drinking water by determining the source of the drinking water supply and a review of available testing or compliance data reports.

Emerging Contaminants: Review of the potential for emerging contaminants present on or anticipated to impact the Subject Property including per-and polyfluoroalkyls substances (PFAS), polychlorinated bisphenols (PCBs) in building materials. Specifically, substances not defined as hazardous substances as defined in ASTM 1527-21. These substances may include: (1) some substances that occur naturally or through biological digestion and (2) substances about which human understanding is evolving that are not identified as hazardous substance by CERCLA, as interpreted by the USEPA.

2.2 Subject Property Location/Legal Description

Property location and legal description details are described as follows:

Primary Street Address:	315 West Haley Street				
City:	Santa Barbara	**County:**	Santa Barbara	**State:**	California
Tax ID/Parcel Number:	037-192-001				
Approx. Land Area:	0.25 acres				

Docusign Envelope ID: 3773F87A-0B89-4932-BA2C-CA8383B3EEAD

Apprx. Latitude/Longitude:	North 34 24' 46.58" degrees/West -119 41' 56.34" degrees
Additional Details (if appl.):	NA
Property Owner:	PathPoint, A California Nonprofit Public Benefit Corporation
Zoning Designation:	Commercial Property

2.3 Data Gaps

A *data gap* is defined by the ASTM as a lack of or inability to obtain information required by this practice despite good faith efforts by the environmental professional to gather such information. A *significant data gap* is a data gap that affects the ability of the environmental professional to identify a recognized environmental condition. The following table summarizes data gaps encountered during the assessment as well as a discussion of their significance.

Data Gap:	Significant (Yes/No)?	Discussion
Historical records data failure	No	The initial development of the southern portion of Subject Property was circa 1890's with a small unidentified building. In 1907 a Wagon House was depicted on the Northwest Corner. The Subject Property was developed with a residential dwelling and automobile garage by 1928. The vacant residential dwelling and automobile garage were demolished in 1977. In 1981 the current office building was developed with parking on the first floor. In 1984 the first floor parking stalls were enclosed to create 4,000 SF additional of office space. Records gaps exceeding five years were encountered; however, no significant site use changes are suspected during these intervals.
Response to agency records requests not received as of date of report.	No	Any additional information indicative of a REC will be forwarded upon receipt.

2.4 User Reliance

This report is for the exclusive use of the User(s) named on the front cover. No other party(ies) shall have any right to rely on the content of this report without first obtaining the consent of the original report User; and without obtaining written consent from AEG in the form of a letter of reliance or report recertification.

2.5 Significant Assumptions

The following significant assumptions are made:

- The site operations at the time of the site visit are assumed to reflect typical site conditions relative to potential environmental conditions and that no concealment of environmental conditions or releases by site owners or occupants has occurred. Likewise, it is assumed that

Docusign Envelope ID: 3773F87A-0B89-4932-BA2C-CA8383B3EEAD

no areas of the Property with potential environmental concerns or RECs were concealed or otherwise not reported, intentionally or unknowingly, by the Property owners/occupants and/or site escort at the time of the site visit.

- For the purpose of estimating the approximate direction of groundwater flow in the absence of site specific groundwater data, unless indicated otherwise, an assumption has been made that the gradient of groundwater flow follows the surface topography of the Property and immediate surrounding area.

2.6 General Limitations and Exceptions

2.6.1 Limitations

The report turnaround time specified by the contract agreement for this assessment may present a limitation to the availability of pertinent regulatory agency records. Such limitations, if encountered, are further specified in Section 4.4.

Significant limitations related to the condition or accessibility of the Property at the time of the site reconnaissance, if encountered, are reported in Section 5.1.

2.6.2 Other Exceptions or Deletions

No other exceptions or deletions from the ASTM Standard E 1527-21 are reported.

2.6.3 Special Terms and Conditions

This Phase I Environmental Site Assessment has been prepared using reasonable efforts in each phase of its work to identify recognized environmental conditions associated with hazardous substances, wastes and petroleum products at the Property. Findings within this report are based on information collected from observations made on the day of the site reconnaissance and from reasonably ascertainable information obtained from governing public agencies and private sources.

This report is not definitive and should not be assumed to be a complete or specific definition of the conditions above or below grade. Information in this report is not intended to be used as a construction document and should not be used for demolition, renovation, site development, redevelopment, or other construction purposes. No representation or warranty is made that the past or current operations at the Property are, or have been, in compliance with all applicable federal, state and local laws, regulations and codes.

Findings, conclusions and recommendations presented in this report are based on visual observations of the Property, interviews conducted, the records reviewed, information provided by the Client, and/or a review of readily available and supplied drawings and documents. Information obtained during the assessment, whether written, graphic or verbal, provided by the

Docusign Envelope ID: 3773F87A-0B89-4932-BA2C-CA8383B3EEAD

Property contact(s) or as shown on any documents reviewed or received from the Property contact, owner or agent, or government agency source; is assumed to be accurate except as specifically stated otherwise in this report. Independent verification of the accuracy or completeness of all information reviewed or received during the course of this assessment is not made and excluded from the scope of work for this assessment. No warranty or guarantee is made of the accuracy or completeness of information that was obtained from ostensibly knowledgeable individuals, regulatory agency representatives or other secondary sources.

Regardless of the findings stated in this report, AEG is not responsible for consequences or conditions arising from facts that were concealed, withheld or not fully disclosed at the time the assessment was conducted.

This report does not warrant against future operations or conditions, nor does it warrant against operations or conditions present of a type or at a location not investigated.

The regulatory database report provided is based on an evaluation of the data collected and compiled by a contracted data research company. The regulatory research is designed to meet the requirements of ASTM Standard E 1527-21. AEG can neither warrant nor guarantee the accuracy or completeness of the information obtained from the regulatory database report provider during the course of this assessment.

Subsurface conditions may differ from the conditions implied by the surface observations and can only be reliably evaluated through intrusive techniques.

Reasonable efforts have been made during this assessment to identify aboveground and underground storage tanks and ancillary equipment. Reasonable efforts are limited to information gained from visual observation of largely unobstructed areas, recorded database information held in public record and available information gathered from interviews. Such methods may not identify surficial and subsurface features that may have been hidden from view due to parked automobiles and other vehicles, snow cover, vegetative growth, pavement, construction or debris pile storage or incorrect information from sources.

No guarantee, explicit or implied, is made that the records pertaining to historical ownership or occupancy which were reviewed represent a comprehensive or precise delineation of past Property ownership or tenancy for legal purposes.

The ASTM E1527-21 standard states that recommendations are not required to be included in a Phase I ESA report; however, further that recommendations are an additional service that may be useful in the User's analysis of landowner liability protections or business environmental risks; and that the User should consider whether recommendations for additional inquiries or other services are desired.

The recommended response actions to the identified RECs presented in Section 1.3, if any, are not intended to represent the only course(s) of action to take; nor does it imply any opinion as to the timing of the action. Furthermore, it is emphasized that additional response actions may

Docusign Envelope ID: 3773F87A-0B89-4932-BA2C-CA8383B3EEAD

become warranted depending on the outcome of the initial action(s) taken. AEG advises that consultation with legal counsel familiar with environmental and real estate law may be beneficial to the decision making process for the type and timing of a response action to identified RECs, if any.

Due to the limited nature of our review of potential Business Environmental Risks, the User of the report should consider whether to take additional action(s) to further define, properly manage and/or mitigate potential BERs.

In the event of any conflict between the terms and conditions of this report and the terms and conditions of the consulting services agreement for this project, the consulting services agreement shall control.

Docusign Envelope ID: 3773F87A-0B89-4932-BA2C-CA8383B3EEAD

3.0 USER PROVIDED INFORMATION

The term "User" is defined by ASTM as the party seeking to use Practice E1527 to complete an environmental site assessment of the Property; specifically, the entities named on the front cover to which the report has been addressed.

3.1 Prior Environmental Reports/Documentation

The following prior environmental reports/documentation was provided: Phase I ESA prepared for Haley Land Company by PHR Environmental Consultants, Inc. on March 13, 2001. PHR concluded that no evidence of any environmental concerns were noted on the Subject Property or surrounding area within ½ mile and no additional investigation was needed.

3.2 User Questionnaire

Section 6 of the ASTM E1527-21 standard describes certain tasks required to be performed by the report User in order to qualify for landowner liability protections to CERCLA liability. To assist the report User to meet these requirements, the ASTM E1527-21 standard recommends a questionnaire of inquiries (User Questionnaire) specified in 40 CFR 312.25, 312.28, 312.29, 312.30, and 312.31 be provided to the original report User. The following is a summary of the User's response:

Question:	Yes/No:	Detail:
Environmental liens that are filed or recorded against the property: Did a search of recorded land title records identify any environmental liens filed or recorded against the property under federal, tribal, state or local law?	No	
Activity and use limitations that are in place on the property or that have been filed or recorded against the property: Did a search of recorded land title records (or judicial records where appropriate, identify any AULs, such as engineering controls, land use restrictions or institutional controls that are in place at the property and/or have been filed or recorded against the property under federal, tribal, state or local law?	No	
Specialized knowledge or experience of the person seeking to qualify for the LLP: Do you have any specialized knowledge or experience related to the property or nearby properties? For example, are you involved in the same line of business as the current or former occupants of the property or an adjoining property so that you would have specialized knowledge of the chemicals and processes used by this type of business?	No	
Relationship of the purchase price to the fair market value of the property if it were not contaminated: Does the purchase price being paid for this property reasonably reflect the fair market value of the property? If you conclude that there is a difference, have you considered whether the	Yes	

Docusign Envelope ID: 3773F87A-0B89-4932-BA2C-CA8383B3EEAD

Question:	Yes/No:	Detail:
lower purchase price is because contamination is known or believed to be present at the property?		
Commonly Known or Reasonably Ascertainable Information: Are you aware of commonly known or reasonably ascertainable information about the property that would help the environmental professional to identify conditions indicative of releases or threatened releases? For example,		
-Do you know the past uses of the property?	Yes	501-c3 organization providing training for people with disabilities and mental health issues
-Do you know of specific chemicals that are present or were once present at the property?	No	
-Do you know of spills or other chemical releases that have taken place at the property?	No	
-Do you know of any environmental cleanups that have taken place at the property?	No	
The degree of obviousness of the presence or likely presence of contamination at the property, and the ability to detect the contamination by appropriate investigation: Based on your knowledge and experience related to the property are there any obvious indicators that point to the presence or likely presence of releases at the property?	No	
Litigation/Administrative Proceedings/Government Notices As the User of this ESA, do you have knowledge of (1) any pending, threatened, or past litigation relevant to hazardous substances or petroleum products in, on, or from the property; (2) any pending, threatened, or past administrative proceedings relevant to hazardous substances or petroleum products in, on or from the property; and (3) any notices from any governmental entity regarding any possible violation of environmental laws or possible liability relating to hazardous substances or petroleum products.	No	

NR-no response

3.3 Reason for Performing Phase I ESA

The User indicated that the purpose of the assessment was part of the real estate transaction. In accordance with ASTM E1527-21, it is assumed that the Phase I ESA was being performed to qualify for landowner liability protection associated with CERCLA liability.

Docusign Envelope ID: 3773F87A-0B89-4932-BA2C-CA8383B3EEAD

4.0 RECORDS REVIEW

4.1 Physical Setting Sources

The following physical setting sources were reviewed:

Source	Discussion
USGS 7.5 minute Topographic Map Data: (USGS)	The Property lies at an elevation of approximately 36 feet above mean sea level. An interpretation of topographic contour lines as well as a review of the general topographic gradient suggested terrain sloping downward towards the east-northeast. The closest down gradient water body is Mission Creek, located approximately 600 feet to the North-Northeast.
USDA SCS Soil Data: (USDA Web Soil Survey)	The soil type at the Property is classified as "Alluvium and colluvium, undivided". This soil type is described as : Goleta - a well drained fine sandy loam; Camarillo – a poorly drained fine sandy loam with a depth to water greater than 91" below land surface.
Geologic Data: (USDA Web Soil Survey, USGS)	The geologic formation in the vicinity of the Property is described as a stratified sequence of the Holocene and late Pleistocene. The subject property is situated on formation's typically found in modern drainages and piedmont alluvial fans and floodplains
Prior Env. Reports: (Section 3.1)	No additional relevant site specific geologic data was noted from a review of the prior environmental reports listed in Section 3.1.
Additional Sources/ Data:	No additional physical setting sources or data was obtained.
Groundwater Flow Discussion:	Based on a review of the above information as well as observation of the site, the direction of shallow groundwater flow at the site is inferred to be towards the north-northeast.
NWI Wetlands Data: (USGS)	No NWI mapped wetlands areas were depicted at the Property.

4.2 Historical Use – Subject Property and Adjoining Properties

Research has been conducted in an attempt to develop a history of the previous uses of the property and surrounding area, in order to help identify the likelihood of past uses having led to RECs in connection with the property. Standard historical sources have been sought in an attempt to document the past uses of the Property as far back as it can be shown that the Property contained structures; or from the time the Property was first used for residential, agricultural, commercial, industrial or governmental purposes.

4.2.1 Fire Insurance Maps

Sanborn Map's were researched at the online resources of the University of Florida, Digital Collections for a review of published historic fire insurance maps for the Property and surrounding area. No Sanborn Maps were identified as representing the Subject Property:

Year(s)	Prop/Adj	Depicted Use(s)	Notable Details
1886	**Property:**	No Coverage	None
	Adjoining:	No Coverage	None
1888	**Property:**	No Coverage	None

Docusign Envelope ID: 3773F87A-0B89-4932-BA2C-CA8383B3EEAD

Year(s)	Prop/Adj	Depicted Use(s)	Notable Details
	Adjoining:	No Coverage	None
1892	**Property:**	Small Building on the Southeast Corner	None
	Adjoining:	Dwellings to the Northwest and Northeast, dwelling with a windmill and water tank to the Southwest. A Wood Yard and Hay, Wood and Grain Yard to the East and South	None
1907	**Property:**	Wagon House on the Northwest Corner	None
	Adjoining:	Windmill to the Southwest is no longer present and the property directly northeast is now developed with a dwelling and garage	None
1930	**Property:**	Dwelling and Garage	None
	Adjoining:	Dwellings with Garages and a Storage building to the South	None
1950	**Property:**	Dwelling and Garage	None
	Adjoining:	Dwellings with Garages with an Auto Repair Garage to the Southwest	Gas & Oil station listed on the Southern boundary of the adjoining property to the South
1969	**Property:**	Dwelling and Garage	None
	Adjoining:	Dwellings with Garages and vacant land directly to the Southeast and South. Gas & Oil station with two canopies to the Northwest across West Haley Street	Gas & Oil station with two canopies to the Northeast across West Haley Street

4.2.2 City Directories

An EDM City Directory Imagery report was reviewed for data of former occupants of the Property's street address. The following is a generalized summary of the findings of city directory research for past occupants of the Property.

Subject Property	
Use(s) / Occupant(s):	**Years**
Busing Ernest	1920 - 1935
Horton Russell	1940
AZ Busing EM Mrs/Sheldon FD/Wood TIt	1945
Cooper PW and Villa FR	1951
Lopez Lupe	1955
Vacant	1961
Dunn Maurice E	1970
Vacant	1975
Offices	1990 - 2020

The EDR City Directory Abstract report was also reviewed for listings of historic occupants of the adjoining properties. The following is a general summary of listings of historic adjoining property occupants:

Docusign Envelope ID: 3773F87A-0B89-4932-BA2C-CA8383B3EEAD

Adjoining Properties	
Use and/or Occupant(s)	**Years**
Mix of commercial and residential occupants. Commercial occupants included a gas station, photography, construction and cleaners and laundry.	1961 - 2020

A copy of the EDM City Directory Imagery Report is attached in Appendix D.

4.2.3 Historical Topographic Maps

Historical topographic maps of the Property and vicinity obtained from an EDR Historical Topographic Map report (as attached in Appendix D) have been reviewed. The following interpretation of land usage was made by review of the maps:

Year(s)	Summary	
1903	**Property:**	No structures or improvements are identified.
	Adjoining:	Structures are depicted on the parcels to the south, east and west, West Haley Street is depicted to the north, structures are depicted to the north across West Haley Street
1944-1947	**Property:**	A structure is depicted on the center portion of the Subject Property
	Adjoining:	As previously described
1952-2022	**Property:**	Depicted as uniformly Urbanized
	Adjoining:	Depicted as uniformly Urbanized

4.2.4 Historical Aerial Photographs

Historical aerial photographs of the Property and vicinity obtained from an EDR Aerial Photo Decade Package report, as attached in Appendix D, were reviewed. The following interpretation of land usage was made by review of the aerial photographs:

Year(s)	Summary of Interpretation	
1928, 1938	**Property:**	Center of the property is developed with a building with road access on the northeast.
	Adjoining:	Residential properties to the north, east, and west. Residential properties to the south with Castillo Street and railroad line to the south.
1943, 1947	**Property:**	As previously described.
	Adjoining:	Residential properties to the north, east, and west. Commercial buildings to the Southeast as depicted in Sanborn Maps.
1954	**Property:**	As previously described.
	Adjoining:	Residential properties to the north, east, south, and west. Commercial buildings to the Southeast as depicted in Sanborn Maps with Highway 101 beyond.
1967, 1975	**Property:**	As previously described.
	Adjoining:	Residential property to the northwest and east. Gas Service Station to the north across West Haley Street. Vacant to the southwest, Castillo Street widened and vacant directly south with Highway 101 beyond.
1984, 1994, 2002, 2005,	**Property:**	One building is depicted on the Subject Property with a parking lot to the southwest, consistent with current development.

Docusign Envelope ID: 3773F87A-0B89-4932-BA2C-CA8383B3EEAD

Year(s)	Summary of Interpretation	
2009, 2012, 2016, 2020	**Adjoining:**	Commercial property and parking lot to the north of West Haley Street, residential properties to the east, southern properties as previously described.

4.2.5 EDR High-Risk Historical Records

The EDR Radius Map™ report, which is discussed in greater detail in Section 4.3, provided a search of proprietary databases of potential historical high-risk uses at or in the vicinity of the Property. These databases include EDR Historic Cleaners – a database of property addresses with records of historical occupancy by suspected cleaners businesses; EDR Historic Auto – a database of property addresses with records of historical occupancy by potential automotive gas/filling stations and repair facilities; and EDR MGP- a database of sites historically occupied by manufactured gas plants and related facilities.

EDR Database	On-site Listings:	Adjoining/Off-Site Listings
Historic Cleaners: (on-site/adjoining only)	None	Saint Paul Cleaners
Historic Auto: (on-site/adjoining only)	None	Bath Haley Shell Service Station
MGP: (1-mile distance)	None	None

4.2.6 Petroleum/Natural Gas Well Review

The historical record sources and the California Geologic Energy Management Division (CalGEM) online mapping application were reviewed for records of historic petroleum and/or natural gas wells at the Property. No record of any historical petroleum/natural gas wells at or adjoining the Property was identified.

4.2.7 Additional Historical Data

Where applicable, the following additional pertinent historical data was obtained:

Interviews/Anecdotal:	No additional pertinent historical data was obtained.
Local Gov't Records:	The following additional pertinent historical data was obtained: Building Permits
Prior Env. Reports: (Section 3.1)	Prior environmental reports reviewed as part of this assessment, as detailed in Section 3.1, did not provide additional pertinent detail of historical site usage.
Site Observations:	Indications of historic uses of the Property or adjoining properties were not observed during the site reconnaissance.
Other Sources:	No additional pertinent historical data was obtained.

4.28 Summary of Identified Historic Uses

The following table presents a summary of the types and approximate date ranges of identified prior uses of the Property:

Docusign Envelope ID: 3773F87A-0B89-4932-BA2C-CA8383B3EEAD

Property	
Date Range	**Use**
Unk to 1977	Residential development.
1977 to 1981	Vacant
1981 to present	Commercial Office Building

The following table presents a summary of the types of identified prior uses of the adjoining properties:

Adjoining Properties	
Date Range	**Use**
Unk to 1975	Mix of residential, commercial, lumber and livestock hay yard, and vacant property
1975 to present	Mix of residential and commercial.

4.2.9 Historical Records Data Failure

The ASTM E1527-21 standard defines data failure as a failure to achieve the ASTM specified historical research objectives after reviewing the standard historical sources that are reasonably ascertainable and likely to be useful. The objective is to identify all obvious uses of the property from the present, back to the property's first developed use, or back to 1940, whichever is earlier. Furthermore, records of historic use/conditions should be sought in intervals no less than approximately five years, unless the property conditions appear unchanged over a longer interval.

Objective	Met?	Detail	Significant?
First developed use/date determined?	Yes	The earliest documented use of the Property was vacant with a small building on the southeast corner.	No
Record sources at 5-year intervals back to 1940 or first developed use?	Yes	Historical record gaps exceeding five years were encountered. However, significant site-use changes or undiscovered site uses appear unlikely to have occurred during the record gaps.	No
All obvious prior uses identified?	Yes	See Section 4.2.8.	No

Please refer to Section 2.3 for additional discussion of data gaps and their significance to the findings of the assessment.

4.2.10 Historic Uses REC Discussion

The review of historical records did not indicate evidence of a REC in connection with the Property.

Docusign Envelope ID: 3773F87A-0B89-4932-BA2C-CA8383B3EEAD

4.3 Standard Environmental Record Sources

A regulatory database report, titled Environmental Data Report Basic ASTM Research, prepared by Environmental Data Management of Shelton, Connecticut was obtained and reviewed. The report provided a search of standard environmental record sources for listings of the Property, adjoining properties and sites within the surrounding area; and has been reviewed for the purpose of identifying listings suggesting a potential impact to the Property due to presence or migration of hazardous substances and/or petroleum products. Additional descriptions of the meaning and significance of the regulatory databases can be found in the regulatory database report in Appendix E. The Environmental Data Report Basic ASTM Research Report provided a search of the following database categories in accordance with the requirements of the ASTM Standard E1527-21:

Regulatory Database	Search Distance
Fed. National Priorities List (NPL/a.k.a. "Superfund" sites) & Proposed NPL	1-mile
Fed. Delisted NPL	½-mile
Fed. Superfund Enterprise Management System (SEMS; formerly CERCLIS)	½-mile
Fed. SEMS-ARCHIVE (formerly known as CERCLIS NFRAP)	½-mile
Fed. RCRA Corrective Action Sites (CORRACTS)	1-mile
Fed. RCRA Transport/Storage/Disposal (TSD) sites	½-mile
Fed. RCRA Generators (LQG, SGQ & CESQG)	Site & Adjoining
Fed. Institutional Control/Engineering Control (IC/EC) Registries	Site only
Fed. Emergency Response Notification System (ERNS)	Site only
State/Tribal Hazardous Waste Sites (SHWS)	1-mile
State/Tribal Landfill and/or Solid Waste Disposal (LF/SWF)	½-mile
State/Tribal Leaking Storage Tanks	½-mile
State/Tribal Registered Storage Tanks	Site & Adjoining
State/Tribal IC/EC Registries	Site
State/Tribal Voluntary Cleanup Sites	½-mile
State/Tribal Brownfields	½-mile
Additional Federal, State, Tribal and Local Environmental Databases	Variable

Reported distances for adjoining listings discussed in Section 4.3.4, if applicable, are approximate and indicative of the presence of a public roadway or right-of-way between the adjoining site and Property.

The reported gradients indicated where applicable in Sections 4.3.4 and 4.3.5 have been estimated based on a number of factors including but not necessarily limited to field observation, review of topographic maps, database listing details and/or site specific geo-technical data.

4.3.1 Supplemental Database Listings

The regulatory database report was also reviewed for listings on supplemental databases, in addition to the Standard Environmental Record Sources. Any property or adjoining property

Docusign Envelope ID: 3773F87A-0B89-4932-BA2C-CA8383B3EEAD

listings on such databases of significant concern, if identified, is discussed in Sections 4.3.3 and 4.3.4. Otherwise, none of the other supplemental database listings identified by the regulatory database report are considered to be a REC in connection with the Property.

4.3.2 Limited Tier I Vapor Encroachment Screening

Limited analysis of the details of on-site, adjoining and vicinity database sites was conducted to identify potential sources of sub-surface vapor encroachment. This review was based on elements of the ASTM "Standard Guide for Vapor Encroachment Screening on Property Involved in Real Estate Transactions" (ASTM E 2600-15); and also on elements of "Methodology for Identifying the Area of Concern Around a Property Potentially Impacted by Vapor Migration from Nearby Contaminated Sources" (Buonicore, 2011-S-103-AWMA). Vicinity database sites pertaining to non-petroleum product releases within 1,760 feet of the Property in the up-gradient direction, 365 feet of the Property in the cross gradient direction and 100 feet of the Property in the down gradient direction; and vicinity database sites pertaining to petroleum product releases within 528 feet of the Property in the up-gradient direction, 165 feet of the Property in the cross gradient direction and 100 feet of the Property in the down gradient direction were reviewed to identify active contamination sites with the potential to affect subsurface vapor conditions at the subject property. The potential for vapor encroachment was considered in assessing whether or not a REC exists in connection with the Property when reviewing applicable sites within those distances.

Regulatory database sites with active petroleum or non-petroleum releases that are considered to constitute a vapor encroachment condition (VEC) to the Property, if any, are identified and discussed in Sections 4.3.3, 4.3.4 and 4.3.5.

4.3.3 Property Listings

The following listings of the Property were identified:

Name/Address:	Roxanne McGregor/ 315 W Haley Street Suite 102
Database(s):	HWTS, RCRA NonGen/NLR
Data Discussion:	The HWTS is understood to be the state registration for hazardous waste generators, the facility was registered from through, no violations were noted. Roxanne McGregoris listed as a RCRA NonGen with no violations noted. No additional data was identified within the EPA Online Envirofacts system regarding the Subject Property.
REC Discussion:	Based on the details provided above, a REC is not suspected in connection with the Property.
VEC Discussion:	Based on the available data, a VEC is not suspected.

Name/Address:	PathPoint/ 315 W Haley Street
Database(s):	FINDS/ECHO/RCRA NonGen/NLR
Data Discussion:	The FINDS (Facility Registry Service) and ECHO database entries are for operator Roxanne McGregor with no violations noted. PathPoint listed as a RCRA NonGen with no violations noted. No additional data was identified within the EPA Online Envirofacts system regarding the Subject Property.
REC Discussion:	Based on the details provided above, a REC is not suspected in connection with the Property.
VEC Discussion:	Based on the available data, a VEC is not suspected.

Docusign Envelope ID: 3773F87A-0B89-4932-BA2C-CA8383B3EEAD

4.3.4 Adjoining Property Listings

The following adjoining property listings were identified. Reported distances, where applicable, are approximate and indicative of the presence of a public roadway or right-of-way between the adjoining site and Property. The reported gradient has been estimated based on a number of factors including but not necessarily limited to field observation, review of topographic maps, database listing details and/or site specific geo-technical data.

Name/Address:	Bath Haley Shell Service/310 West Haley Street				
Database(s):	EDR Hist Auto				
Distance in feet:	78	**Direction:**	NW	**Gradient:**	Up
Data Discussion:	Building Permit records indicate three 8,000-gallon USTs and one 550-gallon UST were installed circa 1966. City Directory listings identified a Shell Station operating on the property from 1970 to 1981. Building permits were issued in 1982 for the removal of all four USTs when the site was converted to an automobile repair shop. It is listed as a vacant gas station in 1983 when plans were submitted and approved by the City for redevelopment of the site and adjoining parcels into a parking lot and 3 story office building.				
REC Discussion:	Based on the details provided above, a REC is suspected in connection with the Property. Additional evaluation would be required to determine whether a REC exists.				
VEC Discussion:	Based on the available data, a VEC may exist. Additional evaluation would be required to confirm whether a signficant vapor intrusion impact to the Property exists.				

Name/Address:	Saint Paul Cleaners Laundry/407 Bath Street				
Database(s):	EDR Hist Cleaner/RCRA-LQG/CPS-SLIC/CERS HAZ WASTE/FINDS/ECHO/E MANIFEST/CUPA Listings/DRYCLEANERS/HWTS/HAZNET/CERS				
Distance in feet:	150	**Direction:**	ESE	**Gradient:**	Down
Data Discussion:	The facility was found in violation for failure to submit a business plan, send hazardous waste manifests, obtaining an Identification Number, and properly labeling hazardous waste accumulation between 2013 and 2021 however each violation was quickly returned to compliance. A release with a report date of 1/2/1965 with Other Groundwater affected and having received No Further Action Closure on 3/19/1996.				
REC Discussion:	Based on the details provided above, a HREC in connection with the Property has been identified.				
VEC Discussion:	Based on the available data, a VEC is not suspected.				

4.3.5 ASTM Search Distance Findings

The following is a discussion of non-adjoining sites identified as located within the ASTM specified search distance surrounding the Property. In order to keep this discussion informative and concise, discussion(s) is/are provided of the listed site(s) for each database category that appears most likely to impact the Property based on distance, area topography and/or regulatory status. Listings of sites within the applicable search distances not specifically discussed below were reviewed and concluded not to be RECs in connection with the Property or VECs based on various factors including distance, area topography, known or inferred groundwater flow direction and/or regulatory status. Listings for the following databases, if identified, have been discussed above in

Docusign Envelope ID: 3773F87A-0B89-4932-BA2C-CA8383B3EEAD

Sections 4.3.3 and 4.3.4: Registered Storage Tanks, Federal RCRA Generators, Federal and State EC/IC, ERNS. A copy of the full regulatory database report, including available details of all listed sites, is included in Appendix E.

Federal NPL				**# of sites:**	0	**Search Distance:**	1-mile
Notable Listing:	None						
Distance in feet:		**Direction:**		**Gradient:**			
Data Discussion:							
REC Discussion:							
VEC Discussion:							

Federal Delisted NPL				**# of sites:**	0	**Search Distance:**	1-mile
Notable Listing:	None						
Distance in feet:		**Direction:**		**Gradient:**			
Data Discussion:							
REC Discussion:							
VEC Discussion:							

Federal SEMS				**# of sites:**	1	**Search Distance:**	½-mile
Notable Listing:	Goldberg Goss Jewett						
Distance in feet:	440	**Direction:**	ENE	**Gradient:**	Down		
Data Discussion:	The historical dry cleaning supply facility had a 5000 gallon above ground tank that leaked sometime prior to 1990. Elevated concentrations of PCE was found in soil & ground water and have shown to have migrated off site to a distance of 500 feet. Groundwater monitoring wells were installed in 1992 and sampled quarterly. Limited indoor air vapor intrusion sampling was conducted in June 2013. The Site is under the DTSC-Chatsworth jurisdiction and continuing to perform cleanup activities.						
REC Discussion:	Based on the details provided above, a REC is not suspected in connection with the Property.						
VEC Discussion:	Based on the available data, a VEC is not suspected.						

Federal SEMS-ARCHIVE				**# of sites:**	0	**Search Distance:**	½-mile
Notable Listing:	None						
Distance in feet:		**Direction:**		**Gradient:**			
Data Discussion:							
REC Discussion:							
VEC Discussion:							

Federal CORRACTS				**# of sites:**	1	**Search Distance:**	1-mile
Notable Listing:	Safety-Kleen Corp 7-177-01						
Distance in feet:	3,091	**Direction:**	ENE	**Gradient:**	Down		
Data Discussion:	The facility was listed as a CA Medium priority site with RFA completed in 1991 and as a CA Medium priority site with CA Process Terminated in 1992						
REC Discussion:	Based on the details provided above, a REC is not suspected in connection with the Property.						
VEC Discussion:	Based on the available data, a VEC is not suspected.						

Docusign Envelope ID: 3773F87A-0B89-4932-BA2C-CA8383B3EEAD

Federal RCRA-TSD				**# of sites:**	0	**Search Distance:**	½-mile
Notable Listing:	None						
Distance in feet:		**Direction:**		**Gradient:**			
Data Discussion:							
REC Discussion:							
VEC Discussion:							

State HAZARDOUS WASTE SITE					**# of sites:**	19	**Search Distance:**	1-mile
Notable Listing:	Goldberg Goss Jewett							
Distance in feet:	1,168	**Direction:**	SSE	**Gradient:**	Up			
Data Discussion:	See discussion in Federal SEMS section above							
REC Discussion:	Based on the details provided above, a REC is not suspected in connection with the Property.							
VEC Discussion:	Based on the available data, a VEC is not suspected.							

State SOLID WASTE FACILITY/LANDFILL				**# of sites:**	0	**Search Distance:**	½-mile
Notable Listing:	None						
Distance in feet:		**Direction:**		**Gradient:**			
Data Discussion:							
REC Discussion:							
VEC Discussion:							

State LEAKING STORAGE TANKS				**# of sites:**	67	**Search Distance:**	½-mile
Notable Listing:	Santa Barbara Refrigeration						
Distance in feet:	579	**Direction:**	NNW	**Gradient:**	Up		
Data Discussion:	Historically, the facility operated as a refrigeration company. In 1989 the facility reported a discharge to the County of Santa Barbara during the removal of a 500-gallon gasoline storage tank and performed contamination assessment activities, identifying soils impact across the parcel. A No Further Action Letter was issued on 2/8/1991. The facility is located across Mission Creek to the northeast, and the groundwater flow direction was identified to the south southeast towards the Pacific Ocean.						
REC Discussion:	Based on the details provided above, a REC is not suspected in connection with the Property.						
VEC Discussion:	Based on the available data, a VEC is not suspected.						

State VOLUNTARY CLEANUP SITES				**# of sites:**	1	**Search Distance:**	½-mile
Notable Listing:	Goldberg Goss Jewett						
Distance in feet:	1,168	**Direction:**	SSE	**Gradient:**	Up		
Data Discussion:	See discussion in Federal SEMS section above						
REC Discussion:	Based on the details provided above, a REC is not suspected in connection with the Property.						
VEC Discussion:	Based on the available data, a VEC is not suspected.						

State BROWNFIELD SITES				**# of sites:**	0	**Search Distance:**	½-mile
Notable Listing:	None						
Distance in feet:		**Direction:**		**Gradient:**			
Data Discussion:							
REC Discussion:							

Docusign Envelope ID: 3773F87A-0B89-4932-BA2C-CA8383B3EEAD

VEC Discussion:	

UNMAPPED/ORPHAN LIST SITES	
Notable Listings:	AEG has also reviewed a list of unmapped sites (a.k.a. "Orphan List" sites) indicated by the database report. Unmapped sites that were identified as falling within an applicable specific search distance or warranting discussion have either been discussed in the preceding tables or are detailed below: None

4.4 Additional Environmental Record Sources

Requests have been submitted to local, municipal and state agencies for pertinent records pertaining to the Property, particularly with regard to potential environmental concerns such as petroleum storage tanks, storage and usage of hazardous substances and petroleum products, and/or known or suspected environmental contamination. Where applicable, internet research of government environmental regulatory databases was also conducted, as well as a general cursory internet search of the Property address, for information indicative of a REC. The following table summarizes the findings of the research:

Source	Type of Request	Outcome
Health Department	FOI request	A response was recieved stating that no records were found.
EPA Envirofacts	Online search	AEG reviewed available on-line records pertaining to the Property. No information indicative of a REC was identified.
CA DTSC (Envirostor)	Online search	AEG reviewed available on-line records pertaining to the Property. No information indicative of a REC was identified.
CA SWRCB (GeoTracker)	Online search	AEG searched online for records pertaining to the Property. No records pertaining to the property were found.

Docusign Envelope ID: 3773F87A-0B89-4932-BA2C-CA8383B3EEAD

5.0 SITE RECONNAISSANCE

5.1 Methodology and Limiting Conditions

The site reconnaissance consisted of visual and/or physical observations of the Property and improvements, adjoining properties as viewed from the Property boundaries and the surrounding area based on visual observations from adjoining public thoroughfares. Building exteriors were observed at ground level, unless otherwise indicated. Where applicable, representative areas of building interiors were accessed and observed to the extent they were made safely accessible with the cooperation of the site escort.

Site Inspection Personnel:	Genevieve de la Torre and Billie Rude
Property Escort/Company:	Mr. Curt Dennett/ PathPoint and Ms. Adriana Seymour/ County of Santa Barbara
Inspection Date:	8/15/2024
Weather Conditions:	Clear, 73°F

5.1.1 Significant Inaccessible Areas

No significant areas of the Property inaccessible at the time of the inspection were noted.

5.1.2 Significant Limiting Site Conditions

No significant limiting site conditions were noted at the time of the site reconnaissance.

5.2 General Site Setting

5.2.1 Site and Vicinity Characteristics

Abutting Roadways:	West Haley Street to the northwest
Current Property Use:	Offices and a driveway easement on the northwest portion used to provide access to the adjoining parking lot located to the southwest that is owned by the City of Santa Barbara
Evidence of Past Property Uses:	None observed.
Evidence of Past Adjoining Property Uses:	None observed.
Surrounding Area Uses:	Residential

Docusign Envelope ID: 3773F87A-0B89-4932-BA2C-CA8383B3EEAD

5.2.2 Current Adjoining Property Uses

Dir	Street Address	Description
NW	503 Bath Street	Multi-story Commercial Building
SW	Parking Lot	Asphalt Paved Parking Lot owned by the City of Santa Barbara
NE	309 West Haley Street 431 Bath Street 423 Bath Street 421 Bath Street 417 Bath Street	Residential Dwellings
SE	Storage Area	Asphalt and Concrete Paved Storage Area owned by the City of Santa Barbara

No visual observations indicative of a potential environmental concern were noted on the adjoining properties.

5.2.3 Topographic Characteristics

Terrain:	Flat to gently sloping
Direction of Downward Slope:	Towards the southeast
On-site Water Bodies:	None observed
Other Significant Features:	None observed

5.2.4 General Description of Structures

Buildings/# of Floors	One/2-stories
Approx. Building Area:	8,500 ft²
Approx. Year Built:	1981
Ancillary Structures:	Portable Storage Shed located on the southeast portion of the subject property
Sources of Heating & Cooling:	Electrical heating and cooling systems
Potable Water/Sewage Disposal:	Municipal utility connections

5.3 Interior & Exterior Observations

5.3.1 Storage/Usage of Hazardous Substances and Petroleum Products

No hazardous substances or petroleum products were observed to be stored or used by property occupants.

Docusign Envelope ID: 3773F87A-0B89-4932-BA2C-CA8383B3EEAD

5.3.2 Drums

No hazardous substance or petroleum product drums were noted on the Property.

5.3.3 Unidentified Substance Containers

No unidentified substance containers suspected of containing hazardous substance or petroleum product were noted on the Property.

5.3.4 Other Hazardous Substances/Petroleum Products

No other containers of hazardous substances or petroleum products were noted on the Property.

5.3.5 Bulk Petroleum/Hazardous Material Storage Tanks

While no visual evidence of a UST was noted, considering the history of development at the Property, the potential presence of abandoned USTs and/or associated buried piping at the Property cannot be ruled out.

5.3.6 PCBs in Oil Filled Electrical/Hydraulic Equipment

PCBs in electrical/hydraulic equipment are considered unlikely at the Property based on the post-1979 date of site development.

5.3.7 Odors

No strong, pungent or noxious odors were noted at the Property.

5.3.8 Pools of Liquid

No standing water or pools of liquid likely to contain hazardous substances or petroleum products were noted at the Property.

5.3.9 Interior Stains or Corrosion

No interior stains or corrosion due to hazardous substance/petroleum products spills/releases were noted at the Property.

5.3.10 Interior Drains/Sumps

No floor drains or sump pits were noted at the Property other than for storm water or sewage management.

5.3.11 Exterior Pits/Ponds/Lagoons

Docusign Envelope ID: 3773F87A-0B89-4932-BA2C-CA8383B3EEAD

No exterior pits, ponds or lagoons was identified on the Property in connection with waste treatment or disposal.

5.3.12 Stained Soil, Pavement/Stressed Vegetation

No stained soil, pavement or stressed vegetation was observed at the Property.

5.3.13 On-Site Solid Waste Disposal/Fill Material

No evidence of any on-site solid waste dumping was noted at the Property. No evidence of recently deposited fill materials was observed at the Property.

5.3.14 Waste Water

Sanitary sewage generated at the Property is discharged via a connection to the local public sewer system.

Storm water runoff at the Property is discharged off-site to local streams/drainage systems via overland flow.

No additional waste water discharges were identified at the Property.

5.3.15 Septic Systems

No septic systems were identified at the Subject Property.

5.3.16 Wells

No potable, monitoring or other groundwater wells were identified at the Subject Property.

5.3.17 Railroad Spurs

No railroad spurs were identified on the Property.

Docusign Envelope ID: 3773F87A-0B89-4932-BA2C-CA8383B3EEAD

6.0 INTERVIEWS

6.1 Interviews with Past and Present Owners and Occupants

Subject	Name/Affiliation	Summary
Property Owner / Representative	Mr. Curt Dennett of PathPoint	Mr. Dennett completed an environmental questionnaire and was interviewed during the site inspection. Pertinent information from the interview and questionnaire, where applicable, has been referenced in various sections of this report.
Property Occupants	Mr. Curt Dennett of PathPoint	Same as Above
Past Owners, Occupants, Operators	Not applicable	Past owners/occupants of the Property were not available for interview at the time of the assessment.
Owners/Occupants of Adjoining or Nearby Properties	Not applicable	The Property was not an abandoned property with evidence of unauthorized uses or uncontrolled access; therefore, interviews with adjoining or nearby property owners or occupants were not conducted.

6.2 Interviews with State and/or Local Government Officials

Written and on-line requests for environmental records of the Property from State and Local governmental agencies are detailed in Section 4.4.

Docusign Envelope ID: 3773F87A-0B89-4932-BA2C-CA8383B3EEAD

7.0 BUSINESS ENVIRONMENTAL RISKS

In accordance with the contract agreement for this assessment, AEG has performed cursory reviews of several potential Business Environmental Risks (also known as "Non-Scope Considerations"). The ASTM E1527-21 standard defines the term business environmental risk (BER) as, *"a risk which can have a material environmental or environmentally-driven impact on the business associated with the current or planned use of a parcel of commercial real estate, not necessarily limited to those environmental issues required to be investigated in this practice."*

7.1 Asbestos-Containing Material (ACM)

The contracted scope of work included a cursory visual screening of the accessed portions of buildings at the Property built prior to 1990 for suspect asbestos containing materials (ACM). The information provided in this section, where applicable, is limited to identification of potential suspect materials in the readily accessible and observed areas of the building, and their general condition. This is not intended to be a comprehensive survey for the presence of ACM, and no testing has been conducted.

Suspected ACM noted within the accessed building areas included gypsum wall and ceiling board, mastic, HVAC duct mastic, and roofing materials.

7.2 Lead-Based Paint

The contracted scope of work included a cursory visual screening of the condition of painted surfaces in the accessed areas of residential buildings/units built prior to 1980. This is not intended to constitute a comprehensive survey for LBP or potential lead hazards, and no testing has been conducted.

No residential buildings were present at the Property.

7.3 Radon

Data compiled by the USEPA, as summarized by the regulatory database report, indicated that the Property is located in an area classified as Zone 1 or 'high risk' area for radon. Radon testing was not included in the scope of this assessment.

7.4 Mold/Microbial Damage

As per the contracted scope of work, AEG conducted a cursory visual screening of the accessed areas of the building for evidence of significant damage to building materials and finishes as result of moisture intrusion and/or mold/microbial growth.

Docusign Envelope ID: 3773F87A-0B89-4932-BA2C-CA8383B3EEAD

7.5 NWI Mapped Wetlands

As indicated in the Physical Setting Source table of Section 4.1, no NWI mapped wetlands areas were depicted at the Property by the EDR Geocheck-Physical Setting Source Addendum (attached in Appendic E).

The scope of work for this assessment excludes a visual determination of regulated wetlands at the Property. It is emphasized that, regardless of the wetlands data obtained via the EDR Geocheck-Physical Setting Source Addendum, a delineation of regulated wetlands by a qualified professional would be warranted to determine the presence or absence of regulated wetlands at the Property.

7.6 Lead in Drinking Water

The scope of work for this assessment included a review of the potential for elevated levels of lead in drinking water by determining the source of the drinking water supply and a review of available compliance or testing data.

Potable water service at the Property is provided by a utility connection with the City of Santa Barbara.

7.7 Emerging Contaminants

The scope of work for this assessment included a review of the potential for the presence of emerging contaminants being present on the Subject Property. No evidence of emerging contaminants was discovered affecting the Subject Property.

Docusign Envelope ID: 3773F87A-0B89-4932-BA2C-CA8383B3EEAD

8.0 REFERENCES

ASTM E1527-21-Standard Practice for Environmental Site Assessments: Phase I Environmental Site Assessment Process; ASTM International, 2013

ASTM E12600-22-Standard Guide for Vapor Encroachment Screening on Property Involved in Real Estate Transaction, ASTM International, 2015

California Department of Toxic Substances Control, EnviroStor: Online Web Services, 2024

California State Water Resources Control Board, GeoTracker Onlilne Web Services, 2024

City of Santa Barbara Community Development- Construction & Land Development, Online Property Records Database, 2024

Correspondence from the City of Santa Barbara Community Development Department to Jeff Laas General Services Department County of Santa Barbara, 2024

CTLA Preliminary Report Form, First American Title Company, 2024

Environmental Data Management Basic ASTM Research Report, Environmental Data Management, 2024

Environmental Data Management Polk City Directories Report, Environmental Data Resources, Management, 2024

Environmental Data Management Historical Aerials Report, Environmental Data Resources, Management, 2024

Environmental Data Management Historical Topo Map Report, Environmental Data Resources, Management, 2024

Methodology for Identifying the Area of Concern Around a Property Potentially Impacted by Vapor Migration from Nearby Contaminated Sources; A. Buonicore, 2011

Phase I Environmental Site Assessment; PHR Environmental Consultants, Inc., 2001

Santa Barbara County Property Appraisers Online Web Services, 2024

U.S. Department of the Interior U.S. Geological Survey; Offshore and Onshore Geology and Geomorphology, Offshore of Santa Barbara Map Area, California; Samuel Y. Johnson, Andrew C. Ritchie, Gordon G. Seitz, Carlos I. Gutierrez, James E. Conrad, and Eleyne L. Phillips, 2013

Docusign Envelope ID: 3773F87A-0B89-4932-BA2C-CA8383B3EEAD

9.0 APPENDICES

Appendix A	Site Diagram / Vicinity Map
Appendix B	Site Photographs
Appendix C	Questionnaires / User Provided Information
Appendix D	Historical Records Documentation
Appendix E	Regulatory Records Documentation
Appendix F	Other Documents / Lab Results
Appendix G	Project Personnel Qualifications

Docusign Envelope ID: 3773F87A-0B89-4932-BA2C-CA8383B3EEAD

APPENDIX A

MAPS / DIAGRAMS

Docusign Envelope ID: 3773F87A-0B89-4932-BA2C-CA8383B3EEAD

AMERICAN ENVIRONMENTAL GROUP

Figure 1: Site Vicinity Map

315 West Haley Street
Santa Barbara, California

N

SCALE: (NOT TO SCALE)

PROJECT No.: 116506

Docusign Envelope ID: 3773F87A-0B89-4932-BA2C-CA8383B3EEAD

AMERICAN ENVIRONMENTAL GROUP

Figure 2: Site Diagram

315 West Haley Street
Santa Barbara, California

N

SCALE: (NOT TO SCALE)

PROJECT No.: 116506

Docusign Envelope ID: 3773F87A-0B89-4932-BA2C-CA8383B3EEAD

APPENDIX B

SITE PHOTOGRAPHS

SITE PHOTOGRAPHS

Northwest Side of Subject Property building

Southwest Side of Subject Property building

Southeast Side of Subject Property building

Portable Storage Building on the Southeast portion of the Subject Property

Reception area of Suite 102 located on the first floor

Hallway in Suite 102 located on the first floor

PHASE I ESA - SITE PHOTOGRAPHS

315 West Haley Street,
Santa Barbara, California

Project No.:	116506

AMERICAN ENVIRONMENTAL GROUP

Docusign Envelope ID: 3773F87A-0B89-4932-BA2C-CA8383B3EEAD

SITE PHOTOGRAPHS

Employee Breakroom/Conference Room in Suite 102

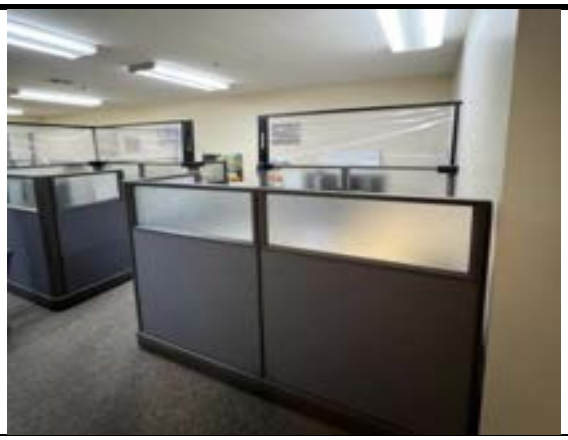

Cubicle area in Suite 102

Office in Suite 102

Office in Suite 102

Therapy reception room in Suite 102

One of the restrooms in Suite 102

PHASE I ESA - SITE PHOTOGRAPHS

315 West Haley Street,
Santa Barbara, California

Project No.:	116506

AMERICAN ENVIRONMENTAL GROUP

SITE PHOTOGRAPHS

Exterior Southwest view of Suite 101 entrance

HVAC and Hot Water Heater Closet located in a closet on the Northwest portion of the first floor

Storage Room located on the Northwest portion of the first floor

Restroom located on the Northwest portion of the first floor

Reception area in Suite 201 located on the second floor

Reception area in Suite 201

PHASE I ESA - SITE PHOTOGRAPHS

315 West Haley Street,
Santa Barbara, California

Project No.:	116506

AMERICAN ENVIRONMENTAL GROUP

SITE PHOTOGRAPHS

Hallway in Suite 201

Employee breakroom in Suite 201

Equipment storage room in Suite 201

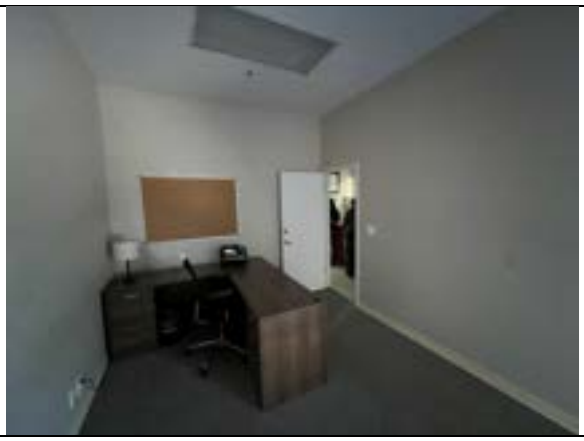

Vacant office in Suite 201

Office in Suite 201

Cubicles in Suite 201

PHASE I ESA - SITE PHOTOGRAPHS

315 West Haley Street,
Santa Barbara, California

Project No.:	116506

AMERICAN ENVIRONMENTAL GROUP

Docusign Envelope ID: 3773F87A-0B89-4932-BA2C-CA8383B3EEAD

Patio on the Northeast area of Suite 201

Adjacent Property Northwest

Adjacent Property Northeast

Adjacent Property Northeast

Adjacent Property Southwest

Adjacent Property Southeast

PHASE I ESA - SITE PHOTOGRAPHS

315 West Haley Street,
Santa Barbara, California

AMERICAN ENVIRONMENTAL GROUP

Project No.:	116506

Docusign Envelope ID: 3773F87A-0B89-4932-BA2C-CA8383B3EEAD

APPENDIX C

QUESTIONNAIRES/USER PROVIDED DOCUMENTATION

Docusign Envelope ID: 3773F87A-0B89-4932-BA2C-CA8383B3EEAD

AMERICAN ENVIRONMENTAL GROUP

ASTM E 1527-21/AAI - USER QUESTIONNAIRE

Instructions: This form should be completed by a representative of the USER of the Phase I ESA report and returned to American Environmental Group via email or in-person. **The report USER is the entity on whose behalf the assessment is being prepared and that will be relying on the report for liability protections.**

In order to qualify for one of the Landowner Liability Protections (LLPs) offered by the Small Business Liability Relief and Brownfields Revitalization Act of 2001 (the "Brownfields Amendments"),188 the USER must conduct the following inquiries required by 40 CFR 312.25, 312.28, 312.29, 312.30, and 312.31. These inquiries must also be conducted by EPA Brownfield Assessment and Characterization grantees. The user should provide the following information to the environmental professional. Failure to conduct these inquiries could result in a determination that "all appropriate inquiries" is not complete. Please complete the following questionnaire and provide any of the referenced information (if available) to AEG.

USER Company Name:	County of Santa Barbara	**USER Mailing Address:**	260 N. San Antonio Road, Santa Barbara, CA 93110
Respondent Name & Email Address:	Skip Grey, sgrey@countyofsb.org	**Date of Completion:**	13-Aug-2024

Property Address:	315 W. Haley, Santa Barbara, CA	**YES**	**NO**	**DETAIL (optional):**
Environmental liens that are filed or recorded against the property: Did a search of recorded land title records identify any environmental liens filed or recorded against the property under federal, tribal, state or local law?		☐	☑	
Activity and use limitations that are in place on the property or that have been filed or recorded against the property: Did a search of recorded land title records (or judicial records where appropriate, identify any AULs, such as engineering controls, land use restrictions or institutional controls that are in place at the property and/or have been filed or recorded against the property under federal, tribal, state or local law?		☐	☑	
Specialized knowledge or experience of the person seeking to qualify for the LLP: Do you have any specialized knowledge or experience related to the property or nearby properties? For example, are you involved in the same line of business as the current or former occupants of the property or an adjoining property so that you would have specialized knowledge of the chemicals and processes used by this type of business?		☐	☑	
Relationship of the purchase price to the fair market value of the property if it were not contaminated: Does the purchase price being paid for this property reasonably reflect the fair market value of the property? If you conclude that there is a difference, have you considered whether the lower purchase price is because contamination is known or believed to be present at the property?		☑	☐	

Docusign Envelope ID: 3773F87A-0B89-4932-BA2C-CA8383B3EEAD

AMERICAN ENVIRONMENTAL GROUP

Property Address:	315 W. Haley, Santa Barbara, CA	**YES**	**NO**	**DETAIL (optional):**
Commonly Known or Reasonably Ascertainable Information: Are you aware of commonly known or reasonably ascertainable information about the property that would help the environmental professional to identify conditions indicative of releases or threatened releases? **ANSWER BELOW**				
- Do you know the past uses of the property?		☑	☐	501-c3 organization providing training for people with disabilities and mental health issues
- Do you know of specific chemicals that are present or were once present at the property?		☐	☑	
- Do you know of spills or other chemical releases that have taken place at the property?		☐	☑	
- Do you know of any environmental cleanups that have taken place at the property?		☐	☑	
The degree of obviousness of the presence or likely presence of contamination at the property, and the ability to detect the contamination by appropriate investigation: Based on your knowledge and experience related to the property are there any obvious indicators that point to the presence or likely presence of releases at the property?		☐	☑	
Litigation/Administrative Proceedings/Government Notices As the User of this ESA, do you have knowledge of (1) any pending, threatened, or past litigation relevant to hazardous substances or petroleum products in, on, or from the property; (2) any pending, threatened, or past administrative proceedings relevant to hazardous substances or petroleum products in, on or from the property; and (3) any notices from any governmental entity regarding any possible violation of environmental laws or possible liability relating to hazardous substances or petroleum products.		☐	☑	

Additional Details, if applicable:

Skip Grey Digitally signed by Skip Grey Date: 2024.08.13 13:20:35 -07'00'

Docusign Envelope ID: 3773F87A-0B89-4932-BA2C-CA8383B3EEAD

AMERICAN ENVIRONMENTAL GROUP

Phase I ESA - Environmental Questionnaire

Instructions: The following questionnaire should be completed by a person designated by the Property Owner/Manager that is most knowledgeable about its usage, condition and history. Please complete and return to AEG via email or in person during the site inspection.

General:

Property Name: 315 W Haley St.

Street Address: 315 W Haley St.

City, ST Zip: Santa Barbara, CA 93101

Completed by: Curt Dennett (Name)

Company: PathPoint

Signature: 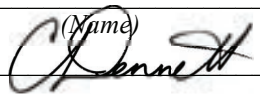

Date: 8/13/24

Number of years at or familiar with the Property: 16

Site Description:

Block & Lot #(s): 037-192-12

Property Size: 12,817 sq. ft.

Number of building(s): 1

Building Size(s) 8,560 sq. ft.

Year(s) Built: 1983

# of units: (if appl.)

Type of Property: Commercial

Utilities and Services: (please check "Yes", "No" or "NA-Not Applicable") and indicate provider if "Yes".

Utility	Yes	No	NA	Name of Provider	Service	Yes	No	NA	Name of Provider
Water	✓			City of SB	Fuel Oil			✓	
Sewer	✓			City of SB	HVAC Maint.	✓			Lee & Sons
Power	✓			SCE	Elev Maint.			✓	
Nat Gas			✓		Septic Maint.			✓	
Telephone		✓		Frontier	Pool Maint.			✓	

Docusign Envelope ID: 3773F87A-0B89-4932-BA2C-CA8383B3EEAD

AMERICAN ENVIRONMENTAL GROUP

Instructions: Please answer each question. Check "D/K" if you don't know, or otherwise lack sufficient knowledge of the Property to answer the question.

PREVIOUS INVESTIGATIONS		
1.	Have any previous environmental investigations (e.g.- Phase I Environmental Site Assessment, soil/groundwater testing, radon testing, asbestos survey, tank closure/removal reports, etc.) been performed at the Property?	☑ Yes ☐ No ☐ D/K
2.	If yes, what concerns were indicated or recommendations made? *(please provide a copy of all previous environmental reports)*	
	No Recommendations (2001 Report provided to Buyer)	
PROPERTY USAGE		
3.	To the best of your knowledge, is the Property or any adjoining property currently occupied or formerly occupied for industrial purposes? If yes, please elaborate:	Property: ☐ Yes ☑ No ☐ D/K Adj. Property: ☐ Yes ☑ No ☐ D/K
4.	Is the property or any adjoining property currently used, or have they ever been used, as a gasoline filling station, dry cleaning facility, automotive service/repair shop, auto body repair shop, commercial printing facility, photo development laboratory shop, junkyard, landfill, or as a waste treatment, storage disposal, recycling or processing facility? If yes, please elaborate:	Property: ☐ Yes ☑ No ☐ D/K Adj. Property: ☐ Yes ☑ No ☐ D/K
5.	Have any hazardous substances or petroleum products, unidentified waste materials, tires, automotive or industrial batteries,, or any other waste materials been dumped above grade, buried and/or burned on the property?	☐ Yes ☑ No
BULK STORAGE TANKS		
6.	Are there currently, or have there been previously, any registered or unregistered above ground or underground storage tanks located at the Property? *If YES, please provide number, size, age of tanks, permits, closure reports, regulatory agency correspondence, and related information.*	Current Tanks: ☐ Yes ☑ No ☐ D/K Previous Tanks: ☐ Yes ☑ No ☐ D/K
7.	Are there currently, or have there been previously, any vent pipes, or access ways indicating a fill pipe protruding from the ground on the property or adjacent to any structure located on the property?	Current: ☐ Yes ☑ No ☐ D/K Previous: ☐ Yes ☑ No ☐ D/K
8.	Are there currently, or have there been previously, any leakage of hazardous substances or petroleum products from above ground or underground storage tank systems at the Property?	Current: ☐ Yes ☑ No ☐ D/K Previous: ☐ Yes ☑ No ☐ D/K

Docusign Envelope ID: 3773F87A-0B89-4932-BA2C-CA8383B3EEAD

AMERICAN ENVIRONMENTAL GROUP

SPILLS, RELEASES, WASTES		
9.	Are there currently, or have there been previously, any waste discharges on or adjacent to the property, other than storm water or into a municipal sanitary sewer system? If yes, please elaborate:	Current: ☐ Yes ☑ No ☐ D/K Previous: ☐ Yes ☑ No ☐ D/K
10.	Are there currently, or have there been previous, any septic systems, dry wells or leach fields on the property? If yes, please elaborate:	Current: ☐ Yes ☑ No ☐ D/K Previous: ☐ Yes ☑ No ☐ D/K
11.	Are there currently, or have there been previously, any flooring, drains or walls located within the facility that are, or have been, stained by substances (or, in the case of drains, used for) other than water or are emanating foul odors? If yes, please elaborate: There was a sewer pipe leak in the top floor of the building in 2021 that was identified and repaired. Repairs included replacement of drywall material.	Current: ☐ Yes ☑ No ☐ D/K Previous: ☑ Yes ☐ No ☐ D/K
12.	Are there currently, or have there been previously, any spills or releases of hazardous substances or petroleum products within the building(s) or on the exterior of the Property?	Current: ☐ Yes ☑ No ☐ D/K Previous: ☐ Yes ☑ No ☐ D/K
13.	Has any non-native and/or contaminated fill material been deposited on the Property?	☐ Yes ☑ No ☐ D/K
14.	Have any current or former property occupants generated hazardous wastes or other wastes (such as waste oil, or medical wastes) that required non-conventional storage, handling and/or disposal methods? *If YES, please indicate type of waste and the name of the waste handling contractor:* _____	☐ Yes ☑ No ☐ D/K
TRANSFORMERS/HYDRAULIC EQUIPMENT		
15.	Are any power transformers, capacitors or hydraulic equipment present at the Property? If yes, please elaborate:	☐ Yes ☑ No ☐ D/K
16.	If power transformers are present, who owns them? _____	☐ Yes ☐ No ☐ D/K
17.	If hydraulic equipment is present, indicate age of equipment and name/telephone # of service contactor: _____	☐ Yes ☐ No ☐ D/K

Docusign Envelope ID: 3773F87A-0B89-4932-BA2C-CA8383B3EEAD

AMERICAN ENVIRONMENTAL GROUP

	REGULATORY DISCLOSURE	
18.	Have there been any environmental liens or governmental notification or involvement relating to past or current use or disposal of hazardous substances with respect to the property of any facility or structure located on the property?	☐ Yes ☑ No ☐ D/K
19.	If the property is served by a private well or non-public water system, have contaminants been identified in the well or system that exceed guidelines applicable to the water system, or has the well been designated as contaminated by any government environmental/health agency? *(if not applicable, please check* NO*)*	☐ Yes ☑ No ☐ D/K
20.	Is there any environmental litigation, administrative action or cleanup action involving the property related to a release or threatened release of any hazardous substance or petroleum product?	☐ Yes ☑ No ☐ D/K
21.	Are you aware of testing of any environmental media (soil, groundwater, surface water, etc.) at the property which identified levels of contaminants in excess of regulatory standards and/or cleanup guidelines?	☐ Yes ☑ No ☐ D/K
	ENVIRONMENTAL/BUILDING CONDITIONS	
22.	Has asbestos testing ever been conducted at the Property? *If YES, please forward a copy of test results and/or survey reports:*	☑ Yes ☐ No ☐ D/K
23.	Are any asbestos containing materials present at the Property? If yes, please elaborate: Testing done by County in August 2024	☐ Yes ☐ No ☑ D/K
24.	Has lead paint testing ever been conducted at the Property? *If YES, please forward a copy of test results.*	☑ Yes ☐ No ☐ D/K
25.	Is lead-based paint present at the Property? If yes, please elaborate: Testing done by County in August 2024	☐ Yes ☐ No ☑ D/K
26.	Has radon testing ever been conducted at the Property? *If YES, please forward a copy of test results.*	☐ Yes ☑ No ☐ D/K
27.	Are there any problems with water intrusion, water damaged surfaces or excessive mold growth within the buildings? If yes, please elaborate: There was some water damage from an upstairs leak in 2023 that was repaired. Mold testing after mediation results were within acceptable levels for common mold.	☑ Yes ☐ No ☐ D/K

COMMENTS:

For any questions answered "YES" that warrant further elaboration, please use the following space as necessary:

Docusign Envelope ID: 3773F87A-0B89-4932-BA2C-CA8383B3EEAD

APPENDIX D

HISTORICAL RECORDS DOCUMENTATION

Docusign Envelope ID: 3773F87A-0B89-4932-BA2C-CA8383B3EEAD

315 W Haley St

315 West Haley Street

Santa Barbara, CA 93101

Inquiry Number: 7734619.8

August 13, 2024

The EDR Aerial Photo Decade Package

6 Armstrong Road, 4th floor
Shelton, CT 06484
Toll Free: 800.352.0050
www.edrnet.com

Docusign Envelope ID: 3773F87A-0B89-4932-BA2C-CA8383B3EEAD

EDR Aerial Photo Decade Package

08/13/24

Site Name:

315 W Haley St
315 West Haley Street
Santa Barbara, CA 93101
EDR Inquiry # 7734619.8

Client Name:

American Environmental Group
5655 Lindero Canyon Road
Westlake Village, CA 91362
Contact: Genevieve DE LA Torre

Environmental Data Resources, Inc. (EDR) Aerial Photo Decade Package is a screening tool designed to assist environmental professionals in evaluating potential liability on a target property resulting from past activities. EDR's professional researchers provide digitally reproduced historical aerial photographs, and when available, provide one photo per decade.

Search Results:

Year	*Scale*	*Details*	*Source*
2020	1"=500'	Flight Year: 2020	USDA/NAIP
2016	1"=500'	Flight Year: 2016	USDA/NAIP
2012	1"=500'	Flight Year: 2012	USDA/NAIP
2009	1"=500'	Flight Year: 2009	USDA/NAIP
2005	1"=500'	Flight Year: 2005	USDA/NAIP
2002	1"=500'	Acquisition Date: January 01, 2002	USGS/DOQQ
1994	1"=500'	Acquisition Date: January 01, 1994	USGS/DOQQ
1984	1"=500'	Flight Date: June 09, 1984	USDA
1975	1"=500'	Flight Date: December 01, 1975	USGS
1967	1"=500'	Flight Date: August 12, 1967	USGS
1954	1"=500'	Flight Date: February 25, 1954	USDA
1947	1"=500'	Flight Date: August 21, 1947	USGS
1943	1"=500'	Flight Date: September 22, 1943	USDA
1938	1"=500'	Flight Date: January 11, 1938	FAIR
1928	1"=500'	Flight Date: January 01, 1928	FAIR

When delivered electronically by EDR, the aerial photo images included with this report are for ONE TIME USE ONLY. Further reproduction of these aerial photo images is prohibited without permission from EDR. For more information contact your EDR Account Executive.

Disclaimer - Copyright and Trademark Notice

This Report contains certain information obtained from a variety of public and other sources reasonably available to Environmental Data Resources, LLC. It cannot be concluded from this Report that coverage information for the target and surrounding properties does not exist from other sources. This Report is provided on an "AS IS", "AS AVAILABLE" basis. NO WARRANTY EXPRESS OR IMPLIED IS MADE WHATSOEVER IN CONNECTION WITH THIS REPORT. ENVIRONMENTAL DATA RESOURCES, LLC AND ITS SUBSIDIARIES, AFFILIATES AND THIRD PARTY SUPPLIERS DISCLAIM ALL WARRANTIES, OF ANY KIND OR NATURE, EXPRESS OR IMPLIED, ARISING OUT OF OR RELATED TO THIS REPORT OR ANY OF THE DATA AND INFORMATION PROVIDED IN THIS REPORT, INCLUDING WITHOUT LIMITATION, ANY WARRANTIES REGARDING ACCURACY, QUALITY, CORRECTNESS, COMPLETENESS, COMPREHENSIVENESS, SUITABILITY, MERCHANTABILITY, FITNESS FOR A PARTICULAR PURPOSE, TITLE, NON-INFRINGEMENT, MISAPPROPRIATION, OR OTHERWISE. ALL RISK IS ASSUMED BY THE USER. IN NO EVENT SHALL ENVIRONMENTAL DATA RESOURCES, LLC OR ITS SUBSIDIARIES, AFFILIATES OR THIRD PARTY SUPPLIERS BE LIABLE TO ANYONE FOR ANY DIRECT, INCIDENTAL, INDIRECT, SPECIAL, CONSEQUENTIAL OR OTHER DAMAGES OF ANY TYPE OR KIND (INCLUDING BUT NOT LIMITED TO LOSS OF PROFITS, LOSS OF USE, OR LOSS OF DATA), ARISING OUT OF OR IN ANY WAY CONNECTED WITH THIS REPORT OR ANY OF THE DATA AND INFORMATION PROVIDED IN THIS REPORT.

Any analyses, estimates, ratings, environmental risk levels, or risk codes provided in this Report are provided for illustrative purposes only, and are not intended to provide, nor should they be interpreted as providing any facts regarding, or prediction or forecast of, any environmental risk for any property. Only an assessment performed by a qualified environmental professional can provide findings, opinions or conclusions regarding the environmental risk or conditions in, on or at any property.

Copyright 2024 by Environmental Data Resources, Inc. All rights reserved. Reproduction in any media or format, in whole or in part, of any report or map of Environmental Data Resources, Inc., or its affiliates, is prohibited without prior written permission.

EDR and its logos (including Sanborn and Sanborn Map) are trademarks of Environmental Data Resources, LLC or its affiliates. All other trademarks used herein are the property of their respective owners.

Docusign Envelope ID: 3773F87A-0B89-4932-BA2C-CA8383B3EEAD

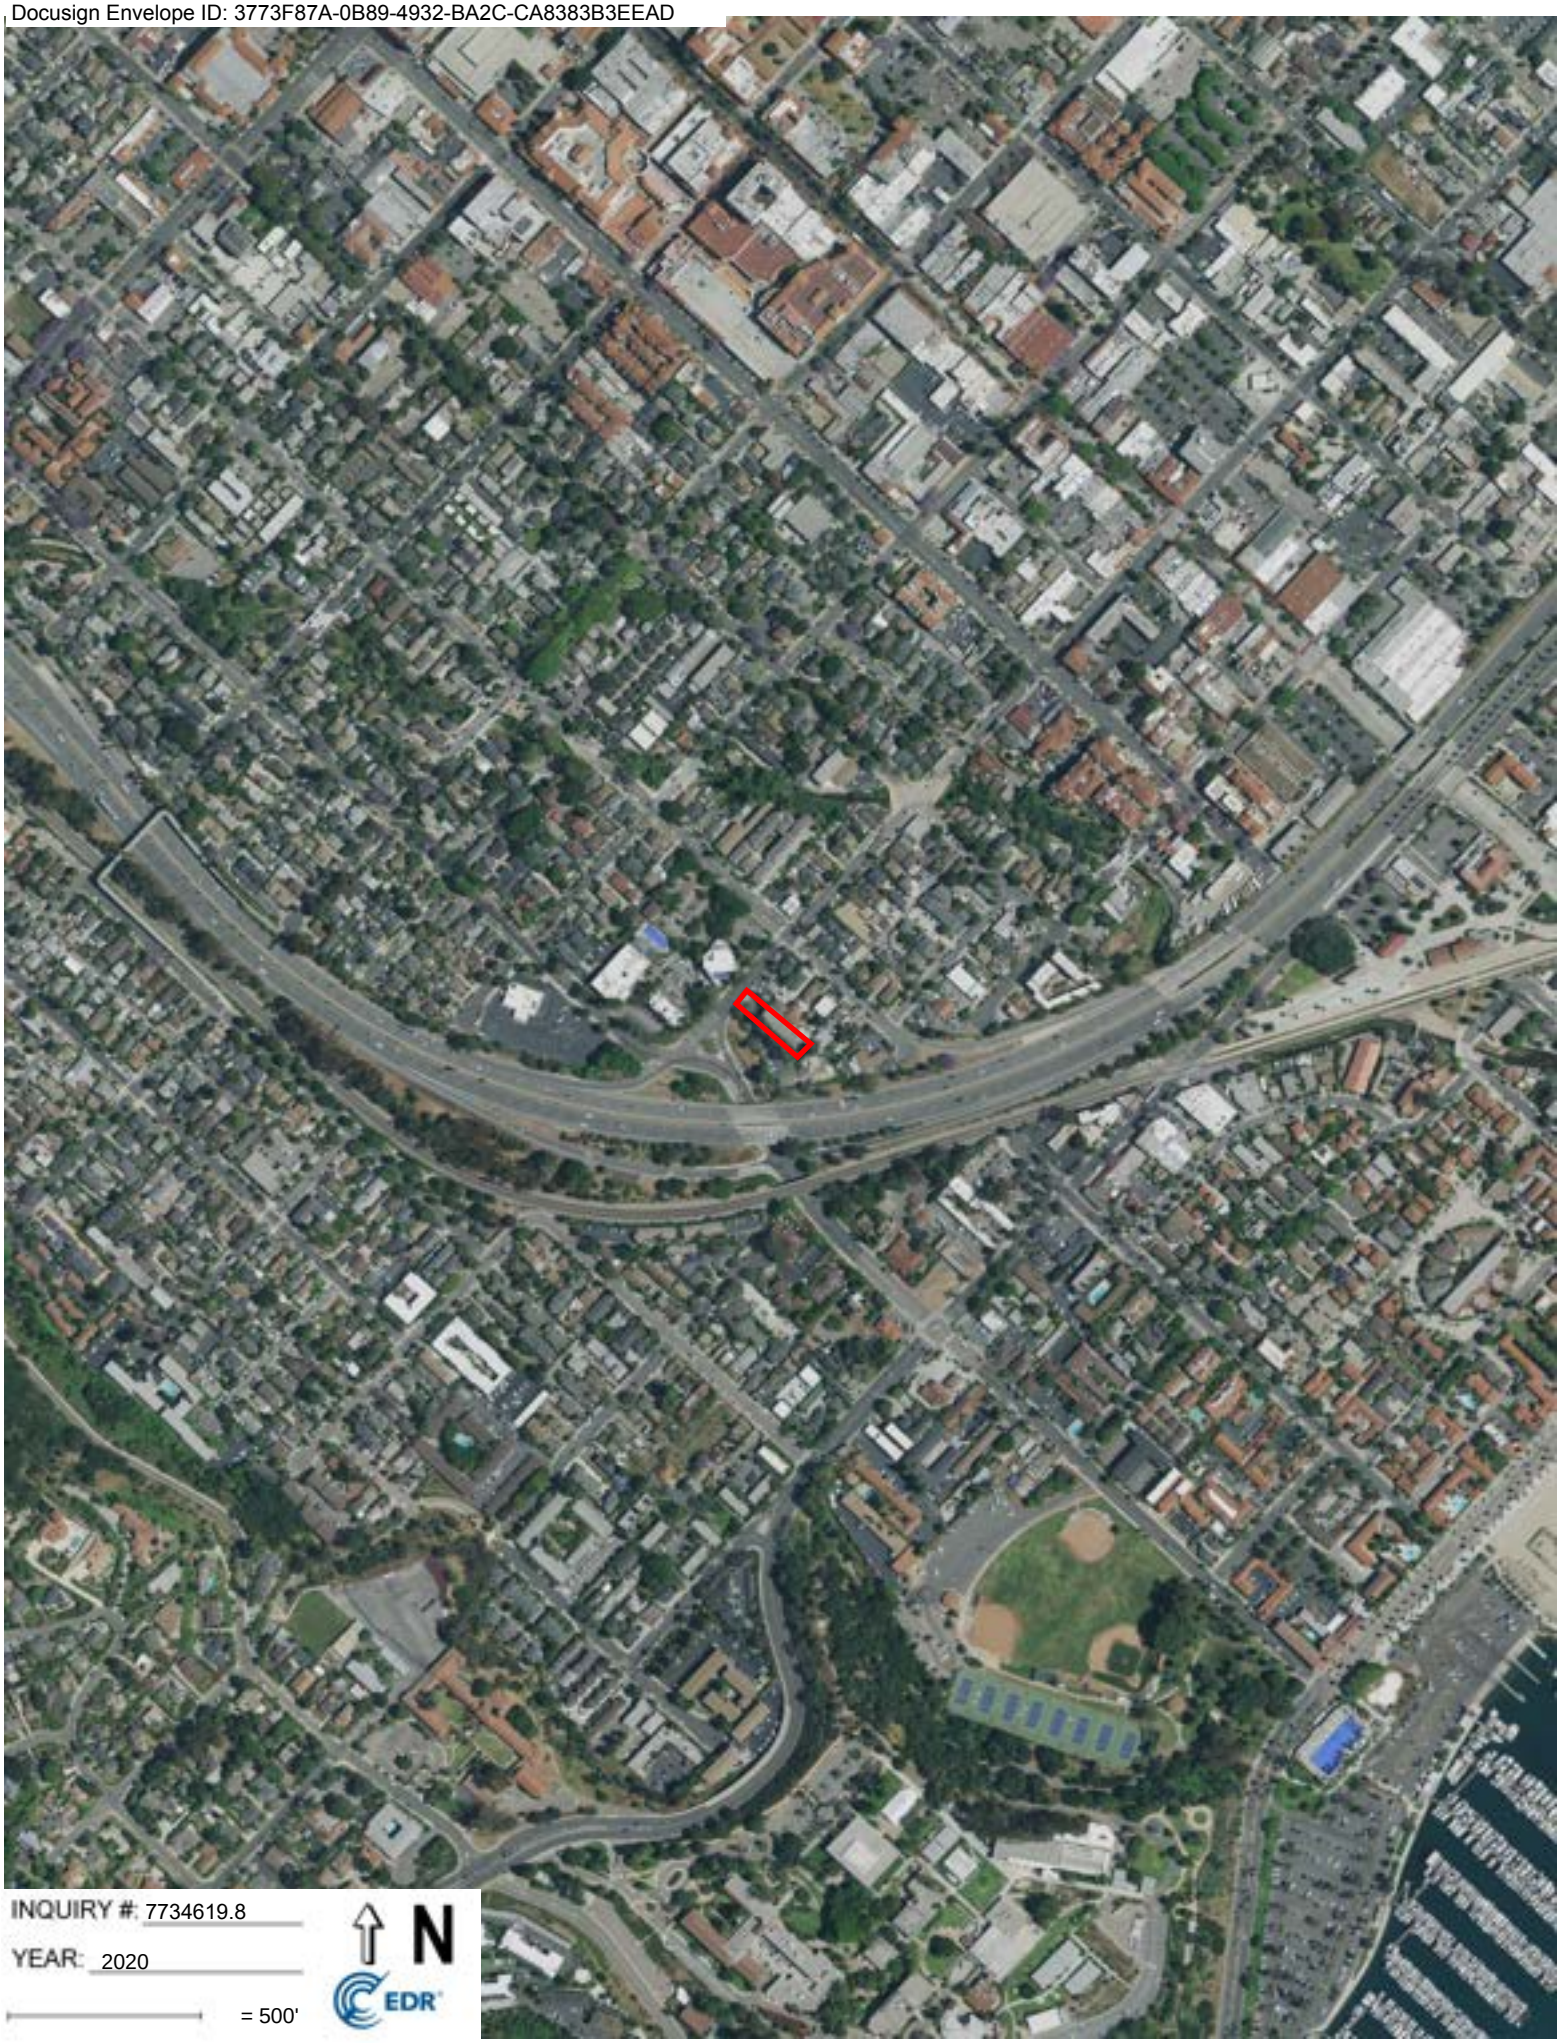

Docusign Envelope ID: 3773F87A-0B89-4932-BA2C-CA8383B3EEAD

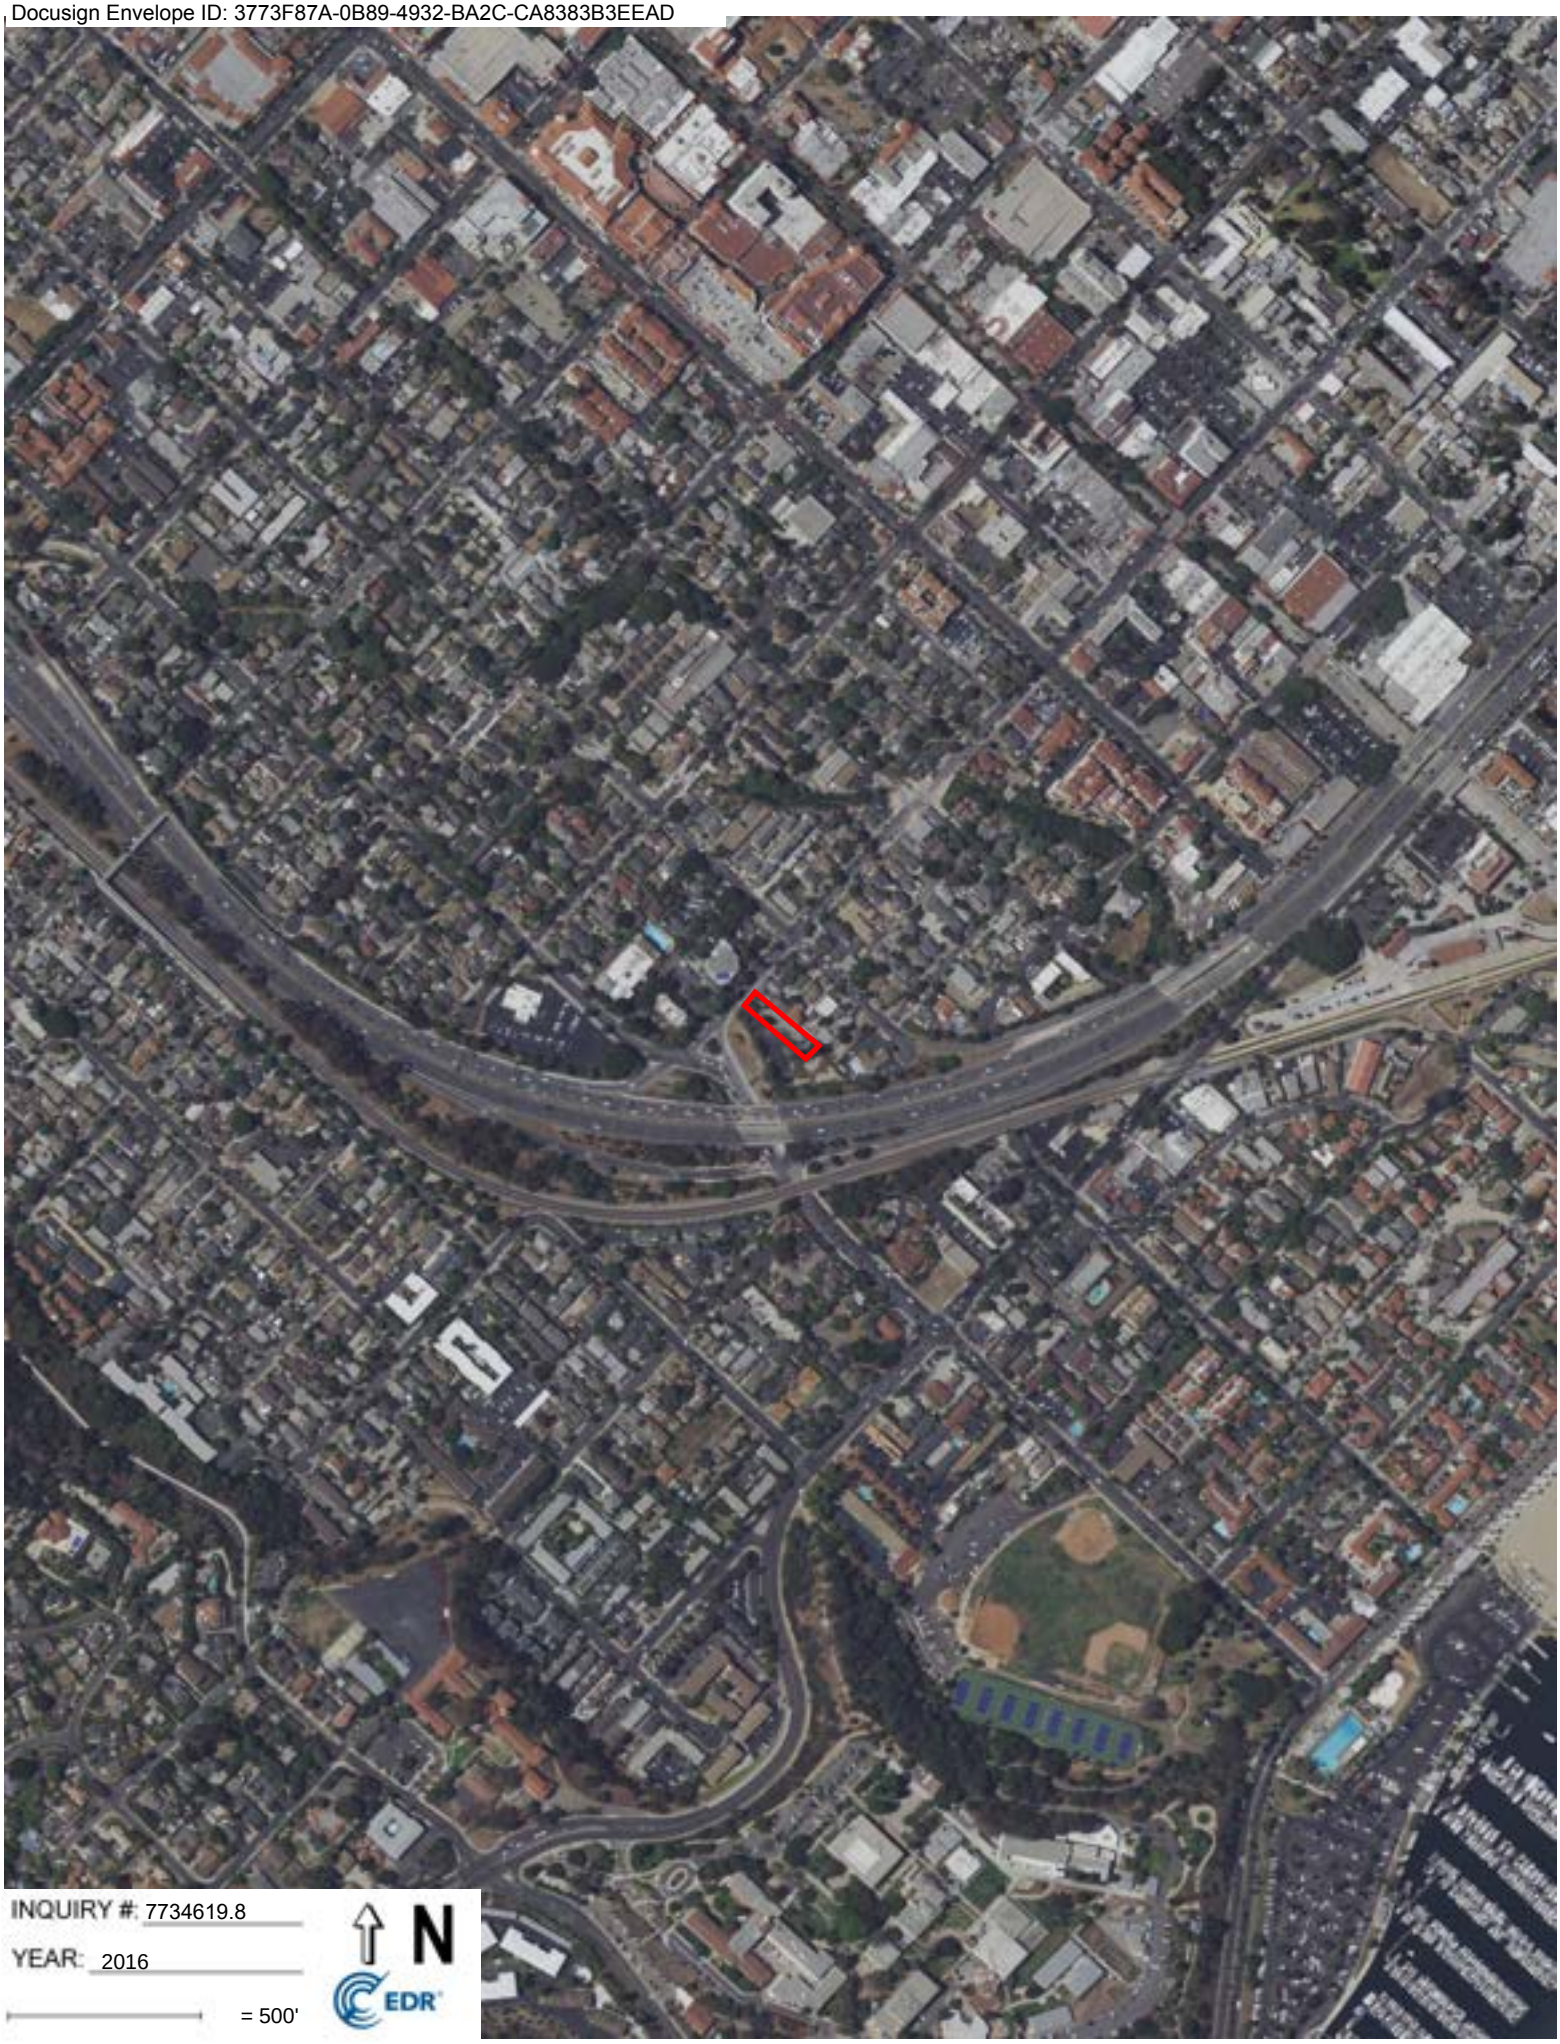

Docusign Envelope ID: 3773F87A-0B89-4932-BA2C-CA8383B3EEAD

Docusign Envelope ID: 3773F87A-0B89-4932-BA2C-CA8383B3EEAD

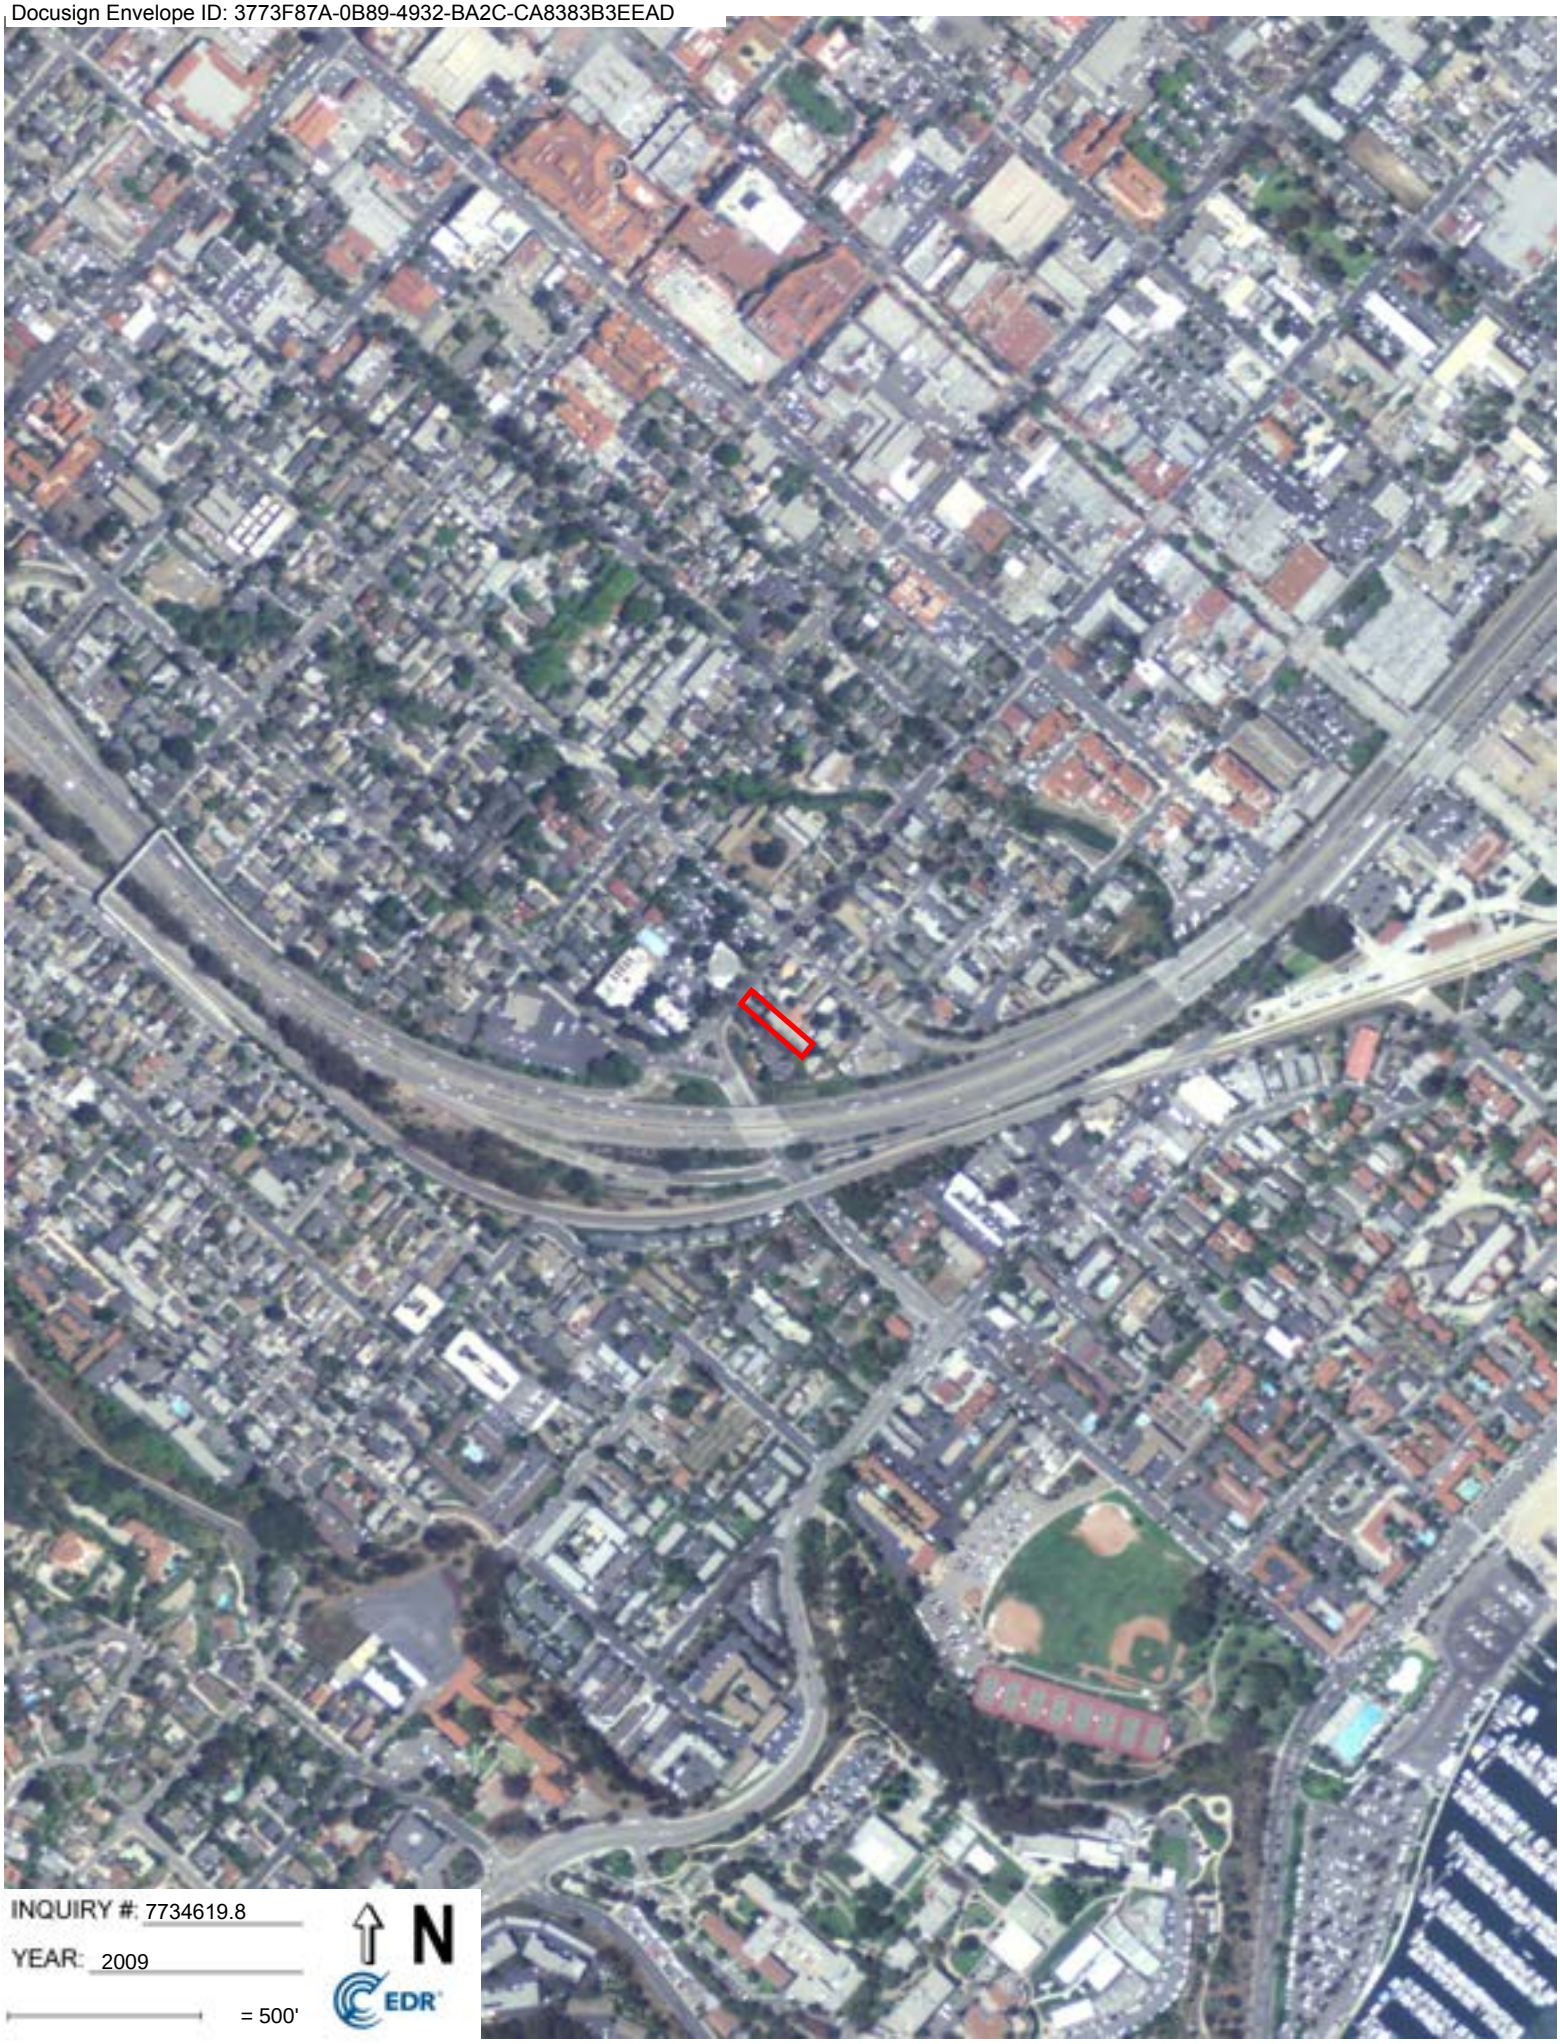

Docusign Envelope ID: 3773F87A-0B89-4932-BA2C-CA8383B3EEAD

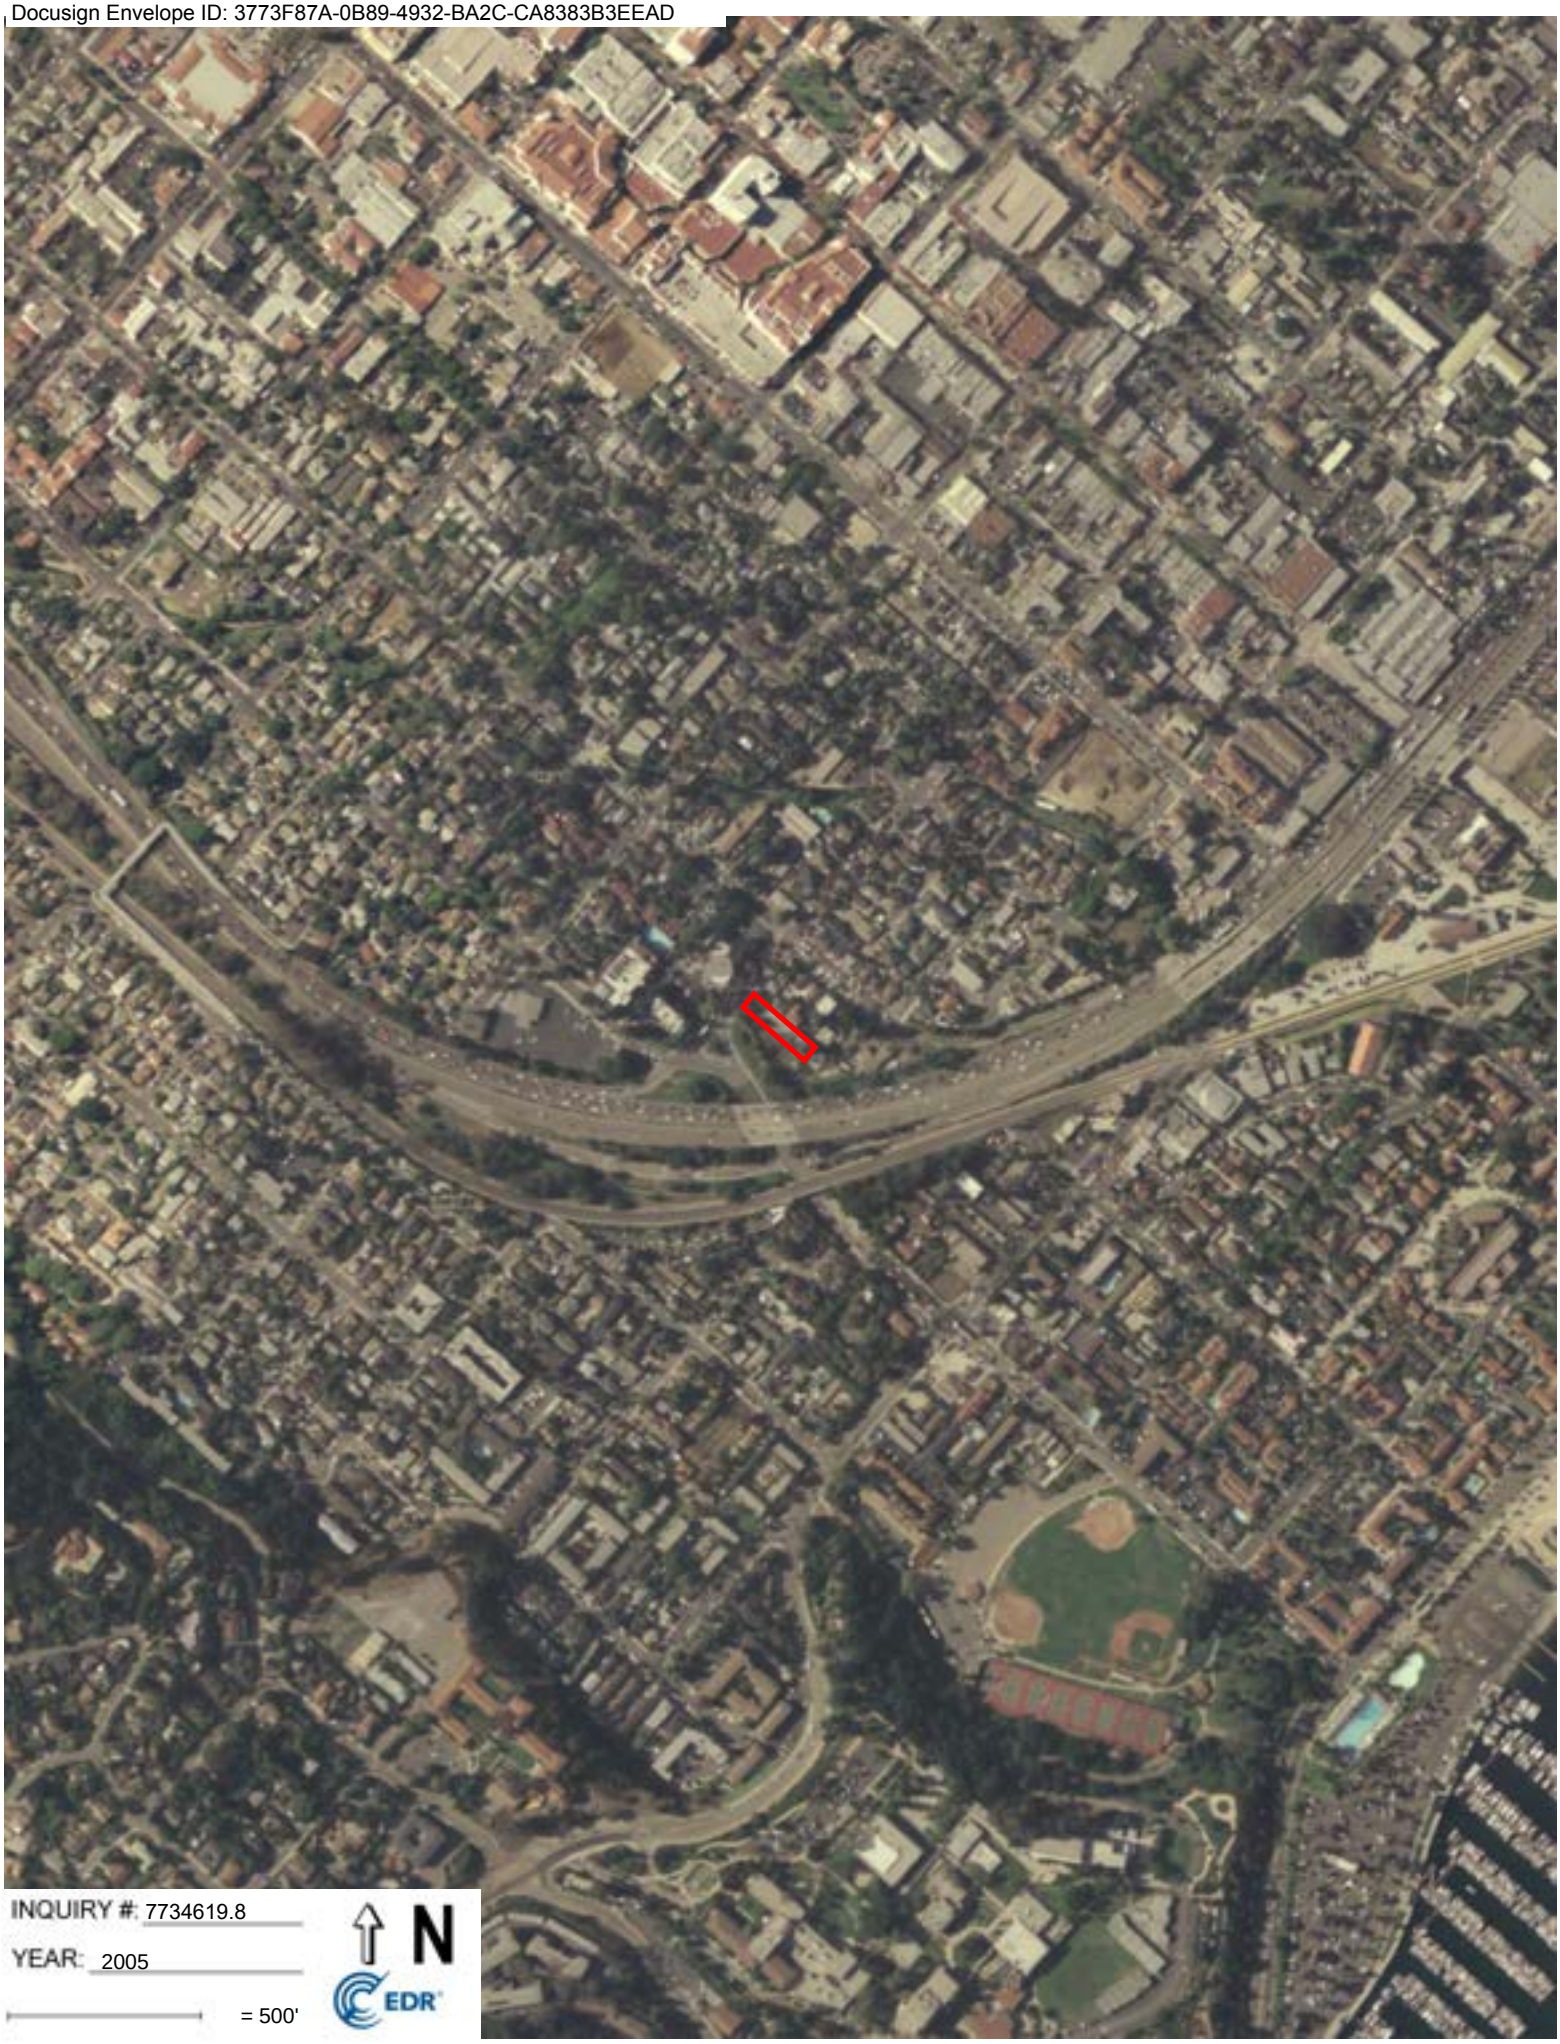

Docusign Envelope ID: 3773F87A-0B89-4932-BA2C-CA8383B3EEAD

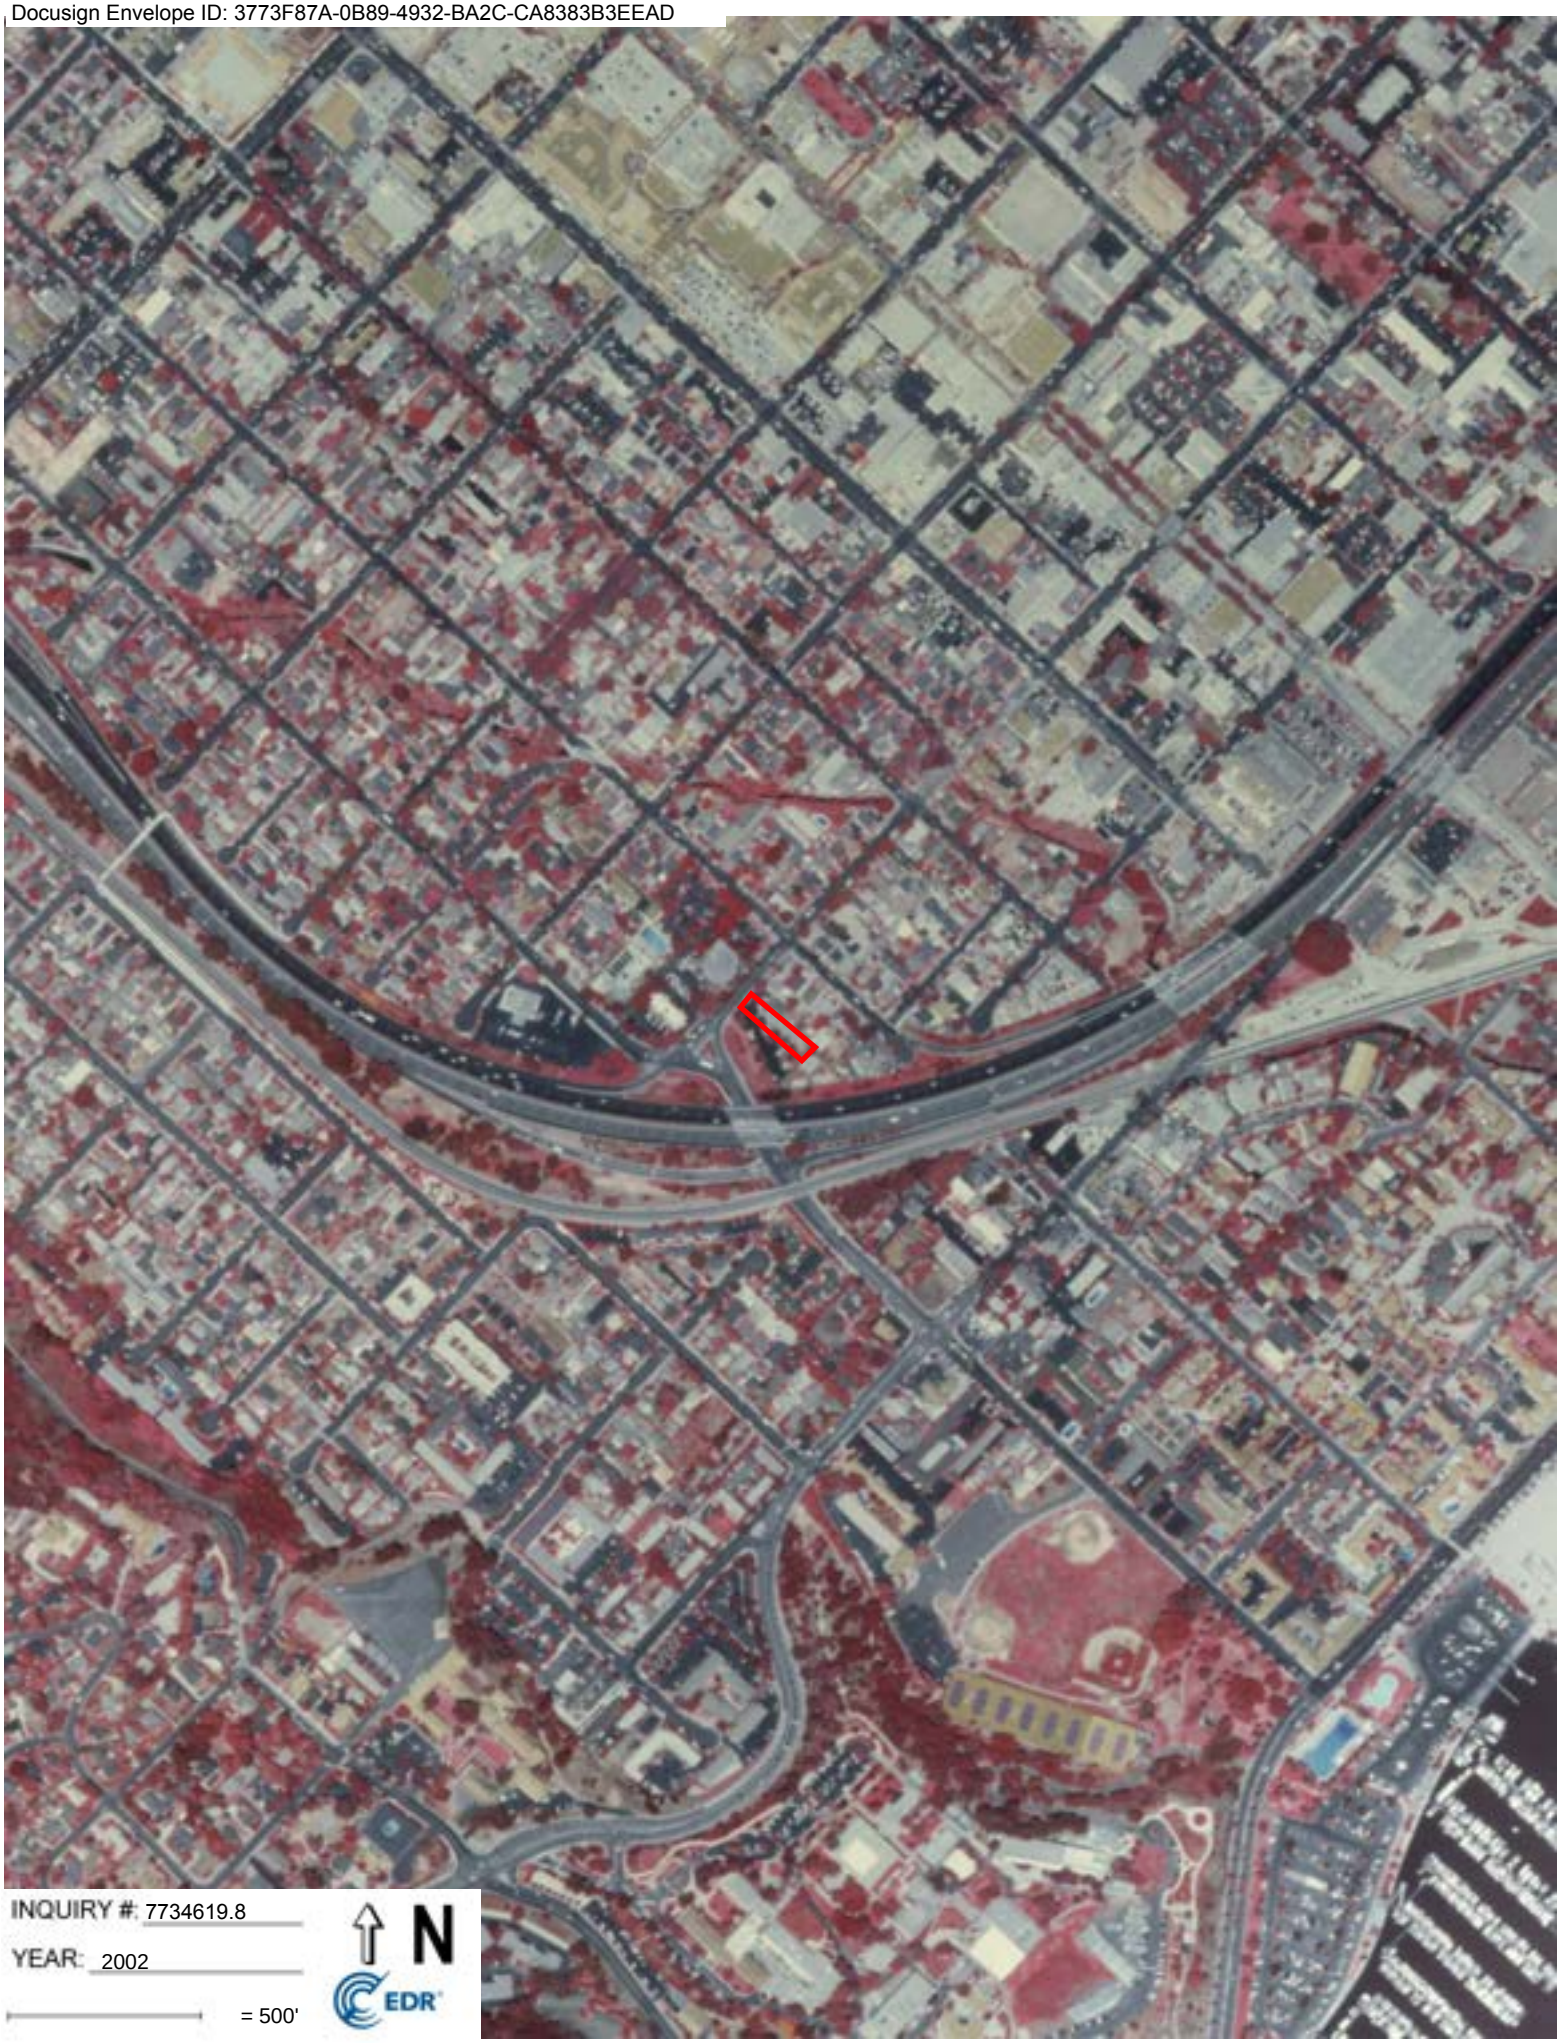

Docusign Envelope ID: 3773F87A-0B89-4932-BA2C-CA8383B3EEAD

Docusign Envelope ID: 3773F87A-0B89-4932-BA2C-CA8383B3EEAD

Docusign Envelope ID: 3773F87A-0B89-4932-BA2C-CA8383B3EEAD

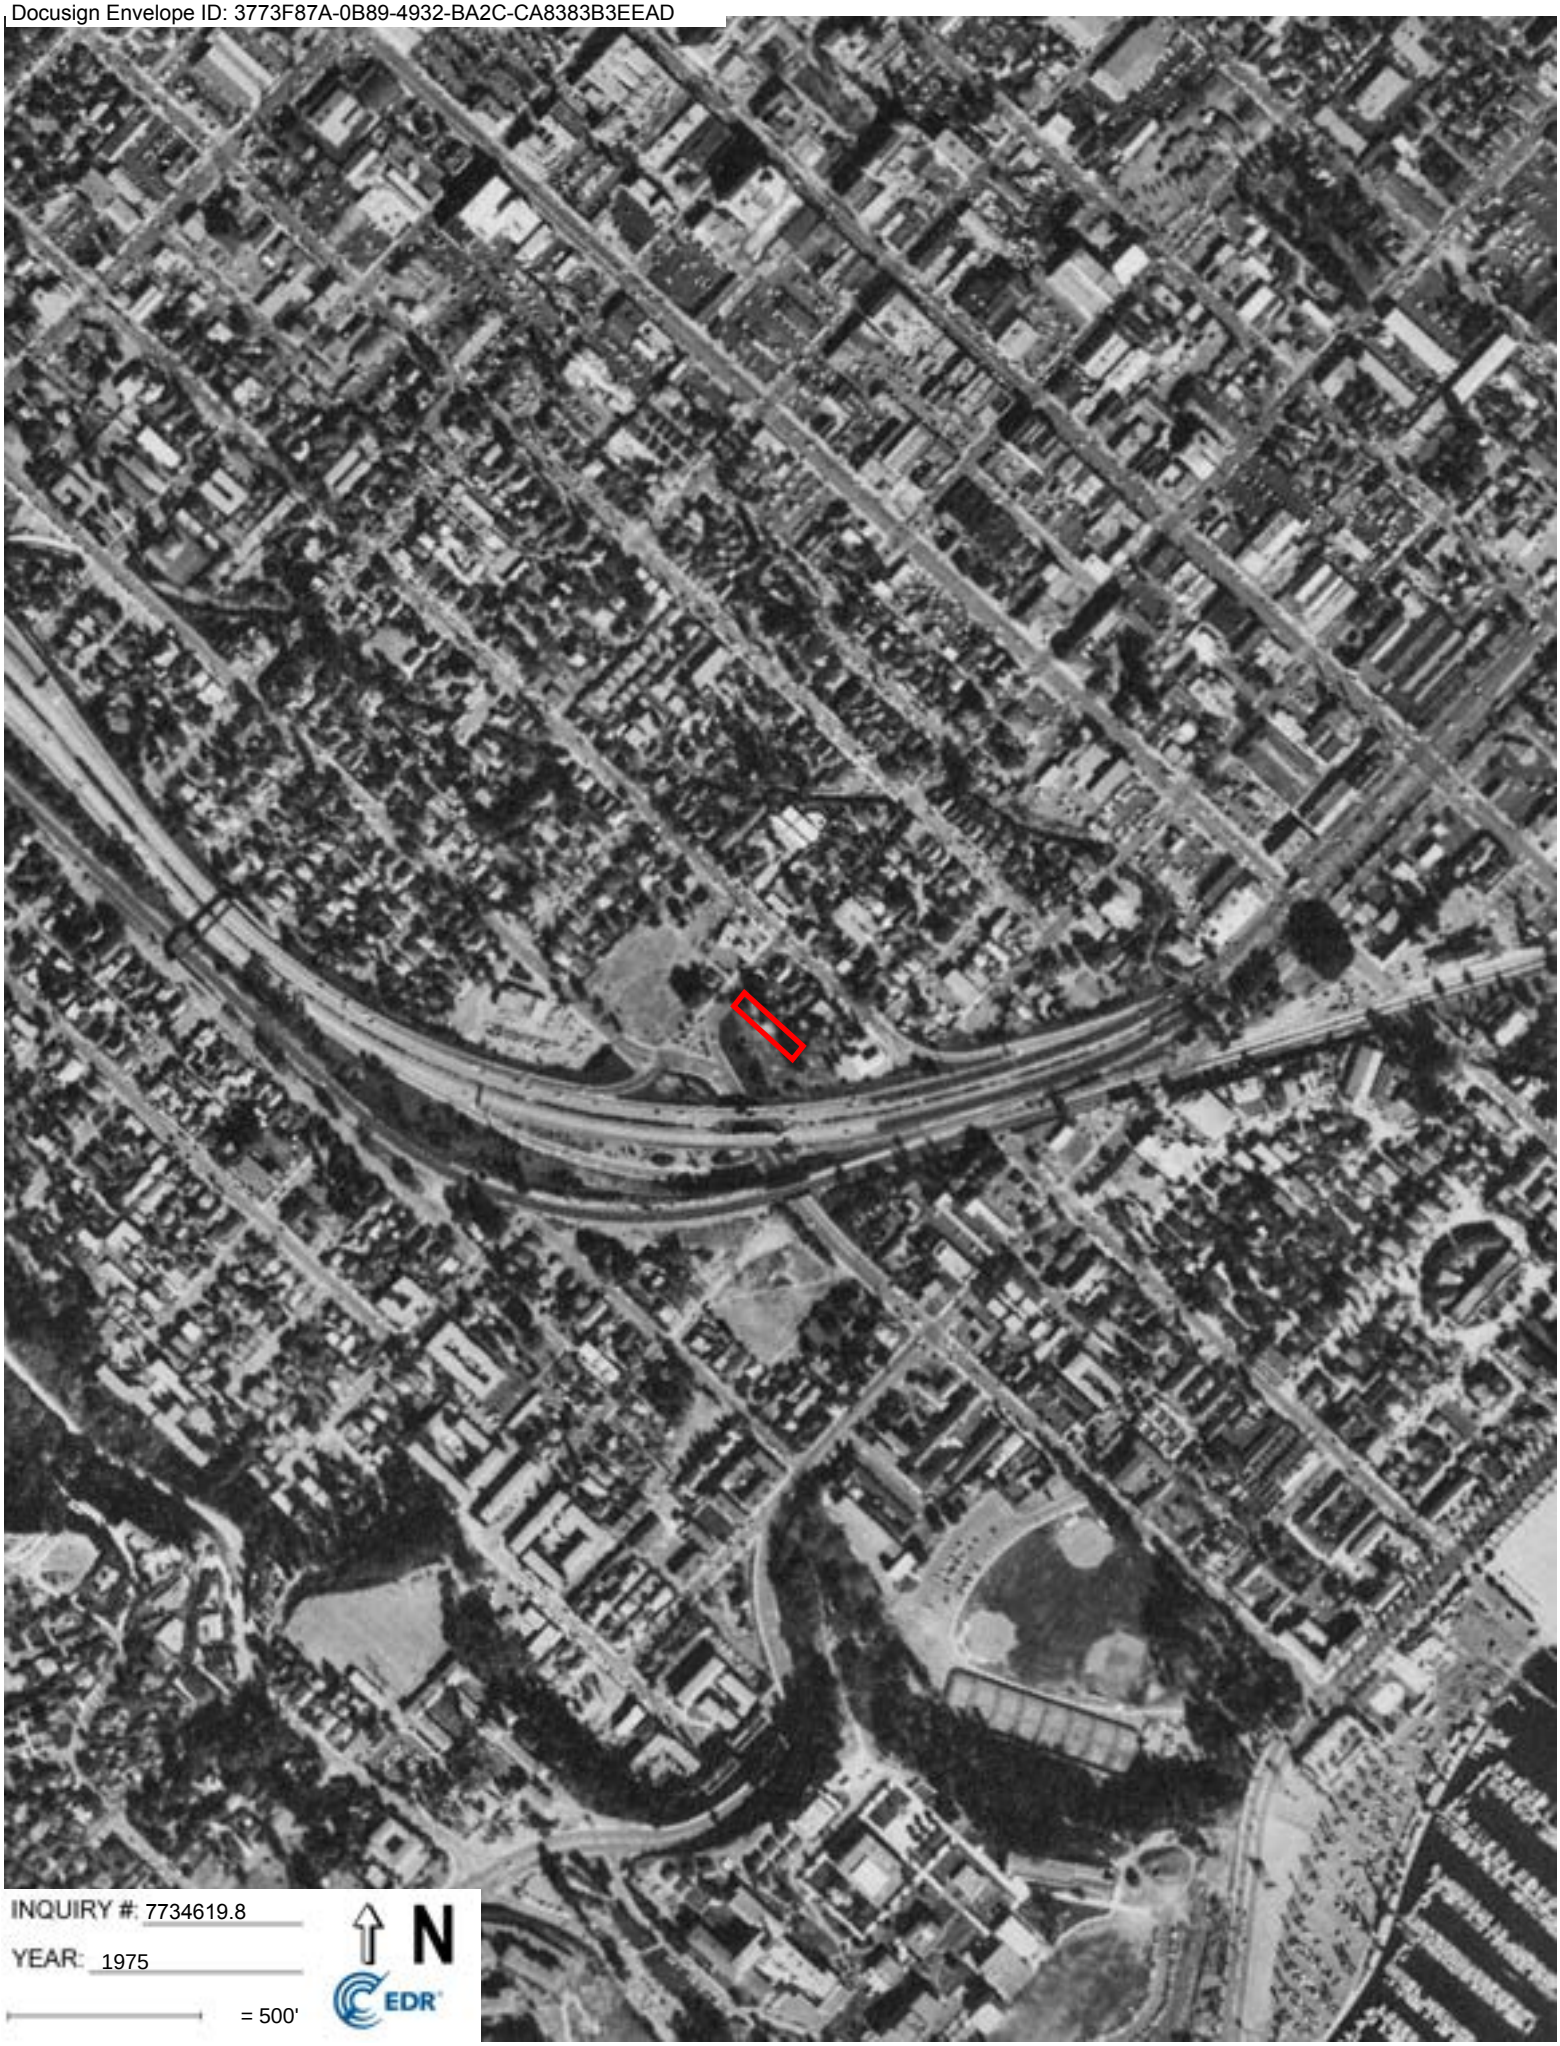

INQUIRY #: 7734619.8

YEAR: 1975

= 500'

N

EDR

Docusign Envelope ID: 3773F87A-0B89-4932-BA2C-CA8383B3EEAD

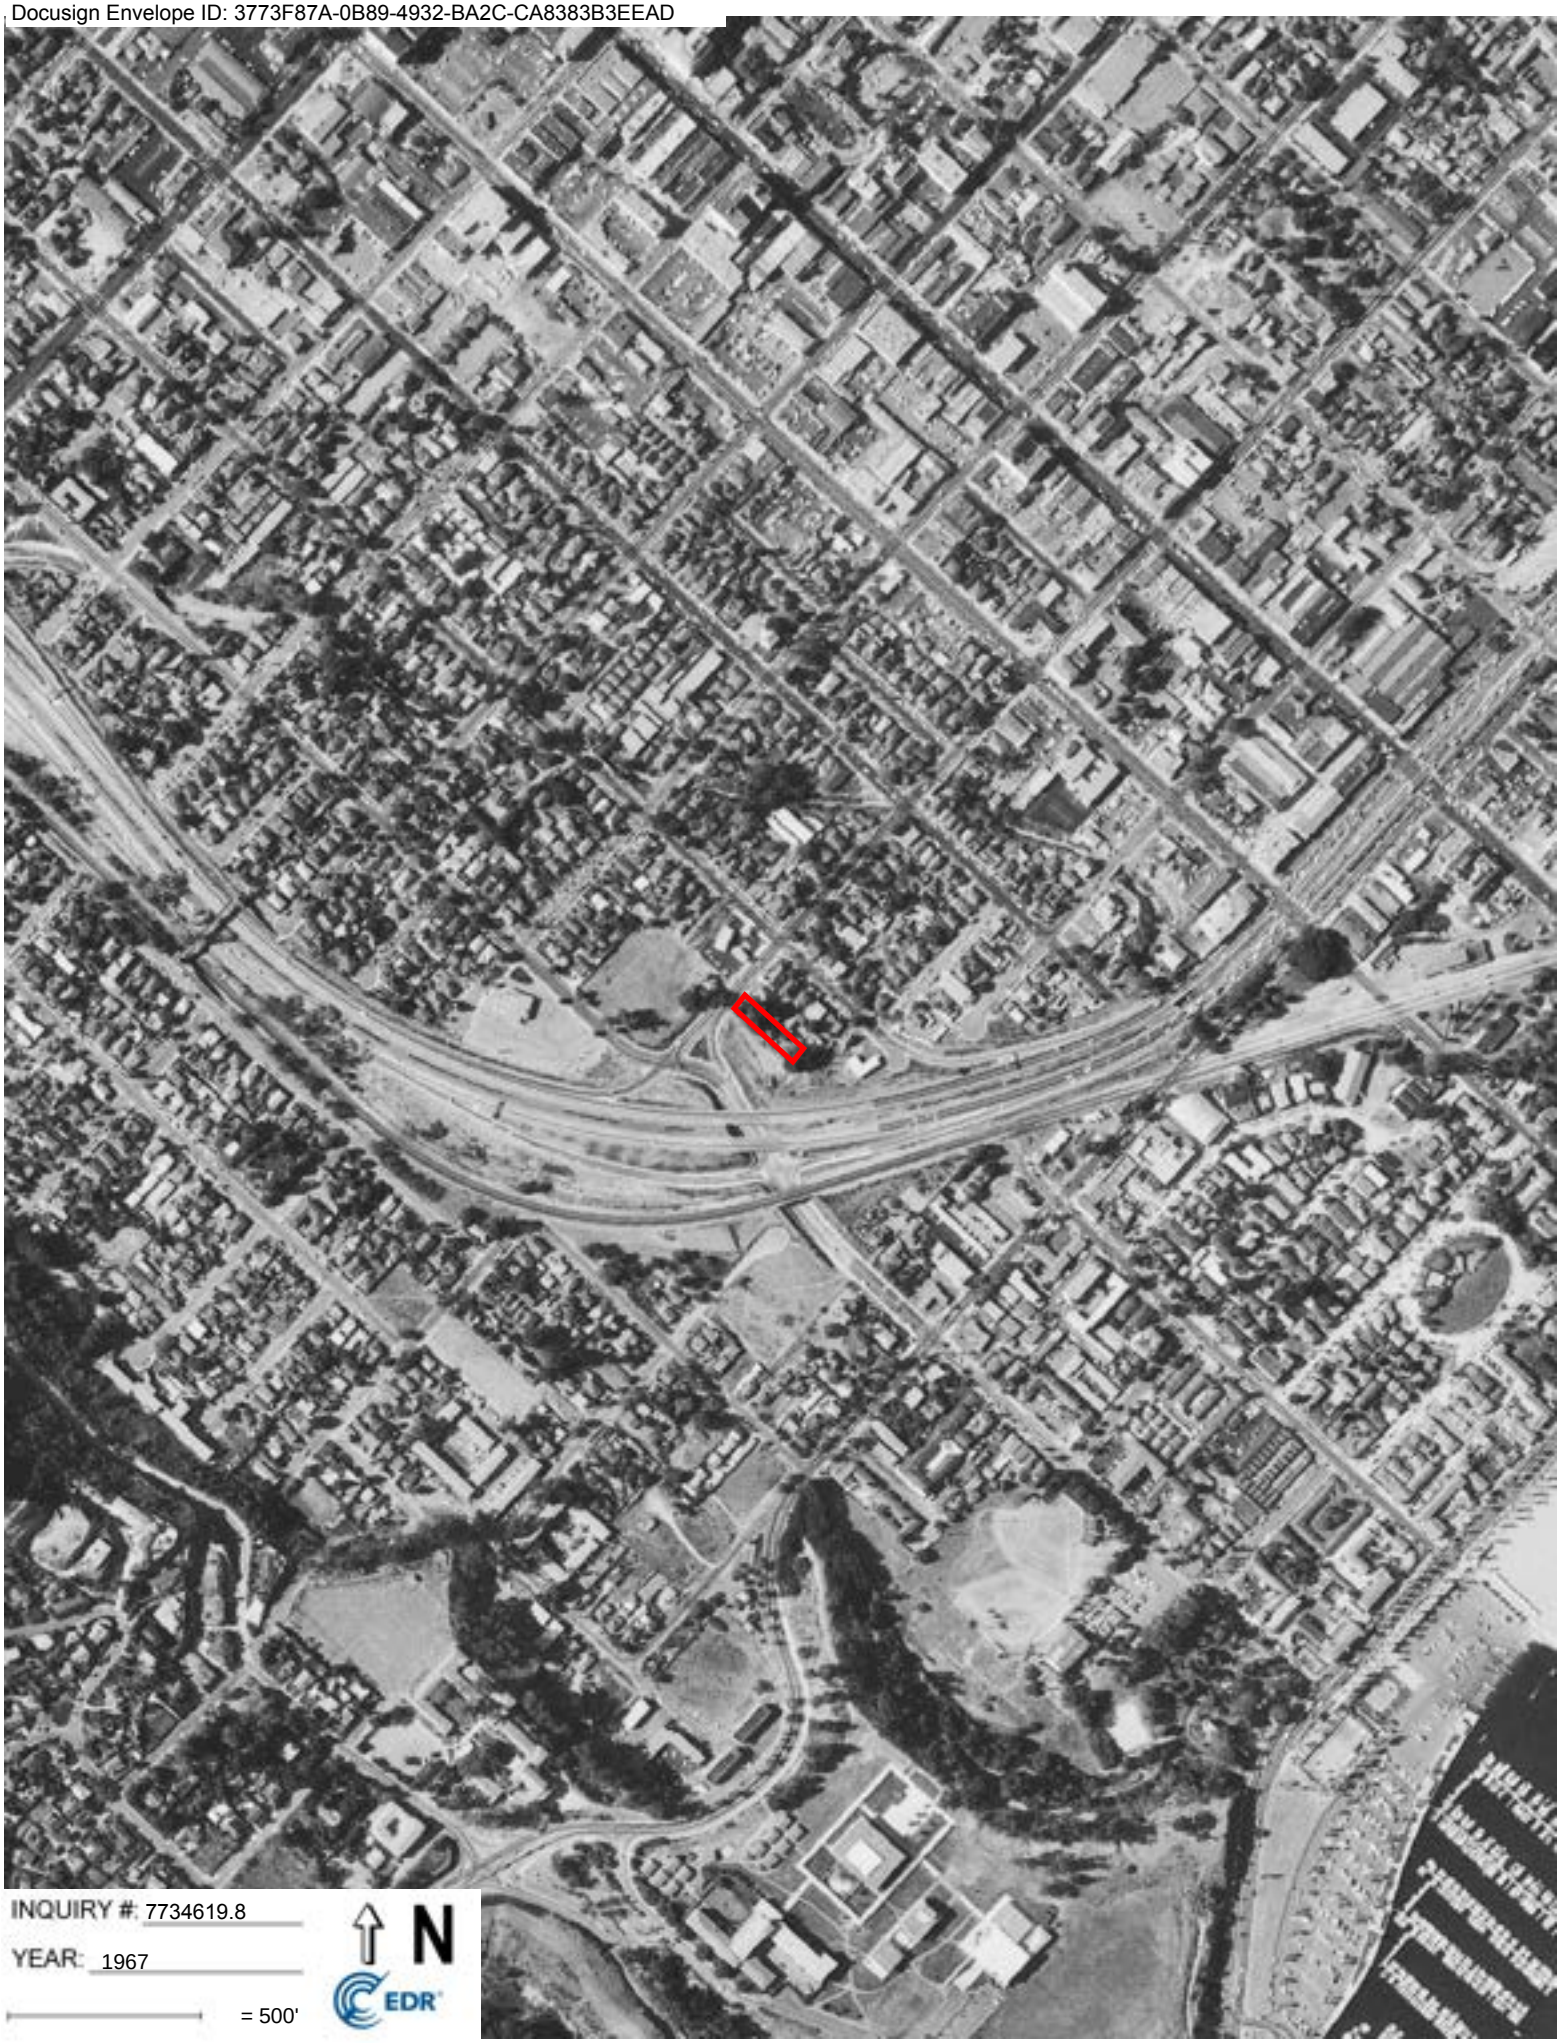

Docusign Envelope ID: 3773F87A-0B89-4932-BA2C-CA8383B3EEAD

Docusign Envelope ID: 3773F87A-0B89-4932-BA2C-CA8383B3EEAD

Docusign Envelope ID: 3773F87A-0B89-4932-BA2C-CA8383B3EEAD

Docusign Envelope ID: 3773F87A-0B89-4932-BA2C-CA8383B3EEAD

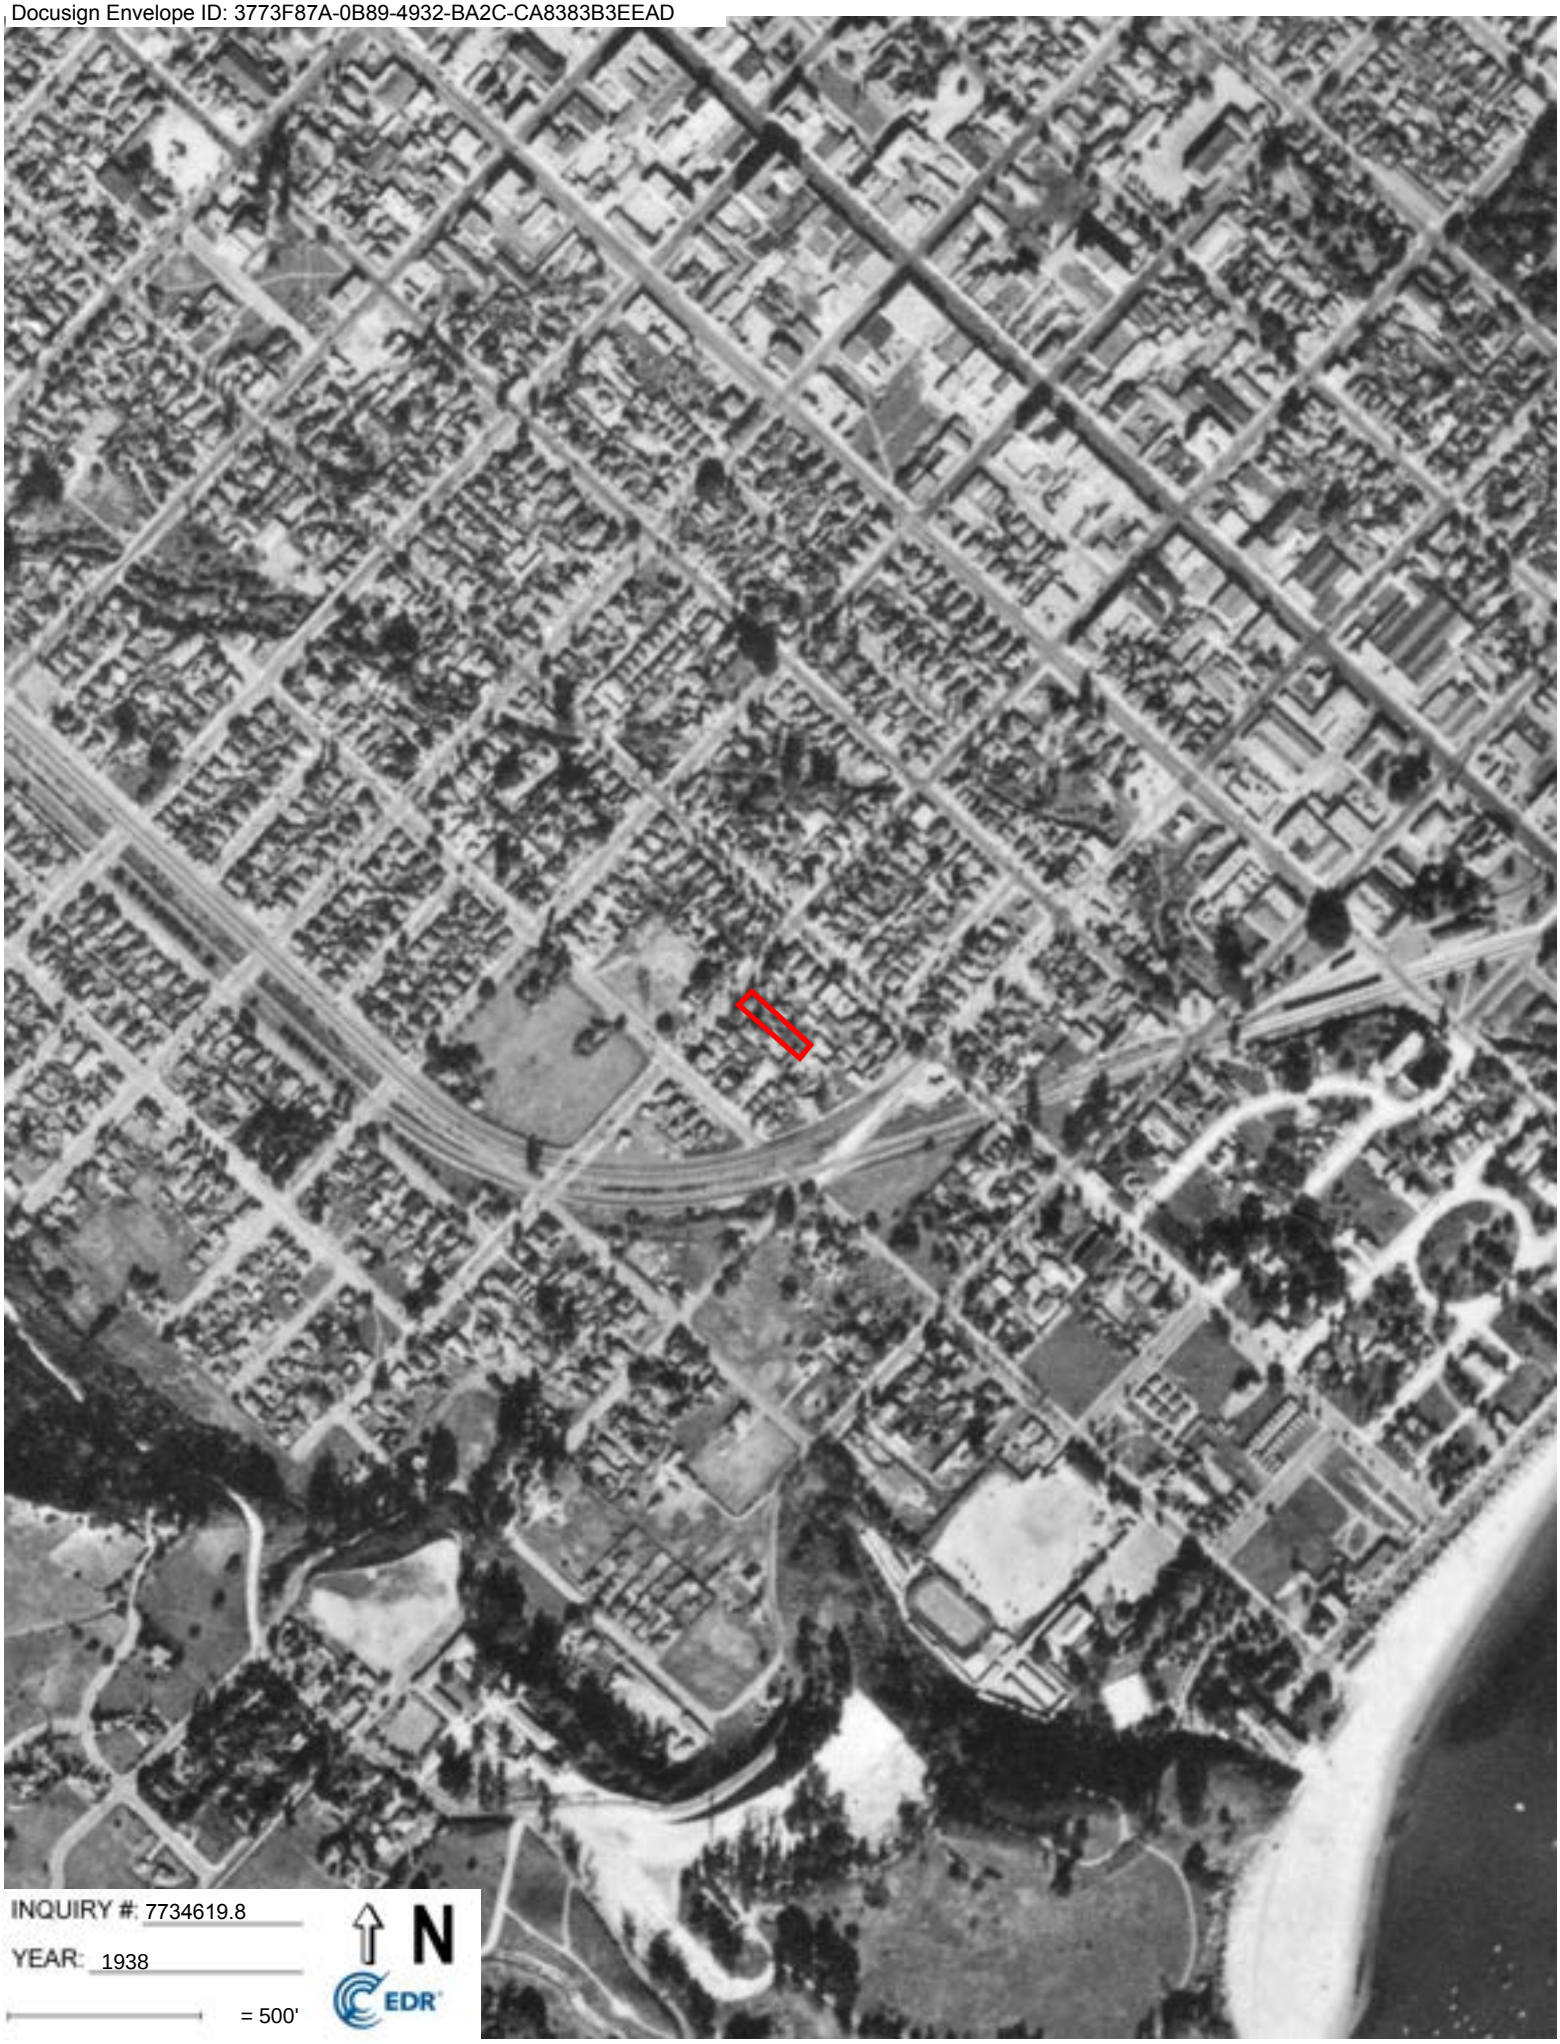

Docusign Envelope ID: 3773F87A-0B89-4932-BA2C-CA8383B3EEAD

Docusign Envelope ID: 3773F87A-0B89-4932-BA2C-CA8383B3EEAD

315 W Haley St
315 West Haley Street
Santa Barbara, CA 93101

Inquiry Number: 7734619.5
August 13, 2024

The EDR-City Directory Abstract

EDR® Environmental Data Resources Inc

6 Armstrong Road
Shelton, CT 06484
800.352.0050
www.edrnet.com

Docusign Envelope ID: 3773F87A-0B89-4932-BA2C-CA8383B3EEAD

TABLE OF CONTENTS

SECTION

Executive Summary

Findings

City Directory Images

Thank you for your business.
Please contact EDR at 1-800-352-0050
with any questions or comments.

Disclaimer - Copyright and Trademark Notice

This Report contains certain information obtained from a variety of public and other sources reasonably available to Environmental Data Resources, LLC. It cannot be concluded from this Report that coverage information for the target and surrounding properties does not exist from other sources. This Report is provided on an "AS IS", "AS AVAILABLE" basis. **NO WARRANTY EXPRESS OR IMPLIED IS MADE WHATSOEVER IN CONNECTION WITH THIS REPORT. ENVIRONMENTAL DATA RESOURCES, LLC AND ITS SUBSIDIARIES, AFFILIATES AND THIRD PARTY SUPPLIERS DISCLAIM ALL WARRANTIES, OF ANY KIND OR NATURE, EXPRESS OR IMPLIED, ARISING OUT OF OR RELATED TO THIS REPORT OR ANY OF THE DATA AND INFORMATION PROVIDED IN THIS REPORT, INCLUDING WITHOUT LIMITATION, ANY WARRANTIES REGARDING ACCURACY, QUALITY, CORRECTNESS, COMPLETENESS, COMPREHENSIVENESS, SUITABILITY, MERCHANTABILITY, FITNESS FOR A PARTICULAR PURPOSE, TITLE, NON-INFRINGEMENT, MISAPPROPRIATION, OR OTHERWISE. ALL RISK IS ASSUMED BY THE USER. IN NO EVENT SHALL ENVIRONMENTAL DATA RESOURCES, LLC OR ITS SUBSIDIARIES, AFFILIATES OR THIRD PARTY SUPPLIERS BE LIABLE TO ANYONE FOR ANY DIRECT, INCIDENTAL, INDIRECT, SPECIAL, CONSEQUENTIAL OR OTHER DAMAGES OF ANY TYPE OR KIND (INCLUDING BUT NOT LIMITED TO LOSS OF PROFITS, LOSS OF USE, OR LOSS OF DATA), ARISING OUT OF OR IN ANY WAY CONNECTED WITH THIS REPORT OR ANY OF THE DATA AND INFORMATION PROVIDED IN THIS REPORT.** Any analyses, estimates, ratings, environmental risk levels, or risk codes provided in this Report are provided for illustrative purposes only, and are not intended to provide, nor should they be interpreted as providing any facts regarding, or prediction or forecast of, any environmental risk for any property. Only an assessment performed by a qualified environmental professional can provide findings, opinions or conclusions regarding the environmental risk or conditions in, on or at any property.

Copyright 2023 by Environmental Data Resources, LLC. All rights reserved. Reproduction in any media or format, in whole or in part, of any report or map of Environmental Data Resources, LLC, or its affiliates, is prohibited without prior written permission.

EDR and its logos (including Sanborn and Sanborn Map) are trademarks of Environmental Data Resources, LLC or its affiliates. All other trademarks used herein are the property of their respective owners.

Docusign Envelope ID: 3773F87A-0B89-4932-BA2C-CA8383B3EEAD

EXECUTIVE SUMMARY

DESCRIPTION

Environmental Data Resources, Inc.'s (EDR) City Directory Abstract is a screening tool designed to assist environmental professionals in evaluating potential liability on a target property resulting from past activities. EDR's City Directory Abstract includes a search and abstract of available city directory data. For each address, the directory lists the name of the corresponding occupant at approximately five year intervals.

Business directories including city, cross reference and telephone directories were reviewed, if available, at approximately five year intervals for the years spanning 1920 through current. This report compiles information gathered in this review by geocoding the latitude and longitude of properties identified and gathering information about properties within 660 feet of the target property.

Summary information obtained is provided in the text of this report.

RECORD SOURCES

The EDR City Directory Report accesses a variety of business directory sources, including Haines, InfoUSA, Polk, Cole, Bresser, and Stewart. Listings marked as EDR Digital Archive access Cole and InfoUSA records. The various directory sources enhance and complement each other to provide a more thorough and accurate report.

EDR is licensed to reproduce certain City Directory works by the copyright holders of those works. The purchaser of this EDR City Directory Report may include it in report(s) delivered to a customer.

RESEARCH SUMMARY

The following research sources were consulted in the preparation of this report. An "X" indicates where information was identified in the source and provided in this report.

Year	Source	TP	Adjoining	Text Abstract	Source Image
2020	EDR Digital Archive	X	X	X	-
2017	Cole Information	X	X	X	-
2014	Cole Information	X	X	X	-
2010	Cole Information	X	X	X	-
2005	Cole Information	X	X	X	-
2002	Haines & Company, Inc.	X	X	X	-
2000	Cole Information	X	X	X	-
1995	Cole Information	X	X	X	-
1992	Cole Information	X	X	X	-
1990	GTE CALIFORNIA INC.	X	X	X	-
1985	Polk	-	X	X	-
1981	Polk	-	X	X	-
1975	Polk	X	X	X	-
1970	Polk	X	X	X	-
1965	POLK DIRECTORY CO	-	X	X	-
1961	R. L. Polk & Co.	X	X	X	-

Docusign Envelope ID: 3773F87A-0B89-4932-BA2C-CA8383B3EEAD

EXECUTIVE SUMMARY

Year	Source	TP	Adjoining	Text Abstract	Source Image
1955	R. L. Polk & Co.	X	X	X	-
1951	Santa Barbara Directory Co.	X	X	X	-
1945	Santa Barbara Directory Co.	X	X	X	-
1940	Santa Barbara Directory Co.	X	X	X	-
1935	Santa Barbara Directory Co.	X	X	X	-
1931	Santa Barbara Directory Co.	X	X	X	-
1926	Santa Barbara Directory Company	X	X	X	-
1920	Santa Barbara Directory Co.	X	X	X	-

Docusign Envelope ID: 3773F87A-0B89-4932-BA2C-CA8383B3EEAD

EXECUTIVE SUMMARY

SELECTED ADDRESSES

The following addresses were selected by the client, for EDR to research. An "X" indicates where information was identified.

Address	*Type*	*Findings*
309 West Haley Street	Client Entered	
503 Bath Street	Client Entered	
431 Bath Street	Client Entered	
423 Bath Street	Client Entered	
421 Bath Street	Client Entered	
417 Bath Street	Client Entered	

Docusign Envelope ID: 3773F87A-0B89-4932-BA2C-CA8383B3EEAD

FINDINGS

TARGET PROPERTY INFORMATION

ADDRESS

315 West Haley Street
Santa Barbara, CA 93101

FINDINGS DETAIL

Target Property research detail.

HALEY

315 HALEY

Year	Uses	Source
1955	Lopez Lupe	R. L. Polk & Co.
	Vacant	R. L. Polk & Co.
1926	Busing E G	Santa Barbara Directory Company

HALEY RD

315 HALEY RD

Year	Uses	Source
1951	Cooper P W	Santa Barbara Directory Co.
	Villa F R	Santa Barbara Directory Co.

HALEY ST

315 HALEY ST

Year	Uses	Source
2002	ARCHITECTS	Haines & Company, Inc.
	HUOHES FINANCIAL	Haines & Company, Inc.
	JOHNSON MICHAELR	Haines & Company, Inc.
	JONES OAVID P	Haines & Company, Inc.
	LENVIK 8 MINOR	Haines & Company, Inc.
	LENVIKEDWINA	Haines & Company, Inc.
	MACPARLANEL	Haines & Company, Inc.
	PROGRAMS OFFICE	Haines & Company, Inc.
	RESOURCES INC	Haines & Company, Inc.

Docusign Envelope ID: 3773F87A-0B89-4932-BA2C-CA8383B3EEAD

FINDINGS

Year	Uses	Source
2002	STATHISSLISHMAN	Haines & Company, Inc.
	TRYON CO	Haines & Company, Inc.
	WORKTRAINING	Haines & Company, Inc.
1990	Coast Village Engineering Corp	GTE CALIFORNIA INC.
	Lenvik & Minor Architects	GTE CALIFORNIA INC.
	Lenvik Edwin A archt Lenvik & Minor Architects	GTE CALIFORNIA INC.
	Mobile Telephone SBar	GTE CALIFORNIA INC.
	Ofc	GTE CALIFORNIA INC.
	Pacific Rim Properties	GTE CALIFORNIA INC.
	READING GAME THE	GTE CALIFORNIA INC.
	Reading Linda & Les Solvang	GTE CALIFORNIA INC.
	Ready Patty L S Bar	GTE CALIFORNIA INC.
	Telesis Financial Planning	GTE CALIFORNIA INC.
1975	Vacant	Polk
1970	Dunn Maurice E	Polk
1961	Vacant	R. L. Polk & Co.
1945	AZBusing E M Mrs	Santa Barbara Directory Co.
	Sheldon F D	Santa Barbara Directory Co.
	Wood T lt	Santa Barbara Directory Co.
1940	Horton Russell	Santa Barbara Directory Co.
1935	Busing E 3 G o	Santa Barbara Directory Co.
1931	Busing E G	Santa Barbara Directory Co.
1920	Busing Ernest	Santa Barbara Directory Co.

W HALEY ST

315 W HALEY ST

Year	Uses	Source
2020	AHMED PARISA	EDR Digital Archive
	ALFARO JONNATHAN	EDR Digital Archive
	ANDRADE MOLLIE JEAN	EDR Digital Archive
	BURNETT COLLIN	EDR Digital Archive
	CASEY ELEANOR	EDR Digital Archive

Docusign Envelope ID: 3773F87A-0B89-4932-BA2C-CA8383B3EEAD

FINDINGS

Year	Uses	Source
2020	GONCE GREGORY T	EDR Digital Archive
	KOGKETSIDOU-SO AIKATERINI	EDR Digital Archive
	LENVIK & MINOR ARCHITECTS	EDR Digital Archive
	PAMELA M HANOVER APC	EDR Digital Archive
	PATH POINT	EDR Digital Archive
	PEREDA DAISY	EDR Digital Archive
	POPKEY CHALLIS C	EDR Digital Archive
	SANCHEZ RUBY	EDR Digital Archive
	TRYON CO LLC	EDR Digital Archive
	WORK TRAINING PROGRAMS CORP	EDR Digital Archive
2017	LAW OFFICES OF PAMELA M HANOVER A	Cole Information
	LENVIK & MINOR ARCHITECTS	Cole Information
	TRYON COMPANY LLC	Cole Information
2014	EHLEN PETER J ARCHICT	Cole Information
	FOWLER ROBERT ANDREW	Cole Information
	LENVIK & MINOR ARCHITECTS	Cole Information
	PARK WEST COMMUNITIES	Cole Information
	TRYON COMPANY LLC	Cole Information
2010	LENVIK & MINOR ARCHITECTS	Cole Information
	TRYON CO	Cole Information
	WORK TRAINING PROGRAMS CORP	Cole Information
2005	HUGHES FINANCIAL RESOURCES INC	Cole Information
	LADCOM GROUP INC	Cole Information
	LENVIK & MINOR ARCHITECTS	Cole Information
	LN LYON CONSTRUCTION	Cole Information
	RUDY ENTERPRISES INC	Cole Information
	STATHIS & LISHMAN CPAS	Cole Information
	TRYON CO LLC	Cole Information
	WORK TRAINING PROGRAMS CORPORATE OFF	Cole Information
2000	COAST VILLAGE ENGINEERING CORPORATION	Cole Information
	EVANS THOMAS C ENGNR	Cole Information
	G HUGHES	Cole Information

Docusign Envelope ID: 3773F87A-0B89-4932-BA2C-CA8383B3EEAD

FINDINGS

Year	Uses	Source
2000	HUGHES GERHARDT TRITCH LLC	Cole Information
	JOHNSON MICHAEL R CPA	Cole Information
	LENVIK & MINOR ARCHITECTS	Cole Information
	MARTIN NORTHART & SPENCER INCORPORATED	Cole Information
	MINOR KENNETH O ARCHT	Cole Information
	STATHIS & LISHMAN	Cole Information
	WORK TRAINING PROGRAMS CORPORATE OFFICE	Cole Information
1995	COAST VILLAGE ENGINEERING CORP	Cole Information
	EDWARDS, MATTHEW J	Cole Information
	EDWIN A LENVIK	Cole Information
	JOHNSON, MICHAEL R	Cole Information
	KENNETH O MINOR	Cole Information
	LENVIK & MINOR ARCHITECTS	Cole Information
	LENVIK, EDWIN A	Cole Information
	MARTIN NORTHART & SPENCER INC	Cole Information
	MATTHEW J EDWARDS	Cole Information
	MYERS, GARY	Cole Information
	TRACY, A B	Cole Information
1992	BRITANNICA LRN CNTR	Cole Information
	COAST VLG ENGR CORP	Cole Information
	LENVIK EDWIN A	Cole Information
	MULTIVEST CAPITOL	Cole Information

Docusign Envelope ID: 3773F87A-0B89-4932-BA2C-CA8383B3EEAD

FINDINGS

ADJOINING PROPERTY DETAIL

The following Adjoining Property addresses were researched for this report. Detailed findings are provided for each address.

513 DE LA VINA SBAR

1 513 DE LA VINA SBAR

Year	Uses	Source
1990	EGGERS CONSTRUCTION CO	GTE CALIFORNIA INC.

BATH

325 BATH

Year	Uses	Source
1965	fltl k Cha 15tphys: 5 P	POLK DIRECTORY CO
	e n Jotn C pfrys 5 177 a	POLK DIRECTORY CO
	Qye y Ctres c 1 jsp g MW	POLK DIRECTORY CO
	ere ntskt ZEdw l Ap hy 81 5 1r	POLK DIRECTORY CO
	l Zvolb 41 Aa P phys	POLK DIRECTORY CO
	c favtad Wmln Zirphys	POLK DIRECTORY CO
	Vasek Joseph A phys	POLK DIRECTORY CO
	Kassity Karl J phys	POLK DIRECTORY CO

407 BATH

Year	Uses	Source
1965	Standard Stas Inc	POLK DIRECTORY CO
	Grand Peter B	POLK DIRECTORY CO

415 BATH

Year	Uses	Source
1965	Schemenour Fred C	POLK DIRECTORY CO

417 BATH

Year	Uses	Source
1965	Keech Evan J	POLK DIRECTORY CO
	Parker Anthony	POLK DIRECTORY CO

Docusign Envelope ID: 3773F87A-0B89-4932-BA2C-CA8383B3EEAD

FINDINGS

418 BATH

Year	Uses	Source
1965	Martin Francisca Mrs	POLK DIRECTORY CO

419 BATH

Year	Uses	Source
1965	Hardw ick Albert L	POLK DIRECTORY CO
	Sotelo Jose	POLK DIRECTORY CO

420 BATH

Year	Uses	Source
1965	Vacant	POLK DIRECTORY CO
	Smith Iva Mrs	POLK DIRECTORY CO

421 BATH

Year	Uses	Source
1965	Apartments	POLK DIRECTORY CO
	Aneson Myrtle M Mrs	POLK DIRECTORY CO
	Acquistapace Wn M jr	POLK DIRECTORY CO
	Bernau Johanna Mrs	POLK DIRECTORY CO
	Kragh Genevieve M Mrs	POLK DIRECTORY CO

422 BATH

Year	Uses	Source
1965	Vacant	POLK DIRECTORY CO

424 BATH

Year	Uses	Source
1965	Parker Laura M Mrs	POLK DIRECTORY CO

427 BATH

Year	Uses	Source
1965	Jauregui Pedro	POLK DIRECTORY CO

428 BATH

Year	Uses	Source
1965	Corona Geo	POLK DIRECTORY CO
	a Figueroa Arnulfo	POLK DIRECTORY CO

Docusign Envelope ID: 3773F87A-0B89-4932-BA2C-CA8383B3EEAD

FINDINGS

Year	Uses	Source
1965	b Figueroa Jose	POLK DIRECTORY CO
	c Mc Croy Wm	POLK DIRECTORY CO

430 BATH

Year	Uses	Source
1965	Vacant	POLK DIRECTORY CO

431 BATH

Year	Uses	Source
1965	Uribe Margt Mrs	POLK DIRECTORY CO

432 BATH

Year	Uses	Source
1965	Fragoso Francisco	POLK DIRECTORY CO

434 BATH

Year	Uses	Source
1965	Fleming John J	POLK DIRECTORY CO

435 BATH

Year	Uses	Source
1965	Larsen Peter A	POLK DIRECTORY CO

436 BATH

Year	Uses	Source
1965	Pay & Pack Grocery	POLK DIRECTORY CO

509 BATH

Year	Uses	Source
1965	No Return	POLK DIRECTORY CO

512 BATH

Year	Uses	Source
1965	Apartments	POLK DIRECTORY CO
	Vacant	POLK DIRECTORY CO
	Gavilanes Julio	POLK DIRECTORY CO
	Harris Wm	POLK DIRECTORY CO

Docusign Envelope ID: 3773F87A-0B89-4932-BA2C-CA8383B3EEAD

FINDINGS

Year	Uses	Source
1965	Schweitzer Wm	POLK DIRECTORY CO
	Hilton Jim H	POLK DIRECTORY CO
	Turner Anna	POLK DIRECTORY CO
	Larson Helen Mrs	POLK DIRECTORY CO
	Rubalcava Ferdinand	POLK DIRECTORY CO
	Jacobs Louis	POLK DIRECTORY CO

514 BATH

Year	Uses	Source
1965	Sandoval John P	POLK DIRECTORY CO

515 BATH

Year	Uses	Source
1965	Gomez Manuel	POLK DIRECTORY CO
	Vacant	POLK DIRECTORY CO

516 BATH

Year	Uses	Source
1965	Ramos Ray	POLK DIRECTORY CO
	r Fletcher Dora C Mrs	POLK DIRECTORY CO

517 BATH

Year	Uses	Source
1965	Smith J Gustav	POLK DIRECTORY CO
	Breck John	POLK DIRECTORY CO

518 BATH

Year	Uses	Source
1965	Valenzuela Lawrence	POLK DIRECTORY CO

519 BATH

Year	Uses	Source
1965	Vacant	POLK DIRECTORY CO

524 BATH

Year	Uses	Source
1965	Johnson Odell	POLK DIRECTORY CO

Docusign Envelope ID: 3773F87A-0B89-4932-BA2C-CA8383B3EEAD

FINDINGS

526 BATH

Year	Uses	Source
1965	Sicilia Dominco	POLK DIRECTORY CO

527 BATH

Year	Uses	Source
1965	Orena Thos C	POLK DIRECTORY CO
	Boyer Gerald E	POLK DIRECTORY CO
	Figone Robt	POLK DIRECTORY CO

528 BATH

Year	Uses	Source
1965	Aguirre Aurliano	POLK DIRECTORY CO

532 BATH

Year	Uses	Source
1965	Grand Geo	POLK DIRECTORY CO

535 BATH

Year	Uses	Source
1965	Mitchell Willie L	POLK DIRECTORY CO

536 BATH

Year	Uses	Source
1965	Martinez Francisco	POLK DIRECTORY CO

601 BATH

Year	Uses	Source
1965	Dominguez Antoinette Mrs	POLK DIRECTORY CO

605 BATH

Year	Uses	Source
1965	Moggridge Arth W	POLK DIRECTORY CO

607 BATH

Year	Uses	Source
1965	Jimenez Dora Mrs	POLK DIRECTORY CO

Docusign Envelope ID: 3773F87A-0B89-4932-BA2C-CA8383B3EEAD

FINDINGS

609 BATH

Year	Uses	Source
1965	Bennett Leonora Mrs	POLK DIRECTORY CO

BATH SBAR

417 BATH SBAR

Year	Uses	Source
1990	Bara as Maria	GTE CALIFORNIA INC.

528 BATH SBAR

Year	Uses	Source
1990	Fernandez Jose F	GTE CALIFORNIA INC.

BATH ST

317 BATH ST

Year	Uses	Source
1981	Nelson Hamilton Medical Corp phys	Polk
1975	Hamilton Charles F phys	Polk
	Nelson Law rence M phys	Polk
1970	Hamilton Charles F phys	Polk
	Nelson Law rence M phys	Polk

320 BATH ST

Year	Uses	Source
1940	Azparren Nicodimue	Santa Barbara Directory Co.
	Ellis Lola Mrs	Santa Barbara Directory Co.
	Higihfill Paul	Santa Barbara Directory Co.
	Lauer Bert	Santa Barbara Directory Co.
	Mc Culloch F E Mrs	Santa Barbara Directory Co.
	Steele Jean Mrs	Santa Barbara Directory Co.

322 BATH ST

Year	Uses	Source
1945	Watkins 1 B	Santa Barbara Directory Co.
1940	Watkins H B	Santa Barbara Directory Co.

Docusign Envelope ID: 3773F87A-0B89-4932-BA2C-CA8383B3EEAD

FINDINGS

Year	Uses	Source
1935	Watkins H B	Santa Barbara Directory Co.
1931	Watkins H B	Santa Barbara Directory Co.
1920	Cole Chas	Santa Barbara Directory Co.

326 BATH ST

Year	Uses	Source
1945	Ealliott S D N	Santa Barbara Directory Co.
1940	Elliott J W o	Santa Barbara Directory Co.
1935	Halstead L E	Santa Barbara Directory Co.
1931	Trinmmer Robt o	Santa Barbara Directory Co.
1920	Trimmer Robt	Santa Barbara Directory Co.

330 BATH ST

Year	Uses	Source
1945	Lane Cr	Santa Barbara Directory Co.
1940	Zorn C P	Santa Barbara Directory Co.
1935	Rodriguez Chas	Santa Barbara Directory Co.
1931	Johnson P	Santa Barbara Directory Co.
1920	Regan Jas	Santa Barbara Directory Co.

331 BATH ST

Year	Uses	Source
1940	Yarman Oliver	Santa Barbara Directory Co.

332 BATH ST

Year	Uses	Source
1945	Lee H 1 C	Santa Barbara Directory Co.
1940	Calderon 0 J	Santa Barbara Directory Co.
1935	Seaman Nettie Mrs	Santa Barbara Directory Co.
1931	Jones Harry	Santa Barbara Directory Co.
1920	Cole Chas	Santa Barbara Directory Co.

334 BATH ST

Year	Uses	Source
1955	Dos Palmas Barber Shop	R. L. Polk & Co.
	Paz Geo	R. L. Polk & Co.

Docusign Envelope ID: 3773F87A-0B89-4932-BA2C-CA8383B3EEAD

FINDINGS

Year	Uses	Source
1951	Vacant	Santa Barbara Directory Co.
1945	Romem o S R Mrs	Santa Barbara Directory Co.
	Gutierresz Intersects	Santa Barbara Directory Co.
1940	Romero Selina Mrs	Santa Barbara Directory Co.
1935	Birrell Jas	Santa Barbara Directory Co.
1931	Banta E C	Santa Barbara Directory Co.
1920	Montgomery H E	Santa Barbara Directory Co.

401 BATH ST

Year	Uses	Source
1955	Altschul Ira D	R. L. Polk & Co.
1951	Altschul Ira	Santa Barbara Directory Co.
1945	Vacant	Santa Barbara Directory Co.
1940	Brow n G A	Santa Barbara Directory Co.
	Darby A I Mrs o	Santa Barbara Directory Co.
1935	Larson Arth	Santa Barbara Directory Co.
1931	Person Albt o	Santa Barbara Directory Co.
1920	Altschul I D	Santa Barbara Directory Co.
	Brent John	Santa Barbara Directory Co.
	Stanford H C Rev	Santa Barbara Directory Co.

402 BATH ST

Year	Uses	Source
2005	MARIA BARAJAS	Cole Information
1955	Martin Donaciano	R. L. Polk & Co.
1951	Cota John	Santa Barbara Directory Co.
1945	Martinez Floyd	Santa Barbara Directory Co.
1940	Fragosa Cleo	Santa Barbara Directory Co.
1935	Black G H	Santa Barbara Directory Co.
1931	Rogers Myrtle E	Santa Barbara Directory Co.
1920	Vacant	Santa Barbara Directory Co.

Docusign Envelope ID: 3773F87A-0B89-4932-BA2C-CA8383B3EEAD

FINDINGS

404 BATH ST

Year	Uses	Source
1955	Balderrama Ralph	R. L. Polk & Co.
1951	Viles R V Mrs	Santa Barbara Directory Co.
1945	Delgado T P	Santa Barbara Directory Co.
1940	Lane T H	Santa Barbara Directory Co.
1931	Safford Edw	Santa Barbara Directory Co.
1920	Shuman F B	Santa Barbara Directory Co.

406 BATH ST

Year	Uses	Source
1951	Vacant	Santa Barbara Directory Co.
1945	Weldon Frank	Santa Barbara Directory Co.
1940	Ybarra Vera	Santa Barbara Directory Co.
1935	Towne Edw trucking	Santa Barbara Directory Co.

407 BATH ST

Year	Uses	Source
2020	ST PAUL CLEANERS LAUNDRY-TLRNG	EDR Digital Archive
2017	ST PAUL CLEANERS LAUNDRY & TAILORING	Cole Information
2014	ST PAUL CLEANERS LAUNDRY & TAILORING	Cole Information
2010	ST PAUL CLEANERS LAUNDRYTLRNG	Cole Information
2005	SAINT PAUL CLEAARNERS	Cole Information
2002	HIMELSEINt Looard	Haines & Company, Inc.
	STPAUL	Haines & Company, Inc.
	CLEANEJRS&LAUHDRY	Haines & Company, Inc.
2000	ST PAUL CLEANERS LAUNDRY & TAILORING	Cole Information
1995	ST PAUL CLEANERS & LAUNDRY	Cole Information
1992	ST PAUL CLNRS&LNDRY	Cole Information
1985	Saint Paul Cleaners & Laundry	Polk
1981	Four Day Tire Store tire els	Polk
1975	Under Constn	Polk
1970	Vacant	Polk

Docusign Envelope ID: 3773F87A-0B89-4932-BA2C-CA8383B3EEAD

FINDINGS

Year	Uses	Source
1961	Mason Isabelle J Mrs	R. L. Polk & Co.
	j Vacant	R. L. Polk & Co.
1955	Mason Isabelle	R. L. Polk & Co.
	Mason Jack L	R. L. Polk & Co.
	1/3 Fee Walter	R. L. Polk & Co.
1951	Guevara W E	Santa Barbara Directory Co.
	Baldw in A J	Santa Barbara Directory Co.
1945	Warren f Clo R9	Santa Barbara Directory Co.
	Clark B F	Santa Barbara Directory Co.
	Spvence Oeo	Santa Barbara Directory Co.
1940	Fisher Everett	Santa Barbara Directory Co.
	Vacant	Santa Barbara Directory Co.
1935	Darby A I Mrs	Santa Barbara Directory Co.
	U Jensen Arth	Santa Barbara Directory Co.
1931	Darby C N o	Santa Barbara Directory Co.
	Romp 0 F	Santa Barbara Directory Co.
	2 Van Vleet M I Mrs	Santa Barbara Directory Co.
1920	Crandall J R	Santa Barbara Directory Co.
	b Miller Caroline Mrs	Santa Barbara Directory Co.

409 BATH ST

Year	Uses	Source
1961	Allen Luke	R. L. Polk & Co.
	Garcia Gus	R. L. Polk & Co.
1955	Vacant	R. L. Polk & Co.
	Maybee Albert	R. L. Polk & Co.
1951	Coleman R D	Santa Barbara Directory Co.
	Smithle Frank	Santa Barbara Directory Co.
1945	Bingman B P Mrs	Santa Barbara Directory Co.
	VVacant	Santa Barbara Directory Co.
1940	Bingman E E Mrs o	Santa Barbara Directory Co.
	Conlon Jos	Santa Barbara Directory Co.
1935	Bingman E E Mrs o	Santa Barbara Directory Co.

Docusign Envelope ID: 3773F87A-0B89-4932-BA2C-CA8383B3EEAD

FINDINGS

Year	Uses	Source
1931	Bingman E E Mrs	Santa Barbara Directory Co.
1920	Parsons T A	Santa Barbara Directory Co.

411 BATH ST

Year	Uses	Source
2005	DARYL BAUER	Cole Information

415 BATH ST

Year	Uses	Source
2005	WILLIAM FLAHAVAN	Cole Information
2002	FLAIIVANWil liam	Haines & Company, Inc.
	OSEKIKoichi	Haines & Company, Inc.
2000	JEREMY ABTS	Cole Information
1990	QUIJANO RALPH MD	GTE CALIFORNIA INC.
1985	Dunn Robt	Polk
1981	Haggerty OHar	Polk
1975	Gary Liz	Polk
1970	Schemenour Fred C	Polk
	Hames Robt G	Polk
1961	Schemenour Fredk C	R. L. Polk & Co.
1955	Schemenour Fred C	R. L. Polk & Co.
1951	Schemeno ur F C w atch	Santa Barbara Directory Co.
1945	Frederick XI	Santa Barbara Directory Co.
	Schmceln nour F C w atch	Santa Barbara Directory Co.
1940	Frederick F H	Santa Barbara Directory Co.
	Schemenour F C	Santa Barbara Directory Co.
1935	Schemenour P C w atch	Santa Barbara Directory Co.
	repr o	Santa Barbara Directory Co.
1931	Schemenour F C w atch	Santa Barbara Directory Co.
	mkr o	Santa Barbara Directory Co.
1920	Watkins S J Mrs	Santa Barbara Directory Co.

Docusign Envelope ID: 3773F87A-0B89-4932-BA2C-CA8383B3EEAD

FINDINGS

417 BATH ST

Year	*Uses*	*Source*
2020	JOSH QUINTERO	EDR Digital Archive
	VICTOR GARCIA	EDR Digital Archive
	NATASHA QUINTERO	EDR Digital Archive
	MARIA BARAJAS	EDR Digital Archive
	NATASHA GARCIA	EDR Digital Archive
2014	OCCUPANT UNKNOWN	Cole Information
	MARIA BARAJAS	Cole Information
2010	OCCUPANT UNKNOWN	Cole Information
	MARIA BARAJAS	Cole Information
2005	OCCUPANT UNKNOWN	Cole Information
2002	la BARAJASMana	Haines & Company, Inc.
2000	MARIA BARAJAS	Cole Information
1995	BARAJAS, MARIA	Cole Information
1992	BARAJAS, MARIA	Cole Information
1985	Garnica Thos	Polk
	Speciale Kimberly A	Polk
1981	N Polson David	Polk
	Vacant	Polk
1975	Williams Dana	Polk
	1/2 Shaffer Richd	Polk
1970	Vacant	Polk
	Fragoso Francisco	Polk
1961	Keech Evan J	R. L. Polk & Co.
1955	Wilbur Helen M	R. L. Polk & Co.
	1 Ducker H V	R. L. Polk & Co.
1951	Nell H M landscape gdnr	Santa Barbara Directory Co.
	Mitchell J H	Santa Barbara Directory Co.
1945	N 111 H 1arry	Santa Barbara Directory Co.
	Santanello Anthony	Santa Barbara Directory Co.
1940	Mc Crary A D	Santa Barbara Directory Co.
	Mc Cleery R L	Santa Barbara Directory Co.

Docusign Envelope ID: 3773F87A-0B89-4932-BA2C-CA8383B3EEAD

FINDINGS

Year	Uses	Source
1935	Pick F H	Santa Barbara Directory Co.
1931	Devall Ruby Mrs	Santa Barbara Directory Co.
	a Edw ards Melvin	Santa Barbara Directory Co.

418 BATH ST

Year	Uses	Source
2020	MARCO TORRES	EDR Digital Archive
	SOCORRO TORRES	EDR Digital Archive
	VERONICA TORRES	EDR Digital Archive
2017	MARCO TORRES	Cole Information
2010	ANTONIO TORRES	Cole Information
2005	OCCUPANT UNKNOWN	Cole Information
2002	TORRESAntonio B	Haines & Company, Inc.
2000	ANTONIO TORRES	Cole Information
1995	TORRES, ANTONIO	Cole Information
1992	TORRES, ANTONIO	Cole Information
1985	Torres Antonio R	Polk
1981	Torres Antonio R	Polk
1975	Beltran Carlota	Polk
1970	Martin Francisca Mrs	Polk
1961	Martin Donaciono	R. L. Polk & Co.
1955	Harp Richd M	R. L. Polk & Co.
1951	Ow ens L L	Santa Barbara Directory Co.
1945	Gonzales Leandro	Santa Barbara Directory Co.
1940	Vick W R o	Santa Barbara Directory Co.
1935	Vick W R o	Santa Barbara Directory Co.
1931	Vick W P o	Santa Barbara Directory Co.
1920	Fibiger A i	Santa Barbara Directory Co.

419 BATH ST

Year	Uses	Source
2020	DENISE MUNOZ	EDR Digital Archive
2017	HORTENCIA SOTO	Cole Information
2014	OCCUPANT UNKNOWN	Cole Information

Docusign Envelope ID: 3773F87A-0B89-4932-BA2C-CA8383B3EEAD

FINDINGS

Year	Uses	Source
2010	OCCUPANT UNKNOWN	Cole Information
	SONIA CASTILLO	Cole Information
2005	OCCUPANT UNKNOWN	Cole Information
	JAIME HUIZAR	Cole Information
2002	HUI ZARRodriguez J	Haines & Company, Inc.
2000	MARTIN AYALA	Cole Information
	RODRIGU HUIZAR	Cole Information
1995	HUIZAR, R J	Cole Information
	AYALA, MARTIN	Cole Information
1992	AYALA, MARTIN	Cole Information
1985	Mendoza Jorge	Polk
1981	Jun Alice M	Polk
	Mitchell Robt	Polk
1975	Walker Jo	Polk
	1/2 Reyes John	Polk
1970	Rios Mar	Polk
	Vacant	Polk
1961	Venegas Earnest	R. L. Polk & Co.
	j Rivers Robt G	R. L. Polk & Co.
1955	Grubb Geo R	R. L. Polk & Co.
	Fuller John L	R. L. Polk & Co.
1951	Grubb G R	Santa Barbara Directory Co.
	Hollow ay E	Santa Barbara Directory Co.
1945	Hand E W	Santa Barbara Directory Co.
	Heaton W H	Santa Barbara Directory Co.
1940	Triggs D	Santa Barbara Directory Co.
	Vacant	Santa Barbara Directory Co.
1935	Menta J L	Santa Barbara Directory Co.
	Peterson Alicia Mrs	Santa Barbara Directory Co.
1931	Eckart G M	Santa Barbara Directory Co.
	a Peeler G W	Santa Barbara Directory Co.

Docusign Envelope ID: 3773F87A-0B89-4932-BA2C-CA8383B3EEAD

FINDINGS

420 BATH ST

Year	*Uses*	*Source*
2017	RAMON URIOSTEGUI	Cole Information
2014	JOE GONZALEZ	Cole Information
	OCCUPANT UNKNOWN	Cole Information
2010	CLAUDIO SALAZAR	Cole Information
	ARMANDO RIVERA	Cole Information
2005	BULMARO MARQUEZ	Cole Information
	CLAUDIO GODINEZ	Cole Information
2002	GODINOZClaudio	Haines & Company, Inc.
	LOPEZJulan	Haines & Company, Inc.
	RIVERAAnmando	Haines & Company, Inc.
2000	BULMARO MARQUEZ	Cole Information
1995	OCCUPANT UNKNOWNN	Cole Information
1985	Macias Juan	Polk
1981	Raygoza Rudy	Polk
	h Vacant	Polk
1975	No Return	Polk
	1/2 Smith Iva M Mrs	Polk
1970	Rodriguez Vincente	Polk
	Smith Iva Mrs	Polk
1961	Keller Verna Mrs	R. L. Polk & Co.
	j Smith Iva Mrs	R. L. Polk & Co.
1955	Crabs Mary E drsmkr	R. L. Polk & Co.
	2 Smith Iva M Mrs	R. L. Polk & Co.
1951	Vacant	Santa Barbara Directory Co.
	Smith I M Mrs	Santa Barbara Directory Co.
1945	Thlropso Jin Mervin	Santa Barbara Directory Co.
	Dallas Madeline Mrs	Santa Barbara Directory Co.
1940	Hyldahl C M	Santa Barbara Directory Co.
	Skinner Edw	Santa Barbara Directory Co.
1935	Spencer R N	Santa Barbara Directory Co.
	Talmadge Genevieve Mrs	Santa Barbara Directory Co.

Docusign Envelope ID: 3773F87A-0B89-4932-BA2C-CA8383B3EEAD

FINDINGS

Year	Uses	Source
1931	Christensen Axel	Santa Barbara Directory Co.
1920	Scott Lena	Santa Barbara Directory Co.

421 BATH ST

Year	Uses	Source
2020	RONALD NOE	EDR Digital Archive
	MELINDA WILLIAMS	EDR Digital Archive
2017	ESPI CARACHURE	Cole Information
	ADAM DURAN	Cole Information
2014	DAVID VELAZQUEZ	Cole Information
	CHAD STEWART	Cole Information
2010	JAYMIE LOPEZ	Cole Information
	LUCIA MATA	Cole Information
	GLEN COKELEY	Cole Information
	MORENO ABEL	Cole Information
	VERONICA ARECHEGA	Cole Information
	AQUILINA SANTOS	Cole Information
2005	JEREMY ABTS	Cole Information
	LOREN MANCER	Cole Information
	GLEN COKELEY	Cole Information
2002	COKELEY Glen	Haines & Company, Inc.
	COKLEY Glen	Haines & Company, Inc.
	FAIRLEY DGsld	Haines & Company, Inc.
	FAJRLEY Diane	Haines & Company, Inc.
2000	JOHN BLAUBACH	Cole Information
	DAVID FAIRLEY	Cole Information
	STANLEY PETTENGILL	Cole Information
	KARA STEWART	Cole Information
	LYNDA WOODHALL	Cole Information
	GLEN COKLEY	Cole Information
1995	DYE, MICHAEL	Cole Information
	THOMSON, DONALD	Cole Information
1992	SYE, MICHAEL	Cole Information

Docusign Envelope ID: 3773F87A-0B89-4932-BA2C-CA8383B3EEAD

FINDINGS

Year	Uses	Source
1985	Apartments	Polk
	Winterhouse youth dev programs	Polk
1981	Apartments	Polk
	Winterhouse youth dev programs	Polk
1975	Apartments	Polk
	Vacant	Polk
	Pierce Parris	Polk
	Garcia Edw in	Polk
	Leffer Clint	Polk
1970	Apartments	Polk
	Aneson Myrtle M Mrs	Polk
	Berckhemer Scott	Polk
	Vacant	Polk
	Kragh Genevieve Mrs	Polk
1961	Apartments	R. L. Polk & Co.
	Vacant	R. L. Polk & Co.
	Acquistapace Wm M jr	R. L. Polk & Co.
	Vacant	R. L. Polk & Co.
	Kragh Genevieve M Mrs	R. L. Polk & Co.
1955	Marlborough Num	R. L. Polk & Co.
	Sw idnicki Jacob I	R. L. Polk & Co.
1951	Acquistapace M J	Santa Barbara Directory Co.
	Mullaney R E	Santa Barbara Directory Co.
1945	Bresey C T	Santa Barbara Directory Co.
	Daghllerty J W	Santa Barbara Directory Co.
	Lobles J A	Santa Barbara Directory Co.
1940	Altschul I D o	Santa Barbara Directory Co.
	Wells W B	Santa Barbara Directory Co.
1935	Altschul I D o	Santa Barbara Directory Co.
	Nokovich Mlchl	Santa Barbara Directory Co.
	Shanahan M S	Santa Barbara Directory Co.
1931	Altschul I D o	Santa Barbara Directory Co.

Docusign Envelope ID: 3773F87A-0B89-4932-BA2C-CA8383B3EEAD

FINDINGS

Year	Uses	Source
1931	Knappenberg F L	Santa Barbara Directory Co.
	Russell Ll M	Santa Barbara Directory Co.
	Walker C K	Santa Barbara Directory Co.

422 BATH ST

Year	Uses	Source
2014	OCCUPANT UNKNOWN	Cole Information
2010	OCCUPANT UNKNOWN	Cole Information
2005	JESUS BARRAZA	Cole Information
2002	XXXX	Haines & Company, Inc.
2000	SERGIO RIVAS	Cole Information
1992	EQIHUA, VICENTE C	Cole Information
1985	Gutierrez Ubaldo	Polk
1981	Vacant	Polk
1975	Rosendahl Lenord	Polk
1970	Vacant	Polk
1961	Lopez Abran	R. L. Polk & Co.
1955	Moore Selma Mrs	R. L. Polk & Co.
	Lenberg Lore	R. L. Polk & Co.
1951	Vacant	Santa Barbara Directory Co.
1945	Anderson A L Mrs	Santa Barbara Directory Co.
1940	Wagner Lena Mrs	Santa Barbara Directory Co.
1935	Egan J B o	Santa Barbara Directory Co.

423 BATH ST

Year	Uses	Source
2014	JOSHUA LOGAN	Cole Information
2010	JOSHUA LOGAN	Cole Information
2005	JOSHUA LOGAN	Cole Information

424 BATH ST

Year	Uses	Source
2017	RUSS COBB	Cole Information
2014	RUSS COBB	Cole Information

Docusign Envelope ID: 3773F87A-0B89-4932-BA2C-CA8383B3EEAD

FINDINGS

Year	Uses	Source
2010	LISA COBB	Cole Information
2005	J D ENTERPRISES	Cole Information
	LISA COBB	Cole Information
2002	COBSLisa	Haines & Company, Inc.
	HICKMANRoy	Haines & Company, Inc.
2000	LISA COBB	Cole Information
1995	MICHAEL D ROSCO MD	Cole Information
	ROSCO, MICHAEL D	Cole Information
1992	ROSCO, MICHAEL D	Cole Information
1990	Rosco Michael D MD	GTE CALIFORNIA INC.
1985	Santa Barbara Ice Co dir	Polk
	Crocker Refrigeration Co refgr mech	Polk
	Crocker Dave	Polk
1981	Parker Laura M Mrs	Polk
1975	Parker Laura M Mrs	Polk
1970	Parker Laura M Mrs	Polk
1961	Parker Laura M Mrs	R. L. Polk & Co.
1955	Parker John H	R. L. Polk & Co.
1951	Marquez A P	Santa Barbara Directory Co.
1945	Sloclux n J	Santa Barbara Directory Co.
1940	Chaffee H E	Santa Barbara Directory Co.
1935	Gutierrez C M	Santa Barbara Directory Co.
1931	Scruggs Earl	Santa Barbara Directory Co.
1920	Miller R W	Santa Barbara Directory Co.

425 BATH ST

Year	Uses	Source
2014	OCCUPANT UNKNOWN	Cole Information
2010	OCCUPANT UNKNOWN	Cole Information

427 BATH ST

Year	Uses	Source
2020	CARLOS UPHOLSTERY	EDR Digital Archive
	LILIANA RAYA	EDR Digital Archive

Docusign Envelope ID: 3773F87A-0B89-4932-BA2C-CA8383B3EEAD

FINDINGS

Year	Uses	Source
2020	MARIA RAYA	EDR Digital Archive
	SERAFIN RAYA	EDR Digital Archive
	FERNANDO RAYA	EDR Digital Archive
2017	CARLOS UPHOLSTERY	Cole Information
2014	CARLOS UPHOLSTERY	Cole Information
2010	CARLOS UPHOLSTERY STUDIO	Cole Information
2005	CARLOS UPHOLSTERY	Cole Information
2002	CARLOSUPHOL	Haines & Company, Inc.
	BRAYASerflei	Haines & Company, Inc.
2000	CARLOS UPHOLSTERY	Cole Information
	SERAFIN RAYA	Cole Information
1995	ANGUIANO FRANCISCO	Cole Information
	CARLOS UPHOLSTERY	Cole Information
	ANGUIANO, F	Cole Information
1992	CARLOS UPHOLSTERY	Cole Information
1990	Carlos Upholstery	GTE CALIFORNIA INC.
1985	Plow man Shannon K	Polk
1981	Vacant	Polk
1975	No Return	Polk
1970	Craigin Richd	Polk
1961	Limon Lola Mrs	R. L. Polk & Co.
1951	Mendoza J C	Santa Barbara Directory Co.
1945	Mendozt Jessae	Santa Barbara Directory Co.
1940	Heaton W H	Santa Barbara Directory Co.
1935	Simpson G E	Santa Barbara Directory Co.
1931	Simpson Geo	Santa Barbara Directory Co.
1920	Faulkner Jas	Santa Barbara Directory Co.

428 BATH ST

Year	Uses	Source
2020	HERLINDA MUNOZ	EDR Digital Archive
2017	WILL RUIZ	Cole Information
2014	HERLINDA MUNOZ	Cole Information

Docusign Envelope ID: 3773F87A-0B89-4932-BA2C-CA8383B3EEAD

FINDINGS

Year	Uses	Source
2014	YESICA GOMEZ	Cole Information
2010	YESICA GOMEZ	Cole Information
	ARMANDO CAMPUSANO	Cole Information
	VEJAS HECTOR	Cole Information
	MARCOS RUIZ	Cole Information
	ROSARIO MONTEZUMA	Cole Information
2005	BRIAN ADAMS	Cole Information
	MAYRA RUIZ	Cole Information
	ROSARIO MONTEZUMA	Cole Information
	MARTHA GASTELUM	Cole Information
2002	PALMA Manuel	Haines & Company, Inc.
	OPINIDario	Haines & Company, Inc.
	B GASTELUM Martha B	Haines & Company, Inc.
2000	GONZALO PABLO	Cole Information
	TERESA CORTES	Cole Information
	FACUNDO TERRAZAS	Cole Information
	MARTHA GASTELUM	Cole Information
1995	BIEL, WILLIAM L	Cole Information
	VEGA, ARTURO	Cole Information
	BERNAL, MARIA D	Cole Information
	CHAVEZ, LUZ M	Cole Information
1992	MULLIGAN, EUGENE	Cole Information
	PASTENE, TONY	Cole Information
1990	Heinchon Thaddeus	GTE CALIFORNIA INC.
1985	aRandolph Wm P	Polk
	b Reiber Julia Mrs	Polk
	c Penland Marcie	Polk
	d Romero Carmelita	Polk
1981	a Salvador Reynoso	Polk
	b N Reiber Michael	Polk
	c Lotz Richd	Polk
	d Romero Carmelito	Polk

Docusign Envelope ID: 3773F87A-0B89-4932-BA2C-CA8383B3EEAD

FINDINGS

Year	Uses	Source
1975	Rodriquez Inez	Polk
	a Jerome Michl	Polk
	b Placencia Maria	Polk
	c Torres Manuel	Polk
1970	a Morales Jose L	Polk
	b Monkada Rebecc	Polk
	c Garcia Felix	Polk
	Rodriguez Inez	Polk
1961	Masterson Wm W	R. L. Polk & Co.
	a Helms Jack L	R. L. Polk & Co.
	c Vacant	R. L. Polk & Co.
1955	Kush A J	R. L. Polk & Co.
	a Reimer Harry G	R. L. Polk & Co.
	b Galind Frank P	R. L. Polk & Co.
	c Cogan Ella Mrs I	R. L. Polk & Co.
1951	Sargentionl Reno	Santa Barbara Directory Co.
	a Miller H G	Santa Barbara Directory Co.
	b Evans Jack	Santa Barbara Directory Co.
	c Vacant	Santa Barbara Directory Co.
1945	Trow ne Vllllie Mae	Santa Barbara Directory Co.
	a Martin J S	Santa Barbara Directory Co.
	b Rlodriguez Law rence	Santa Barbara Directory Co.
	c Rodriguez Mary	Santa Barbara Directory Co.
1940	Brow n Mary	Santa Barbara Directory Co.
	a Vacant	Santa Barbara Directory Co.
	b Sullivan A E	Santa Barbara Directory Co.
	c Vacant	Santa Barbara Directory Co.
1935	Frederick P H	Santa Barbara Directory Co.
	a Ackerman Neal	Santa Barbara Directory Co.
	b OHara Jack	Santa Barbara Directory Co.
	c Bothw ell John	Santa Barbara Directory Co.
1931	Kelley E R	Santa Barbara Directory Co.

Docusign Envelope ID: 3773F87A-0B89-4932-BA2C-CA8383B3EEAD

FINDINGS

Year	Uses	Source
1931	a Beck W H	Santa Barbara Directory Co.
	b Kelly C E	Santa Barbara Directory Co.
	c Akers F R	Santa Barbara Directory Co.

429 BATH ST

Year	Uses	Source
2002	D CORTESTeresa	Haines & Company, Inc.

430 BATH ST

Year	Uses	Source
2002	XXXX	Haines & Company, Inc.
2000	A ROCHA	Cole Information
1995	OCCUPANT UNKNOWNN	Cole Information
1992	RAMOS, C	Cole Information
1985	No Return	Polk
1975	Vacant	Polk
1970	Gusman Guadalupe	Polk
1961	Hlardw ick Albert L	R. L. Polk & Co.
1955	Chapman D	R. L. Polk & Co.
1951	Covell Grace Mrs	Santa Barbara Directory Co.
1940	Hastings R W	Santa Barbara Directory Co.
1935	Vacant	Santa Barbara Directory Co.
1931	Cooke P C	Santa Barbara Directory Co.

431 BATH ST

Year	Uses	Source
2010	ADULT COMMUNITY BASED CLASS	Cole Information
2002	POWELLSt 1aen	Haines & Company, Inc.
	POWELLAASSOCIATES	Haines & Company, Inc.
2000	OCCUPANT UNKNOWN	Cole Information
1995	HUERTA, JAIME	Cole Information
1985	Photography By Jimmy Huerta	Polk
	Huerta Angie	Polk
1981	Uribe Pansy	Polk

Docusign Envelope ID: 3773F87A-0B89-4932-BA2C-CA8383B3EEAD

FINDINGS

Year	Uses	Source
1975	Uribe Marguerita O	Polk
1970	Uribe Marguerita	Polk
1961	Uribe Margt Mrs	R. L. Polk & Co.
1955	Uribe Margt	R. L. Polk & Co.
1951	Uribe M Mrs	Santa Barbara Directory Co.
1945	Proulcx L R	Santa Barbara Directory Co.
1940	Rial P E	Santa Barbara Directory Co.
1935	Mustin W	Santa Barbara Directory Co.
1931	Mustin W E	Santa Barbara Directory Co.
1920	Brow n N B	Santa Barbara Directory Co.

432 BATH ST

Year	Uses	Source
2014	LEOVA RAMIREZ	Cole Information
2010	LEOVA RAMIREZ	Cole Information
2005	LEONA RAMIREZ	Cole Information
2002	XXXX	Haines & Company, Inc.
2000	F VILCHEZ	Cole Information
1992	PERERA, LAXMAN	Cole Information
1990	Schroeder Erik	GTE CALIFORNIA INC.
	SBar	GTE CALIFORNIA INC.
	Solvang	GTE CALIFORNIA INC.
1985	Ramirez Mary E Mrs	Polk
1981	Ramirez Mary E Mrs	Polk
1975	Trujillo Augustina	Polk
1970	Gerrero Francisco	Polk
1961	Hoelcinger Elfie L Mrs	R. L. Polk & Co.
1955	Alexander Beverly A	R. L. Polk & Co.
1951	Vacant	Santa Barbara Directory Co.
	Cargnino Roman	Santa Barbara Directory Co.
1945	Duva N A	Santa Barbara Directory Co.
1940	Wallace A B Mrs	Santa Barbara Directory Co.
1935	Wallace dw	Santa Barbara Directory Co.

Docusign Envelope ID: 3773F87A-0B89-4932-BA2C-CA8383B3EEAD

FINDINGS

Year	Uses	Source
1931	Gow er Alvin	Santa Barbara Directory Co.

433 BATH ST

Year	Uses	Source
2010	GREGORY SANDERSON	Cole Information
2005	GREGORY SANDERSON	Cole Information

434 BATH ST

Year	Uses	Source
2014	REYNA MARQUEZ	Cole Information
2010	OCCUPANT UNKNOWN	Cole Information
2005	R MARQUEZ	Cole Information
2002	HERNANDEZMartha 805 899 2602 B	Haines & Company, Inc.
2000	MARTHA HERNANDEZ	Cole Information
1995	OCCUPANT UNKNOWNN	Cole Information
1985	Aames Plumbing contrs	Polk
	Lambright Joe W	Polk
1981	Vacant	Polk
1975	Taylor Douglas	Polk
1970	Fleming John J	Polk
1961	Fleming John J	R. L. Polk & Co.
1955	Fleming John J	R. L. Polk & Co.
1951	Fleming J J	Santa Barbara Directory Co.
1945	Fleming 5 J	Santa Barbara Directory Co.
	BATH Contd	Santa Barbara Directory Co.
1940	Fleming J J o	Santa Barbara Directory Co.
1935	PFleming J o	Santa Barbara Directory Co.
1931	Fleming J J o	Santa Barbara Directory Co.

435 BATH ST

Year	Uses	Source
2014	OCCUPANT UNKNOWN	Cole Information
2010	DARIO PINI	Cole Information
2002	GREENSoia	Haines & Company, Inc.

Docusign Envelope ID: 3773F87A-0B89-4932-BA2C-CA8383B3EEAD

FINDINGS

Year	Uses	Source
2000	ALFONSO MIRANDA	Cole Information
1995	ESPINOZA, RITA	Cole Information
	RIOS, MARTIN	Cole Information
	GARCIA, ROSARIO	Cole Information
1985	Discount Photo	Polk
	Vasa Bharat	Polk
1981	Discount Foto film developing & printing	Polk
1975	Discount Photo	Polk
1970	Larsen Peter A Mossbeck Hans	Polk
1961	Larsen Peter A	R. L. Polk & Co.
1955	Larsen Peter A 2 G	R. L. Polk & Co.
1951	Poulos Steve	Santa Barbara Directory Co.
1945	Stubbs H S	Santa Barbara Directory Co.
1940	Bettencourt L N	Santa Barbara Directory Co.
1935	Herman J R	Santa Barbara Directory Co.
1931	Stubbs H S o	Santa Barbara Directory Co.
1920	Johnson J H	Santa Barbara Directory Co.

436 BATH ST

Year	Uses	Source
2017	LINEN FLUFF & FOLD LLC	Cole Information
2014	LINEN FLUFF & FOLD LLC	Cole Information
1995	FORDS MARTIAL ARTS	Cole Information
1992	ALEXANDRAS SCH DNC	Cole Information
1990	Alexandras School Of International Dance	GTE CALIFORNIA INC.
	Alexiades Phoebe Mont	GTE CALIFORNIA INC.
	Alexich Gregory	GTE CALIFORNIA INC.
1985	Vacant	Polk
1981	Soccer Santa Barbara Club	Polk
1975	Vacant	Polk
1970	Pay Pak Grocery	Polk
1961	Corner Mkt	R. L. Polk & Co.
1955	Pantry Shelf	R. L. Polk & Co.

Docusign Envelope ID: 3773F87A-0B89-4932-BA2C-CA8383B3EEAD

FINDINGS

Year	Uses	Source
1951	Pantry Shelf The gros	Santa Barbara Directory Co.
1945	Fleming J J gro	Santa Barbara Directory Co.
1940	Fleming J J gro	Santa Barbara Directory Co.
1935	Fleming J J gro	Santa Barbara Directory Co.
1931	Fleming J J gro	Santa Barbara Directory Co.

501 BATH ST

Year	Uses	Source
2020	NETLOJIX COMMUNICATIONS	EDR Digital Archive
2017	NETLOJIX COMMUNICATIONS INC	Cole Information
2014	NETLOJIX COMMUNICATIONS INC	Cole Information
2005	WESTNET	Cole Information
	NETLOJIX COMMUNICATIONS INC	Cole Information
	WESTBRIDGE CAPITAL	Cole Information
	SILICON BEACH	Cole Information
2000	DIGITAL MEDIA INTERNATIONAL INCORPORATED	Cole Information
	AVTEL COMMUNICATIONS	Cole Information
	SILICON BEACH	Cole Information
	WESTNET COMMUNICATIONS	Cole Information
	MATRIX TELCOM	Cole Information

502 BATH ST

Year	Uses	Source
2005	JIM BRADLEY	Cole Information

503 BATH ST

Year	Uses	Source
2020	WEST PAC SHELTER CORP	EDR Digital Archive
	SANDYLAND LLC	EDR Digital Archive
2010	WESTPAC	Cole Information

505 BATH ST

Year	Uses	Source
2020	WESTPAC CAMPUS COMMUNITIES	EDR Digital Archive

Docusign Envelope ID: 3773F87A-0B89-4932-BA2C-CA8383B3EEAD

FINDINGS

Year	Uses	Source
2020	CONQUEST PROPERTY MGMT LLC	EDR Digital Archive
	3 WISE MEN	EDR Digital Archive
	S F H 2012 REVOCABLE LLC	EDR Digital Archive
	SOUTHWOOD PROJECT LP	EDR Digital Archive
2017	WESTPAC	Cole Information
	ARCHBALD & SPRAY LLP	Cole Information
	WESTPAC CAMPUS COMMUNITIES	Cole Information
2014	WESTPAC	Cole Information
	DANIELS JANEAN ACEVEDO ATTORNEY AT L	Cole Information
	WESTPAC INVESTMENTS	Cole Information
	KOCMUR MARCUS J	Cole Information
	LARGE DOUGLAS B	Cole Information
	ARCHBALD & SPRAY LLP	Cole Information
	MOES KENNETH L	Cole Information
	LARGE TREVOR D	Cole Information
2010	GEORGE J TOMLINSON LAW OFFICES	Cole Information
	CUMMINS J SCOTT	Cole Information
	DANIELS JANEAN A	Cole Information
	ARCHBALD & SPRAY	Cole Information
2005	DANIELS JANEAN ACEVEDO ATTORNEY AT L	Cole Information
	LEGACY EQUIPMENT LEASING LLC	Cole Information
	HAWKES EMMET J JR ATTORNEY AT LAW	Cole Information
	LACY N MOES	Cole Information
	CUMMINS J SCOTT ESQ	Cole Information
	TOMLINSON GEO J ESQ	Cole Information
	ARCHBALD & SPRAY LLP	Cole Information
	BUSINESS & TAXATION LAW	Cole Information
2002	ANOERSONANN	Haines & Company, Inc.
	GORMICAN ATTY	Haines & Company, Inc.
	ARCHBALD MALCOLM	Haines & Company, Inc.
	ARCHBALO&SPRAY B	Haines & Company, Inc.

Docusign Envelope ID: 3773F87A-0B89-4932-BA2C-CA8383B3EEAD

FINDINGS

Year	Uses	Source
2002	COLTONMICHAELA	Haines & Company, Inc.
	CUMMINSJ SCOTT	Haines & Company, Inc.
	ATTYATLAW DANIELSJ	Haines & Company, Inc.
	ACEVEDOATTY	Haines & Company, Inc.
	FAUVERMICHAELS	Haines & Company, Inc.
	GC STEELEOCOMPANY	Haines & Company, Inc.
	GEORGAKIS HEATHER	Haines & Company, Inc.
	HAWKESEMMET JJR	Haines & Company, Inc.
	KOCMUR MARCUS J	Haines & Company, Inc.
	ULARGE DOUGLAS B	Haines & Company, Inc.
	LARGETREVOR D	Haines & Company, Inc.
	LYNCH WIAM	Haines & Company, Inc.
	BRENNAN ATY	Haines & Company, Inc.
	MOES KENNETH L	Haines & Company, Inc.
	ATn Y	Haines & Company, Inc.
	STEELE GREGORY CFP	Haines & Company, Inc.
	TOMUNSONAND	Haines & Company, Inc.
	ASSOCIATES	Haines & Company, Inc.
	WARNOCKIJOHNW	Haines & Company, Inc.
2000	DANIELS JANEAN ACEVEDO ATTORNEY AT LAW	Cole Information
	SHAW CHERYL A ATTORNEY ARCHBALD & SPRAY	Cole Information
	MAZIARZ PERI ATTORNEY ARCHBALD & SPRAY	Cole Information
	MOES KENNETH L ATTORNEY ARCHBALD & SPRAY	Cole Information
	TOMLINSON GEO J ATTORNEY AT LAW	Cole Information
	WARNOCK JOHN W ATTORNEY	Cole Information
	STEELE GREGORY C CFP G C STEELE & COMPANY	Cole Information
	DEJONG RENEE ATTORNEY AT LAW	Cole Information
	G C STEELE & COMPANY	Cole Information
	BOWER KATHERINE H ATTORNEY	Cole Information

Docusign Envelope ID: 3773F87A-0B89-4932-BA2C-CA8383B3EEAD

FINDINGS

Year	Uses	Source
2000	ANDERSON ANN GORMICAN ATTORNEY ARCHBALD & SPRAY OFFICE	Cole Information
	HAWKES EMMET J JR ATTORNEY AT LAW	Cole Information
	LOSKAMP EDWIN K ATTORNEY	Cole Information
	LARGE DOUGLAS B ATTORNEY ARCHBALD & SPRAY	Cole Information
	COLTON MICHAEL A ATTORNEY	Cole Information
	LYNCH WILLIAM BRENNAN ATTORNEY ARCHBALD & SPRAY	Cole Information
	MCLAFFERTY J WILLIAM ATTORNEY	Cole Information
	ARCHBALD & SPRAY	Cole Information
	BURGETT KAREN ATTORNEY	Cole Information
1995	DOUGLAS B LARGE	Cole Information
	KENNETH L MOES	Cole Information
	PERI MAZIARZ	Cole Information
	G C STEELE & CO	Cole Information
	JAMES GAZDECKI	Cole Information
	LACY N MOES	Cole Information
	EDWIN D LOSKAMP	Cole Information
	ARCHBALD & SPRAY	Cole Information
	J WILLIAM MC LAFFERTY JR	Cole Information
	TYRONE J MAHO	Cole Information
	WILLIAM B LYNCH	Cole Information
	KAREN BURGETT	Cole Information
	KATHERINE H BOWER	Cole Information
	BARRY C SNYDER	Cole Information
	EMMET J HAWKES JR	Cole Information
	AYRES, WESLEY M	Cole Information
	BURGETT, KAREN	Cole Information
	HAWKES, EMMET J JR	Cole Information
	LOSKAMP, EDWIN K	Cole Information
	SIMS, P B	Cole Information
	CUYKENDALL, FRANK P	Cole Information
	BOWER, K H	Cole Information

Docusign Envelope ID: 3773F87A-0B89-4932-BA2C-CA8383B3EEAD

FINDINGS

Year	Uses	Source
1995	MCIVERS, KEVIN T	Cole Information
	MCLAFFERTY, J W	Cole Information
	STIRLING, CLARK T	Cole Information
	MOES, LACY N	Cole Information
1992	STEELE GREGORY CFP	Cole Information
	VERDUGO G ATTY	Cole Information
1990	Ofc	GTE CALIFORNIA INC.
	Ofc	GTE CALIFORNIA INC.
	ARCHBALD & SPRAY attys	GTE CALIFORNIA INC.
	Burgett Karen atty	GTE CALIFORNIA INC.
	Ofc	GTE CALIFORNIA INC.
	Gazdecki James atty	GTE CALIFORNIA INC.
	Georgakis Heather Scott atty Archbald & Spray	GTE CALIFORNIA INC.
	Graves Clark C atty Archbald & Spray	GTE CALIFORNIA INC.
	Graves D J Gol	GTE CALIFORNIA INC.
	Ofc	GTE CALIFORNIA INC.
	Lindenauer Victoria atty Archbald & Spray	GTE CALIFORNIA INC.
	Lindenthaler A M Gol	GTE CALIFORNIA INC.
	Lindenthaler Aaron	GTE CALIFORNIA INC.
	Snta Rosa Hall U CS B SBar	GTE CALIFORNIA INC.
	Loskamp Edw in atty	GTE CALIFORNIA INC.
	Ofc	GTE CALIFORNIA INC.
	Mclvers Kevin atty Archbald & Spray	GTE CALIFORNIA INC.
	Mc Lafferty J Wm Jr atty Archbald & Spray	GTE CALIFORNIA INC.
	Mc Lain KS SBar	GTE CALIFORNIA INC.
	Ofc	GTE CALIFORNIA INC.
	Nicholson Barbara atty Archbald & Spray	GTE CALIFORNIA INC.
	Nicholson C H S Bar	GTE CALIFORNIA INC.
	Ofc	GTE CALIFORNIA INC.
	Olson Ann atty	GTE CALIFORNIA INC.
	Saxon Donald R atty Archbald & Spray	GTE CALIFORNIA INC.
	Saxton E SBar	GTE CALIFORNIA INC.

Docusign Envelope ID: 3773F87A-0B89-4932-BA2C-CA8383B3EEAD

FINDINGS

Year	Uses	Source
1990	Ofc	GTE CALIFORNIA INC.
	Ofc	GTE CALIFORNIA INC.
	Stirling Clark T	GTE CALIFORNIA INC.
	Stirling Penny SBar	GTE CALIFORNIA INC.
	Stirling V Isla Vsta	GTE CALIFORNIA INC.
	Sw aney Allyson atty	GTE CALIFORNIA INC.
	Tomlinson Wm K atty Archbald & Spray	GTE CALIFORNIA INC.
1961	Vacant	R. L. Polk & Co.
1955	Harper Wnm W	R. L. Polk & Co.
	Goffman Edna B Mrs	R. L. Polk & Co.
1951	Henney J M	Santa Barbara Directory Co.
1945	Alkire Mrs rest home	Santa Barbara Directory Co.
1940	Ashby H E Mrs o	Santa Barbara Directory Co.
1935	Ashby H E Mrs o	Santa Barbara Directory Co.
1931	Ashby H E Mrs o	Santa Barbara Directory Co.
1920	Woodruff W P	Santa Barbara Directory Co.

509 BATH ST

Year	Uses	Source
1961	Palato Anthony G	R. L. Polk & Co.
1955	Palato Tony G	R. L. Polk & Co.
1951	Palato T G	Santa Barbara Directory Co.
1945	Kendall Harriet	Santa Barbara Directory Co.
1940	Coleman C	Santa Barbara Directory Co.
1935	Coleman C 0 o	Santa Barbara Directory Co.
1931	Coleman C 0 o	Santa Barbara Directory Co.
1920	Hughes Graham	Santa Barbara Directory Co.

511 BATH ST

Year	Uses	Source
2020	WORDEN KARINA A PA	EDR Digital Archive
	ALTA ORTHOPAEDICS	EDR Digital Archive
	WEST APRIL D PA	EDR Digital Archive
	ALTA ORTHOPAEDICS	EDR Digital Archive

Docusign Envelope ID: 3773F87A-0B89-4932-BA2C-CA8383B3EEAD

FINDINGS

Year	Uses	Source
2020	GLUSAC REBECCA L PAC	EDR Digital Archive
	ALTA ORTHOPAEDIC MED GROUP INC	EDR Digital Archive
	ORTHOPEDIC SPECIALISTS-SANTA	EDR Digital Archive
	ALTA BATH ST ENTERPRISE LLC	EDR Digital Archive
	POLLACK SOPHIE FAYE	EDR Digital Archive
	ALTA ORTHOPAEDIC MED GROUP INC	EDR Digital Archive
	ALTA ORTHOPAEDICS	EDR Digital Archive
2017	ALTA ORTHOPAEDICS	Cole Information
2014	ALTA ORTHOPAEDICS	Cole Information
	BRADLEY GARY W MD	Cole Information
	HUTCHINSON STUART R MD	Cole Information
	OAKLEY WILLIAM MPT	Cole Information
	PROCTOR CHRISTOPHER S MD	Cole Information
	EDMUNDSON ALAN PT	Cole Information
	HARRISON MATTHEW J MD	Cole Information
	WICKMAN AMY M MD	Cole Information
2010	ALTA ORTHOPAEDICS	Cole Information
	CLARK APRIL D	Cole Information
2002	XXXX	Haines & Company, Inc.

512 BATH ST

Year	Uses	Source
2020	FARIDEH DERHASHANFAR	EDR Digital Archive
	OLIVER HAMILTON	EDR Digital Archive
	LISA HICKERSON	EDR Digital Archive
2017	KIMBERLY TOLLSTRUP	Cole Information
	ANTONIA MERCADO	Cole Information
	DAVID REA	Cole Information
	DAVID STEVENSON	Cole Information
	FARIDEH DERHASHANFAR	Cole Information
	REBEKAH HOEFER	Cole Information
	NATHAN LEWIS	Cole Information
	CANDACE WILLIAMS	Cole Information

Docusign Envelope ID: 3773F87A-0B89-4932-BA2C-CA8383B3EEAD

FINDINGS

Year	Uses	Source
2017	STANLEY BOYD	Cole Information
	CATHY CLIBURN	Cole Information
	ERIN MEARS	Cole Information
	CORINNA CORTEZ	Cole Information
	JOSEPH LOPEZ	Cole Information
	DEBRA VILLA	Cole Information
	ROMULO BELTRAN	Cole Information
	JOEL GILL	Cole Information
	LEANDRA HARRIS	Cole Information
	JESSICA SIMON	Cole Information
2014	DAVID STEVENSON	Cole Information
	MURRAY BROMLEY	Cole Information
	NATHAN ESCOBEDO	Cole Information
	NATHAN LEWIS	Cole Information
	CATHY CLIBURN	Cole Information
	ERIN MEARS	Cole Information
	CORINNA CORTEZ	Cole Information
	JOSEPH LOPEZ	Cole Information
	DEBRA VILLA	Cole Information
	CLARE MARSHALL	Cole Information
	EDWARD ALVARADO	Cole Information
	JOEL GILL	Cole Information
	LEANDRA HARRIS	Cole Information
	HEATHER LUIKART	Cole Information
2010	ROBYN MARSHALL	Cole Information
	SCOTT SNIDER	Cole Information
	ROSE JIMENEZ	Cole Information
2005	A TRINITY	Cole Information
	ISABEL FIGUEROA	Cole Information
	GARY ORASIO	Cole Information
	JAMES PHIPPS	Cole Information
	RICHARD KLEIN	Cole Information

Docusign Envelope ID: 3773F87A-0B89-4932-BA2C-CA8383B3EEAD

FINDINGS

Year	Uses	Source
2002	BRYMBohdan	Haines & Company, Inc.
	PHANHien	Haines & Company, Inc.
2000	M NGUYEN	Cole Information
	BRONWYN GREEN	Cole Information
	MICHAEL POBANZ	Cole Information
	E MATLOVSKY	Cole Information
	SCOTT HERRIMAN	Cole Information
	JESSE DOWLER	Cole Information
	HIEN PHAN	Cole Information
	BOHDAN BRYM	Cole Information
1995	CONTRERAS, C	Cole Information
	MARTIN, BENITA	Cole Information
	BERMUDES, RAFAEL	Cole Information
1990	Martinez Ben	GTE CALIFORNIA INC.
1985	Palmarama Apartments	Polk
	Chojnacki Sylv	Polk
	Steele C	Polk
	Garcia Earl F	Polk
	Killen Bruce	Polk
	Slocomb Robt C	Polk
	Waters Janice	Polk
	Medel	Polk
	Cotta Frank S Jr	Polk
	Bath Alice	Polk
	Elwell Janice	Polk
1981	Palmarama Apartments	Polk
	N Chounacki S	Polk
	Rosenthal	Polk
	Field Beth Mrs	Polk
	Moyers Jas C	Polk
	Rutherford D	Polk
	Waters J M	Polk

Docusign Envelope ID: 3773F87A-0B89-4932-BA2C-CA8383B3EEAD

FINDINGS

Year	Uses	Source
1981	Alcom Larry	Polk
	Cotta Frank S Jr	Polk
	N Willis Teryl B	Polk
	Vacant	Polk
1975	Palmarama Apartments	Polk
	Bordelon Joseph	Polk
	Bene Charles	Polk
	Walker Keith A	Polk
	Moyer James	Polk
	Sorensen Allen E	Polk
	Waters J M	Polk
	Alcorn Larry	Polk
	Cotta Frank S Jr	Polk
	Nail James	Polk
	Miller L S	Polk
1970	Palmarama Apartments	Polk
	Livingston Grace P	Polk
	Pyles Richd	Polk
	Hicks Tommy R	Polk
	Hilton Wm III	Polk
	Schweitzer Wm M	Polk
	Emard Jerry	Polk
	Vacant	Polk
	Keith Riley	Polk
	Conor Wm G	Polk
	Sorenson Alan	Polk
1961	Paz Geo I	R. L. Polk & Co.
1955	Torres Porfirio	R. L. Polk & Co.
1951	Cordero E G	Santa Barbara Directory Co.
1945	Cordero Elmer	Santa Barbara Directory Co.
1940	Meeks J D	Santa Barbara Directory Co.
	Dempsey Jack	Santa Barbara Directory Co.

Docusign Envelope ID: 3773F87A-0B89-4932-BA2C-CA8383B3EEAD

FINDINGS

Year	Uses	Source
1935	Winniford D B o	Santa Barbara Directory Co.
	Winniford F L	Santa Barbara Directory Co.
1931	Narvaez A I	Santa Barbara Directory Co.
	Vacant	Santa Barbara Directory Co.
1920	Wilson F W	Santa Barbara Directory Co.

514 BATH ST

Year	Uses	Source
2010	JAY LOTT	Cole Information
2005	KONTOR NETWORKS	Cole Information
1985	Sandoval John P	Polk
1981	Sandoval John P	Polk
1975	Sandoval John P	Polk
1970	Sandoval John P	Polk
1961	Sandoval John P	R. L. Polk & Co.
	k Sosa Tommy R	R. L. Polk & Co.
1955	Morales Frank	R. L. Polk & Co.
	Sandoval Robt I	R. L. Polk & Co.
1951	Ballesteros Manuel G	Santa Barbara Directory Co.
	Morillo Michl	Santa Barbara Directory Co.
	Thompson J W	Santa Barbara Directory Co.
1945	Carter F W	Santa Barbara Directory Co.
	Thompson Esther	Santa Barbara Directory Co.
1940	Caldw ell Henry	Santa Barbara Directory Co.
	Willis H L	Santa Barbara Directory Co.
1935	Friedly A G	Santa Barbara Directory Co.
	a Larson F C	Santa Barbara Directory Co.
	Hartman Edw	Santa Barbara Directory Co.
1931	Jackson W E	Santa Barbara Directory Co.
	b Mc Millan Jas	Santa Barbara Directory Co.
1920	Ew ing E D	Santa Barbara Directory Co.
	Fisher Chas shoe repr	Santa Barbara Directory Co.

Docusign Envelope ID: 3773F87A-0B89-4932-BA2C-CA8383B3EEAD

FINDINGS

515 BATH ST

Year	*Uses*	*Source*
1961	Johnson Odell	R. L. Polk & Co.
	j Polecarpo Fueriney	R. L. Polk & Co.
1955	Obert Martha A Mrs	R. L. Polk & Co.
1940	Obert Martha Mrs o	Santa Barbara Directory Co.
1935	Obert Karl	Santa Barbara Directory Co.
1931	Chamley Oliver	Santa Barbara Directory Co.
1920	Sullivan J L	Santa Barbara Directory Co.

516 BATH ST

Year	*Uses*	*Source*
2014	OCCUPANT UNKNOWN	Cole Information
2010	JIM BRADLEY	Cole Information
2005	TOM ROBINSON	Cole Information
2000	G CORDERO	Cole Information
1995	MEJIA, J	Cole Information
1985	No Return	Polk
1981	Gomez H M	Polk
	Echevarria Antoinette	Polk
1975	Landeros Jose L Jr	Polk
	1/2 Echevarria Antoinette	Polk
1970	Romero Erendira Mrs	Polk
	/ Daniel Gale	Polk
1961	Vacant	R. L. Polk & Co.
	j Fletcher Dora C Mrs	R. L. Polk & Co.
1955	Olmos Law rence	R. L. Polk & Co.
	a Choate Wmi	R. L. Polk & Co.
1951	Gomez Carmen Mrs	Santa Barbara Directory Co.
	Quintero Francisco	Santa Barbara Directory Co.
	Velasquez T N	Santa Barbara Directory Co.
1945	Juarez Bertha Mrs	Santa Barbara Directory Co.
	Lopez Dorothy Mrs	Santa Barbara Directory Co.
	Lopez Ray	Santa Barbara Directory Co.

Docusign Envelope ID: 3773F87A-0B89-4932-BA2C-CA8383B3EEAD

FINDINGS

Year	Uses	Source
1940	Bonsworth Helen Mrs o	Santa Barbara Directory Co.
	Gudgeon G E	Santa Barbara Directory Co.
	a Gay Emma	Santa Barbara Directory Co.
1935	Goux Tony	Santa Barbara Directory Co.
	Leavitt Earl	Santa Barbara Directory Co.
	a Bond David	Santa Barbara Directory Co.
	b Reiskoske Danl	Santa Barbara Directory Co.
1931	Smith E H	Santa Barbara Directory Co.
	a Beltran John	Santa Barbara Directory Co.
	b Hlowell Rollie	Santa Barbara Directory Co.
1920	Bitterly I F	Santa Barbara Directory Co.
	Goss E M Mrs	Santa Barbara Directory Co.

517 BATH ST

Year	Uses	Source
1985	Vacant	Polk
1981	Smith Dorothy L Mrs	Polk
1975	Smith Dorothy L Mrs	Polk
1970	Smith J Gustav	Polk
1961	Smith J F Guistav	R. L. Polk & Co.
	j Breck John	R. L. Polk & Co.
1955	Smith Gus	R. L. Polk & Co.
	2 Cavallero Victor	R. L. Polk & Co.
1951	Salas Jos	Santa Barbara Directory Co.
1945	Folsom E H	Santa Barbara Directory Co.
	Morelli N M Mrs	Santa Barbara Directory Co.
1940	Morette N Mae	Santa Barbara Directory Co.
	Castro Delphine Mrs	Santa Barbara Directory Co.
1935	Morrette N M Mrs o	Santa Barbara Directory Co.
	Castro Delphina M rs	Santa Barbara Directory Co.
1931	Morette N M Mrs o	Santa Barbara Directory Co.
	Castro Delphina Mrs	Santa Barbara Directory Co.
	Grenier Louis	Santa Barbara Directory Co.

Docusign Envelope ID: 3773F87A-0B89-4932-BA2C-CA8383B3EEAD

FINDINGS

Year	Uses	Source
1920	Swafford C R	Santa Barbara Directory Co.

518 BATH ST

Year	Uses	Source
2014	OCCUPANT UNKNOWN	Cole Information
2010	ARELIS ARROYO	Cole Information
2005	ARELIS ARROYO	Cole Information
2002	XXXX	Haines & Company, Inc.
	LLAMAS Hugo	Haines & Company, Inc.
2000	HUGO LLAMAS	Cole Information
1995	OCCUPANT UNKNOWNN	Cole Information
1985	No Return	Polk
1981	N Garza Frank	Polk
1975	Casarez Eddie	Polk
1970	Beauvais Dan	Polk
1961	Sandoval Helen F Mrs	R. L. Polk & Co.
1955	Sandoval Helen Mrs	R. L. Polk & Co.
1951	Ryder Bessie	Santa Barbara Directory Co.
1945	Calvo Louis	Santa Barbara Directory Co.
1940	Breck Edw	Santa Barbara Directory Co.
1935	Stoddard Vern	Santa Barbara Directory Co.
1931	Chrismian T H	Santa Barbara Directory Co.
1920	Rick Edwin	Santa Barbara Directory Co.

519 BATH ST

Year	Uses	Source
1970	b Nowicki Roger	Polk
1961	Shaw Russell C	R. L. Polk & Co.
1955	Slater Robt	R. L. Polk & Co.
1951	Hathaway A B	Santa Barbara Directory Co.
1945	Colunga Arth	Santa Barbara Directory Co.
1940	Hathaway E R Mrs	Santa Barbara Directory Co.
1935	Hathaway A M Mrs o	Santa Barbara Directory Co.
1931	Phillips R S	Santa Barbara Directory Co.

Docusign Envelope ID: 3773F87A-0B89-4932-BA2C-CA8383B3EEAD

FINDINGS

Year	Uses	Source
1920	Henderson M A Mrs	Santa Barbara Directory Co.
	Leski C G	Santa Barbara Directory Co.

523 BATH ST

Year	Uses	Source
1981	Ochoa Ambrocio	Polk
1975	Ochoa Ambrocio	Polk
1970	Vacant	Polk
1961	Henderson Ruth W	R. L. Polk & Co.
1955	Henderson Ruth W	R. L. Polk & Co.
1951	Henderson Ruth W	Santa Barbara Directory Co.
1945	Henderson C D	Santa Barbara Directory Co.
1940	Henderson C D o	Santa Barbara Directory Co.
1935	Henderson C D o	Santa Barbara Directory Co.
1931	Henderson C D	Santa Barbara Directory Co.
1920	Henderson C D	Santa Barbara Directory Co.

524 BATH ST

Year	Uses	Source
2020	CYNTHIA HUSTED	EDR Digital Archive
	GUILLERMO CERVANTES	EDR Digital Archive
	LUZ ESCAMILLA	EDR Digital Archive
	MARIA ESCAMILLA	EDR Digital Archive
	VERONICA MOLINA	EDR Digital Archive
2017	DANIEL PADILLA	Cole Information
	GUILLERMO CERVANTES	Cole Information
	CYNTHIA HUSTED	Cole Information
	DORA OLVERA	Cole Information
	JESUS DELGADO	Cole Information
	ALFRED NNOLI	Cole Information
	MARIA ESCAMILLA	Cole Information
	SERGIO VELASCO	Cole Information
	CIPRIANA CISNEROS	Cole Information
	AMARO PULIDO	Cole Information

Docusign Envelope ID: 3773F87A-0B89-4932-BA2C-CA8383B3EEAD

FINDINGS

Year	Uses	Source
2014	GUILLERMO CERVANTES	Cole Information
	LUZ ESCAMILLA	Cole Information
	CYNTHIA HUSTED	Cole Information
	CARLOS VELASCO	Cole Information
	JESUS DELGADO	Cole Information
	SYLVIA GARCES	Cole Information
	DOROTHY GONZALES	Cole Information
	LIZ HERNANDEZ	Cole Information
	JESUS QUEVEDO	Cole Information
2010	GUILLERMO CERVANTES	Cole Information
	JESUS DELGADO	Cole Information
	ALFRED NNOLI	Cole Information
	MARIA ESCAMILLA	Cole Information
	CIPRIANA CISNEROS	Cole Information
	SERGIO QUIROGA	Cole Information
2005	MARUO FLORES ESCAMILLA	Cole Information
	CARLOS VELASCO	Cole Information
	JESUS DELGADO	Cole Information
	EUCHARIA NNOLI	Cole Information
	JULIAN ABRAJAN	Cole Information
	GUADALUPE LOPEZ	Cole Information
	MARTHA PEREZ	Cole Information
	PATRICIA NEAL	Cole Information
	JESUS QUEVEDO	Cole Information
	SCOTT GUERIN	Cole Information
2000	CARLOS VELASCO	Cole Information
	MIREYA ROJAS	Cole Information
	JESUS QUEVEDO	Cole Information
1995	GALLEGOS, A	Cole Information
1990	Justiniani Humberto F	GTE CALIFORNIA INC.
	Justo The Tailor & Cleaners	GTE CALIFORNIA INC.
	Osorio Susana	GTE CALIFORNIA INC.

Docusign Envelope ID: 3773F87A-0B89-4932-BA2C-CA8383B3EEAD

FINDINGS

Year	Uses	Source
1990	Velasco Isabel	GTE CALIFORNIA INC.
1985	Apartments	Polk
	Justiniani Humbert B	Polk
	Castillo Lupe	Polk
	Gonzales D R	Polk
	Velasco W	Polk
	Portillo Ricardo	Polk
	Ulloa S	Polk
	Lichtanski J	Polk
	Simmons D S	Polk
	Ramirez Jose R	Polk
	Martel Armando L	Polk
	Gonzales Vidal	Polk
	Osorio Susana	Polk
1981	Apartments	Polk
	N Justiniani Humbert B	Polk
	Avila Mary	Polk
	N Ramos M	Polk
	N Velasco W	Polk
	Portillo Ri	Polk
	N Blickenstafi T	Polk
	Lichtansk J	Polk
	Simmons D S	Polk
	Wilkerson Isabelle	Polk
	N Alexander Susan	Polk
	Gonzales	Polk
1975	Apartments	Polk
	Justiniani Humberto F	Polk
	Avilla M	Polk
	Woodell A A	Polk
	Khan Essie	Polk
	Agerra Maria F	Polk

Docusign Envelope ID: 3773F87A-0B89-4932-BA2C-CA8383B3EEAD

FINDINGS

Year	Uses	Source
1975	Volgin M	Polk
	Lichtenski B	Polk
	Portillo Richardo	Polk
	Zisman Laura	Polk
	Bulgar Lucille	Polk
	Vacant	Polk
	Holland Stew art	Polk
1970	Apartments I Acosta Constance Mrs	Polk
	Vacant	Polk
	Hernandez Josephine	Polk
	Calvo Louis T	Polk
	Royal Wm	Polk
	Avila Vicki Mrs	Polk
	Stephens Donna Mrs	Polk
	Portillo R	Polk
	Zisman Laur	Polk
	Hernandez Anthony	Polk
	Golden Wieey	Polk
	Briner Chris Mrs	Polk
1961	Derrick Lester D	R. L. Polk & Co.
1955	Derrick Lester a	R. L. Polk & Co.
1951	Shepard Harriett Mrs	Santa Barbara Directory Co.
1945	Shepard H F Mrs C	Santa Barbara Directory Co.
1940	Shepard H F Mrs	Santa Barbara Directory Co.
1935	Shepard H F Mrs o	Santa Barbara Directory Co.
1931	Shepard H F Mrs o	Santa Barbara Directory Co.
1920	Salzmnan Win	Santa Barbara Directory Co.

525 BATH ST

Year	Uses	Source
1931	Fyson H E	Santa Barbara Directory Co.
1920	West E M	Santa Barbara Directory Co.
	Allen N G Mrs	Santa Barbara Directory Co.

Docusign Envelope ID: 3773F87A-0B89-4932-BA2C-CA8383B3EEAD

FINDINGS

526 BATH ST

Year	Uses	Source
2020	RAUL DELGADILLO	EDR Digital Archive
	GRACIELA RODRIGUEZ	EDR Digital Archive
2017	ALFREDO DELGADILLO	Cole Information
2014	ALFREDO DELGADILLO	Cole Information
2010	ALFREDO DELGADILLO	Cole Information
2005	ALFREDO DELGADILLO	Cole Information
2002	DELGADt LLOAI Jlrdo	Haines & Company, Inc.
1995	MORA, CECILIA	Cole Information
1985	Delgadillo Alfredo	Polk
1981	Del Gadillo Alfredo	Polk
1975	Del Gadillo Alfredo	Polk
1970	Delgadillo Leopoldo	Polk
1961	Sicilia Dominco	R. L. Polk & Co.
1955	Sicilia Dominic	R. L. Polk & Co.
1951	Cassou L J	Santa Barbara Directory Co.
1945	Accarier J M Mrs C	Santa Barbara Directory Co.
1940	Accarier J F o	Santa Barbara Directory Co.
1935	Accarier J F o	Santa Barbara Directory Co.
1931	Accariar J F o	Santa Barbara Directory Co.
1920	Spitser J A	Santa Barbara Directory Co.

527 BATH ST

Year	Uses	Source
2020	MARSHA ANN MACKELLAR	EDR Digital Archive
	JOHN MACKELLAR	EDR Digital Archive
2017	JENNY DU	Cole Information
2014	GERALD BOYER	Cole Information
	OCCUPANT UNKNOWN	Cole Information
2010	GERALD BOYER	Cole Information
	VINCENT MUNOZ	Cole Information
2005	GERALD BOYER	Cole Information
	ELIZABETH BLAIR	Cole Information

Docusign Envelope ID: 3773F87A-0B89-4932-BA2C-CA8383B3EEAD

FINDINGS

Year	Uses	Source
2000	GARY FLANNERY	Cole Information
1995	BOYER, GERALD E	Cole Information
1985	Mendoza Marsha	Polk
	/ Boyer Gerald E	Polk
1981	N Manuel Marsha	Polk
	Boyer Gerald E	Polk
1975	Ortega Danl	Polk
	1/2 Boyer Gerald E	Polk
1970	Orena Thos C	Polk
	a Boyer Gerald E	Polk
1961	Orena Thos C	R. L. Polk & Co.
	k Escoto Micha V Mrs	R. L. Polk & Co.
1955	Orena Thos	R. L. Polk & Co.
	Escoto Micha V	R. L. Polk & Co.
1951	Rouard Jos	Santa Barbara Directory Co.
	Rouard A M	Santa Barbara Directory Co.
1945	Ruiz Aurora Mrs M	Santa Barbara Directory Co.
1940	Manuel John	Santa Barbara Directory Co.
	Rouard Jos	Santa Barbara Directory Co.
1935	Smith H G	Santa Barbara Directory Co.
	Stimson C W	Santa Barbara Directory Co.
1931	Akers A E	Santa Barbara Directory Co.

528 BATH ST

Year	Uses	Source
2020	LOUIS SORIA	EDR Digital Archive
	ESMERALDA TEUTLA	EDR Digital Archive
	DENISSE TEUTLA	EDR Digital Archive
	ESTEBAN TEUTLA	EDR Digital Archive
	STEVE TEUTLA	EDR Digital Archive
	EVA TEUTLA	EDR Digital Archive
2017	STEVE TEUTLA	Cole Information
2014	ESTEBAN TEUTIA	Cole Information

Docusign Envelope ID: 3773F87A-0B89-4932-BA2C-CA8383B3EEAD

FINDINGS

Year	Uses	Source
2010	ESTEBAN TEUTIA	Cole Information
2005	ESTEBAN TEUTLA	Cole Information
2002	CARACHUREOseas	Haines & Company, Inc.
	TEUTLA Esleban	Haines & Company, Inc.
2000	MATILDE OROZCO	Cole Information
1995	LUJAN, SANTOS L	Cole Information
	VELASQUEZ, LUZ M	Cole Information
1990	Pulido Eloisa	GTE CALIFORNIA INC.
1985	Madrigal Joel G	Polk
1981	Rueff Anita A	Polk
1975	No Return	Polk
1970	Alvarez Raul	Polk
1961	Aguire Julian	R. L. Polk & Co.
1955	Aguire Julian k	R. L. Polk & Co.
1951	Zaragoza R P	Santa Barbara Directory Co.
1945	Vacant	Santa Barbara Directory Co.
1940	Nye Harry	Santa Barbara Directory Co.
1935	Vacant	Santa Barbara Directory Co.
1931	Morgan Fred	Santa Barbara Directory Co.
1920	Stork Antoinette	Santa Barbara Directory Co.

532 BATH ST

Year	Uses	Source
2020	JOSEFINA CAMPOS	EDR Digital Archive
	NORMA CAMPOS	EDR Digital Archive
2017	LUZ ESTRADA	Cole Information
2014	LUZ ESTRADA	Cole Information
2010	OCCUPANT UNKNOWN	Cole Information
2005	ELIZABETH GUTIERREZ	Cole Information
2002	CAMPOSFrancisco	Haines & Company, Inc.
2000	GEORGE GRAND	Cole Information
1995	GRAND, GEORGE	Cole Information
1992	GRAND, GEORGE	Cole Information

Docusign Envelope ID: 3773F87A-0B89-4932-BA2C-CA8383B3EEAD

FINDINGS

Year	Uses	Source
1985	Grand Geo	Polk
1981	Grand Geo	Polk
1975	Grand Geo	Polk
1970	Grand Geo	Polk
1961	Grand Geo	R. L. Polk & Co.
1955	Grand Irene F	R. L. Polk & Co.
1951	Grand Geo	Santa Barbara Directory Co.
1945	Grant Geo C	Santa Barbara Directory Co.
1940	Greene P H photog	Santa Barbara Directory Co.
1935	Green P H	Santa Barbara Directory Co.
1931	Scripter Arth	Santa Barbara Directory Co.
1920	Fillippini R C	Santa Barbara Directory Co.

535 BATH ST

Year	Uses	Source
2020	ESTHER MARTINEZ	EDR Digital Archive
2017	ESTHER MARTINEZ	Cole Information
2014	VERONICA CORDERO	Cole Information
2010	VERONICA CORDERO	Cole Information
2005	VIOLETA AMBRIZ	Cole Information
2002	AMBRIZVlolela	Haines & Company, Inc.
	MARTINEZEsalhr	Haines & Company, Inc.
2000	VIOLETA AMBRIZ	Cole Information
1995	MARTINEZ, ESTHER	Cole Information
1985	Reeves Marth	Polk
1981	Hoyt Eddlevertoz	Polk
1975	Grantham Tom	Polk
1970	Vacant	Polk
1961	Lopez Manuel	R. L. Polk & Co.
1955	Vacant	R. L. Polk & Co.
1951	Vacant	Santa Barbara Directory Co.
1945	Austin M J	Santa Barbara Directory Co.
1940	Johnson J P	Santa Barbara Directory Co.

Docusign Envelope ID: 3773F87A-0B89-4932-BA2C-CA8383B3EEAD

FINDINGS

Year	Uses	Source
1935	Gotti JOB o	Santa Barbara Directory Co.
1931	Gotti Jos o	Santa Barbara Directory Co.

536 BATH ST

Year	Uses	Source
2017	MARIA GALLUCCI	Cole Information
2010	FRANCISCO MORENO	Cole Information
2005	FRANCISCO MORENO	Cole Information
2002	SMARTELLoneazo	Haines & Company, Inc.
1985	Moreno Mar	Polk
1981	Moreno Mar	Polk
1975	Moreno Francico S	Polk
1970	Moreno Francico S	Polk
1961	Robles Anastasio	R. L. Polk & Co.
1955	Sosa Thos	R. L. Polk & Co.
1951	Leyva Leo P	Santa Barbara Directory Co.
1945	Sinith C P Mrs	Santa Barbara Directory Co.
1940	Barber H D	Santa Barbara Directory Co.
1935	New man Frank	Santa Barbara Directory Co.
1931	Obert Karl photog	Santa Barbara Directory Co.
1920	Hendry Fredk	Santa Barbara Directory Co.

561 BATH ST

Year	Uses	Source
2002	a NETLOJIX	Haines & Company, Inc.
	COMMUN 1 CATIONS MC	Haines & Company, Inc.
	SIUCON BEACH B	Haines & Company, Inc.
	COMMUNICATIONS	Haines & Company, Inc.

569 BATH ST

Year	Uses	Source
2002	BATH 93101 CONT	Haines & Company, Inc.
	I 1823 9 BELLTnmothy	Haines & Company, Inc.

Docusign Envelope ID: 3773F87A-0B89-4932-BA2C-CA8383B3EEAD

FINDINGS

601 BATH ST

Year	Uses	Source
2020	CECELIA PADILLA	EDR Digital Archive
	JUAN PADILLA	EDR Digital Archive
2014	RONALD HARTLEY	Cole Information
2010	MICHAEL FAETH	Cole Information
2005	BARBARA CORDERO	Cole Information
2002	CORDEROBarban	Haines & Company, Inc.
2000	BARBARA CORDERO	Cole Information
1995	CORDERO, BARBARA A	Cole Information
1985	Cordero Barbara A Mrs	Polk
1981	Cordero Barbara A Mrs	Polk
1975	Cordero Barbara Mrs	Polk
1970	Cordero Barbara Mrs	Polk
1961	Garnica Diana Mrs	R. L. Polk & Co.
1955	Padw e Joseph	R. L. Polk & Co.
1951	Guild E F	Santa Barbara Directory Co.
1945	Besscent Augustus R	Santa Barbara Directory Co.
1940	Bessent Augustus	Santa Barbara Directory Co.
1935	Lugo Leopoldo	Santa Barbara Directory Co.
1931	Currie 5 C o	Santa Barbara Directory Co.
1920	Haliburton T A	Santa Barbara Directory Co.

605 BATH ST

Year	Uses	Source
2020	ELVIA MANLEY	EDR Digital Archive
	JUAN HERRERA	EDR Digital Archive
2017	JUAN HERRERA	Cole Information
2014	JUAN HERRERA	Cole Information
2002	MUNOZNavannle	Haines & Company, Inc.
	Fermando	Haines & Company, Inc.
	SANTIAGOFrancloca	Haines & Company, Inc.
	CAMPBELLSco O	Haines & Company, Inc.
	DENNIS Chad M	Haines & Company, Inc.

Docusign Envelope ID: 3773F87A-0B89-4932-BA2C-CA8383B3EEAD

FINDINGS

Year	Uses	Source
2000	F SANTIAGO	Cole Information
1995	MONARREZ, RAFAEL	Cole Information
1985	Schmidt Rose	Polk
1981	No Return	Polk
1975	Moggridge Arth W	Polk
1970	Morgan Arth	Polk
1961	Sproul Mary Mrs	R. L. Polk & Co.
1955	Sproul Mary Mrs	R. L. Polk & Co.
1951	Sproul Mary Mrs	Santa Barbara Directory Co.
1945	Stproul Mariy Mrs	Santa Barbara Directory Co.
1940	Sproul A G o	Santa Barbara Directory Co.
1935	Sproul A 0 o	Santa Barbara Directory Co.
1931	Sproul A G	Santa Barbara Directory Co.
1920	Romero Rosaleno Mrs	Santa Barbara Directory Co.

607 BATH ST

Year	Uses	Source
2020	CONNOR BORUM	EDR Digital Archive
	JENNIFER SCHATZLE	EDR Digital Archive
2017	JENNIFER SCHATZLE	Cole Information
2014	MATT FRASER	Cole Information
2010	OCCUPANT UNKNOWN	Cole Information
2005	CHARLES MURAOKA	Cole Information
2002	MURAOKA Charles C	Haines & Company, Inc.
2000	OCCUPANT UNKNOWN	Cole Information
1995	MURAOKA, CHARLES C	Cole Information
1992	MURAOKA, CHARLES C	Cole Information
1985	Pinnick R J	Polk
1981	N Mansur Terance Manase	Polk
1975	No Return	Polk
1970	Jiminez Dora	Polk
1961	Jimenez Dora Mrs	R. L. Polk & Co.
1955	Jimenez Dora Mrs	R. L. Polk & Co.

Docusign Envelope ID: 3773F87A-0B89-4932-BA2C-CA8383B3EEAD

FINDINGS

Year	Uses	Source
1951	Jimenez Dora Mrs	Santa Barbara Directory Co.
1945	jimnenez Dora Mrs	Santa Barbara Directory Co.
1940	Jiminez Dora Mrs o	Santa Barbara Directory Co.
1935	Jiminez Dora Mrs o	Santa Barbara Directory Co.
1931	Jiminez Dora Mrs	Santa Barbara Directory Co.
1920	Travis F S	Santa Barbara Directory Co.

609 BATH ST

Year	Uses	Source
2020	MICHAEL VIDAL	EDR Digital Archive
2014	MICHAEL VIDAL	Cole Information
2010	OCCUPANT UNKNOWN	Cole Information
2005	OCCUPANT UNKNOWN	Cole Information
2000	LUIS HERNANDEZ	Cole Information
1995	BERNAL, S T	Cole Information
	SEGURA, P	Cole Information
1990	Brasil Jorge	GTE CALIFORNIA INC.
	Brass C S Bar	GTE CALIFORNIA INC.
1985	Baker Carol	Polk
1981	Stuart Candice	Polk
1975	Bennett Leonora Mrs	Polk
1970	Bennett Leonora Mrs	Polk
1961	Bennett Leonora Mrs	R. L. Polk & Co.
1955	Bennett Leonora Mrs	R. L. Polk & Co.
1951	Bennett Leonora Mrs	Santa Barbara Directory Co.
1945	Bennett Manuel	Santa Barbara Directory Co.
1940	Bennett Lenora Mrs	Santa Barbara Directory Co.
1935	Ortiz Mary Mrs	Santa Barbara Directory Co.
1931	Zuckweiler W E o	Santa Barbara Directory Co.
1920	Martinke Matilda Mrs	Santa Barbara Directory Co.

419/ BATH ST

Year	Uses	Source
2002	HERNANDEZJose	Haines & Company, Inc.

Docusign Envelope ID: 3773F87A-0B89-4932-BA2C-CA8383B3EEAD

FINDINGS

Year	Uses	Source
2002	Alberto	Haines & Company, Inc.

527/ BATH ST

Year	Uses	Source
2002	a BOYER erald E	Haines & Company, Inc.

CASTILLO

321 CASTILLO

Year	Uses	Source
1931	Pianti Jas	Santa Barbara Directory Co.

327 CASTILLO

Year	Uses	Source
1931	Trussell R H	Santa Barbara Directory Co.

414 CASTILLO

Year	Uses	Source
1931	Maglio Frank	Santa Barbara Directory Co.

415 CASTILLO

Year	Uses	Source
1931	P utsman Jos	Santa Barbara Directory Co.

416 CASTILLO

Year	Uses	Source
1931	Ella Emil	Santa Barbara Directory Co.

419 CASTILLO

Year	Uses	Source
1931	Marsh D G	Santa Barbara Directory Co.

420 CASTILLO

Year	Uses	Source
1931	Keith R N	Santa Barbara Directory Co.
	a Vacant	Santa Barbara Directory Co.

Docusign Envelope ID: 3773F87A-0B89-4932-BA2C-CA8383B3EEAD

FINDINGS

422 CASTILLO

Year	Uses	Source
1931	Walrath Clair	Santa Barbara Directory Co.
	a Messenger Herman	Santa Barbara Directory Co.

423 CASTILLO

Year	Uses	Source
1931	Shea Ralph o	Santa Barbara Directory Co.

427 CASTILLO

Year	Uses	Source
1931	Campbell L W	Santa Barbara Directory Co.

429 CASTILLO

Year	Uses	Source
1931	Deubach Wm	Santa Barbara Directory Co.

430 CASTILLO

Year	Uses	Source
1931	Ghiotr 4era	Santa Barbara Directory Co.

433 CASTILLO

Year	Uses	Source
1931	Manning E E Mrs	Santa Barbara Directory Co.

434 CASTILLO

Year	Uses	Source
1931	Young T J o	Santa Barbara Directory Co.

515 CASTILLO

Year	Uses	Source
1931	Scuitti L A o	Santa Barbara Directory Co.

529 CASTILLO

Year	Uses	Source
1931	Squier J M o	Santa Barbara Directory Co.

Docusign Envelope ID: 3773F87A-0B89-4932-BA2C-CA8383B3EEAD

FINDINGS

530 CASTILLO

Year	Uses	Source
1965	COctanzo Utaia Mrs	POLK DIRECTORY CO

CASTILLO ST

321 CASTILLO ST

Year	Uses	Source
1961	Vacant	R. L. Polk & Co.
1955	Pianta Jas	R. L. Polk & Co.
1951	Pianta Jas	Santa Barbara Directory Co.
1945	Pianta Jas	Santa Barbara Directory Co.
1940	Pianta Jas o	Santa Barbara Directory Co.
1935	Pianta Jas o	Santa Barbara Directory Co.
1926	Frey W B	Santa Barbara Directory Company
1920	Fugua A L	Santa Barbara Directory Co.

325 CASTILLO ST

Year	Uses	Source
1961	Bardin Carol M	R. L. Polk & Co.
1955	Riagar Carl	R. L. Polk & Co.
1951	Smith Myrtle Mrs	Santa Barbara Directory Co.
1945	Vacant	Santa Barbara Directory Co.

327 CASTILLO ST

Year	Uses	Source
1981	Apartments	Polk
	King Suzanne	Polk
	Vacant	Polk
	fd llo L	Polk
	N 8mith Iona lld A	Polk
	M 1ttk Tamnnmy	Polk
	ia Pierce G Anna	Polk
	Saint Vladimirs Russian Orthodox Church	Polk
	Egoroff Iguman l RKev	Polk
1961	Boyd Myron L	R. L. Polk & Co.

Docusign Envelope ID: 3773F87A-0B89-4932-BA2C-CA8383B3EEAD

FINDINGS

Year	Uses	Source
1955	Trussell Rufus H	R. L. Polk & Co.
1945	Trussell R H	Santa Barbara Directory Co.
1940	De La Torre Lucinda Mrs	Santa Barbara Directory Co.
	Trussell R H	Santa Barbara Directory Co.
1935	Trussell R H o	Santa Barbara Directory Co.
1926	Trussell Rufus	Santa Barbara Directory Company
	Cuatierrex	Santa Barbara Directory Company
1920	Trussell Ramona Mrs	Santa Barbara Directory Co.

414 CASTILLO ST

Year	Uses	Source
1951	England Delmar	Santa Barbara Directory Co.
1945	England Hjalmer	Santa Barbara Directory Co.
1940	Maglio Frank	Santa Barbara Directory Co.
1935	Maglio Frank o	Santa Barbara Directory Co.
1926	Revis Henry	Santa Barbara Directory Company
1920	Becerra Felix	Santa Barbara Directory Co.

415 CASTILLO ST

Year	Uses	Source
1926	Wiley Edw	Santa Barbara Directory Company

416 CASTILLO ST

Year	Uses	Source
1951	f 3onazzola Ambrogio	Santa Barbara Directory Co.
1945	Bonazzola Ambrogio	Santa Barbara Directory Co.
1940	Bonazzola Ambrogio	Santa Barbara Directory Co.
1935	Vacant	Santa Barbara Directory Co.
	Beltran Felix	Santa Barbara Directory Co.
1926	Maglio Frank	Santa Barbara Directory Company

419 CASTILLO ST

Year	Uses	Source
1926	Mc Co Y J W	Santa Barbara Directory Company

Docusign Envelope ID: 3773F87A-0B89-4932-BA2C-CA8383B3EEAD

FINDINGS

420 CASTILLO ST

Year	Uses	Source
1951	Shaffer J G	Santa Barbara Directory Co.
	a Andrew s W A	Santa Barbara Directory Co.
1945	Shaffer Ruth F	Santa Barbara Directory Co.
	Silva Manuel	Santa Barbara Directory Co.
	a Coutins Ruth Mrs	Santa Barbara Directory Co.
1940	Stavros M F Mrs	Santa Barbara Directory Co.
	a Connor Tamar Mrs	Santa Barbara Directory Co.
	Galvin Edw	Santa Barbara Directory Co.
1935	Sylvia Manuel	Santa Barbara Directory Co.
	a Logan K S	Santa Barbara Directory Co.

421 CASTILLO ST

Year	Uses	Source
1926	Mlestraud Ald	Santa Barbara Directory Company
	Rivers J W	Santa Barbara Directory Company

422 CASTILLO ST

Year	Uses	Source
1951	Wilson T E	Santa Barbara Directory Co.
	a Cota Lola Mrs	Santa Barbara Directory Co.
1945	Wilson T E	Santa Barbara Directory Co.
	a Cota Raymond	Santa Barbara Directory Co.
1940	Kopplemnan Alvera Mrs	Santa Barbara Directory Co.
	a Arreflanes W D	Santa Barbara Directory Co.
1935	Vacant	Santa Barbara Directory Co.
	a Duncan H N	Santa Barbara Directory Co.
1926	Schafer A H	Santa Barbara Directory Company

423 CASTILLO ST

Year	Uses	Source
1935	Kyriakidis Frank	Santa Barbara Directory Co.

Docusign Envelope ID: 3773F87A-0B89-4932-BA2C-CA8383B3EEAD

FINDINGS

424 CASTILLO ST

Year	Uses	Source
1920	Brown C W	Santa Barbara Directory Co.

427 CASTILLO ST

Year	Uses	Source
1940	Celaya Wm o	Santa Barbara Directory Co.
	Castillo Contd	Santa Barbara Directory Co.
1935	Andrea Salute Mrs	Santa Barbara Directory Co.

429 CASTILLO ST

Year	Uses	Source
1955	Prips Catering Serv	R. L. Polk & Co.
1951	Prips Catering	Santa Barbara Directory Co.
1945	Vacant	Santa Barbara Directory Co.
1940	Silva R E	Santa Barbara Directory Co.
1935	Kopp L H	Santa Barbara Directory Co.

430 CASTILLO ST

Year	Uses	Source
1955	Bruck Clara M Mrs	R. L. Polk & Co.
1951	Bruck C M Mrs	Santa Barbara Directory Co.
1945	Bruck H W	Santa Barbara Directory Co.
1940	Bruck Herman o	Santa Barbara Directory Co.
1935	Bruck Herman o	Santa Barbara Directory Co.
1926	Bruck Herman	Santa Barbara Directory Company
1920	Evans Ivy Mrs	Santa Barbara Directory Co.

433 CASTILLO ST

Year	Uses	Source
1945	Breen Edw	Santa Barbara Directory Co.
	OConnell Pauline Mrs	Santa Barbara Directory Co.
1940	Breen Edw	Santa Barbara Directory Co.
1935	Esparza Pedro	Santa Barbara Directory Co.
1926	Snyder L E	Santa Barbara Directory Company

Docusign Envelope ID: 3773F87A-0B89-4932-BA2C-CA8383B3EEAD

FINDINGS

434 CASTILLO ST

Year	Uses	Source
1955	Patton Raymond M	R. L. Polk & Co.
	Graham Carl	R. L. Polk & Co.
1951	Patton R M pntr	Santa Barbara Directory Co.
1945	Valdez Julius	Santa Barbara Directory Co.
1940	Hildebrand G L	Santa Barbara Directory Co.
1935	Young T J o	Santa Barbara Directory Co.
1926	Young T J	Santa Barbara Directory Company
	Haley	Santa Barbara Directory Company
1920	Young T J	Santa Barbara Directory Co.

510 CASTILLO ST

Year	Uses	Source
2020	SHOP DATA	EDR Digital Archive
	V3 PRINTING CORP	EDR Digital Archive
	ART APPRAISALS	EDR Digital Archive
	PARRIS CONSTRUCTION INC	EDR Digital Archive
	ALOHA MOVING	EDR Digital Archive
	CONTAINER ALLIANCE CO	EDR Digital Archive
	MARY ROBINSON	EDR Digital Archive
2017	ART APPRAISALS	Cole Information
	THE ED	Cole Information
	CAMPO PLASTERING INC	Cole Information
2014	JEAN DEBETTIGNIES PHYSICAL THERAPY	Cole Information
	ART APPRAISALS	Cole Information
	PARRIS CONSTRUCTION INC	Cole Information
	CAMPO PLASTERING INC	Cole Information
	CROWN CASTLE	Cole Information
	STRATEGIC HEALTHCARE PROGRAMS	Cole Information
2010	KOFFLER GROUP	Cole Information
	V3	Cole Information
	ART APPRAISALS	Cole Information
	CUNNINGHAM PARRIS CONSTRUCTION	Cole Information

Docusign Envelope ID: 3773F87A-0B89-4932-BA2C-CA8383B3EEAD

FINDINGS

Year	Uses	Source
2010	GREGORY ARNOLD ATTORNEY	Cole Information
	PARTNERVEST FINANCIAL GROUP	Cole Information
	BISHOP REALTY	Cole Information
	VEDDER JASON DC	Cole Information
	CROWN CASTLE INTL	Cole Information
	BOB FORREST	Cole Information
2005	SURF MEDICAL COMMUNICATIONS	Cole Information
	LITTLE MOOSE PRESS	Cole Information
	PLATINUM CAPITAL FINANCIAL	Cole Information
	OMNI GROUP	Cole Information
	CRYSTALVOICE COMMUNICATIONS	Cole Information
	RIDGE ROAD CAPITAL LLC	Cole Information
	PERIE J LONGO PHD MFT	Cole Information
	PRODUCTS & VENTURES INTL	Cole Information
2002	CROWN CASTLE USA	Haines & Company, Inc.
	STARD	Haines & Company, Inc.
	TACIT	Haines & Company, Inc.
	COMMUNICATIONS	Haines & Company, Inc.
2000	VENOCO	Cole Information
1995	GREEN HILLS SOFTWARE INC	Cole Information
	AVALON COMPUTER SYSTEMS	Cole Information
	OFFICE MANAGER	Cole Information
	ROBINSON PROFESSIONAL BUILDING	Cole Information
	MICHAEL G PETIT	Cole Information
	RODGERS, JACK	Cole Information
1992	ROBINSON PRFSNL BL	Cole Information
	OFFICE MANAGER THE	Cole Information
	ORNSTEIN ROBT M ESQ	Cole Information
	STORK ACOUSTICAL	Cole Information
	GREEN HLS SOFTWARE	Cole Information
	AVALON CMPTR SYSTMS	Cole Information
	J M CONSULTING GRP	Cole Information

Docusign Envelope ID: 3773F87A-0B89-4932-BA2C-CA8383B3EEAD

FINDINGS

Year	Uses	Source
1990	Bycel Benjamin atty	GTE CALIFORNIA INC.
	Bycel Joshua SBar	GTE CALIFORNIA INC.
	Bycel Kathy S Bar	GTE CALIFORNIA INC.
	Bycel Kathy LMFCC S Bar	GTE CALIFORNIA INC.
	Bycel & Mcdermott	GTE CALIFORNIA INC.
	Byczkiew icz Bonnie S Bar	GTE CALIFORNIA INC.
	Bye K	GTE CALIFORNIA INC.
	J M Consulting Group	GTE CALIFORNIA INC.
	Office Manager The	GTE CALIFORNIA INC.
	OFFICE MART	GTE CALIFORNIA INC.
	Ornstein Robt M Esq	GTE CALIFORNIA INC.
	Robinson Professional Bldg	GTE CALIFORNIA INC.
	Robinson R	GTE CALIFORNIA INC.
	Robinson R S Bar	GTE CALIFORNIA INC.
	Robinson RE SBar	GTE CALIFORNIA INC.
	Robinson Reg & Julia	GTE CALIFORNIA INC.
	This Little Piggy Wears Cotton	GTE CALIFORNIA INC.
1985	Building	Polk
	Bamod Company real eat dev	Polk
	Hays Ron Realty	Polk
	Me Vay David H real eat appraiser	Polk
	Holmes Douglas eng	Polk
	Cal West Group real property acquisition dev	Polk
	Cal West Group Addl Sp@	Polk
	Floors	Polk

515 CASTILLO ST

Year	Uses	Source
1945	Vacant	Santa Barbara Directory Co.
	Ogden 3 J L tree surgeon	Santa Barbara Directory Co.
1940	Triggs Wilfred	Santa Barbara Directory Co.
1935	Vacant	Santa Barbara Directory Co.
1926	Scuitti L A	Santa Barbara Directory Company

Docusign Envelope ID: 3773F87A-0B89-4932-BA2C-CA8383B3EEAD

FINDINGS

Year	Uses	Source
1920	Bradley A J	Santa Barbara Directory Co.

520 CASTILLO ST

Year	Uses	Source
2020	SWELL-SANTA BARBARA ATHLETIC	EDR Digital Archive
2017	THE KOFFLER GROUP	Cole Information
	SANTA BARBARA ATHLETIC CLUB	Cole Information
2014	THE KOFFLER GROUP	Cole Information
	SANTA BARBARA ATHLETIC CLUB	Cole Information
2010	SANTA BARBARA ATHLETIC CLUB	Cole Information
2005	SANTA BARBARA ATHLETIC CLUB	Cole Information
	CANCERWELLFIT COM	Cole Information
2002	SANTABRBATHLETIC	Haines & Company, Inc.
	SANTABRB	Haines & Company, Inc.
	RCOTBLL&HLTH CLB	Haines & Company, Inc.
2000	SANTA BARBARA RACQUETBALL & HEALTH CLUB	Cole Information
1995	SANTA BARBARA ATHLETIC CLUB	Cole Information
1992	SANTABRB ATHLTC CLB	Cole Information
1990	Or	GTE CALIFORNIA INC.
	Or	GTE CALIFORNIA INC.
	Or	GTE CALIFORNIA INC.
	SANTA BARBARA	GTE CALIFORNIA INC.
1985	Santa Barbara Athletic Club reducing salon	Polk
1981	Santa Barbara Raquetball Club	Polk

521 CASTILLO ST

Year	Uses	Source
2005	PRO SPORT PHYSICAL THERAPY	Cole Information

529 CASTILLO ST

Year	Uses	Source
1945	Squier J M	Santa Barbara Directory Co.
1940	Squier J M Co	Santa Barbara Directory Co.
1935	Squier J M o	Santa Barbara Directory Co.

Docusign Envelope ID: 3773F87A-0B89-4932-BA2C-CA8383B3EEAD

FINDINGS

Year	Uses	Source
1926	Squier J MCa	Santa Barbara Directory Company
	Cctsa	Santa Barbara Directory Company
	CASTILLO Contd	Santa Barbara Directory Company
1920	Squier J M	Santa Barbara Directory Co.

530 CASTILLO ST

Year	Uses	Source
2014	OCCUPANT UNKNOWN	Cole Information
2010	OCCUPANT UNKNOWN	Cole Information
2005	OCCUPANT UNKNOWN	Cole Information
2002	ARAGONA San Ino	Haines & Company, Inc.
	CASTRO Juan	Haines & Company, Inc.
1995	COSTANZO, PALMA	Cole Information
1992	COSTANZO, PALMA	Cole Information
1990	Costanzo Palma	GTE CALIFORNIA INC.
1985	Costanzo Palma Mrs	Polk
1981	Costanzo Palma Mrs	Polk
1970	Costanzo Palma Mrs	Polk
1961	Costanzo Paltna Mrs	R. L. Polk & Co.
1955	Vacant	R. L. Polk & Co.
1951	Costanzo Santo	Santa Barbara Directory Co.
1945	Costanzo Santo	Santa Barbara Directory Co.
1940	Gongopolus Anna Mrs	Santa Barbara Directory Co.

532 CASTILLO ST

Year	Uses	Source
2005	MINERVA CALDERON	Cole Information

535 CASTILLO ST

Year	Uses	Source
2020	SANTA BARBARA DEPT-MOTOR VHCLS	EDR Digital Archive
2002	CASTMV	Haines & Company, Inc.
	INFO&APPOINTMENTS	Haines & Company, Inc.
2000	CALIFORNIA STATE OF MOTOR VEHICLES DEPARTMENT	Cole Information

Docusign Envelope ID: 3773F87A-0B89-4932-BA2C-CA8383B3EEAD

FINDINGS

Year	Uses	Source
1995	MOTOR VEHICLE DEPT	Cole Information
1992	CA ST MV INFO&APTMT	Cole Information
1985	State Dept Of Motor Vehicles	Polk
1975	State Dept Of Mtr Vehicles	Polk
1970	State Dept Of Mtr Vehicles	Polk
1961	State Dept of Mtr Vehicles	R. L. Polk & Co.

537 CASTILLO ST

Year	Uses	Source
2020	CITY PRO GARAGE DOOR REPAIR	EDR Digital Archive
2017	CITY PRO GARAGE DOOR REPAIR	Cole Information
2014	CITY PRO GARAGE DOOR REPAIR	Cole Information

COTA

301 COTA

Year	Uses	Source
1965	Davis Ruth L Mrs	POLK DIRECTORY CO
1955	Christianson Chris	R. L. Polk & Co.
1951	Keith V A	Santa Barbara Directory Co.
1945	Joes Ji	Santa Barbara Directory Co.
1940	Rutherford Sarah Mrs	Santa Barbara Directory Co.
1931	Woods F R	Santa Barbara Directory Co.

302 COTA

Year	Uses	Source
1940	Sicker Bertrand	Santa Barbara Directory Co.

304 COTA

Year	Uses	Source
1965	a Wilcox Wm	POLK DIRECTORY CO
	b Rubin Leonard	POLK DIRECTORY CO
1955	a Quinton John C	R. L. Polk & Co.
	b De La Torre Anthony E	R. L. Polk & Co.
1951	a Johnson W W	Santa Barbara Directory Co.

Docusign Envelope ID: 3773F87A-0B89-4932-BA2C-CA8383B3EEAD

FINDINGS

Year	Uses	Source
1951	bde la Torre A E	Santa Barbara Directory Co.

305 COTA

Year	Uses	Source
1965	Meadow s Elsie C Mrs	POLK DIRECTORY CO
1955	Gunderson Oscar tailor	R. L. Polk & Co.
1951	Gunderson Oscar tailor	Santa Barbara Directory Co.
1945	unde Ron Oscar	Santa Barbara Directory Co.
1940	Engle lR E	Santa Barbara Directory Co.
1931	Tollerton H D	Santa Barbara Directory Co.

306 COTA

Year	Uses	Source
1965	Milseap Edgar	POLK DIRECTORY CO
	a Vacant	POLK DIRECTORY CO
1955	Lopez Jas E	R. L. Polk & Co.
	a Mitchell Law rence C	R. L. Polk & Co.
1951	Lopez J E	Santa Barbara Directory Co.
1945	Green eo	Santa Barbara Directory Co.
1940	Brow n H C	Santa Barbara Directory Co.
	b Merehon P R	Santa Barbara Directory Co.

308 COTA

Year	Uses	Source
1965	Quinton Apartmnents	POLK DIRECTORY CO
	A Kilever Dennis W	POLK DIRECTORY CO
	Corry Srah	POLK DIRECTORY CO
1955	Quinton Apartments	R. L. Polk & Co.
	a Vacant	R. L. Polk & Co.
	b Quinton Benj	R. L. Polk & Co.
	c Vacant	R. L. Polk & Co.
	d Blum Leonard C	R. L. Polk & Co.
	Anderson Arth R	R. L. Polk & Co.
	Green Fred J	R. L. Polk & Co.

Docusign Envelope ID: 3773F87A-0B89-4932-BA2C-CA8383B3EEAD

FINDINGS

Year	Uses	Source
1955	Willis Wm	R. L. Polk & Co.
	Rivas Sarah Mrs	R. L. Polk & Co.
	Hoey James	R. L. Polk & Co.
	Madrigal Paula Mrs	R. L. Polk & Co.
	Morales Raymond	R. L. Polk & Co.
	Demourkas Louis	R. L. Polk & Co.
	Mills Wm G	R. L. Polk & Co.
	a Mc Coy Harry L	R. L. Polk & Co.
	b Demourkas Peter J	R. L. Polk & Co.
	c Vacant	R. L. Polk & Co.
	Ortiz Sami S	R. L. Polk & Co.
	Bellamy Thos B	R. L. Polk & Co.
	Castagnola Bautisto S	R. L. Polk & Co.
	/ Biglia John	R. L. Polk & Co.
	Lummus Harriett Mrs	R. L. Polk & Co.
	Phillips W B	R. L. Polk & Co.
	Tumey Louise	R. L. Polk & Co.
	Costanzo Santo	R. L. Polk & Co.
	COTA W Contd	R. L. Polk & Co.
	Nusser Paul J	R. L. Polk & Co.
	I Prieto Elvira Mrs	R. L. Polk & Co.
1951	Quinton Apartments	Santa Barbara Directory Co.
	a Quinton B J	Santa Barbara Directory Co.
	b Vacant	Santa Barbara Directory Co.
	c Altamirano John	Santa Barbara Directory Co.
	d Robles R R	Santa Barbara Directory Co.
	Anderson A R	Santa Barbara Directory Co.
1945	Quinton Apartments	Santa Barbara Directory Co.
	Mt eadow s WValter	Santa Barbara Directory Co.
	Qii inoton B J	Santa Barbara Directory Co.
	Smitlh Sandl	Santa Barbara Directory Co.
	Sa Whithner t B	Santa Barbara Directory Co.

Docusign Envelope ID: 3773F87A-0B89-4932-BA2C-CA8383B3EEAD

FINDINGS

Year	Uses	Source
1940	Quinton Apartments	Santa Barbara Directory Co.
	Hazlitt Benj	Santa Barbara Directory Co.
	uinton B J o	Santa Barbara Directory Co.
	Rhoades Ra Y	Santa Barbara Directory Co.
	a Vacant	Santa Barbara Directory Co.
	Plescia Vito	Santa Barbara Directory Co.
	Sunseri Carmelina Mrs	Santa Barbara Directory Co.
	Velarde John	Santa Barbara Directory Co.
	Tomlinson M R	Santa Barbara Directory Co.
	Miller Warren o	Santa Barbara Directory Co.
	Barry Lavina Mrs o	Santa Barbara Directory Co.
	Farmer Lyle	Santa Barbara Directory Co.
1931	Quinton Apartments	Santa Barbara Directory Co.
	Davies G H	Santa Barbara Directory Co.
	Miller J B	Santa Barbara Directory Co.
	Quinton B J o	Santa Barbara Directory Co.
	a Kelley John	Santa Barbara Directory Co.
	Sunseri Carmelina Mrs	Santa Barbara Directory Co.
	Carrillo A J	Santa Barbara Directory Co.
	Row e Sophia Mrs o	Santa Barbara Directory Co.
	Miller Worney	Santa Barbara Directory Co.
	Barry Lavina Mrs o	Santa Barbara Directory Co.
	Mills W G o	Santa Barbara Directory Co.
	Tammany Chas	Santa Barbara Directory Co.
	Fishexr F H	Santa Barbara Directory Co.
	Fisher 0 D Mrs gro	Santa Barbara Directory Co.
	Vacant	Santa Barbara Directory Co.
	Hubel Jacob o	Santa Barbara Directory Co.

309 COTA

Year	Uses	Source
1965	Covarruvias Steven	POLK DIRECTORY CO
1945	tittiap Hs Clyde	Santa Barbara Directory Co.

Docusign Envelope ID: 3773F87A-0B89-4932-BA2C-CA8383B3EEAD

FINDINGS

314 COTA

Year	Uses	Source
1965	Miller Hugh	POLK DIRECTORY CO
1951	Haines M W jr	Santa Barbara Directory Co.

315 COTA

Year	Uses	Source
1965	a ilvas Antonio	POLK DIRECTORY CO
	b Casta Lneda Igniacio	POLK DIRECTORY CO
	d Guero Vera	POLK DIRECTORY CO
1951	Rivas A S	Santa Barbara Directory Co.
1945	Rivas A S	Santa Barbara Directory Co.

316 COTA

Year	Uses	Source
1951	Scott T W	Santa Barbara Directory Co.

318 COTA

Year	Uses	Source
1965	Vacant	POLK DIRECTORY CO
	Madrigal Paula Mrs	POLK DIRECTORY CO
1951	Madrigal Paula Mrs	Santa Barbara Directory Co.
1945	rg Dnn r Dn f B CU	Santa Barbara Directory Co.

319 COTA

Year	Uses	Source
1965	Morales Raynonxd X	POLK DIRECTORY CO
1951	Morales Raymond	Santa Barbara Directory Co.
1945	Miller Warren R0	Santa Barbara Directory Co.

320 COTA

Year	Uses	Source
1965	j Vaeant	POLK DIRECTORY CO
1951	Demaourkas Christine Mrs	Santa Barbara Directory Co.
1945	Vacant	Santa Barbara Directory Co.
	Castaganola Dario	Santa Barbara Directory Co.

Docusign Envelope ID: 3773F87A-0B89-4932-BA2C-CA8383B3EEAD

FINDINGS

321 COTA

Year	Uses	Source
1965	Mills May Mrs	POLK DIRECTORY CO
1951	Mills W G	Santa Barbara Directory Co.
1945	Millas W G	Santa Barbara Directory Co.
1940	Mils W G o	Santa Barbara Directory Co.

322 COTA

Year	Uses	Source
1965	b Castaneda Ignacio	POLK DIRECTORY CO
	c To rres Ruben	POLK DIRECTORY CO
1951	a Mc Coy H L	Santa Barbara Directory Co.
	b Demourkas Louis	Santa Barbara Directory Co.
	c Shultz M L	Santa Barbara Directory Co.
1940	Tanmmany C J	Santa Barbara Directory Co.

326 COTA

Year	Uses	Source
1951	Ortiz S S	Santa Barbara Directory Co.
1945	Ortld S S	Santa Barbara Directory Co.
1940	Vacant	Santa Barbara Directory Co.
	Saw yer Chas	Santa Barbara Directory Co.

327 COTA

Year	Uses	Source
1951	Bellamy T E	Santa Barbara Directory Co.
1940	Castagnola Jos o	Santa Barbara Directory Co.

331 COTA

Year	Uses	Source
1965	Casta nola Batti t	POLK DIRECTORY CO
	j Biglia John	POLK DIRECTORY CO
1951	Castagnola B S	Santa Barbara Directory Co.
1940	Castagnola G B o	Santa Barbara Directory Co.

Docusign Envelope ID: 3773F87A-0B89-4932-BA2C-CA8383B3EEAD

FINDINGS

332 COTA

Year	Uses	Source
1965	Alcaba a Kate Mrs	POLK DIRECTORY CO
	Szagd John P	POLK DIRECTORY CO
1951	Bow en I M Mrs	Santa Barbara Directory Co.
	Burdick E B	Santa Barbara Directory Co.
1945	Bow en Idta Mrs	Santa Barbara Directory Co.
	Neal M	Santa Barbara Directory Co.
1940	Graff Anna Mrs	Santa Barbara Directory Co.
	Sayer A M	Santa Barbara Directory Co.
1931	Johnson Peter o	Santa Barbara Directory Co.
	Monahan J M	Santa Barbara Directory Co.
	Sapp Frank	Santa Barbara Directory Co.

333 COTA

Year	Uses	Source
1965	Apartments	POLK DIRECTORY CO
	Vacaat	POLK DIRECTORY CO
	Fatbelot Antonio	POLK DIRECTORY CO
	Vacant	POLK DIRECTORY CO
	Var 0 Carmen Mrn	POLK DIRECTORY CO
	Outierrez Jos Gautl rz Leonardo	POLK DIRECTORY CO
	Mo Adoi Manuel	POLK DIRECTORY CO
	Castillo ittersects	POLK DIRECTORY CO
1951	Mann M P Mrs	Santa Barbara Directory Co.
1940	Canstanto Santo	Santa Barbara Directory Co.
1931	Novotny Jos	Santa Barbara Directory Co.
	Smith EH	Santa Barbara Directory Co.
	Spurlock Walter	Santa Barbara Directory Co.

336 COTA

Year	Uses	Source
1951	Vacant	Santa Barbara Directory Co.
	a Serge E S	Santa Barbara Directory Co.
1945	Diedrich M iargt Mrs	Santa Barbara Directory Co.

Docusign Envelope ID: 3773F87A-0B89-4932-BA2C-CA8383B3EEAD

FINDINGS

Year	Uses	Source
1945	G 1lley W T	Santa Barbara Directory Co.
	Madew ell Wnam	Santa Barbara Directory Co.
	Riobbins Wmn	Santa Barbara Directory Co.
	Carrillo Intersects	Santa Barbara Directory Co.
1940	Conley Ernest	Santa Barbara Directory Co.
	Johnson Nellie Mrs	Santa Barbara Directory Co.
	Monks R V	Santa Barbara Directory Co.
1931	Dupont Win	Santa Barbara Directory Co.
	Elw ell M V Mrs o	Santa Barbara Directory Co.
	Ovieda E S	Santa Barbara Directory Co.

COTA ST

215 COTA ST

Year	Uses	Source
1970	Sutcliffe Dorothy	Polk

216 COTA ST

Year	Uses	Source
2002	RIVERABen Oo	Haines & Company, Inc.
1990	Rivera Benito	GTE CALIFORNIA INC.
	Rivera C S Bar	GTE CALIFORNIA INC.
1970	Rfive ent H	Polk
	Green Kathy	Polk
1935	OBr 13n J J a	Santa Barbara Directory Co.
1926	Burton S F Mrs	Santa Barbara Directory Company

217 COTA ST

Year	Uses	Source
2002	8 GRUBB Edw ard	Haines & Company, Inc.
1970	M le NRi r 95 S	Polk
	a Wsjh on	Polk
	S Tm CTiw Ben	Polk
	Christensen Wm	Polk
1935	Steairns it S	Santa Barbara Directory Co.

Docusign Envelope ID: 3773F87A-0B89-4932-BA2C-CA8383B3EEAD

FINDINGS

Year	Uses	Source
1926	Dominguez Nora	Santa Barbara Directory Company
1920	Shea Ralph	Santa Barbara Directory Co.

218 COTA ST

Year	Uses	Source
1970	Lopez Ley	Polk
1935	Cordro 131 F o	Santa Barbara Directory Co.

219 COTA ST

Year	Uses	Source
1970	Greene A W	Polk

220 COTA ST

Year	Uses	Source
2002	ORNELAZ uperto	Haines & Company, Inc.
	a CHAVEZArmando	Haines & Company, Inc.
1970	Aceves	Polk
	Van Fossen Anita	Polk
1935	Carter Morrisa	Santa Barbara Directory Co.
1926	Duncan W J	Santa Barbara Directory Company

221 COTA ST

Year	Uses	Source
2002	OLUNAPedro	Haines & Company, Inc.
1970	Davsn Crtn	Polk
	Bradford Wm	Polk

222 COTA ST

Year	Uses	Source
1970	Kubasky Edw	Polk

223 COTA ST

Year	Uses	Source
2002	XXXX	Haines & Company, Inc.
1970	Vacant	Polk
	Turner Lavadia	Polk

Docusign Envelope ID: 3773F87A-0B89-4932-BA2C-CA8383B3EEAD

FINDINGS

224 COTA ST

Year	Uses	Source
2002	RUEFFPalrcia	Haines & Company, Inc.
1990	Rueff P	GTE CALIFORNIA INC.
1970	Fred R	Polk
	Rear Mares	Polk
	Dzvro Paul	Polk
1935	Sydne s lred	Santa Barbara Directory Co.
	Torranoe Ricthd	Santa Barbara Directory Co.
1926	Mc Daniel H B	Santa Barbara Directory Company

225 COTA ST

Year	Uses	Source
1970	Schafer Roy	Polk

226 COTA ST

Year	Uses	Source
1970	Rossin John	Polk

230 COTA ST

Year	Uses	Source
1970	Vega Trzdd Mrs 6R	Polk

233 COTA ST

Year	Uses	Source
2002	XXXX	Haines & Company, Inc.
1990	Sandoval Monce	GTE CALIFORNIA INC.
	Sandoval PA Gol	GTE CALIFORNIA INC.
1970	Vasquez J Luzx	Polk

250 COTA ST

Year	Uses	Source
2002	THORPE George	Haines & Company, Inc.

258 COTA ST

Year	Uses	Source
2002	XXXX	Haines & Company, Inc.

Docusign Envelope ID: 3773F87A-0B89-4932-BA2C-CA8383B3EEAD

FINDINGS

301 COTA ST

Year	Uses	Source
1975	Hutchinson Jackie	Polk
1970	Vacant	Polk
1926	House W P cement contr	Santa Barbara Directory Company

304 COTA ST

Year	Uses	Source
2002	JUINTONJohn	Haines & Company, Inc.
1975	Quinton Apartments	Polk
	a Bedreaux K M	Polk
	b Johnson Kathy	Polk
	Bode Robt A	Polk
	Millsap Edgar M	Polk
	a Mink Thorw ald T	Polk
1970	Quiinton Apartments 9 B	Polk
	a Mac Len Dal	Polk
	b Vitamin Vance	Polk

305 COTA ST

Year	Uses	Source
2002	XXXX	Haines & Company, Inc.
1935	Ket E HP o	Santa Barbara Directory Co.
1926	Cianfrone Vincent	Santa Barbara Directory Company

306 COTA ST

Year	Uses	Source
2002	GONZALEZJose Luos	Haines & Company, Inc.
	WILSONMaureen	Haines & Company, Inc.
1990	Haimanis Alex	GTE CALIFORNIA INC.
	Haimovitz Brian S Bar	GTE CALIFORNIA INC.
1970	Medw li G Mrs	Polk
	Misp Fp	Polk
	B Quno N n C 8 N	Polk
	DCottxa A	Polk

Docusign Envelope ID: 3773F87A-0B89-4932-BA2C-CA8383B3EEAD

FINDINGS

308 COTA ST

Year	Uses	Source
2002	BQUINTONJOHNPNTNG	Haines & Company, Inc.
1990	Quinton John Painting	GTE CALIFORNIA INC.
	Smith Harry	GTE CALIFORNIA INC.
1975	Apartments	Polk
	A Gussenhoven Genevieve	Polk
	B Quinton John C	Polk
	C Smith Harry	Polk
	D Pitts Steph	Polk
	1/2 Corry Sarah	Polk
1935	Qainton Apartments	Santa Barbara Directory Co.
	Adams H rl	Santa Barbara Directory Co.
	Qutiton 3 B J	Santa Barbara Directory Co.
	Sevnrson 0: A	Santa Barbara Directory Co.
1926	How ard C E	Santa Barbara Directory Company
	Sanders CG A	Santa Barbara Directory Company
1920	Sanders G A	Santa Barbara Directory Co.

309 COTA ST

Year	Uses	Source
2002	COVARRUBIAS Sleve	Haines & Company, Inc.
1990	Covarrubias Steve	GTE CALIFORNIA INC.
1975	Covarrubias Steven	Polk
1926	Mc Cants C H	Santa Barbara Directory Company

314 COTA ST

Year	Uses	Source
2002	NANCEKaren	Haines & Company, Inc.
1975	Westerfeld Lillian	Polk

315 COTA ST

Year	Uses	Source
2002	D BERNDO	Haines & Company, Inc.
	RIVASAn Ionio 00 I	Haines & Company, Inc.

Docusign Envelope ID: 3773F87A-0B89-4932-BA2C-CA8383B3EEAD

FINDINGS

Year	Uses	Source
2002	SWITZERJames	Haines & Company, Inc.
1990	Mc Coy Rick	GTE CALIFORNIA INC.
1975	a Rivas Tony	Polk
	b Spooner John	Polk
	c Connelly Ann	Polk
	d Guito Lori	Polk
	e Mc David Robt	Polk
1970	a Rivas Tony	Polk
	b Jacobson Roger	Polk
	c Smayle Bruce	Polk
	d Miranda Ronald	Polk
	e Vacant	Polk
1935	Vacant	Santa Barbara Directory Co.
1926	Mc Cartney Edw	Santa Barbara Directory Company
1920	Pereal Sami	Santa Barbara Directory Co.

316 COTA ST

Year	Uses	Source
2002	XXXX	Haines & Company, Inc.
1990	Myers J A	GTE CALIFORNIA INC.
1975	Goodsen James B	Polk
1970	Cottle Peter	Polk

318 COTA ST

Year	Uses	Source
2002	MADRIGAL F	Haines & Company, Inc.
	URIBETony	Haines & Company, Inc.
1990	Madrigal Rosie	GTE CALIFORNIA INC.
	Madrigale Alberg S Bar	GTE CALIFORNIA INC.
	Uribe Tony	GTE CALIFORNIA INC.
1975	Madrigal Rosie Mrs	Polk
	b Uribe Antonio	Polk
1970	Madrigal Rosie Mrs	Polk
1935	Tammany C F	Santa Barbara Directory Co.

Docusign Envelope ID: 3773F87A-0B89-4932-BA2C-CA8383B3EEAD

FINDINGS

Year	Uses	Source
1926	Row e Sophia Mrs	Santa Barbara Directory Company
1920	Row e Sophia Mrs	Santa Barbara Directory Co.

319 COTA ST

Year	Uses	Source
2002	JOHNSON Steve	Haines & Company, Inc.
1975	Morales Raymond J	Polk
1970	Morales Raymond J	Polk
1935	Miller N J Mrs	Santa Barbara Directory Co.
1926	Vacant	Santa Barbara Directory Company
1920	Meyer C F	Santa Barbara Directory Co.

320 COTA ST

Year	Uses	Source
2002	OCEAN FLOORS	Haines & Company, Inc.
	WHi TEJeffrey	Haines & Company, Inc.
1975	Merrick Reed	Polk
	1/2 Reyes G	Polk
1970	Lopez Bibiana H Mrs	Polk
	h Diaz Dani	Polk
1935	Barry Lavina Mrs o	Santa Barbara Directory Co.
1926	Barry Arfth	Santa Barbara Directory Company
1920	Stafford E W	Santa Barbara Directory Co.

321 COTA ST

Year	Uses	Source
2002	MILLS L	Haines & Company, Inc.
	MILLS P	Haines & Company, Inc.
1990	Johnson Mike	GTE CALIFORNIA INC.
1975	Mills May Mrs	Polk
1970	Mills May Mrs	Polk
1935	Mills W G o	Santa Barbara Directory Co.
1926	Mills W CG	Santa Barbara Directory Company

Docusign Envelope ID: 3773F87A-0B89-4932-BA2C-CA8383B3EEAD

FINDINGS

322 COTA ST

Year	Uses	Source
2002	A STEWARTCarrie	Haines & Company, Inc.
1975	a Train Kathryn	Polk
	b Castaneda Ignacio	Polk
	c Cortez Refugio	Polk
1970	a Train Katherine Mrs	Polk
	b Castaneda Ignacio	Polk
	c Cortez Refugio P	Polk
1935	Gross C B	Santa Barbara Directory Co.
1920	Darby C N	Santa Barbara Directory Co.

326 COTA ST

Year	Uses	Source
2002	8 DAVISGregory	Haines & Company, Inc.
	GREDITZERDavid	Haines & Company, Inc.
1990	Bogorad Robin	GTE CALIFORNIA INC.
	Bogosyan Seta Gol	GTE CALIFORNIA INC.
	Culley Thos K	GTE CALIFORNIA INC.
	Miller Caron F	GTE CALIFORNIA INC.
	Miller Chas SBar	GTE CALIFORNIA INC.
1975	Martin Maria	Polk
1970	Marias Exclusive Alterations	Polk
	Martin Maria Mrs	Polk
1935	Madson Jas	Santa Barbara Directory Co.
	A/2 Madson J A jr	Santa Barbara Directory Co.
1926	Fisher F H	Santa Barbara Directory Company
	Fisher Opal Mrs gro	Santa Barbara Directory Company
	Home Oil Co	Santa Barbara Directory Company
	Robinson E H	Santa Barbara Directory Company
1920	Bonn C F	Santa Barbara Directory Co.

327 COTA ST

Year	Uses	Source
2002	CORTEZRefugio 805 965 480 Q	Haines & Company, Inc.

Docusign Envelope ID: 3773F87A-0B89-4932-BA2C-CA8383B3EEAD

FINDINGS

Year	Uses	Source
1990	Cortez Refugio	GTE CALIFORNIA INC.
	Cortez Richard & Maria S Bar	GTE CALIFORNIA INC.
	Young M	GTE CALIFORNIA INC.
1975	Ortiz Raphael	Polk
1970	Bellamy Thos E	Polk

329 COTA ST

Year	Uses	Source
1935	Hubel F T o	Santa Barbara Directory Co.
	2 Dale Rosemary	Santa Barbara Directory Co.
1926	Dale Jno	Santa Barbara Directory Company
	S Vacant	Santa Barbara Directory Company
1920	Hubel Jacob	Santa Barbara Directory Co.
	Bedetta Antonio	Santa Barbara Directory Co.

331 COTA ST

Year	Uses	Source
2002	8 CASTAGNOLAAngelo	Haines & Company, Inc.
1990	Dale Dan I	GTE CALIFORNIA INC.
1975	Castagnola Corrina Mrs	Polk
	Rear Biglio John	Polk
	1/2 Kehl D	Polk
1970	Castagnola Corrina Mrs	Polk
	Rear Biglio John	Polk
	Vacant	Polk

332 COTA ST

Year	Uses	Source
2002	GOFDONJames	Haines & Company, Inc.
	MIRARIBM MUr Sti	Haines & Company, Inc.
1975	Apartments	Polk
	Szegda John P	Polk
	Testa J	Polk
1970	Szegda Tommy	Polk

Docusign Envelope ID: 3773F87A-0B89-4932-BA2C-CA8383B3EEAD

FINDINGS

Year	Uses	Source
1970	Jackson Tyler	Polk
	Szegda John P	Polk
1935	Johnson J P o	Santa Barbara Directory Co.
	Sign F L	Santa Barbara Directory Co.
1926	Haslett C R	Santa Barbara Directory Company
	Johnson Peter	Santa Barbara Directory Company
	Tobias Edgar	Santa Barbara Directory Company
1920	Yates Anna Mrs	Santa Barbara Directory Co.

333 COTA ST

Year	Uses	Source
2002	HORNRolle	Haines & Company, Inc.
1990	Klein Taw ney	GTE CALIFORNIA INC.
	Klein W S Bar	GTE CALIFORNIA INC.
	Kleinberg Scott A Vn Kampen Hall Mont	GTE CALIFORNIA INC.
1975	Apartments	Polk
	Piccioni Louie	Polk
	Morelli Jean	Polk
	Bailesteros Walter	Polk
	Lopez Leon	Polk
1970	Apartments	Polk
	Smith S D	Polk
	Hoey James	Polk
	Rocha Michi	Polk
	Lopez Leon	Polk
1935	Costanza Santos Co	Santa Barbara Directory Co.
	Hutchison Robt	Santa Barbara Directory Co.
	Wright W E	Santa Barbara Directory Co.
1926	Crafford C CG G	Santa Barbara Directory Company
	Mealy E W	Santa Barbara Directory Company
	Miller Warren	Santa Barbara Directory Company
	Oxrley R B	Santa Barbara Directory Company
	Castillo	Santa Barbara Directory Company

Docusign Envelope ID: 3773F87A-0B89-4932-BA2C-CA8383B3EEAD

FINDINGS

Year	Uses	Source
1920	Masterson W W	Santa Barbara Directory Co.

336 COTA ST

Year	Uses	Source
2002	AYALAEmeslo 805 564 2948 U	Haines & Company, Inc.
	GORDON James CO	Haines & Company, Inc.
1975	a Woodard Mimi	Polk
	b Deforest Joe	Polk
	c Scott J A	Polk
1970	Degerstrom Ed	Polk
	Haslett King King John R III	Polk
1935	Ellwell M V Mrs o	Santa Barbara Directory Co.
1926	Misemer B F	Santa Barbara Directory Company

410 COTA ST

Year	Uses	Source
1975	Torrez Cenovio	Polk
	1/2 Mendez Juan	Polk

412 COTA ST

Year	Uses	Source
1975	Perez Guillermina	Polk

414 COTA ST

Year	Uses	Source
1975	Lang Dennis	Polk

418 COTA ST

Year	Uses	Source
1975	No Return	Polk

COTR AGE GROVE AVE

204 COTR AGE GROVE AVE

Year	Uses	Source
1981	Alvarado Cruz	Polk

Docusign Envelope ID: 3773F87A-0B89-4932-BA2C-CA8383B3EEAD

FINDINGS

208 COTR AGE GROVE AVE

Year	Uses	Source
1981	Kitchens & More kitchen cabts accessories	Polk

209 COTR AGE GROVE AVE

Year	Uses	Source
1981	a Postel E	Polk
	b Alvaro Jesus	Polk

210 COTR AGE GROVE AVE

Year	Uses	Source
1981	Quesada Ernesto	Polk

212 COTR AGE GROVE AVE

Year	Uses	Source
1981	Raya Jose	Polk

213 COTR AGE GROVE AVE

Year	Uses	Source
1981	N Braniff Robt	Polk

216 COTR AGE GROVE AVE

Year	Uses	Source
1981	Pinato Elseo	Polk
	Aceves Andres	Polk

217 COTR AGE GROVE AVE

Year	Uses	Source
1981	Rodriquez Janie M Mrs	Polk

220 COTR AGE GROVE AVE

Year	Uses	Source
1981	N Florto Mar	Polk

221 COTR AGE GROVE AVE

Year	Uses	Source
1981	Tri County Sales Inc Whse	Polk

Docusign Envelope ID: 3773F87A-0B89-4932-BA2C-CA8383B3EEAD

FINDINGS

222 COTR AGE GROVE AVE

Year	Uses	Source
1981	a Munoz Angel	Polk
	b N Fonseca Lois	Polk

224 COTR AGE GROVE AVE

Year	Uses	Source
1981	Villa Natalie Mrs	Polk
	a N Amos Lynn	Polk
	N Epstein Judy	Polk

227 COTR AGE GROVE AVE

Year	Uses	Source
1981	Vacant	Polk

228 COTR AGE GROVE AVE

Year	Uses	Source
1981	Corral John F	Polk

231 COTR AGE GROVE AVE

Year	Uses	Source
1981	Madame Rosinka palm & card reading	Polk
	N Folleca Lupe	Polk

COTTAGE GROVE AVE

200 COTTAGE GROVE AVE

Year	Uses	Source
2005	ANA DIAZ	Cole Information

204 COTTAGE GROVE AVE

Year	Uses	Source
2017	REBECA NUNEZ	Cole Information
2014	IMELDA FERNANDEZ	Cole Information
2010	CLEAN & DRY CARPET UPHOLSTERY	Cole Information
	CJ HEYLER	Cole Information
2005	TODD MCCLESKEY	Cole Information

Docusign Envelope ID: 3773F87A-0B89-4932-BA2C-CA8383B3EEAD

FINDINGS

Year	Uses	Source
2002	KUZAKC	Haines & Company, Inc.
	PINIDario	Haines & Company, Inc.
1995	LOPEZ, ANA M	Cole Information
1985	Alvarado Cruz	Polk
1975	Alvarado Cruz	Polk
1970	Vacant	Polk
1965	Giovanacci Grace Mrs	POLK DIRECTORY CO
1961	Giovanacci Grace Mrs	R. L. Polk & Co.
1955	Giovanacci Grace Mrs	R. L. Polk & Co.
1951	Giovanacci Grace Mrs	Santa Barbara Directory Co.
1945	Nordmnan L E	Santa Barbara Directory Co.
1940	Mc Cormick Wesley	Santa Barbara Directory Co.
1935	Carter W C	Santa Barbara Directory Co.
1931	Bow ers J A	Santa Barbara Directory Co.
1926	Gilmore Josephine Mrs	Santa Barbara Directory Company
1920	Reidy B V	Santa Barbara Directory Co.

205 COTTAGE GROVE AVE

Year	Uses	Source
1935	Stagnaro Angelo	Santa Barbara Directory Co.
1931	Donaro Angelo	Santa Barbara Directory Co.
1926	Garonis Thos	Santa Barbara Directory Company
1920	Quick B T	Santa Barbara Directory Co.

208 COTTAGE GROVE AVE

Year	Uses	Source
2020	SURVEYMAX	EDR Digital Archive
	TERI TUASON	EDR Digital Archive
2017	BUFFALO BROTHERS STUDIOS WEST	Cole Information
	JEFFREY HARRIS	Cole Information
2014	BUFFALO BROTHERS STUDIOS	Cole Information
	ELLIS MATHER	Cole Information
2010	BUFFALO BROTHERS STUDIOS WEST	Cole Information
	SURVEYMAX	Cole Information

Docusign Envelope ID: 3773F87A-0B89-4932-BA2C-CA8383B3EEAD

FINDINGS

Year	Uses	Source
2010	OCCUPANT UNKNOWN	Cole Information
2005	ELMER RAINAK	Cole Information
2002	RAINAKEdita	Haines & Company, Inc.
1995	THIELMANNS KITCHENS & BATHS	Cole Information
	PIETSCH, JEFFREY B	Cole Information
1992	KITCHENS&MORE	Cole Information
	THIELMANN K CONTR	Cole Information
1990	KITCHENS AND MORE	GTE CALIFORNIA INC.
	Thielmann Klaus Contracting Inc	GTE CALIFORNIA INC.
	Thielmann Susan Certified Kitchen Designer	GTE CALIFORNIA INC.
	Thielmann Susie SBar	GTE CALIFORNIA INC.
1985	Kitchens & More cabts acessories	Polk
1975	Hunter James	Polk
1970	Hunter Eloise Mrs	Polk
1965	Vacant	POLK DIRECTORY CO
1961	Hamilton Richd R	R. L. Polk & Co.
1955	Hamilton Richd R	R. L. Polk & Co.
1951	Hamilton R PR	Santa Barbara Directory Co.
1945	Coffey Pearl Mrs	Santa Barbara Directory Co.
	Foster Bertha	Santa Barbara Directory Co.
1940	Mc Donough Virginia Mrs	Santa Barbara Directory Co.
	Smith M M	Santa Barbara Directory Co.
1935	Mc Donald Virginia Mrs	Santa Barbara Directory Co.
	Miller Harry	Santa Barbara Directory Co.
1931	Covey C A	Santa Barbara Directory Co.
1926	Romp R M	Santa Barbara Directory Company
1920	Romp J J	Santa Barbara Directory Co.

209 COTTAGE GROVE AVE

Year	Uses	Source
2020	ALEXANDRA ALVARO	EDR Digital Archive
	LOUIS ALVARO	EDR Digital Archive
	PEDRO CEBALLOS	EDR Digital Archive

Docusign Envelope ID: 3773F87A-0B89-4932-BA2C-CA8383B3EEAD

FINDINGS

Year	Uses	Source
2020	DANIEL HERNANDEZ	EDR Digital Archive
2014	ANGELA MANRIQUEZ	Cole Information
2010	ELIZABETH BELLO	Cole Information
2005	LOUIS ALVARO	Cole Information
2002	ALVAROEvangelina	Haines & Company, Inc.
	ALVARORudy	Haines & Company, Inc.
2000	RUDY ALVARO	Cole Information
1995	ALVARO, RUDY	Cole Information
1992	ALVARO, RUDY	Cole Information
	TORRES, FABIAN	Cole Information
1990	Alvaro Rudy & Evangelina	GTE CALIFORNIA INC.
	Alvegard Tatjana S Bar	GTE CALIFORNIA INC.
	Alven Harold F Col & Mickie S	GTE CALIFORNIA INC.
	Alven L J	GTE CALIFORNIA INC.
	Torres Fabian	GTE CALIFORNIA INC.
1985	Alvaro Jesus G	Polk
1975	West Ted	Polk
	a Bridgman Diane	Polk
1970	Thiel Donald L	Polk
1965	Thiel Donald	POLK DIRECTORY CO
1961	Love Anna T Mrs	R. L. Polk & Co.
1955	Love Anna T Mrs	R. L. Polk & Co.
1951	Love A T Mrs	Santa Barbara Directory Co.
1945	Love A T Mrs	Santa Barbara Directory Co.
1940	Romp 0 F	Santa Barbara Directory Co.
1935	Romp J J o	Santa Barbara Directory Co.
1931	Romp GCeo	Santa Barbara Directory Co.
	Romp J J o	Santa Barbara Directory Co.
1926	Romp J J	Santa Barbara Directory Company
1920	Stiger John	Santa Barbara Directory Co.

Docusign Envelope ID: 3773F87A-0B89-4932-BA2C-CA8383B3EEAD

FINDINGS

210 COTTAGE GROVE AVE

Year	*Uses*	*Source*
2020	ERNESTO QUEZADA	EDR Digital Archive
	CAMILA RENDON	EDR Digital Archive
	LAURA RENDON	EDR Digital Archive
2017	PEREZ MACIA	Cole Information
	ROSAELIA MENDIOLA	Cole Information
	CAMILA RENDON	Cole Information
	ALEJANDRA CAMPERO	Cole Information
	SERENA GOMEZ	Cole Information
2014	PEREZ MACIA	Cole Information
	OCCUPANT UNKNOWN	Cole Information
	LORENA ENCISO	Cole Information
	ROSAELIA MENDOLA	Cole Information
	ERNESTO QUEZADA	Cole Information
	CAMILA RENDON	Cole Information
	ALEJANDRA CAMPERO	Cole Information
	SERENA GOMEZ	Cole Information
2010	JOHN MOLINA	Cole Information
	JOSE GUTTIEREZ	Cole Information
	OCCUPANT UNKNOWN	Cole Information
	ROSAELIA MENDOLA	Cole Information
	CAMILA RENDON	Cole Information
	LORENA ENCISO	Cole Information
	ALEJANDRA CAMPERO	Cole Information
	RODRIGO RODRIGUEZ	Cole Information
2005	OCCUPANT UNKNOWN	Cole Information
	ERNESTO QUEZADA	Cole Information
	LUPE HERNANDEZ	Cole Information
2000	ERNESTO QUEZADA	Cole Information
1995	AVILA, GENARO	Cole Information
	QUEZADA, ERNESTO S	Cole Information
	MIRANDA, BRICIO	Cole Information

Docusign Envelope ID: 3773F87A-0B89-4932-BA2C-CA8383B3EEAD

FINDINGS

Year	Uses	Source
1985	Quesada Ernesto	Polk
1975	Ohlson Thora S Mrs	Polk
1970	Ohison Thora S Mrs	Polk
1965	Ohlson Thora S Mrs	POLK DIRECTORY CO
1961	Ohlson Thora S Mrs	R. L. Polk & Co.
1955	Ohisson Axel E	R. L. Polk & Co.
1951	Ohlsson A E	Santa Barbara Directory Co.
1945	Lambert OC T	Santa Barbara Directory Co.
1940	Cunningham Anthony	Santa Barbara Directory Co.
1935	TrayisE J Mrs o	Santa Barbara Directory Co.
1931	Travis E J Mrs o	Santa Barbara Directory Co.
1926	Travis A F	Santa Barbara Directory Company
1920	Hartw ell E L	Santa Barbara Directory Co.

212 COTTAGE GROVE AVE

Year	Uses	Source
2020	COVITA LLC	EDR Digital Archive
	JULIANNA YANG	EDR Digital Archive
2017	BENEFIT SOFTWARE	Cole Information
	ADRIEN BORISAVLJEVIC	Cole Information
	LEO LOMBARDO	Cole Information
	NICHOLAS MARKOVITCH	Cole Information
2014	BENEFIT SOFTWARE	Cole Information
	SERINA REYNOSO	Cole Information
	ADRIEN BORISAVLJEVIC	Cole Information
	CHRISTOPHER SPADI	Cole Information
2010	BENEFIT SOFTWARE	Cole Information
	MICHAEL MARLOWE	Cole Information
	ROBERT MENDEZ	Cole Information
2005	BENEFIT SOFTWARE INC	Cole Information
	DONN GILLESPIE	Cole Information
	RACHEL JUAREZ	Cole Information
	RONALD ATILANO	Cole Information

Docusign Envelope ID: 3773F87A-0B89-4932-BA2C-CA8383B3EEAD

FINDINGS

Year	Uses	Source
2002	BENEFITSOF	Haines & Company, Inc.
	F MENDEZRobh	Haines & Company, Inc.
	WHITEJohn	Haines & Company, Inc.
2000	BENEFIT SOFTWARE INCORPORATED	Cole Information
	BILL WILKIN	Cole Information
	STEPHEN DRYBURGH	Cole Information
1995	BENEFIT SOFTWARE INC	Cole Information
	COMPWATCH CORP	Cole Information
	GARCIA, GARY	Cole Information
	DRYBURGH, STEPHEN	Cole Information
	WILKIN, BILL	Cole Information
1992	BENEFIT SOFTWARE	Cole Information
	DEVELOPERS RESOURCE	Cole Information
	PARK PLAZA LTD	Cole Information
1990	Daydream Calendars Inc	GTE CALIFORNIA INC.
	Daydream Publishing S Bar	GTE CALIFORNIA INC.
	Day Huh Kathryn Gol	GTE CALIFORNIA INC.
	Dayka Bill Jr S Bar	GTE CALIFORNIA INC.
	Direct Entertainment Inc	GTE CALIFORNIA INC.
1985	Gonzales Bernardino	Polk
1975	Ames Susan	Polk
1970	Reynoso Mary	Polk
1965	Vacant	POLK DIRECTORY CO
1961	Vacant	R. L. Polk & Co.
1955	Stephens John T	R. L. Polk & Co.
	1 Pico Valentine	R. L. Polk & Co.
1951	Stephens J T	Santa Barbara Directory Co.
	Vacant	Santa Barbara Directory Co.
1945	Stephens John	Santa Barbara Directory Co.
	Kaufman Ralph	Santa Barbara Directory Co.
1940	Stephens Nancy Mrs	Santa Barbara Directory Co.
	Rodriguez Jos	Santa Barbara Directory Co.

Docusign Envelope ID: 3773F87A-0B89-4932-BA2C-CA8383B3EEAD

FINDINGS

Year	Uses	Source
1935	Miller Tiios	Santa Barbara Directory Co.
1931	Rumbould J H trucking	Santa Barbara Directory Co.
1926	Briscoe J	Santa Barbara Directory Company
1920	Rumbould J H	Santa Barbara Directory Co.

213 COTTAGE GROVE AVE

Year	Uses	Source
2020	ALEMAN ALEJANDRA	EDR Digital Archive
	NICOLAS LEBRERO	EDR Digital Archive
2017	NICOLAS LEBRERO	Cole Information
2014	JOHN SCHETTLER	Cole Information
2010	JOHN SCHETTLER	Cole Information
2005	OCCUPANT UNKNOWN	Cole Information
2002	GARCIAJess	Haines & Company, Inc.
	RAMIREZ Sacramento	Haines & Company, Inc.
2000	LOURDES ALCALA	Cole Information
1995	TRUJILLO, LUIS	Cole Information
	AGUIRRE, SEFIN	Cole Information
1992	MEDINA, G	Cole Information
	OROZCO, MARTIN	Cole Information
1985	Vacant	Polk
1975	Villa Henry J	Polk
1970	Villa Henry J	Polk
1965	Frausto Joe R	POLK DIRECTORY CO
1961	Brow n Eliz S	R. L. Polk & Co.
1955	Andrade Joseph G	R. L. Polk & Co.
1951	New ell G M Mrs	Santa Barbara Directory Co.
1945	New ell Gladys Mrs	Santa Barbara Directory Co.
1940	New ell Gladys Mrs o	Santa Barbara Directory Co.
1935	New ell J W o	Santa Barbara Directory Co.
1931	New ell J W	Santa Barbara Directory Co.
1926	New ell J W	Santa Barbara Directory Company
1920	Lyon L R Mrs	Santa Barbara Directory Co.

Docusign Envelope ID: 3773F87A-0B89-4932-BA2C-CA8383B3EEAD

FINDINGS

216 COTTAGE GROVE AVE

Year	Uses	Source
2005	ANGEL RAMIREZ	Cole Information
2002	XXXX	Haines & Company, Inc.
1985	I Ramirez Manuel	Polk
	A Vacant	Polk
1975	Solis Adrian	Polk
	1/2 Machuca Sabino	Polk
1970	Solis Adrian Mrs	Polk
	Vacant	Polk
1965	Stephens John H	POLK DIRECTORY CO
	k Maldonado Robt	POLK DIRECTORY CO
1961	Stephens John	R. L. Polk & Co.

217 COTTAGE GROVE AVE

Year	Uses	Source
2020	ALFONSO'S CARPET CLEANING	EDR Digital Archive
	ALFONSO LAZARO	EDR Digital Archive
	ELIZABETH SALINAS	EDR Digital Archive
2017	ELIZABETH SALINAS	Cole Information
2014	ELIZABETH SALINAS	Cole Information
2010	JESUS LAZARO	Cole Information
2005	ELIZABETH SALINAS	Cole Information
2002	HURSTJames	Haines & Company, Inc.
	MOSQUEDAM	Haines & Company, Inc.
	MOSGUEDA Maria	Haines & Company, Inc.
2000	M MOSQUEDA	Cole Information
1995	MOSQUEDA, M	Cole Information
1985	Manato Anit	Polk
1975	Rodriquez Janie M Mrs	Polk
1970	Rodriguez Jane M Mrs	Polk
1965	Rodriguez Jane M Mrs	POLK DIRECTORY CO
1961	Medina Juana Mrs	R. L. Polk & Co.
	Rodriguez Jane M Mrs	R. L. Polk & Co.

Docusign Envelope ID: 3773F87A-0B89-4932-BA2C-CA8383B3EEAD

FINDINGS

Year	Uses	Source
1955	Palado Henry G	R. L. Polk & Co.
1951	How ard L L	Santa Barbara Directory Co.
1945	Willis M N Mrs	Santa Barbara Directory Co.
1940	Joller John Rev	Santa Barbara Directory Co.
1935	Morris C A	Santa Barbara Directory Co.
1926	Bow ers J A	Santa Barbara Directory Company
1920	Riedell P W	Santa Barbara Directory Co.

218 COTTAGE GROVE AVE

Year	Uses	Source
2017	CLAUDIA MARTINEZ	Cole Information
2014	CLAUDIA MARTINEZ	Cole Information
2010	BULMARO HERNANDEZ	Cole Information
2005	OCCUPANT UNKNOWN	Cole Information

220 COTTAGE GROVE AVE

Year	Uses	Source
2020	DARIO PINI	EDR Digital Archive
	VICENTE LOPEZ	EDR Digital Archive
2017	VICENTE LOPEZ	Cole Information
2014	VICENTE LOPEZ	Cole Information
2010	CATALINA MARISCAL	Cole Information
2005	SALUSTIO CONTRERAS	Cole Information
2002	PINIDario	Haines & Company, Inc.
1995	OCCUPANT UNKNOWNN	Cole Information
1992	MEZA, S	Cole Information
1990	Meza Santiago & Carmen	GTE CALIFORNIA INC.
1985	Florida Mar	Polk
1975	Gusman Guadalupe	Polk
1970	Brimm Dorothea E	Polk
1965	Lampke Thos	POLK DIRECTORY CO
1961	Lampke Thos	R. L. Polk & Co.
1955	Tar Bush Chas F	R. L. Polk & Co.
1945	Ella Emil	Santa Barbara Directory Co.

Docusign Envelope ID: 3773F87A-0B89-4932-BA2C-CA8383B3EEAD

FINDINGS

Year	Uses	Source
1940	Ella Emil	Santa Barbara Directory Co.
1935	Love Sarah Mrs	Santa Barbara Directory Co.
1931	Brow n IR R	Santa Barbara Directory Co.
1926	Woodlee Mary Mrs	Santa Barbara Directory Company
1920	Lindblad Andres	Santa Barbara Directory Co.

221 COTTAGE GROVE AVE

Year	Uses	Source
1985	Tri County Sales Inc Whse@	Polk
1975	Tri County Sales Inc Whse	Polk
1970	Tri County Sales Whse	Polk
1965	Vacant	POLK DIRECTORY CO
1961	Saling Richd J	R. L. Polk & Co.
1955	Saling Richd J	R. L. Polk & Co.
1951	Saling R J	Santa Barbara Directory Co.
1945	Engelbert Geo	Santa Barbara Directory Co.
1940	Burdick M A Mrs o	Santa Barbara Directory Co.
1935	Burdick F M o	Santa Barbara Directory Co.
1931	B 3urdick F M o	Santa Barbara Directory Co.
1926	Burdick F M	Santa Barbara Directory Company
1920	Burdick L M Mrs	Santa Barbara Directory Co.

222 COTTAGE GROVE AVE

Year	Uses	Source
2002	XXXX	Haines & Company, Inc.
2000	ALBERTO OLIVO	Cole Information
1995	PULIDO, ROGELIO	Cole Information
1992	CASILLAS, F	Cole Information
	DELOSRIOS, DOMINGO	Cole Information
1990	Casillas Francisco	GTE CALIFORNIA INC.
	Casillas Francisco I S Bar	GTE CALIFORNIA INC.
1985	aSanchez Juan J	Polk
	bFonseca Lupe	Polk
	cNila Eujeno	Polk

Docusign Envelope ID: 3773F87A-0B89-4932-BA2C-CA8383B3EEAD

FINDINGS

Year	Uses	Source
1975	a No Return	Polk
	b Martinez Luisa	Polk
1970	Tensing Lucille Mrs	Polk
	Ella Thos	Polk
1965	Ella Emil	POLK DIRECTORY CO
	b Vacant	POLK DIRECTORY CO
1961	Ella Emil	R. L. Polk & Co.
	b Vacant	R. L. Polk & Co.
1955	Ella Emil	R. L. Polk & Co.
	b Wollamn John	R. L. Polk & Co.
1951	Ella Emil	Santa Barbara Directory Co.
	b Emigh Frank	Santa Barbara Directory Co.
1945	Burns R L Mrs	Santa Barbara Directory Co.
1940	Trevitt Katie	Santa Barbara Directory Co.
	b Valenzuela Edw arda Mrs	Santa Barbara Directory Co.
1935	Ables E W	Santa Barbara Directory Co.
	a Coplin Andw	Santa Barbara Directory Co.
	Ellis R A	Santa Barbara Directory Co.
1931	Cunningham J N Mrs	Santa Barbara Directory Co.
	a Stevens M L	Santa Barbara Directory Co.
	Connolly P CG	Santa Barbara Directory Co.
1926	Vacant	Santa Barbara Directory Company
1920	Wheaton W H Justice	Santa Barbara Directory Co.
	Vacant	Santa Barbara Directory Co.

223 COTTAGE GROVE AVE

Year	Uses	Source
2002	GOLDBERG Bely	Haines & Company, Inc.
1965	Rodriquez Barbara Mrs	POLK DIRECTORY CO
1961	Stephens John R	R. L. Polk & Co.
1955	Patlan Sotero	R. L. Polk & Co.
1951	Long J L	Santa Barbara Directory Co.
1945	Long J L	Santa Barbara Directory Co.

Docusign Envelope ID: 3773F87A-0B89-4932-BA2C-CA8383B3EEAD

FINDINGS

Year	Uses	Source
1940	Long J L	Santa Barbara Directory Co.
1935	Cunningham 0 L	Santa Barbara Directory Co.
	Hunter Robt	Santa Barbara Directory Co.
1931	Bradley A J	Santa Barbara Directory Co.
	Bradley G F	Santa Barbara Directory Co.
	Gutierrez J A	Santa Barbara Directory Co.
1926	Bradley A J	Santa Barbara Directory Company
1920	White P	Santa Barbara Directory Co.

224 COTTAGE GROVE AVE

Year	Uses	Source
2020	MENTAL WELLNESS CTR-SANTA BRBR	EDR Digital Archive
	VERA HARRIS	EDR Digital Archive
2017	MENTAL WELLNESS CENTER OF SANTA BARB	Cole Information
	ROSS TREUSDELL	Cole Information
2014	VERA HARRIS	Cole Information
	RUBEN ESCOBAR	Cole Information
2005	ROSA CAMARILLO	Cole Information
2002	OCAINEverelt	Haines & Company, Inc.
	C CAMARILLORosa	Haines & Company, Inc.
1995	RODRIGUEZ, DOLORES H	Cole Information
1985	a Escobar Rueben	Polk
	b Oritz Raymond	Polk
	c Gonzalez Gene	Polk
1975	Thaybar Gene	Polk
	a Nelson Stan	Polk
	1/2 Aguilera Richd	Polk
1970	Lampke Thos	Polk
	a Ray Diane Mrs	Polk
	Ridley	Polk
1965	Zavala Helen Mrs	POLK DIRECTORY CO
	ia Pennington Constance Mrs	POLK DIRECTORY CO
	b Galindo Efrain	POLK DIRECTORY CO

Docusign Envelope ID: 3773F87A-0B89-4932-BA2C-CA8383B3EEAD

FINDINGS

Year	Uses	Source
1961	Zavala Helen Mrs	R. L. Polk & Co.
	t Kurkow ski Adolf	R. L. Polk & Co.
	b Kurkow ski Arno	R. L. Polk & Co.
1955	Meeks Julius D	R. L. Polk & Co.
	Enlgstrom Geo	R. L. Polk & Co.
	Vacant	R. L. Polk & Co.
1951	Alvarellos D C	Santa Barbara Directory Co.
1945	Vacant	Santa Barbara Directory Co.
1940	Gotchel J H	Santa Barbara Directory Co.
1935	Gow er A H	Santa Barbara Directory Co.
1931	Cow sert J P	Santa Barbara Directory Co.
	A Vacant	Santa Barbara Directory Co.
1926	Gotchel J H	Santa Barbara Directory Company
	h Davis Georgia Mrs	Santa Barbara Directory Company
1920	Becchio Reno	Santa Barbara Directory Co.

227 COTTAGE GROVE AVE

Year	Uses	Source
1995	RICH MOTORS	Cole Information
1992	GRANNYS GARAGE	Cole Information
1990	Rich Motors	GTE CALIFORNIA INC.
1985	Rennsport Cycle Works motorcycle sis & serv parts	Polk
1975	Tri County Sls Park Lot	Polk
1970	Travel Trailer & Camper Headquarters	Polk
1965	Vacant	POLK DIRECTORY CO
1961	Frausto Jos R	R. L. Polk & Co.
1955	Bean Verle	R. L. Polk & Co.
1951	Sears M R	Santa Barbara Directory Co.
1945	Guntle Ramona Mrs	Santa Barbara Directory Co.
1940	Meyerink Jos o	Santa Barbara Directory Co.
1935	Vacant	Santa Barbara Directory Co.
1931	Cordero Harry	Santa Barbara Directory Co.
	Cordero Ralph	Santa Barbara Directory Co.

Docusign Envelope ID: 3773F87A-0B89-4932-BA2C-CA8383B3EEAD

FINDINGS

Year	Uses	Source
1926	Cordero Ralph	Santa Barbara Directory Company
1920	Mershon R M painter	Santa Barbara Directory Co.

228 COTTAGE GROVE AVE

Year	Uses	Source
2017	BRIAN DOWNIE	Cole Information
	FRANCISCO MENDOZA	Cole Information
2014	OCCUPANT UNKNOWN	Cole Information
	BRIAN DOWNIE	Cole Information
	FRANCISCO MENDOZA	Cole Information
2010	OCCUPANT UNKNOWN	Cole Information
	BRIAN BURGE	Cole Information
2005	OCCUPANT UNKNOWN	Cole Information
	LIZA AUERBACH	Cole Information
2000	OCCUPANT UNKNOWN	Cole Information
1995	BERMUDEZ, MARY	Cole Information
1985	Gutierrez Jorge	Polk
1975	Corral John F	Polk
1970	Corral John F	Polk
1965	Corral John F	POLK DIRECTORY CO
1961	Corral John F	R. L. Polk & Co.
1955	Escoto Jesus L	R. L. Polk & Co.
1951	Escoto J L	Santa Barbara Directory Co.
1945	Ables J E	Santa Barbara Directory Co.
1940	Stubbs H S	Santa Barbara Directory Co.
1935	Thomas T D Co	Santa Barbara Directory Co.
1931	Thonlmas T D o	Santa Barbara Directory Co.
1926	Thomas T D	Santa Barbara Directory Company
1920	Thomas T I	Santa Barbara Directory Co.

231 COTTAGE GROVE AVE

Year	Uses	Source
2020	ALEMAN ALEJANDRA	EDR Digital Archive
	NICOLAS LEBRERO	EDR Digital Archive

Docusign Envelope ID: 3773F87A-0B89-4932-BA2C-CA8383B3EEAD

FINDINGS

Year	Uses	Source
2014	OCCUPANT UNKNOWN	Cole Information
2010	OCCUPANT UNKNOWN	Cole Information
2005	OCCUPANT UNKNOWN	Cole Information
2002	ADAMS Rachel	Haines & Company, Inc.
	CRUZJennifer	Haines & Company, Inc.
2000	J CRUZ	Cole Information
1985	Sanchez Juan	Polk
1975	Madame Rosinka palm & card reading	Polk
	Adams Steve C	Polk
1970	Adams Palm & Card Reading	Polk
	Adams Steve C	Polk
1965	Hubbell Fred K	POLK DIRECTORY CO
1961	Hubbell Fred K	R. L. Polk & Co.
1955	Hubbell Fred K	R. L. Polk & Co.
1951	Hubbell F K	Santa Barbara Directory Co.
1945	Richards F C	Santa Barbara Directory Co.
1940	Villolovos Augustine	Santa Barbara Directory Co.
1935	Livermore C D	Santa Barbara Directory Co.
1931	Nandell Susan Mrs o	Santa Barbara Directory Co.
1926	Nandell Susan Mrs	Santa Barbara Directory Company
1920	Nandell S A Mrs	Santa Barbara Directory Co.

232 COTTAGE GROVE AVE

Year	Uses	Source
2014	DREAMMAKER BATH & KITCHEN	Cole Information
	R J SPANN	Cole Information
	GOLD COAST CABINETS	Cole Information
	SPANN R J	Cole Information
2010	R J SPANN	Cole Information
2005	RICK SPANN INC	Cole Information
	SPANN AVIATION LLC	Cole Information
	GOLD COAST CABINETS INC	Cole Information
	JEM SERVICES INC	Cole Information

Docusign Envelope ID: 3773F87A-0B89-4932-BA2C-CA8383B3EEAD

FINDINGS

Year	Uses	Source
2002	GOLD COAST	Haines & Company, Inc.
	CABINETS	Haines & Company, Inc.
	RJSPANN	Haines & Company, Inc.
	SPANNRJ	Haines & Company, Inc.
2000	SPANN R J	Cole Information
	GOLD COAST CABINETS	Cole Information
	R SPANN	Cole Information
1995	R J SPANN	Cole Information
	SPANN, R J	Cole Information
1992	SPANN, R J	Cole Information

233 COTTAGE GROVE AVE

Year	Uses	Source
2020	LUXURY LIMOUSINE WINE TOURS	EDR Digital Archive
	SB LIMOS & WINE TOURS	EDR Digital Archive
2017	LUXURY LIMOUSINE WINE TOURS	Cole Information
2005	ADAMS AUTO SALES	Cole Information
2002	XXXX	Haines & Company, Inc.
2000	ADAMS AUTO SALES	Cole Information
1961	Hernandez Joseph	R. L. Polk & Co.

235 COTTAGE GROVE AVE

Year	Uses	Source
1955	Castillo David L	R. L. Polk & Co.
1951	Haertig W M	Santa Barbara Directory Co.
1945	Parker Chas	Santa Barbara Directory Co.
1940	Grand Jerry	Santa Barbara Directory Co.
	Southeast from 1436 Harbor	Santa Barbara Directory Co.
1931	Jones May Mrs o	Santa Barbara Directory Co.
1926	Smith J E Mrs	Santa Barbara Directory Company
1920	Smith Emmett	Santa Barbara Directory Co.

Docusign Envelope ID: 3773F87A-0B89-4932-BA2C-CA8383B3EEAD

FINDINGS

DE LA VINA

418 DE LA VINA

Year	Uses	Source
1920	Bejar A B	Santa Barbara Directory Co.

421 DE LA VINA

Year	Uses	Source
1920	Churchill F L Mrs	Santa Barbara Directory Co.

422 DE LA VINA

Year	Uses	Source
1920	High H H	Santa Barbara Directory Co.

426 DE LA VINA

Year	Uses	Source
1920	Nimmer B J	Santa Barbara Directory Co.

427 DE LA VINA

Year	Uses	Source
1920	Kuckstorf P A	Santa Barbara Directory Co.

428 DE LA VINA

Year	Uses	Source
1920	UTccello FP D	Santa Barbara Directory Co.

429 DE LA VINA

Year	Uses	Source
1920	Hook Arthur	Santa Barbara Directory Co.

430 DE LA VINA

Year	Uses	Source
1920	Perron H I	Santa Barbara Directory Co.

431 DE LA VINA

Year	Uses	Source
1920	Clarke Margt Mrs	Santa Barbara Directory Co.

Docusign Envelope ID: 3773F87A-0B89-4932-BA2C-CA8383B3EEAD

FINDINGS

432 DE LA VINA

Year	*Uses*	*Source*
1920	Chudley Jos	Santa Barbara Directory Co.

434 DE LA VINA

Year	*Uses*	*Source*
1920	Coughlin C B	Santa Barbara Directory Co.

436 DE LA VINA

Year	*Uses*	*Source*
1920	Magill W M gro	Santa Barbara Directory Co.

508 DE LA VINA

Year	*Uses*	*Source*
1920	Rovis Thos	Santa Barbara Directory Co.

510 DE LA VINA

Year	*Uses*	*Source*
1920	Molen P D	Santa Barbara Directory Co.

511 DE LA VINA

Year	*Uses*	*Source*
1920	Leanos Antonio	Santa Barbara Directory Co.

513 DE LA VINA

Year	*Uses*	*Source*
1920	Rock MSary Mrs	Santa Barbara Directory Co.

517 DE LA VINA

Year	*Uses*	*Source*
1920	Castro A D	Santa Barbara Directory Co.

518 DE LA VINA

Year	*Uses*	*Source*
1920	Haw croft Harry	Santa Barbara Directory Co.

519 DE LA VINA

Year	*Uses*	*Source*
1920	Watson G C	Santa Barbara Directory Co.

Docusign Envelope ID: 3773F87A-0B89-4932-BA2C-CA8383B3EEAD

FINDINGS

521 DE LA VINA

Year	*Uses*	*Source*
1920	Gutierrez Juan	Santa Barbara Directory Co.

523 DE LA VINA

Year	*Uses*	*Source*
1920	Furness Thos	Santa Barbara Directory Co.

529 DE LA VINA

Year	*Uses*	*Source*
1920	Shepard H F Mrs	Santa Barbara Directory Co.

DE LA VINA S BAR 965

512 DE LA VINA S BAR 965

Year	*Uses*	*Source*
1990	Dew ey Wm B Photography	GTE CALIFORNIA INC.
	De Whirst M & J L S Bar	GTE CALIFORNIA INC.

DE LA VINA ST

415 DE LA VINA ST

Year	*Uses*	*Source*
1992	ITALIAN GROCERY	Cole Information

416 DE LA VINA ST

Year	*Uses*	*Source*
2002	XXXX	Haines & Company, Inc.
2000	OCCUPANT UNKNOWN	Cole Information
1995	OCCUPANT UNKNOWNN	Cole Information
1985	No Return	Polk
	a Zolorzavo Miguel	Polk
	2Susanna F	Polk
1981	Medina Jose	Polk
	a Vacant	Polk
	z Rodriguez Jose	Polk
1975	Medina Roberta	Polk

Docusign Envelope ID: 3773F87A-0B89-4932-BA2C-CA8383B3EEAD

FINDINGS

Year	Uses	Source
1975	1/2 Zuniga M	Polk
1970	Flora Alisa Mrs	Polk
	Gonzales Manuelo	Polk
1965	R drcue vid	POLK DIRECTORY CO
	DE IA VINA Contd	POLK DIRECTORY CO
	a Rojas Maria Mrs	POLK DIRECTORY CO
	Pico Mary Mrs	POLK DIRECTORY CO
1961	Yates Angela Mrs	R. L. Polk & Co.
	k Delgado Antonio	R. L. Polk & Co.
1955	Fricia Frank	R. L. Polk & Co.
	a Covarrubias Stepb	R. L. Polk & Co.
	K Delgado Antonio	R. L. Polk & Co.
1951	Correa Leonarda Mrs	Santa Barbara Directory Co.
	a Palma Herman	Santa Barbara Directory Co.
	Sheppard Mary	Santa Barbara Directory Co.
1945	Correa Leonarda Mrs	Santa Barbara Directory Co.
	a Palma Herman	Santa Barbara Directory Co.
	Ronmero Monica Mrs	Santa Barbara Directory Co.
1940	Robinson Emma Mrs	Santa Barbara Directory Co.
	How ell R R	Santa Barbara Directory Co.
	Molina Jos	Santa Barbara Directory Co.
1935	Valenzuela Sidney	Santa Barbara Directory Co.
	Y Vacant	Santa Barbara Directory Co.
1931	Bauer Jos	Santa Barbara Directory Co.
	a Kennedy G L	Santa Barbara Directory Co.
	Y 2 Manos Helen Mrs	Santa Barbara Directory Co.
1926	a Vacant	Santa Barbara Directory Company

420 DE LA VINA ST

Year	Uses	Source
1995	MORENO, ANGEL	Cole Information
1992	PRESIDIO PARK APTS	Cole Information

Docusign Envelope ID: 3773F87A-0B89-4932-BA2C-CA8383B3EEAD

FINDINGS

421 DE LA VINA ST

Year	Uses	Source
2020	NICOLAS LEBRERO	EDR Digital Archive
	THOMAS STONESIFER	EDR Digital Archive
	KIRSEN HINRICHS	EDR Digital Archive
	ALEMAN ALEJANDRA	EDR Digital Archive
2017	NICOLAS LEBRERO	Cole Information
2010	JOHN KELLY	Cole Information
2005	THOMAS STONESIFER	Cole Information
2002	STONESt FERThomas	Haines & Company, Inc.
2000	DUSTY WALKER	Cole Information
1995	STONESIFER, THOMAS	Cole Information
1990	Lorenzo Miguel	GTE CALIFORNIA INC.
1985	Thomas Barbara J Mrs	Polk
1981	Thomas Barbara J Mrs	Polk
	Rear Under Constn	Polk
1975	Cow ell Nichol	Polk
1970	Borraylo Salvador	Polk
1965	Kacor Camniilla Mrs	POLK DIRECTORY CO
1961	Kacor Camilla B Mrs	R. L. Polk & Co.
1955	Runyan Robt A	R. L. Polk & Co.
1951	Runyen R A	Santa Barbara Directory Co.
1945	Runyen R A	Santa Barbara Directory Co.
1940	Runyan R A	Santa Barbara Directory Co.
1935	Churchill N H o	Santa Barbara Directory Co.
1931	Churchill F L Mrs o	Santa Barbara Directory Co.
1926	Churchill F L Mrs	Santa Barbara Directory Company

422 DE LA VINA ST

Year	Uses	Source
2020	JULIANNA DELUCIA	EDR Digital Archive
	MORGAN DELUCIA	EDR Digital Archive
2017	SALVADOR HERNANDEZ	Cole Information
2014	OCCUPANT UNKNOWN	Cole Information

Docusign Envelope ID: 3773F87A-0B89-4932-BA2C-CA8383B3EEAD

FINDINGS

Year	Uses	Source
2005	SALVADOR HERNANDEZ	Cole Information
2002	HERNANDEZ Salvador	Haines & Company, Inc.
2000	OCCUPANT UNKNOWN	Cole Information
1995	MONTIE, CATHY	Cole Information
1992	IRWIN, K	Cole Information
1990	Mitchell Peter	GTE CALIFORNIA INC.
1985	a Delucia William	Polk
	b No Return	Polk
1981	a Dupont Frank E	Polk
	b Mitchell Peter	Polk
1975	De Lucia Wm	Polk
1970	Re Ye Juanita L Mrs	Polk
1965	Mayorga Maria Mrs	POLK DIRECTORY CO
1961	Mayorga Maria Mrs	R. L. Polk & Co.
1955	Mayorga Maria Mrs	R. L. Polk & Co.
1951	Mayorga Marle	Santa Barbara Directory Co.
1945	Gregory W M	Santa Barbara Directory Co.
1940	Saavedra Martin	Santa Barbara Directory Co.
1935	Yee E F	Santa Barbara Directory Co.
1931	Covarrubias Amelia Mrs	Santa Barbara Directory Co.
1926	Alexander Sylvester	Santa Barbara Directory Company
	Brandes S A Mrs	Santa Barbara Directory Company

426 DE LA VINA ST

Year	Uses	Source
2020	FLORECITA HERNANDEZ	EDR Digital Archive
2017	ANTONIO HERNANDEZ	Cole Information
2014	ANTONIO HERNANDEZ	Cole Information
2010	ANTONIO HERNANDEZ	Cole Information
2005	ANTONIO HERNANDEZ	Cole Information
2002	SPINIDeanna	Haines & Company, Inc.
1985	Velasco Sergio	Polk
1981	Vacant	Polk

Docusign Envelope ID: 3773F87A-0B89-4932-BA2C-CA8383B3EEAD

FINDINGS

Year	Uses	Source
1975	Condon Lucile Mrs	Polk
1965	Condon Lucile Mrs	POLK DIRECTORY CO
1961	Condon Luicie Mrs	R. L. Polk & Co.
1955	Kacor Camilla B Mrs	R. L. Polk & Co.
1951	Vielma A C	Santa Barbara Directory Co.
1945	Vielma Amadio	Santa Barbara Directory Co.
1940	Herrera Romaldo	Santa Barbara Directory Co.
1935	Tillotson Myrtle Mrs	Santa Barbara Directory Co.
1931	Gross J K o	Santa Barbara Directory Co.
1926	Cross J K	Santa Barbara Directory Company

427 DE LA VINA ST

Year	Uses	Source
2020	JUANITA MEDINA	EDR Digital Archive
2017	JUANITA MEDINA	Cole Information
2014	KATHLEEN REYNOLDS	Cole Information
2002	GRANT Philip	Haines & Company, Inc.
2000	OCCUPANT UNKNOWN	Cole Information
1995	OCCUPANT UNKNOWNN	Cole Information
1992	GRANT, J	Cole Information
1990	Grant Jedediah	GTE CALIFORNIA INC.
1985	Garcia Albert	Polk
1981	Garcia Isabell M Mrs	Polk
1975	Garcia Isabell M Mrs	Polk
1965	Garcia Isabell M Mrs	POLK DIRECTORY CO
1961	Garcia Albert E	R. L. Polk & Co.
1955	Garcia Albert E	R. L. Polk & Co.
1951	Garcia A E	Santa Barbara Directory Co.
1945	Garcia Luisa A	Santa Barbara Directory Co.
1940	Petersen W C	Santa Barbara Directory Co.
1935	Bothw ell J A	Santa Barbara Directory Co.
1931	Silva Herculano	Santa Barbara Directory Co.
1926	Hook Arth	Santa Barbara Directory Company

Docusign Envelope ID: 3773F87A-0B89-4932-BA2C-CA8383B3EEAD

FINDINGS

428 DE LA VINA ST

Year	Uses	Source
2020	GREGORY GRIFFIN	EDR Digital Archive
2017	JANE LINDSEY	Cole Information
2014	GREG GRIFFIN	Cole Information
2010	OCCUPANT UNKNOWN	Cole Information
2005	DAVID LEVY	Cole Information
2002	KARPJ 8cqueline	Haines & Company, Inc.
2000	OCCUPANT UNKNOWN	Cole Information
1995	OCCUPANT UNKNOWNN	Cole Information
1990	Uccello E	GTE CALIFORNIA INC.
1985	Uccello Angela	Polk
1981	Uccello Angela	Polk
1975	Uccello F Angela Mrs	Polk
1965	Uccello Felice D	POLK DIRECTORY CO
1961	Uccello Felice D	R. L. Polk & Co.
1955	Uccello Felice D O	R. L. Polk & Co.
1951	UXccello A D Mrs	Santa Barbara Directory Co.
1945	Uccello F	Santa Barbara Directory Co.
1940	Uccello F	Santa Barbara Directory Co.
1935	Uccella F D	Santa Barbara Directory Co.
1931	Uccello F D	Santa Barbara Directory Co.
1926	Uccello Felix	Santa Barbara Directory Company

429 DE LA VINA ST

Year	Uses	Source
2020	NICOLAS LEBRERO	EDR Digital Archive
	TERENCE ALEMANN	EDR Digital Archive
2017	CRAIG SHACKLOCK	Cole Information
2014	JEREMY GRAY	Cole Information
2010	OCCUPANT UNKNOWN	Cole Information
2005	CRAIG SHACKLOCK	Cole Information
1985	Robles Peter	Polk
1981	No Return	Polk

Docusign Envelope ID: 3773F87A-0B89-4932-BA2C-CA8383B3EEAD

FINDINGS

Year	Uses	Source
1975	Moreno Florencia	Polk
1970	Maeo Joepiroe M s	Polk
1965	Miranda Alberta R Mrs	POLK DIRECTORY CO
1961	Miranda Alberta R Mrs	R. L. Polk & Co.
1955	Miranda Alberta V	R. L. Polk & Co.
1951	Bellow J J	Santa Barbara Directory Co.
1945	Mc Donald Doris Mrs	Santa Barbara Directory Co.
1940	Short G R	Santa Barbara Directory Co.
1935	Brady E L	Santa Barbara Directory Co.
1931	Vacant	Santa Barbara Directory Co.
1926	De Marino Vincent	Santa Barbara Directory Company

430 DE LA VINA ST

Year	Uses	Source
2020	ALEXANDER HARRISON	EDR Digital Archive
2014	OCCUPANT UNKNOWN	Cole Information
2010	MATTHEW SMALL	Cole Information
2005	E RAMIREZ	Cole Information
2002	LORENZANO Mercedes	Haines & Company, Inc.
2000	OCCUPANT UNKNOWN	Cole Information
1995	TORRES, JACINTO	Cole Information
1992	CASTELLO, BLANCA	Cole Information
1990	Gastelum Blanca A	GTE CALIFORNIA INC.
1985	Guillen Jose	Polk
1981	N Kahn Kenneth	Polk
1975	Adams Corliss A	Polk
1965	Heirloom The antiques	POLK DIRECTORY CO
	Robertson Frank V	POLK DIRECTORY CO
1961	Tiniy Antique Shop	R. L. Polk & Co.
	Leo Dorothy	R. L. Polk & Co.
1955	Tiny Antique Shop	R. L. Polk & Co.
	Leo Dorothy Mrs	R. L. Polk & Co.
1951	Tiny Antique Shop	Santa Barbara Directory Co.

Docusign Envelope ID: 3773F87A-0B89-4932-BA2C-CA8383B3EEAD

FINDINGS

Year	Uses	Source
1945	Pereda D H Mrs	Santa Barbara Directory Co.
1940	Pereda Damiano Mrs	Santa Barbara Directory Co.
1935	Comstock Frances	Santa Barbara Directory Co.
1931	Stice Nellie Mrs	Santa Barbara Directory Co.
1926	Lafond W E	Santa Barbara Directory Company

431 DE LA VINA ST

Year	Uses	Source
2020	COOPER MATTHIESON	EDR Digital Archive
	JASON LEGGITT	EDR Digital Archive
2014	ADAM NAGLER	Cole Information
	THERESA CHRISTOPHER	Cole Information
2010	THERESA CHRISTOPHER	Cole Information
	LINDSAY MASSARELLA	Cole Information
2005	OCCUPANT UNKNOWN	Cole Information
2002	SLEGGITTJeason	Haines & Company, Inc.
2000	JASON LEGGITT	Cole Information
1995	OCCUPANT UNKNOWNN	Cole Information
1992	WELLS, LUCILLE D	Cole Information
1990	Wells L D	GTE CALIFORNIA INC.
	Wells Lenore SBar	GTE CALIFORNIA INC.
	Wells Linda LCSW SBar	GTE CALIFORNIA INC.
	Wells Loton & Ruth	GTE CALIFORNIA INC.
1985	Wells Lucille D	Polk
	RearShort John	Polk
1981	Wells Lucille D	Polk
	Rear Giffin W R	Polk
1975	Wells Lucille D	Polk
	Rear Mc Kenzie Maureen	Polk
1965	Wells Lucille D Mrs	POLK DIRECTORY CO
	Taylor Geo	POLK DIRECTORY CO
1961	Kees Lucille Mrs	R. L. Polk & Co.
1955	Kirk John	R. L. Polk & Co.

Docusign Envelope ID: 3773F87A-0B89-4932-BA2C-CA8383B3EEAD

FINDINGS

Year	Uses	Source
1951	Kirk John	Santa Barbara Directory Co.
1945	Patterson Louise	Santa Barbara Directory Co.
1940	Cook W L	Santa Barbara Directory Co.
1935	Scruggs Earl	Santa Barbara Directory Co.
1931	Clarke M A Mrs	Santa Barbara Directory Co.
1926	Clarke M A Mrs	Santa Barbara Directory Company

432 DE LA VINA ST

Year	Uses	Source
2017	NICOLE SPAHN	Cole Information
2014	OCCUPANT UNKNOWN	Cole Information
2010	DOTTI MUNRO	Cole Information
2005	D MUNRO	Cole Information
2002	XXXX	Haines & Company, Inc.
2000	MICHAEL MULLINS	Cole Information
	DEREK BROOKS	Cole Information
1995	MENDEZ, ANDRES	Cole Information
1990	Moreno Lucila	GTE CALIFORNIA INC.
	Moreno M SBar	GTE CALIFORNIA INC.
	Moreno M SBar	GTE CALIFORNIA INC.
1985	Martinez Esther	Polk
1981	Vacant	Polk
1975	Shaffer H	Polk
1965	Majeski Robt W	POLK DIRECTORY CO
1961	Vacant	R. L. Polk & Co.
1955	Fernandez Clara V Mrs	R. L. Polk & Co.
1951	Fernandez Robt	Santa Barbara Directory Co.
1945	Vasquez Theresa Mrs	Santa Barbara Directory Co.
1940	Robles Frank	Santa Barbara Directory Co.
1935	Garcia Candelario	Santa Barbara Directory Co.
1931	Robbins Virgil	Santa Barbara Directory Co.
1926	Jope L N	Santa Barbara Directory Company

Docusign Envelope ID: 3773F87A-0B89-4932-BA2C-CA8383B3EEAD

FINDINGS

434 DE LA VINA ST

Year	*Uses*	*Source*
2014	OCCUPANT UNKNOWN	Cole Information
2010	OCCUPANT UNKNOWN	Cole Information
2005	HOWARD PELLAMOUNTER	Cole Information
2002	PAOILLA Victoria	Haines & Company, Inc.
2000	ALMA PELLAMOUNTER	Cole Information
1995	MONTOYA, LEONARD	Cole Information
1992	FRANKS GARAGE	Cole Information
1985	Padilla Frank L	Polk
1981	Padilla Frank L	Polk
1975	Padilla Frank L	Polk
1970	Padilla Frank L	Polk
1965	Padilla Frank L	POLK DIRECTORY CO
1961	Padilla Frank L	R. L. Polk & Co.
1955	Gutierrez Adelina	R. L. Polk & Co.
1951	Vacant	Santa Barbara Directory Co.
1945	Diaz Gavino	Santa Barbara Directory Co.
1940	Garcia Candelario	Santa Barbara Directory Co.
1935	Gaines W E	Santa Barbara Directory Co.
1931	Franz A J	Santa Barbara Directory Co.
1926	Maynard Edw	Santa Barbara Directory Company

435 DE LA VINA ST

Year	*Uses*	*Source*
2014	GOOD EARTH MARKET & LIQUOR STORE	Cole Information
2010	BROWNIES MARKET	Cole Information
2005	CARLOS FLORES	Cole Information
2002	BROWNIES MARKET	Haines & Company, Inc.
	SPERRY Cralg	Haines & Company, Inc.
	ra FLORESCarlos	Haines & Company, Inc.
2000	BROWNIES MARKET	Cole Information
	CARLOS FLORES	Cole Information
1995	BROWNIES MARKET	Cole Information

Docusign Envelope ID: 3773F87A-0B89-4932-BA2C-CA8383B3EEAD

FINDINGS

Year	Uses	Source
1992	BROWNIES MARKET	Cole Information
1990	Brownies Market	GTE CALIFORNIA INC.
1985	Brownies Market	Polk
1981	Brownies Market	Polk
	k N Covarrubias Martin	Polk
1975	Brownies Market gro	Polk
	1/2 Dias Marie	Polk
1970	Brownies Mrket gro	Polk
	Diaz Maria	Polk
1965	Brownies Mkt gro	POLK DIRECTORY CO
1961	Brownies Mkt gro	R. L. Polk & Co.
1955	Brownies Mkt	R. L. Polk & Co.
	Brown Harley C	R. L. Polk & Co.
1951	Brownies Mkt gro	Santa Barbara Directory Co.
1945	Lim F B gro	Santa Barbara Directory Co.
	Magill W M RD	Santa Barbara Directory Co.
1940	Young Le Vern gro	Santa Barbara Directory Co.
	Lee Dorothy	Santa Barbara Directory Co.
1935	Magill W M gro	Santa Barbara Directory Co.
	Hunter Mary	Santa Barbara Directory Co.
1931	Magill W M gro	Santa Barbara Directory Co.
	3 Vacant	Santa Barbara Directory Co.
1926	Lilly L C barber	Santa Barbara Directory Company
	Magill W M gro	Santa Barbara Directory Company

436 DE LA VINA ST

Year	Uses	Source
2017	GRACE PEREZ	Cole Information
2014	GRACE PEREZ	Cole Information
2010	GRACE PEREZ	Cole Information
2005	GRACE PEREZ	Cole Information
2002	XXXX	Haines & Company, Inc.
2000	OCCUPANT UNKNOWN	Cole Information

Docusign Envelope ID: 3773F87A-0B89-4932-BA2C-CA8383B3EEAD

FINDINGS

Year	Uses	Source
1995	MYERS, RUDY	Cole Information
1990	Padilla Lupe L	GTE CALIFORNIA INC.
1985	Padilla Lupe L	Polk
1981	Padilla Lupe L	Polk
1975	Padilla Lupe L	Polk
1970	Padila Lupe L	Polk
1965	Padilla Lupe L	POLK DIRECTORY CO
1961	Padilla Juanita Mrs	R. L. Polk & Co.
1955	Padilla Juanita Mrs S	R. L. Polk & Co.
1945	Aguilar Elic	Santa Barbara Directory Co.
1940	Heeter Mario	Santa Barbara Directory Co.
1935	Rutherford Robt	Santa Barbara Directory Co.
	Wood Nelson o	Santa Barbara Directory Co.
1931	Mc Mindes Clifford	Santa Barbara Directory Co.
	Rutherford Robt	Santa Barbara Directory Co.
1926	Vacant	Santa Barbara Directory Company

438 DE LA VINA ST

Year	Uses	Source
1961	Vacant	R. L. Polk & Co.
1955	Padillo Frank L	R. L. Polk & Co.
1951	Padilla D L	Santa Barbara Directory Co.
1945	Burw in Jos	Santa Barbara Directory Co.
1940	Rutherford R H shoe repr	Santa Barbara Directory Co.
1935	Rutherford Robt shoe reptr	Santa Barbara Directory Co.
1931	Rutherford Robt shoe	Santa Barbara Directory Co.
	Haley Intersects	Santa Barbara Directory Co.
1926	Munroe A C shoe repr	Santa Barbara Directory Company
	Haley	Santa Barbara Directory Company

491 DE LA VINA ST

Year	Uses	Source
1970	Wis Lucille D Mrs 62n	Polk
	Rmr Scannell John F	Polk

Docusign Envelope ID: 3773F87A-0B89-4932-BA2C-CA8383B3EEAD

FINDINGS

Year	Uses	Source
1970	W 3 Cl Lucera	Polk

501 DE LA VINA ST

Year	Uses	Source
1931	Winans S S	Santa Barbara Directory Co.

502 DE LA VINA ST

Year	Uses	Source
2014	WILLIAM DEWEY	Cole Information
2010	WILLIAM DEWEY	Cole Information
2005	WILLIAM DEWEY	Cole Information

503 DE LA VINA ST

Year	Uses	Source
1931	Anderson V S	Santa Barbara Directory Co.

506 DE LA VINA ST

Year	Uses	Source
1931	Nelson H D	Santa Barbara Directory Co.

507 DE LA VINA ST

Year	Uses	Source
1931	Scott Jas o	Santa Barbara Directory Co.

508 DE LA VINA ST

Year	Uses	Source
2020	ERIC BELTZ	EDR Digital Archive
	BRENDA BELTZ	EDR Digital Archive
2017	ERIC BELTZ	Cole Information
2014	ERIC BELTZ	Cole Information
2010	ERIC BELTZ	Cole Information
2005	CARVER MOSTARDI	Cole Information
2002	LUCKETIAaron	Haines & Company, Inc.
	MOSTARDICarver	Haines & Company, Inc.
2000	CARVER MOSTARDI	Cole Information
1995	BROUWS, JEFF	Cole Information

Docusign Envelope ID: 3773F87A-0B89-4932-BA2C-CA8383B3EEAD

FINDINGS

Year	Uses	Source
1992	BROUWS, JEFF	Cole Information
1990	Brouw s Jeff	GTE CALIFORNIA INC.
	Broverman I K Dr Carp	GTE CALIFORNIA INC.
1985	Alexander Jesse	Polk
1981	N r Alexander Jesse	Polk
1975	No Return	Polk
1965	Carmen Clara M Mrs	POLK DIRECTORY CO
1961	Carmen Clara M Mrs	R. L. Polk & Co.
1955	Carmen Clara M Mrs	R. L. Polk & Co.
1951	Snook R H	Santa Barbara Directory Co.
1945	De Hope Andw	Santa Barbara Directory Co.
1940	Coffey R H	Santa Barbara Directory Co.
1935	Coffey R H	Santa Barbara Directory Co.
1931	Coffey R H	Santa Barbara Directory Co.
1926	Ray M H	Santa Barbara Directory Company
	j 54 W 4 Crandall E R	Santa Barbara Directory Company

510 DE LA VINA ST

Year	Uses	Source
2014	KRULEVITCH KAREN LEAH MFT	Cole Information
2010	KRULEVITCH KAREN LEAH	Cole Information
	ADDICTIVE BEHAVIOR SPECS	Cole Information
2005	ROBINSON BETTE LMFCC	Cole Information
2002	ROBINSON	Haines & Company, Inc.
	LMFCC	Haines & Company, Inc.
2000	BETTE ROBINSON	Cole Information
	LAURIE KINGSLEY	Cole Information
1995	JONATHAN ROBINSON	Cole Information
	JEFFREY WHITLOW	Cole Information
	BETTE ROBINSON	Cole Information
	ADVANCED HYPNOSIS CTR	Cole Information
	ADDICTIVE BEHAVIOR SPECIALISTS	Cole Information
	ADDICTIVE BEHAVIOR SPECS	Cole Information

Docusign Envelope ID: 3773F87A-0B89-4932-BA2C-CA8383B3EEAD

FINDINGS

Year	Uses	Source
1995	ETZ, CANDICE	Cole Information
	ROBINSON, BETTE	Cole Information
1992	ETZ CANDICE LMFCC	Cole Information
	WHITLOW J MFCC	Cole Information
	WHITLOW, JEFFREY	Cole Information
	ROBINSON, BETTE	Cole Information
1990	Addictive Behavior Specialists	GTE CALIFORNIA INC.
	Addington Steven C Los Olivos	GTE CALIFORNIA INC.
	Etz Candice LMFCC	GTE CALIFORNIA INC.
	Robinson Bette LMFCC	GTE CALIFORNIA INC.
	Robinson Bette A S Bar	GTE CALIFORNIA INC.
1985	Foster & Horton Graphics	Polk
1981	Foster & Horton Graphics	Polk
1975	Ontiveros Lupe	Polk
1970	Garcia Juana 93 W	Polk
1965	Garcia Juanita Mrs	POLK DIRECTORY CO
1961	Meske Alma L Mrs	R. L. Polk & Co.
1955	Meske Elma Mrs	R. L. Polk & Co.
1951	Vacant	Santa Barbara Directory Co.
1945	Moseley H C	Santa Barbara Directory Co.
1940	Diedrich A I	Santa Barbara Directory Co.
1935	Vacant	Santa Barbara Directory Co.
1931	Dal Pozzo Andw	Santa Barbara Directory Co.

511 DE LA VINA ST

Year	Uses	Source
1961	Topete Marianna Mrs	R. L. Polk & Co.
1955	Topete Mariana Mrs	R. L. Polk & Co.
1951	Tope Mariana Mrs	Santa Barbara Directory Co.
1945	Topete Marianna Mrs	Santa Barbara Directory Co.
1940	Topete Julio	Santa Barbara Directory Co.
1935	Vacant	Santa Barbara Directory Co.
1931	OHaver M V	Santa Barbara Directory Co.

Docusign Envelope ID: 3773F87A-0B89-4932-BA2C-CA8383B3EEAD

FINDINGS

Year	Uses	Source
1931	Lee J BE	Santa Barbara Directory Co.

512 DE LA VINA ST

Year	Uses	Source
2017	WILLIAM B DEWEY PHOTOGRAPHY	Cole Information
2014	DEWEY WM B PHOTOGRAPHY	Cole Information
2010	WILLIAM B DEWEY PHOTOGRAPHY	Cole Information
2005	DEWEY WM B PHOTOGRAPHY	Cole Information
	G W MEDICAL LLC	Cole Information
2002	r/DEWEY WM B	Haines & Company, Inc.
1995	WILLIAM B DEWEY PHOTOGRAPHY	Cole Information
	DEWEY, WILLIAM B	Cole Information
1992	DEWEY WM B PHOTO	Cole Information
	DEWEY, WILLIAM B	Cole Information
1985	Soderburg Paul	Polk
1981	N Soderberg L	Polk
1975	Haircuttung J Ks barber shop	Polk
	a Soderburg Paul	Polk
1970	Aams Refui S furn rfhrs	Polk
	a Morley Frank C prntr	Polk
1965	Adams Refinishing Shop furn	POLK DIRECTORY CO
	a Morley Frank C prntr	POLK DIRECTORY CO
1961	Adams Refinishing Shop	R. L. Polk & Co.
	a Morley Frank C prntr	R. L. Polk & Co.
1955	a Morley Frank C pmtr	R. L. Polk & Co.
1951	Shamrock Shoppe furn repr	Santa Barbara Directory Co.
	AMorley F C prntr	Santa Barbara Directory Co.
1945	Mc Nutt Melvin	Santa Barbara Directory Co.
1940	Hensey S F tires	Santa Barbara Directory Co.
1935	Hensey S F tires	Santa Barbara Directory Co.
1931	Hensey S F tires	Santa Barbara Directory Co.

Docusign Envelope ID: 3773F87A-0B89-4932-BA2C-CA8383B3EEAD

FINDINGS

513 DE LA VINA ST

Year	*Uses*	*Source*
2010	WATER CONSERVATION SVC	Cole Information
	WIDEBAND DETECTION TECH INC	Cole Information
	MICRO WIRELESS TECH INC	Cole Information
	MACHINE TALKER INC	Cole Information
2005	MACHINETALKER INC	Cole Information
	SECURECOIN	Cole Information
2002	CONSTRUCTION	Haines & Company, Inc.
	SEGGERS Joyce	Haines & Company, Inc.
	SELECT HARDWARE	Haines & Company, Inc.
2000	EGGERS CONSTRUCTION COMPANY	Cole Information
	SELECT HARDWARE INCORPORATED	Cole Information
1995	SELECT HARDWARE INC	Cole Information
	EGGERS CONSTRUCTION CO	Cole Information
1992	EGGERS CONSTRUCTION	Cole Information
	SELECT HARDWARE INC	Cole Information
1990	Bullards Select Hardw are Inc	GTE CALIFORNIA INC.
	SELECT HARDWARE INC	GTE CALIFORNIA INC.
1985	Eggers Construction Co	Polk
	Select Hardw are	Polk
1981	Eggers Construction Co	Polk
1975	Codys Auto Parts	Polk
	a Eggers R Low ell genl contr	Polk
1970	Codys Auto Parts	Polk
1965	Codys Auto Parts	POLK DIRECTORY CO
1961	Vacant	R. L. Polk & Co.
1955	Baldw in John S	R. L. Polk & Co.
1951	Smith R H	Santa Barbara Directory Co.
1945	Pye Geo	Santa Barbara Directory Co.
1940	Morgan S J Mrs	Santa Barbara Directory Co.
1935	Vacant	Santa Barbara Directory Co.
1931	Feliz Fred	Santa Barbara Directory Co.

Docusign Envelope ID: 3773F87A-0B89-4932-BA2C-CA8383B3EEAD

FINDINGS

Year	Uses	Source
1926	Vacant	Santa Barbara Directory Company

514 DE LA VINA ST

Year	Uses	Source
2017	DIEGO FELIPE	Cole Information
2014	DIEGO FELIPE	Cole Information
2010	DIEGO FELIPE	Cole Information
2005	DIEGO FELIPE	Cole Information
1981	Vacant	Polk
1975	Yee Walter	Polk
1970	Vacant	Polk
1965	Muraida Olive Mrs	POLK DIRECTORY CO
1961	Torres Gregory	R. L. Polk & Co.
1955	Skillem Val	R. L. Polk & Co.
1951	Smith E E	Santa Barbara Directory Co.
1945	Hubert Geo	Santa Barbara Directory Co.
1940	Gerrard W A	Santa Barbara Directory Co.
1935	Diedrich A I	Santa Barbara Directory Co.
1931	Savage Roy	Santa Barbara Directory Co.
	Seely H G	Santa Barbara Directory Co.
1926	Savage Roy	Santa Barbara Directory Company

515 DE LA VINA ST

Year	Uses	Source
1981	Select Hardw are	Polk
1931	Mc Fa land S A o	Santa Barbara Directory Co.

516 DE LA VINA ST

Year	Uses	Source
2020	DAVID ALVARADO	EDR Digital Archive
	ROGELIO PEREZ	EDR Digital Archive
2017	ROGELIO PEREZ	Cole Information
2014	ROGELIO PEREZ	Cole Information
2010	OCCUPANT UNKNOWN	Cole Information

Docusign Envelope ID: 3773F87A-0B89-4932-BA2C-CA8383B3EEAD

FINDINGS

Year	Uses	Source
2005	ROGELIOS CARPET INSTALLER	Cole Information
	OCCUPANT UNKNOWN	Cole Information
2000	ROGELIO ALVARADO	Cole Information
1995	ALVARADO, ROGELIO	Cole Information
1990	Yee Walter K	GTE CALIFORNIA INC.
	Yeghiayan V S Bar	GTE CALIFORNIA INC.
1985	Yee Walter K	Polk
1981	Yee Walter K	Polk
1975	No Return	Polk
1970	Yee Walter	Polk
1965	Lee Shoot G Mrs	POLK DIRECTORY CO
1961	Romo Salvador	R. L. Polk & Co.
1955	Connaughton Edw J	R. L. Polk & Co.
1951	Jacobs W M	Santa Barbara Directory Co.
1945	Phillips Troy	Santa Barbara Directory Co.
1940	Vacant	Santa Barbara Directory Co.
1935	Smart Roy	Santa Barbara Directory Co.
1931	Meldrum R W	Santa Barbara Directory Co.
1926	Ervin H A	Santa Barbara Directory Company

517 DE LA VINA ST

Year	Uses	Source
2017	JANGS KARATE CENTER	Cole Information
2014	JANGS KARATE CENTER	Cole Information
2010	JANGS KARATE CTR	Cole Information
2005	JANGS KARATE CENTER	Cole Information
2002	JANGS KARATE	Haines & Company, Inc.
	CENTER	Haines & Company, Inc.
2000	JANGS KARATE CENTER	Cole Information
1995	JANGS KARATE CTR	Cole Information
	WALSH, CHERYL	Cole Information
1992	JANGS KARATE CENTER	Cole Information
1990	JANGS KARATE CENTER	GTE CALIFORNIA INC.

Docusign Envelope ID: 3773F87A-0B89-4932-BA2C-CA8383B3EEAD

FINDINGS

Year	Uses	Source
1985	Jangs Tang Soo Do karate studio	Polk
1981	Vacant	Polk
1975	Leyva Peter	Polk
1970	Lamp Cliff J	Polk
1965	Jefferson Lorene Mrs	POLK DIRECTORY CO
1961	Vacant	R. L. Polk & Co.
1955	Leighty John C	R. L. Polk & Co.
1951	Cooney C A Mrs	Santa Barbara Directory Co.
1945	Cooney K A Mrs	Santa Barbara Directory Co.
1940	Cooney Owen o	Santa Barbara Directory Co.
1935	Cooney Owen	Santa Barbara Directory Co.
1931	Cooney Owen o	Santa Barbara Directory Co.
1926	Cooney Owen	Santa Barbara Directory Company

518 DE LA VINA ST

Year	Uses	Source
2017	THOMAS SEGALI	Cole Information
2014	THOMAS SEGALI	Cole Information
2010	THOMAS SEGALI	Cole Information
2005	MARK WALTERS	Cole Information
2002	YEEWaller	Haines & Company, Inc.
	HERNANDEZ Luis	Haines & Company, Inc.
	MONTANOOfella	Haines & Company, Inc.
2000	OFELIA MONTANO	Cole Information
1995	MONTANO, OFELIA	Cole Information
1992	MENDOZA, LUIS	Cole Information
1990	Steininger Rick	GTE CALIFORNIA INC.
1985	Covington Bruce	Polk
1981	N Bryson Pamela	Polk
1975	Haver Bruce	Polk
1970	Davenport Brenda	Polk
1965	Rosalez Raul	POLK DIRECTORY CO
1961	Mendibles Leno	R. L. Polk & Co.

Docusign Envelope ID: 3773F87A-0B89-4932-BA2C-CA8383B3EEAD

FINDINGS

Year	Uses	Source
1955	Mc Kenzie Ravis	R. L. Polk & Co.
1951	Carpenter Viola	Santa Barbara Directory Co.
1945	Aceves J D	Santa Barbara Directory Co.
1940	Shea Ralph jr	Santa Barbara Directory Co.
1935	Shea Ralph jr	Santa Barbara Directory Co.
1931	Pow ell Helen Mrs	Santa Barbara Directory Co.
	drsmkr	Santa Barbara Directory Co.
1926	Dilkey R A	Santa Barbara Directory Company

519 DE LA VINA ST

Year	Uses	Source
2020	EDWARD FULLER	EDR Digital Archive
	EUSEBIO GALINDRES	EDR Digital Archive
2017	TOMAS GUTEIRREZ	Cole Information
2014	MARIBEL GALINDRES	Cole Information
2010	EDWARD FULLER	Cole Information
2005	TOMAS GUTEIRREZ	Cole Information
2002	CARACHUREGUTEIBR	Haines & Company, Inc.
	EZTomas	Haines & Company, Inc.
	FULLER Edw ard	Haines & Company, Inc.
2000	OCCUPANT UNKNOWN	Cole Information
1995	CARACHURE, DONATO	Cole Information
	BARBA, AGUSTIN	Cole Information
1992	BARBA, AGUSTIN	Cole Information
1990	Barba Agustin	GTE CALIFORNIA INC.
1985	flernandez Benito	Polk
	aDiaz Del	Polk
	hbB 3arba Eugenio	Polk
1981	No Return	Polk
	Aa N Watts Douglas W	Polk
	ab N Watts Deborah	Polk
1975	Torrez Richd	Polk
	1/2 Calderon Alice	Polk

Docusign Envelope ID: 3773F87A-0B89-4932-BA2C-CA8383B3EEAD

FINDINGS

Year	Uses	Source
1975	1/2a Martin Daisy E	Polk
1970	Esparza Fa s Mrs	Polk
	Martin Diy E Mrs	Polk
	Calderon Aii r	Polk
1965	Torres Gregory	POLK DIRECTORY CO
	b Calderon Alicia Mrs	POLK DIRECTORY CO
1961	Aceves Jas M	R. L. Polk & Co.
	b Calderon Jos	R. L. Polk & Co.
	k Openbrier Joseph	R. L. Polk & Co.
1955	Aceves Jas M	R. L. Polk & Co.
1951	Aceves J M	Santa Barbara Directory Co.
	Palmer Jos	Santa Barbara Directory Co.
1945	Aceves J M	Santa Barbara Directory Co.
1940	Watson M L Mrs	Santa Barbara Directory Co.
	Mitchell H	Santa Barbara Directory Co.
1935	Watson G C o	Santa Barbara Directory Co.
1931	Watson G C o	Santa Barbara Directory Co.
	/ Vacant	Santa Barbara Directory Co.
1926	Watson C C	Santa Barbara Directory Company

520 DE LA VINA ST

Year	Uses	Source
2014	LEAH GERBER	Cole Information
2010	OCCUPANT UNKNOWN	Cole Information
2005	JUDY BAUERLEIN	Cole Information
2002	BUYNAKStephen	Haines & Company, Inc.
	GERBER Leah	Haines & Company, Inc.
2000	LEAH GERBER	Cole Information
1995	OCCUPANT UNKNOWNN	Cole Information
1990	ROOMMATE REFERRAL SERVICE	GTE CALIFORNIA INC.
	Rooney Andrew J S Bar 9	GTE CALIFORNIA INC.
	Ropp Gary & Cyd	GTE CALIFORNIA INC.
1985	Patchw ork Parlor The	Polk

Docusign Envelope ID: 3773F87A-0B89-4932-BA2C-CA8383B3EEAD

FINDINGS

Year	Uses	Source
1985	RearKreps Peggy	Polk
1981	No Return	Polk
1975	Vacant	Polk
1970	Holmes Elaz	Polk
1965	Romo Salvador	POLK DIRECTORY CO
1961	Loori Joseph F	R. L. Polk & Co.
1955	Castleton Glenn F	R. L. Polk & Co.
1951	Leighty J C	Santa Barbara Directory Co.
1945	Thompson G W	Santa Barbara Directory Co.
1940	Cooley E B Mrs	Santa Barbara Directory Co.
1935	Cooley E B Mrs	Santa Barbara Directory Co.
1931	Cooley H M	Santa Barbara Directory Co.
1926	Plimer Barry	Santa Barbara Directory Company

521 DE LA VINA ST

Year	Uses	Source
2020	DAVID SULLINS	EDR Digital Archive
2014	BETTY SULLINS	Cole Information
2010	BETTY SULLINS	Cole Information
2005	JEAN RICHARDS	Cole Information
	THOMAS STEAR	Cole Information
	MARSHA MARCOE	Cole Information
2002	SULLINS David	Haines & Company, Inc.
2000	OCCUPANT UNKNOWN	Cole Information
1995	GARCIA, B	Cole Information
1992	CALLEJA, P	Cole Information
1985	Wings Of Love Christian Centetr	Polk
1981	N Martinez Anna	Polk
1975	Martinez Anna V	Polk
1970	Vera Martinez Anna M	Polk
1965	Stifaniunk Stefan R	POLK DIRECTORY CO
1961	Martinez Anita Mrs	R. L. Polk & Co.
1955	Towers Fine Furn Shop	R. L. Polk & Co.

Docusign Envelope ID: 3773F87A-0B89-4932-BA2C-CA8383B3EEAD

FINDINGS

Year	Uses	Source
1955	Martinez Anita	R. L. Polk & Co.
1951	Guitterrez J M	Santa Barbara Directory Co.
1945	Gutierrez J M	Santa Barbara Directory Co.
	Quensel A A	Santa Barbara Directory Co.
1940	Gutierrez J M o	Santa Barbara Directory Co.
1935	Gutierrez Juan o	Santa Barbara Directory Co.
1931	Gutierrez Juan o	Santa Barbara Directory Co.
	Sinclair J F o	Santa Barbara Directory Co.
1926	Gutierrez Juan	Santa Barbara Directory Company

522 DE LA VINA ST

Year	Uses	Source
1931	Sartw ell H J	Santa Barbara Directory Co.

523 DE LA VINA ST

Year	Uses	Source
2020	RAUL SALAZAR	EDR Digital Archive
	MYNOR SALAZAR	EDR Digital Archive
	LESLIE SALAZAR	EDR Digital Archive
	MARIA SALAZAR	EDR Digital Archive
2017	MARIA RAMIREZ	Cole Information
2014	RAUL SALAZAR	Cole Information
2010	RAUL SALAZAR	Cole Information
2005	RAUL SALAZAR	Cole Information
2002	SSALAZARRaul	Haines & Company, Inc.
2000	RAUL SALAZAR	Cole Information
1995	SALAZAR, RAUL	Cole Information
1985	Vera Martines Lorraine Mrs	Polk
1981	Vera Martinez Arth	Polk
1975	Pitts Daisy Mrs	Polk
1970	Pitts Mrs	Polk
1965	Pitts Daisy Mrs	POLK DIRECTORY CO
1961	Pitts Daisy Mrs	R. L. Polk & Co.
1955	Becerra Lupe Mrs	R. L. Polk & Co.

Docusign Envelope ID: 3773F87A-0B89-4932-BA2C-CA8383B3EEAD

FINDINGS

Year	Uses	Source
1951	Becerra Lupe Mrs	Santa Barbara Directory Co.
1945	Becerra Felix	Santa Barbara Directory Co.
1940	Becerra Felix o	Santa Barbara Directory Co.
1935	Becerra Felix o	Santa Barbara Directory Co.
	Sandoval Ernilio	Santa Barbara Directory Co.
1931	Beccera Felix o	Santa Barbara Directory Co.
	Sandoval Emilio	Santa Barbara Directory Co.
1926	Becerra Felix	Santa Barbara Directory Company

527 DE LA VINA ST

Year	Uses	Source
1931	Rogers Ethel beauty	Santa Barbara Directory Co.
	shop o	Santa Barbara Directory Co.

528 DE LA VINA ST

Year	Uses	Source
1931	Schauer D B Mrs	Santa Barbara Directory Co.
	Schauer D H o	Santa Barbara Directory Co.

529 DE LA VINA ST

Year	Uses	Source
2017	DONALD AUTRAND	Cole Information
2014	DONALD AUTRAND	Cole Information
2010	DONALD AUTRAND	Cole Information
2005	DONALD AUTRAND	Cole Information
2002	SAUTRAND Concepton	Haines & Company, Inc.
2000	C AUTRAND	Cole Information
1995	AUTRAND, C	Cole Information
1992	AUTRAND, C	Cole Information
1990	Autrand Concepcion	GTE CALIFORNIA INC.
	Autrey J L S Bar	GTE CALIFORNIA INC.
1985	Autrand Concepcion Mrs C	Polk
1981	Autrand Concepcion Mrs	Polk
1975	Autrand Concepcion	Polk

Docusign Envelope ID: 3773F87A-0B89-4932-BA2C-CA8383B3EEAD

FINDINGS

Year	Uses	Source
1970	Autrand Cocpco	Polk
1965	Japete Mariana Mrs	POLK DIRECTORY CO
1961	Vacant	R. L. Polk & Co.
1955	Delgado Benj	R. L. Polk & Co.
1951	Haro G M	Santa Barbara Directory Co.
1945	Vacant	Santa Barbara Directory Co.
1940	King G E	Santa Barbara Directory Co.
1935	Gibson L E Mrs	Santa Barbara Directory Co.
1931	Reed Woodson	Santa Barbara Directory Co.
1926	Schuler Scott	Santa Barbara Directory Company

531 DE LA VINA ST

Year	Uses	Source
1931	Conklin T A	Santa Barbara Directory Co.
1926	Demaree F M Mrs	Santa Barbara Directory Company

535 DE LA VINA ST

Year	Uses	Source
1931	Fish B H o	Santa Barbara Directory Co.

536 DE LA VINA ST

Year	Uses	Source
1931	Torgeson Jobanna Mrs	Santa Barbara Directory Co.
	Tucker J A	Santa Barbara Directory Co.

DE LN

414 DE LN

Year	Uses	Source
2020	GET LOUD FOR KIDNEYS	EDR Digital Archive

435 DE LN

Year	Uses	Source
2020	SURVAI INC	EDR Digital Archive
	ATM	EDR Digital Archive
	INDIAN ASSOCIATION-SANTA BRBR	EDR Digital Archive

Docusign Envelope ID: 3773F87A-0B89-4932-BA2C-CA8383B3EEAD

Year	Uses	Source
2020	AMERICAN MUSCLE EXPORTER	EDR Digital Archive

512 DE LN

Year	Uses	Source
2020	DEWEY WM B PHOTOGRAPHY	EDR Digital Archive

513 DE LN

Year	Uses	Source
2020	WATER CONSERVATION SVC	EDR Digital Archive
	OCEAN FUTURES	EDR Digital Archive

517 DE LN

Year	Uses	Source
2020	JANG'S KARATE CTR	EDR Digital Archive

521 DE LN

Year	Uses	Source
2020	MENTAL WELLNESS CTR	EDR Digital Archive
	MARCEL LORI KAY	EDR Digital Archive

GUTIERREZ ST

256 GUTIERREZ ST

Year	Uses	Source
1985	Mc Ginn Athena	Polk
1981	Muro Teri	Polk

257 GUTIERREZ ST

Year	Uses	Source
1985	Van Tuyls Doug	Polk
1981	N Brow n Charles	Polk

258 GUTIERREZ ST

Year	Uses	Source
1985	Rayhrer Ursu	Polk
1981	Cow an J	Polk

Docusign Envelope ID: 3773F87A-0B89-4932-BA2C-CA8383B3EEAD

FINDINGS

259 GUTIERREZ ST

Year	Uses	Source
1985	Dague Ricardo	Polk
1981	N Mills Clayton III	Polk

260 GUTIERREZ ST

Year	Uses	Source
1985	Canrolus M	Polk
	Stanek P	Polk
1981	N Parr James D	Polk

261 GUTIERREZ ST

Year	Uses	Source
1985	Pipkin Zarife A	Polk
1981	N Ednes J	Polk

262 GUTIERREZ ST

Year	Uses	Source
1985	Storms Robt	Polk
1981	N New man Carole	Polk

263 GUTIERREZ ST

Year	Uses	Source
1985	Reboul Dominique	Polk
1981	N Reboul Doninique	Polk

264 GUTIERREZ ST

Year	Uses	Source
1985	Lathrop Jean	Polk
1981	Smith R	Polk

265 GUTIERREZ ST

Year	Uses	Source
1985	Grijalva M	Polk

Docusign Envelope ID: 3773F87A-0B89-4932-BA2C-CA8383B3EEAD

FINDINGS

HALEY

207 HALEY

Year	Uses	Source
1955	Cruz Richd R	R. L. Polk & Co.

208 HALEY

Year	Uses	Source
1955	Draper Fred E	R. L. Polk & Co.
1926	Murdock Scott	Santa Barbara Directory Company

209 HALEY

Year	Uses	Source
1955	Saucedo Pablo V	R. L. Polk & Co.
	` Lara Richd	R. L. Polk & Co.
1926	Abbey Earl	Santa Barbara Directory Company
	Burns G M	Santa Barbara Directory Company

210 HALEY

Year	Uses	Source
1955	De Mestri Pauline F	R. L. Polk & Co.
1926	Clute F W	Santa Barbara Directory Company

211 HALEY

Year	Uses	Source
1955	Stubbs Frank	R. L. Polk & Co.
1926	Vacant	Santa Barbara Directory Company

212 HALEY

Year	Uses	Source
1955	Chavez Antonia Mrs	R. L. Polk & Co.
1926	Breslin V M	Santa Barbara Directory Company

214 HALEY

Year	Uses	Source
1955	Ferl Anna B Mrs Co	R. L. Polk & Co.
1926	Ferl A E Mrs	Santa Barbara Directory Company

Docusign Envelope ID: 3773F87A-0B89-4932-BA2C-CA8383B3EEAD

FINDINGS

215 HALEY

Year	Uses	Source
1955	Hunter Russell C	R. L. Polk & Co.
1926	I Hunter R C	Santa Barbara Directory Company

216 HALEY

Year	Uses	Source
1955	Forbes Wm A	R. L. Polk & Co.
	HYALEY W Contd	R. L. Polk & Co.
1926	Greenw ood Peggy Mrs	Santa Barbara Directory Company

219 HALEY

Year	Uses	Source
1955	Logans Lodge	R. L. Polk & Co.
	Logan Carlyle	R. L. Polk & Co.
	A Sheppard E Erv	R. L. Polk & Co.
	B Mart inez Prissy	R. L. Polk & Co.
1926	Woods J S	Santa Barbara Directory Company

222 HALEY

Year	Uses	Source
1955	Osterman Harvey W	R. L. Polk & Co.
1926	Luth C F	Santa Barbara Directory Company

223 HALEY

Year	Uses	Source
1955	Wright Dean	R. L. Polk & Co.
1926	Mlller W R	Santa Barbara Directory Company

227 HALEY

Year	Uses	Source
1955	Borrello Louis S	R. L. Polk & Co.
	K Friend Ernest G	R. L. Polk & Co.
1926	Hitchcock E L	Santa Barbara Directory Company

Docusign Envelope ID: 3773F87A-0B89-4932-BA2C-CA8383B3EEAD

FINDINGS

228 HALEY

Year	Uses	Source
1955	Margarets Beauty Shop	R. L. Polk & Co.
	Mendoza Richd u	R. L. Polk & Co.
1926	Richardson A A Mrs	Santa Barbara Directory Company

229 HALEY

Year	Uses	Source
1955	Perez Angelo	R. L. Polk & Co.
	Ravenscroft Bruce E	R. L. Polk & Co.
	Villegas Fred	R. L. Polk & Co.

231 HALEY

Year	Uses	Source
1955	Vacant	R. L. Polk & Co.
1926	Ladd A S	Santa Barbara Directory Company
	Ine cor Bath Mc Kinley Kindergarten	Santa Barbara Directory Company

236 HALEY

Year	Uses	Source
1955	SB Nursery Sch	R. L. Polk & Co.

301 HALEY

Year	Uses	Source
1955	Roloson Rena	R. L. Polk & Co.

309 HALEY

Year	Uses	Source
1955	Hirzel Raymond K	R. L. Polk & Co.
1926	Moore Harry	Santa Barbara Directory Company

316 HALEY

Year	Uses	Source
1955	Escoto Louis L	R. L. Polk & Co.
	a Grand Dorothy	R. L. Polk & Co.
	b Wofford Oscar D	R. L. Polk & Co.
	c Boy Linda Mrs	R. L. Polk & Co.

Docusign Envelope ID: 3773F87A-0B89-4932-BA2C-CA8383B3EEAD

FINDINGS

Year	Uses	Source
1955	d Martinez Sami J	R. L. Polk & Co.
1926	b Vacant	Santa Barbara Directory Company
	d Vacant	Santa Barbara Directory Company

317 HALEY

Year	Uses	Source
1955	a Rocha Benj	R. L. Polk & Co.
	b Gussenhoven Wm	R. L. Polk & Co.
	c Casso Jesse	R. L. Polk & Co.
	d Vacant	R. L. Polk & Co.

319 HALEY

Year	Uses	Source
1955	a Travis Ernest	R. L. Polk & Co.
	b Riley Virgin	R. L. Polk & Co.
1926	Adams H B	Santa Barbara Directory Company
	Gass H E	Santa Barbara Directory Company

321 HALEY

Year	Uses	Source
1955	a Rodriguez Geo	R. L. Polk & Co.
	b Reed Alf E	R. L. Polk & Co.
	c Vacant	R. L. Polk & Co.
	d Vacant	R. L. Polk & Co.
	e Vacant	R. L. Polk & Co.

325 HALEY

Year	Uses	Source
1955	St Josephs Church	R. L. Polk & Co.
	Valenzuella Quirino	R. L. Polk & Co.

329 HALEY

Year	Uses	Source
1955	Gradias David S	R. L. Polk & Co.
1926	Cooper W L	Santa Barbara Directory Company
	Castillo	Santa Barbara Directory Company

Docusign Envelope ID: 3773F87A-0B89-4932-BA2C-CA8383B3EEAD

FINDINGS

Year	Uses	Source
1926	cor Castillo Mc Kinley School	Santa Barbara Directory Company

HALEY RD

132 HALEY RD

Year	Uses	Source
1951	Orr K C Mrs	Santa Barbara Directory Co.

136 HALEY RD

Year	Uses	Source
1951	Homrne L V	Santa Barbara Directory Co.

207 HALEY RD

Year	Uses	Source
1951	Hilton I T	Santa Barbara Directory Co.

208 HALEY RD

Year	Uses	Source
1951	Byron J L	Santa Barbara Directory Co.

209 HALEY RD

Year	Uses	Source
1951	Saucedo P V	Santa Barbara Directory Co.
	Salas Jose	Santa Barbara Directory Co.

210 HALEY RD

Year	Uses	Source
1951	De Mestri P F Mrs	Santa Barbara Directory Co.

211 HALEY RD

Year	Uses	Source
1951	Stubbs Frank	Santa Barbara Directory Co.

212 HALEY RD

Year	Uses	Source
1951	Saunders Wmn	Santa Barbara Directory Co.

Docusign Envelope ID: 3773F87A-0B89-4932-BA2C-CA8383B3EEAD

FINDINGS

214 HALEY RD

Year	Uses	Source
1951	Perl A E Mrs	Santa Barbara Directory Co.

215 HALEY RD

Year	Uses	Source
1951	Hunter R C	Santa Barbara Directory Co.

216 HALEY RD

Year	Uses	Source
1951	Forbes W A	Santa Barbara Directory Co.

219 HALEY RD

Year	Uses	Source
1951	Kern Lena Mrs	Santa Barbara Directory Co.
	Logan Manuel	Santa Barbara Directory Co.
	Mozart Aug	Santa Barbara Directory Co.
	Sheppard Erva Mrs	Santa Barbara Directory Co.
	Wheeler A W	Santa Barbara Directory Co.

222 HALEY RD

Year	Uses	Source
1951	Osterman H W	Santa Barbara Directory Co.

223 HALEY RD

Year	Uses	Source
1951	Thomas H E	Santa Barbara Directory Co.

227 HALEY RD

Year	Uses	Source
1951	Cannon P J	Santa Barbara Directory Co.
	Leivas Alf	Santa Barbara Directory Co.

228 HALEY RD

Year	Uses	Source
1951	Vacant	Santa Barbara Directory Co.

Docusign Envelope ID: 3773F87A-0B89-4932-BA2C-CA8383B3EEAD

FINDINGS

229 HALEY RD

Year	Uses	Source
1951	Borrello Lucio	Santa Barbara Directory Co.
	Trahan J Dallas	Santa Barbara Directory Co.

230 HALEY RD

Year	Uses	Source
1951	S B Nursery School	Santa Barbara Directory Co.

231 HALEY RD

Year	Uses	Source
1951	Cuellar Jos	Santa Barbara Directory Co.
	HALEY W Contd	Santa Barbara Directory Co.

309 HALEY RD

Year	Uses	Source
1951	Hirzel R K	Santa Barbara Directory Co.

316 HALEY RD

Year	Uses	Source
1951	Grand Dorothy Mrs	Santa Barbara Directory Co.
	a Vacant	Santa Barbara Directory Co.
	b Wofford D	Santa Barbara Directory Co.
	e Martinez S J landscape gdnr	Santa Barbara Directory Co.
	f Lopez L L	Santa Barbara Directory Co.

319 HALEY RD

Year	Uses	Source
1951	Brow ning W N	Santa Barbara Directory Co.
	Urvan Alvin	Santa Barbara Directory Co.

325 HALEY RD

Year	Uses	Source
1951	St Josephs Church	Santa Barbara Directory Co.

329 HALEY RD

Year	Uses	Source
1951	Gradias D S	Santa Barbara Directory Co.

Docusign Envelope ID: 3773F87A-0B89-4932-BA2C-CA8383B3EEAD

FINDINGS

330 HALEY RD

Year	Uses	Source
1951	Mc Kinley Westsilde Boys Club	Santa Barbara Directory Co.

334 HALEY RD

Year	Uses	Source
1951	St Joseph Center club	Santa Barbara Directory Co.

HALEY ST

132 HALEY ST

Year	Uses	Source
2002	BOLTONMarl	Haines & Company, Inc.
1990	Pedotti Anna	GTE CALIFORNIA INC.
	Pedroff C S Bar	GTE CALIFORNIA INC.
1961	Vacant	R. L. Polk & Co.
1945	Willis Ruth Mrs	Santa Barbara Directory Co.
1940	Cordero C M	Santa Barbara Directory Co.
1935	Vance Jos	Santa Barbara Directory Co.
1931	Trussell J R	Santa Barbara Directory Co.
1920	Slicton Milton	Santa Barbara Directory Co.

136 HALEY ST

Year	Uses	Source
2002	GALINDOGeorge	Haines & Company, Inc.
1961	Brnes Eva B Mrs	R. L. Polk & Co.
1945	Villalobos Rena Mrs	Santa Barbara Directory Co.
1940	Herron Jos	Santa Barbara Directory Co.
1935	QNeal f R I	Santa Barbara Directory Co.
1931	Calondes E J	Santa Barbara Directory Co.
1920	Clark G E	Santa Barbara Directory Co.

201 HALEY ST

Year	Uses	Source
1945	Huber M C Mrs	Santa Barbara Directory Co.

Docusign Envelope ID: 3773F87A-0B89-4932-BA2C-CA8383B3EEAD

FINDINGS

205 HALEY ST

Year	Uses	Source
1961	Brownies Mkt stge	R. L. Polk & Co.

207 HALEY ST

Year	Uses	Source
2002	DONATOJuan 805 S	Haines & Company, Inc.
	TORRESGARCIAMartin	Haines & Company, Inc.
1985	Cummings Nellie Mrs	Polk
1981	Cummins Deli Mrs	Polk
1975	Cummings Nellie	Polk
1970	Vacant	Polk
1961	Magill Walter N	R. L. Polk & Co.
1945	Hale J A	Santa Barbara Directory Co.
1940	Sullivan Ef	Santa Barbara Directory Co.
1935	Gavin M D	Santa Barbara Directory Co.
1931	Franklin Wm	Santa Barbara Directory Co.

208 HALEY ST

Year	Uses	Source
1985	Orellana Eliasin	Polk
1981	No Return	Polk
1975	Lopez Fidel	Polk
1970	Vasquez Angel J	Polk
1961	Vacant	R. L. Polk & Co.
1945	Anderson L E	Santa Barbara Directory Co.
1940	Breslin M V	Santa Barbara Directory Co.
1935	Breslin Victor o	Santa Barbara Directory Co.
1931	Breslin Victo:	Santa Barbara Directory Co.

209 HALEY ST

Year	Uses	Source
1990	Estrada Raul	GTE CALIFORNIA INC.
1985	Apartments	Polk
	Estrada Elias	Polk

Docusign Envelope ID: 3773F87A-0B89-4932-BA2C-CA8383B3EEAD

FINDINGS

Year	Uses	Source
1985	Nava Luis	Polk
	Buatamante R	Polk
	Mata Ev	Polk
1981	Apartments	Polk
	Paredes Jesse	Polk
	N Mason R	Polk
	N Nava Francisco	Polk
	N Navarro Juan	Polk
1975	Apartments	Polk
	Andrade V	Polk
	Martinez Arth	Polk
	Matechek Bertha	Polk
	Vazquez Maximo	Polk
1970	Apartments	Polk
	Harkey Roger	Polk
	Harmon Kenneth J	Polk
	Holland Stew art J	Polk
	Wenzel Steph P	Polk
1961	Romero Lilly Mrs	R. L. Polk & Co.
1945	Cuellar J C	Santa Barbara Directory Co.
	Grand Albt	Santa Barbara Directory Co.
1940	Haw kins A L	Santa Barbara Directory Co.
	Harris J S	Santa Barbara Directory Co.
1935	Coombs B C	Santa Barbara Directory Co.
1931	Burns G G o	Santa Barbara Directory Co.
	Middleton Cooper	Santa Barbara Directory Co.
1920	Burns G Gr	Santa Barbara Directory Co.
	Lee C E	Santa Barbara Directory Co.

210 HALEY ST

Year	Uses	Source
2002	DOMINGUEZ Angal	Haines & Company, Inc.
	SOLIS Mada Elena	Haines & Company, Inc.

Docusign Envelope ID: 3773F87A-0B89-4932-BA2C-CA8383B3EEAD

FINDINGS

Year	Uses	Source
2002	ZUNIGA Juvenal	Haines & Company, Inc.
1990	Rodriguez Roberto	GTE CALIFORNIA INC.
1985	Garcia Maria	Polk
1981	Weirum Patricia Mrs	Polk
1975	De Mestri Pauline F Mrs	Polk
1970	De Mestri Pauline F Mrs	Polk
1961	De Mestri Pauline F Mrs	R. L. Polk & Co.
1940	Rother Mary Mrs	Santa Barbara Directory Co.
1935	Helm H L	Santa Barbara Directory Co.
1931	Ford Ralph	Santa Barbara Directory Co.
1920	Hensford W M	Santa Barbara Directory Co.

211 HALEY ST

Year	Uses	Source
2002	XXXX	Haines & Company, Inc.
1985	Wells Victor	Polk
1981	Andrade Raymond	Polk
1975	Figueroa Danl	Polk
1970	Figueroa Danl	Polk
1961	Figueroa Dani	R. L. Polk & Co.
1945	Burnett Frances Mrs	Santa Barbara Directory Co.
	Loftin H L	Santa Barbara Directory Co.
1940	Woods P S	Santa Barbara Directory Co.
1935	Woods P S o	Santa Barbara Directory Co.
1931	Woods P S o	Santa Barbara Directory Co.
1920	Woods P S	Santa Barbara Directory Co.

212 HALEY ST

Year	Uses	Source
2002	DONATO Luis	Haines & Company, Inc.
1990	Arroyo Ricardo & Norma	GTE CALIFORNIA INC.
1985	Torres Raul	Polk
1975	Huber Marie	Polk
1970	Huber Marie	Polk

Docusign Envelope ID: 3773F87A-0B89-4932-BA2C-CA8383B3EEAD

FINDINGS

Year	Uses	Source
1961	Ferland Anthony	R. L. Polk & Co.
1945	Demestry Paulina Mrs	Santa Barbara Directory Co.
1940	Vacant	Santa Barbara Directory Co.
1935	Scott Hannah	Santa Barbara Directory Co.
1931	Hutchinson S E	Santa Barbara Directory Co.
1920	Richard C J	Santa Barbara Directory Co.

213 HALEY ST

Year	Uses	Source
2002	FIGUEROA Daniel	Haines & Company, Inc.
	R 10 S Roberto	Haines & Company, Inc.

214 HALEY ST

Year	Uses	Source
2002	CANDRADEJaire	Haines & Company, Inc.
1985	Bliss Wm E	Polk
1981	N Mc Carthy Marlan	Polk
1975	Chavez John	Polk
1970	Feri Rudolph H	Polk
1961	Feri Anna B Mrs	R. L. Polk & Co.
1945	Ferl A C MrsR	Santa Barbara Directory Co.
1940	Ferl A E Mrs o	Santa Barbara Directory Co.
1935	Feri A E Mrs o	Santa Barbara Directory Co.
1931	Ferl Anna Mrs o	Santa Barbara Directory Co.
1920	Ferl A E Mrs	Santa Barbara Directory Co.

215 HALEY ST

Year	Uses	Source
2002	FIGUEROA Daniel	Haines & Company, Inc.
1990	Morrow Jack	GTE CALIFORNIA INC.
1985	Dunbar Susan H tile pntr	Polk
1981	N Figueroa A	Polk
1975	Machuca Felix G	Polk
1970	Machuca Felix G	Polk

Docusign Envelope ID: 3773F87A-0B89-4932-BA2C-CA8383B3EEAD

FINDINGS

Year	Uses	Source
1961	Hunter Russell C	R. L. Polk & Co.
1945	Ball Cora Mrs	Santa Barbara Directory Co.
	Hunter R C	Santa Barbara Directory Co.
1940	Hunter R C o	Santa Barbara Directory Co.
1935	Hunter R C o	Santa Barbara Directory Co.
1931	Hunter R C	Santa Barbara Directory Co.
1920	Miller B H	Santa Barbara Directory Co.

216 HALEY ST

Year	Uses	Source
2002	SULLINS David	Haines & Company, Inc.
	SULLINSJlm	Haines & Company, Inc.
1990	Leon Ernesto	GTE CALIFORNIA INC.
	Leon Guillermo SBar	GTE CALIFORNIA INC.
1985	Gomez Margarita Mrs	Polk
1981	Gomez Margarita Mrs	Polk
1975	Forbes Martha Mrs	Polk
1970	Forbes Martha Mrs	Polk
1961	Forbes Martha Mrs	R. L. Polk & Co.
1945	De Marco J P	Santa Barbara Directory Co.
1940	De Marco Jos	Santa Barbara Directory Co.
1935	Seatralis Thos o	Santa Barbara Directory Co.
1931	Seatralis Thos	Santa Barbara Directory Co.
1920	Ernigh A H	Santa Barbara Directory Co.

219 HALEY ST

Year	Uses	Source
2002	BURLEY Richard	Haines & Company, Inc.
	CAIN Glen	Haines & Company, Inc.
	HOLTLols	Haines & Company, Inc.
1990	Marhefka Arthur Jr	GTE CALIFORNIA INC.
	Nesw old Gerald	GTE CALIFORNIA INC.
1985	Apartments	Polk
	Lopez Roland P	Polk

Docusign Envelope ID: 3773F87A-0B89-4932-BA2C-CA8383B3EEAD

FINDINGS

Year	Uses	Source
1985	AGambor M	Polk
	Phoenix Fred	Polk
	No Return	Polk
	Sespe Mon	Polk
	Nesw old Gerald	Polk
	Ryder Florence L	Polk
1981	Apartments	Polk
	N Ahern E	Polk
	A N Dent N	Polk
	N Phoenix Fred	Polk
	N Mc Guire Anne	Polk
	N Nesw old N	Polk
	N Mochizuki Larry	Polk
1975	Apartments	Polk
	Risley Susannah	Polk
	A Mora R C	Polk
	Foote Susan	Polk
	Spears C	Polk
	Scafidi F	Polk
	Taylor James	Polk
	Vacant	Polk
	Loscutoff M	Polk
1970	Logans Lodge apts	Polk
	a Arreola Alvino Mrs	Polk
	Rubio Enrique	Polk
	Vacant	Polk
	Roberts How ard	Polk
	Serrano Pi	Polk
	Cota Louis R	Polk
	Oneil Victor	Polk
1961	Logans Lodge Apts	R. L. Polk & Co.
	Logan Carlyle I	R. L. Polk & Co.

Docusign Envelope ID: 3773F87A-0B89-4932-BA2C-CA8383B3EEAD

FINDINGS

Year	Uses	Source
1961	Sheppard E Erv	R. L. Polk & Co.
	b Vacant	R. L. Polk & Co.
	Vacant	R. L. Polk & Co.
	Rodirguez Danl	R. L. Polk & Co.
	Bessera Jesus	R. L. Polk & Co.
	Carrera Dora Mrs	R. L. Polk & Co.
	Rornero Frank C	R. L. Polk & Co.
1945	Brow n N P Mrs	Santa Barbara Directory Co.
1940	Logan Manuel	Santa Barbara Directory Co.
1935	Woods J A Co	Santa Barbara Directory Co.
1931	Woods J A o	Santa Barbara Directory Co.
1920	Vick W R	Santa Barbara Directory Co.

222 HALEY ST

Year	Uses	Source
2002	BORRAYOEmma	Haines & Company, Inc.
1990	Osterman Harvey W	GTE CALIFORNIA INC.
1985	Osterman Berniece D	Polk
1981	Osterman Harvey	Polk
1975	Osterman Harvey W	Polk
1970	Osterman Harvey W	Polk
1961	Osterman Harvey W	R. L. Polk & Co.
1945	Gill 11an A R	Santa Barbara Directory Co.
1940	Tatreau L H o	Santa Barbara Directory Co.
1935	Luth G F	Santa Barbara Directory Co.
1931	Luth G F o	Santa Barbara Directory Co.
1920	Pratt H C	Santa Barbara Directory Co.

223 HALEY ST

Year	Uses	Source
1961	Melendez Andrew J	R. L. Polk & Co.
	j Meldendez Andrew J jr	R. L. Polk & Co.
1940	Colores J M o	Santa Barbara Directory Co.
1935	Colores J M o	Santa Barbara Directory Co.

Docusign Envelope ID: 3773F87A-0B89-4932-BA2C-CA8383B3EEAD

FINDINGS

Year	Uses	Source
1931	Colores J M	Santa Barbara Directory Co.
1920	Atchison S E Mrs	Santa Barbara Directory Co.

225 HALEY ST

Year	Uses	Source
1931	Hall Hazel	Santa Barbara Directory Co.

227 HALEY ST

Year	Uses	Source
2002	APARTMENTS	Haines & Company, Inc.
	GONZALEZJavier V	Haines & Company, Inc.
	HAMPTON Brian	Haines & Company, Inc.
	JOHENSEN Matthew	Haines & Company, Inc.
	MADDEN Robert	Haines & Company, Inc.
	MENOOZA Raymond	Haines & Company, Inc.
	MUIRPal Sleven	Haines & Company, Inc.
	NEWHOUSEONE	Haines & Company, Inc.
	NEWHOUSE	Haines & Company, Inc.
	MENDOZA Margaret	Haines & Company, Inc.
1990	New House II	GTE CALIFORNIA INC.
1985	New house Tw o alcoholic rehab hse	Polk
1981	Haley Manor	Polk
1975	Borrello Rest Home	Polk
	Vallone Jake R	Polk
1970	Borrello Rest Home	Polk
	Vallone Jake R	Polk
1961	Borello Rest Home	R. L. Polk & Co.
	Borrello Lucio S	R. L. Polk & Co.
1945	Durrah H E	Santa Barbara Directory Co.
	Erbetti Carlo	Santa Barbara Directory Co.
1940	Glascock C F	Santa Barbara Directory Co.
	Vacant	Santa Barbara Directory Co.
1935	Burdette C F	Santa Barbara Directory Co.
	Rial F E o	Santa Barbara Directory Co.

Docusign Envelope ID: 3773F87A-0B89-4932-BA2C-CA8383B3EEAD

FINDINGS

Year	Uses	Source
1935	Bettencourt L N	Santa Barbara Directory Co.
1931	Rial F E o	Santa Barbara Directory Co.
	Vacant	Santa Barbara Directory Co.
1920	Hitchcock E L	Santa Barbara Directory Co.

228 HALEY ST

Year	Uses	Source
1990	Mendoza Richard S	GTE CALIFORNIA INC.
1985	Mendoza Richd S	Polk
1981	Mendoza Richd S	Polk
1975	Mendoza Richd S	Polk
1970	Mendoza Richd	Polk
	Vacant	Polk
1961	Margaret s Beauty Shop	R. L. Polk & Co.
	Mendoza Richd	R. L. Polk & Co.
1945	Vacant	Santa Barbara Directory Co.
1940	Garonis Thos	Santa Barbara Directory Co.
1935	Vacant	Santa Barbara Directory Co.
1931	Richardson A A Mrs	Santa Barbara Directory Co.
1920	Bailey F H	Santa Barbara Directory Co.

229 HALEY ST

Year	Uses	Source
1945	Main H G Mrs	Santa Barbara Directory Co.
1940	Clark Hugh	Santa Barbara Directory Co.

230 HALEY ST

Year	Uses	Source
1945	S B Nursery Sch	Santa Barbara Directory Co.
1940	Santa Barbara Nursery	Santa Barbara Directory Co.
	Sch WPA	Santa Barbara Directory Co.
1935	Womens Center	Santa Barbara Directory Co.
1931	Mc Kinley Kindergarten	Santa Barbara Directory Co.

Docusign Envelope ID: 3773F87A-0B89-4932-BA2C-CA8383B3EEAD

FINDINGS

231 HALEY ST

Year	Uses	Source
2002	APARTMENTS	Haines & Company, Inc.
	CROWLEY Edward	Haines & Company, Inc.
	GILL Benjamin	Haines & Company, Inc.
	HARTMAN Sleven L	Haines & Company, Inc.
	KILDAY Sean	Haines & Company, Inc.
	SPINI Dario	Haines & Company, Inc.
1990	Rossdeutscher Barbara	GTE CALIFORNIA INC.
1985	Vacant	Polk
1981	Fard Margt	Polk
1975	Fard Stanley	Polk
1970	Galindo Josephine Mrs	Polk
1961	Jolinda Frank	R. L. Polk & Co.
1945	Burr John	Santa Barbara Directory Co.
1940	Fisher B A	Santa Barbara Directory Co.
1935	Raemers S A	Santa Barbara Directory Co.
1931	Woodsford A J o	Santa Barbara Directory Co.
1920	Mills Ray	Santa Barbara Directory Co.

233 HALEY ST

Year	Uses	Source
1920	Fleming J J	Santa Barbara Directory Co.
	cor Mc Kinley Kindergarten	Santa Barbara Directory Co.

236 HALEY ST

Year	Uses	Source
2002	SANTA BRBSC CHILD	Haines & Company, Inc.
	DVLP PROGRAM	Haines & Company, Inc.
1981	Santa Barbara Nursery School	Polk
1970	Santa Barbara Nursery School	Polk
1961	SB Nursery School	R. L. Polk & Co.

Docusign Envelope ID: 3773F87A-0B89-4932-BA2C-CA8383B3EEAD

FINDINGS

269 HALEY ST

Year	Uses	Source
2002	APARTMENTS	Haines & Company, Inc.
	CARDOZA Calallna	Haines & Company, Inc.
	OCRANDALL Oarrell	Haines & Company, Inc.

309 HALEY ST

Year	Uses	Source
2002	BERNAL Dominga	Haines & Company, Inc.
	LOZA Ignacio	Haines & Company, Inc.
1985	a No Return	Polk
	b No Return	Polk
1981	a Ruiz Jose	Polk
	b Estrada Isaura	Polk
1975	Hirzel Raymond K	Polk
1970	Green Clayton F	Polk
1961	Gonzalez Alf	R. L. Polk & Co.
1945	Moore S E Mrs	Santa Barbara Directory Co.
1940	Ables J E	Santa Barbara Directory Co.
1935	Fow ler L D	Santa Barbara Directory Co.
1931	Vacant	Santa Barbara Directory Co.
1920	Moore Harry	Santa Barbara Directory Co.

310 HALEY ST

Year	Uses	Source
2002	XXXX	Haines & Company, Inc.
1985	Vacant	Polk
1981	Bath Haley Shell Service	Polk
1975	Clays Shell Service	Polk
1970	Moulton Shell Service gas st	Polk
1961	Vacant	R. L. Polk & Co.

316 HALEY ST

Year	Uses	Source
1975	Suarez John	Polk

Docusign Envelope ID: 3773F87A-0B89-4932-BA2C-CA8383B3EEAD

FINDINGS

Year	Uses	Source
1975	a Cisneros Joseph R	Polk
1970	Vacant	Polk
	a Cisneros Joseph R	Polk
1961	Latini Jos	R. L. Polk & Co.
	a Cisneros Jos R	R. L. Polk & Co.
	b Woofard Oscar F	R. L. Polk & Co.
	c Wofford Oscar	R. L. Polk & Co.
	d Cordero Louis	R. L. Polk & Co.
	e Buenrostro Beatrice Mrs	R. L. Polk & Co.
	f Martinez Saml J	R. L. Polk & Co.
1945	Romnero John	Santa Barbara Directory Co.
	Vega Albt	Santa Barbara Directory Co.
1940	Beltran Adelaide Mrs	Santa Barbara Directory Co.
	Gonzales Julian	Santa Barbara Directory Co.
	Perez Elena Mrs	Santa Barbara Directory Co.
1935	Garzoli Mercedes Mrs	Santa Barbara Directory Co.
	Gonzales Petra Mrs	Santa Barbara Directory Co.
	Kennedy H E	Santa Barbara Directory Co.
	Rodriguez Frankt	Santa Barbara Directory Co.
	Sauceda Benj	Santa Barbara Directory Co.
1931	a Rod iguez Frank	Santa Barbara Directory Co.
	b Garzoli Emma Mrs	Santa Barbara Directory Co.
	Martinez Elias	Santa Barbara Directory Co.
	c Gaines WV E	Santa Barbara Directory Co.
	Lopez Pancho	Santa Barbara Directory Co.
	d Gomez Theo	Santa Barbara Directory Co.
	e Smith Chas	Santa Barbara Directory Co.
1920	Torgeson T K	Santa Barbara Directory Co.

317 HALEY ST

Year	Uses	Source
2002	XXXX	Haines & Company, Inc.

Docusign Envelope ID: 3773F87A-0B89-4932-BA2C-CA8383B3EEAD

FINDINGS

319 HALEY ST

Year	Uses	Source
1945	Diaz Irene Mrs	Santa Barbara Directory Co.
	Valenzuela Benj	Santa Barbara Directory Co.
	Van Valkenberg Elmer	Santa Barbara Directory Co.
1940	Dias E A	Santa Barbara Directory Co.
	Espana Robt	Santa Barbara Directory Co.
	Van Valkenburg Elmer	Santa Barbara Directory Co.
1935	de Broeck J P co	Santa Barbara Directory Co.
	Hew ston Grace Mrs	Santa Barbara Directory Co.
	Dias E A	Santa Barbara Directory Co.
	Van Valkerberg Elmer	Santa Barbara Directory Co.
1931	de Broeck Jos	Santa Barbara Directory Co.
	Lazarak John	Santa Barbara Directory Co.
	Van Valkenburg Elmer	Santa Barbara Directory Co.
1920	Adams H B	Santa Barbara Directory Co.
	Adams M C Mrs	Santa Barbara Directory Co.

325 HALEY ST

Year	Uses	Source
1945	St Joseph Center	Santa Barbara Directory Co.
1940	Oliver A G gro o	Santa Barbara Directory Co.
1935	Oliver A 0 G gro	Santa Barbara Directory Co.
1931	Oliver A G gro	Santa Barbara Directory Co.
1920	Rattner Bertha Mrs gro	Santa Barbara Directory Co.

329 HALEY ST

Year	Uses	Source
1940	Young T J o	Santa Barbara Directory Co.
1935	Hansen Peter	Santa Barbara Directory Co.
1931	Cooper C L	Santa Barbara Directory Co.
	Cooper Rose Mrs	Santa Barbara Directory Co.
1920	Cooper W L	Santa Barbara Directory Co.
	cor Mc Kinley School	Santa Barbara Directory Co.

Docusign Envelope ID: 3773F87A-0B89-4932-BA2C-CA8383B3EEAD

FINDINGS

330 HALEY ST

Year	Uses	Source
1931	Mc Kinley School	Santa Barbara Directory Co.

334 HALEY ST

Year	Uses	Source
1961	Mc Kinley West Side Boys Club	R. L. Polk & Co.
	Clinic	R. L. Polk & Co.
1945	Mc Kinley West Side Boys	Santa Barbara Directory Co.
1940	Mc Kinley Westside Boys	Santa Barbara Directory Co.

W COTA ST

213 W COTA ST

Year	Uses	Source
2020	TADABABY LLC	EDR Digital Archive

216 W COTA ST

Year	Uses	Source
2020	RAQUEL RIVERA	EDR Digital Archive
2017	BETARAQUEL RIVERA	Cole Information
2014	BETARAQUEL RIVERA	Cole Information
2010	HOT LINE PRINTING	Cole Information
	OCCUPANT UNKNOWN	Cole Information
2005	SARA RIVERA	Cole Information
2000	OCCUPANT UNKNOWN	Cole Information
1995	RIVERA, BENITO	Cole Information
1992	RIVERA, BENITO	Cole Information

217 W COTA ST

Year	Uses	Source
2017	RUTH JACKSON	Cole Information
	SCOTT ESTBY	Cole Information
2014	NANCY GARCIA	Cole Information
	RUTH JACKSON	Cole Information
2010	RUTH JACKSON	Cole Information

Docusign Envelope ID: 3773F87A-0B89-4932-BA2C-CA8383B3EEAD

FINDINGS

Year	Uses	Source
2005	WILLIAM ARMSTRONG	Cole Information
	RUTH JACKSON	Cole Information
2000	EDWARD GRUBB	Cole Information
1995	MILLER, MARIE P	Cole Information

220 W COTA ST

Year	Uses	Source
2020	JOANNE ORNELAS	EDR Digital Archive
	EVI ORNELAS	EDR Digital Archive
	GINA ORNELAS	EDR Digital Archive
	LAUREN ORNELAS	EDR Digital Archive
	RUPERTO ORNELAZ	EDR Digital Archive
	GEORGINA ORNELAS	EDR Digital Archive
2014	JESUS ORNELAS	Cole Information
2010	RUPERTO ORNELAZ	Cole Information
2000	ARMANDO CHAVEZ	Cole Information
1995	BOLANOS, ALICIA	Cole Information

221 W COTA ST

Year	Uses	Source
2020	CASSIE BAYER	EDR Digital Archive
	ROSE SARINTHA	EDR Digital Archive
	ALAN BELL	EDR Digital Archive
2014	OCCUPANT UNKNOWN	Cole Information
2010	OCCUPANT UNKNOWN	Cole Information
2005	PEDRO LUNA	Cole Information
2000	PEDRO LUNA	Cole Information
1995	OCCUPANT UNKNOWNN	Cole Information
1992	TRAPNELL, VERA J	Cole Information

223 W COTA ST

Year	Uses	Source
2014	OCCUPANT UNKNOWN	Cole Information
2010	BRET MCCOY	Cole Information

Docusign Envelope ID: 3773F87A-0B89-4932-BA2C-CA8383B3EEAD

FINDINGS

Year	Uses	Source
2005	AUGUSTINE SANCHEZ	Cole Information

224 W COTA ST

Year	Uses	Source
2020	JULI FARRIS	EDR Digital Archive
2017	DESG WADE	Cole Information
2014	WADE DAVIS DESIGN	Cole Information
	JAMES DAVIS	Cole Information
2010	WADE DAVIS DESIGN	Cole Information
	JAMES DAVIS	Cole Information
	RICHARD HOLDEN	Cole Information
2005	ANDRES FILOMIA	Cole Information
	RICHARD HOLDEN	Cole Information
1995	ARROYO, ERACLIO	Cole Information

230 W COTA ST

Year	Uses	Source
2020	ASHLEY MINES	EDR Digital Archive
2017	ASHLEY MINES	Cole Information
2005	MARIA VEGA	Cole Information
1995	OCCUPANT UNKNOWNN	Cole Information

233 W COTA ST

Year	Uses	Source
2014	DORA OLVERA	Cole Information
1992	JAIME, RAUL	Cole Information

246 W COTA ST

Year	Uses	Source
2014	EDWARD GRUBB	Cole Information
2010	EDWARD GRUBB	Cole Information

258 W COTA ST

Year	Uses	Source
2000	OCCUPANT UNKNOWN	Cole Information

Docusign Envelope ID: 3773F87A-0B89-4932-BA2C-CA8383B3EEAD

FINDINGS

301 W COTA ST

Year	Uses	Source
1992	CERVANTEZ, OSUALDO	Cole Information

304 W COTA ST

Year	Uses	Source
2017	JOHN TIEBER	Cole Information
2014	JOHN TIEBER	Cole Information
	LAUREN THAL	Cole Information
2010	JOHN TIEBER	Cole Information
	LAUREN THAL	Cole Information
2005	SUNDOWER HERB CO	Cole Information
	SUNDOWNER HERB CO	Cole Information
2000	JOHN QUINTON	Cole Information
	KALILA HIGGINS	Cole Information
1995	POWLES, GLEN	Cole Information
	ISLAS, STEVE	Cole Information
	QUINTON, JOHN C	Cole Information
1992	VANORDER, JAMES	Cole Information
	ARBOGAST, DAWN	Cole Information

305 W COTA ST

Year	Uses	Source
2020	HENRY WEISS	EDR Digital Archive
	NANCY WEISS	EDR Digital Archive
2017	HENRY WEISS	Cole Information
2014	LEV WEISS	Cole Information
2010	NANCY WEISS	Cole Information
2005	NANCY WEISS	Cole Information
2000	OCCUPANT UNKNOWN	Cole Information
1995	OCCUPANT UNKNOWNN	Cole Information

306 W COTA ST

Year	Uses	Source
2020	MAUREEN WILSON	EDR Digital Archive

Docusign Envelope ID: 3773F87A-0B89-4932-BA2C-CA8383B3EEAD

FINDINGS

Year	Uses	Source
2017	JORGE GONZALEZ	Cole Information
	MAUREEN WILSON	Cole Information
2014	JOSE GONZALEZ	Cole Information
2010	JOSE GONZALEZ	Cole Information
	MAUREEN WILSON	Cole Information
2005	J STAAL STORAGE	Cole Information
	MAUREEN WILSON	Cole Information
2000	JOSE GONZALEZ	Cole Information
1995	OCCUPANT UNKNOWNN	Cole Information

308 W COTA ST

Year	Uses	Source
2017	QUINTON JOHN PAINTING	Cole Information
	JOHN QUINTON	Cole Information
	LAURA SCHMID	Cole Information
2014	OCCUPANT UNKNOWN	Cole Information
	JOHN QUINTON	Cole Information
	O DOHERT	Cole Information
	DANIEL PETERSON	Cole Information
	JAMES BREEN	Cole Information
2010	JOHN QUINTON PAINTING	Cole Information
	OCCUPANT UNKNOWN	Cole Information
	LAURA SCHMID	Cole Information
	DANIEL PETERSON	Cole Information
	JAMES BREEN	Cole Information
2005	OCCUPANT UNKNOWN	Cole Information
	JOHN QUINTON	Cole Information
	LOIS HAMRICK	Cole Information
	DANIEL PETERSON	Cole Information
2000	QUINTON JOHN PAINTING	Cole Information
	DANIEL PETERSEN	Cole Information
1995	JOHN QUINTON PAINTING	Cole Information
	PETERSEN, DANIEL	Cole Information

Docusign Envelope ID: 3773F87A-0B89-4932-BA2C-CA8383B3EEAD

FINDINGS

Year	Uses	Source
1992	QUINTON JOHN PNTNG	Cole Information
	DUNN, SUSAN	Cole Information

309 W COTA ST

Year	Uses	Source
2020	MARIANA COVARRUBIAS	EDR Digital Archive
2017	STE COVARRUBIAS	Cole Information
2010	STEVE COVARRUBIAS	Cole Information
2005	STEVE COVARRUBIAS	Cole Information
2000	STEVE COVARRUBIAS	Cole Information
1995	COVARRUBIAS, STEVE	Cole Information
1992	COVARRUBIAS, STEVE	Cole Information

314 W COTA ST

Year	Uses	Source
2017	KORI SOLTZ	Cole Information
2014	KORI SOLTZ	Cole Information
2010	DEE MERRILL	Cole Information
2000	KAREN NANCE	Cole Information
1995	NANCE, KAREN	Cole Information

315 W COTA ST

Year	Uses	Source
2020	SARAH RIVAS	EDR Digital Archive
2017	DIANA ABRAMS	Cole Information
	DEBBIE SANCHEZ	Cole Information
	MYLA EDMOND	Cole Information
2014	DEBBIE SANCHEZ	Cole Information
	DONALD CUNNEY	Cole Information
	KAREN SMITH	Cole Information
2005	ANTONIO RIVAS	Cole Information
	ANNA REDEL	Cole Information
2000	ANTONIO RIVAS	Cole Information
	G BERND	Cole Information

Docusign Envelope ID: 3773F87A-0B89-4932-BA2C-CA8383B3EEAD

FINDINGS

Year	Uses	Source
2000	JANELLE DAVIS	Cole Information
1995	BERND, G	Cole Information
	RIVAS, ANTONIO S	Cole Information
1992	MCCOY, RICH	Cole Information
	BERND, G	Cole Information

316 W COTA ST

Year	Uses	Source
2014	OCCUPANT UNKNOWN	Cole Information
2010	OCCUPANT UNKNOWN	Cole Information
2005	OCCUPANT UNKNOWN	Cole Information
2000	TOM KELSO	Cole Information
1995	OCCUPANT UNKNOWNN	Cole Information
1992	MYERS, J A	Cole Information

317 W COTA ST

Year	Uses	Source
2017	CHRISTOPHER RUSSELL	Cole Information
2014	MARCEY JONES	Cole Information
2010	MARCEY JONES	Cole Information
2005	WILLIAM MOON	Cole Information
2000	OCCUPANT UNKNOWN	Cole Information

318 W COTA ST

Year	Uses	Source
2017	FRANK MADRIGAL	Cole Information
	ROSIE URIBE	Cole Information
2014	FRANK MADRIGAL	Cole Information
	ROSIE URIBE	Cole Information
2010	FRANK MADRIGAL	Cole Information
	ROSIE URIBE	Cole Information
2005	FRANK MADRIGAL	Cole Information
	ROSIE URIBE	Cole Information
2000	ROSIE MADRIGAL	Cole Information

Docusign Envelope ID: 3773F87A-0B89-4932-BA2C-CA8383B3EEAD

FINDINGS

Year	Uses	Source
2000	TONY URIBE	Cole Information
1995	URIBE, TONY	Cole Information
	MADRIGAL, ROSIE	Cole Information
1992	URIBE, TONY	Cole Information
	MADRIGAL, ROSIE	Cole Information

319 W COTA ST

Year	Uses	Source
2020	SAJ ENTERPRISES	EDR Digital Archive
2017	STEVEN JOHNSON	Cole Information
2014	JAMES JOHNSON	Cole Information
2010	STEVEN JOHNSON	Cole Information
2005	STEVEN JOHNSON	Cole Information
2000	STEVE JOHNSON	Cole Information
1995	JOHNSON, STEVE	Cole Information

320 W COTA ST

Year	Uses	Source
2010	JOSE TIJERINA	Cole Information
	JEFFREY WHITE	Cole Information
	OCCUPANT UNKNOWN	Cole Information
2005	OCEAN FLOORS INC	Cole Information
	JOSE TIJERINA	Cole Information
	JEFFREY WHITE	Cole Information
	OCCUPANT UNKNOWN	Cole Information
2000	OCEAN FLOORS	Cole Information
	OCCUPANT UNKNOWN	Cole Information
1995	OCCUPANT UNKNOWNN	Cole Information
1992	CRIPPS, JOHN	Cole Information

321 W COTA ST

Year	Uses	Source
2020	MAGGIE MILLS	EDR Digital Archive
2017	WILLIAM MILLS	Cole Information

Docusign Envelope ID: 3773F87A-0B89-4932-BA2C-CA8383B3EEAD

FINDINGS

Year	Uses	Source
2014	WILLIAM MILLS	Cole Information
2010	LINDA MILLS	Cole Information
2005	LINDA MILLS	Cole Information
2000	OCCUPANT UNKNOWN	Cole Information
1995	MILLS, W G	Cole Information

322 W COTA ST

Year	Uses	Source
2020	DOLORES BUENDIA	EDR Digital Archive
2017	DEE BUENDIA	Cole Information
	SARA REMICK	Cole Information
2014	DEE BUENDIA	Cole Information
	LIA SUZUKI	Cole Information
2005	CARRIE STEWART	Cole Information
	ERI AOKI	Cole Information
	LIA SUZUKI	Cole Information
2000	CARRIE STEWART	Cole Information
1995	LOGAN, DENISE	Cole Information

326 W COTA ST

Year	Uses	Source
2020	KENT EPPERSON	EDR Digital Archive
	JESSICA KOCIAN	EDR Digital Archive
	RICHARD PRINZ	EDR Digital Archive
2014	OCCUPANT UNKNOWN	Cole Information
	DOUGLAS STAUDMEISTER	Cole Information
	ALEX ROUFFAER	Cole Information
2010	OCCUPANT UNKNOWN	Cole Information
	DOUGLAS STAUDMEISTER	Cole Information
	BRIAN BEYNON	Cole Information
2005	B SQUARED	Cole Information
	BLACK DIAMOND ENTERPRISES LLC	Cole Information
	OCCUPANT UNKNOWN	Cole Information
	BRIAN BEYNON	Cole Information

Docusign Envelope ID: 3773F87A-0B89-4932-BA2C-CA8383B3EEAD

FINDINGS

Year	Uses	Source
2000	THOMAS CULLEY	Cole Information
	GREGORY DAVIS	Cole Information
	MARY SMITH	Cole Information
1995	NIXON, MIKE	Cole Information
	CULLEY, THOMAS K	Cole Information
1992	CULLEY, THOMAS K	Cole Information

327 W COTA ST

Year	Uses	Source
2020	REFUGIO CORTEZ	EDR Digital Archive
	LEO CORTEZ	EDR Digital Archive
	ANGELINA CORTEZ	EDR Digital Archive
2017	CARPETECH	Cole Information
	LEO CORTEZ	Cole Information
2014	LEO CORTEZ	Cole Information
2010	REFUGIO CORTEZ	Cole Information
2005	REFUGIO CORTEZ	Cole Information
2000	REFUGIO CORTEZ	Cole Information
1995	CORTEZ, REFUGIO	Cole Information
1992	CORTEZ, REFUGIO	Cole Information

331 W COTA ST

Year	Uses	Source
2020	ANGELO CASTAGNOLA	EDR Digital Archive
	KATHRYN CASTAGNOLA	EDR Digital Archive
	JULIETTE CASTAGNOLA	EDR Digital Archive
	S CASTAGNOLA	EDR Digital Archive
2017	CASTAGNOLA TUG SERVICE	Cole Information
	HEATHER PERRY	Cole Information
	ANGELO CASTAGNOLA	Cole Information
2014	ANGELO CASTAGNOLA	Cole Information
	ADAM WEINBERG	Cole Information
2010	SUSAN KAMBAK	Cole Information
	ERIC GRAHAM	Cole Information

Docusign Envelope ID: 3773F87A-0B89-4932-BA2C-CA8383B3EEAD

FINDINGS

Year	Uses	Source
2010	JULIETTE CASTAGNOLA	Cole Information
2005	ERIC GRAHAM	Cole Information
	JULIETTE CASTAGNOLA	Cole Information
2000	JAMES DUGANNE	Cole Information
	JULIA OXFORD	Cole Information
	JULIA WEATHERSBY	Cole Information
	COREY DAVIS	Cole Information
1995	TAMARA, CYNTHIA	Cole Information
	TRENHAM, B	Cole Information

332 W COTA ST

Year	Uses	Source
2020	ELENA REQUENA	EDR Digital Archive
	MATIAS REQUENA	EDR Digital Archive
2017	MERCEDES REQUENA	Cole Information
2014	ELENA REQUENA	Cole Information
2010	KELSEY OREILLY	Cole Information
2005	LADY ACE	Cole Information
	LUKE JOHNSTON	Cole Information
	TOM AHMADIAN	Cole Information
	KELSEY OREILLY	Cole Information
2000	SCOTT RUETER	Cole Information
	KELSEY OREILLY	Cole Information
1995	KELLAMS, JOSEPH	Cole Information

333 W COTA ST

Year	Uses	Source
2014	FRANCISZEK SUDER	Cole Information
2010	ERICKA SHAWCROSS	Cole Information
	ALYSSA SCHILLING	Cole Information
2005	MIGUEL ECKSTEIN	Cole Information
	DOUG HERMAN	Cole Information
	MARIA ACOSTA	Cole Information
	ALYSSA SCHILLING	Cole Information

Docusign Envelope ID: 3773F87A-0B89-4932-BA2C-CA8383B3EEAD

FINDINGS

Year	Uses	Source
2000	FELIPA MARTINEZ	Cole Information
	ELENA CASTRO	Cole Information
	ROLFE HORN	Cole Information
1995	VASQUEZ, LUIS F	Cole Information
	CASTRO, ELENA	Cole Information
1992	CASTRO, ELENA	Cole Information

336 W COTA ST

Year	Uses	Source
2020	FELIPE HERNANDEZ	EDR Digital Archive
	THERE HERNANDEZ	EDR Digital Archive
2017	MICHELLE GRISS	Cole Information
	FELIPE HERNANDEZ	Cole Information
	WILLIAM HENDERSON	Cole Information
2014	ANN BOUQUET	Cole Information
2010	JANE FLEISCHMAN	Cole Information
2000	ERNESTO AYALA	Cole Information
1992	PESAPANE, C	Cole Information

W GUTIERREZ ST

217 W GUTIERREZ ST

Year	Uses	Source
2020	LUXURY LIMOUSINE WINE TOURS	EDR Digital Archive
	ROCK STAR TAXI & LIMOUSINE	EDR Digital Archive

220 W GUTIERREZ ST

Year	Uses	Source
2020	PALADIN LAW GROUP LLP	EDR Digital Archive
	REUNION ORIGINALS LLC	EDR Digital Archive
	SKD CORP	EDR Digital Archive

Docusign Envelope ID: 3773F87A-0B89-4932-BA2C-CA8383B3EEAD

FINDINGS

W HALEY ST

132 W HALEY ST

Year	Uses	Source
2020	JANE JACOBS	EDR Digital Archive
	WARREN GRIMSLEY	EDR Digital Archive
2014	WARREN GRIMSLEY	Cole Information
2010	DONALD SHIROISHI	Cole Information
2005	CARL BOLTON	Cole Information
2000	MARI BOLTON	Cole Information

136 W HALEY ST

Year	Uses	Source
2020	PATRICK ABU	EDR Digital Archive
2017	AARON PICK	Cole Information
2014	OCCUPANT UNKNOWN	Cole Information
2010	OCCUPANT UNKNOWN	Cole Information
2005	PATRICK ABU	Cole Information
2000	WILLIAM KEMP	Cole Information
1995	OCCUPANT UNKNOWNN	Cole Information

207 W HALEY ST

Year	Uses	Source
2017	DOMINGA LORENZO	Cole Information
2014	DOMINGA LORENZO	Cole Information
2000	JUAN DONATO	Cole Information

208 W HALEY ST

Year	Uses	Source
2020	VICTOR MENDOZA	EDR Digital Archive
	MARIA SOLIS	EDR Digital Archive
2017	MARCIE MENDOZA	Cole Information
2014	MARCIE MENDOZA	Cole Information
2010	OCCUPANT UNKNOWN	Cole Information
2005	OCCUPANT UNKNOWN	Cole Information
2000	MORENO FLORES	Cole Information

Docusign Envelope ID: 3773F87A-0B89-4932-BA2C-CA8383B3EEAD

FINDINGS

Year	Uses	Source
2000	MIGUEL BARRIGAS	Cole Information
1995	OCCUPANT UNKNOWNN	Cole Information
1992	LORENZO, MIGUEL	Cole Information

209 W HALEY ST

Year	Uses	Source
2017	KATIE BELANGER	Cole Information
2014	JOHN ROSS	Cole Information
2010	JOHN ROSS	Cole Information
2005	APRIL CLARK	Cole Information
	DIANE LYONS	Cole Information
	MATTHEW STONE	Cole Information
	WILLIAM HABIG	Cole Information
	CLAUDIA RANGEL	Cole Information
	MIKE MOUTENOT	Cole Information
2000	MARIA ESTRADA	Cole Information
	MARIA URIARTE	Cole Information
1995	URIARTE, DANIEL	Cole Information
	LARIOS, ANTONIO F	Cole Information
1992	VASQUEZ, TERESA	Cole Information
	LARIOS, ANTONIO	Cole Information

210 W HALEY ST

Year	Uses	Source
2017	MARIA SOLIS	Cole Information
2014	NICOLOS VEGA	Cole Information
2010	MARIA SOLIS	Cole Information
2005	MARIA SOLIS	Cole Information
2000	LAURA SANCHEZ	Cole Information
1995	SOLIS, MARIA E	Cole Information
1992	DONATO, EDUARDO	Cole Information

Docusign Envelope ID: 3773F87A-0B89-4932-BA2C-CA8383B3EEAD

FINDINGS

211 W HALEY ST

Year	Uses	Source
2017	KENNETH CAPPELLA	Cole Information
2014	BRITA DIPPEL	Cole Information
2010	ALEJANDRA NUNEZ	Cole Information
2005	CALI MORENO	Cole Information
2000	ANDRES HUERTA	Cole Information
1995	MORRISON, BRAD	Cole Information

212 W HALEY ST

Year	Uses	Source
2020	MARIA SOLIS	EDR Digital Archive
	LETICIA DONATO	EDR Digital Archive
2005	LUIS DONATO	Cole Information
2000	LUCY GONZALEZ	Cole Information
	LUIS DONATO	Cole Information
1995	DONATO, LUIS	Cole Information
1992	DONATO, LUIS	Cole Information

213 W HALEY ST

Year	Uses	Source
2020	FIGUEROA DANIEL	EDR Digital Archive
	ROBERTO RIOS	EDR Digital Archive
	GUADALUPE MARIA	EDR Digital Archive
2014	OLGA TOBON-TENORIO	Cole Information
2010	OCCUPANT UNKNOWN	Cole Information
2005	ROBERTO RIOS	Cole Information
2000	RODNEY SPAULDING	Cole Information
1995	OCCUPANT UNKNOWNN	Cole Information
1992	PELL, E	Cole Information

214 W HALEY ST

Year	Uses	Source
2020	JEREMY SEIGLE	EDR Digital Archive
	DANIEL SEIGLE	EDR Digital Archive

Docusign Envelope ID: 3773F87A-0B89-4932-BA2C-CA8383B3EEAD

FINDINGS

Year	Uses	Source
2014	JAIME ANDRADE	Cole Information
2010	ANDRADE FARM LABOR INC	Cole Information
2005	OCCUPANT UNKNOWN	Cole Information
1995	VASQUEZ, JOSE E	Cole Information

215 W HALEY ST

Year	Uses	Source
2010	OCCUPANT UNKNOWN	Cole Information
2005	JOSHUA PEMBERTON	Cole Information
2000	OCCUPANT UNKNOWN	Cole Information
1995	OCCUPANT UNKNOWNN	Cole Information

216 W HALEY ST

Year	Uses	Source
2005	TERESA VELAZQUEZ	Cole Information
2000	J GALLION	Cole Information
1995	KRUEGER, WAYNE	Cole Information
1992	LEON, ERNESTO	Cole Information

217 W HALEY ST

Year	Uses	Source
2010	OCCUPANT UNKNOWN	Cole Information
2005	OCCUPANT UNKNOWN	Cole Information

219 W HALEY ST

Year	Uses	Source
2017	GARY COOPER	Cole Information
	GLORIA TRUJILLO	Cole Information
2014	JESSICA HINDS	Cole Information
	GLORIA TRUJILLO	Cole Information
2010	JAMES BECK	Cole Information
	ERIK KOUMVAKALIS	Cole Information
2005	ANA MOROYO	Cole Information
	RICHARD BURLEY	Cole Information
	ANA MORORO	Cole Information

Docusign Envelope ID: 3773F87A-0B89-4932-BA2C-CA8383B3EEAD

FINDINGS

Year	Uses	Source
2005	ANA DINIZ	Cole Information
2000	NOAH CAMPBELL	Cole Information
	NATHAN CAIN	Cole Information
	FRANK BATTS	Cole Information
	RICHARD BURLEY	Cole Information
	LOIS HOLT	Cole Information
1995	GRIMES, KEVIN	Cole Information
	HOLT, LOIS	Cole Information
	NESWOLD, GERALD	Cole Information
	GARLAND, MATTHEW	Cole Information
1992	HOLT, LOIS	Cole Information
	MARHEFKA, ARTHUR JR	Cole Information
	BEACON, CHARLES	Cole Information
	NESWOLD, GERALD	Cole Information

221 W HALEY ST

Year	Uses	Source
2014	T SPRULL	Cole Information
2010	T SPRULL	Cole Information
2005	T SPRULL	Cole Information

222 W HALEY ST

Year	Uses	Source
2020	JOSE BORRAYO	EDR Digital Archive
	MARGARITA LOPEZ	EDR Digital Archive
	EMMA BORRAYO	EDR Digital Archive
2017	EFRAIN BORRAYO	Cole Information
2014	EFRAIN BORRAYO	Cole Information
2010	OCCUPANT UNKNOWN	Cole Information
2005	JOSE BORRAYO	Cole Information
2000	EMMA BORRAYO	Cole Information
1995	OCCUPANT UNKNOWNN	Cole Information
1992	OSTERMAN, HARVEY W	Cole Information

Docusign Envelope ID: 3773F87A-0B89-4932-BA2C-CA8383B3EEAD

FINDINGS

225 W HALEY ST

Year	Uses	Source
2000	RAYMOND MENDOZA	Cole Information

227 W HALEY ST

Year	Uses	Source
2020	SANTA BARBARA NEW HOUSE	EDR Digital Archive
2017	SANTA BARBARA NEW HOUSE I	Cole Information
2014	LEGAL SERVICES	Cole Information
	SANTA BARBARA NEW HOUSE I	Cole Information
2010	LEGAL SERVICES	Cole Information
	NEW HOUSE	Cole Information
2005	NEW HO	Cole Information
	SANTA BARBARA NEW HOUSE INC	Cole Information
	RAYMOND GONZALES	Cole Information
	ERNEST FLORES	Cole Information
	JAVIER GONZALEZ	Cole Information
	BRENT STEVENS	Cole Information
	STEVE MASON	Cole Information
	RICK TRAVIS	Cole Information
	ANTHONY BABECKA	Cole Information
	JOEL DALPOZZO	Cole Information
	ARTURO PLAZA	Cole Information
	TIM RICE	Cole Information
	GEORGE ELLIOTT	Cole Information
	JOSE AREVALO	Cole Information
2000	NEW HOUSE 2	Cole Information
	NEW HOUSE ONE	Cole Information
1995	SANTA BARBARA NEW HOUSE	Cole Information
	TRUAX, GARLAND M	Cole Information
	FULLER, DAVID	Cole Information
1992	SANTABRB NEW HS 2	Cole Information

Docusign Envelope ID: 3773F87A-0B89-4932-BA2C-CA8383B3EEAD

FINDINGS

228 W HALEY ST

Year	Uses	Source
2020	BENJAMIN SANCHEZ	EDR Digital Archive
	BENJAMIN GARCIA	EDR Digital Archive
	MARIA BRAXTON	EDR Digital Archive
	SANCHEZ GARCIA	EDR Digital Archive
	CHRISTINA ESCOBEDO	EDR Digital Archive
	KEVIN GARCIA	EDR Digital Archive
	ALFREDO GARCIA	EDR Digital Archive
2017	ALFREDO GARCIA	Cole Information
2014	OCCUPANT UNKNOWN	Cole Information
2010	OCCUPANT UNKNOWN	Cole Information
2005	OCCUPANT UNKNOWN	Cole Information
2000	KARIN JOHNSON	Cole Information
1995	OCCUPANT UNKNOWNN	Cole Information
1992	MENDOZA, RICHARD S	Cole Information

231 W HALEY ST

Year	Uses	Source
2017	DEBBI DEWEY	Cole Information
	DEBBI KNIGHT	Cole Information
	JESSICA STALLINGS	Cole Information
	ELLEN ULRICH	Cole Information
2014	EDWARD CROWLEY	Cole Information
	RONALD ANTMAN	Cole Information
2010	JOHN SEWAK	Cole Information
	DAVID MCGREADY	Cole Information
	JAVIER CUELLAR	Cole Information
	RONALD ANTMAN	Cole Information
2005	MICHAEL A CABEZUDO ELECTRIC CO	Cole Information
	BILL PERRY	Cole Information
	RICHARD CORNISH	Cole Information
	VINCENT BARRIENTOS	Cole Information
	MICHAEL ALCANTAR	Cole Information

Docusign Envelope ID: 3773F87A-0B89-4932-BA2C-CA8383B3EEAD

FINDINGS

Year	Uses	Source
2005	CARY PETERSON	Cole Information
	JAVIER CUELLAR	Cole Information
	ROBERT FORCE	Cole Information
1995	MEDEL, JUAN	Cole Information

236 W HALEY ST

Year	Uses	Source
2017	SANTA BARBARA ELEMENTARY & HIGH SCHO	Cole Information
2010	LAS FLORES STATE PRESCHOOL	Cole Information
2005	LAS FLORES STATE PRE SCHOOL	Cole Information
2000	SANTA BARBARA ELEMENTARY & HIGH SCHOOL DISTRICT	Cole Information

309 W HALEY ST

Year	Uses	Source
2020	D LOZA	EDR Digital Archive
	RODRIGO GRANADOS	EDR Digital Archive
	S LOZA	EDR Digital Archive
2017	EVELIA GARCIA	Cole Information
2014	EVELIA GARCIA	Cole Information
2010	JAIME MAYORAL	Cole Information
1992	HIGUERA, NORMA	Cole Information
	LARA, MARIO	Cole Information

314 W HALEY ST

Year	Uses	Source
2014	LOS TARASCOS BAKERY & DELI	Cole Information
2010	LOS TARASCOS BAKERY & DELI	Cole Information

Docusign Envelope ID: 3773F87A-0B89-4932-BA2C-CA8383B3EEAD

FINDINGS

ADJOINING PROPERTY: ADDRESSES NOT IDENTIFIED IN RESEARCH SOURCE

The following Adjoining Property addresses were researched for this report, and the addresses were not identified in research source.

Address Researched	Address Not Identified in Research Source
1 513 DE LA VINA SBAR	2020, 2017, 2014, 2010, 2005, 2002, 2000, 1995, 1992, 1985, 1981, 1975, 1970, 1965, 1961, 1955, 1951, 1945, 1940, 1935, 1931, 1926, 1920
132 HALEY RD	2020, 2017, 2014, 2010, 2005, 2002, 2000, 1995, 1992, 1990, 1985, 1981, 1975, 1970, 1965, 1961, 1955, 1945, 1940, 1935, 1931, 1926, 1920
132 HALEY ST	2020, 2017, 2014, 2010, 2005, 2002, 2000, 1995, 1992, 1990, 1985, 1981, 1975, 1970, 1965, 1961, 1955, 1951, 1940, 1935, 1931, 1926, 1920
132 HALEY ST	2020, 2017, 2014, 2010, 2005, 2002, 2000, 1995, 1992, 1990, 1985, 1981, 1975, 1970, 1965, 1955, 1951, 1945, 1940, 1935, 1931, 1926, 1920
132 HALEY ST	2020, 2017, 2014, 2010, 2005, 2002, 2000, 1995, 1992, 1990, 1985, 1981, 1975, 1970, 1965, 1961, 1955, 1951, 1945, 1935, 1931, 1926, 1920
132 HALEY ST	2020, 2017, 2014, 2010, 2005, 2002, 2000, 1995, 1992, 1990, 1985, 1981, 1975, 1970, 1965, 1961, 1955, 1951, 1945, 1940, 1931, 1926, 1920
132 HALEY ST	2020, 2017, 2014, 2010, 2005, 2002, 2000, 1995, 1992, 1990, 1985, 1981, 1975, 1970, 1965, 1961, 1955, 1951, 1945, 1940, 1935, 1926, 1920
132 HALEY ST	2020, 2017, 2014, 2010, 2005, 2002, 2000, 1995, 1992, 1990, 1985, 1981, 1975, 1970, 1965, 1961, 1955, 1951, 1945, 1940, 1935, 1931, 1926
132 HALEY ST	2020, 2017, 2014, 2010, 2005, 2000, 1995, 1992, 1990, 1985, 1981, 1975, 1970, 1965, 1961, 1955, 1951, 1945, 1940, 1935, 1931, 1926, 1920
132 HALEY ST	2020, 2017, 2014, 2010, 2005, 2002, 2000, 1995, 1992, 1985, 1981, 1975, 1970, 1965, 1961, 1955, 1951, 1945, 1940, 1935, 1931, 1926, 1920
132 W HALEY ST	2020, 2017, 2014, 2010, 2005, 2002, 1995, 1992, 1990, 1985, 1981, 1975, 1970, 1965, 1961, 1955, 1951, 1945, 1940, 1935, 1931, 1926, 1920
132 W HALEY ST	2020, 2017, 2014, 2010, 2002, 2000, 1995, 1992, 1990, 1985, 1981, 1975, 1970, 1965, 1961, 1955, 1951, 1945, 1940, 1935, 1931, 1926, 1920
132 W HALEY ST	2017, 2014, 2010, 2005, 2002, 2000, 1995, 1992, 1990, 1985, 1981, 1975, 1970, 1965, 1961, 1955, 1951, 1945, 1940, 1935, 1931, 1926, 1920
132 W HALEY ST	2020, 2017, 2010, 2005, 2002, 2000, 1995, 1992, 1990, 1985, 1981, 1975, 1970, 1965, 1961, 1955, 1951, 1945, 1940, 1935, 1931, 1926, 1920
132 W HALEY ST	2020, 2017, 2014, 2005, 2002, 2000, 1995, 1992, 1990, 1985, 1981, 1975, 1970, 1965, 1961, 1955, 1951, 1945, 1940, 1935, 1931, 1926, 1920
136 HALEY RD	2020, 2017, 2014, 2010, 2005, 2002, 2000, 1995, 1992, 1990, 1985, 1981, 1975, 1970, 1965, 1961, 1955, 1945, 1940, 1935, 1931, 1926, 1920
136 HALEY ST	2020, 2017, 2014, 2010, 2005, 2002, 2000, 1995, 1992, 1990, 1985, 1981, 1975, 1970, 1965, 1961, 1955, 1951, 1940, 1935, 1931, 1926, 1920
136 HALEY ST	2020, 2017, 2014, 2010, 2005, 2002, 2000, 1995, 1992, 1990, 1985, 1981, 1975, 1970, 1965, 1955, 1951, 1945, 1940, 1935, 1931, 1926, 1920
136 HALEY ST	2020, 2017, 2014, 2010, 2005, 2002, 2000, 1995, 1992, 1990, 1985, 1981, 1975, 1970, 1965, 1961, 1955, 1951, 1945, 1940, 1935, 1931, 1926

Docusign Envelope ID: 3773F87A-0B89-4932-BA2C-CA8383B3EEAD

FINDINGS

Address Researched	Address Not Identified in Research Source
136 HALEY ST	2020, 2017, 2014, 2010, 2005, 2002, 2000, 1995, 1992, 1990, 1985, 1981, 1975, 1970, 1965, 1961, 1955, 1951, 1945, 1940, 1935, 1926, 1920
136 HALEY ST	2020, 2017, 2014, 2010, 2005, 2002, 2000, 1995, 1992, 1990, 1985, 1981, 1975, 1970, 1965, 1961, 1955, 1951, 1945, 1940, 1931, 1926, 1920
136 HALEY ST	2020, 2017, 2014, 2010, 2005, 2002, 2000, 1995, 1992, 1990, 1985, 1981, 1975, 1970, 1965, 1961, 1955, 1951, 1945, 1935, 1931, 1926, 1920
136 HALEY ST	2020, 2017, 2014, 2010, 2005, 2000, 1995, 1992, 1990, 1985, 1981, 1975, 1970, 1965, 1961, 1955, 1951, 1945, 1940, 1935, 1931, 1926, 1920
136 W HALEY ST	2020, 2017, 2014, 2010, 2005, 2002, 1995, 1992, 1990, 1985, 1981, 1975, 1970, 1965, 1961, 1955, 1951, 1945, 1940, 1935, 1931, 1926, 1920
136 W HALEY ST	2020, 2017, 2014, 2010, 2002, 2000, 1995, 1992, 1990, 1985, 1981, 1975, 1970, 1965, 1961, 1955, 1951, 1945, 1940, 1935, 1931, 1926, 1920
136 W HALEY ST	2020, 2014, 2010, 2005, 2002, 2000, 1995, 1992, 1990, 1985, 1981, 1975, 1970, 1965, 1961, 1955, 1951, 1945, 1940, 1935, 1931, 1926, 1920
136 W HALEY ST	2020, 2017, 2014, 2010, 2005, 2002, 2000, 1992, 1990, 1985, 1981, 1975, 1970, 1965, 1961, 1955, 1951, 1945, 1940, 1935, 1931, 1926, 1920
136 W HALEY ST	2020, 2017, 2014, 2005, 2002, 2000, 1995, 1992, 1990, 1985, 1981, 1975, 1970, 1965, 1961, 1955, 1951, 1945, 1940, 1935, 1931, 1926, 1920
136 W HALEY ST	2020, 2017, 2010, 2005, 2002, 2000, 1995, 1992, 1990, 1985, 1981, 1975, 1970, 1965, 1961, 1955, 1951, 1945, 1940, 1935, 1931, 1926, 1920
136 W HALEY ST	2017, 2014, 2010, 2005, 2002, 2000, 1995, 1992, 1990, 1985, 1981, 1975, 1970, 1965, 1961, 1955, 1951, 1945, 1940, 1935, 1931, 1926, 1920
200 COTTAGE GROVE AVE	2020, 2017, 2014, 2010, 2002, 2000, 1995, 1992, 1990, 1985, 1981, 1975, 1970, 1965, 1961, 1955, 1951, 1945, 1940, 1935, 1931, 1926, 1920
201 HALEY ST	2020, 2017, 2014, 2010, 2005, 2002, 2000, 1995, 1992, 1990, 1985, 1981, 1975, 1970, 1965, 1961, 1955, 1951, 1940, 1935, 1931, 1926, 1920
204 COTR AGE GROVE AVE	2020, 2017, 2014, 2010, 2005, 2002, 2000, 1995, 1992, 1990, 1985, 1975, 1970, 1965, 1961, 1955, 1951, 1945, 1940, 1935, 1931, 1926, 1920
204 COTTAGE GROVE AVE	2020, 2017, 2014, 2010, 2005, 2002, 2000, 1995, 1992, 1990, 1985, 1981, 1970, 1965, 1961, 1955, 1951, 1945, 1940, 1935, 1931, 1926, 1920
204 COTTAGE GROVE AVE	2020, 2017, 2014, 2010, 2005, 2002, 2000, 1995, 1992, 1990, 1985, 1981, 1975, 1965, 1961, 1955, 1951, 1945, 1940, 1935, 1931, 1926, 1920
204 COTTAGE GROVE AVE	2020, 2017, 2014, 2010, 2005, 2002, 2000, 1995, 1992, 1990, 1985, 1981, 1975, 1970, 1961, 1955, 1951, 1945, 1940, 1935, 1931, 1926, 1920
204 COTTAGE GROVE AVE	2020, 2017, 2014, 2010, 2005, 2002, 2000, 1995, 1992, 1990, 1985, 1981, 1975, 1970, 1965, 1955, 1951, 1945, 1940, 1935, 1931, 1926, 1920
204 COTTAGE GROVE AVE	2020, 2017, 2014, 2010, 2002, 2000, 1995, 1992, 1990, 1985, 1981, 1975, 1970, 1965, 1961, 1955, 1951, 1945, 1940, 1935, 1931, 1926, 1920
204 COTTAGE GROVE AVE	2020, 2017, 2014, 2005, 2002, 2000, 1995, 1992, 1990, 1985, 1981, 1975, 1970, 1965, 1961, 1955, 1951, 1945, 1940, 1935, 1931, 1926, 1920
204 COTTAGE GROVE AVE	2020, 2017, 2014, 2010, 2005, 2000, 1995, 1992, 1990, 1985, 1981, 1975, 1970, 1965, 1961, 1955, 1951, 1945, 1940, 1935, 1931, 1926, 1920
204 COTTAGE GROVE AVE	2020, 2014, 2010, 2005, 2002, 2000, 1995, 1992, 1990, 1985, 1981, 1975, 1970, 1965, 1961, 1955, 1951, 1945, 1940, 1935, 1931, 1926, 1920

Docusign Envelope ID: 3773F87A-0B89-4932-BA2C-CA8383B3EEAD

FINDINGS

Address Researched	Address Not Identified in Research Source
204 COTTAGE GROVE AVE	2020, 2017, 2014, 2010, 2005, 2002, 2000, 1992, 1990, 1985, 1981, 1975, 1970, 1965, 1961, 1955, 1951, 1945, 1940, 1935, 1931, 1926, 1920
204 COTTAGE GROVE AVE	2020, 2017, 2014, 2010, 2005, 2002, 2000, 1995, 1992, 1990, 1981, 1975, 1970, 1965, 1961, 1955, 1951, 1945, 1940, 1935, 1931, 1926, 1920
204 COTTAGE GROVE AVE	2020, 2017, 2014, 2010, 2005, 2002, 2000, 1995, 1992, 1990, 1985, 1981, 1975, 1970, 1965, 1961, 1951, 1945, 1940, 1935, 1931, 1926, 1920
204 COTTAGE GROVE AVE	2020, 2017, 2014, 2010, 2005, 2002, 2000, 1995, 1992, 1990, 1985, 1981, 1975, 1970, 1965, 1961, 1955, 1945, 1940, 1935, 1931, 1926, 1920
204 COTTAGE GROVE AVE	2020, 2017, 2014, 2010, 2005, 2002, 2000, 1995, 1992, 1990, 1985, 1981, 1975, 1970, 1965, 1961, 1955, 1951, 1940, 1935, 1931, 1926, 1920
204 COTTAGE GROVE AVE	2020, 2017, 2010, 2005, 2002, 2000, 1995, 1992, 1990, 1985, 1981, 1975, 1970, 1965, 1961, 1955, 1951, 1945, 1940, 1935, 1931, 1926, 1920
204 COTTAGE GROVE AVE	2020, 2017, 2014, 2010, 2005, 2002, 2000, 1995, 1992, 1990, 1985, 1981, 1975, 1970, 1965, 1961, 1955, 1951, 1945, 1940, 1935, 1926, 1920
204 COTTAGE GROVE AVE	2020, 2017, 2014, 2010, 2005, 2002, 2000, 1995, 1992, 1990, 1985, 1981, 1975, 1970, 1965, 1961, 1955, 1951, 1945, 1935, 1931, 1926, 1920
204 COTTAGE GROVE AVE	2020, 2017, 2014, 2010, 2005, 2002, 2000, 1995, 1992, 1990, 1985, 1981, 1975, 1970, 1965, 1961, 1955, 1951, 1945, 1940, 1931, 1926, 1920
204 COTTAGE GROVE AVE	2020, 2017, 2014, 2010, 2005, 2002, 2000, 1995, 1992, 1990, 1985, 1981, 1975, 1970, 1965, 1961, 1955, 1951, 1945, 1940, 1935, 1931, 1920
204 COTTAGE GROVE AVE	2020, 2017, 2014, 2010, 2005, 2002, 2000, 1995, 1992, 1990, 1985, 1981, 1975, 1970, 1965, 1961, 1955, 1951, 1945, 1940, 1935, 1931, 1926
205 COTTAGE GROVE AVE	2020, 2017, 2014, 2010, 2005, 2002, 2000, 1995, 1992, 1990, 1985, 1981, 1975, 1970, 1965, 1961, 1955, 1951, 1945, 1940, 1935, 1931, 1926
205 COTTAGE GROVE AVE	2020, 2017, 2014, 2010, 2005, 2002, 2000, 1995, 1992, 1990, 1985, 1981, 1975, 1970, 1965, 1961, 1955, 1951, 1945, 1940, 1935, 1931, 1920
205 COTTAGE GROVE AVE	2020, 2017, 2014, 2010, 2005, 2002, 2000, 1995, 1992, 1990, 1985, 1981, 1975, 1970, 1965, 1961, 1955, 1951, 1945, 1940, 1931, 1926, 1920
205 COTTAGE GROVE AVE	2020, 2017, 2014, 2010, 2005, 2002, 2000, 1995, 1992, 1990, 1985, 1981, 1975, 1970, 1965, 1961, 1955, 1951, 1945, 1940, 1935, 1926, 1920
205 HALEY ST	2020, 2017, 2014, 2010, 2005, 2002, 2000, 1995, 1992, 1990, 1985, 1981, 1975, 1970, 1965, 1955, 1951, 1945, 1940, 1935, 1931, 1926, 1920
207 HALEY	2020, 2017, 2014, 2010, 2005, 2002, 2000, 1995, 1992, 1990, 1985, 1981, 1975, 1970, 1965, 1961, 1951, 1945, 1940, 1935, 1931, 1926, 1920
207 HALEY RD	2020, 2017, 2014, 2010, 2005, 2002, 2000, 1995, 1992, 1990, 1985, 1981, 1975, 1970, 1965, 1961, 1955, 1945, 1940, 1935, 1931, 1926, 1920
207 HALEY ST	2020, 2017, 2014, 2010, 2005, 2002, 2000, 1995, 1992, 1990, 1985, 1981, 1975, 1970, 1965, 1961, 1955, 1951, 1940, 1935, 1931, 1926, 1920
207 HALEY ST	2020, 2017, 2014, 2010, 2005, 2002, 2000, 1995, 1992, 1990, 1985, 1981, 1975, 1970, 1965, 1955, 1951, 1945, 1940, 1935, 1931, 1926, 1920
207 HALEY ST	2020, 2017, 2014, 2010, 2005, 2002, 2000, 1995, 1992, 1990, 1985, 1975, 1970, 1965, 1961, 1955, 1951, 1945, 1940, 1935, 1931, 1926, 1920
207 HALEY ST	2020, 2017, 2014, 2010, 2005, 2002, 2000, 1995, 1992, 1990, 1985, 1981, 1970, 1965, 1961, 1955, 1951, 1945, 1940, 1935, 1931, 1926, 1920

Docusign Envelope ID: 3773F87A-0B89-4932-BA2C-CA8383B3EEAD

FINDINGS

Address Researched	Address Not Identified in Research Source
207 HALEY ST	2020, 2017, 2014, 2010, 2005, 2002, 2000, 1995, 1992, 1990, 1985, 1981, 1975, 1965, 1961, 1955, 1951, 1945, 1940, 1935, 1931, 1926, 1920
207 HALEY ST	2020, 2017, 2014, 2010, 2005, 2002, 2000, 1995, 1992, 1990, 1985, 1981, 1975, 1970, 1965, 1961, 1955, 1951, 1945, 1935, 1931, 1926, 1920
207 HALEY ST	2020, 2017, 2014, 2010, 2005, 2002, 2000, 1995, 1992, 1990, 1985, 1981, 1975, 1970, 1965, 1961, 1955, 1951, 1945, 1940, 1931, 1926, 1920
207 HALEY ST	2020, 2017, 2014, 2010, 2005, 2002, 2000, 1995, 1992, 1990, 1985, 1981, 1975, 1970, 1965, 1961, 1955, 1951, 1945, 1940, 1935, 1926, 1920
207 HALEY ST	2020, 2017, 2014, 2010, 2005, 2002, 2000, 1995, 1992, 1990, 1981, 1975, 1970, 1965, 1961, 1955, 1951, 1945, 1940, 1935, 1931, 1926, 1920
207 HALEY ST	2020, 2017, 2014, 2010, 2005, 2000, 1995, 1992, 1990, 1985, 1981, 1975, 1970, 1965, 1961, 1955, 1951, 1945, 1940, 1935, 1931, 1926, 1920
207 W HALEY ST	2020, 2017, 2014, 2010, 2005, 2002, 1995, 1992, 1990, 1985, 1981, 1975, 1970, 1965, 1961, 1955, 1951, 1945, 1940, 1935, 1931, 1926, 1920
207 W HALEY ST	2020, 2014, 2010, 2005, 2002, 2000, 1995, 1992, 1990, 1985, 1981, 1975, 1970, 1965, 1961, 1955, 1951, 1945, 1940, 1935, 1931, 1926, 1920
207 W HALEY ST	2020, 2017, 2010, 2005, 2002, 2000, 1995, 1992, 1990, 1985, 1981, 1975, 1970, 1965, 1961, 1955, 1951, 1945, 1940, 1935, 1931, 1926, 1920
208 COTR AGE GROVE AVE	2020, 2017, 2014, 2010, 2005, 2002, 2000, 1995, 1992, 1990, 1985, 1975, 1970, 1965, 1961, 1955, 1951, 1945, 1940, 1935, 1931, 1926, 1920
208 COTTAGE GROVE AVE	2020, 2017, 2014, 2010, 2005, 2002, 2000, 1995, 1992, 1990, 1985, 1981, 1970, 1965, 1961, 1955, 1951, 1945, 1940, 1935, 1931, 1926, 1920
208 COTTAGE GROVE AVE	2020, 2017, 2014, 2010, 2005, 2002, 2000, 1995, 1992, 1990, 1985, 1981, 1975, 1970, 1965, 1955, 1951, 1945, 1940, 1935, 1931, 1926, 1920
208 COTTAGE GROVE AVE	2020, 2017, 2014, 2010, 2005, 2002, 2000, 1995, 1992, 1990, 1985, 1981, 1975, 1970, 1961, 1955, 1951, 1945, 1940, 1935, 1931, 1926, 1920
208 COTTAGE GROVE AVE	2020, 2017, 2014, 2010, 2005, 2002, 2000, 1995, 1992, 1990, 1985, 1981, 1975, 1965, 1961, 1955, 1951, 1945, 1940, 1935, 1931, 1926, 1920
208 COTTAGE GROVE AVE	2020, 2017, 2014, 2010, 2005, 2002, 2000, 1995, 1992, 1990, 1981, 1975, 1970, 1965, 1961, 1955, 1951, 1945, 1940, 1935, 1931, 1926, 1920
208 COTTAGE GROVE AVE	2020, 2017, 2014, 2010, 2005, 2002, 2000, 1995, 1990, 1985, 1981, 1975, 1970, 1965, 1961, 1955, 1951, 1945, 1940, 1935, 1931, 1926, 1920
208 COTTAGE GROVE AVE	2020, 2017, 2014, 2010, 2005, 2002, 2000, 1992, 1990, 1985, 1981, 1975, 1970, 1965, 1961, 1955, 1951, 1945, 1940, 1935, 1931, 1926, 1920
208 COTTAGE GROVE AVE	2020, 2014, 2010, 2005, 2002, 2000, 1995, 1992, 1990, 1985, 1981, 1975, 1970, 1965, 1961, 1955, 1951, 1945, 1940, 1935, 1931, 1926, 1920
208 COTTAGE GROVE AVE	2020, 2017, 2014, 2010, 2005, 2000, 1995, 1992, 1990, 1985, 1981, 1975, 1970, 1965, 1961, 1955, 1951, 1945, 1940, 1935, 1931, 1926, 1920
208 COTTAGE GROVE AVE	2020, 2017, 2014, 2005, 2002, 2000, 1995, 1992, 1990, 1985, 1981, 1975, 1970, 1965, 1961, 1955, 1951, 1945, 1940, 1935, 1931, 1926, 1920
208 COTTAGE GROVE AVE	2020, 2017, 2014, 2010, 2002, 2000, 1995, 1992, 1990, 1985, 1981, 1975, 1970, 1965, 1961, 1955, 1951, 1945, 1940, 1935, 1931, 1926, 1920
208 COTTAGE GROVE AVE	2020, 2017, 2014, 2010, 2005, 2002, 2000, 1995, 1992, 1990, 1985, 1981, 1975, 1970, 1965, 1961, 1955, 1951, 1940, 1935, 1931, 1926, 1920

Docusign Envelope ID: 3773F87A-0B89-4932-BA2C-CA8383B3EEAD

FINDINGS

Address Researched	Address Not Identified in Research Source
208 COTTAGE GROVE AVE	2020, 2017, 2014, 2010, 2005, 2002, 2000, 1995, 1992, 1985, 1981, 1975, 1970, 1965, 1961, 1955, 1951, 1945, 1940, 1935, 1931, 1926, 1920
208 COTTAGE GROVE AVE	2020, 2017, 2014, 2010, 2005, 2002, 2000, 1995, 1992, 1990, 1985, 1981, 1975, 1970, 1965, 1961, 1955, 1945, 1940, 1935, 1931, 1926, 1920
208 COTTAGE GROVE AVE	2020, 2017, 2014, 2010, 2005, 2002, 2000, 1995, 1992, 1990, 1985, 1981, 1975, 1970, 1965, 1961, 1951, 1945, 1940, 1935, 1931, 1926, 1920
208 COTTAGE GROVE AVE	2020, 2017, 2010, 2005, 2002, 2000, 1995, 1992, 1990, 1985, 1981, 1975, 1970, 1965, 1961, 1955, 1951, 1945, 1940, 1935, 1931, 1926, 1920
208 COTTAGE GROVE AVE	2017, 2014, 2010, 2005, 2002, 2000, 1995, 1992, 1990, 1985, 1981, 1975, 1970, 1965, 1961, 1955, 1951, 1945, 1940, 1935, 1931, 1926, 1920
208 COTTAGE GROVE AVE	2020, 2017, 2014, 2010, 2005, 2002, 2000, 1995, 1992, 1990, 1985, 1981, 1975, 1970, 1965, 1961, 1955, 1951, 1945, 1940, 1935, 1931, 1920
208 COTTAGE GROVE AVE	2020, 2017, 2014, 2010, 2005, 2002, 2000, 1995, 1992, 1990, 1985, 1981, 1975, 1970, 1965, 1961, 1955, 1951, 1945, 1940, 1935, 1931, 1926
208 COTTAGE GROVE AVE	2020, 2017, 2014, 2010, 2005, 2002, 2000, 1995, 1992, 1990, 1985, 1981, 1975, 1970, 1965, 1961, 1955, 1951, 1945, 1940, 1935, 1926, 1920
208 COTTAGE GROVE AVE	2020, 2017, 2014, 2010, 2005, 2002, 2000, 1995, 1992, 1990, 1985, 1981, 1975, 1970, 1965, 1961, 1955, 1951, 1945, 1940, 1931, 1926, 1920
208 COTTAGE GROVE AVE	2020, 2017, 2014, 2010, 2005, 2002, 2000, 1995, 1992, 1990, 1985, 1981, 1975, 1970, 1965, 1961, 1955, 1951, 1945, 1935, 1931, 1926, 1920
208 HALEY	2020, 2017, 2014, 2010, 2005, 2002, 2000, 1995, 1992, 1990, 1985, 1981, 1975, 1970, 1965, 1961, 1955, 1951, 1945, 1940, 1935, 1931, 1920
208 HALEY	2020, 2017, 2014, 2010, 2005, 2002, 2000, 1995, 1992, 1990, 1985, 1981, 1975, 1970, 1965, 1961, 1951, 1945, 1940, 1935, 1931, 1926, 1920
208 HALEY RD	2020, 2017, 2014, 2010, 2005, 2002, 2000, 1995, 1992, 1990, 1985, 1981, 1975, 1970, 1965, 1961, 1955, 1945, 1940, 1935, 1931, 1926, 1920
208 HALEY ST	2020, 2017, 2014, 2010, 2005, 2002, 2000, 1995, 1992, 1990, 1985, 1981, 1975, 1970, 1965, 1961, 1955, 1951, 1940, 1935, 1931, 1926, 1920
208 HALEY ST	2020, 2017, 2014, 2010, 2005, 2002, 2000, 1995, 1992, 1990, 1985, 1981, 1975, 1970, 1965, 1955, 1951, 1945, 1940, 1935, 1931, 1926, 1920
208 HALEY ST	2020, 2017, 2014, 2010, 2005, 2002, 2000, 1995, 1992, 1990, 1985, 1981, 1975, 1965, 1961, 1955, 1951, 1945, 1940, 1935, 1931, 1926, 1920
208 HALEY ST	2020, 2017, 2014, 2010, 2005, 2002, 2000, 1995, 1992, 1990, 1985, 1981, 1970, 1965, 1961, 1955, 1951, 1945, 1940, 1935, 1931, 1926, 1920
208 HALEY ST	2020, 2017, 2014, 2010, 2005, 2002, 2000, 1995, 1992, 1990, 1985, 1975, 1970, 1965, 1961, 1955, 1951, 1945, 1940, 1935, 1931, 1926, 1920
208 HALEY ST	2020, 2017, 2014, 2010, 2005, 2002, 2000, 1995, 1992, 1990, 1985, 1981, 1975, 1970, 1965, 1961, 1955, 1951, 1945, 1940, 1935, 1926, 1920
208 HALEY ST	2020, 2017, 2014, 2010, 2005, 2002, 2000, 1995, 1992, 1990, 1985, 1981, 1975, 1970, 1965, 1961, 1955, 1951, 1945, 1940, 1931, 1926, 1920
208 HALEY ST	2020, 2017, 2014, 2010, 2005, 2002, 2000, 1995, 1992, 1990, 1985, 1981, 1975, 1970, 1965, 1961, 1955, 1951, 1945, 1935, 1931, 1926, 1920
208 HALEY ST	2020, 2017, 2014, 2010, 2005, 2002, 2000, 1995, 1992, 1990, 1981, 1975, 1970, 1965, 1961, 1955, 1951, 1945, 1940, 1935, 1931, 1926, 1920

Docusign Envelope ID: 3773F87A-0B89-4932-BA2C-CA8383B3EEAD

FINDINGS

Address Researched	Address Not Identified in Research Source
208 W HALEY ST	2020, 2014, 2010, 2005, 2002, 2000, 1995, 1992, 1990, 1985, 1981, 1975, 1970, 1965, 1961, 1955, 1951, 1945, 1940, 1935, 1931, 1926, 1920
208 W HALEY ST	2020, 2017, 2014, 2010, 2005, 2002, 2000, 1992, 1990, 1985, 1981, 1975, 1970, 1965, 1961, 1955, 1951, 1945, 1940, 1935, 1931, 1926, 1920
208 W HALEY ST	2020, 2017, 2014, 2010, 2005, 2002, 1995, 1992, 1990, 1985, 1981, 1975, 1970, 1965, 1961, 1955, 1951, 1945, 1940, 1935, 1931, 1926, 1920
208 W HALEY ST	2020, 2017, 2014, 2010, 2002, 2000, 1995, 1992, 1990, 1985, 1981, 1975, 1970, 1965, 1961, 1955, 1951, 1945, 1940, 1935, 1931, 1926, 1920
208 W HALEY ST	2020, 2017, 2010, 2005, 2002, 2000, 1995, 1992, 1990, 1985, 1981, 1975, 1970, 1965, 1961, 1955, 1951, 1945, 1940, 1935, 1931, 1926, 1920
208 W HALEY ST	2020, 2017, 2014, 2005, 2002, 2000, 1995, 1992, 1990, 1985, 1981, 1975, 1970, 1965, 1961, 1955, 1951, 1945, 1940, 1935, 1931, 1926, 1920
208 W HALEY ST	2017, 2014, 2010, 2005, 2002, 2000, 1995, 1992, 1990, 1985, 1981, 1975, 1970, 1965, 1961, 1955, 1951, 1945, 1940, 1935, 1931, 1926, 1920
208 W HALEY ST	2020, 2017, 2014, 2010, 2005, 2002, 2000, 1995, 1990, 1985, 1981, 1975, 1970, 1965, 1961, 1955, 1951, 1945, 1940, 1935, 1931, 1926, 1920
209 COTR AGE GROVE AVE	2020, 2017, 2014, 2010, 2005, 2002, 2000, 1995, 1992, 1990, 1985, 1975, 1970, 1965, 1961, 1955, 1951, 1945, 1940, 1935, 1931, 1926, 1920
209 COTTAGE GROVE AVE	2020, 2017, 2014, 2010, 2005, 2002, 2000, 1995, 1992, 1990, 1985, 1981, 1970, 1965, 1961, 1955, 1951, 1945, 1940, 1935, 1931, 1926, 1920
209 COTTAGE GROVE AVE	2020, 2017, 2014, 2010, 2005, 2002, 2000, 1995, 1992, 1990, 1985, 1981, 1975, 1965, 1961, 1955, 1951, 1945, 1940, 1935, 1931, 1926, 1920
209 COTTAGE GROVE AVE	2020, 2017, 2014, 2010, 2005, 2002, 2000, 1995, 1992, 1990, 1985, 1981, 1975, 1970, 1961, 1955, 1951, 1945, 1940, 1935, 1931, 1926, 1920
209 COTTAGE GROVE AVE	2020, 2017, 2014, 2010, 2005, 2002, 2000, 1995, 1992, 1990, 1985, 1981, 1975, 1970, 1965, 1955, 1951, 1945, 1940, 1935, 1931, 1926, 1920
209 COTTAGE GROVE AVE	2020, 2017, 2014, 2010, 2002, 2000, 1995, 1992, 1990, 1985, 1981, 1975, 1970, 1965, 1961, 1955, 1951, 1945, 1940, 1935, 1931, 1926, 1920
209 COTTAGE GROVE AVE	2020, 2017, 2014, 2005, 2002, 2000, 1995, 1992, 1990, 1985, 1981, 1975, 1970, 1965, 1961, 1955, 1951, 1945, 1940, 1935, 1931, 1926, 1920
209 COTTAGE GROVE AVE	2020, 2017, 2014, 2010, 2005, 2000, 1995, 1992, 1990, 1985, 1981, 1975, 1970, 1965, 1961, 1955, 1951, 1945, 1940, 1935, 1931, 1926, 1920
209 COTTAGE GROVE AVE	2020, 2017, 2014, 2010, 2005, 2002, 1995, 1992, 1990, 1985, 1981, 1975, 1970, 1965, 1961, 1955, 1951, 1945, 1940, 1935, 1931, 1926, 1920
209 COTTAGE GROVE AVE	2020, 2017, 2014, 2010, 2005, 2002, 2000, 1992, 1990, 1985, 1981, 1975, 1970, 1965, 1961, 1955, 1951, 1945, 1940, 1935, 1931, 1926, 1920
209 COTTAGE GROVE AVE	2020, 2017, 2014, 2010, 2005, 2002, 2000, 1995, 1990, 1985, 1981, 1975, 1970, 1965, 1961, 1955, 1951, 1945, 1940, 1935, 1931, 1926, 1920
209 COTTAGE GROVE AVE	2020, 2017, 2014, 2010, 2005, 2002, 2000, 1995, 1992, 1990, 1981, 1975, 1970, 1965, 1961, 1955, 1951, 1945, 1940, 1935, 1931, 1926, 1920
209 COTTAGE GROVE AVE	2020, 2017, 2014, 2010, 2005, 2002, 2000, 1995, 1992, 1990, 1985, 1981, 1975, 1970, 1965, 1961, 1951, 1945, 1940, 1935, 1931, 1926, 1920
209 COTTAGE GROVE AVE	2020, 2017, 2014, 2010, 2005, 2002, 2000, 1995, 1992, 1990, 1985, 1981, 1975, 1970, 1965, 1961, 1955, 1945, 1940, 1935, 1931, 1926, 1920

Docusign Envelope ID: 3773F87A-0B89-4932-BA2C-CA8383B3EEAD

FINDINGS

Address Researched	Address Not Identified in Research Source
209 COTTAGE GROVE AVE	2020, 2017, 2014, 2010, 2005, 2002, 2000, 1995, 1992, 1985, 1981, 1975, 1970, 1965, 1961, 1955, 1951, 1945, 1940, 1935, 1931, 1926, 1920
209 COTTAGE GROVE AVE	2020, 2017, 2014, 2010, 2005, 2002, 2000, 1995, 1992, 1990, 1985, 1981, 1975, 1970, 1965, 1961, 1955, 1951, 1940, 1935, 1931, 1926, 1920
209 COTTAGE GROVE AVE	2017, 2014, 2010, 2005, 2002, 2000, 1995, 1992, 1990, 1985, 1981, 1975, 1970, 1965, 1961, 1955, 1951, 1945, 1940, 1935, 1931, 1926, 1920
209 COTTAGE GROVE AVE	2020, 2017, 2010, 2005, 2002, 2000, 1995, 1992, 1990, 1985, 1981, 1975, 1970, 1965, 1961, 1955, 1951, 1945, 1940, 1935, 1931, 1926, 1920
209 COTTAGE GROVE AVE	2020, 2017, 2014, 2010, 2005, 2002, 2000, 1995, 1992, 1990, 1985, 1981, 1975, 1970, 1965, 1961, 1955, 1951, 1945, 1940, 1935, 1926, 1920
209 COTTAGE GROVE AVE	2020, 2017, 2014, 2010, 2005, 2002, 2000, 1995, 1992, 1990, 1985, 1981, 1975, 1970, 1965, 1961, 1955, 1951, 1945, 1935, 1931, 1926, 1920
209 COTTAGE GROVE AVE	2020, 2017, 2014, 2010, 2005, 2002, 2000, 1995, 1992, 1990, 1985, 1981, 1975, 1970, 1965, 1961, 1955, 1951, 1945, 1940, 1931, 1926, 1920
209 COTTAGE GROVE AVE	2020, 2017, 2014, 2010, 2005, 2002, 2000, 1995, 1992, 1990, 1985, 1981, 1975, 1970, 1965, 1961, 1955, 1951, 1945, 1940, 1935, 1931, 1920
209 COTTAGE GROVE AVE	2020, 2017, 2014, 2010, 2005, 2002, 2000, 1995, 1992, 1990, 1985, 1981, 1975, 1970, 1965, 1961, 1955, 1951, 1945, 1940, 1935, 1931, 1926
209 HALEY	2020, 2017, 2014, 2010, 2005, 2002, 2000, 1995, 1992, 1990, 1985, 1981, 1975, 1970, 1965, 1961, 1955, 1951, 1945, 1940, 1935, 1931, 1920
209 HALEY	2020, 2017, 2014, 2010, 2005, 2002, 2000, 1995, 1992, 1990, 1985, 1981, 1975, 1970, 1965, 1961, 1951, 1945, 1940, 1935, 1931, 1926, 1920
209 HALEY RD	2020, 2017, 2014, 2010, 2005, 2002, 2000, 1995, 1992, 1990, 1985, 1981, 1975, 1970, 1965, 1961, 1955, 1945, 1940, 1935, 1931, 1926, 1920
209 HALEY ST	2020, 2017, 2014, 2010, 2005, 2002, 2000, 1995, 1992, 1990, 1985, 1981, 1975, 1970, 1965, 1961, 1955, 1951, 1940, 1935, 1931, 1926, 1920
209 HALEY ST	2020, 2017, 2014, 2010, 2005, 2002, 2000, 1995, 1992, 1990, 1985, 1981, 1975, 1970, 1965, 1955, 1951, 1945, 1940, 1935, 1931, 1926, 1920
209 HALEY ST	2020, 2017, 2014, 2010, 2005, 2002, 2000, 1995, 1992, 1990, 1985, 1981, 1975, 1965, 1961, 1955, 1951, 1945, 1940, 1935, 1931, 1926, 1920
209 HALEY ST	2020, 2017, 2014, 2010, 2005, 2002, 2000, 1995, 1992, 1990, 1985, 1975, 1970, 1965, 1961, 1955, 1951, 1945, 1940, 1935, 1931, 1926, 1920
209 HALEY ST	2020, 2017, 2014, 2010, 2005, 2002, 2000, 1995, 1992, 1990, 1985, 1981, 1970, 1965, 1961, 1955, 1951, 1945, 1940, 1935, 1931, 1926, 1920
209 HALEY ST	2020, 2017, 2014, 2010, 2005, 2002, 2000, 1995, 1992, 1990, 1985, 1981, 1975, 1970, 1965, 1961, 1955, 1951, 1945, 1940, 1935, 1926, 1920
209 HALEY ST	2020, 2017, 2014, 2010, 2005, 2002, 2000, 1995, 1992, 1990, 1985, 1981, 1975, 1970, 1965, 1961, 1955, 1951, 1945, 1940, 1935, 1931, 1926
209 HALEY ST	2020, 2017, 2014, 2010, 2005, 2002, 2000, 1995, 1992, 1990, 1985, 1981, 1975, 1970, 1965, 1961, 1955, 1951, 1945, 1935, 1931, 1926, 1920
209 HALEY ST	2020, 2017, 2014, 2010, 2005, 2002, 2000, 1995, 1992, 1990, 1985, 1981, 1975, 1970, 1965, 1961, 1955, 1951, 1945, 1940, 1931, 1926, 1920
209 HALEY ST	2020, 2017, 2014, 2010, 2005, 2002, 2000, 1995, 1992, 1990, 1981, 1975, 1970, 1965, 1961, 1955, 1951, 1945, 1940, 1935, 1931, 1926, 1920

Docusign Envelope ID: 3773F87A-0B89-4932-BA2C-CA8383B3EEAD

FINDINGS

Address Researched	Address Not Identified in Research Source
209 HALEY ST	2020, 2017, 2014, 2010, 2005, 2002, 2000, 1995, 1992, 1985, 1981, 1975, 1970, 1965, 1961, 1955, 1951, 1945, 1940, 1935, 1931, 1926, 1920
209 W HALEY ST	2020, 2017, 2014, 2010, 2005, 2002, 2000, 1992, 1990, 1985, 1981, 1975, 1970, 1965, 1961, 1955, 1951, 1945, 1940, 1935, 1931, 1926, 1920
209 W HALEY ST	2020, 2014, 2010, 2005, 2002, 2000, 1995, 1992, 1990, 1985, 1981, 1975, 1970, 1965, 1961, 1955, 1951, 1945, 1940, 1935, 1931, 1926, 1920
209 W HALEY ST	2020, 2017, 2014, 2010, 2002, 2000, 1995, 1992, 1990, 1985, 1981, 1975, 1970, 1965, 1961, 1955, 1951, 1945, 1940, 1935, 1931, 1926, 1920
209 W HALEY ST	2020, 2017, 2014, 2010, 2005, 2002, 1995, 1992, 1990, 1985, 1981, 1975, 1970, 1965, 1961, 1955, 1951, 1945, 1940, 1935, 1931, 1926, 1920
209 W HALEY ST	2020, 2017, 2014, 2005, 2002, 2000, 1995, 1992, 1990, 1985, 1981, 1975, 1970, 1965, 1961, 1955, 1951, 1945, 1940, 1935, 1931, 1926, 1920
209 W HALEY ST	2020, 2017, 2010, 2005, 2002, 2000, 1995, 1992, 1990, 1985, 1981, 1975, 1970, 1965, 1961, 1955, 1951, 1945, 1940, 1935, 1931, 1926, 1920
209 W HALEY ST	2020, 2017, 2014, 2010, 2005, 2002, 2000, 1995, 1990, 1985, 1981, 1975, 1970, 1965, 1961, 1955, 1951, 1945, 1940, 1935, 1931, 1926, 1920
210 COTR AGE GROVE AVE	2020, 2017, 2014, 2010, 2005, 2002, 2000, 1995, 1992, 1990, 1985, 1975, 1970, 1965, 1961, 1955, 1951, 1945, 1940, 1935, 1931, 1926, 1920
210 COTTAGE GROVE AVE	2020, 2017, 2014, 2010, 2005, 2002, 2000, 1995, 1992, 1990, 1985, 1981, 1970, 1965, 1961, 1955, 1951, 1945, 1940, 1935, 1931, 1926, 1920
210 COTTAGE GROVE AVE	2020, 2017, 2014, 2010, 2005, 2002, 2000, 1995, 1992, 1990, 1985, 1981, 1975, 1970, 1965, 1955, 1951, 1945, 1940, 1935, 1931, 1926, 1920
210 COTTAGE GROVE AVE	2020, 2017, 2014, 2010, 2005, 2002, 2000, 1995, 1992, 1990, 1985, 1981, 1975, 1970, 1961, 1955, 1951, 1945, 1940, 1935, 1931, 1926, 1920
210 COTTAGE GROVE AVE	2020, 2017, 2014, 2010, 2005, 2002, 2000, 1995, 1992, 1990, 1985, 1981, 1975, 1965, 1961, 1955, 1951, 1945, 1940, 1935, 1931, 1926, 1920
210 COTTAGE GROVE AVE	2020, 2017, 2014, 2010, 2005, 2002, 2000, 1995, 1992, 1990, 1981, 1975, 1970, 1965, 1961, 1955, 1951, 1945, 1940, 1935, 1931, 1926, 1920
210 COTTAGE GROVE AVE	2020, 2017, 2014, 2010, 2005, 2002, 2000, 1992, 1990, 1985, 1981, 1975, 1970, 1965, 1961, 1955, 1951, 1945, 1940, 1935, 1931, 1926, 1920
210 COTTAGE GROVE AVE	2020, 2017, 2014, 2010, 2005, 2002, 1995, 1992, 1990, 1985, 1981, 1975, 1970, 1965, 1961, 1955, 1951, 1945, 1940, 1935, 1931, 1926, 1920
210 COTTAGE GROVE AVE	2020, 2014, 2010, 2005, 2002, 2000, 1995, 1992, 1990, 1985, 1981, 1975, 1970, 1965, 1961, 1955, 1951, 1945, 1940, 1935, 1931, 1926, 1920
210 COTTAGE GROVE AVE	2020, 2017, 2014, 2005, 2002, 2000, 1995, 1992, 1990, 1985, 1981, 1975, 1970, 1965, 1961, 1955, 1951, 1945, 1940, 1935, 1931, 1926, 1920
210 COTTAGE GROVE AVE	2020, 2017, 2014, 2010, 2002, 2000, 1995, 1992, 1990, 1985, 1981, 1975, 1970, 1965, 1961, 1955, 1951, 1945, 1940, 1935, 1931, 1926, 1920
210 COTTAGE GROVE AVE	2020, 2017, 2014, 2010, 2005, 2002, 2000, 1995, 1992, 1990, 1985, 1981, 1975, 1970, 1965, 1961, 1955, 1951, 1940, 1935, 1931, 1926, 1920
210 COTTAGE GROVE AVE	2020, 2017, 2014, 2010, 2005, 2002, 2000, 1995, 1992, 1990, 1985, 1981, 1975, 1970, 1965, 1961, 1955, 1945, 1940, 1935, 1931, 1926, 1920
210 COTTAGE GROVE AVE	2020, 2017, 2014, 2010, 2005, 2002, 2000, 1995, 1992, 1990, 1985, 1981, 1975, 1970, 1965, 1961, 1951, 1945, 1940, 1935, 1931, 1926, 1920

Docusign Envelope ID: 3773F87A-0B89-4932-BA2C-CA8383B3EEAD

FINDINGS

Address Researched	Address Not Identified in Research Source
210 COTTAGE GROVE AVE	2020, 2017, 2010, 2005, 2002, 2000, 1995, 1992, 1990, 1985, 1981, 1975, 1970, 1965, 1961, 1955, 1951, 1945, 1940, 1935, 1931, 1926, 1920
210 COTTAGE GROVE AVE	2017, 2014, 2010, 2005, 2002, 2000, 1995, 1992, 1990, 1985, 1981, 1975, 1970, 1965, 1961, 1955, 1951, 1945, 1940, 1935, 1931, 1926, 1920
210 COTTAGE GROVE AVE	2020, 2017, 2014, 2010, 2005, 2002, 2000, 1995, 1992, 1990, 1985, 1981, 1975, 1970, 1965, 1961, 1955, 1951, 1945, 1940, 1935, 1926, 1920
210 COTTAGE GROVE AVE	2020, 2017, 2014, 2010, 2005, 2002, 2000, 1995, 1992, 1990, 1985, 1981, 1975, 1970, 1965, 1961, 1955, 1951, 1945, 1940, 1931, 1926, 1920
210 COTTAGE GROVE AVE	2020, 2017, 2014, 2010, 2005, 2002, 2000, 1995, 1992, 1990, 1985, 1981, 1975, 1970, 1965, 1961, 1955, 1951, 1945, 1935, 1931, 1926, 1920
210 COTTAGE GROVE AVE	2020, 2017, 2014, 2010, 2005, 2002, 2000, 1995, 1992, 1990, 1985, 1981, 1975, 1970, 1965, 1961, 1955, 1951, 1945, 1940, 1935, 1931, 1926
210 COTTAGE GROVE AVE	2020, 2017, 2014, 2010, 2005, 2002, 2000, 1995, 1992, 1990, 1985, 1981, 1975, 1970, 1965, 1961, 1955, 1951, 1945, 1940, 1935, 1931, 1920
210 HALEY	2020, 2017, 2014, 2010, 2005, 2002, 2000, 1995, 1992, 1990, 1985, 1981, 1975, 1970, 1965, 1961, 1955, 1951, 1945, 1940, 1935, 1931, 1920
210 HALEY	2020, 2017, 2014, 2010, 2005, 2002, 2000, 1995, 1992, 1990, 1985, 1981, 1975, 1970, 1965, 1961, 1951, 1945, 1940, 1935, 1931, 1926, 1920
210 HALEY RD	2020, 2017, 2014, 2010, 2005, 2002, 2000, 1995, 1992, 1990, 1985, 1981, 1975, 1970, 1965, 1961, 1955, 1945, 1940, 1935, 1931, 1926, 1920
210 HALEY ST	2020, 2017, 2014, 2010, 2005, 2002, 2000, 1995, 1992, 1990, 1985, 1981, 1975, 1970, 1965, 1955, 1951, 1945, 1940, 1935, 1931, 1926, 1920
210 HALEY ST	2020, 2017, 2014, 2010, 2005, 2002, 2000, 1995, 1992, 1990, 1985, 1981, 1975, 1965, 1961, 1955, 1951, 1945, 1940, 1935, 1931, 1926, 1920
210 HALEY ST	2020, 2017, 2014, 2010, 2005, 2002, 2000, 1995, 1992, 1990, 1985, 1981, 1970, 1965, 1961, 1955, 1951, 1945, 1940, 1935, 1931, 1926, 1920
210 HALEY ST	2020, 2017, 2014, 2010, 2005, 2002, 2000, 1995, 1992, 1990, 1985, 1975, 1970, 1965, 1961, 1955, 1951, 1945, 1940, 1935, 1931, 1926, 1920
210 HALEY ST	2020, 2017, 2014, 2010, 2005, 2002, 2000, 1995, 1992, 1990, 1985, 1981, 1975, 1970, 1965, 1961, 1955, 1951, 1945, 1940, 1935, 1926, 1920
210 HALEY ST	2020, 2017, 2014, 2010, 2005, 2002, 2000, 1995, 1992, 1990, 1985, 1981, 1975, 1970, 1965, 1961, 1955, 1951, 1945, 1940, 1935, 1931, 1926
210 HALEY ST	2020, 2017, 2014, 2010, 2005, 2002, 2000, 1995, 1992, 1990, 1985, 1981, 1975, 1970, 1965, 1961, 1955, 1951, 1945, 1940, 1931, 1926, 1920
210 HALEY ST	2020, 2017, 2014, 2010, 2005, 2002, 2000, 1995, 1992, 1990, 1985, 1981, 1975, 1970, 1965, 1961, 1955, 1951, 1945, 1935, 1931, 1926, 1920
210 HALEY ST	2020, 2017, 2014, 2010, 2005, 2000, 1995, 1992, 1990, 1985, 1981, 1975, 1970, 1965, 1961, 1955, 1951, 1945, 1940, 1935, 1931, 1926, 1920
210 HALEY ST	2020, 2017, 2014, 2010, 2005, 2002, 2000, 1995, 1992, 1985, 1981, 1975, 1970, 1965, 1961, 1955, 1951, 1945, 1940, 1935, 1931, 1926, 1920
210 HALEY ST	2020, 2017, 2014, 2010, 2005, 2002, 2000, 1995, 1992, 1990, 1981, 1975, 1970, 1965, 1961, 1955, 1951, 1945, 1940, 1935, 1931, 1926, 1920
210 W HALEY ST	2020, 2014, 2010, 2005, 2002, 2000, 1995, 1992, 1990, 1985, 1981, 1975, 1970, 1965, 1961, 1955, 1951, 1945, 1940, 1935, 1931, 1926, 1920

Docusign Envelope ID: 3773F87A-0B89-4932-BA2C-CA8383B3EEAD

FINDINGS

Address Researched	Address Not Identified in Research Source
210 W HALEY ST	2020, 2017, 2014, 2010, 2005, 2002, 2000, 1992, 1990, 1985, 1981, 1975, 1970, 1965, 1961, 1955, 1951, 1945, 1940, 1935, 1931, 1926, 1920
210 W HALEY ST	2020, 2017, 2014, 2010, 2005, 2002, 1995, 1992, 1990, 1985, 1981, 1975, 1970, 1965, 1961, 1955, 1951, 1945, 1940, 1935, 1931, 1926, 1920
210 W HALEY ST	2020, 2017, 2014, 2010, 2002, 2000, 1995, 1992, 1990, 1985, 1981, 1975, 1970, 1965, 1961, 1955, 1951, 1945, 1940, 1935, 1931, 1926, 1920
210 W HALEY ST	2020, 2017, 2010, 2005, 2002, 2000, 1995, 1992, 1990, 1985, 1981, 1975, 1970, 1965, 1961, 1955, 1951, 1945, 1940, 1935, 1931, 1926, 1920
210 W HALEY ST	2020, 2017, 2014, 2005, 2002, 2000, 1995, 1992, 1990, 1985, 1981, 1975, 1970, 1965, 1961, 1955, 1951, 1945, 1940, 1935, 1931, 1926, 1920
210 W HALEY ST	2020, 2017, 2014, 2010, 2005, 2002, 2000, 1995, 1990, 1985, 1981, 1975, 1970, 1965, 1961, 1955, 1951, 1945, 1940, 1935, 1931, 1926, 1920
211 HALEY	2020, 2017, 2014, 2010, 2005, 2002, 2000, 1995, 1992, 1990, 1985, 1981, 1975, 1970, 1965, 1961, 1951, 1945, 1940, 1935, 1931, 1926, 1920
211 HALEY	2020, 2017, 2014, 2010, 2005, 2002, 2000, 1995, 1992, 1990, 1985, 1981, 1975, 1970, 1965, 1961, 1955, 1951, 1945, 1940, 1935, 1931, 1920
211 HALEY RD	2020, 2017, 2014, 2010, 2005, 2002, 2000, 1995, 1992, 1990, 1985, 1981, 1975, 1970, 1965, 1961, 1955, 1945, 1940, 1935, 1931, 1926, 1920
211 HALEY ST	2020, 2017, 2014, 2010, 2005, 2002, 2000, 1995, 1992, 1990, 1985, 1981, 1975, 1970, 1965, 1961, 1955, 1951, 1940, 1935, 1931, 1926, 1920
211 HALEY ST	2020, 2017, 2014, 2010, 2005, 2002, 2000, 1995, 1992, 1990, 1985, 1981, 1975, 1970, 1965, 1955, 1951, 1945, 1940, 1935, 1931, 1926, 1920
211 HALEY ST	2020, 2017, 2014, 2010, 2005, 2002, 2000, 1995, 1992, 1990, 1985, 1981, 1975, 1965, 1961, 1955, 1951, 1945, 1940, 1935, 1931, 1926, 1920
211 HALEY ST	2020, 2017, 2014, 2010, 2005, 2002, 2000, 1995, 1992, 1990, 1985, 1975, 1970, 1965, 1961, 1955, 1951, 1945, 1940, 1935, 1931, 1926, 1920
211 HALEY ST	2020, 2017, 2014, 2010, 2005, 2002, 2000, 1995, 1992, 1990, 1985, 1981, 1970, 1965, 1961, 1955, 1951, 1945, 1940, 1935, 1931, 1926, 1920
211 HALEY ST	2020, 2017, 2014, 2010, 2005, 2002, 2000, 1995, 1992, 1990, 1985, 1981, 1975, 1970, 1965, 1961, 1955, 1951, 1945, 1940, 1935, 1926, 1920
211 HALEY ST	2020, 2017, 2014, 2010, 2005, 2002, 2000, 1995, 1992, 1990, 1985, 1981, 1975, 1970, 1965, 1961, 1955, 1951, 1945, 1940, 1935, 1931, 1926
211 HALEY ST	2020, 2017, 2014, 2010, 2005, 2002, 2000, 1995, 1992, 1990, 1985, 1981, 1975, 1970, 1965, 1961, 1955, 1951, 1945, 1935, 1931, 1926, 1920
211 HALEY ST	2020, 2017, 2014, 2010, 2005, 2002, 2000, 1995, 1992, 1990, 1985, 1981, 1975, 1970, 1965, 1961, 1955, 1951, 1945, 1940, 1931, 1926, 1920
211 HALEY ST	2020, 2017, 2014, 2010, 2005, 2000, 1995, 1992, 1990, 1985, 1981, 1975, 1970, 1965, 1961, 1955, 1951, 1945, 1940, 1935, 1931, 1926, 1920
211 HALEY ST	2020, 2017, 2014, 2010, 2005, 2002, 2000, 1995, 1992, 1990, 1981, 1975, 1970, 1965, 1961, 1955, 1951, 1945, 1940, 1935, 1931, 1926, 1920
211 W HALEY ST	2020, 2017, 2014, 2010, 2005, 2002, 2000, 1992, 1990, 1985, 1981, 1975, 1970, 1965, 1961, 1955, 1951, 1945, 1940, 1935, 1931, 1926, 1920
211 W HALEY ST	2020, 2014, 2010, 2005, 2002, 2000, 1995, 1992, 1990, 1985, 1981, 1975, 1970, 1965, 1961, 1955, 1951, 1945, 1940, 1935, 1931, 1926, 1920

Docusign Envelope ID: 3773F87A-0B89-4932-BA2C-CA8383B3EEAD

FINDINGS

Address Researched	Address Not Identified in Research Source
211 W HALEY ST	2020, 2017, 2014, 2010, 2005, 2002, 1995, 1992, 1990, 1985, 1981, 1975, 1970, 1965, 1961, 1955, 1951, 1945, 1940, 1935, 1931, 1926, 1920
211 W HALEY ST	2020, 2017, 2014, 2010, 2002, 2000, 1995, 1992, 1990, 1985, 1981, 1975, 1970, 1965, 1961, 1955, 1951, 1945, 1940, 1935, 1931, 1926, 1920
211 W HALEY ST	2020, 2017, 2014, 2005, 2002, 2000, 1995, 1992, 1990, 1985, 1981, 1975, 1970, 1965, 1961, 1955, 1951, 1945, 1940, 1935, 1931, 1926, 1920
211 W HALEY ST	2020, 2017, 2010, 2005, 2002, 2000, 1995, 1992, 1990, 1985, 1981, 1975, 1970, 1965, 1961, 1955, 1951, 1945, 1940, 1935, 1931, 1926, 1920
212 COTR AGE GROVE AVE	2020, 2017, 2014, 2010, 2005, 2002, 2000, 1995, 1992, 1990, 1985, 1975, 1970, 1965, 1961, 1955, 1951, 1945, 1940, 1935, 1931, 1926, 1920
212 COTTAGE GROVE AVE	2020, 2017, 2014, 2010, 2005, 2002, 2000, 1995, 1992, 1990, 1985, 1981, 1970, 1965, 1961, 1955, 1951, 1945, 1940, 1935, 1931, 1926, 1920
212 COTTAGE GROVE AVE	2020, 2017, 2014, 2010, 2005, 2002, 2000, 1995, 1992, 1990, 1985, 1981, 1975, 1965, 1961, 1955, 1951, 1945, 1940, 1935, 1931, 1926, 1920
212 COTTAGE GROVE AVE	2020, 2017, 2014, 2010, 2005, 2002, 2000, 1995, 1992, 1990, 1985, 1981, 1975, 1970, 1961, 1955, 1951, 1945, 1940, 1935, 1931, 1926, 1920
212 COTTAGE GROVE AVE	2020, 2017, 2014, 2010, 2005, 2002, 2000, 1995, 1992, 1990, 1985, 1981, 1975, 1970, 1965, 1955, 1951, 1945, 1940, 1935, 1931, 1926, 1920
212 COTTAGE GROVE AVE	2020, 2017, 2014, 2010, 2002, 2000, 1995, 1992, 1990, 1985, 1981, 1975, 1970, 1965, 1961, 1955, 1951, 1945, 1940, 1935, 1931, 1926, 1920
212 COTTAGE GROVE AVE	2020, 2017, 2014, 2005, 2002, 2000, 1995, 1992, 1990, 1985, 1981, 1975, 1970, 1965, 1961, 1955, 1951, 1945, 1940, 1935, 1931, 1926, 1920
212 COTTAGE GROVE AVE	2020, 2017, 2014, 2010, 2005, 2002, 2000, 1995, 1992, 1990, 1985, 1981, 1975, 1970, 1965, 1961, 1955, 1945, 1940, 1935, 1931, 1926, 1920
212 COTTAGE GROVE AVE	2020, 2017, 2014, 2010, 2005, 2002, 2000, 1995, 1992, 1990, 1985, 1981, 1975, 1970, 1965, 1961, 1955, 1951, 1940, 1935, 1931, 1926, 1920
212 COTTAGE GROVE AVE	2020, 2017, 2014, 2010, 2005, 2002, 2000, 1995, 1992, 1985, 1981, 1975, 1970, 1965, 1961, 1955, 1951, 1945, 1940, 1935, 1931, 1926, 1920
212 COTTAGE GROVE AVE	2017, 2014, 2010, 2005, 2002, 2000, 1995, 1992, 1990, 1985, 1981, 1975, 1970, 1965, 1961, 1955, 1951, 1945, 1940, 1935, 1931, 1926, 1920

Docusign Envelope ID: 3773F87A-0B89-4932-BA2C-CA8383B3EEAD

FINDINGS

Address Researched	Address Not Identified in Research Source
212 COTTAGE GROVE AVE	2020, 2017, 2010, 2005, 2002, 2000, 1995, 1992, 1990, 1985, 1981, 1975, 1970, 1965, 1961, 1955, 1951, 1945, 1940, 1935, 1931, 1926, 1920
212 COTTAGE GROVE AVE	2020, 2017, 2014, 2010, 2005, 2002, 2000, 1995, 1992, 1990, 1985, 1981, 1975, 1970, 1965, 1961, 1955, 1951, 1945, 1940, 1935, 1926, 1920
212 COTTAGE GROVE AVE	2020, 2017, 2014, 2010, 2005, 2002, 2000, 1995, 1992, 1990, 1985, 1981, 1975, 1970, 1965, 1961, 1955, 1951, 1945, 1935, 1931, 1926, 1920
212 COTTAGE GROVE AVE	2020, 2017, 2014, 2010, 2005, 2002, 2000, 1995, 1992, 1990, 1985, 1981, 1975, 1970, 1965, 1961, 1955, 1951, 1945, 1940, 1931, 1926, 1920
212 COTTAGE GROVE AVE	2020, 2017, 2014, 2010, 2005, 2002, 2000, 1995, 1992, 1990, 1985, 1981, 1975, 1970, 1965, 1961, 1955, 1951, 1945, 1940, 1935, 1931, 1926
212 COTTAGE GROVE AVE	2020, 2017, 2014, 2010, 2005, 2002, 2000, 1995, 1992, 1990, 1985, 1981, 1975, 1970, 1965, 1961, 1955, 1951, 1945, 1940, 1935, 1931, 1920
212 HALEY	2020, 2017, 2014, 2010, 2005, 2002, 2000, 1995, 1992, 1990, 1985, 1981, 1975, 1970, 1965, 1961, 1955, 1951, 1945, 1940, 1935, 1931, 1920
212 HALEY ST	2020, 2017, 2014, 2010, 2005, 2002, 2000, 1995, 1992, 1985, 1981, 1975, 1970, 1965, 1961, 1955, 1951, 1945, 1940, 1935, 1931, 1926, 1920
212 W HALEY ST	2020, 2017, 2014, 2010, 2005, 2002, 2000, 1992, 1990, 1985, 1981, 1975, 1970, 1965, 1961, 1955, 1951, 1945, 1940, 1935, 1931, 1926, 1920
212 W HALEY ST	2020, 2017, 2014, 2010, 2005, 2002, 1995, 1992, 1990, 1985, 1981, 1975, 1970, 1965, 1961, 1955, 1951, 1945, 1940, 1935, 1931, 1926, 1920

Docusign Envelope ID: 3773F87A-0B89-4932-BA2C-CA8383B3EEAD

FINDINGS

Address Researched	Address Not Identified in Research Source
212 W HALEY ST	2020, 2017, 2014, 2010, 2002, 2000, 1995, 1992, 1990, 1985, 1981, 1975, 1970, 1965, 1961, 1955, 1951, 1945, 1940, 1935, 1931, 1926, 1920
212 W HALEY ST	2017, 2014, 2010, 2005, 2002, 2000, 1995, 1992, 1990, 1985, 1981, 1975, 1970, 1965, 1961, 1955, 1951, 1945, 1940, 1935, 1931, 1926, 1920
212 W HALEY ST	2020, 2017, 2014, 2010, 2005, 2002, 2000, 1995, 1990, 1985, 1981, 1975, 1970, 1965, 1961, 1955, 1951, 1945, 1940, 1935, 1931, 1926, 1920
213 COTR AGE GROVE AVE	2020, 2017, 2014, 2010, 2005, 2002, 2000, 1995, 1992, 1990, 1985, 1975, 1970, 1965, 1961, 1955, 1951, 1945, 1940, 1935, 1931, 1926, 1920
213 COTTAGE GROVE AVE	2020, 2017, 2014, 2010, 2005, 2002, 2000, 1995, 1992, 1990, 1985, 1981, 1970, 1965, 1961, 1955, 1951, 1945, 1940, 1935, 1931, 1926, 1920
213 COTTAGE GROVE AVE	2020, 2017, 2014, 2010, 2005, 2002, 2000, 1995, 1992, 1990, 1985, 1981, 1975, 1970, 1965, 1955, 1951, 1945, 1940, 1935, 1931, 1926, 1920
213 COTTAGE GROVE AVE	2020, 2017, 2014, 2010, 2005, 2002, 2000, 1995, 1992, 1990, 1985, 1981, 1975, 1970, 1961, 1955, 1951, 1945, 1940, 1935, 1931, 1926, 1920
213 COTTAGE GROVE AVE	2020, 2017, 2014, 2010, 2005, 2002, 2000, 1995, 1992, 1990, 1985, 1981, 1975, 1965, 1961, 1955, 1951, 1945, 1940, 1935, 1931, 1926, 1920
213 COTTAGE GROVE AVE	2017, 2014, 2010, 2005, 2002, 2000, 1995, 1992, 1990, 1985, 1981, 1975, 1970, 1965, 1961, 1955, 1951, 1945, 1940, 1935, 1931, 1926, 1920
213 COTTAGE GROVE AVE	2020, 2017, 2014, 2010, 2005, 2002, 2000, 1995, 1992, 1990, 1985, 1981, 1975, 1970, 1965, 1961, 1955, 1951, 1945, 1940, 1935, 1926, 1920

Docusign Envelope ID: 3773F87A-0B89-4932-BA2C-CA8383B3EEAD

FINDINGS

Address Researched	Address Not Identified in Research Source
213 COTTAGE GROVE AVE	2020, 2017, 2014, 2010, 2005, 2002, 2000, 1995, 1992, 1990, 1985, 1981, 1975, 1970, 1965, 1961, 1955, 1951, 1945, 1940, 1931, 1926, 1920
213 COTTAGE GROVE AVE	2020, 2017, 2014, 2010, 2005, 2002, 2000, 1995, 1992, 1990, 1985, 1981, 1975, 1970, 1965, 1961, 1955, 1951, 1945, 1935, 1931, 1926, 1920
213 COTTAGE GROVE AVE	2020, 2017, 2014, 2010, 2005, 2002, 2000, 1995, 1992, 1990, 1985, 1981, 1975, 1970, 1965, 1961, 1955, 1951, 1945, 1940, 1935, 1931, 1926
213 COTTAGE GROVE AVE	2020, 2017, 2014, 2010, 2005, 2002, 2000, 1995, 1992, 1990, 1985, 1981, 1975, 1970, 1965, 1961, 1955, 1951, 1945, 1940, 1935, 1931, 1920
213 HALEY ST	2020, 2017, 2014, 2010, 2005, 2000, 1995, 1992, 1990, 1985, 1981, 1975, 1970, 1965, 1961, 1955, 1951, 1945, 1940, 1935, 1931, 1926, 1920
213 W COTA ST	2017, 2014, 2010, 2005, 2002, 2000, 1995, 1992, 1990, 1985, 1981, 1975, 1970, 1965, 1961, 1955, 1951, 1945, 1940, 1935, 1931, 1926, 1920
213 W HALEY ST	2017, 2014, 2010, 2005, 2002, 2000, 1995, 1992, 1990, 1985, 1981, 1975, 1970, 1965, 1961, 1955, 1951, 1945, 1940, 1935, 1931, 1926, 1920
213 W HALEY ST	2020, 2017, 2010, 2005, 2002, 2000, 1995, 1992, 1990, 1985, 1981, 1975, 1970, 1965, 1961, 1955, 1951, 1945, 1940, 1935, 1931, 1926, 1920
213 W HALEY ST	2020, 2017, 2014, 2005, 2002, 2000, 1995, 1992, 1990, 1985, 1981, 1975, 1970, 1965, 1961, 1955, 1951, 1945, 1940, 1935, 1931, 1926, 1920
213 W HALEY ST	2020, 2017, 2014, 2010, 2005, 2002, 1995, 1992, 1990, 1985, 1981, 1975, 1970, 1965, 1961, 1955, 1951, 1945, 1940, 1935, 1931, 1926, 1920
213 W HALEY ST	2020, 2017, 2014, 2010, 2002, 2000, 1995, 1992, 1990, 1985, 1981, 1975, 1970, 1965, 1961, 1955, 1951, 1945, 1940, 1935, 1931, 1926, 1920
213 W HALEY ST	2020, 2017, 2014, 2010, 2005, 2002, 2000, 1992, 1990, 1985, 1981, 1975, 1970, 1965, 1961, 1955, 1951, 1945, 1940, 1935, 1931, 1926, 1920
213 W HALEY ST	2020, 2017, 2014, 2010, 2005, 2002, 2000, 1995, 1990, 1985, 1981, 1975, 1970, 1965, 1961, 1955, 1951, 1945, 1940, 1935, 1931, 1926, 1920
214 HALEY	2020, 2017, 2014, 2010, 2005, 2002, 2000, 1995, 1992, 1990, 1985, 1981, 1975, 1970, 1965, 1961, 1951, 1945, 1940, 1935, 1931, 1926, 1920
214 HALEY	2020, 2017, 2014, 2010, 2005, 2002, 2000, 1995, 1992, 1990, 1985, 1981, 1975, 1970, 1965, 1961, 1955, 1951, 1945, 1940, 1935, 1931, 1920
214 HALEY RD	2020, 2017, 2014, 2010, 2005, 2002, 2000, 1995, 1992, 1990, 1985, 1981, 1975, 1970, 1965, 1961, 1955, 1945, 1940, 1935, 1931, 1926, 1920
214 HALEY ST	2020, 2017, 2014, 2010, 2005, 2002, 2000, 1995, 1992, 1990, 1985, 1981, 1975, 1970, 1965, 1961, 1955, 1951, 1940, 1935, 1931, 1926, 1920
214 HALEY ST	2020, 2017, 2014, 2010, 2005, 2002, 2000, 1995, 1992, 1990, 1985, 1981, 1975, 1970, 1965, 1955, 1951, 1945, 1940, 1935, 1931, 1926, 1920
214 HALEY ST	2020, 2017, 2014, 2010, 2005, 2002, 2000, 1995, 1992, 1990, 1985, 1981, 1975, 1965, 1961, 1955, 1951, 1945, 1940, 1935, 1931, 1926, 1920
214 HALEY ST	2020, 2017, 2014, 2010, 2005, 2002, 2000, 1995, 1992, 1990, 1985, 1981, 1970, 1965, 1961, 1955, 1951, 1945, 1940, 1935, 1931, 1926, 1920
214 HALEY ST	2020, 2017, 2014, 2010, 2005, 2002, 2000, 1995, 1992, 1990, 1985, 1975, 1970, 1965, 1961, 1955, 1951, 1945, 1940, 1935, 1931, 1926, 1920
214 HALEY ST	2020, 2017, 2014, 2010, 2005, 2002, 2000, 1995, 1992, 1990, 1985, 1981, 1975, 1970, 1965, 1961, 1955, 1951, 1945, 1940, 1935, 1926, 1920

Docusign Envelope ID: 3773F87A-0B89-4932-BA2C-CA8383B3EEAD

FINDINGS

Address Researched	Address Not Identified in Research Source
214 HALEY ST	2020, 2017, 2014, 2010, 2005, 2002, 2000, 1995, 1992, 1990, 1985, 1981, 1975, 1970, 1965, 1961, 1955, 1951, 1945, 1940, 1935, 1931, 1926
214 HALEY ST	2020, 2017, 2014, 2010, 2005, 2002, 2000, 1995, 1992, 1990, 1985, 1981, 1975, 1970, 1965, 1961, 1955, 1951, 1945, 1935, 1931, 1926, 1920
214 HALEY ST	2020, 2017, 2014, 2010, 2005, 2002, 2000, 1995, 1992, 1990, 1985, 1981, 1975, 1970, 1965, 1961, 1955, 1951, 1945, 1940, 1931, 1926, 1920
214 HALEY ST	2020, 2017, 2014, 2010, 2005, 2002, 2000, 1995, 1992, 1990, 1981, 1975, 1970, 1965, 1961, 1955, 1951, 1945, 1940, 1935, 1931, 1926, 1920
214 HALEY ST	2020, 2017, 2014, 2010, 2005, 2000, 1995, 1992, 1990, 1985, 1981, 1975, 1970, 1965, 1961, 1955, 1951, 1945, 1940, 1935, 1931, 1926, 1920
214 W HALEY ST	2020, 2017, 2014, 2010, 2002, 2000, 1995, 1992, 1990, 1985, 1981, 1975, 1970, 1965, 1961, 1955, 1951, 1945, 1940, 1935, 1931, 1926, 1920
214 W HALEY ST	2020, 2017, 2014, 2010, 2005, 2002, 2000, 1992, 1990, 1985, 1981, 1975, 1970, 1965, 1961, 1955, 1951, 1945, 1940, 1935, 1931, 1926, 1920
214 W HALEY ST	2020, 2017, 2014, 2005, 2002, 2000, 1995, 1992, 1990, 1985, 1981, 1975, 1970, 1965, 1961, 1955, 1951, 1945, 1940, 1935, 1931, 1926, 1920
214 W HALEY ST	2020, 2017, 2010, 2005, 2002, 2000, 1995, 1992, 1990, 1985, 1981, 1975, 1970, 1965, 1961, 1955, 1951, 1945, 1940, 1935, 1931, 1926, 1920
214 W HALEY ST	2017, 2014, 2010, 2005, 2002, 2000, 1995, 1992, 1990, 1985, 1981, 1975, 1970, 1965, 1961, 1955, 1951, 1945, 1940, 1935, 1931, 1926, 1920
215 COTA ST	2020, 2017, 2014, 2010, 2005, 2002, 2000, 1995, 1992, 1990, 1985, 1981, 1975, 1965, 1961, 1955, 1951, 1945, 1940, 1935, 1931, 1926, 1920
215 HALEY	2020, 2017, 2014, 2010, 2005, 2002, 2000, 1995, 1992, 1990, 1985, 1981, 1975, 1970, 1965, 1961, 1955, 1951, 1945, 1940, 1935, 1931, 1920
215 HALEY	2020, 2017, 2014, 2010, 2005, 2002, 2000, 1995, 1992, 1990, 1985, 1981, 1975, 1970, 1965, 1961, 1951, 1945, 1940, 1935, 1931, 1926, 1920
215 HALEY RD	2020, 2017, 2014, 2010, 2005, 2002, 2000, 1995, 1992, 1990, 1985, 1981, 1975, 1970, 1965, 1961, 1955, 1945, 1940, 1935, 1931, 1926, 1920
215 HALEY ST	2020, 2017, 2014, 2010, 2005, 2002, 2000, 1995, 1992, 1990, 1985, 1981, 1975, 1970, 1965, 1961, 1955, 1951, 1940, 1935, 1931, 1926, 1920
215 HALEY ST	2020, 2017, 2014, 2010, 2005, 2002, 2000, 1995, 1992, 1990, 1985, 1981, 1975, 1970, 1965, 1955, 1951, 1945, 1940, 1935, 1931, 1926, 1920
215 HALEY ST	2020, 2017, 2014, 2010, 2005, 2002, 2000, 1995, 1992, 1990, 1985, 1975, 1970, 1965, 1961, 1955, 1951, 1945, 1940, 1935, 1931, 1926, 1920
215 HALEY ST	2020, 2017, 2014, 2010, 2005, 2002, 2000, 1995, 1992, 1990, 1985, 1981, 1970, 1965, 1961, 1955, 1951, 1945, 1940, 1935, 1931, 1926, 1920
215 HALEY ST	2020, 2017, 2014, 2010, 2005, 2002, 2000, 1995, 1992, 1990, 1985, 1981, 1975, 1965, 1961, 1955, 1951, 1945, 1940, 1935, 1931, 1926, 1920
215 HALEY ST	2020, 2017, 2014, 2010, 2005, 2002, 2000, 1995, 1992, 1990, 1985, 1981, 1975, 1970, 1965, 1961, 1955, 1951, 1945, 1940, 1935, 1926, 1920
215 HALEY ST	2020, 2017, 2014, 2010, 2005, 2002, 2000, 1995, 1992, 1990, 1985, 1981, 1975, 1970, 1965, 1961, 1955, 1951, 1945, 1940, 1935, 1931, 1926
215 HALEY ST	2020, 2017, 2014, 2010, 2005, 2002, 2000, 1995, 1992, 1990, 1985, 1981, 1975, 1970, 1965, 1961, 1955, 1951, 1945, 1940, 1931, 1926, 1920

Docusign Envelope ID: 3773F87A-0B89-4932-BA2C-CA8383B3EEAD

FINDINGS

Address Researched	Address Not Identified in Research Source
524 BATH ST	2020, 2017, 2014, 2010, 2005, 2002, 2000, 1995, 1992, 1990, 1985, 1981, 1975, 1970, 1965, 1961, 1955, 1951, 1945, 1940, 1931, 1926, 1920
524 BATH ST	2020, 2017, 2014, 2010, 2005, 2002, 2000, 1995, 1992, 1990, 1985, 1981, 1975, 1970, 1965, 1961, 1955, 1951, 1940, 1935, 1931, 1926, 1920
524 BATH ST	2020, 2017, 2014, 2010, 2005, 2002, 2000, 1995, 1992, 1990, 1985, 1981, 1975, 1970, 1965, 1961, 1955, 1951, 1945, 1935, 1931, 1926, 1920
524 BATH ST	2020, 2017, 2014, 2010, 2005, 2002, 2000, 1995, 1992, 1990, 1985, 1981, 1975, 1970, 1965, 1961, 1955, 1951, 1945, 1940, 1935, 1931, 1926
525 BATH ST	2020, 2017, 2014, 2010, 2005, 2002, 2000, 1995, 1992, 1990, 1985, 1981, 1975, 1970, 1965, 1961, 1955, 1951, 1945, 1940, 1935, 1931, 1926
525 BATH ST	2020, 2017, 2014, 2010, 2005, 2002, 2000, 1995, 1992, 1990, 1985, 1981, 1975, 1970, 1965, 1961, 1955, 1951, 1945, 1940, 1935, 1926, 1920
526 BATH	2020, 2017, 2014, 2010, 2005, 2002, 2000, 1995, 1992, 1990, 1985, 1981, 1975, 1970, 1961, 1955, 1951, 1945, 1940, 1935, 1931, 1926, 1920
526 BATH ST	2017, 2014, 2010, 2005, 2002, 2000, 1995, 1992, 1990, 1985, 1981, 1975, 1970, 1965, 1961, 1955, 1951, 1945, 1940, 1935, 1931, 1926, 1920
526 BATH ST	2020, 2014, 2010, 2005, 2002, 2000, 1995, 1992, 1990, 1985, 1981, 1975, 1970, 1965, 1961, 1955, 1951, 1945, 1940, 1935, 1931, 1926, 1920
526 BATH ST	2020, 2017, 2010, 2005, 2002, 2000, 1995, 1992, 1990, 1985, 1981, 1975, 1970, 1965, 1961, 1955, 1951, 1945, 1940, 1935, 1931, 1926, 1920
526 BATH ST	2020, 2017, 2014, 2005, 2002, 2000, 1995, 1992, 1990, 1985, 1981, 1975, 1970, 1965, 1961, 1955, 1951, 1945, 1940, 1935, 1931, 1926, 1920
526 BATH ST	2020, 2017, 2014, 2010, 2005, 2002, 2000, 1995, 1992, 1990, 1981, 1975, 1970, 1965, 1961, 1955, 1951, 1945, 1940, 1935, 1931, 1926, 1920
526 BATH ST	2020, 2017, 2014, 2010, 2005, 2002, 2000, 1992, 1990, 1985, 1981, 1975, 1970, 1965, 1961, 1955, 1951, 1945, 1940, 1935, 1931, 1926, 1920
526 BATH ST	2020, 2017, 2014, 2010, 2002, 2000, 1995, 1992, 1990, 1985, 1981, 1975, 1970, 1965, 1961, 1955, 1951, 1945, 1940, 1935, 1931, 1926, 1920
526 BATH ST	2020, 2017, 2014, 2010, 2005, 2000, 1995, 1992, 1990, 1985, 1981, 1975, 1970, 1965, 1961, 1955, 1951, 1945, 1940, 1935, 1931, 1926, 1920
526 BATH ST	2020, 2017, 2014, 2010, 2005, 2002, 2000, 1995, 1992, 1990, 1985, 1981, 1975, 1970, 1965, 1961, 1951, 1945, 1940, 1935, 1931, 1926, 1920
526 BATH ST	2020, 2017, 2014, 2010, 2005, 2002, 2000, 1995, 1992, 1990, 1985, 1981, 1975, 1970, 1965, 1961, 1955, 1945, 1940, 1935, 1931, 1926, 1920
526 BATH ST	2020, 2017, 2014, 2010, 2005, 2002, 2000, 1995, 1992, 1990, 1985, 1981, 1975, 1970, 1965, 1955, 1951, 1945, 1940, 1935, 1931, 1926, 1920
526 BATH ST	2020, 2017, 2014, 2010, 2005, 2002, 2000, 1995, 1992, 1990, 1985, 1981, 1975, 1965, 1961, 1955, 1951, 1945, 1940, 1935, 1931, 1926, 1920
526 BATH ST	2020, 2017, 2014, 2010, 2005, 2002, 2000, 1995, 1992, 1990, 1985, 1981, 1970, 1965, 1961, 1955, 1951, 1945, 1940, 1935, 1931, 1926, 1920
526 BATH ST	2020, 2017, 2014, 2010, 2005, 2002, 2000, 1995, 1992, 1990, 1985, 1975, 1970, 1965, 1961, 1955, 1951, 1945, 1940, 1935, 1931, 1926, 1920
526 BATH ST	2020, 2017, 2014, 2010, 2005, 2002, 2000, 1995, 1992, 1990, 1985, 1981, 1975, 1970, 1965, 1961, 1955, 1951, 1945, 1940, 1935, 1926, 1920

Docusign Envelope ID: 3773F87A-0B89-4932-BA2C-CA8383B3EEAD

FINDINGS

Address Researched	Address Not Identified in Research Source
526 BATH ST	2020, 2017, 2014, 2010, 2005, 2002, 2000, 1995, 1992, 1990, 1985, 1981, 1975, 1970, 1965, 1961, 1955, 1951, 1945, 1940, 1931, 1926, 1920
526 BATH ST	2020, 2017, 2014, 2010, 2005, 2002, 2000, 1995, 1992, 1990, 1985, 1981, 1975, 1970, 1965, 1961, 1955, 1951, 1945, 1935, 1931, 1926, 1920
526 BATH ST	2020, 2017, 2014, 2010, 2005, 2002, 2000, 1995, 1992, 1990, 1985, 1981, 1975, 1970, 1965, 1961, 1955, 1951, 1940, 1935, 1931, 1926, 1920
526 BATH ST	2020, 2017, 2014, 2010, 2005, 2002, 2000, 1995, 1992, 1990, 1985, 1981, 1975, 1970, 1965, 1961, 1955, 1951, 1945, 1940, 1935, 1931, 1926
527 BATH	2020, 2017, 2014, 2010, 2005, 2002, 2000, 1995, 1992, 1990, 1985, 1981, 1975, 1970, 1961, 1955, 1951, 1945, 1940, 1935, 1931, 1926, 1920
527 BATH ST	2017, 2014, 2010, 2005, 2002, 2000, 1995, 1992, 1990, 1985, 1981, 1975, 1970, 1965, 1961, 1955, 1951, 1945, 1940, 1935, 1931, 1926, 1920
527 BATH ST	2020, 2017, 2014, 2005, 2002, 2000, 1995, 1992, 1990, 1985, 1981, 1975, 1970, 1965, 1961, 1955, 1951, 1945, 1940, 1935, 1931, 1926, 1920
527 BATH ST	2020, 2017, 2010, 2005, 2002, 2000, 1995, 1992, 1990, 1985, 1981, 1975, 1970, 1965, 1961, 1955, 1951, 1945, 1940, 1935, 1931, 1926, 1920
527 BATH ST	2020, 2014, 2010, 2005, 2002, 2000, 1995, 1992, 1990, 1985, 1981, 1975, 1970, 1965, 1961, 1955, 1951, 1945, 1940, 1935, 1931, 1926, 1920
527 BATH ST	2020, 2017, 2014, 2010, 2002, 2000, 1995, 1992, 1990, 1985, 1981, 1975, 1970, 1965, 1961, 1955, 1951, 1945, 1940, 1935, 1931, 1926, 1920
527 BATH ST	2020, 2017, 2014, 2010, 2005, 2002, 2000, 1992, 1990, 1985, 1981, 1975, 1970, 1965, 1961, 1955, 1951, 1945, 1940, 1935, 1931, 1926, 1920
527 BATH ST	2020, 2017, 2014, 2010, 2005, 2002, 1995, 1992, 1990, 1985, 1981, 1975, 1970, 1965, 1961, 1955, 1951, 1945, 1940, 1935, 1931, 1926, 1920
527 BATH ST	2020, 2017, 2014, 2010, 2005, 2002, 2000, 1995, 1992, 1990, 1981, 1975, 1970, 1965, 1961, 1955, 1951, 1945, 1940, 1935, 1931, 1926, 1920
527 BATH ST	2020, 2017, 2014, 2010, 2005, 2002, 2000, 1995, 1992, 1990, 1985, 1975, 1970, 1965, 1961, 1955, 1951, 1945, 1940, 1935, 1931, 1926, 1920
527 BATH ST	2020, 2017, 2014, 2010, 2005, 2002, 2000, 1995, 1992, 1990, 1985, 1981, 1970, 1965, 1961, 1955, 1951, 1945, 1940, 1935, 1931, 1926, 1920
527 BATH ST	2020, 2017, 2014, 2010, 2005, 2002, 2000, 1995, 1992, 1990, 1985, 1981, 1975, 1965, 1961, 1955, 1951, 1945, 1940, 1935, 1931, 1926, 1920
527 BATH ST	2020, 2017, 2014, 2010, 2005, 2002, 2000, 1995, 1992, 1990, 1985, 1981, 1975, 1970, 1965, 1955, 1951, 1945, 1940, 1935, 1931, 1926, 1920
527 BATH ST	2020, 2017, 2014, 2010, 2005, 2002, 2000, 1995, 1992, 1990, 1985, 1981, 1975, 1970, 1965, 1961, 1955, 1945, 1940, 1935, 1931, 1926, 1920
527 BATH ST	2020, 2017, 2014, 2010, 2005, 2002, 2000, 1995, 1992, 1990, 1985, 1981, 1975, 1970, 1965, 1961, 1951, 1945, 1940, 1935, 1931, 1926, 1920
527 BATH ST	2020, 2017, 2014, 2010, 2005, 2002, 2000, 1995, 1992, 1990, 1985, 1981, 1975, 1970, 1965, 1961, 1955, 1951, 1940, 1935, 1931, 1926, 1920
527 BATH ST	2020, 2017, 2014, 2010, 2005, 2002, 2000, 1995, 1992, 1990, 1985, 1981, 1975, 1970, 1965, 1961, 1955, 1951, 1945, 1935, 1931, 1926, 1920
527 BATH ST	2020, 2017, 2014, 2010, 2005, 2002, 2000, 1995, 1992, 1990, 1985, 1981, 1975, 1970, 1965, 1961, 1955, 1951, 1945, 1940, 1931, 1926, 1920

Docusign Envelope ID: 3773F87A-0B89-4932-BA2C-CA8383B3EEAD

FINDINGS

Address Researched	Address Not Identified in Research Source
527 BATH ST	2020, 2017, 2014, 2010, 2005, 2002, 2000, 1995, 1992, 1990, 1985, 1981, 1975, 1970, 1965, 1961, 1955, 1951, 1945, 1940, 1935, 1926, 1920
527 DE LA VINA ST	2020, 2017, 2014, 2010, 2005, 2002, 2000, 1995, 1992, 1990, 1985, 1981, 1975, 1970, 1965, 1961, 1955, 1951, 1945, 1940, 1935, 1926, 1920
527/ BATH ST	2020, 2017, 2014, 2010, 2005, 2000, 1995, 1992, 1990, 1985, 1981, 1975, 1970, 1965, 1961, 1955, 1951, 1945, 1940, 1935, 1931, 1926, 1920
528 BATH	2020, 2017, 2014, 2010, 2005, 2002, 2000, 1995, 1992, 1990, 1985, 1981, 1975, 1970, 1961, 1955, 1951, 1945, 1940, 1935, 1931, 1926, 1920
528 BATH SBAR	2020, 2017, 2014, 2010, 2005, 2002, 2000, 1995, 1992, 1985, 1981, 1975, 1970, 1965, 1961, 1955, 1951, 1945, 1940, 1935, 1931, 1926, 1920
528 BATH ST	2020, 2017, 2014, 2010, 2005, 2002, 2000, 1995, 1992, 1985, 1981, 1975, 1970, 1965, 1961, 1955, 1951, 1945, 1940, 1935, 1931, 1926, 1920
528 BATH ST	2020, 2017, 2014, 2010, 2005, 2002, 2000, 1995, 1992, 1990, 1985, 1981, 1975, 1970, 1965, 1961, 1951, 1945, 1940, 1935, 1931, 1926, 1920
528 BATH ST	2020, 2017, 2014, 2010, 2005, 2002, 2000, 1995, 1992, 1990, 1985, 1981, 1975, 1970, 1965, 1961, 1955, 1945, 1940, 1935, 1931, 1926, 1920
528 BATH ST	2020, 2017, 2014, 2010, 2005, 2002, 2000, 1995, 1992, 1990, 1985, 1981, 1975, 1970, 1965, 1955, 1951, 1945, 1940, 1935, 1931, 1926, 1920
528 BATH ST	2020, 2017, 2014, 2010, 2005, 2002, 2000, 1995, 1992, 1990, 1985, 1981, 1975, 1965, 1961, 1955, 1951, 1945, 1940, 1935, 1931, 1926, 1920
528 BATH ST	2020, 2017, 2014, 2010, 2005, 2002, 2000, 1995, 1992, 1990, 1985, 1981, 1970, 1965, 1961, 1955, 1951, 1945, 1940, 1935, 1931, 1926, 1920
528 BATH ST	2020, 2017, 2014, 2010, 2005, 2002, 2000, 1995, 1992, 1990, 1985, 1975, 1970, 1965, 1961, 1955, 1951, 1945, 1940, 1935, 1931, 1926, 1920
528 BATH ST	2017, 2014, 2010, 2005, 2002, 2000, 1995, 1992, 1990, 1985, 1981, 1975, 1970, 1965, 1961, 1955, 1951, 1945, 1940, 1935, 1931, 1926, 1920
528 BATH ST	2020, 2014, 2010, 2005, 2002, 2000, 1995, 1992, 1990, 1985, 1981, 1975, 1970, 1965, 1961, 1955, 1951, 1945, 1940, 1935, 1931, 1926, 1920
528 BATH ST	2020, 2017, 2010, 2005, 2002, 2000, 1995, 1992, 1990, 1985, 1981, 1975, 1970, 1965, 1961, 1955, 1951, 1945, 1940, 1935, 1931, 1926, 1920
528 BATH ST	2020, 2017, 2014, 2005, 2002, 2000, 1995, 1992, 1990, 1985, 1981, 1975, 1970, 1965, 1961, 1955, 1951, 1945, 1940, 1935, 1931, 1926, 1920
528 BATH ST	2020, 2017, 2014, 2010, 2005, 2000, 1995, 1992, 1990, 1985, 1981, 1975, 1970, 1965, 1961, 1955, 1951, 1945, 1940, 1935, 1931, 1926, 1920
528 BATH ST	2020, 2017, 2014, 2010, 2002, 2000, 1995, 1992, 1990, 1985, 1981, 1975, 1970, 1965, 1961, 1955, 1951, 1945, 1940, 1935, 1931, 1926, 1920
528 BATH ST	2020, 2017, 2014, 2010, 2005, 2002, 2000, 1995, 1992, 1990, 1981, 1975, 1970, 1965, 1961, 1955, 1951, 1945, 1940, 1935, 1931, 1926, 1920
528 BATH ST	2020, 2017, 2014, 2010, 2005, 2002, 1995, 1992, 1990, 1985, 1981, 1975, 1970, 1965, 1961, 1955, 1951, 1945, 1940, 1935, 1931, 1926, 1920
528 BATH ST	2020, 2017, 2014, 2010, 2005, 2002, 2000, 1992, 1990, 1985, 1981, 1975, 1970, 1965, 1961, 1955, 1951, 1945, 1940, 1935, 1931, 1926, 1920
528 BATH ST	2020, 2017, 2014, 2010, 2005, 2002, 2000, 1995, 1992, 1990, 1985, 1981, 1975, 1970, 1965, 1961, 1955, 1951, 1945, 1940, 1935, 1926, 1920

Docusign Envelope ID: 3773F87A-0B89-4932-BA2C-CA8383B3EEAD

FINDINGS

Address Researched	Address Not Identified in Research Source
528 BATH ST	2020, 2017, 2014, 2010, 2005, 2002, 2000, 1995, 1992, 1990, 1985, 1981, 1975, 1970, 1965, 1961, 1955, 1951, 1945, 1940, 1931, 1926, 1920
528 BATH ST	2020, 2017, 2014, 2010, 2005, 2002, 2000, 1995, 1992, 1990, 1985, 1981, 1975, 1970, 1965, 1961, 1955, 1951, 1945, 1935, 1931, 1926, 1920
528 BATH ST	2020, 2017, 2014, 2010, 2005, 2002, 2000, 1995, 1992, 1990, 1985, 1981, 1975, 1970, 1965, 1961, 1955, 1951, 1940, 1935, 1931, 1926, 1920
215 HALEY ST	2020, 2017, 2014, 2010, 2005, 2002, 2000, 1995, 1992, 1990, 1985, 1981, 1975, 1970, 1965, 1961, 1955, 1951, 1945, 1935, 1931, 1926, 1920
215 HALEY ST	2020, 2017, 2014, 2010, 2005, 2002, 2000, 1995, 1992, 1990, 1981, 1975, 1970, 1965, 1961, 1955, 1951, 1945, 1940, 1935, 1931, 1926, 1920
215 HALEY ST	2020, 2017, 2014, 2010, 2005, 2002, 2000, 1995, 1992, 1985, 1981, 1975, 1970, 1965, 1961, 1955, 1951, 1945, 1940, 1935, 1931, 1926, 1920
215 HALEY ST	2020, 2017, 2014, 2010, 2005, 2000, 1995, 1992, 1990, 1985, 1981, 1975, 1970, 1965, 1961, 1955, 1951, 1945, 1940, 1935, 1931, 1926, 1920
215 W HALEY ST	2020, 2017, 2014, 2010, 2005, 2002, 1995, 1992, 1990, 1985, 1981, 1975, 1970, 1965, 1961, 1955, 1951, 1945, 1940, 1935, 1931, 1926, 1920
215 W HALEY ST	2020, 2017, 2014, 2010, 2002, 2000, 1995, 1992, 1990, 1985, 1981, 1975, 1970, 1965, 1961, 1955, 1951, 1945, 1940, 1935, 1931, 1926, 1920
215 W HALEY ST	2020, 2017, 2014, 2010, 2005, 2002, 2000, 1992, 1990, 1985, 1981, 1975, 1970, 1965, 1961, 1955, 1951, 1945, 1940, 1935, 1931, 1926, 1920
215 W HALEY ST	2020, 2017, 2014, 2005, 2002, 2000, 1995, 1992, 1990, 1985, 1981, 1975, 1970, 1965, 1961, 1955, 1951, 1945, 1940, 1935, 1931, 1926, 1920
216 COTA ST	2020, 2017, 2014, 2010, 2005, 2002, 2000, 1995, 1992, 1990, 1985, 1981, 1975, 1970, 1965, 1961, 1955, 1951, 1945, 1940, 1935, 1931, 1920
216 COTA ST	2020, 2017, 2014, 2010, 2005, 2002, 2000, 1995, 1992, 1990, 1985, 1981, 1975, 1965, 1961, 1955, 1951, 1945, 1940, 1935, 1931, 1926, 1920
216 COTA ST	2020, 2017, 2014, 2010, 2005, 2000, 1995, 1992, 1990, 1985, 1981, 1975, 1970, 1965, 1961, 1955, 1951, 1945, 1940, 1935, 1931, 1926, 1920
216 COTA ST	2020, 2017, 2014, 2010, 2005, 2002, 2000, 1995, 1992, 1985, 1981, 1975, 1970, 1965, 1961, 1955, 1951, 1945, 1940, 1935, 1931, 1926, 1920
216 COTA ST	2020, 2017, 2014, 2010, 2005, 2002, 2000, 1995, 1992, 1990, 1985, 1981, 1975, 1970, 1965, 1961, 1955, 1951, 1945, 1940, 1931, 1926, 1920
216 COTR AGE GROVE AVE	2020, 2017, 2014, 2010, 2005, 2002, 2000, 1995, 1992, 1990, 1985, 1975, 1970, 1965, 1961, 1955, 1951, 1945, 1940, 1935, 1931, 1926, 1920
216 COTTAGE GROVE AVE	2020, 2017, 2014, 2010, 2005, 2002, 2000, 1995, 1992, 1990, 1985, 1981, 1970, 1965, 1961, 1955, 1951, 1945, 1940, 1935, 1931, 1926, 1920
216 COTTAGE GROVE AVE	2020, 2017, 2014, 2010, 2005, 2002, 2000, 1995, 1992, 1990, 1985, 1981, 1975, 1965, 1961, 1955, 1951, 1945, 1940, 1935, 1931, 1926, 1920
216 COTTAGE GROVE AVE	2020, 2017, 2014, 2010, 2005, 2002, 2000, 1995, 1992, 1990, 1985, 1981, 1975, 1970, 1961, 1955, 1951, 1945, 1940, 1935, 1931, 1926, 1920
216 COTTAGE GROVE AVE	2020, 2017, 2014, 2010, 2005, 2002, 2000, 1995, 1992, 1990, 1985, 1981, 1975, 1970, 1965, 1955, 1951, 1945, 1940, 1935, 1931, 1926, 1920
216 COTTAGE GROVE AVE	2020, 2017, 2014, 2010, 2005, 2002, 2000, 1995, 1992, 1990, 1981, 1975, 1970, 1965, 1961, 1955, 1951, 1945, 1940, 1935, 1931, 1926, 1920

Docusign Envelope ID: 3773F87A-0B89-4932-BA2C-CA8383B3EEAD

FINDINGS

Address Researched	Address Not Identified in Research Source
216 COTTAGE GROVE AVE	2020, 2017, 2014, 2010, 2005, 2000, 1995, 1992, 1990, 1985, 1981, 1975, 1970, 1965, 1961, 1955, 1951, 1945, 1940, 1935, 1931, 1926, 1920
216 COTTAGE GROVE AVE	2020, 2017, 2014, 2010, 2002, 2000, 1995, 1992, 1990, 1985, 1981, 1975, 1970, 1965, 1961, 1955, 1951, 1945, 1940, 1935, 1931, 1926, 1920
216 HALEY	2020, 2017, 2014, 2010, 2005, 2002, 2000, 1995, 1992, 1990, 1985, 1981, 1975, 1970, 1965, 1961, 1955, 1951, 1945, 1940, 1935, 1931, 1920
216 HALEY	2020, 2017, 2014, 2010, 2005, 2002, 2000, 1995, 1992, 1990, 1985, 1981, 1975, 1970, 1965, 1961, 1951, 1945, 1940, 1935, 1931, 1926, 1920
216 HALEY RD	2020, 2017, 2014, 2010, 2005, 2002, 2000, 1995, 1992, 1990, 1985, 1981, 1975, 1970, 1965, 1961, 1955, 1945, 1940, 1935, 1931, 1926, 1920
216 HALEY ST	2020, 2017, 2014, 2010, 2005, 2002, 2000, 1995, 1992, 1990, 1985, 1981, 1975, 1970, 1965, 1961, 1955, 1951, 1940, 1935, 1931, 1926, 1920
216 HALEY ST	2020, 2017, 2014, 2010, 2005, 2002, 2000, 1995, 1992, 1990, 1985, 1981, 1975, 1970, 1965, 1955, 1951, 1945, 1940, 1935, 1931, 1926, 1920
216 HALEY ST	2020, 2017, 2014, 2010, 2005, 2002, 2000, 1995, 1992, 1990, 1985, 1981, 1975, 1965, 1961, 1955, 1951, 1945, 1940, 1935, 1931, 1926, 1920
216 HALEY ST	2020, 2017, 2014, 2010, 2005, 2002, 2000, 1995, 1992, 1990, 1985, 1981, 1970, 1965, 1961, 1955, 1951, 1945, 1940, 1935, 1931, 1926, 1920
216 HALEY ST	2020, 2017, 2014, 2010, 2005, 2002, 2000, 1995, 1992, 1990, 1985, 1975, 1970, 1965, 1961, 1955, 1951, 1945, 1940, 1935, 1931, 1926, 1920
216 HALEY ST	2020, 2017, 2014, 2010, 2005, 2002, 2000, 1995, 1992, 1990, 1985, 1981, 1975, 1970, 1965, 1961, 1955, 1951, 1945, 1940, 1935, 1926, 1920
216 HALEY ST	2020, 2017, 2014, 2010, 2005, 2002, 2000, 1995, 1992, 1990, 1985, 1981, 1975, 1970, 1965, 1961, 1955, 1951, 1945, 1940, 1935, 1931, 1926
216 HALEY ST	2020, 2017, 2014, 2010, 2005, 2002, 2000, 1995, 1992, 1990, 1985, 1981, 1975, 1970, 1965, 1961, 1955, 1951, 1945, 1935, 1931, 1926, 1920
216 HALEY ST	2020, 2017, 2014, 2010, 2005, 2002, 2000, 1995, 1992, 1990, 1985, 1981, 1975, 1970, 1965, 1961, 1955, 1951, 1945, 1940, 1931, 1926, 1920
216 HALEY ST	2020, 2017, 2014, 2010, 2005, 2002, 2000, 1995, 1992, 1985, 1981, 1975, 1970, 1965, 1961, 1955, 1951, 1945, 1940, 1935, 1931, 1926, 1920
216 HALEY ST	2020, 2017, 2014, 2010, 2005, 2002, 2000, 1995, 1992, 1990, 1981, 1975, 1970, 1965, 1961, 1955, 1951, 1945, 1940, 1935, 1931, 1926, 1920
216 HALEY ST	2020, 2017, 2014, 2010, 2005, 2000, 1995, 1992, 1990, 1985, 1981, 1975, 1970, 1965, 1961, 1955, 1951, 1945, 1940, 1935, 1931, 1926, 1920
216 W COTA ST	2020, 2017, 2014, 2010, 2005, 2002, 2000, 1992, 1990, 1985, 1981, 1975, 1970, 1965, 1961, 1955, 1951, 1945, 1940, 1935, 1931, 1926, 1920
216 W COTA ST	2020, 2017, 2014, 2010, 2005, 2002, 1995, 1992, 1990, 1985, 1981, 1975, 1970, 1965, 1961, 1955, 1951, 1945, 1940, 1935, 1931, 1926, 1920
216 W COTA ST	2020, 2017, 2014, 2010, 2005, 2002, 2000, 1995, 1990, 1985, 1981, 1975, 1970, 1965, 1961, 1955, 1951, 1945, 1940, 1935, 1931, 1926, 1920
216 W COTA ST	2017, 2014, 2010, 2005, 2002, 2000, 1995, 1992, 1990, 1985, 1981, 1975, 1970, 1965, 1961, 1955, 1951, 1945, 1940, 1935, 1931, 1926, 1920
216 W COTA ST	2020, 2014, 2010, 2005, 2002, 2000, 1995, 1992, 1990, 1985, 1981, 1975, 1970, 1965, 1961, 1955, 1951, 1945, 1940, 1935, 1931, 1926, 1920

Docusign Envelope ID: 3773F87A-0B89-4932-BA2C-CA8383B3EEAD

FINDINGS

Address Researched	Address Not Identified in Research Source
216 W COTA ST	2020, 2017, 2014, 2010, 2002, 2000, 1995, 1992, 1990, 1985, 1981, 1975, 1970, 1965, 1961, 1955, 1951, 1945, 1940, 1935, 1931, 1926, 1920
216 W COTA ST	2020, 2017, 2010, 2005, 2002, 2000, 1995, 1992, 1990, 1985, 1981, 1975, 1970, 1965, 1961, 1955, 1951, 1945, 1940, 1935, 1931, 1926, 1920
216 W COTA ST	2020, 2017, 2014, 2005, 2002, 2000, 1995, 1992, 1990, 1985, 1981, 1975, 1970, 1965, 1961, 1955, 1951, 1945, 1940, 1935, 1931, 1926, 1920
216 W HALEY ST	2020, 2017, 2014, 2010, 2005, 2002, 2000, 1992, 1990, 1985, 1981, 1975, 1970, 1965, 1961, 1955, 1951, 1945, 1940, 1935, 1931, 1926, 1920
216 W HALEY ST	2020, 2017, 2014, 2010, 2002, 2000, 1995, 1992, 1990, 1985, 1981, 1975, 1970, 1965, 1961, 1955, 1951, 1945, 1940, 1935, 1931, 1926, 1920
216 W HALEY ST	2020, 2017, 2014, 2010, 2005, 2002, 1995, 1992, 1990, 1985, 1981, 1975, 1970, 1965, 1961, 1955, 1951, 1945, 1940, 1935, 1931, 1926, 1920
216 W HALEY ST	2020, 2017, 2014, 2010, 2005, 2002, 2000, 1995, 1990, 1985, 1981, 1975, 1970, 1965, 1961, 1955, 1951, 1945, 1940, 1935, 1931, 1926, 1920
217 COTA ST	2020, 2017, 2014, 2010, 2005, 2002, 2000, 1995, 1992, 1990, 1985, 1981, 1975, 1970, 1965, 1961, 1955, 1951, 1945, 1940, 1935, 1931, 1920
217 COTA ST	2020, 2017, 2014, 2010, 2005, 2002, 2000, 1995, 1992, 1990, 1985, 1981, 1975, 1970, 1965, 1961, 1955, 1951, 1945, 1940, 1935, 1931, 1926
217 COTA ST	2020, 2017, 2014, 2010, 2005, 2000, 1995, 1992, 1990, 1985, 1981, 1975, 1970, 1965, 1961, 1955, 1951, 1945, 1940, 1935, 1931, 1926, 1920
217 COTA ST	2020, 2017, 2014, 2010, 2005, 2002, 2000, 1995, 1992, 1990, 1985, 1981, 1975, 1965, 1961, 1955, 1951, 1945, 1940, 1935, 1931, 1926, 1920
217 COTA ST	2020, 2017, 2014, 2010, 2005, 2002, 2000, 1995, 1992, 1990, 1985, 1981, 1975, 1970, 1965, 1961, 1955, 1951, 1945, 1940, 1931, 1926, 1920
217 COTR AGE GROVE AVE	2020, 2017, 2014, 2010, 2005, 2002, 2000, 1995, 1992, 1990, 1985, 1975, 1970, 1965, 1961, 1955, 1951, 1945, 1940, 1935, 1931, 1926, 1920
217 COTTAGE GROVE AVE	2020, 2017, 2014, 2010, 2005, 2002, 2000, 1995, 1992, 1990, 1985, 1981, 1970, 1965, 1961, 1955, 1951, 1945, 1940, 1935, 1931, 1926, 1920
217 COTTAGE GROVE AVE	2020, 2017, 2014, 2010, 2005, 2002, 2000, 1995, 1992, 1990, 1985, 1981, 1975, 1970, 1965, 1955, 1951, 1945, 1940, 1935, 1931, 1926, 1920
217 COTTAGE GROVE AVE	2020, 2017, 2014, 2010, 2005, 2002, 2000, 1995, 1992, 1990, 1985, 1981, 1975, 1970, 1961, 1955, 1951, 1945, 1940, 1935, 1931, 1926, 1920
217 COTTAGE GROVE AVE	2020, 2017, 2014, 2010, 2005, 2002, 2000, 1995, 1992, 1990, 1985, 1981, 1975, 1965, 1961, 1955, 1951, 1945, 1940, 1935, 1931, 1926, 1920
217 COTTAGE GROVE AVE	2020, 2017, 2014, 2010, 2005, 2000, 1995, 1992, 1990, 1985, 1981, 1975, 1970, 1965, 1961, 1955, 1951, 1945, 1940, 1935, 1931, 1926, 1920
217 COTTAGE GROVE AVE	2020, 2017, 2014, 2010, 2002, 2000, 1995, 1992, 1990, 1985, 1981, 1975, 1970, 1965, 1961, 1955, 1951, 1945, 1940, 1935, 1931, 1926, 1920
217 COTTAGE GROVE AVE	2020, 2017, 2014, 2005, 2002, 2000, 1995, 1992, 1990, 1985, 1981, 1975, 1970, 1965, 1961, 1955, 1951, 1945, 1940, 1935, 1931, 1926, 1920
217 COTTAGE GROVE AVE	2020, 2017, 2014, 2010, 2005, 2002, 2000, 1995, 1992, 1990, 1981, 1975, 1970, 1965, 1961, 1955, 1951, 1945, 1940, 1935, 1931, 1926, 1920
217 COTTAGE GROVE AVE	2020, 2014, 2010, 2005, 2002, 2000, 1995, 1992, 1990, 1985, 1981, 1975, 1970, 1965, 1961, 1955, 1951, 1945, 1940, 1935, 1931, 1926, 1920

Docusign Envelope ID: 3773F87A-0B89-4932-BA2C-CA8383B3EEAD

FINDINGS

Address Researched	Address Not Identified in Research Source
217 COTTAGE GROVE AVE	2020, 2017, 2014, 2010, 2005, 2002, 1995, 1992, 1990, 1985, 1981, 1975, 1970, 1965, 1961, 1955, 1951, 1945, 1940, 1935, 1931, 1926, 1920
217 COTTAGE GROVE AVE	2020, 2017, 2014, 2010, 2005, 2002, 2000, 1992, 1990, 1985, 1981, 1975, 1970, 1965, 1961, 1955, 1951, 1945, 1940, 1935, 1931, 1926, 1920
217 COTTAGE GROVE AVE	2020, 2017, 2014, 2010, 2005, 2002, 2000, 1995, 1992, 1990, 1985, 1981, 1975, 1970, 1965, 1961, 1951, 1945, 1940, 1935, 1931, 1926, 1920
217 COTTAGE GROVE AVE	2020, 2017, 2014, 2010, 2005, 2002, 2000, 1995, 1992, 1990, 1985, 1981, 1975, 1970, 1965, 1961, 1955, 1945, 1940, 1935, 1931, 1926, 1920
217 COTTAGE GROVE AVE	2020, 2017, 2014, 2010, 2005, 2002, 2000, 1995, 1992, 1990, 1985, 1981, 1975, 1970, 1965, 1961, 1955, 1951, 1940, 1935, 1931, 1926, 1920
217 COTTAGE GROVE AVE	2017, 2014, 2010, 2005, 2002, 2000, 1995, 1992, 1990, 1985, 1981, 1975, 1970, 1965, 1961, 1955, 1951, 1945, 1940, 1935, 1931, 1926, 1920
217 COTTAGE GROVE AVE	2020, 2017, 2010, 2005, 2002, 2000, 1995, 1992, 1990, 1985, 1981, 1975, 1970, 1965, 1961, 1955, 1951, 1945, 1940, 1935, 1931, 1926, 1920
217 COTTAGE GROVE AVE	2020, 2017, 2014, 2010, 2005, 2002, 2000, 1995, 1992, 1990, 1985, 1981, 1975, 1970, 1965, 1961, 1955, 1951, 1945, 1935, 1931, 1926, 1920
217 COTTAGE GROVE AVE	2020, 2017, 2014, 2010, 2005, 2002, 2000, 1995, 1992, 1990, 1985, 1981, 1975, 1970, 1965, 1961, 1955, 1951, 1945, 1940, 1931, 1926, 1920
217 COTTAGE GROVE AVE	2020, 2017, 2014, 2010, 2005, 2002, 2000, 1995, 1992, 1990, 1985, 1981, 1975, 1970, 1965, 1961, 1955, 1951, 1945, 1940, 1935, 1931, 1926
217 COTTAGE GROVE AVE	2020, 2017, 2014, 2010, 2005, 2002, 2000, 1995, 1992, 1990, 1985, 1981, 1975, 1970, 1965, 1961, 1955, 1951, 1945, 1940, 1935, 1931, 1920
217 W COTA ST	2020, 2014, 2010, 2005, 2002, 2000, 1995, 1992, 1990, 1985, 1981, 1975, 1970, 1965, 1961, 1955, 1951, 1945, 1940, 1935, 1931, 1926, 1920
217 W COTA ST	2020, 2017, 2014, 2005, 2002, 2000, 1995, 1992, 1990, 1985, 1981, 1975, 1970, 1965, 1961, 1955, 1951, 1945, 1940, 1935, 1931, 1926, 1920
217 W COTA ST	2020, 2017, 2010, 2005, 2002, 2000, 1995, 1992, 1990, 1985, 1981, 1975, 1970, 1965, 1961, 1955, 1951, 1945, 1940, 1935, 1931, 1926, 1920
217 W COTA ST	2020, 2017, 2014, 2010, 2002, 2000, 1995, 1992, 1990, 1985, 1981, 1975, 1970, 1965, 1961, 1955, 1951, 1945, 1940, 1935, 1931, 1926, 1920
217 W COTA ST	2020, 2017, 2014, 2010, 2005, 2002, 2000, 1992, 1990, 1985, 1981, 1975, 1970, 1965, 1961, 1955, 1951, 1945, 1940, 1935, 1931, 1926, 1920
217 W COTA ST	2020, 2017, 2014, 2010, 2005, 2002, 1995, 1992, 1990, 1985, 1981, 1975, 1970, 1965, 1961, 1955, 1951, 1945, 1940, 1935, 1931, 1926, 1920
217 W GUTIERREZ ST	2017, 2014, 2010, 2005, 2002, 2000, 1995, 1992, 1990, 1985, 1981, 1975, 1970, 1965, 1961, 1955, 1951, 1945, 1940, 1935, 1931, 1926, 1920
217 W HALEY ST	2020, 2017, 2014, 2005, 2002, 2000, 1995, 1992, 1990, 1985, 1981, 1975, 1970, 1965, 1961, 1955, 1951, 1945, 1940, 1935, 1931, 1926, 1920
217 W HALEY ST	2020, 2017, 2014, 2010, 2002, 2000, 1995, 1992, 1990, 1985, 1981, 1975, 1970, 1965, 1961, 1955, 1951, 1945, 1940, 1935, 1931, 1926, 1920
218 COTA ST	2020, 2017, 2014, 2010, 2005, 2002, 2000, 1995, 1992, 1990, 1985, 1981, 1975, 1970, 1965, 1961, 1955, 1951, 1945, 1940, 1931, 1926, 1920
218 COTA ST	2020, 2017, 2014, 2010, 2005, 2002, 2000, 1995, 1992, 1990, 1985, 1981, 1975, 1965, 1961, 1955, 1951, 1945, 1940, 1935, 1931, 1926, 1920

Docusign Envelope ID: 3773F87A-0B89-4932-BA2C-CA8383B3EEAD

FINDINGS

Address Researched	Address Not Identified in Research Source
218 COTTAGE GROVE AVE	2020, 2014, 2010, 2005, 2002, 2000, 1995, 1992, 1990, 1985, 1981, 1975, 1970, 1965, 1961, 1955, 1951, 1945, 1940, 1935, 1931, 1926, 1920
218 COTTAGE GROVE AVE	2020, 2017, 2014, 2005, 2002, 2000, 1995, 1992, 1990, 1985, 1981, 1975, 1970, 1965, 1961, 1955, 1951, 1945, 1940, 1935, 1931, 1926, 1920
218 COTTAGE GROVE AVE	2020, 2017, 2014, 2010, 2002, 2000, 1995, 1992, 1990, 1985, 1981, 1975, 1970, 1965, 1961, 1955, 1951, 1945, 1940, 1935, 1931, 1926, 1920
218 COTTAGE GROVE AVE	2020, 2017, 2010, 2005, 2002, 2000, 1995, 1992, 1990, 1985, 1981, 1975, 1970, 1965, 1961, 1955, 1951, 1945, 1940, 1935, 1931, 1926, 1920
219 COTA ST	2020, 2017, 2014, 2010, 2005, 2002, 2000, 1995, 1992, 1990, 1985, 1981, 1975, 1965, 1961, 1955, 1951, 1945, 1940, 1935, 1931, 1926, 1920
219 HALEY	2020, 2017, 2014, 2010, 2005, 2002, 2000, 1995, 1992, 1990, 1985, 1981, 1975, 1970, 1965, 1961, 1955, 1951, 1945, 1940, 1935, 1931, 1920
219 HALEY	2020, 2017, 2014, 2010, 2005, 2002, 2000, 1995, 1992, 1990, 1985, 1981, 1975, 1970, 1965, 1961, 1951, 1945, 1940, 1935, 1931, 1926, 1920
219 HALEY RD	2020, 2017, 2014, 2010, 2005, 2002, 2000, 1995, 1992, 1990, 1985, 1981, 1975, 1970, 1965, 1961, 1955, 1945, 1940, 1935, 1931, 1926, 1920
219 HALEY ST	2020, 2017, 2014, 2010, 2005, 2002, 2000, 1995, 1992, 1990, 1985, 1981, 1975, 1970, 1965, 1961, 1955, 1951, 1940, 1935, 1931, 1926, 1920
219 HALEY ST	2020, 2017, 2014, 2010, 2005, 2002, 2000, 1995, 1992, 1990, 1985, 1981, 1975, 1970, 1965, 1955, 1951, 1945, 1940, 1935, 1931, 1926, 1920
219 HALEY ST	2020, 2017, 2014, 2010, 2005, 2002, 2000, 1995, 1992, 1990, 1985, 1981, 1975, 1965, 1961, 1955, 1951, 1945, 1940, 1935, 1931, 1926, 1920
219 HALEY ST	2020, 2017, 2014, 2010, 2005, 2002, 2000, 1995, 1992, 1990, 1985, 1975, 1970, 1965, 1961, 1955, 1951, 1945, 1940, 1935, 1931, 1926, 1920
219 HALEY ST	2020, 2017, 2014, 2010, 2005, 2002, 2000, 1995, 1992, 1990, 1985, 1981, 1970, 1965, 1961, 1955, 1951, 1945, 1940, 1935, 1931, 1926, 1920
219 HALEY ST	2020, 2017, 2014, 2010, 2005, 2002, 2000, 1995, 1992, 1990, 1985, 1981, 1975, 1970, 1965, 1961, 1955, 1951, 1945, 1940, 1935, 1926, 1920
219 HALEY ST	2020, 2017, 2014, 2010, 2005, 2002, 2000, 1995, 1992, 1990, 1985, 1981, 1975, 1970, 1965, 1961, 1955, 1951, 1945, 1940, 1935, 1931, 1926
219 HALEY ST	2020, 2017, 2014, 2010, 2005, 2002, 2000, 1995, 1992, 1990, 1985, 1981, 1975, 1970, 1965, 1961, 1955, 1951, 1945, 1940, 1931, 1926, 1920
219 HALEY ST	2020, 2017, 2014, 2010, 2005, 2002, 2000, 1995, 1992, 1990, 1985, 1981, 1975, 1970, 1965, 1961, 1955, 1951, 1945, 1935, 1931, 1926, 1920
219 HALEY ST	2020, 2017, 2014, 2010, 2005, 2000, 1995, 1992, 1990, 1985, 1981, 1975, 1970, 1965, 1961, 1955, 1951, 1945, 1940, 1935, 1931, 1926, 1920
219 HALEY ST	2020, 2017, 2014, 2010, 2005, 2002, 2000, 1995, 1992, 1990, 1981, 1975, 1970, 1965, 1961, 1955, 1951, 1945, 1940, 1935, 1931, 1926, 1920
219 HALEY ST	2020, 2017, 2014, 2010, 2005, 2002, 2000, 1995, 1992, 1985, 1981, 1975, 1970, 1965, 1961, 1955, 1951, 1945, 1940, 1935, 1931, 1926, 1920
219 W HALEY ST	2020, 2017, 2014, 2010, 2005, 2002, 2000, 1992, 1990, 1985, 1981, 1975, 1970, 1965, 1961, 1955, 1951, 1945, 1940, 1935, 1931, 1926, 1920
219 W HALEY ST	2020, 2014, 2010, 2005, 2002, 2000, 1995, 1992, 1990, 1985, 1981, 1975, 1970, 1965, 1961, 1955, 1951, 1945, 1940, 1935, 1931, 1926, 1920

Docusign Envelope ID: 3773F87A-0B89-4932-BA2C-CA8383B3EEAD

FINDINGS

Address Researched	Address Not Identified in Research Source
219 W HALEY ST	2020, 2017, 2014, 2010, 2005, 2002, 1995, 1992, 1990, 1985, 1981, 1975, 1970, 1965, 1961, 1955, 1951, 1945, 1940, 1935, 1931, 1926, 1920
219 W HALEY ST	2020, 2017, 2014, 2010, 2002, 2000, 1995, 1992, 1990, 1985, 1981, 1975, 1970, 1965, 1961, 1955, 1951, 1945, 1940, 1935, 1931, 1926, 1920
219 W HALEY ST	2020, 2017, 2014, 2005, 2002, 2000, 1995, 1992, 1990, 1985, 1981, 1975, 1970, 1965, 1961, 1955, 1951, 1945, 1940, 1935, 1931, 1926, 1920
219 W HALEY ST	2020, 2017, 2010, 2005, 2002, 2000, 1995, 1992, 1990, 1985, 1981, 1975, 1970, 1965, 1961, 1955, 1951, 1945, 1940, 1935, 1931, 1926, 1920
219 W HALEY ST	2020, 2017, 2014, 2010, 2005, 2002, 2000, 1995, 1990, 1985, 1981, 1975, 1970, 1965, 1961, 1955, 1951, 1945, 1940, 1935, 1931, 1926, 1920
220 COTA ST	2020, 2017, 2014, 2010, 2005, 2002, 2000, 1995, 1992, 1990, 1985, 1981, 1975, 1970, 1965, 1961, 1955, 1951, 1945, 1940, 1935, 1931, 1920
220 COTA ST	2020, 2017, 2014, 2010, 2005, 2002, 2000, 1995, 1992, 1990, 1985, 1981, 1975, 1965, 1961, 1955, 1951, 1945, 1940, 1935, 1931, 1926, 1920
220 COTA ST	2020, 2017, 2014, 2010, 2005, 2000, 1995, 1992, 1990, 1985, 1981, 1975, 1970, 1965, 1961, 1955, 1951, 1945, 1940, 1935, 1931, 1926, 1920
220 COTA ST	2020, 2017, 2014, 2010, 2005, 2002, 2000, 1995, 1992, 1990, 1985, 1981, 1975, 1970, 1965, 1961, 1955, 1951, 1945, 1940, 1931, 1926, 1920
220 COTR AGE GROVE AVE	2020, 2017, 2014, 2010, 2005, 2002, 2000, 1995, 1992, 1990, 1985, 1975, 1970, 1965, 1961, 1955, 1951, 1945, 1940, 1935, 1931, 1926, 1920
220 COTTAGE GROVE AVE	2020, 2017, 2014, 2010, 2005, 2002, 2000, 1995, 1992, 1990, 1985, 1981, 1970, 1965, 1961, 1955, 1951, 1945, 1940, 1935, 1931, 1926, 1920
220 COTTAGE GROVE AVE	2020, 2017, 2014, 2010, 2005, 2002, 2000, 1995, 1992, 1990, 1985, 1981, 1975, 1965, 1961, 1955, 1951, 1945, 1940, 1935, 1931, 1926, 1920
220 COTTAGE GROVE AVE	2020, 2017, 2014, 2010, 2005, 2002, 2000, 1995, 1992, 1990, 1985, 1981, 1975, 1970, 1961, 1955, 1951, 1945, 1940, 1935, 1931, 1926, 1920
220 COTTAGE GROVE AVE	2020, 2017, 2014, 2010, 2005, 2002, 2000, 1995, 1992, 1990, 1985, 1981, 1975, 1970, 1965, 1955, 1951, 1945, 1940, 1935, 1931, 1926, 1920
220 COTTAGE GROVE AVE	2020, 2017, 2014, 2010, 2005, 2000, 1995, 1992, 1990, 1985, 1981, 1975, 1970, 1965, 1961, 1955, 1951, 1945, 1940, 1935, 1931, 1926, 1920
220 COTTAGE GROVE AVE	2020, 2017, 2014, 2010, 2002, 2000, 1995, 1992, 1990, 1985, 1981, 1975, 1970, 1965, 1961, 1955, 1951, 1945, 1940, 1935, 1931, 1926, 1920
220 COTTAGE GROVE AVE	2020, 2017, 2014, 2005, 2002, 2000, 1995, 1992, 1990, 1985, 1981, 1975, 1970, 1965, 1961, 1955, 1951, 1945, 1940, 1935, 1931, 1926, 1920
220 COTTAGE GROVE AVE	2020, 2014, 2010, 2005, 2002, 2000, 1995, 1992, 1990, 1985, 1981, 1975, 1970, 1965, 1961, 1955, 1951, 1945, 1940, 1935, 1931, 1926, 1920
220 COTTAGE GROVE AVE	2020, 2017, 2014, 2010, 2005, 2002, 2000, 1992, 1990, 1985, 1981, 1975, 1970, 1965, 1961, 1955, 1951, 1945, 1940, 1935, 1931, 1926, 1920
220 COTTAGE GROVE AVE	2020, 2017, 2014, 2010, 2005, 2002, 2000, 1995, 1992, 1990, 1981, 1975, 1970, 1965, 1961, 1955, 1951, 1945, 1940, 1935, 1931, 1926, 1920
220 COTTAGE GROVE AVE	2020, 2017, 2014, 2010, 2005, 2002, 2000, 1995, 1990, 1985, 1981, 1975, 1970, 1965, 1961, 1955, 1951, 1945, 1940, 1935, 1931, 1926, 1920
220 COTTAGE GROVE AVE	2020, 2017, 2014, 2010, 2005, 2002, 2000, 1995, 1992, 1990, 1985, 1981, 1975, 1970, 1965, 1961, 1955, 1951, 1940, 1935, 1931, 1926, 1920

Docusign Envelope ID: 3773F87A-0B89-4932-BA2C-CA8383B3EEAD

FINDINGS

Address Researched	Address Not Identified in Research Source
220 COTTAGE GROVE AVE	2020, 2017, 2014, 2010, 2005, 2002, 2000, 1995, 1992, 1985, 1981, 1975, 1970, 1965, 1961, 1955, 1951, 1945, 1940, 1935, 1931, 1926, 1920
220 COTTAGE GROVE AVE	2020, 2017, 2014, 2010, 2005, 2002, 2000, 1995, 1992, 1990, 1985, 1981, 1975, 1970, 1965, 1961, 1951, 1945, 1940, 1935, 1931, 1926, 1920
220 COTTAGE GROVE AVE	2020, 2017, 2010, 2005, 2002, 2000, 1995, 1992, 1990, 1985, 1981, 1975, 1970, 1965, 1961, 1955, 1951, 1945, 1940, 1935, 1931, 1926, 1920
220 COTTAGE GROVE AVE	2017, 2014, 2010, 2005, 2002, 2000, 1995, 1992, 1990, 1985, 1981, 1975, 1970, 1965, 1961, 1955, 1951, 1945, 1940, 1935, 1931, 1926, 1920
220 COTTAGE GROVE AVE	2020, 2017, 2014, 2010, 2005, 2002, 2000, 1995, 1992, 1990, 1985, 1981, 1975, 1970, 1965, 1961, 1955, 1951, 1945, 1940, 1935, 1926, 1920
220 COTTAGE GROVE AVE	2020, 2017, 2014, 2010, 2005, 2002, 2000, 1995, 1992, 1990, 1985, 1981, 1975, 1970, 1965, 1961, 1955, 1951, 1945, 1940, 1931, 1926, 1920
220 COTTAGE GROVE AVE	2020, 2017, 2014, 2010, 2005, 2002, 2000, 1995, 1992, 1990, 1985, 1981, 1975, 1970, 1965, 1961, 1955, 1951, 1945, 1935, 1931, 1926, 1920
220 COTTAGE GROVE AVE	2020, 2017, 2014, 2010, 2005, 2002, 2000, 1995, 1992, 1990, 1985, 1981, 1975, 1970, 1965, 1961, 1955, 1951, 1945, 1940, 1935, 1931, 1926
220 COTTAGE GROVE AVE	2020, 2017, 2014, 2010, 2005, 2002, 2000, 1995, 1992, 1990, 1985, 1981, 1975, 1970, 1965, 1961, 1955, 1951, 1945, 1940, 1935, 1931, 1920
220 W COTA ST	2017, 2014, 2010, 2005, 2002, 2000, 1995, 1992, 1990, 1985, 1981, 1975, 1970, 1965, 1961, 1955, 1951, 1945, 1940, 1935, 1931, 1926, 1920
220 W COTA ST	2020, 2017, 2010, 2005, 2002, 2000, 1995, 1992, 1990, 1985, 1981, 1975, 1970, 1965, 1961, 1955, 1951, 1945, 1940, 1935, 1931, 1926, 1920
220 W COTA ST	2020, 2017, 2014, 2005, 2002, 2000, 1995, 1992, 1990, 1985, 1981, 1975, 1970, 1965, 1961, 1955, 1951, 1945, 1940, 1935, 1931, 1926, 1920
220 W COTA ST	2020, 2017, 2014, 2010, 2005, 2002, 1995, 1992, 1990, 1985, 1981, 1975, 1970, 1965, 1961, 1955, 1951, 1945, 1940, 1935, 1931, 1926, 1920
220 W COTA ST	2020, 2017, 2014, 2010, 2005, 2002, 2000, 1992, 1990, 1985, 1981, 1975, 1970, 1965, 1961, 1955, 1951, 1945, 1940, 1935, 1931, 1926, 1920
220 W GUTIERREZ ST	2017, 2014, 2010, 2005, 2002, 2000, 1995, 1992, 1990, 1985, 1981, 1975, 1970, 1965, 1961, 1955, 1951, 1945, 1940, 1935, 1931, 1926, 1920
221 COTA ST	2020, 2017, 2014, 2010, 2005, 2000, 1995, 1992, 1990, 1985, 1981, 1975, 1970, 1965, 1961, 1955, 1951, 1945, 1940, 1935, 1931, 1926, 1920
221 COTA ST	2020, 2017, 2014, 2010, 2005, 2002, 2000, 1995, 1992, 1990, 1985, 1981, 1975, 1965, 1961, 1955, 1951, 1945, 1940, 1935, 1931, 1926, 1920
221 COTR AGE GROVE AVE	2020, 2017, 2014, 2010, 2005, 2002, 2000, 1995, 1992, 1990, 1985, 1975, 1970, 1965, 1961, 1955, 1951, 1945, 1940, 1935, 1931, 1926, 1920
221 COTTAGE GROVE AVE	2020, 2017, 2014, 2010, 2005, 2002, 2000, 1995, 1992, 1990, 1985, 1981, 1970, 1965, 1961, 1955, 1951, 1945, 1940, 1935, 1931, 1926, 1920
221 COTTAGE GROVE AVE	2020, 2017, 2014, 2010, 2005, 2002, 2000, 1995, 1992, 1990, 1985, 1981, 1975, 1970, 1965, 1955, 1951, 1945, 1940, 1935, 1931, 1926, 1920
221 COTTAGE GROVE AVE	2020, 2017, 2014, 2010, 2005, 2002, 2000, 1995, 1992, 1990, 1985, 1981, 1975, 1970, 1961, 1955, 1951, 1945, 1940, 1935, 1931, 1926, 1920
221 COTTAGE GROVE AVE	2020, 2017, 2014, 2010, 2005, 2002, 2000, 1995, 1992, 1990, 1985, 1981, 1975, 1965, 1961, 1955, 1951, 1945, 1940, 1935, 1931, 1926, 1920

Docusign Envelope ID: 3773F87A-0B89-4932-BA2C-CA8383B3EEAD

FINDINGS

Address Researched	Address Not Identified in Research Source
221 COTTAGE GROVE AVE	2020, 2017, 2014, 2010, 2005, 2002, 2000, 1995, 1992, 1990, 1981, 1975, 1970, 1965, 1961, 1955, 1951, 1945, 1940, 1935, 1931, 1926, 1920
221 COTTAGE GROVE AVE	2020, 2017, 2014, 2010, 2005, 2002, 2000, 1995, 1992, 1990, 1985, 1981, 1975, 1970, 1965, 1961, 1951, 1945, 1940, 1935, 1931, 1926, 1920
221 COTTAGE GROVE AVE	2020, 2017, 2014, 2010, 2005, 2002, 2000, 1995, 1992, 1990, 1985, 1981, 1975, 1970, 1965, 1961, 1955, 1945, 1940, 1935, 1931, 1926, 1920
221 COTTAGE GROVE AVE	2020, 2017, 2014, 2010, 2005, 2002, 2000, 1995, 1992, 1990, 1985, 1981, 1975, 1970, 1965, 1961, 1955, 1951, 1940, 1935, 1931, 1926, 1920
221 COTTAGE GROVE AVE	2020, 2017, 2014, 2010, 2005, 2002, 2000, 1995, 1992, 1990, 1985, 1981, 1975, 1970, 1965, 1961, 1955, 1951, 1945, 1940, 1935, 1931, 1920
221 COTTAGE GROVE AVE	2020, 2017, 2014, 2010, 2005, 2002, 2000, 1995, 1992, 1990, 1985, 1981, 1975, 1970, 1965, 1961, 1955, 1951, 1945, 1940, 1935, 1931, 1926
221 COTTAGE GROVE AVE	2020, 2017, 2014, 2010, 2005, 2002, 2000, 1995, 1992, 1990, 1985, 1981, 1975, 1970, 1965, 1961, 1955, 1951, 1945, 1935, 1931, 1926, 1920
221 COTTAGE GROVE AVE	2020, 2017, 2014, 2010, 2005, 2002, 2000, 1995, 1992, 1990, 1985, 1981, 1975, 1970, 1965, 1961, 1955, 1951, 1945, 1940, 1931, 1926, 1920
221 COTTAGE GROVE AVE	2020, 2017, 2014, 2010, 2005, 2002, 2000, 1995, 1992, 1990, 1985, 1981, 1975, 1970, 1965, 1961, 1955, 1951, 1945, 1940, 1935, 1926, 1920
221 W COTA ST	2017, 2014, 2010, 2005, 2002, 2000, 1995, 1992, 1990, 1985, 1981, 1975, 1970, 1965, 1961, 1955, 1951, 1945, 1940, 1935, 1931, 1926, 1920
221 W COTA ST	2020, 2017, 2014, 2005, 2002, 2000, 1995, 1992, 1990, 1985, 1981, 1975, 1970, 1965, 1961, 1955, 1951, 1945, 1940, 1935, 1931, 1926, 1920
221 W COTA ST	2020, 2017, 2010, 2005, 2002, 2000, 1995, 1992, 1990, 1985, 1981, 1975, 1970, 1965, 1961, 1955, 1951, 1945, 1940, 1935, 1931, 1926, 1920
221 W COTA ST	2020, 2017, 2014, 2010, 2002, 2000, 1995, 1992, 1990, 1985, 1981, 1975, 1970, 1965, 1961, 1955, 1951, 1945, 1940, 1935, 1931, 1926, 1920
221 W COTA ST	2020, 2017, 2014, 2010, 2005, 2002, 2000, 1992, 1990, 1985, 1981, 1975, 1970, 1965, 1961, 1955, 1951, 1945, 1940, 1935, 1931, 1926, 1920
221 W COTA ST	2020, 2017, 2014, 2010, 2005, 2002, 1995, 1992, 1990, 1985, 1981, 1975, 1970, 1965, 1961, 1955, 1951, 1945, 1940, 1935, 1931, 1926, 1920
221 W COTA ST	2020, 2017, 2014, 2010, 2005, 2002, 2000, 1995, 1990, 1985, 1981, 1975, 1970, 1965, 1961, 1955, 1951, 1945, 1940, 1935, 1931, 1926, 1920
221 W HALEY ST	2020, 2017, 2014, 2010, 2002, 2000, 1995, 1992, 1990, 1985, 1981, 1975, 1970, 1965, 1961, 1955, 1951, 1945, 1940, 1935, 1931, 1926, 1920
221 W HALEY ST	2020, 2017, 2010, 2005, 2002, 2000, 1995, 1992, 1990, 1985, 1981, 1975, 1970, 1965, 1961, 1955, 1951, 1945, 1940, 1935, 1931, 1926, 1920
221 W HALEY ST	2020, 2017, 2014, 2005, 2002, 2000, 1995, 1992, 1990, 1985, 1981, 1975, 1970, 1965, 1961, 1955, 1951, 1945, 1940, 1935, 1931, 1926, 1920
222 COTA ST	2020, 2017, 2014, 2010, 2005, 2002, 2000, 1995, 1992, 1990, 1985, 1981, 1975, 1965, 1961, 1955, 1951, 1945, 1940, 1935, 1931, 1926, 1920
222 COTR AGE GROVE AVE	2020, 2017, 2014, 2010, 2005, 2002, 2000, 1995, 1992, 1990, 1985, 1975, 1970, 1965, 1961, 1955, 1951, 1945, 1940, 1935, 1931, 1926, 1920
222 COTTAGE GROVE AVE	2020, 2017, 2014, 2010, 2005, 2002, 2000, 1995, 1992, 1990, 1985, 1981, 1970, 1965, 1961, 1955, 1951, 1945, 1940, 1935, 1931, 1926, 1920

Docusign Envelope ID: 3773F87A-0B89-4932-BA2C-CA8383B3EEAD

FINDINGS

Address Researched	Address Not Identified in Research Source
222 COTTAGE GROVE AVE	2020, 2017, 2014, 2010, 2005, 2002, 2000, 1995, 1992, 1990, 1985, 1981, 1975, 1965, 1961, 1955, 1951, 1945, 1940, 1935, 1931, 1926, 1920
222 COTTAGE GROVE AVE	2020, 2017, 2014, 2010, 2005, 2002, 2000, 1995, 1992, 1990, 1985, 1981, 1975, 1970, 1961, 1955, 1951, 1945, 1940, 1935, 1931, 1926, 1920
222 COTTAGE GROVE AVE	2020, 2017, 2014, 2010, 2005, 2002, 2000, 1995, 1992, 1990, 1985, 1981, 1975, 1970, 1965, 1955, 1951, 1945, 1940, 1935, 1931, 1926, 1920
222 COTTAGE GROVE AVE	2020, 2017, 2014, 2010, 2005, 2002, 2000, 1995, 1992, 1990, 1981, 1975, 1970, 1965, 1961, 1955, 1951, 1945, 1940, 1935, 1931, 1926, 1920
222 COTTAGE GROVE AVE	2020, 2017, 2014, 2010, 2005, 2002, 2000, 1995, 1990, 1985, 1981, 1975, 1970, 1965, 1961, 1955, 1951, 1945, 1940, 1935, 1931, 1926, 1920
222 COTTAGE GROVE AVE	2020, 2017, 2014, 2010, 2005, 2002, 2000, 1992, 1990, 1985, 1981, 1975, 1970, 1965, 1961, 1955, 1951, 1945, 1940, 1935, 1931, 1926, 1920
222 COTTAGE GROVE AVE	2020, 2017, 2014, 2010, 2005, 2002, 1995, 1992, 1990, 1985, 1981, 1975, 1970, 1965, 1961, 1955, 1951, 1945, 1940, 1935, 1931, 1926, 1920
222 COTTAGE GROVE AVE	2020, 2017, 2014, 2010, 2005, 2000, 1995, 1992, 1990, 1985, 1981, 1975, 1970, 1965, 1961, 1955, 1951, 1945, 1940, 1935, 1931, 1926, 1920
222 COTTAGE GROVE AVE	2020, 2017, 2014, 2010, 2005, 2002, 2000, 1995, 1992, 1990, 1985, 1981, 1975, 1970, 1965, 1961, 1955, 1951, 1940, 1935, 1931, 1926, 1920
222 COTTAGE GROVE AVE	2020, 2017, 2014, 2010, 2005, 2002, 2000, 1995, 1992, 1985, 1981, 1975, 1970, 1965, 1961, 1955, 1951, 1945, 1940, 1935, 1931, 1926, 1920
222 COTTAGE GROVE AVE	2020, 2017, 2014, 2010, 2005, 2002, 2000, 1995, 1992, 1990, 1985, 1981, 1975, 1970, 1965, 1961, 1955, 1945, 1940, 1935, 1931, 1926, 1920
222 COTTAGE GROVE AVE	2020, 2017, 2014, 2010, 2005, 2002, 2000, 1995, 1992, 1990, 1985, 1981, 1975, 1970, 1965, 1961, 1951, 1945, 1940, 1935, 1931, 1926, 1920
222 COTTAGE GROVE AVE	2020, 2017, 2014, 2010, 2005, 2002, 2000, 1995, 1992, 1990, 1985, 1981, 1975, 1970, 1965, 1961, 1955, 1951, 1945, 1940, 1935, 1926, 1920
222 COTTAGE GROVE AVE	2020, 2017, 2014, 2010, 2005, 2002, 2000, 1995, 1992, 1990, 1985, 1981, 1975, 1970, 1965, 1961, 1955, 1951, 1945, 1940, 1935, 1931, 1926, 1920
222 COTTAGE GROVE AVE	2020, 2017, 2014, 2010, 2005, 2002, 2000, 1995, 1992, 1990, 1985, 1981, 1975, 1970, 1965, 1961, 1955, 1951, 1945, 1940, 1935, 1931, 1926
222 COTTAGE GROVE AVE	2020, 2017, 2014, 2010, 2005, 2002, 2000, 1995, 1992, 1990, 1985, 1981, 1975, 1970, 1965, 1961, 1955, 1951, 1945, 1940, 1935, 1931, 1920
222 HALEY	2020, 2017, 2014, 2010, 2005, 2002, 2000, 1995, 1992, 1990, 1985, 1981, 1975, 1970, 1965, 1961, 1955, 1951, 1945, 1940, 1935, 1931, 1920
222 HALEY	2020, 2017, 2014, 2010, 2005, 2002, 2000, 1995, 1992, 1990, 1985, 1981, 1975, 1970, 1965, 1961, 1951, 1945, 1940, 1935, 1931, 1926, 1920
222 HALEY RD	2020, 2017, 2014, 2010, 2005, 2002, 2000, 1995, 1992, 1990, 1985, 1981, 1975, 1970, 1965, 1961, 1955, 1945, 1940, 1935, 1931, 1926, 1920
222 HALEY ST	2020, 2017, 2014, 2010, 2005, 2002, 2000, 1995, 1992, 1990, 1985, 1981, 1975, 1970, 1965, 1961, 1955, 1951, 1940, 1935, 1931, 1926, 1920
222 HALEY ST	2020, 2017, 2014, 2010, 2005, 2002, 2000, 1995, 1992, 1990, 1985, 1981, 1975, 1970, 1965, 1955, 1951, 1945, 1940, 1935, 1931, 1926, 1920

Docusign Envelope ID: 3773F87A-0B89-4932-BA2C-CA8383B3EEAD

FINDINGS

Address Researched	Address Not Identified in Research Source
222 HALEY ST	2020, 2017, 2014, 2010, 2005, 2002, 2000, 1995, 1992, 1990, 1985, 1981, 1975, 1965, 1961, 1955, 1951, 1945, 1940, 1935, 1931, 1926, 1920
222 HALEY ST	2020, 2017, 2014, 2010, 2005, 2002, 2000, 1995, 1992, 1990, 1985, 1981, 1970, 1965, 1961, 1955, 1951, 1945, 1940, 1935, 1931, 1926, 1920
222 HALEY ST	2020, 2017, 2014, 2010, 2005, 2002, 2000, 1995, 1992, 1990, 1985, 1975, 1970, 1965, 1961, 1955, 1951, 1945, 1940, 1935, 1931, 1926, 1920
222 HALEY ST	2020, 2017, 2014, 2010, 2005, 2002, 2000, 1995, 1992, 1990, 1985, 1981, 1975, 1970, 1965, 1961, 1955, 1951, 1945, 1940, 1935, 1926, 1920
222 HALEY ST	2020, 2017, 2014, 2010, 2005, 2002, 2000, 1995, 1992, 1990, 1985, 1981, 1975, 1970, 1965, 1961, 1955, 1951, 1945, 1940, 1935, 1931, 1926
222 HALEY ST	2020, 2017, 2014, 2010, 2005, 2002, 2000, 1995, 1992, 1990, 1985, 1981, 1975, 1970, 1965, 1961, 1955, 1951, 1945, 1935, 1931, 1926, 1920
222 HALEY ST	2020, 2017, 2014, 2010, 2005, 2002, 2000, 1995, 1992, 1990, 1985, 1981, 1975, 1970, 1965, 1961, 1955, 1951, 1945, 1940, 1931, 1926, 1920
222 HALEY ST	2020, 2017, 2014, 2010, 2005, 2000, 1995, 1992, 1990, 1985, 1981, 1975, 1970, 1965, 1961, 1955, 1951, 1945, 1940, 1935, 1931, 1926, 1920
222 HALEY ST	2020, 2017, 2014, 2010, 2005, 2002, 2000, 1995, 1992, 1985, 1981, 1975, 1970, 1965, 1961, 1955, 1951, 1945, 1940, 1935, 1931, 1926, 1920
222 HALEY ST	2020, 2017, 2014, 2010, 2005, 2002, 2000, 1995, 1992, 1990, 1981, 1975, 1970, 1965, 1961, 1955, 1951, 1945, 1940, 1935, 1931, 1926, 1920
222 W HALEY ST	2020, 2014, 2010, 2005, 2002, 2000, 1995, 1992, 1990, 1985, 1981, 1975, 1970, 1965, 1961, 1955, 1951, 1945, 1940, 1935, 1931, 1926, 1920
222 W HALEY ST	2020, 2017, 2014, 2010, 2005, 2002, 2000, 1992, 1990, 1985, 1981, 1975, 1970, 1965, 1961, 1955, 1951, 1945, 1940, 1935, 1931, 1926, 1920
222 W HALEY ST	2020, 2017, 2014, 2010, 2005, 2002, 1995, 1992, 1990, 1985, 1981, 1975, 1970, 1965, 1961, 1955, 1951, 1945, 1940, 1935, 1931, 1926, 1920
222 W HALEY ST	2020, 2017, 2014, 2010, 2002, 2000, 1995, 1992, 1990, 1985, 1981, 1975, 1970, 1965, 1961, 1955, 1951, 1945, 1940, 1935, 1931, 1926, 1920
222 W HALEY ST	2020, 2017, 2014, 2005, 2002, 2000, 1995, 1992, 1990, 1985, 1981, 1975, 1970, 1965, 1961, 1955, 1951, 1945, 1940, 1935, 1931, 1926, 1920
222 W HALEY ST	2020, 2017, 2010, 2005, 2002, 2000, 1995, 1992, 1990, 1985, 1981, 1975, 1970, 1965, 1961, 1955, 1951, 1945, 1940, 1935, 1931, 1926, 1920
222 W HALEY ST	2017, 2014, 2010, 2005, 2002, 2000, 1995, 1992, 1990, 1985, 1981, 1975, 1970, 1965, 1961, 1955, 1951, 1945, 1940, 1935, 1931, 1926, 1920
222 W HALEY ST	2020, 2017, 2014, 2010, 2005, 2002, 2000, 1995, 1990, 1985, 1981, 1975, 1970, 1965, 1961, 1955, 1951, 1945, 1940, 1935, 1931, 1926, 1920
223 COTA ST	2020, 2017, 2014, 2010, 2005, 2000, 1995, 1992, 1990, 1985, 1981, 1975, 1970, 1965, 1961, 1955, 1951, 1945, 1940, 1935, 1931, 1926, 1920
223 COTA ST	2020, 2017, 2014, 2010, 2005, 2002, 2000, 1995, 1992, 1990, 1985, 1981, 1975, 1965, 1961, 1955, 1951, 1945, 1940, 1935, 1931, 1926, 1920
223 COTTAGE GROVE AVE	2020, 2017, 2014, 2010, 2005, 2002, 2000, 1995, 1992, 1990, 1985, 1981, 1975, 1970, 1965, 1955, 1951, 1945, 1940, 1935, 1931, 1926, 1920
223 COTTAGE GROVE AVE	2020, 2017, 2014, 2010, 2005, 2002, 2000, 1995, 1992, 1990, 1985, 1981, 1975, 1970, 1961, 1955, 1951, 1945, 1940, 1935, 1931, 1926, 1920

Docusign Envelope ID: 3773F87A-0B89-4932-BA2C-CA8383B3EEAD

FINDINGS

Address Researched	Address Not Identified in Research Source
223 COTTAGE GROVE AVE	2020, 2017, 2014, 2010, 2005, 2000, 1995, 1992, 1990, 1985, 1981, 1975, 1970, 1965, 1961, 1955, 1951, 1945, 1940, 1935, 1931, 1926, 1920
223 COTTAGE GROVE AVE	2020, 2017, 2014, 2010, 2005, 2002, 2000, 1995, 1992, 1990, 1985, 1981, 1975, 1970, 1965, 1961, 1951, 1945, 1940, 1935, 1931, 1926, 1920
223 COTTAGE GROVE AVE	2020, 2017, 2014, 2010, 2005, 2002, 2000, 1995, 1992, 1990, 1985, 1981, 1975, 1970, 1965, 1961, 1955, 1945, 1940, 1935, 1931, 1926, 1920
223 COTTAGE GROVE AVE	2020, 2017, 2014, 2010, 2005, 2002, 2000, 1995, 1992, 1990, 1985, 1981, 1975, 1970, 1965, 1961, 1955, 1951, 1940, 1935, 1931, 1926, 1920
223 COTTAGE GROVE AVE	2020, 2017, 2014, 2010, 2005, 2002, 2000, 1995, 1992, 1990, 1985, 1981, 1975, 1970, 1965, 1961, 1955, 1951, 1945, 1940, 1935, 1926, 1920
223 COTTAGE GROVE AVE	2020, 2017, 2014, 2010, 2005, 2002, 2000, 1995, 1992, 1990, 1985, 1981, 1975, 1970, 1965, 1961, 1955, 1951, 1945, 1935, 1931, 1926, 1920
223 COTTAGE GROVE AVE	2020, 2017, 2014, 2010, 2005, 2002, 2000, 1995, 1992, 1990, 1985, 1981, 1975, 1970, 1965, 1961, 1955, 1951, 1945, 1940, 1931, 1926, 1920
223 COTTAGE GROVE AVE	2020, 2017, 2014, 2010, 2005, 2002, 2000, 1995, 1992, 1990, 1985, 1981, 1975, 1970, 1965, 1961, 1955, 1951, 1945, 1940, 1935, 1931, 1926
223 COTTAGE GROVE AVE	2020, 2017, 2014, 2010, 2005, 2002, 2000, 1995, 1992, 1990, 1985, 1981, 1975, 1970, 1965, 1961, 1955, 1951, 1945, 1940, 1935, 1931, 1920
223 HALEY	2020, 2017, 2014, 2010, 2005, 2002, 2000, 1995, 1992, 1990, 1985, 1981, 1975, 1970, 1965, 1961, 1955, 1951, 1945, 1940, 1935, 1931, 1920
223 HALEY	2020, 2017, 2014, 2010, 2005, 2002, 2000, 1995, 1992, 1990, 1985, 1981, 1975, 1970, 1965, 1961, 1951, 1945, 1940, 1935, 1931, 1926, 1920
223 HALEY RD	2020, 2017, 2014, 2010, 2005, 2002, 2000, 1995, 1992, 1990, 1985, 1981, 1975, 1970, 1965, 1961, 1955, 1945, 1940, 1935, 1931, 1926, 1920
223 HALEY ST	2020, 2017, 2014, 2010, 2005, 2002, 2000, 1995, 1992, 1990, 1985, 1981, 1975, 1970, 1965, 1955, 1951, 1945, 1940, 1935, 1931, 1926, 1920
223 HALEY ST	2020, 2017, 2014, 2010, 2005, 2002, 2000, 1995, 1992, 1990, 1985, 1981, 1975, 1970, 1965, 1961, 1955, 1951, 1945, 1940, 1935, 1926, 1920
223 HALEY ST	2020, 2017, 2014, 2010, 2005, 2002, 2000, 1995, 1992, 1990, 1985, 1981, 1975, 1970, 1965, 1961, 1955, 1951, 1945, 1940, 1935, 1931, 1926
223 HALEY ST	2020, 2017, 2014, 2010, 2005, 2002, 2000, 1995, 1992, 1990, 1985, 1981, 1975, 1970, 1965, 1961, 1955, 1951, 1945, 1940, 1931, 1926, 1920
223 HALEY ST	2020, 2017, 2014, 2010, 2005, 2002, 2000, 1995, 1992, 1990, 1985, 1981, 1975, 1970, 1965, 1961, 1955, 1951, 1945, 1935, 1931, 1926, 1920
223 W COTA ST	2020, 2017, 2014, 2010, 2002, 2000, 1995, 1992, 1990, 1985, 1981, 1975, 1970, 1965, 1961, 1955, 1951, 1945, 1940, 1935, 1931, 1926, 1920
223 W COTA ST	2020, 2017, 2010, 2005, 2002, 2000, 1995, 1992, 1990, 1985, 1981, 1975, 1970, 1965, 1961, 1955, 1951, 1945, 1940, 1935, 1931, 1926, 1920
223 W COTA ST	2020, 2017, 2014, 2005, 2002, 2000, 1995, 1992, 1990, 1985, 1981, 1975, 1970, 1965, 1961, 1955, 1951, 1945, 1940, 1935, 1931, 1926, 1920
224 COTA ST	2020, 2017, 2014, 2010, 2005, 2002, 2000, 1995, 1992, 1990, 1985, 1981, 1975, 1970, 1965, 1961, 1955, 1951, 1945, 1940, 1935, 1931, 1920
224 COTA ST	2020, 2017, 2014, 2010, 2005, 2002, 2000, 1995, 1992, 1990, 1985, 1981, 1975, 1970, 1965, 1961, 1955, 1951, 1945, 1940, 1931, 1926, 1920

Docusign Envelope ID: 3773F87A-0B89-4932-BA2C-CA8383B3EEAD

FINDINGS

Address Researched	Address Not Identified in Research Source
224 COTA ST	2020, 2017, 2014, 2010, 2005, 2000, 1995, 1992, 1990, 1985, 1981, 1975, 1970, 1965, 1961, 1955, 1951, 1945, 1940, 1935, 1931, 1926, 1920
224 COTA ST	2020, 2017, 2014, 2010, 2005, 2002, 2000, 1995, 1992, 1985, 1981, 1975, 1970, 1965, 1961, 1955, 1951, 1945, 1940, 1935, 1931, 1926, 1920
224 COTA ST	2020, 2017, 2014, 2010, 2005, 2002, 2000, 1995, 1992, 1990, 1985, 1981, 1975, 1965, 1961, 1955, 1951, 1945, 1940, 1935, 1931, 1926, 1920
224 COTR AGE GROVE AVE	2020, 2017, 2014, 2010, 2005, 2002, 2000, 1995, 1992, 1990, 1985, 1975, 1970, 1965, 1961, 1955, 1951, 1945, 1940, 1935, 1931, 1926, 1920
224 COTTAGE GROVE AVE	2020, 2017, 2014, 2010, 2005, 2002, 2000, 1995, 1992, 1990, 1985, 1981, 1970, 1965, 1961, 1955, 1951, 1945, 1940, 1935, 1931, 1926, 1920
224 COTTAGE GROVE AVE	2020, 2017, 2014, 2010, 2005, 2002, 2000, 1995, 1992, 1990, 1985, 1981, 1975, 1970, 1961, 1955, 1951, 1945, 1940, 1935, 1931, 1926, 1920
224 COTTAGE GROVE AVE	2020, 2017, 2014, 2010, 2005, 2002, 2000, 1995, 1992, 1990, 1985, 1981, 1975, 1970, 1965, 1955, 1951, 1945, 1940, 1935, 1931, 1926, 1920
224 COTTAGE GROVE AVE	2020, 2017, 2014, 2010, 2005, 2002, 2000, 1995, 1992, 1990, 1985, 1981, 1975, 1965, 1961, 1955, 1951, 1945, 1940, 1935, 1931, 1926, 1920
224 COTTAGE GROVE AVE	2020, 2017, 2014, 2010, 2005, 2002, 2000, 1995, 1992, 1990, 1981, 1975, 1970, 1965, 1961, 1955, 1951, 1945, 1940, 1935, 1931, 1926, 1920
224 COTTAGE GROVE AVE	2020, 2014, 2010, 2005, 2002, 2000, 1995, 1992, 1990, 1985, 1981, 1975, 1970, 1965, 1961, 1955, 1951, 1945, 1940, 1935, 1931, 1926, 1920
224 COTTAGE GROVE AVE	2020, 2017, 2014, 2010, 2005, 2002, 2000, 1992, 1990, 1985, 1981, 1975, 1970, 1965, 1961, 1955, 1951, 1945, 1940, 1935, 1931, 1926, 1920
224 COTTAGE GROVE AVE	2020, 2017, 2014, 2010, 2005, 2000, 1995, 1992, 1990, 1985, 1981, 1975, 1970, 1965, 1961, 1955, 1951, 1945, 1940, 1935, 1931, 1926, 1920
224 COTTAGE GROVE AVE	2020, 2017, 2014, 2010, 2002, 2000, 1995, 1992, 1990, 1985, 1981, 1975, 1970, 1965, 1961, 1955, 1951, 1945, 1940, 1935, 1931, 1926, 1920
224 COTTAGE GROVE AVE	2020, 2017, 2014, 2010, 2005, 2002, 2000, 1995, 1992, 1990, 1985, 1981, 1975, 1970, 1965, 1961, 1955, 1945, 1940, 1935, 1931, 1926, 1920
224 COTTAGE GROVE AVE	2020, 2017, 2014, 2010, 2005, 2002, 2000, 1995, 1992, 1990, 1985, 1981, 1975, 1970, 1965, 1961, 1955, 1951, 1945, 1940, 1935, 1926, 1920
224 COTTAGE GROVE AVE	2017, 2014, 2010, 2005, 2002, 2000, 1995, 1992, 1990, 1985, 1981, 1975, 1970, 1965, 1961, 1955, 1951, 1945, 1940, 1935, 1931, 1926, 1920
224 COTTAGE GROVE AVE	2020, 2017, 2010, 2005, 2002, 2000, 1995, 1992, 1990, 1985, 1981, 1975, 1970, 1965, 1961, 1955, 1951, 1945, 1940, 1935, 1931, 1926, 1920
224 COTTAGE GROVE AVE	2020, 2017, 2014, 2010, 2005, 2002, 2000, 1995, 1992, 1990, 1985, 1981, 1975, 1970, 1965, 1961, 1955, 1951, 1945, 1940, 1935, 1926, 1920
224 COTTAGE GROVE AVE	2020, 2017, 2014, 2010, 2005, 2002, 2000, 1995, 1992, 1990, 1985, 1981, 1975, 1970, 1965, 1961, 1955, 1951, 1945, 1940, 1931, 1926, 1920
224 COTTAGE GROVE AVE	2020, 2017, 2014, 2010, 2005, 2002, 2000, 1995, 1992, 1990, 1985, 1981, 1975, 1970, 1965, 1961, 1955, 1951, 1945, 1935, 1931, 1926, 1920
224 COTTAGE GROVE AVE	2020, 2017, 2014, 2010, 2005, 2002, 2000, 1995, 1992, 1990, 1985, 1981, 1975, 1970, 1965, 1961, 1955, 1951, 1945, 1940, 1935, 1931, 1926
224 COTTAGE GROVE AVE	2020, 2017, 2014, 2010, 2005, 2002, 2000, 1995, 1992, 1990, 1985, 1981, 1975, 1970, 1965, 1961, 1955, 1951, 1945, 1940, 1935, 1931, 1920

Docusign Envelope ID: 3773F87A-0B89-4932-BA2C-CA8383B3EEAD

FINDINGS

Address Researched	Address Not Identified in Research Source
224 COTTAGE GROVE AVE	2020, 2017, 2014, 2010, 2005, 2002, 2000, 1995, 1992, 1990, 1985, 1981, 1975, 1970, 1965, 1961, 1955, 1951, 1940, 1935, 1931, 1926, 1920
224 W COTA ST	2017, 2014, 2010, 2005, 2002, 2000, 1995, 1992, 1990, 1985, 1981, 1975, 1970, 1965, 1961, 1955, 1951, 1945, 1940, 1935, 1931, 1926, 1920
224 W COTA ST	2020, 2014, 2010, 2005, 2002, 2000, 1995, 1992, 1990, 1985, 1981, 1975, 1970, 1965, 1961, 1955, 1951, 1945, 1940, 1935, 1931, 1926, 1920
224 W COTA ST	2020, 2017, 2014, 2005, 2002, 2000, 1995, 1992, 1990, 1985, 1981, 1975, 1970, 1965, 1961, 1955, 1951, 1945, 1940, 1935, 1931, 1926, 1920
224 W COTA ST	2020, 2017, 2010, 2005, 2002, 2000, 1995, 1992, 1990, 1985, 1981, 1975, 1970, 1965, 1961, 1955, 1951, 1945, 1940, 1935, 1931, 1926, 1920
224 W COTA ST	2020, 2017, 2014, 2010, 2002, 2000, 1995, 1992, 1990, 1985, 1981, 1975, 1970, 1965, 1961, 1955, 1951, 1945, 1940, 1935, 1931, 1926, 1920
224 W COTA ST	2020, 2017, 2014, 2010, 2005, 2002, 2000, 1992, 1990, 1985, 1981, 1975, 1970, 1965, 1961, 1955, 1951, 1945, 1940, 1935, 1931, 1926, 1920
225 COTA ST	2020, 2017, 2014, 2010, 2005, 2002, 2000, 1995, 1992, 1990, 1985, 1981, 1975, 1965, 1961, 1955, 1951, 1945, 1940, 1935, 1931, 1926, 1920
225 HALEY ST	2020, 2017, 2014, 2010, 2005, 2002, 2000, 1995, 1992, 1990, 1985, 1981, 1975, 1970, 1965, 1961, 1955, 1951, 1945, 1940, 1935, 1926, 1920
225 W HALEY ST	2020, 2017, 2014, 2010, 2005, 2002, 1995, 1992, 1990, 1985, 1981, 1975, 1970, 1965, 1961, 1955, 1951, 1945, 1940, 1935, 1931, 1926, 1920
226 COTA ST	2020, 2017, 2014, 2010, 2005, 2002, 2000, 1995, 1992, 1990, 1985, 1981, 1975, 1965, 1961, 1955, 1951, 1945, 1940, 1935, 1931, 1926, 1920
227 COTR AGE GROVE AVE	2020, 2017, 2014, 2010, 2005, 2002, 2000, 1995, 1992, 1990, 1985, 1975, 1970, 1965, 1961, 1955, 1951, 1945, 1940, 1935, 1931, 1926, 1920
227 COTTAGE GROVE AVE	2020, 2017, 2014, 2010, 2005, 2002, 2000, 1995, 1992, 1990, 1985, 1981, 1970, 1965, 1961, 1955, 1951, 1945, 1940, 1935, 1931, 1926, 1920
227 COTTAGE GROVE AVE	2020, 2017, 2014, 2010, 2005, 2002, 2000, 1995, 1992, 1990, 1985, 1981, 1975, 1965, 1961, 1955, 1951, 1945, 1940, 1935, 1931, 1926, 1920
227 COTTAGE GROVE AVE	2020, 2017, 2014, 2010, 2005, 2002, 2000, 1995, 1992, 1990, 1985, 1981, 1975, 1970, 1965, 1955, 1951, 1945, 1940, 1935, 1931, 1926, 1920
227 COTTAGE GROVE AVE	2020, 2017, 2014, 2010, 2005, 2002, 2000, 1995, 1992, 1990, 1985, 1981, 1975, 1970, 1961, 1955, 1951, 1945, 1940, 1935, 1931, 1926, 1920
227 COTTAGE GROVE AVE	2020, 2017, 2014, 2010, 2005, 2002, 2000, 1992, 1990, 1985, 1981, 1975, 1970, 1965, 1961, 1955, 1951, 1945, 1940, 1935, 1931, 1926, 1920
227 COTTAGE GROVE AVE	2020, 2017, 2014, 2010, 2005, 2002, 2000, 1995, 1992, 1990, 1981, 1975, 1970, 1965, 1961, 1955, 1951, 1945, 1940, 1935, 1931, 1926, 1920
227 COTTAGE GROVE AVE	2020, 2017, 2014, 2010, 2005, 2002, 2000, 1995, 1990, 1985, 1981, 1975, 1970, 1965, 1961, 1955, 1951, 1945, 1940, 1935, 1931, 1926, 1920
227 COTTAGE GROVE AVE	2020, 2017, 2014, 2010, 2005, 2002, 2000, 1995, 1992, 1990, 1985, 1981, 1975, 1970, 1965, 1961, 1951, 1945, 1940, 1935, 1931, 1926, 1920
227 COTTAGE GROVE AVE	2020, 2017, 2014, 2010, 2005, 2002, 2000, 1995, 1992, 1990, 1985, 1981, 1975, 1970, 1965, 1961, 1955, 1945, 1940, 1935, 1931, 1926, 1920
227 COTTAGE GROVE AVE	2020, 2017, 2014, 2010, 2005, 2002, 2000, 1995, 1992, 1985, 1981, 1975, 1970, 1965, 1961, 1955, 1951, 1945, 1940, 1935, 1931, 1926, 1920

Docusign Envelope ID: 3773F87A-0B89-4932-BA2C-CA8383B3EEAD

FINDINGS

Address Researched	Address Not Identified in Research Source
227 COTTAGE GROVE AVE	2020, 2017, 2014, 2010, 2005, 2002, 2000, 1995, 1992, 1990, 1985, 1981, 1975, 1970, 1965, 1961, 1955, 1951, 1945, 1940, 1935, 1931, 1920
227 COTTAGE GROVE AVE	2020, 2017, 2014, 2010, 2005, 2002, 2000, 1995, 1992, 1990, 1985, 1981, 1975, 1970, 1965, 1961, 1955, 1951, 1945, 1940, 1935, 1931, 1926
227 COTTAGE GROVE AVE	2020, 2017, 2014, 2010, 2005, 2002, 2000, 1995, 1992, 1990, 1985, 1981, 1975, 1970, 1965, 1961, 1955, 1951, 1945, 1935, 1931, 1926, 1920
227 COTTAGE GROVE AVE	2020, 2017, 2014, 2010, 2005, 2002, 2000, 1995, 1992, 1990, 1985, 1981, 1975, 1970, 1965, 1961, 1955, 1951, 1945, 1940, 1931, 1926, 1920
227 COTTAGE GROVE AVE	2020, 2017, 2014, 2010, 2005, 2002, 2000, 1995, 1992, 1990, 1985, 1981, 1975, 1970, 1965, 1961, 1955, 1951, 1945, 1940, 1935, 1926, 1920
227 COTTAGE GROVE AVE	2020, 2017, 2014, 2010, 2005, 2002, 2000, 1995, 1992, 1990, 1985, 1981, 1975, 1970, 1965, 1961, 1955, 1951, 1940, 1935, 1931, 1926, 1920
227 HALEY	2020, 2017, 2014, 2010, 2005, 2002, 2000, 1995, 1992, 1990, 1985, 1981, 1975, 1970, 1965, 1961, 1951, 1945, 1940, 1935, 1931, 1926, 1920
227 HALEY	2020, 2017, 2014, 2010, 2005, 2002, 2000, 1995, 1992, 1990, 1985, 1981, 1975, 1970, 1965, 1961, 1955, 1951, 1945, 1940, 1935, 1931, 1920
227 HALEY RD	2020, 2017, 2014, 2010, 2005, 2002, 2000, 1995, 1992, 1990, 1985, 1981, 1975, 1970, 1965, 1961, 1955, 1945, 1940, 1935, 1931, 1926, 1920
227 HALEY ST	2020, 2017, 2014, 2010, 2005, 2002, 2000, 1995, 1992, 1990, 1985, 1981, 1975, 1970, 1965, 1961, 1955, 1951, 1940, 1935, 1931, 1926, 1920
227 HALEY ST	2020, 2017, 2014, 2010, 2005, 2002, 2000, 1995, 1992, 1990, 1985, 1981, 1975, 1970, 1965, 1955, 1951, 1945, 1940, 1935, 1931, 1926, 1920
227 HALEY ST	2020, 2017, 2014, 2010, 2005, 2002, 2000, 1995, 1992, 1990, 1985, 1981, 1975, 1965, 1961, 1955, 1951, 1945, 1940, 1935, 1931, 1926, 1920
227 HALEY ST	2020, 2017, 2014, 2010, 2005, 2002, 2000, 1995, 1992, 1990, 1985, 1975, 1970, 1965, 1961, 1955, 1951, 1945, 1940, 1935, 1931, 1926, 1920
227 HALEY ST	2020, 2017, 2014, 2010, 2005, 2002, 2000, 1995, 1992, 1990, 1985, 1981, 1970, 1965, 1961, 1955, 1951, 1945, 1940, 1935, 1931, 1926, 1920
227 HALEY ST	2020, 2017, 2014, 2010, 2005, 2002, 2000, 1995, 1992, 1990, 1985, 1981, 1975, 1970, 1965, 1961, 1955, 1951, 1945, 1940, 1935, 1926, 1920
227 HALEY ST	2020, 2017, 2014, 2010, 2005, 2002, 2000, 1995, 1992, 1990, 1985, 1981, 1975, 1970, 1965, 1961, 1955, 1951, 1945, 1940, 1935, 1931, 1926
227 HALEY ST	2020, 2017, 2014, 2010, 2005, 2002, 2000, 1995, 1992, 1990, 1985, 1981, 1975, 1970, 1965, 1961, 1955, 1951, 1945, 1935, 1931, 1926, 1920
227 HALEY ST	2020, 2017, 2014, 2010, 2005, 2002, 2000, 1995, 1992, 1990, 1985, 1981, 1975, 1970, 1965, 1961, 1955, 1951, 1945, 1940, 1931, 1926, 1920
227 HALEY ST	2020, 2017, 2014, 2010, 2005, 2000, 1995, 1992, 1990, 1985, 1981, 1975, 1970, 1965, 1961, 1955, 1951, 1945, 1940, 1935, 1931, 1926, 1920
227 HALEY ST	2020, 2017, 2014, 2010, 2005, 2002, 2000, 1995, 1992, 1990, 1981, 1975, 1970, 1965, 1961, 1955, 1951, 1945, 1940, 1935, 1931, 1926, 1920
227 HALEY ST	2020, 2017, 2014, 2010, 2005, 2002, 2000, 1995, 1992, 1985, 1981, 1975, 1970, 1965, 1961, 1955, 1951, 1945, 1940, 1935, 1931, 1926, 1920
227 W HALEY ST	2020, 2017, 2014, 2010, 2005, 2002, 2000, 1992, 1990, 1985, 1981, 1975, 1970, 1965, 1961, 1955, 1951, 1945, 1940, 1935, 1931, 1926, 1920

Docusign Envelope ID: 3773F87A-0B89-4932-BA2C-CA8383B3EEAD

FINDINGS

Address Researched	Address Not Identified in Research Source
227 W HALEY ST	2020, 2014, 2010, 2005, 2002, 2000, 1995, 1992, 1990, 1985, 1981, 1975, 1970, 1965, 1961, 1955, 1951, 1945, 1940, 1935, 1931, 1926, 1920
227 W HALEY ST	2020, 2017, 2014, 2010, 2005, 2002, 1995, 1992, 1990, 1985, 1981, 1975, 1970, 1965, 1961, 1955, 1951, 1945, 1940, 1935, 1931, 1926, 1920
227 W HALEY ST	2020, 2017, 2014, 2010, 2002, 2000, 1995, 1992, 1990, 1985, 1981, 1975, 1970, 1965, 1961, 1955, 1951, 1945, 1940, 1935, 1931, 1926, 1920
227 W HALEY ST	2020, 2017, 2010, 2005, 2002, 2000, 1995, 1992, 1990, 1985, 1981, 1975, 1970, 1965, 1961, 1955, 1951, 1945, 1940, 1935, 1931, 1926, 1920
227 W HALEY ST	2020, 2017, 2014, 2005, 2002, 2000, 1995, 1992, 1990, 1985, 1981, 1975, 1970, 1965, 1961, 1955, 1951, 1945, 1940, 1935, 1931, 1926, 1920
227 W HALEY ST	2017, 2014, 2010, 2005, 2002, 2000, 1995, 1992, 1990, 1985, 1981, 1975, 1970, 1965, 1961, 1955, 1951, 1945, 1940, 1935, 1931, 1926, 1920
227 W HALEY ST	2020, 2017, 2014, 2010, 2005, 2002, 2000, 1995, 1990, 1985, 1981, 1975, 1970, 1965, 1961, 1955, 1951, 1945, 1940, 1935, 1931, 1926, 1920
228 COTR AGE GROVE AVE	2020, 2017, 2014, 2010, 2005, 2002, 2000, 1995, 1992, 1990, 1985, 1975, 1970, 1965, 1961, 1955, 1951, 1945, 1940, 1935, 1931, 1926, 1920
228 COTTAGE GROVE AVE	2020, 2017, 2014, 2010, 2005, 2002, 2000, 1995, 1992, 1990, 1985, 1981, 1970, 1965, 1961, 1955, 1951, 1945, 1940, 1935, 1931, 1926, 1920
228 COTTAGE GROVE AVE	2020, 2017, 2014, 2010, 2005, 2002, 2000, 1995, 1992, 1990, 1985, 1981, 1975, 1970, 1961, 1955, 1951, 1945, 1940, 1935, 1931, 1926, 1920
228 COTTAGE GROVE AVE	2020, 2017, 2014, 2010, 2005, 2002, 2000, 1995, 1992, 1990, 1985, 1981, 1975, 1970, 1965, 1955, 1951, 1945, 1940, 1935, 1931, 1926, 1920
228 COTTAGE GROVE AVE	2020, 2017, 2014, 2010, 2005, 2002, 2000, 1995, 1992, 1990, 1985, 1981, 1975, 1965, 1961, 1955, 1951, 1945, 1940, 1935, 1931, 1926, 1920
228 COTTAGE GROVE AVE	2020, 2017, 2014, 2010, 2005, 2002, 2000, 1995, 1992, 1990, 1981, 1975, 1970, 1965, 1961, 1955, 1951, 1945, 1940, 1935, 1931, 1926, 1920
228 COTTAGE GROVE AVE	2020, 2017, 2014, 2010, 2005, 2002, 2000, 1992, 1990, 1985, 1981, 1975, 1970, 1965, 1961, 1955, 1951, 1945, 1940, 1935, 1931, 1926, 1920
228 COTTAGE GROVE AVE	2020, 2014, 2010, 2005, 2002, 2000, 1995, 1992, 1990, 1985, 1981, 1975, 1970, 1965, 1961, 1955, 1951, 1945, 1940, 1935, 1931, 1926, 1920
228 COTTAGE GROVE AVE	2020, 2017, 2014, 2010, 2005, 2002, 1995, 1992, 1990, 1985, 1981, 1975, 1970, 1965, 1961, 1955, 1951, 1945, 1940, 1935, 1931, 1926, 1920
228 COTTAGE GROVE AVE	2020, 2017, 2014, 2010, 2002, 2000, 1995, 1992, 1990, 1985, 1981, 1975, 1970, 1965, 1961, 1955, 1951, 1945, 1940, 1935, 1931, 1926, 1920
228 COTTAGE GROVE AVE	2020, 2017, 2014, 2005, 2002, 2000, 1995, 1992, 1990, 1985, 1981, 1975, 1970, 1965, 1961, 1955, 1951, 1945, 1940, 1935, 1931, 1926, 1920
228 COTTAGE GROVE AVE	2020, 2017, 2014, 2010, 2005, 2002, 2000, 1995, 1992, 1990, 1985, 1981, 1975, 1970, 1965, 1961, 1955, 1945, 1940, 1935, 1931, 1926, 1920
228 COTTAGE GROVE AVE	2020, 2017, 2014, 2010, 2005, 2002, 2000, 1995, 1992, 1990, 1985, 1981, 1975, 1970, 1965, 1961, 1951, 1945, 1940, 1935, 1931, 1926, 1920
228 COTTAGE GROVE AVE	2020, 2017, 2010, 2005, 2002, 2000, 1995, 1992, 1990, 1985, 1981, 1975, 1970, 1965, 1961, 1955, 1951, 1945, 1940, 1935, 1931, 1926, 1920
421 BATH ST	2020, 2017, 2014, 2010, 2005, 2002, 2000, 1995, 1992, 1990, 1985, 1981, 1975, 1970, 1965, 1961, 1955, 1951, 1945, 1940, 1931, 1926, 1920

Docusign Envelope ID: 3773F87A-0B89-4932-BA2C-CA8383B3EEAD

FINDINGS

Address Researched	Address Not Identified in Research Source
421 BATH ST	2020, 2017, 2014, 2010, 2005, 2002, 2000, 1995, 1992, 1990, 1985, 1981, 1975, 1970, 1965, 1961, 1955, 1951, 1945, 1940, 1935, 1926, 1920
421 Bath Street	2020, 2017, 2014, 2010, 2005, 2002, 2000, 1995, 1992, 1990, 1985, 1981, 1975, 1970, 1965, 1961, 1955, 1951, 1945, 1940, 1935, 1931, 1926, 1920
421 CASTILLO ST	2020, 2017, 2014, 2010, 2005, 2002, 2000, 1995, 1992, 1990, 1985, 1981, 1975, 1970, 1965, 1961, 1955, 1951, 1945, 1940, 1935, 1931, 1920
421 DE LA VINA	2020, 2017, 2014, 2010, 2005, 2002, 2000, 1995, 1992, 1990, 1985, 1981, 1975, 1970, 1965, 1961, 1955, 1951, 1945, 1940, 1935, 1931, 1926
421 DE LA VINA ST	2020, 2017, 2014, 2010, 2005, 2002, 2000, 1995, 1992, 1990, 1985, 1981, 1975, 1970, 1965, 1961, 1955, 1951, 1945, 1940, 1935, 1931, 1920
421 DE LA VINA ST	2020, 2017, 2014, 2010, 2005, 2002, 2000, 1995, 1992, 1990, 1985, 1981, 1975, 1970, 1965, 1961, 1955, 1951, 1945, 1940, 1931, 1926, 1920
421 DE LA VINA ST	2020, 2017, 2014, 2010, 2005, 2002, 2000, 1995, 1992, 1990, 1985, 1981, 1975, 1970, 1965, 1961, 1955, 1951, 1945, 1935, 1931, 1926, 1920
421 DE LA VINA ST	2020, 2017, 2014, 2010, 2005, 2002, 2000, 1995, 1992, 1990, 1985, 1981, 1975, 1970, 1965, 1961, 1955, 1951, 1945, 1940, 1935, 1926, 1920
421 DE LA VINA ST	2020, 2017, 2014, 2010, 2005, 2002, 2000, 1995, 1992, 1990, 1985, 1981, 1970, 1965, 1961, 1955, 1951, 1945, 1940, 1935, 1931, 1926, 1920
421 DE LA VINA ST	2020, 2017, 2014, 2010, 2005, 2002, 2000, 1995, 1992, 1990, 1985, 1981, 1975, 1965, 1961, 1955, 1951, 1945, 1940, 1935, 1931, 1926, 1920
421 DE LA VINA ST	2020, 2017, 2014, 2010, 2005, 2002, 2000, 1995, 1992, 1990, 1985, 1981, 1975, 1970, 1965, 1955, 1951, 1945, 1940, 1935, 1931, 1926, 1920
421 DE LA VINA ST	2020, 2017, 2014, 2010, 2005, 2002, 2000, 1995, 1992, 1990, 1985, 1981, 1975, 1970, 1961, 1955, 1951, 1945, 1940, 1935, 1931, 1926, 1920
421 DE LA VINA ST	2020, 2017, 2014, 2010, 2005, 2002, 2000, 1995, 1992, 1990, 1985, 1981, 1975, 1970, 1965, 1961, 1955, 1951, 1940, 1935, 1931, 1926, 1920
421 DE LA VINA ST	2020, 2017, 2014, 2010, 2005, 2002, 2000, 1995, 1992, 1990, 1985, 1981, 1975, 1970, 1965, 1961, 1955, 1945, 1940, 1935, 1931, 1926, 1920
421 DE LA VINA ST	2020, 2017, 2014, 2010, 2005, 2002, 2000, 1995, 1992, 1990, 1985, 1981, 1975, 1970, 1965, 1961, 1951, 1945, 1940, 1935, 1931, 1926, 1920
421 DE LA VINA ST	2017, 2014, 2010, 2005, 2002, 2000, 1995, 1992, 1990, 1985, 1981, 1975, 1970, 1965, 1961, 1955, 1951, 1945, 1940, 1935, 1931, 1926, 1920
421 DE LA VINA ST	2020, 2014, 2010, 2005, 2002, 2000, 1995, 1992, 1990, 1985, 1981, 1975, 1970, 1965, 1961, 1955, 1951, 1945, 1940, 1935, 1931, 1926, 1920
421 DE LA VINA ST	2020, 2017, 2014, 2005, 2002, 2000, 1995, 1992, 1990, 1985, 1981, 1975, 1970, 1965, 1961, 1955, 1951, 1945, 1940, 1935, 1931, 1926, 1920
421 DE LA VINA ST	2020, 2017, 2014, 2010, 2002, 2000, 1995, 1992, 1990, 1985, 1981, 1975, 1970, 1965, 1961, 1955, 1951, 1945, 1940, 1935, 1931, 1926, 1920
421 DE LA VINA ST	2020, 2017, 2014, 2010, 2005, 2002, 2000, 1995, 1992, 1985, 1981, 1975, 1970, 1965, 1961, 1955, 1951, 1945, 1940, 1935, 1931, 1926, 1920
421 DE LA VINA ST	2020, 2017, 2014, 2010, 2005, 2002, 2000, 1995, 1992, 1990, 1981, 1975, 1970, 1965, 1961, 1955, 1951, 1945, 1940, 1935, 1931, 1926, 1920
421 DE LA VINA ST	2020, 2017, 2014, 2010, 2005, 2002, 2000, 1995, 1992, 1990, 1985, 1975, 1970, 1965, 1961, 1955, 1951, 1945, 1940, 1935, 1931, 1926, 1920

Docusign Envelope ID: 3773F87A-0B89-4932-BA2C-CA8383B3EEAD

FINDINGS

Address Researched	Address Not Identified in Research Source
421 DE LA VINA ST	2020, 2017, 2014, 2010, 2005, 2002, 2000, 1992, 1990, 1985, 1981, 1975, 1970, 1965, 1961, 1955, 1951, 1945, 1940, 1935, 1931, 1926, 1920
421 DE LA VINA ST	2020, 2017, 2014, 2010, 2005, 2000, 1995, 1992, 1990, 1985, 1981, 1975, 1970, 1965, 1961, 1955, 1951, 1945, 1940, 1935, 1931, 1926, 1920
421 DE LA VINA ST	2020, 2017, 2014, 2010, 2005, 2002, 1995, 1992, 1990, 1985, 1981, 1975, 1970, 1965, 1961, 1955, 1951, 1945, 1940, 1935, 1931, 1926, 1920
422 BATH	2020, 2017, 2014, 2010, 2005, 2002, 2000, 1995, 1992, 1990, 1985, 1981, 1975, 1970, 1961, 1955, 1951, 1945, 1940, 1935, 1931, 1926, 1920
422 BATH ST	2020, 2017, 2010, 2005, 2002, 2000, 1995, 1992, 1990, 1985, 1981, 1975, 1970, 1965, 1961, 1955, 1951, 1945, 1940, 1935, 1931, 1926, 1920
422 BATH ST	2020, 2017, 2014, 2005, 2002, 2000, 1995, 1992, 1990, 1985, 1981, 1975, 1970, 1965, 1961, 1955, 1951, 1945, 1940, 1935, 1931, 1926, 1920
422 BATH ST	2020, 2017, 2014, 2010, 2005, 2000, 1995, 1992, 1990, 1985, 1981, 1975, 1970, 1965, 1961, 1955, 1951, 1945, 1940, 1935, 1931, 1926, 1920
422 BATH ST	2020, 2017, 2014, 2010, 2002, 2000, 1995, 1992, 1990, 1985, 1981, 1975, 1970, 1965, 1961, 1955, 1951, 1945, 1940, 1935, 1931, 1926, 1920
422 BATH ST	2020, 2017, 2014, 2010, 2005, 2002, 2000, 1995, 1992, 1990, 1981, 1975, 1970, 1965, 1961, 1955, 1951, 1945, 1940, 1935, 1931, 1926, 1920
422 BATH ST	2020, 2017, 2014, 2010, 2005, 2002, 1995, 1992, 1990, 1985, 1981, 1975, 1970, 1965, 1961, 1955, 1951, 1945, 1940, 1935, 1931, 1926, 1920
422 BATH ST	2020, 2017, 2014, 2010, 2005, 2002, 2000, 1995, 1990, 1985, 1981, 1975, 1970, 1965, 1961, 1955, 1951, 1945, 1940, 1935, 1931, 1926, 1920
422 BATH ST	2020, 2017, 2014, 2010, 2005, 2002, 2000, 1995, 1992, 1990, 1985, 1981, 1975, 1970, 1965, 1961, 1955, 1951, 1940, 1935, 1931, 1926, 1920
422 BATH ST	2020, 2017, 2014, 2010, 2005, 2002, 2000, 1995, 1992, 1990, 1985, 1981, 1975, 1970, 1965, 1961, 1955, 1945, 1940, 1935, 1931, 1926, 1920
422 BATH ST	2020, 2017, 2014, 2010, 2005, 2002, 2000, 1995, 1992, 1990, 1985, 1981, 1975, 1970, 1965, 1961, 1955, 1951, 1945, 1940, 1935, 1931, 1926, 1920
422 BATH ST	2020, 2017, 2014, 2010, 2005, 2002, 2000, 1995, 1992, 1990, 1985, 1981, 1975, 1970, 1965, 1955, 1951, 1945, 1940, 1935, 1931, 1926, 1920
422 BATH ST	2020, 2017, 2014, 2010, 2005, 2002, 2000, 1995, 1992, 1990, 1985, 1981, 1975, 1970, 1965, 1961, 1955, 1951, 1945, 1940, 1935, 1931, 1926, 1920
422 BATH ST	2020, 2017, 2014, 2010, 2005, 2002, 2000, 1995, 1992, 1990, 1985, 1975, 1970, 1965, 1961, 1955, 1951, 1945, 1940, 1935, 1931, 1926, 1920
422 BATH ST	2020, 2017, 2014, 2010, 2005, 2002, 2000, 1995, 1992, 1990, 1985, 1981, 1970, 1965, 1961, 1955, 1951, 1945, 1940, 1935, 1931, 1926, 1920
422 BATH ST	2020, 2017, 2014, 2010, 2005, 2002, 2000, 1995, 1992, 1990, 1985, 1981, 1975, 1970, 1965, 1961, 1955, 1951, 1945, 1940, 1931, 1926, 1920
422 BATH ST	2020, 2017, 2014, 2010, 2005, 2002, 2000, 1995, 1992, 1990, 1985, 1981, 1975, 1970, 1965, 1961, 1955, 1951, 1945, 1935, 1931, 1926, 1920
422 CASTILLO	2020, 2017, 2014, 2010, 2005, 2002, 2000, 1995, 1992, 1990, 1985, 1981, 1975, 1970, 1965, 1961, 1955, 1951, 1945, 1940, 1935, 1926, 1920
422 CASTILLO ST	2020, 2017, 2014, 2010, 2005, 2002, 2000, 1995, 1992, 1990, 1985, 1981, 1975, 1970, 1965, 1961, 1955, 1951, 1945, 1940, 1935, 1931, 1920

Docusign Envelope ID: 3773F87A-0B89-4932-BA2C-CA8383B3EEAD

FINDINGS

Address Researched	Address Not Identified in Research Source
422 CASTILLO ST	2020, 2017, 2014, 2010, 2005, 2002, 2000, 1995, 1992, 1990, 1985, 1981, 1975, 1970, 1965, 1961, 1955, 1951, 1945, 1940, 1931, 1926, 1920
422 CASTILLO ST	2020, 2017, 2014, 2010, 2005, 2002, 2000, 1995, 1992, 1990, 1985, 1981, 1975, 1970, 1965, 1961, 1955, 1951, 1940, 1935, 1931, 1926, 1920
422 CASTILLO ST	2020, 2017, 2014, 2010, 2005, 2002, 2000, 1995, 1992, 1990, 1985, 1981, 1975, 1970, 1965, 1961, 1955, 1951, 1945, 1935, 1931, 1926, 1920
422 CASTILLO ST	2020, 2017, 2014, 2010, 2005, 2002, 2000, 1995, 1992, 1990, 1985, 1981, 1975, 1970, 1965, 1961, 1955, 1945, 1940, 1935, 1931, 1926, 1920
422 DE LA VINA	2020, 2017, 2014, 2010, 2005, 2002, 2000, 1995, 1992, 1990, 1985, 1981, 1975, 1970, 1965, 1961, 1955, 1951, 1945, 1940, 1935, 1931, 1926
422 DE LA VINA ST	2020, 2017, 2014, 2010, 2005, 2002, 2000, 1995, 1992, 1990, 1985, 1981, 1975, 1970, 1965, 1961, 1955, 1951, 1945, 1940, 1935, 1931, 1920
422 DE LA VINA ST	2020, 2017, 2014, 2010, 2005, 2002, 2000, 1995, 1992, 1990, 1985, 1981, 1975, 1970, 1965, 1961, 1955, 1951, 1945, 1940, 1935, 1926, 1920
422 DE LA VINA ST	2020, 2017, 2014, 2010, 2005, 2002, 2000, 1995, 1992, 1990, 1985, 1981, 1975, 1970, 1965, 1961, 1955, 1951, 1945, 1935, 1931, 1926, 1920
422 DE LA VINA ST	2020, 2017, 2014, 2010, 2005, 2002, 2000, 1995, 1992, 1990, 1985, 1981, 1975, 1970, 1965, 1961, 1955, 1951, 1945, 1940, 1931, 1926, 1920
422 DE LA VINA ST	2020, 2017, 2014, 2010, 2005, 2002, 2000, 1995, 1992, 1990, 1985, 1981, 1975, 1970, 1965, 1961, 1951, 1945, 1940, 1935, 1931, 1926, 1920
422 DE LA VINA ST	2020, 2017, 2014, 2010, 2005, 2002, 2000, 1995, 1992, 1990, 1985, 1981, 1975, 1970, 1965, 1961, 1955, 1945, 1940, 1935, 1931, 1926, 1920
422 DE LA VINA ST	2020, 2017, 2014, 2010, 2005, 2002, 2000, 1995, 1992, 1990, 1985, 1981, 1975, 1970, 1965, 1961, 1955, 1951, 1940, 1935, 1931, 1926, 1920
422 DE LA VINA ST	2020, 2017, 2014, 2010, 2005, 2002, 2000, 1995, 1992, 1990, 1985, 1981, 1975, 1970, 1961, 1955, 1951, 1945, 1940, 1935, 1931, 1926, 1920
422 DE LA VINA ST	2020, 2017, 2014, 2010, 2005, 2002, 2000, 1995, 1992, 1990, 1985, 1981, 1975, 1970, 1965, 1955, 1951, 1945, 1940, 1935, 1931, 1926, 1920
422 DE LA VINA ST	2020, 2017, 2014, 2010, 2005, 2002, 2000, 1995, 1992, 1990, 1985, 1981, 1975, 1965, 1961, 1955, 1951, 1945, 1940, 1935, 1931, 1926, 1920
422 DE LA VINA ST	2020, 2017, 2014, 2010, 2005, 2002, 2000, 1995, 1992, 1990, 1985, 1981, 1970, 1965, 1961, 1955, 1951, 1945, 1940, 1935, 1931, 1926, 1920
422 DE LA VINA ST	2020, 2017, 2014, 2010, 2005, 2002, 1995, 1992, 1990, 1985, 1981, 1975, 1970, 1965, 1961, 1955, 1951, 1945, 1940, 1935, 1931, 1926, 1920
422 DE LA VINA ST	2020, 2017, 2014, 2010, 2005, 2000, 1995, 1992, 1990, 1985, 1981, 1975, 1970, 1965, 1961, 1955, 1951, 1945, 1940, 1935, 1931, 1926, 1920
422 DE LA VINA ST	2020, 2017, 2014, 2010, 2005, 2002, 2000, 1992, 1990, 1985, 1981, 1975, 1970, 1965, 1961, 1955, 1951, 1945, 1940, 1935, 1931, 1926, 1920
422 DE LA VINA ST	2020, 2017, 2014, 2010, 2005, 2002, 2000, 1995, 1992, 1990, 1985, 1975, 1970, 1965, 1961, 1955, 1951, 1945, 1940, 1935, 1931, 1926, 1920
422 DE LA VINA ST	2020, 2017, 2014, 2010, 2005, 2002, 2000, 1995, 1992, 1990, 1981, 1975, 1970, 1965, 1961, 1955, 1951, 1945, 1940, 1935, 1931, 1926, 1920
422 DE LA VINA ST	2020, 2017, 2014, 2010, 2005, 2002, 2000, 1995, 1992, 1985, 1981, 1975, 1970, 1965, 1961, 1955, 1951, 1945, 1940, 1935, 1931, 1926, 1920

Docusign Envelope ID: 3773F87A-0B89-4932-BA2C-CA8383B3EEAD

FINDINGS

Address Researched	Address Not Identified in Research Source
422 DE LA VINA ST	2020, 2017, 2014, 2010, 2005, 2002, 2000, 1995, 1990, 1985, 1981, 1975, 1970, 1965, 1961, 1955, 1951, 1945, 1940, 1935, 1931, 1926, 1920
422 DE LA VINA ST	2020, 2017, 2014, 2010, 2002, 2000, 1995, 1992, 1990, 1985, 1981, 1975, 1970, 1965, 1961, 1955, 1951, 1945, 1940, 1935, 1931, 1926, 1920
422 DE LA VINA ST	2020, 2017, 2010, 2005, 2002, 2000, 1995, 1992, 1990, 1985, 1981, 1975, 1970, 1965, 1961, 1955, 1951, 1945, 1940, 1935, 1931, 1926, 1920
422 DE LA VINA ST	2020, 2014, 2010, 2005, 2002, 2000, 1995, 1992, 1990, 1985, 1981, 1975, 1970, 1965, 1961, 1955, 1951, 1945, 1940, 1935, 1931, 1926, 1920
422 DE LA VINA ST	2017, 2014, 2010, 2005, 2002, 2000, 1995, 1992, 1990, 1985, 1981, 1975, 1970, 1965, 1961, 1955, 1951, 1945, 1940, 1935, 1931, 1926, 1920
423 BATH ST	2020, 2017, 2014, 2010, 2002, 2000, 1995, 1992, 1990, 1985, 1981, 1975, 1970, 1965, 1961, 1955, 1951, 1945, 1940, 1935, 1931, 1926, 1920
423 BATH ST	2020, 2017, 2014, 2005, 2002, 2000, 1995, 1992, 1990, 1985, 1981, 1975, 1970, 1965, 1961, 1955, 1951, 1945, 1940, 1935, 1931, 1926, 1920
423 BATH ST	2020, 2017, 2010, 2005, 2002, 2000, 1995, 1992, 1990, 1985, 1981, 1975, 1970, 1965, 1961, 1955, 1951, 1945, 1940, 1935, 1931, 1926, 1920
423 Bath Street	2020, 2017, 2014, 2010, 2005, 2002, 2000, 1995, 1992, 1990, 1985, 1981, 1975, 1970, 1965, 1961, 1955, 1951, 1945, 1940, 1935, 1931, 1926, 1920
423 CASTILLO	2020, 2017, 2014, 2010, 2005, 2002, 2000, 1995, 1992, 1990, 1985, 1981, 1975, 1970, 1965, 1961, 1955, 1951, 1945, 1940, 1935, 1926, 1920
423 CASTILLO ST	2020, 2017, 2014, 2010, 2005, 2002, 2000, 1995, 1992, 1990, 1985, 1981, 1975, 1970, 1965, 1961, 1955, 1951, 1945, 1940, 1931, 1926, 1920
424 BATH	2020, 2017, 2014, 2010, 2005, 2002, 2000, 1995, 1992, 1990, 1985, 1981, 1975, 1970, 1961, 1955, 1951, 1945, 1940, 1935, 1931, 1926, 1920
424 BATH ST	2020, 2017, 2010, 2005, 2002, 2000, 1995, 1992, 1990, 1985, 1981, 1975, 1970, 1965, 1961, 1955, 1951, 1945, 1940, 1935, 1931, 1926, 1920
424 BATH ST	2020, 2014, 2010, 2005, 2002, 2000, 1995, 1992, 1990, 1985, 1981, 1975, 1970, 1965, 1961, 1955, 1951, 1945, 1940, 1935, 1931, 1926, 1920
424 BATH ST	2020, 2017, 2014, 2005, 2002, 2000, 1995, 1992, 1990, 1985, 1981, 1975, 1970, 1965, 1961, 1955, 1951, 1945, 1940, 1935, 1931, 1926, 1920
424 BATH ST	2020, 2017, 2014, 2010, 2002, 2000, 1995, 1992, 1990, 1985, 1981, 1975, 1970, 1965, 1961, 1955, 1951, 1945, 1940, 1935, 1931, 1926, 1920
424 BATH ST	2020, 2017, 2014, 2010, 2005, 2000, 1995, 1992, 1990, 1985, 1981, 1975, 1970, 1965, 1961, 1955, 1951, 1945, 1940, 1935, 1931, 1926, 1920
424 BATH ST	2020, 2017, 2014, 2010, 2005, 2002, 1995, 1992, 1990, 1985, 1981, 1975, 1970, 1965, 1961, 1955, 1951, 1945, 1940, 1935, 1931, 1926, 1920
424 BATH ST	2020, 2017, 2014, 2010, 2005, 2002, 2000, 1992, 1990, 1985, 1981, 1975, 1970, 1965, 1961, 1955, 1951, 1945, 1940, 1935, 1931, 1926, 1920
424 BATH ST	2020, 2017, 2014, 2010, 2005, 2002, 2000, 1995, 1992, 1990, 1981, 1975, 1970, 1965, 1961, 1955, 1951, 1945, 1940, 1935, 1931, 1926, 1920
424 BATH ST	2020, 2017, 2014, 2010, 2005, 2002, 2000, 1995, 1992, 1990, 1985, 1981, 1975, 1970, 1965, 1961, 1955, 1951, 1940, 1935, 1931, 1926, 1920
424 BATH ST	2020, 2017, 2014, 2010, 2005, 2002, 2000, 1995, 1990, 1985, 1981, 1975, 1970, 1965, 1961, 1955, 1951, 1945, 1940, 1935, 1931, 1926, 1920

Docusign Envelope ID: 3773F87A-0B89-4932-BA2C-CA8383B3EEAD

FINDINGS

Address Researched	Address Not Identified in Research Source
424 BATH ST	2020, 2017, 2014, 2010, 2005, 2002, 2000, 1995, 1992, 1985, 1981, 1975, 1970, 1965, 1961, 1955, 1951, 1945, 1940, 1935, 1931, 1926, 1920
424 BATH ST	2020, 2017, 2014, 2010, 2005, 2002, 2000, 1995, 1992, 1990, 1985, 1981, 1975, 1970, 1965, 1961, 1951, 1945, 1940, 1935, 1931, 1926, 1920
424 BATH ST	2020, 2017, 2014, 2010, 2005, 2002, 2000, 1995, 1992, 1990, 1985, 1981, 1975, 1970, 1965, 1961, 1955, 1945, 1940, 1935, 1931, 1926, 1920
424 BATH ST	2020, 2017, 2014, 2010, 2005, 2002, 2000, 1995, 1992, 1990, 1985, 1981, 1970, 1965, 1961, 1955, 1951, 1945, 1940, 1935, 1931, 1926, 1920
424 BATH ST	2020, 2017, 2014, 2010, 2005, 2002, 2000, 1995, 1992, 1990, 1985, 1975, 1970, 1965, 1961, 1955, 1951, 1945, 1940, 1935, 1931, 1926, 1920
424 BATH ST	2020, 2017, 2014, 2010, 2005, 2002, 2000, 1995, 1992, 1990, 1985, 1981, 1975, 1965, 1961, 1955, 1951, 1945, 1940, 1935, 1931, 1926, 1920
424 BATH ST	2020, 2017, 2014, 2010, 2005, 2002, 2000, 1995, 1992, 1990, 1985, 1981, 1975, 1970, 1965, 1955, 1951, 1945, 1940, 1935, 1931, 1926, 1920
424 BATH ST	2020, 2017, 2014, 2010, 2005, 2002, 2000, 1995, 1992, 1990, 1985, 1981, 1975, 1970, 1965, 1961, 1955, 1951, 1945, 1940, 1931, 1926, 1920
424 BATH ST	2020, 2017, 2014, 2010, 2005, 2002, 2000, 1995, 1992, 1990, 1985, 1981, 1975, 1970, 1965, 1961, 1955, 1951, 1945, 1940, 1935, 1926, 1920
424 BATH ST	2020, 2017, 2014, 2010, 2005, 2002, 2000, 1995, 1992, 1990, 1985, 1981, 1975, 1970, 1965, 1961, 1955, 1951, 1945, 1935, 1931, 1926, 1920
424 BATH ST	2020, 2017, 2014, 2010, 2005, 2002, 2000, 1995, 1992, 1990, 1985, 1981, 1975, 1970, 1965, 1961, 1955, 1951, 1945, 1940, 1935, 1931, 1926
424 CASTILLO ST	2020, 2017, 2014, 2010, 2005, 2002, 2000, 1995, 1992, 1990, 1985, 1981, 1975, 1970, 1965, 1961, 1955, 1951, 1945, 1940, 1935, 1931, 1926
425 BATH ST	2020, 2017, 2014, 2005, 2002, 2000, 1995, 1992, 1990, 1985, 1981, 1975, 1970, 1965, 1961, 1955, 1951, 1945, 1940, 1935, 1931, 1926, 1920
425 BATH ST	2020, 2017, 2010, 2005, 2002, 2000, 1995, 1992, 1990, 1985, 1981, 1975, 1970, 1965, 1961, 1955, 1951, 1945, 1940, 1935, 1931, 1926, 1920
426 DE LA VINA	2020, 2017, 2014, 2010, 2005, 2002, 2000, 1995, 1992, 1990, 1985, 1981, 1975, 1970, 1965, 1961, 1955, 1951, 1945, 1940, 1935, 1931, 1926
426 DE LA VINA ST	2020, 2017, 2014, 2010, 2005, 2002, 2000, 1995, 1992, 1990, 1985, 1981, 1975, 1970, 1965, 1961, 1955, 1951, 1945, 1940, 1935, 1931, 1920
426 DE LA VINA ST	2020, 2017, 2014, 2010, 2005, 2002, 2000, 1995, 1992, 1990, 1985, 1981, 1975, 1970, 1965, 1961, 1955, 1951, 1945, 1940, 1931, 1926, 1920
426 DE LA VINA ST	2020, 2017, 2014, 2010, 2005, 2002, 2000, 1995, 1992, 1990, 1985, 1981, 1975, 1970, 1965, 1961, 1955, 1951, 1945, 1935, 1931, 1926, 1920
426 DE LA VINA ST	2020, 2017, 2014, 2010, 2005, 2002, 2000, 1995, 1992, 1990, 1985, 1981, 1975, 1970, 1965, 1961, 1955, 1951, 1945, 1940, 1935, 1926, 1920
426 DE LA VINA ST	2020, 2017, 2014, 2010, 2005, 2002, 2000, 1995, 1992, 1990, 1985, 1981, 1970, 1965, 1961, 1955, 1951, 1945, 1940, 1935, 1931, 1926, 1920
426 DE LA VINA ST	2020, 2017, 2014, 2010, 2005, 2002, 2000, 1995, 1992, 1990, 1985, 1981, 1975, 1970, 1965, 1955, 1951, 1945, 1940, 1935, 1931, 1926, 1920
426 DE LA VINA ST	2020, 2017, 2014, 2010, 2005, 2002, 2000, 1995, 1992, 1990, 1985, 1981, 1975, 1970, 1961, 1955, 1951, 1945, 1940, 1935, 1931, 1926, 1920

Docusign Envelope ID: 3773F87A-0B89-4932-BA2C-CA8383B3EEAD

FINDINGS

Address Researched	Address Not Identified in Research Source
426 DE LA VINA ST	2020, 2017, 2014, 2010, 2005, 2002, 2000, 1995, 1992, 1990, 1985, 1981, 1975, 1970, 1965, 1961, 1955, 1951, 1940, 1935, 1931, 1926, 1920
426 DE LA VINA ST	2020, 2017, 2014, 2010, 2005, 2002, 2000, 1995, 1992, 1990, 1985, 1981, 1975, 1970, 1965, 1961, 1955, 1945, 1940, 1935, 1931, 1926, 1920
426 DE LA VINA ST	2020, 2017, 2014, 2010, 2005, 2002, 2000, 1995, 1992, 1990, 1985, 1981, 1975, 1970, 1965, 1961, 1951, 1945, 1940, 1935, 1931, 1926, 1920
426 DE LA VINA ST	2017, 2014, 2010, 2005, 2002, 2000, 1995, 1992, 1990, 1985, 1981, 1975, 1970, 1965, 1961, 1955, 1951, 1945, 1940, 1935, 1931, 1926, 1920
426 DE LA VINA ST	2020, 2014, 2010, 2005, 2002, 2000, 1995, 1992, 1990, 1985, 1981, 1975, 1970, 1965, 1961, 1955, 1951, 1945, 1940, 1935, 1931, 1926, 1920
426 DE LA VINA ST	2020, 2017, 2010, 2005, 2002, 2000, 1995, 1992, 1990, 1985, 1981, 1975, 1970, 1965, 1961, 1955, 1951, 1945, 1940, 1935, 1931, 1926, 1920
426 DE LA VINA ST	2020, 2017, 2014, 2005, 2002, 2000, 1995, 1992, 1990, 1985, 1981, 1975, 1970, 1965, 1961, 1955, 1951, 1945, 1940, 1935, 1931, 1926, 1920
426 DE LA VINA ST	2020, 2017, 2014, 2010, 2002, 2000, 1995, 1992, 1990, 1985, 1981, 1975, 1970, 1965, 1961, 1955, 1951, 1945, 1940, 1935, 1931, 1926, 1920
426 DE LA VINA ST	2020, 2017, 2014, 2010, 2005, 2002, 2000, 1995, 1992, 1990, 1981, 1975, 1970, 1965, 1961, 1955, 1951, 1945, 1940, 1935, 1931, 1926, 1920
426 DE LA VINA ST	2020, 2017, 2014, 2010, 2005, 2002, 2000, 1995, 1992, 1990, 1985, 1975, 1970, 1965, 1961, 1955, 1951, 1945, 1940, 1935, 1931, 1926, 1920
426 DE LA VINA ST	2020, 2017, 2014, 2010, 2005, 2000, 1995, 1992, 1990, 1985, 1981, 1975, 1970, 1965, 1961, 1955, 1951, 1945, 1940, 1935, 1931, 1926, 1920
427 BATH	2020, 2017, 2014, 2010, 2005, 2002, 2000, 1995, 1992, 1990, 1985, 1981, 1975, 1970, 1961, 1955, 1951, 1945, 1940, 1935, 1931, 1926, 1920
427 BATH ST	2017, 2014, 2010, 2005, 2002, 2000, 1995, 1992, 1990, 1985, 1981, 1975, 1970, 1965, 1961, 1955, 1951, 1945, 1940, 1935, 1931, 1926, 1920
427 BATH ST	2020, 2017, 2010, 2005, 2002, 2000, 1995, 1992, 1990, 1985, 1981, 1975, 1970, 1965, 1961, 1955, 1951, 1945, 1940, 1935, 1931, 1926, 1920
427 BATH ST	2020, 2014, 2010, 2005, 2002, 2000, 1995, 1992, 1990, 1985, 1981, 1975, 1970, 1965, 1961, 1955, 1951, 1945, 1940, 1935, 1931, 1926, 1920
427 BATH ST	2020, 2017, 2014, 2005, 2002, 2000, 1995, 1992, 1990, 1985, 1981, 1975, 1970, 1965, 1961, 1955, 1951, 1945, 1940, 1935, 1931, 1926, 1920
427 BATH ST	2020, 2017, 2014, 2010, 2005, 2002, 2000, 1995, 1992, 1990, 1981, 1975, 1970, 1965, 1961, 1955, 1951, 1945, 1940, 1935, 1931, 1926, 1920
427 BATH ST	2020, 2017, 2014, 2010, 2005, 2002, 2000, 1992, 1990, 1985, 1981, 1975, 1970, 1965, 1961, 1955, 1951, 1945, 1940, 1935, 1931, 1926, 1920
427 BATH ST	2020, 2017, 2014, 2010, 2005, 2002, 1995, 1992, 1990, 1985, 1981, 1975, 1970, 1965, 1961, 1955, 1951, 1945, 1940, 1935, 1931, 1926, 1920
427 BATH ST	2020, 2017, 2014, 2010, 2005, 2000, 1995, 1992, 1990, 1985, 1981, 1975, 1970, 1965, 1961, 1955, 1951, 1945, 1940, 1935, 1931, 1926, 1920
427 BATH ST	2020, 2017, 2014, 2010, 2002, 2000, 1995, 1992, 1990, 1985, 1981, 1975, 1970, 1965, 1961, 1955, 1951, 1945, 1940, 1935, 1931, 1926, 1920
427 BATH ST	2020, 2017, 2014, 2010, 2005, 2002, 2000, 1995, 1992, 1990, 1985, 1981, 1975, 1970, 1965, 1955, 1951, 1945, 1940, 1935, 1931, 1926, 1920

Docusign Envelope ID: 3773F87A-0B89-4932-BA2C-CA8383B3EEAD

FINDINGS

Address Researched	Address Not Identified in Research Source
427 BATH ST	2020, 2017, 2014, 2010, 2005, 2002, 2000, 1995, 1992, 1990, 1985, 1981, 1975, 1965, 1961, 1955, 1951, 1945, 1940, 1935, 1931, 1926, 1920
427 BATH ST	2020, 2017, 2014, 2010, 2005, 2002, 2000, 1995, 1992, 1990, 1985, 1975, 1970, 1965, 1961, 1955, 1951, 1945, 1940, 1935, 1931, 1926, 1920
427 BATH ST	2020, 2017, 2014, 2010, 2005, 2002, 2000, 1995, 1992, 1990, 1985, 1981, 1970, 1965, 1961, 1955, 1951, 1945, 1940, 1935, 1931, 1926, 1920
427 BATH ST	2020, 2017, 2014, 2010, 2005, 2002, 2000, 1995, 1992, 1990, 1985, 1981, 1975, 1970, 1965, 1961, 1955, 1945, 1940, 1935, 1931, 1926, 1920
427 BATH ST	2020, 2017, 2014, 2010, 2005, 2002, 2000, 1995, 1992, 1985, 1981, 1975, 1970, 1965, 1961, 1955, 1951, 1945, 1940, 1935, 1931, 1926, 1920
427 BATH ST	2020, 2017, 2014, 2010, 2005, 2002, 2000, 1995, 1990, 1985, 1981, 1975, 1970, 1965, 1961, 1955, 1951, 1945, 1940, 1935, 1931, 1926, 1920
427 BATH ST	2020, 2017, 2014, 2010, 2005, 2002, 2000, 1995, 1992, 1990, 1985, 1981, 1975, 1970, 1965, 1961, 1955, 1951, 1940, 1935, 1931, 1926, 1920
427 BATH ST	2020, 2017, 2014, 2010, 2005, 2002, 2000, 1995, 1992, 1990, 1985, 1981, 1975, 1970, 1965, 1961, 1955, 1951, 1945, 1935, 1931, 1926, 1920
427 BATH ST	2020, 2017, 2014, 2010, 2005, 2002, 2000, 1995, 1992, 1990, 1985, 1981, 1975, 1970, 1965, 1961, 1955, 1951, 1945, 1940, 1935, 1926, 1920
427 BATH ST	2020, 2017, 2014, 2010, 2005, 2002, 2000, 1995, 1992, 1990, 1985, 1981, 1975, 1970, 1965, 1961, 1955, 1951, 1945, 1940, 1931, 1926, 1920
427 BATH ST	2020, 2017, 2014, 2010, 2005, 2002, 2000, 1995, 1992, 1990, 1985, 1981, 1975, 1970, 1965, 1961, 1955, 1951, 1945, 1940, 1935, 1931, 1926
427 CASTILLO	2020, 2017, 2014, 2010, 2005, 2002, 2000, 1995, 1992, 1990, 1985, 1981, 1975, 1970, 1965, 1961, 1955, 1951, 1945, 1940, 1935, 1926, 1920
427 CASTILLO ST	2020, 2017, 2014, 2010, 2005, 2002, 2000, 1995, 1992, 1990, 1985, 1981, 1975, 1970, 1965, 1961, 1955, 1951, 1945, 1940, 1931, 1926, 1920
427 CASTILLO ST	2020, 2017, 2014, 2010, 2005, 2002, 2000, 1995, 1992, 1990, 1985, 1981, 1975, 1970, 1965, 1961, 1955, 1951, 1945, 1935, 1931, 1926, 1920
427 DE LA VINA	2020, 2017, 2014, 2010, 2005, 2002, 2000, 1995, 1992, 1990, 1985, 1981, 1975, 1970, 1965, 1961, 1955, 1951, 1945, 1940, 1935, 1931, 1926
427 DE LA VINA ST	2020, 2017, 2014, 2010, 2005, 2002, 2000, 1995, 1992, 1990, 1985, 1981, 1975, 1970, 1965, 1961, 1955, 1951, 1945, 1940, 1935, 1931, 1920
427 DE LA VINA ST	2020, 2017, 2014, 2010, 2005, 2002, 2000, 1995, 1992, 1990, 1985, 1981, 1975, 1970, 1965, 1961, 1955, 1951, 1945, 1940, 1935, 1926, 1920
427 DE LA VINA ST	2020, 2017, 2014, 2010, 2005, 2002, 2000, 1995, 1992, 1990, 1985, 1981, 1975, 1970, 1965, 1961, 1955, 1951, 1945, 1935, 1931, 1926, 1920
427 DE LA VINA ST	2020, 2017, 2014, 2010, 2005, 2002, 2000, 1995, 1992, 1990, 1985, 1981, 1975, 1970, 1965, 1961, 1955, 1951, 1945, 1940, 1931, 1926, 1920
427 DE LA VINA ST	2020, 2017, 2014, 2010, 2005, 2002, 2000, 1995, 1992, 1990, 1985, 1981, 1975, 1970, 1965, 1961, 1951, 1945, 1940, 1935, 1931, 1926, 1920
427 DE LA VINA ST	2020, 2017, 2014, 2010, 2005, 2002, 2000, 1995, 1992, 1990, 1985, 1981, 1975, 1970, 1965, 1961, 1955, 1945, 1940, 1935, 1931, 1926, 1920
427 DE LA VINA ST	2020, 2017, 2014, 2010, 2005, 2002, 2000, 1995, 1992, 1990, 1985, 1981, 1975, 1970, 1965, 1961, 1955, 1951, 1940, 1935, 1931, 1926, 1920

Docusign Envelope ID: 3773F87A-0B89-4932-BA2C-CA8383B3EEAD

FINDINGS

Address Researched	Address Not Identified in Research Source
427 DE LA VINA ST	2020, 2017, 2014, 2010, 2005, 2002, 2000, 1995, 1992, 1990, 1985, 1981, 1975, 1970, 1961, 1955, 1951, 1945, 1940, 1935, 1931, 1926, 1920
427 DE LA VINA ST	2020, 2017, 2014, 2010, 2005, 2002, 2000, 1995, 1992, 1990, 1985, 1981, 1975, 1970, 1965, 1955, 1951, 1945, 1940, 1935, 1931, 1926, 1920
427 DE LA VINA ST	2020, 2017, 2014, 2010, 2005, 2002, 2000, 1995, 1992, 1990, 1985, 1981, 1970, 1965, 1961, 1955, 1951, 1945, 1940, 1935, 1931, 1926, 1920
427 DE LA VINA ST	2020, 2014, 2010, 2005, 2002, 2000, 1995, 1992, 1990, 1985, 1981, 1975, 1970, 1965, 1961, 1955, 1951, 1945, 1940, 1935, 1931, 1926, 1920
427 DE LA VINA ST	2017, 2014, 2010, 2005, 2002, 2000, 1995, 1992, 1990, 1985, 1981, 1975, 1970, 1965, 1961, 1955, 1951, 1945, 1940, 1935, 1931, 1926, 1920
427 DE LA VINA ST	2020, 2017, 2010, 2005, 2002, 2000, 1995, 1992, 1990, 1985, 1981, 1975, 1970, 1965, 1961, 1955, 1951, 1945, 1940, 1935, 1931, 1926, 1920
427 DE LA VINA ST	2020, 2017, 2014, 2010, 2005, 2000, 1995, 1992, 1990, 1985, 1981, 1975, 1970, 1965, 1961, 1955, 1951, 1945, 1940, 1935, 1931, 1926, 1920
427 DE LA VINA ST	2020, 2017, 2014, 2010, 2005, 2002, 1995, 1992, 1990, 1985, 1981, 1975, 1970, 1965, 1961, 1955, 1951, 1945, 1940, 1935, 1931, 1926, 1920
427 DE LA VINA ST	2020, 2017, 2014, 2010, 2005, 2002, 2000, 1992, 1990, 1985, 1981, 1975, 1970, 1965, 1961, 1955, 1951, 1945, 1940, 1935, 1931, 1926, 1920
427 DE LA VINA ST	2020, 2017, 2014, 2010, 2005, 2002, 2000, 1995, 1992, 1990, 1985, 1975, 1970, 1965, 1961, 1955, 1951, 1945, 1940, 1935, 1931, 1926, 1920
427 DE LA VINA ST	2020, 2017, 2014, 2010, 2005, 2002, 2000, 1995, 1992, 1990, 1981, 1975, 1970, 1965, 1961, 1955, 1951, 1945, 1940, 1935, 1931, 1926, 1920
427 DE LA VINA ST	2020, 2017, 2014, 2010, 2005, 2002, 2000, 1995, 1990, 1985, 1981, 1975, 1970, 1965, 1961, 1955, 1951, 1945, 1940, 1935, 1931, 1926, 1920
427 DE LA VINA ST	2020, 2017, 2014, 2010, 2005, 2002, 2000, 1995, 1992, 1985, 1981, 1975, 1970, 1965, 1961, 1955, 1951, 1945, 1940, 1935, 1931, 1926, 1920
428 BATH	2020, 2017, 2014, 2010, 2005, 2002, 2000, 1995, 1992, 1990, 1985, 1981, 1975, 1970, 1961, 1955, 1951, 1945, 1940, 1935, 1931, 1926, 1920
428 BATH ST	2017, 2014, 2010, 2005, 2002, 2000, 1995, 1992, 1990, 1985, 1981, 1975, 1970, 1965, 1961, 1955, 1951, 1945, 1940, 1935, 1931, 1926, 1920
428 BATH ST	2020, 2017, 2014, 2005, 2002, 2000, 1995, 1992, 1990, 1985, 1981, 1975, 1970, 1965, 1961, 1955, 1951, 1945, 1940, 1935, 1931, 1926, 1920
428 BATH ST	2020, 2014, 2010, 2005, 2002, 2000, 1995, 1992, 1990, 1985, 1981, 1975, 1970, 1965, 1961, 1955, 1951, 1945, 1940, 1935, 1931, 1926, 1920
428 BATH ST	2020, 2017, 2010, 2005, 2002, 2000, 1995, 1992, 1990, 1985, 1981, 1975, 1970, 1965, 1961, 1955, 1951, 1945, 1940, 1935, 1931, 1926, 1920
428 BATH ST	2020, 2017, 2014, 2010, 2002, 2000, 1995, 1992, 1990, 1985, 1981, 1975, 1970, 1965, 1961, 1955, 1951, 1945, 1940, 1935, 1931, 1926, 1920
428 BATH ST	2020, 2017, 2014, 2010, 2005, 2000, 1995, 1992, 1990, 1985, 1981, 1975, 1970, 1965, 1961, 1955, 1951, 1945, 1940, 1935, 1931, 1926, 1920
428 BATH ST	2020, 2017, 2014, 2010, 2005, 2002, 1995, 1992, 1990, 1985, 1981, 1975, 1970, 1965, 1961, 1955, 1951, 1945, 1940, 1935, 1931, 1926, 1920
428 BATH ST	2020, 2017, 2014, 2010, 2005, 2002, 2000, 1992, 1990, 1985, 1981, 1975, 1970, 1965, 1961, 1955, 1951, 1945, 1940, 1935, 1931, 1926, 1920

Docusign Envelope ID: 3773F87A-0B89-4932-BA2C-CA8383B3EEAD

FINDINGS

Address Researched	Address Not Identified in Research Source
428 BATH ST	2020, 2017, 2014, 2010, 2005, 2002, 2000, 1995, 1992, 1990, 1981, 1975, 1970, 1965, 1961, 1955, 1951, 1945, 1940, 1935, 1931, 1926, 1920
428 BATH ST	2020, 2017, 2014, 2010, 2005, 2002, 2000, 1995, 1992, 1990, 1985, 1981, 1975, 1970, 1965, 1961, 1955, 1951, 1940, 1935, 1931, 1926, 1920
428 BATH ST	2020, 2017, 2014, 2010, 2005, 2002, 2000, 1995, 1990, 1985, 1981, 1975, 1970, 1965, 1961, 1955, 1951, 1945, 1940, 1935, 1931, 1926, 1920
428 BATH ST	2020, 2017, 2014, 2010, 2005, 2002, 2000, 1995, 1992, 1985, 1981, 1975, 1970, 1965, 1961, 1955, 1951, 1945, 1940, 1935, 1931, 1926, 1920
428 BATH ST	2020, 2017, 2014, 2010, 2005, 2002, 2000, 1995, 1992, 1990, 1985, 1981, 1975, 1970, 1965, 1961, 1955, 1945, 1940, 1935, 1931, 1926, 1920
428 BATH ST	2020, 2017, 2014, 2010, 2005, 2002, 2000, 1995, 1992, 1990, 1985, 1981, 1975, 1970, 1965, 1961, 1951, 1945, 1940, 1935, 1931, 1926, 1920
428 BATH ST	2020, 2017, 2014, 2010, 2005, 2002, 2000, 1995, 1992, 1990, 1985, 1981, 1970, 1965, 1961, 1955, 1951, 1945, 1940, 1935, 1931, 1926, 1920
428 BATH ST	2020, 2017, 2014, 2010, 2005, 2002, 2000, 1995, 1992, 1990, 1985, 1975, 1970, 1965, 1961, 1955, 1951, 1945, 1940, 1935, 1931, 1926, 1920
428 BATH ST	2020, 2017, 2014, 2010, 2005, 2002, 2000, 1995, 1992, 1990, 1985, 1981, 1975, 1965, 1961, 1955, 1951, 1945, 1940, 1935, 1931, 1926, 1920
428 BATH ST	2020, 2017, 2014, 2010, 2005, 2002, 2000, 1995, 1992, 1990, 1985, 1981, 1975, 1970, 1965, 1955, 1951, 1945, 1940, 1935, 1931, 1926, 1920
428 BATH ST	2020, 2017, 2014, 2010, 2005, 2002, 2000, 1995, 1992, 1990, 1985, 1981, 1975, 1970, 1965, 1961, 1955, 1951, 1945, 1935, 1931, 1926, 1920
428 BATH ST	2020, 2017, 2014, 2010, 2005, 2002, 2000, 1995, 1992, 1990, 1985, 1981, 1975, 1970, 1965, 1961, 1955, 1951, 1945, 1940, 1931, 1926, 1920
428 BATH ST	2020, 2017, 2014, 2010, 2005, 2002, 2000, 1995, 1992, 1990, 1985, 1981, 1975, 1970, 1965, 1961, 1955, 1951, 1945, 1940, 1935, 1926, 1920
428 DE LA VINA	2020, 2017, 2014, 2010, 2005, 2002, 2000, 1995, 1992, 1990, 1985, 1981, 1975, 1970, 1965, 1961, 1955, 1951, 1945, 1940, 1935, 1931, 1926
428 DE LA VINA ST	2020, 2017, 2014, 2010, 2005, 2002, 2000, 1995, 1992, 1990, 1985, 1981, 1975, 1970, 1965, 1961, 1955, 1951, 1945, 1940, 1935, 1931, 1920
428 DE LA VINA ST	2020, 2017, 2014, 2010, 2005, 2002, 2000, 1995, 1992, 1990, 1985, 1981, 1975, 1970, 1965, 1961, 1955, 1951, 1945, 1940, 1931, 1926, 1920
428 DE LA VINA ST	2020, 2017, 2014, 2010, 2005, 2002, 2000, 1995, 1992, 1990, 1985, 1981, 1975, 1970, 1965, 1961, 1955, 1951, 1945, 1935, 1931, 1926, 1920
428 DE LA VINA ST	2020, 2017, 2014, 2010, 2005, 2002, 2000, 1995, 1992, 1990, 1985, 1981, 1975, 1970, 1965, 1961, 1955, 1951, 1945, 1940, 1935, 1926, 1920
428 DE LA VINA ST	2020, 2017, 2014, 2010, 2005, 2002, 2000, 1995, 1992, 1990, 1985, 1981, 1970, 1965, 1961, 1955, 1951, 1945, 1940, 1935, 1931, 1926, 1920
428 DE LA VINA ST	2020, 2017, 2014, 2010, 2005, 2002, 2000, 1995, 1992, 1990, 1985, 1981, 1975, 1970, 1965, 1955, 1951, 1945, 1940, 1935, 1931, 1926, 1920
428 DE LA VINA ST	2020, 2017, 2014, 2010, 2005, 2002, 2000, 1995, 1992, 1990, 1985, 1981, 1975, 1970, 1961, 1955, 1951, 1945, 1940, 1935, 1931, 1926, 1920
428 DE LA VINA ST	2020, 2017, 2014, 2010, 2005, 2002, 2000, 1995, 1992, 1990, 1985, 1981, 1975, 1970, 1965, 1961, 1955, 1951, 1940, 1935, 1931, 1926, 1920

Docusign Envelope ID: 3773F87A-0B89-4932-BA2C-CA8383B3EEAD

FINDINGS

Address Researched	Address Not Identified in Research Source
428 DE LA VINA ST	2020, 2017, 2014, 2010, 2005, 2002, 2000, 1995, 1992, 1990, 1985, 1981, 1975, 1970, 1965, 1961, 1955, 1945, 1940, 1935, 1931, 1926, 1920
428 DE LA VINA ST	2020, 2017, 2014, 2010, 2005, 2002, 2000, 1995, 1992, 1990, 1985, 1981, 1975, 1970, 1965, 1961, 1951, 1945, 1940, 1935, 1931, 1926, 1920
428 DE LA VINA ST	2020, 2017, 2014, 2010, 2005, 2002, 2000, 1995, 1992, 1985, 1981, 1975, 1970, 1965, 1961, 1955, 1951, 1945, 1940, 1935, 1931, 1926, 1920
428 DE LA VINA ST	2020, 2017, 2014, 2010, 2005, 2002, 2000, 1995, 1992, 1990, 1981, 1975, 1970, 1965, 1961, 1955, 1951, 1945, 1940, 1935, 1931, 1926, 1920
428 DE LA VINA ST	2020, 2017, 2014, 2010, 2005, 2002, 2000, 1995, 1992, 1990, 1985, 1975, 1970, 1965, 1961, 1955, 1951, 1945, 1940, 1935, 1931, 1926, 1920
428 DE LA VINA ST	2020, 2017, 2014, 2010, 2005, 2002, 2000, 1992, 1990, 1985, 1981, 1975, 1970, 1965, 1961, 1955, 1951, 1945, 1940, 1935, 1931, 1926, 1920
428 DE LA VINA ST	2020, 2017, 2014, 2010, 2005, 2002, 1995, 1992, 1990, 1985, 1981, 1975, 1970, 1965, 1961, 1955, 1951, 1945, 1940, 1935, 1931, 1926, 1920
428 DE LA VINA ST	2020, 2017, 2014, 2010, 2005, 2000, 1995, 1992, 1990, 1985, 1981, 1975, 1970, 1965, 1961, 1955, 1951, 1945, 1940, 1935, 1931, 1926, 1920
428 DE LA VINA ST	2020, 2017, 2010, 2005, 2002, 2000, 1995, 1992, 1990, 1985, 1981, 1975, 1970, 1965, 1961, 1955, 1951, 1945, 1940, 1935, 1931, 1926, 1920
428 DE LA VINA ST	2020, 2017, 2014, 2005, 2002, 2000, 1995, 1992, 1990, 1985, 1981, 1975, 1970, 1965, 1961, 1955, 1951, 1945, 1940, 1935, 1931, 1926, 1920
428 DE LA VINA ST	2020, 2017, 2014, 2010, 2002, 2000, 1995, 1992, 1990, 1985, 1981, 1975, 1970, 1965, 1961, 1955, 1951, 1945, 1940, 1935, 1931, 1926, 1920
428 DE LA VINA ST	2017, 2014, 2010, 2005, 2002, 2000, 1995, 1992, 1990, 1985, 1981, 1975, 1970, 1965, 1961, 1955, 1951, 1945, 1940, 1935, 1931, 1926, 1920
428 DE LA VINA ST	2020, 2014, 2010, 2005, 2002, 2000, 1995, 1992, 1990, 1985, 1981, 1975, 1970, 1965, 1961, 1955, 1951, 1945, 1940, 1935, 1931, 1926, 1920
429 BATH ST	2020, 2017, 2014, 2010, 2005, 2000, 1995, 1992, 1990, 1985, 1981, 1975, 1970, 1965, 1961, 1955, 1951, 1945, 1940, 1935, 1931, 1926, 1920
429 CASTILLO	2020, 2017, 2014, 2010, 2005, 2002, 2000, 1995, 1992, 1990, 1985, 1981, 1975, 1970, 1965, 1961, 1955, 1951, 1945, 1940, 1935, 1926, 1920
429 CASTILLO ST	2020, 2017, 2014, 2010, 2005, 2002, 2000, 1995, 1992, 1990, 1985, 1981, 1975, 1970, 1965, 1961, 1955, 1951, 1945, 1940, 1931, 1926, 1920
429 CASTILLO ST	2020, 2017, 2014, 2010, 2005, 2002, 2000, 1995, 1992, 1990, 1985, 1981, 1975, 1970, 1965, 1961, 1955, 1951, 1945, 1935, 1931, 1926, 1920
429 CASTILLO ST	2020, 2017, 2014, 2010, 2005, 2002, 2000, 1995, 1992, 1990, 1985, 1981, 1975, 1970, 1965, 1961, 1955, 1951, 1940, 1935, 1931, 1926, 1920
429 CASTILLO ST	2020, 2017, 2014, 2010, 2005, 2002, 2000, 1995, 1992, 1990, 1985, 1981, 1975, 1970, 1965, 1961, 1955, 1945, 1940, 1935, 1931, 1926, 1920
429 CASTILLO ST	2020, 2017, 2014, 2010, 2005, 2002, 2000, 1995, 1992, 1990, 1985, 1981, 1975, 1970, 1965, 1961, 1951, 1945, 1940, 1935, 1931, 1926, 1920
429 DE LA VINA	2020, 2017, 2014, 2010, 2005, 2002, 2000, 1995, 1992, 1990, 1985, 1981, 1975, 1970, 1965, 1961, 1955, 1951, 1945, 1940, 1935, 1931, 1926
429 DE LA VINA ST	2020, 2017, 2014, 2010, 2005, 2002, 2000, 1995, 1992, 1990, 1985, 1981, 1975, 1970, 1965, 1961, 1955, 1951, 1945, 1940, 1935, 1931, 1920

Docusign Envelope ID: 3773F87A-0B89-4932-BA2C-CA8383B3EEAD

FINDINGS

Address Researched	Address Not Identified in Research Source
429 DE LA VINA ST	2020, 2017, 2014, 2010, 2005, 2002, 2000, 1995, 1992, 1990, 1985, 1981, 1975, 1970, 1965, 1961, 1955, 1951, 1945, 1940, 1935, 1926, 1920
429 DE LA VINA ST	2020, 2017, 2014, 2010, 2005, 2002, 2000, 1995, 1992, 1990, 1985, 1981, 1975, 1970, 1965, 1961, 1955, 1951, 1945, 1935, 1931, 1926, 1920
429 DE LA VINA ST	2020, 2017, 2014, 2010, 2005, 2002, 2000, 1995, 1992, 1990, 1985, 1981, 1975, 1970, 1965, 1961, 1955, 1951, 1945, 1940, 1931, 1926, 1920
429 DE LA VINA ST	2020, 2017, 2014, 2010, 2005, 2002, 2000, 1995, 1992, 1990, 1985, 1981, 1975, 1970, 1965, 1961, 1951, 1945, 1940, 1935, 1931, 1926, 1920
429 DE LA VINA ST	2020, 2017, 2014, 2010, 2005, 2002, 2000, 1995, 1992, 1990, 1985, 1981, 1975, 1970, 1965, 1961, 1955, 1945, 1940, 1935, 1931, 1926, 1920
429 DE LA VINA ST	2020, 2017, 2014, 2010, 2005, 2002, 2000, 1995, 1992, 1990, 1985, 1981, 1975, 1970, 1965, 1961, 1955, 1951, 1940, 1935, 1931, 1926, 1920
429 DE LA VINA ST	2020, 2017, 2014, 2010, 2005, 2002, 2000, 1995, 1992, 1990, 1985, 1981, 1975, 1970, 1961, 1955, 1951, 1945, 1940, 1935, 1931, 1926, 1920
429 DE LA VINA ST	2020, 2017, 2014, 2010, 2005, 2002, 2000, 1995, 1992, 1990, 1985, 1981, 1975, 1970, 1965, 1955, 1951, 1945, 1940, 1935, 1931, 1926, 1920
429 DE LA VINA ST	2020, 2017, 2014, 2010, 2005, 2002, 2000, 1995, 1992, 1990, 1985, 1981, 1970, 1965, 1961, 1955, 1951, 1945, 1940, 1935, 1931, 1926, 1920
429 DE LA VINA ST	2020, 2017, 2014, 2010, 2005, 2002, 2000, 1995, 1992, 1990, 1985, 1981, 1975, 1965, 1961, 1955, 1951, 1945, 1940, 1935, 1931, 1926, 1920
429 DE LA VINA ST	2020, 2014, 2010, 2005, 2002, 2000, 1995, 1992, 1990, 1985, 1981, 1975, 1970, 1965, 1961, 1955, 1951, 1945, 1940, 1935, 1931, 1926, 1920
429 DE LA VINA ST	2017, 2014, 2010, 2005, 2002, 2000, 1995, 1992, 1990, 1985, 1981, 1975, 1970, 1965, 1961, 1955, 1951, 1945, 1940, 1935, 1931, 1926, 1920
429 DE LA VINA ST	2020, 2017, 2014, 2010, 2002, 2000, 1995, 1992, 1990, 1985, 1981, 1975, 1970, 1965, 1961, 1955, 1951, 1945, 1940, 1935, 1931, 1926, 1920
429 DE LA VINA ST	2020, 2017, 2014, 2005, 2002, 2000, 1995, 1992, 1990, 1985, 1981, 1975, 1970, 1965, 1961, 1955, 1951, 1945, 1940, 1935, 1931, 1926, 1920
429 DE LA VINA ST	2020, 2017, 2010, 2005, 2002, 2000, 1995, 1992, 1990, 1985, 1981, 1975, 1970, 1965, 1961, 1955, 1951, 1945, 1940, 1935, 1931, 1926, 1920
429 DE LA VINA ST	2020, 2017, 2014, 2010, 2005, 2002, 2000, 1995, 1992, 1990, 1985, 1975, 1970, 1965, 1961, 1955, 1951, 1945, 1940, 1935, 1931, 1926, 1920
429 DE LA VINA ST	2020, 2017, 2014, 2010, 2005, 2002, 2000, 1995, 1992, 1990, 1981, 1975, 1970, 1965, 1961, 1955, 1951, 1945, 1940, 1935, 1931, 1926, 1920
430 BATH	2020, 2017, 2014, 2010, 2005, 2002, 2000, 1995, 1992, 1990, 1985, 1981, 1975, 1970, 1961, 1955, 1951, 1945, 1940, 1935, 1931, 1926, 1920
430 BATH ST	2020, 2017, 2014, 2010, 2005, 2000, 1995, 1992, 1990, 1985, 1981, 1975, 1970, 1965, 1961, 1955, 1951, 1945, 1940, 1935, 1931, 1926, 1920
430 BATH ST	2020, 2017, 2014, 2010, 2005, 2002, 2000, 1995, 1992, 1990, 1981, 1975, 1970, 1965, 1961, 1955, 1951, 1945, 1940, 1935, 1931, 1926, 1920
430 BATH ST	2020, 2017, 2014, 2010, 2005, 2002, 2000, 1992, 1990, 1985, 1981, 1975, 1970, 1965, 1961, 1955, 1951, 1945, 1940, 1935, 1931, 1926, 1920
430 BATH ST	2020, 2017, 2014, 2010, 2005, 2002, 1995, 1992, 1990, 1985, 1981, 1975, 1970, 1965, 1961, 1955, 1951, 1945, 1940, 1935, 1931, 1926, 1920

Docusign Envelope ID: 3773F87A-0B89-4932-BA2C-CA8383B3EEAD

FINDINGS

Address Researched	Address Not Identified in Research Source
430 BATH ST	2020, 2017, 2014, 2010, 2005, 2002, 2000, 1995, 1992, 1990, 1985, 1981, 1975, 1970, 1965, 1955, 1951, 1945, 1940, 1935, 1931, 1926, 1920
430 BATH ST	2020, 2017, 2014, 2010, 2005, 2002, 2000, 1995, 1992, 1990, 1985, 1981, 1975, 1965, 1961, 1955, 1951, 1945, 1940, 1935, 1931, 1926, 1920
430 BATH ST	2020, 2017, 2014, 2010, 2005, 2002, 2000, 1995, 1992, 1990, 1985, 1981, 1970, 1965, 1961, 1955, 1951, 1945, 1940, 1935, 1931, 1926, 1920
430 BATH ST	2020, 2017, 2014, 2010, 2005, 2002, 2000, 1995, 1992, 1990, 1985, 1981, 1975, 1970, 1965, 1961, 1951, 1945, 1940, 1935, 1931, 1926, 1920
430 BATH ST	2020, 2017, 2014, 2010, 2005, 2002, 2000, 1995, 1992, 1990, 1985, 1981, 1975, 1970, 1965, 1961, 1955, 1945, 1940, 1935, 1931, 1926, 1920
430 BATH ST	2020, 2017, 2014, 2010, 2005, 2002, 2000, 1995, 1990, 1985, 1981, 1975, 1970, 1965, 1961, 1955, 1951, 1945, 1940, 1935, 1931, 1926, 1920
430 BATH ST	2020, 2017, 2014, 2010, 2005, 2002, 2000, 1995, 1992, 1990, 1985, 1981, 1975, 1970, 1965, 1961, 1955, 1951, 1945, 1935, 1931, 1926, 1920
430 BATH ST	2020, 2017, 2014, 2010, 2005, 2002, 2000, 1995, 1992, 1990, 1985, 1981, 1975, 1970, 1965, 1961, 1955, 1951, 1945, 1940, 1931, 1926, 1920
430 BATH ST	2020, 2017, 2014, 2010, 2005, 2002, 2000, 1995, 1992, 1990, 1985, 1981, 1975, 1970, 1965, 1961, 1955, 1951, 1945, 1940, 1935, 1926, 1920
430 CASTILLO	2020, 2017, 2014, 2010, 2005, 2002, 2000, 1995, 1992, 1990, 1985, 1981, 1975, 1970, 1965, 1961, 1955, 1951, 1945, 1940, 1935, 1926, 1920
430 CASTILLO ST	2020, 2017, 2014, 2010, 2005, 2002, 2000, 1995, 1992, 1990, 1985, 1981, 1975, 1970, 1965, 1961, 1955, 1951, 1945, 1940, 1935, 1931, 1920
430 CASTILLO ST	2020, 2017, 2014, 2010, 2005, 2002, 2000, 1995, 1992, 1990, 1985, 1981, 1975, 1970, 1965, 1961, 1955, 1951, 1945, 1940, 1931, 1926, 1920
430 CASTILLO ST	2020, 2017, 2014, 2010, 2005, 2002, 2000, 1995, 1992, 1990, 1985, 1981, 1975, 1970, 1965, 1961, 1955, 1951, 1940, 1935, 1931, 1926, 1920
430 CASTILLO ST	2020, 2017, 2014, 2010, 2005, 2002, 2000, 1995, 1992, 1990, 1985, 1981, 1975, 1970, 1965, 1961, 1955, 1951, 1945, 1935, 1931, 1926, 1920
430 CASTILLO ST	2020, 2017, 2014, 2010, 2005, 2002, 2000, 1995, 1992, 1990, 1985, 1981, 1975, 1970, 1965, 1961, 1955, 1945, 1940, 1935, 1931, 1926, 1920
430 CASTILLO ST	2020, 2017, 2014, 2010, 2005, 2002, 2000, 1995, 1992, 1990, 1985, 1981, 1975, 1970, 1965, 1961, 1951, 1945, 1940, 1935, 1931, 1926, 1920
430 CASTILLO ST	2020, 2017, 2014, 2010, 2005, 2002, 2000, 1995, 1992, 1990, 1985, 1981, 1975, 1970, 1965, 1961, 1955, 1951, 1945, 1940, 1935, 1931, 1926
430 DE LA VINA	2020, 2017, 2014, 2010, 2005, 2002, 2000, 1995, 1992, 1990, 1985, 1981, 1975, 1970, 1965, 1961, 1955, 1951, 1945, 1940, 1935, 1931, 1926
430 DE LA VINA ST	2020, 2017, 2014, 2010, 2005, 2002, 2000, 1995, 1992, 1990, 1985, 1981, 1975, 1970, 1965, 1961, 1955, 1951, 1945, 1940, 1935, 1931, 1920
430 DE LA VINA ST	2020, 2017, 2014, 2010, 2005, 2002, 2000, 1995, 1992, 1990, 1985, 1981, 1975, 1970, 1965, 1961, 1955, 1951, 1945, 1940, 1931, 1926, 1920
430 DE LA VINA ST	2020, 2017, 2014, 2010, 2005, 2002, 2000, 1995, 1992, 1990, 1985, 1981, 1975, 1970, 1965, 1961, 1955, 1951, 1945, 1935, 1931, 1926, 1920
430 DE LA VINA ST	2020, 2017, 2014, 2010, 2005, 2002, 2000, 1995, 1992, 1990, 1985, 1981, 1975, 1970, 1965, 1961, 1955, 1951, 1945, 1940, 1935, 1926, 1920

Docusign Envelope ID: 3773F87A-0B89-4932-BA2C-CA8383B3EEAD

FINDINGS

Address Researched	Address Not Identified in Research Source
430 DE LA VINA ST	2020, 2017, 2014, 2010, 2005, 2002, 2000, 1995, 1992, 1990, 1985, 1981, 1970, 1965, 1961, 1955, 1951, 1945, 1940, 1935, 1931, 1926, 1920
430 DE LA VINA ST	2020, 2017, 2014, 2010, 2005, 2002, 2000, 1995, 1992, 1990, 1985, 1981, 1975, 1970, 1965, 1955, 1951, 1945, 1940, 1935, 1931, 1926, 1920
430 DE LA VINA ST	2020, 2017, 2014, 2010, 2005, 2002, 2000, 1995, 1992, 1990, 1985, 1981, 1975, 1970, 1961, 1955, 1951, 1945, 1940, 1935, 1931, 1926, 1920
430 DE LA VINA ST	2020, 2017, 2014, 2010, 2005, 2002, 2000, 1995, 1992, 1990, 1985, 1981, 1975, 1970, 1965, 1961, 1955, 1951, 1940, 1935, 1931, 1926, 1920
430 DE LA VINA ST	2020, 2017, 2014, 2010, 2005, 2002, 2000, 1995, 1992, 1990, 1985, 1981, 1975, 1970, 1965, 1961, 1955, 1945, 1940, 1935, 1931, 1926, 1920
430 DE LA VINA ST	2020, 2017, 2014, 2010, 2005, 2002, 2000, 1995, 1992, 1990, 1985, 1981, 1975, 1970, 1965, 1961, 1951, 1945, 1940, 1935, 1931, 1926, 1920
430 DE LA VINA ST	2017, 2014, 2010, 2005, 2002, 2000, 1995, 1992, 1990, 1985, 1981, 1975, 1970, 1965, 1961, 1955, 1951, 1945, 1940, 1935, 1931, 1926, 1920
430 DE LA VINA ST	2020, 2017, 2010, 2005, 2002, 2000, 1995, 1992, 1990, 1985, 1981, 1975, 1970, 1965, 1961, 1955, 1951, 1945, 1940, 1935, 1931, 1926, 1920
430 DE LA VINA ST	2020, 2017, 2014, 2005, 2002, 2000, 1995, 1992, 1990, 1985, 1981, 1975, 1970, 1965, 1961, 1955, 1951, 1945, 1940, 1935, 1931, 1926, 1920
430 DE LA VINA ST	2020, 2017, 2014, 2010, 2002, 2000, 1995, 1992, 1990, 1985, 1981, 1975, 1970, 1965, 1961, 1955, 1951, 1945, 1940, 1935, 1931, 1926, 1920
430 DE LA VINA ST	2020, 2017, 2014, 2010, 2005, 2002, 2000, 1995, 1992, 1990, 1981, 1975, 1970, 1965, 1961, 1955, 1951, 1945, 1940, 1935, 1931, 1926, 1920
430 DE LA VINA ST	2020, 2017, 2014, 2010, 2005, 2002, 2000, 1995, 1992, 1990, 1985, 1975, 1970, 1965, 1961, 1955, 1951, 1945, 1940, 1935, 1931, 1926, 1920
430 DE LA VINA ST	2020, 2017, 2014, 2010, 2005, 2002, 2000, 1995, 1992, 1985, 1981, 1975, 1970, 1965, 1961, 1955, 1951, 1945, 1940, 1935, 1931, 1926, 1920
430 DE LA VINA ST	2020, 2017, 2014, 2010, 2005, 2002, 2000, 1995, 1990, 1985, 1981, 1975, 1970, 1965, 1961, 1955, 1951, 1945, 1940, 1935, 1931, 1926, 1920
430 DE LA VINA ST	2020, 2017, 2014, 2010, 2005, 2000, 1995, 1992, 1990, 1985, 1981, 1975, 1970, 1965, 1961, 1955, 1951, 1945, 1940, 1935, 1931, 1926, 1920
430 DE LA VINA ST	2020, 2017, 2014, 2010, 2005, 2002, 1995, 1992, 1990, 1985, 1981, 1975, 1970, 1965, 1961, 1955, 1951, 1945, 1940, 1935, 1931, 1926, 1920
430 DE LA VINA ST	2020, 2017, 2014, 2010, 2005, 2002, 2000, 1992, 1990, 1985, 1981, 1975, 1970, 1965, 1961, 1955, 1951, 1945, 1940, 1935, 1931, 1926, 1920
431 BATH	2020, 2017, 2014, 2010, 2005, 2002, 2000, 1995, 1992, 1990, 1985, 1981, 1975, 1970, 1961, 1955, 1951, 1945, 1940, 1935, 1931, 1926, 1920
431 BATH ST	2020, 2017, 2014, 2005, 2002, 2000, 1995, 1992, 1990, 1985, 1981, 1975, 1970, 1965, 1961, 1955, 1951, 1945, 1940, 1935, 1931, 1926, 1920
431 BATH ST	2020, 2017, 2014, 2010, 2005, 2002, 1995, 1992, 1990, 1985, 1981, 1975, 1970, 1965, 1961, 1955, 1951, 1945, 1940, 1935, 1931, 1926, 1920
431 BATH ST	2020, 2017, 2014, 2010, 2005, 2002, 2000, 1992, 1990, 1985, 1981, 1975, 1970, 1965, 1961, 1955, 1951, 1945, 1940, 1935, 1931, 1926, 1920
431 BATH ST	2020, 2017, 2014, 2010, 2005, 2002, 2000, 1995, 1992, 1990, 1981, 1975, 1970, 1965, 1961, 1955, 1951, 1945, 1940, 1935, 1931, 1926, 1920

Docusign Envelope ID: 3773F87A-0B89-4932-BA2C-CA8383B3EEAD

FINDINGS

Address Researched	Address Not Identified in Research Source
431 BATH ST	2020, 2017, 2014, 2010, 2005, 2000, 1995, 1992, 1990, 1985, 1981, 1975, 1970, 1965, 1961, 1955, 1951, 1945, 1940, 1935, 1931, 1926, 1920
431 BATH ST	2020, 2017, 2014, 2010, 2005, 2002, 2000, 1995, 1992, 1990, 1985, 1981, 1975, 1970, 1965, 1961, 1955, 1951, 1940, 1935, 1931, 1926, 1920
431 BATH ST	2020, 2017, 2014, 2010, 2005, 2002, 2000, 1995, 1992, 1990, 1985, 1981, 1975, 1970, 1965, 1961, 1955, 1945, 1940, 1935, 1931, 1926, 1920
431 BATH ST	2020, 2017, 2014, 2010, 2005, 2002, 2000, 1995, 1992, 1990, 1985, 1981, 1975, 1970, 1965, 1961, 1951, 1945, 1940, 1935, 1931, 1926, 1920
431 BATH ST	2020, 2017, 2014, 2010, 2005, 2002, 2000, 1995, 1992, 1990, 1985, 1981, 1970, 1965, 1961, 1955, 1951, 1945, 1940, 1935, 1931, 1926, 1920
431 BATH ST	2020, 2017, 2014, 2010, 2005, 2002, 2000, 1995, 1992, 1990, 1985, 1975, 1970, 1965, 1961, 1955, 1951, 1945, 1940, 1935, 1931, 1926, 1920
431 BATH ST	2020, 2017, 2014, 2010, 2005, 2002, 2000, 1995, 1992, 1990, 1985, 1981, 1975, 1965, 1961, 1955, 1951, 1945, 1940, 1935, 1931, 1926, 1920
431 BATH ST	2020, 2017, 2014, 2010, 2005, 2002, 2000, 1995, 1992, 1990, 1985, 1981, 1975, 1970, 1965, 1955, 1951, 1945, 1940, 1935, 1931, 1926, 1920
431 BATH ST	2020, 2017, 2014, 2010, 2005, 2002, 2000, 1995, 1992, 1990, 1985, 1981, 1975, 1970, 1965, 1961, 1955, 1951, 1945, 1935, 1931, 1926, 1920
431 BATH ST	2020, 2017, 2014, 2010, 2005, 2002, 2000, 1995, 1992, 1990, 1985, 1981, 1975, 1970, 1965, 1961, 1955, 1951, 1945, 1940, 1931, 1926, 1920
431 BATH ST	2020, 2017, 2014, 2010, 2005, 2002, 2000, 1995, 1992, 1990, 1985, 1981, 1975, 1970, 1965, 1961, 1955, 1951, 1945, 1940, 1935, 1926, 1920
431 BATH ST	2020, 2017, 2014, 2010, 2005, 2002, 2000, 1995, 1992, 1990, 1985, 1981, 1975, 1970, 1965, 1961, 1955, 1951, 1945, 1940, 1935, 1931, 1926
431 Bath Street	2020, 2017, 2014, 2010, 2005, 2002, 2000, 1995, 1992, 1990, 1985, 1981, 1975, 1970, 1965, 1961, 1955, 1951, 1945, 1940, 1935, 1931, 1926, 1920
431 DE LA VINA	2020, 2017, 2014, 2010, 2005, 2002, 2000, 1995, 1992, 1990, 1985, 1981, 1975, 1970, 1965, 1961, 1955, 1951, 1945, 1940, 1935, 1931, 1926
431 DE LA VINA ST	2020, 2017, 2014, 2010, 2005, 2002, 2000, 1995, 1992, 1990, 1985, 1981, 1975, 1970, 1965, 1961, 1955, 1951, 1945, 1940, 1935, 1931, 1920
431 DE LA VINA ST	2020, 2017, 2014, 2010, 2005, 2002, 2000, 1995, 1992, 1990, 1985, 1981, 1975, 1970, 1965, 1961, 1955, 1951, 1945, 1940, 1935, 1926, 1920
431 DE LA VINA ST	2020, 2017, 2014, 2010, 2005, 2002, 2000, 1995, 1992, 1990, 1985, 1981, 1975, 1970, 1965, 1961, 1955, 1951, 1945, 1935, 1931, 1926, 1920
431 DE LA VINA ST	2020, 2017, 2014, 2010, 2005, 2002, 2000, 1995, 1992, 1990, 1985, 1981, 1975, 1970, 1965, 1961, 1955, 1951, 1945, 1940, 1931, 1926, 1920
431 DE LA VINA ST	2020, 2017, 2014, 2010, 2005, 2002, 2000, 1995, 1992, 1990, 1985, 1981, 1975, 1970, 1965, 1961, 1951, 1945, 1940, 1935, 1931, 1926, 1920
431 DE LA VINA ST	2020, 2017, 2014, 2010, 2005, 2002, 2000, 1995, 1992, 1990, 1985, 1981, 1975, 1970, 1965, 1961, 1955, 1945, 1940, 1935, 1931, 1926, 1920
431 DE LA VINA ST	2020, 2017, 2014, 2010, 2005, 2002, 2000, 1995, 1992, 1990, 1985, 1981, 1975, 1970, 1965, 1961, 1955, 1951, 1940, 1935, 1931, 1926, 1920
431 DE LA VINA ST	2020, 2017, 2014, 2010, 2005, 2002, 2000, 1995, 1992, 1990, 1985, 1981, 1975, 1970, 1961, 1955, 1951, 1945, 1940, 1935, 1931, 1926, 1920

Docusign Envelope ID: 3773F87A-0B89-4932-BA2C-CA8383B3EEAD

FINDINGS

Address Researched	Address Not Identified in Research Source
431 DE LA VINA ST	2020, 2017, 2014, 2010, 2005, 2002, 2000, 1995, 1992, 1990, 1985, 1981, 1975, 1970, 1965, 1955, 1951, 1945, 1940, 1935, 1931, 1926, 1920
431 DE LA VINA ST	2020, 2017, 2014, 2010, 2005, 2002, 2000, 1995, 1992, 1990, 1985, 1981, 1970, 1965, 1961, 1955, 1951, 1945, 1940, 1935, 1931, 1926, 1920
431 DE LA VINA ST	2017, 2014, 2010, 2005, 2002, 2000, 1995, 1992, 1990, 1985, 1981, 1975, 1970, 1965, 1961, 1955, 1951, 1945, 1940, 1935, 1931, 1926, 1920
431 DE LA VINA ST	2020, 2017, 2014, 2010, 2002, 2000, 1995, 1992, 1990, 1985, 1981, 1975, 1970, 1965, 1961, 1955, 1951, 1945, 1940, 1935, 1931, 1926, 1920
431 DE LA VINA ST	2020, 2017, 2014, 2005, 2002, 2000, 1995, 1992, 1990, 1985, 1981, 1975, 1970, 1965, 1961, 1955, 1951, 1945, 1940, 1935, 1931, 1926, 1920
431 DE LA VINA ST	2020, 2017, 2010, 2005, 2002, 2000, 1995, 1992, 1990, 1985, 1981, 1975, 1970, 1965, 1961, 1955, 1951, 1945, 1940, 1935, 1931, 1926, 1920
431 DE LA VINA ST	2020, 2017, 2014, 2010, 2005, 2002, 2000, 1992, 1990, 1985, 1981, 1975, 1970, 1965, 1961, 1955, 1951, 1945, 1940, 1935, 1931, 1926, 1920
431 DE LA VINA ST	2020, 2017, 2014, 2010, 2005, 2002, 1995, 1992, 1990, 1985, 1981, 1975, 1970, 1965, 1961, 1955, 1951, 1945, 1940, 1935, 1931, 1926, 1920
431 DE LA VINA ST	2020, 2017, 2014, 2010, 2005, 2000, 1995, 1992, 1990, 1985, 1981, 1975, 1970, 1965, 1961, 1955, 1951, 1945, 1940, 1935, 1931, 1926, 1920
431 DE LA VINA ST	2020, 2017, 2014, 2010, 2005, 2002, 2000, 1995, 1990, 1985, 1981, 1975, 1970, 1965, 1961, 1955, 1951, 1945, 1940, 1935, 1931, 1926, 1920
431 DE LA VINA ST	2020, 2017, 2014, 2010, 2005, 2002, 2000, 1995, 1992, 1985, 1981, 1975, 1970, 1965, 1961, 1955, 1951, 1945, 1940, 1935, 1931, 1926, 1920
431 DE LA VINA ST	2020, 2017, 2014, 2010, 2005, 2002, 2000, 1995, 1992, 1990, 1985, 1975, 1970, 1965, 1961, 1955, 1951, 1945, 1940, 1935, 1931, 1926, 1920
431 DE LA VINA ST	2020, 2017, 2014, 2010, 2005, 2002, 2000, 1995, 1992, 1990, 1981, 1975, 1970, 1965, 1961, 1955, 1951, 1945, 1940, 1935, 1931, 1926, 1920
432 BATH	2020, 2017, 2014, 2010, 2005, 2002, 2000, 1995, 1992, 1990, 1985, 1981, 1975, 1970, 1961, 1955, 1951, 1945, 1940, 1935, 1931, 1926, 1920
432 BATH ST	2020, 2017, 2014, 2005, 2002, 2000, 1995, 1992, 1990, 1985, 1981, 1975, 1970, 1965, 1961, 1955, 1951, 1945, 1940, 1935, 1931, 1926, 1920
432 BATH ST	2020, 2017, 2010, 2005, 2002, 2000, 1995, 1992, 1990, 1985, 1981, 1975, 1970, 1965, 1961, 1955, 1951, 1945, 1940, 1935, 1931, 1926, 1920
432 BATH ST	2020, 2017, 2014, 2010, 2005, 2000, 1995, 1992, 1990, 1985, 1981, 1975, 1970, 1965, 1961, 1955, 1951, 1945, 1940, 1935, 1931, 1926, 1920
432 BATH ST	2020, 2017, 2014, 2010, 2002, 2000, 1995, 1992, 1990, 1985, 1981, 1975, 1970, 1965, 1961, 1955, 1951, 1945, 1940, 1935, 1931, 1926, 1920
432 BATH ST	2020, 2017, 2014, 2010, 2005, 2002, 2000, 1995, 1992, 1990, 1981, 1975, 1970, 1965, 1961, 1955, 1951, 1945, 1940, 1935, 1931, 1926, 1920
228 COTTAGE GROVE AVE	2020, 2017, 2014, 2010, 2005, 2002, 2000, 1995, 1992, 1990, 1985, 1981, 1975, 1970, 1965, 1961, 1955, 1951, 1940, 1935, 1931, 1926, 1920
228 COTTAGE GROVE AVE	2020, 2017, 2014, 2010, 2005, 2002, 2000, 1995, 1992, 1990, 1985, 1981, 1975, 1970, 1965, 1961, 1955, 1951, 1945, 1940, 1935, 1926, 1920
228 COTTAGE GROVE AVE	2020, 2017, 2014, 2010, 2005, 2002, 2000, 1995, 1992, 1990, 1985, 1981, 1975, 1970, 1965, 1961, 1955, 1951, 1945, 1940, 1931, 1926, 1920

Docusign Envelope ID: 3773F87A-0B89-4932-BA2C-CA8383B3EEAD

FINDINGS

Address Researched	Address Not Identified in Research Source
228 COTTAGE GROVE AVE	2020, 2017, 2014, 2010, 2005, 2002, 2000, 1995, 1992, 1990, 1985, 1981, 1975, 1970, 1965, 1961, 1955, 1951, 1945, 1935, 1931, 1926, 1920
228 COTTAGE GROVE AVE	2020, 2017, 2014, 2010, 2005, 2002, 2000, 1995, 1992, 1990, 1985, 1981, 1975, 1970, 1965, 1961, 1955, 1951, 1945, 1940, 1935, 1931, 1926
228 COTTAGE GROVE AVE	2020, 2017, 2014, 2010, 2005, 2002, 2000, 1995, 1992, 1990, 1985, 1981, 1975, 1970, 1965, 1961, 1955, 1951, 1945, 1940, 1935, 1931, 1920
228 HALEY	2020, 2017, 2014, 2010, 2005, 2002, 2000, 1995, 1992, 1990, 1985, 1981, 1975, 1970, 1965, 1961, 1955, 1951, 1945, 1940, 1935, 1931, 1920
228 HALEY	2020, 2017, 2014, 2010, 2005, 2002, 2000, 1995, 1992, 1990, 1985, 1981, 1975, 1970, 1965, 1961, 1951, 1945, 1940, 1935, 1931, 1926, 1920
228 HALEY RD	2020, 2017, 2014, 2010, 2005, 2002, 2000, 1995, 1992, 1990, 1985, 1981, 1975, 1970, 1965, 1961, 1955, 1945, 1940, 1935, 1931, 1926, 1920
228 HALEY ST	2020, 2017, 2014, 2010, 2005, 2002, 2000, 1995, 1992, 1990, 1985, 1981, 1975, 1970, 1965, 1961, 1955, 1951, 1940, 1935, 1931, 1926, 1920
228 HALEY ST	2020, 2017, 2014, 2010, 2005, 2002, 2000, 1995, 1992, 1990, 1985, 1981, 1975, 1970, 1965, 1955, 1951, 1945, 1940, 1935, 1931, 1926, 1920
228 HALEY ST	2020, 2017, 2014, 2010, 2005, 2002, 2000, 1995, 1992, 1990, 1985, 1981, 1975, 1965, 1961, 1955, 1951, 1945, 1940, 1935, 1931, 1926, 1920
228 HALEY ST	2020, 2017, 2014, 2010, 2005, 2002, 2000, 1995, 1992, 1990, 1985, 1981, 1970, 1965, 1961, 1955, 1951, 1945, 1940, 1935, 1931, 1926, 1920
228 HALEY ST	2020, 2017, 2014, 2010, 2005, 2002, 2000, 1995, 1992, 1990, 1985, 1975, 1970, 1965, 1961, 1955, 1951, 1945, 1940, 1935, 1931, 1926, 1920
228 HALEY ST	2020, 2017, 2014, 2010, 2005, 2002, 2000, 1995, 1992, 1990, 1985, 1981, 1975, 1970, 1965, 1961, 1955, 1951, 1945, 1940, 1935, 1926, 1920
228 HALEY ST	2020, 2017, 2014, 2010, 2005, 2002, 2000, 1995, 1992, 1990, 1985, 1981, 1975, 1970, 1965, 1961, 1955, 1951, 1945, 1940, 1935, 1931, 1926
228 HALEY ST	2020, 2017, 2014, 2010, 2005, 2002, 2000, 1995, 1992, 1990, 1985, 1981, 1975, 1970, 1965, 1961, 1955, 1951, 1945, 1940, 1931, 1926, 1920
228 HALEY ST	2020, 2017, 2014, 2010, 2005, 2002, 2000, 1995, 1992, 1990, 1985, 1981, 1975, 1970, 1965, 1961, 1955, 1951, 1945, 1935, 1931, 1926, 1920
228 HALEY ST	2020, 2017, 2014, 2010, 2005, 2002, 2000, 1995, 1992, 1985, 1981, 1975, 1970, 1965, 1961, 1955, 1951, 1945, 1940, 1935, 1931, 1926, 1920
228 HALEY ST	2020, 2017, 2014, 2010, 2005, 2002, 2000, 1995, 1992, 1990, 1981, 1975, 1970, 1965, 1961, 1955, 1951, 1945, 1940, 1935, 1931, 1926, 1920
228 W HALEY ST	2020, 2014, 2010, 2005, 2002, 2000, 1995, 1992, 1990, 1985, 1981, 1975, 1970, 1965, 1961, 1955, 1951, 1945, 1940, 1935, 1931, 1926, 1920
228 W HALEY ST	2020, 2017, 2014, 2010, 2005, 2002, 2000, 1992, 1990, 1985, 1981, 1975, 1970, 1965, 1961, 1955, 1951, 1945, 1940, 1935, 1931, 1926, 1920
228 W HALEY ST	2020, 2017, 2014, 2010, 2002, 2000, 1995, 1992, 1990, 1985, 1981, 1975, 1970, 1965, 1961, 1955, 1951, 1945, 1940, 1935, 1931, 1926, 1920
228 W HALEY ST	2020, 2017, 2014, 2010, 2005, 2002, 1995, 1992, 1990, 1985, 1981, 1975, 1970, 1965, 1961, 1955, 1951, 1945, 1940, 1935, 1931, 1926, 1920
228 W HALEY ST	2017, 2014, 2010, 2005, 2002, 2000, 1995, 1992, 1990, 1985, 1981, 1975, 1970, 1965, 1961, 1955, 1951, 1945, 1940, 1935, 1931, 1926, 1920

Docusign Envelope ID: 3773F87A-0B89-4932-BA2C-CA8383B3EEAD

FINDINGS

Address Researched	Address Not Identified in Research Source
228 W HALEY ST	2020, 2017, 2014, 2005, 2002, 2000, 1995, 1992, 1990, 1985, 1981, 1975, 1970, 1965, 1961, 1955, 1951, 1945, 1940, 1935, 1931, 1926, 1920
228 W HALEY ST	2020, 2017, 2010, 2005, 2002, 2000, 1995, 1992, 1990, 1985, 1981, 1975, 1970, 1965, 1961, 1955, 1951, 1945, 1940, 1935, 1931, 1926, 1920
228 W HALEY ST	2020, 2017, 2014, 2010, 2005, 2002, 2000, 1995, 1990, 1985, 1981, 1975, 1970, 1965, 1961, 1955, 1951, 1945, 1940, 1935, 1931, 1926, 1920
229 HALEY	2020, 2017, 2014, 2010, 2005, 2002, 2000, 1995, 1992, 1990, 1985, 1981, 1975, 1970, 1965, 1961, 1951, 1945, 1940, 1935, 1931, 1926, 1920
229 HALEY RD	2020, 2017, 2014, 2010, 2005, 2002, 2000, 1995, 1992, 1990, 1985, 1981, 1975, 1970, 1965, 1961, 1955, 1945, 1940, 1935, 1931, 1926, 1920
229 HALEY ST	2020, 2017, 2014, 2010, 2005, 2002, 2000, 1995, 1992, 1990, 1985, 1981, 1975, 1970, 1965, 1961, 1955, 1951, 1940, 1935, 1931, 1926, 1920
229 HALEY ST	2020, 2017, 2014, 2010, 2005, 2002, 2000, 1995, 1992, 1990, 1985, 1981, 1975, 1970, 1965, 1961, 1955, 1951, 1945, 1935, 1931, 1926, 1920
230 COTA ST	2020, 2017, 2014, 2010, 2005, 2002, 2000, 1995, 1992, 1990, 1985, 1981, 1975, 1965, 1961, 1955, 1951, 1945, 1940, 1935, 1931, 1926, 1920
230 HALEY RD	2020, 2017, 2014, 2010, 2005, 2002, 2000, 1995, 1992, 1990, 1985, 1981, 1975, 1970, 1965, 1961, 1955, 1945, 1940, 1935, 1931, 1926, 1920
230 HALEY ST	2020, 2017, 2014, 2010, 2005, 2002, 2000, 1995, 1992, 1990, 1985, 1981, 1975, 1970, 1965, 1961, 1955, 1951, 1940, 1935, 1931, 1926, 1920
230 HALEY ST	2020, 2017, 2014, 2010, 2005, 2002, 2000, 1995, 1992, 1990, 1985, 1981, 1975, 1970, 1965, 1961, 1955, 1951, 1945, 1935, 1931, 1926, 1920
230 HALEY ST	2020, 2017, 2014, 2010, 2005, 2002, 2000, 1995, 1992, 1990, 1985, 1981, 1975, 1970, 1965, 1961, 1955, 1951, 1945, 1940, 1931, 1926, 1920
230 HALEY ST	2020, 2017, 2014, 2010, 2005, 2002, 2000, 1995, 1992, 1990, 1985, 1981, 1975, 1970, 1965, 1961, 1955, 1951, 1945, 1940, 1935, 1926, 1920
230 W COTA ST	2020, 2017, 2014, 2010, 2002, 2000, 1995, 1992, 1990, 1985, 1981, 1975, 1970, 1965, 1961, 1955, 1951, 1945, 1940, 1935, 1931, 1926, 1920
230 W COTA ST	2017, 2014, 2010, 2005, 2002, 2000, 1995, 1992, 1990, 1985, 1981, 1975, 1970, 1965, 1961, 1955, 1951, 1945, 1940, 1935, 1931, 1926, 1920
230 W COTA ST	2020, 2014, 2010, 2005, 2002, 2000, 1995, 1992, 1990, 1985, 1981, 1975, 1970, 1965, 1961, 1955, 1951, 1945, 1940, 1935, 1931, 1926, 1920
230 W COTA ST	2020, 2017, 2014, 2010, 2005, 2002, 2000, 1992, 1990, 1985, 1981, 1975, 1970, 1965, 1961, 1955, 1951, 1945, 1940, 1935, 1931, 1926, 1920
231 COTR AGE GROVE AVE	2020, 2017, 2014, 2010, 2005, 2002, 2000, 1995, 1992, 1990, 1985, 1975, 1970, 1965, 1961, 1955, 1951, 1945, 1940, 1935, 1931, 1926, 1920
231 COTTAGE GROVE AVE	2020, 2017, 2014, 2010, 2005, 2002, 2000, 1995, 1992, 1990, 1985, 1981, 1970, 1965, 1961, 1955, 1951, 1945, 1940, 1935, 1931, 1926, 1920
231 COTTAGE GROVE AVE	2020, 2017, 2014, 2010, 2005, 2002, 2000, 1995, 1992, 1990, 1985, 1981, 1975, 1965, 1961, 1955, 1951, 1945, 1940, 1935, 1931, 1926, 1920
231 COTTAGE GROVE AVE	2020, 2017, 2014, 2010, 2005, 2002, 2000, 1995, 1992, 1990, 1985, 1981, 1975, 1970, 1965, 1955, 1951, 1945, 1940, 1935, 1931, 1926, 1920
231 COTTAGE GROVE AVE	2020, 2017, 2014, 2010, 2005, 2002, 2000, 1995, 1992, 1990, 1985, 1981, 1975, 1970, 1961, 1955, 1951, 1945, 1940, 1935, 1931, 1926, 1920

Docusign Envelope ID: 3773F87A-0B89-4932-BA2C-CA8383B3EEAD

FINDINGS

Address Researched	Address Not Identified in Research Source
231 COTTAGE GROVE AVE	2020, 2017, 2014, 2005, 2002, 2000, 1995, 1992, 1990, 1985, 1981, 1975, 1970, 1965, 1961, 1955, 1951, 1945, 1940, 1935, 1931, 1926, 1920
231 COTTAGE GROVE AVE	2020, 2017, 2014, 2010, 2002, 2000, 1995, 1992, 1990, 1985, 1981, 1975, 1970, 1965, 1961, 1955, 1951, 1945, 1940, 1935, 1931, 1926, 1920
231 COTTAGE GROVE AVE	2020, 2017, 2014, 2010, 2005, 2000, 1995, 1992, 1990, 1985, 1981, 1975, 1970, 1965, 1961, 1955, 1951, 1945, 1940, 1935, 1931, 1926, 1920
231 COTTAGE GROVE AVE	2020, 2017, 2014, 2010, 2005, 2002, 1995, 1992, 1990, 1985, 1981, 1975, 1970, 1965, 1961, 1955, 1951, 1945, 1940, 1935, 1931, 1926, 1920
231 COTTAGE GROVE AVE	2020, 2017, 2014, 2010, 2005, 2002, 2000, 1995, 1992, 1990, 1981, 1975, 1970, 1965, 1961, 1955, 1951, 1945, 1940, 1935, 1931, 1926, 1920
231 COTTAGE GROVE AVE	2020, 2017, 2014, 2010, 2005, 2002, 2000, 1995, 1992, 1990, 1985, 1981, 1975, 1970, 1965, 1961, 1951, 1945, 1940, 1935, 1931, 1926, 1920
231 COTTAGE GROVE AVE	2020, 2017, 2014, 2010, 2005, 2002, 2000, 1995, 1992, 1990, 1985, 1981, 1975, 1970, 1965, 1961, 1955, 1945, 1940, 1935, 1931, 1926, 1920
231 COTTAGE GROVE AVE	2020, 2017, 2010, 2005, 2002, 2000, 1995, 1992, 1990, 1985, 1981, 1975, 1970, 1965, 1961, 1955, 1951, 1945, 1940, 1935, 1931, 1926, 1920
231 COTTAGE GROVE AVE	2017, 2014, 2010, 2005, 2002, 2000, 1995, 1992, 1990, 1985, 1981, 1975, 1970, 1965, 1961, 1955, 1951, 1945, 1940, 1935, 1931, 1926, 1920
231 COTTAGE GROVE AVE	2020, 2017, 2014, 2010, 2005, 2002, 2000, 1995, 1992, 1990, 1985, 1981, 1975, 1970, 1965, 1961, 1955, 1951, 1945, 1940, 1935, 1931, 1920
231 COTTAGE GROVE AVE	2020, 2017, 2014, 2010, 2005, 2002, 2000, 1995, 1992, 1990, 1985, 1981, 1975, 1970, 1965, 1961, 1955, 1951, 1945, 1940, 1935, 1931, 1926
231 COTTAGE GROVE AVE	2020, 2017, 2014, 2010, 2005, 2002, 2000, 1995, 1992, 1990, 1985, 1981, 1975, 1970, 1965, 1961, 1955, 1951, 1945, 1940, 1935, 1926, 1920
231 COTTAGE GROVE AVE	2020, 2017, 2014, 2010, 2005, 2002, 2000, 1995, 1992, 1990, 1985, 1981, 1975, 1970, 1965, 1961, 1955, 1951, 1945, 1935, 1931, 1926, 1920
231 COTTAGE GROVE AVE	2020, 2017, 2014, 2010, 2005, 2002, 2000, 1995, 1992, 1990, 1985, 1981, 1975, 1970, 1965, 1961, 1955, 1951, 1945, 1940, 1931, 1926, 1920
231 COTTAGE GROVE AVE	2020, 2017, 2014, 2010, 2005, 2002, 2000, 1995, 1992, 1990, 1985, 1981, 1975, 1970, 1965, 1961, 1955, 1951, 1940, 1935, 1931, 1926, 1920
231 HALEY	2020, 2017, 2014, 2010, 2005, 2002, 2000, 1995, 1992, 1990, 1985, 1981, 1975, 1970, 1965, 1961, 1951, 1945, 1940, 1935, 1931, 1926, 1920
231 HALEY	2020, 2017, 2014, 2010, 2005, 2002, 2000, 1995, 1992, 1990, 1985, 1981, 1975, 1970, 1965, 1961, 1955, 1951, 1945, 1940, 1935, 1931, 1920
231 HALEY RD	2020, 2017, 2014, 2010, 2005, 2002, 2000, 1995, 1992, 1990, 1985, 1981, 1975, 1970, 1965, 1961, 1955, 1945, 1940, 1935, 1931, 1926, 1920
231 HALEY ST	2020, 2017, 2014, 2010, 2005, 2002, 2000, 1995, 1992, 1990, 1985, 1981, 1975, 1970, 1965, 1961, 1955, 1951, 1940, 1935, 1931, 1926, 1920
231 HALEY ST	2020, 2017, 2014, 2010, 2005, 2002, 2000, 1995, 1992, 1990, 1985, 1981, 1975, 1970, 1965, 1955, 1951, 1945, 1940, 1935, 1931, 1926, 1920
231 HALEY ST	2020, 2017, 2014, 2010, 2005, 2002, 2000, 1995, 1992, 1990, 1985, 1981, 1975, 1965, 1961, 1955, 1951, 1945, 1940, 1935, 1931, 1926, 1920
231 HALEY ST	2020, 2017, 2014, 2010, 2005, 2002, 2000, 1995, 1992, 1990, 1985, 1975, 1970, 1965, 1961, 1955, 1951, 1945, 1940, 1935, 1931, 1926, 1920

Docusign Envelope ID: 3773F87A-0B89-4932-BA2C-CA8383B3EEAD

FINDINGS

Address Researched	Address Not Identified in Research Source
231 HALEY ST	2020, 2017, 2014, 2010, 2005, 2002, 2000, 1995, 1992, 1990, 1985, 1981, 1970, 1965, 1961, 1955, 1951, 1945, 1940, 1935, 1931, 1926, 1920
231 HALEY ST	2020, 2017, 2014, 2010, 2005, 2002, 2000, 1995, 1992, 1990, 1985, 1981, 1975, 1970, 1965, 1961, 1955, 1951, 1945, 1940, 1935, 1926, 1920
231 HALEY ST	2020, 2017, 2014, 2010, 2005, 2002, 2000, 1995, 1992, 1990, 1985, 1981, 1975, 1970, 1965, 1961, 1955, 1951, 1945, 1940, 1935, 1931, 1926
231 HALEY ST	2020, 2017, 2014, 2010, 2005, 2002, 2000, 1995, 1992, 1990, 1985, 1981, 1975, 1970, 1965, 1961, 1955, 1951, 1945, 1940, 1931, 1926, 1920
231 HALEY ST	2020, 2017, 2014, 2010, 2005, 2002, 2000, 1995, 1992, 1990, 1985, 1981, 1975, 1970, 1965, 1961, 1955, 1951, 1945, 1935, 1931, 1926, 1920
231 HALEY ST	2020, 2017, 2014, 2010, 2005, 2000, 1995, 1992, 1990, 1985, 1981, 1975, 1970, 1965, 1961, 1955, 1951, 1945, 1940, 1935, 1931, 1926, 1920
231 HALEY ST	2020, 2017, 2014, 2010, 2005, 2002, 2000, 1995, 1992, 1990, 1981, 1975, 1970, 1965, 1961, 1955, 1951, 1945, 1940, 1935, 1931, 1926, 1920
231 HALEY ST	2020, 2017, 2014, 2010, 2005, 2002, 2000, 1995, 1992, 1985, 1981, 1975, 1970, 1965, 1961, 1955, 1951, 1945, 1940, 1935, 1931, 1926, 1920
231 W HALEY ST	2020, 2017, 2014, 2010, 2005, 2002, 2000, 1992, 1990, 1985, 1981, 1975, 1970, 1965, 1961, 1955, 1951, 1945, 1940, 1935, 1931, 1926, 1920
231 W HALEY ST	2020, 2014, 2010, 2005, 2002, 2000, 1995, 1992, 1990, 1985, 1981, 1975, 1970, 1965, 1961, 1955, 1951, 1945, 1940, 1935, 1931, 1926, 1920
231 W HALEY ST	2020, 2017, 2014, 2010, 2002, 2000, 1995, 1992, 1990, 1985, 1981, 1975, 1970, 1965, 1961, 1955, 1951, 1945, 1940, 1935, 1931, 1926, 1920
231 W HALEY ST	2020, 2017, 2010, 2005, 2002, 2000, 1995, 1992, 1990, 1985, 1981, 1975, 1970, 1965, 1961, 1955, 1951, 1945, 1940, 1935, 1931, 1926, 1920
231 W HALEY ST	2020, 2017, 2014, 2005, 2002, 2000, 1995, 1992, 1990, 1985, 1981, 1975, 1970, 1965, 1961, 1955, 1951, 1945, 1940, 1935, 1931, 1926, 1920
232 COTTAGE GROVE AVE	2020, 2017, 2010, 2005, 2002, 2000, 1995, 1992, 1990, 1985, 1981, 1975, 1970, 1965, 1961, 1955, 1951, 1945, 1940, 1935, 1931, 1926, 1920
232 COTTAGE GROVE AVE	2020, 2017, 2014, 2010, 2005, 2002, 2000, 1995, 1990, 1985, 1981, 1975, 1970, 1965, 1961, 1955, 1951, 1945, 1940, 1935, 1931, 1926, 1920
232 COTTAGE GROVE AVE	2020, 2017, 2014, 2010, 2005, 2002, 1995, 1992, 1990, 1985, 1981, 1975, 1970, 1965, 1961, 1955, 1951, 1945, 1940, 1935, 1931, 1926, 1920
232 COTTAGE GROVE AVE	2020, 2017, 2014, 2010, 2005, 2002, 2000, 1992, 1990, 1985, 1981, 1975, 1970, 1965, 1961, 1955, 1951, 1945, 1940, 1935, 1931, 1926, 1920
232 COTTAGE GROVE AVE	2020, 2017, 2014, 2010, 2005, 2000, 1995, 1992, 1990, 1985, 1981, 1975, 1970, 1965, 1961, 1955, 1951, 1945, 1940, 1935, 1931, 1926, 1920
232 COTTAGE GROVE AVE	2020, 2017, 2014, 2010, 2002, 2000, 1995, 1992, 1990, 1985, 1981, 1975, 1970, 1965, 1961, 1955, 1951, 1945, 1940, 1935, 1931, 1926, 1920
232 COTTAGE GROVE AVE	2020, 2017, 2014, 2005, 2002, 2000, 1995, 1992, 1990, 1985, 1981, 1975, 1970, 1965, 1961, 1955, 1951, 1945, 1940, 1935, 1931, 1926, 1920
233 COTA ST	2020, 2017, 2014, 2010, 2005, 2000, 1995, 1992, 1990, 1985, 1981, 1975, 1970, 1965, 1961, 1955, 1951, 1945, 1940, 1935, 1931, 1926, 1920
233 COTA ST	2020, 2017, 2014, 2010, 2005, 2002, 2000, 1995, 1992, 1985, 1981, 1975, 1970, 1965, 1961, 1955, 1951, 1945, 1940, 1935, 1931, 1926, 1920

Docusign Envelope ID: 3773F87A-0B89-4932-BA2C-CA8383B3EEAD

FINDINGS

Address Researched	Address Not Identified in Research Source
233 COTA ST	2020, 2017, 2014, 2010, 2005, 2002, 2000, 1995, 1992, 1990, 1985, 1981, 1975, 1965, 1961, 1955, 1951, 1945, 1940, 1935, 1931, 1926, 1920
233 COTTAGE GROVE AVE	2020, 2017, 2014, 2010, 2005, 2002, 2000, 1995, 1992, 1990, 1985, 1981, 1975, 1970, 1965, 1955, 1951, 1945, 1940, 1935, 1931, 1926, 1920
233 COTTAGE GROVE AVE	2020, 2017, 2014, 2010, 2005, 2002, 1995, 1992, 1990, 1985, 1981, 1975, 1970, 1965, 1961, 1955, 1951, 1945, 1940, 1935, 1931, 1926, 1920
233 COTTAGE GROVE AVE	2020, 2014, 2010, 2005, 2002, 2000, 1995, 1992, 1990, 1985, 1981, 1975, 1970, 1965, 1961, 1955, 1951, 1945, 1940, 1935, 1931, 1926, 1920
233 COTTAGE GROVE AVE	2020, 2017, 2014, 2010, 2005, 2000, 1995, 1992, 1990, 1985, 1981, 1975, 1970, 1965, 1961, 1955, 1951, 1945, 1940, 1935, 1931, 1926, 1920
233 COTTAGE GROVE AVE	2020, 2017, 2014, 2010, 2002, 2000, 1995, 1992, 1990, 1985, 1981, 1975, 1970, 1965, 1961, 1955, 1951, 1945, 1940, 1935, 1931, 1926, 1920
233 COTTAGE GROVE AVE	2017, 2014, 2010, 2005, 2002, 2000, 1995, 1992, 1990, 1985, 1981, 1975, 1970, 1965, 1961, 1955, 1951, 1945, 1940, 1935, 1931, 1926, 1920
233 HALEY ST	2020, 2017, 2014, 2010, 2005, 2002, 2000, 1995, 1992, 1990, 1985, 1981, 1975, 1970, 1965, 1961, 1955, 1951, 1945, 1940, 1935, 1931, 1926
233 W COTA ST	2020, 2017, 2010, 2005, 2002, 2000, 1995, 1992, 1990, 1985, 1981, 1975, 1970, 1965, 1961, 1955, 1951, 1945, 1940, 1935, 1931, 1926, 1920
233 W COTA ST	2020, 2017, 2014, 2010, 2005, 2002, 2000, 1995, 1990, 1985, 1981, 1975, 1970, 1965, 1961, 1955, 1951, 1945, 1940, 1935, 1931, 1926, 1920
235 COTTAGE GROVE AVE	2020, 2017, 2014, 2010, 2005, 2002, 2000, 1995, 1992, 1990, 1985, 1981, 1975, 1970, 1965, 1961, 1955, 1951, 1945, 1940, 1935, 1931, 1926
235 COTTAGE GROVE AVE	2020, 2017, 2014, 2010, 2005, 2002, 2000, 1995, 1992, 1990, 1985, 1981, 1975, 1970, 1965, 1961, 1955, 1951, 1945, 1940, 1935, 1931, 1920
235 COTTAGE GROVE AVE	2020, 2017, 2014, 2010, 2005, 2002, 2000, 1995, 1992, 1990, 1985, 1981, 1975, 1970, 1965, 1961, 1955, 1951, 1945, 1940, 1935, 1926, 1920
235 COTTAGE GROVE AVE	2020, 2017, 2014, 2010, 2005, 2002, 2000, 1995, 1992, 1990, 1985, 1981, 1975, 1970, 1965, 1961, 1955, 1951, 1945, 1935, 1931, 1926, 1920
235 COTTAGE GROVE AVE	2020, 2017, 2014, 2010, 2005, 2002, 2000, 1995, 1992, 1990, 1985, 1981, 1975, 1970, 1965, 1961, 1955, 1951, 1940, 1935, 1931, 1926, 1920
235 COTTAGE GROVE AVE	2020, 2017, 2014, 2010, 2005, 2002, 2000, 1995, 1992, 1990, 1985, 1981, 1975, 1970, 1965, 1961, 1955, 1945, 1940, 1935, 1931, 1926, 1920
235 COTTAGE GROVE AVE	2020, 2017, 2014, 2010, 2005, 2002, 2000, 1995, 1992, 1990, 1985, 1981, 1975, 1970, 1965, 1961, 1951, 1945, 1940, 1935, 1931, 1926, 1920
236 HALEY	2020, 2017, 2014, 2010, 2005, 2002, 2000, 1995, 1992, 1990, 1985, 1981, 1975, 1970, 1965, 1961, 1951, 1945, 1940, 1935, 1931, 1926, 1920
236 HALEY ST	2020, 2017, 2014, 2010, 2005, 2002, 2000, 1995, 1992, 1990, 1985, 1981, 1975, 1970, 1965, 1955, 1951, 1945, 1940, 1935, 1931, 1926, 1920
236 HALEY ST	2020, 2017, 2014, 2010, 2005, 2002, 2000, 1995, 1992, 1990, 1985, 1975, 1970, 1965, 1961, 1955, 1951, 1945, 1940, 1935, 1931, 1926, 1920
236 HALEY ST	2020, 2017, 2014, 2010, 2005, 2002, 2000, 1995, 1992, 1990, 1985, 1981, 1975, 1965, 1961, 1955, 1951, 1945, 1940, 1935, 1931, 1926, 1920
236 HALEY ST	2020, 2017, 2014, 2010, 2005, 2000, 1995, 1992, 1990, 1985, 1981, 1975, 1970, 1965, 1961, 1955, 1951, 1945, 1940, 1935, 1931, 1926, 1920

Docusign Envelope ID: 3773F87A-0B89-4932-BA2C-CA8383B3EEAD

FINDINGS

Address Researched	Address Not Identified in Research Source
236 W HALEY ST	2020, 2017, 2014, 2010, 2005, 2002, 1995, 1992, 1990, 1985, 1981, 1975, 1970, 1965, 1961, 1955, 1951, 1945, 1940, 1935, 1931, 1926, 1920
236 W HALEY ST	2020, 2017, 2014, 2010, 2002, 2000, 1995, 1992, 1990, 1985, 1981, 1975, 1970, 1965, 1961, 1955, 1951, 1945, 1940, 1935, 1931, 1926, 1920
236 W HALEY ST	2020, 2014, 2010, 2005, 2002, 2000, 1995, 1992, 1990, 1985, 1981, 1975, 1970, 1965, 1961, 1955, 1951, 1945, 1940, 1935, 1931, 1926, 1920
236 W HALEY ST	2020, 2017, 2014, 2005, 2002, 2000, 1995, 1992, 1990, 1985, 1981, 1975, 1970, 1965, 1961, 1955, 1951, 1945, 1940, 1935, 1931, 1926, 1920
246 W COTA ST	2020, 2017, 2010, 2005, 2002, 2000, 1995, 1992, 1990, 1985, 1981, 1975, 1970, 1965, 1961, 1955, 1951, 1945, 1940, 1935, 1931, 1926, 1920
246 W COTA ST	2020, 2017, 2014, 2005, 2002, 2000, 1995, 1992, 1990, 1985, 1981, 1975, 1970, 1965, 1961, 1955, 1951, 1945, 1940, 1935, 1931, 1926, 1920
250 COTA ST	2020, 2017, 2014, 2010, 2005, 2000, 1995, 1992, 1990, 1985, 1981, 1975, 1970, 1965, 1961, 1955, 1951, 1945, 1940, 1935, 1931, 1926, 1920
256 GUTIERREZ ST	2020, 2017, 2014, 2010, 2005, 2002, 2000, 1995, 1992, 1990, 1981, 1975, 1970, 1965, 1961, 1955, 1951, 1945, 1940, 1935, 1931, 1926, 1920
256 GUTIERREZ ST	2020, 2017, 2014, 2010, 2005, 2002, 2000, 1995, 1992, 1990, 1985, 1975, 1970, 1965, 1961, 1955, 1951, 1945, 1940, 1935, 1931, 1926, 1920
257 GUTIERREZ ST	2020, 2017, 2014, 2010, 2005, 2002, 2000, 1995, 1992, 1990, 1985, 1975, 1970, 1965, 1961, 1955, 1951, 1945, 1940, 1935, 1931, 1926, 1920
257 GUTIERREZ ST	2020, 2017, 2014, 2010, 2005, 2002, 2000, 1995, 1992, 1990, 1981, 1975, 1970, 1965, 1961, 1955, 1951, 1945, 1940, 1935, 1931, 1926, 1920
258 COTA ST	2020, 2017, 2014, 2010, 2005, 2000, 1995, 1992, 1990, 1985, 1981, 1975, 1970, 1965, 1961, 1955, 1951, 1945, 1940, 1935, 1931, 1926, 1920
258 GUTIERREZ ST	2020, 2017, 2014, 2010, 2005, 2002, 2000, 1995, 1992, 1990, 1981, 1975, 1970, 1965, 1961, 1955, 1951, 1945, 1940, 1935, 1931, 1926, 1920
258 GUTIERREZ ST	2020, 2017, 2014, 2010, 2005, 2002, 2000, 1995, 1992, 1990, 1985, 1975, 1970, 1965, 1961, 1955, 1951, 1945, 1940, 1935, 1931, 1926, 1920
258 W COTA ST	2020, 2017, 2014, 2010, 2005, 2002, 1995, 1992, 1990, 1985, 1981, 1975, 1970, 1965, 1961, 1955, 1951, 1945, 1940, 1935, 1931, 1926, 1920
259 GUTIERREZ ST	2020, 2017, 2014, 2010, 2005, 2002, 2000, 1995, 1992, 1990, 1985, 1975, 1970, 1965, 1961, 1955, 1951, 1945, 1940, 1935, 1931, 1926, 1920
259 GUTIERREZ ST	2020, 2017, 2014, 2010, 2005, 2002, 2000, 1995, 1992, 1990, 1981, 1975, 1970, 1965, 1961, 1955, 1951, 1945, 1940, 1935, 1931, 1926, 1920
260 GUTIERREZ ST	2020, 2017, 2014, 2010, 2005, 2002, 2000, 1995, 1992, 1990, 1981, 1975, 1970, 1965, 1961, 1955, 1951, 1945, 1940, 1935, 1931, 1926, 1920
260 GUTIERREZ ST	2020, 2017, 2014, 2010, 2005, 2002, 2000, 1995, 1992, 1990, 1985, 1975, 1970, 1965, 1961, 1955, 1951, 1945, 1940, 1935, 1931, 1926, 1920
261 GUTIERREZ ST	2020, 2017, 2014, 2010, 2005, 2002, 2000, 1995, 1992, 1990, 1985, 1975, 1970, 1965, 1961, 1955, 1951, 1945, 1940, 1935, 1931, 1926, 1920
261 GUTIERREZ ST	2020, 2017, 2014, 2010, 2005, 2002, 2000, 1995, 1992, 1990, 1981, 1975, 1970, 1965, 1961, 1955, 1951, 1945, 1940, 1935, 1931, 1926, 1920
262 GUTIERREZ ST	2020, 2017, 2014, 2010, 2005, 2002, 2000, 1995, 1992, 1990, 1981, 1975, 1970, 1965, 1961, 1955, 1951, 1945, 1940, 1935, 1931, 1926, 1920

Docusign Envelope ID: 3773F87A-0B89-4932-BA2C-CA8383B3EEAD

FINDINGS

Address Researched	Address Not Identified in Research Source
262 GUTIERREZ ST	2020, 2017, 2014, 2010, 2005, 2002, 2000, 1995, 1992, 1990, 1985, 1975, 1970, 1965, 1961, 1955, 1951, 1945, 1940, 1935, 1931, 1926, 1920
263 GUTIERREZ ST	2020, 2017, 2014, 2010, 2005, 2002, 2000, 1995, 1992, 1990, 1985, 1975, 1970, 1965, 1961, 1955, 1951, 1945, 1940, 1935, 1931, 1926, 1920
263 GUTIERREZ ST	2020, 2017, 2014, 2010, 2005, 2002, 2000, 1995, 1992, 1990, 1981, 1975, 1970, 1965, 1961, 1955, 1951, 1945, 1940, 1935, 1931, 1926, 1920
264 GUTIERREZ ST	2020, 2017, 2014, 2010, 2005, 2002, 2000, 1995, 1992, 1990, 1981, 1975, 1970, 1965, 1961, 1955, 1951, 1945, 1940, 1935, 1931, 1926, 1920
264 GUTIERREZ ST	2020, 2017, 2014, 2010, 2005, 2002, 2000, 1995, 1992, 1990, 1985, 1975, 1970, 1965, 1961, 1955, 1951, 1945, 1940, 1935, 1931, 1926, 1920
265 GUTIERREZ ST	2020, 2017, 2014, 2010, 2005, 2002, 2000, 1995, 1992, 1990, 1981, 1975, 1970, 1965, 1961, 1955, 1951, 1945, 1940, 1935, 1931, 1926, 1920
269 HALEY ST	2020, 2017, 2014, 2010, 2005, 2000, 1995, 1992, 1990, 1985, 1981, 1975, 1970, 1965, 1961, 1955, 1951, 1945, 1940, 1935, 1931, 1926, 1920
301 COTA	2020, 2017, 2014, 2010, 2005, 2002, 2000, 1995, 1992, 1990, 1985, 1981, 1975, 1970, 1961, 1955, 1951, 1945, 1940, 1935, 1931, 1926, 1920
301 COTA	2020, 2017, 2014, 2010, 2005, 2002, 2000, 1995, 1992, 1990, 1985, 1981, 1975, 1970, 1965, 1961, 1955, 1945, 1940, 1935, 1931, 1926, 1920
301 COTA	2020, 2017, 2014, 2010, 2005, 2002, 2000, 1995, 1992, 1990, 1985, 1981, 1975, 1970, 1965, 1961, 1955, 1951, 1940, 1935, 1931, 1926, 1920
301 COTA	2020, 2017, 2014, 2010, 2005, 2002, 2000, 1995, 1992, 1990, 1985, 1981, 1975, 1970, 1965, 1961, 1955, 1951, 1945, 1935, 1931, 1926, 1920
301 COTA	2020, 2017, 2014, 2010, 2005, 2002, 2000, 1995, 1992, 1990, 1985, 1981, 1975, 1970, 1965, 1961, 1951, 1945, 1940, 1935, 1931, 1926, 1920
301 COTA	2020, 2017, 2014, 2010, 2005, 2002, 2000, 1995, 1992, 1990, 1985, 1981, 1975, 1970, 1965, 1961, 1955, 1951, 1945, 1940, 1935, 1926, 1920
301 COTA ST	2020, 2017, 2014, 2010, 2005, 2002, 2000, 1995, 1992, 1990, 1985, 1981, 1975, 1965, 1961, 1955, 1951, 1945, 1940, 1935, 1931, 1926, 1920
301 COTA ST	2020, 2017, 2014, 2010, 2005, 2002, 2000, 1995, 1992, 1990, 1985, 1981, 1970, 1965, 1961, 1955, 1951, 1945, 1940, 1935, 1931, 1926, 1920
301 COTA ST	2020, 2017, 2014, 2010, 2005, 2002, 2000, 1995, 1992, 1990, 1985, 1981, 1975, 1970, 1965, 1961, 1955, 1951, 1945, 1940, 1935, 1931, 1920
301 HALEY	2020, 2017, 2014, 2010, 2005, 2002, 2000, 1995, 1992, 1990, 1985, 1981, 1975, 1970, 1965, 1961, 1951, 1945, 1940, 1935, 1931, 1926, 1920
301 W COTA ST	2020, 2017, 2014, 2010, 2005, 2002, 2000, 1995, 1990, 1985, 1981, 1975, 1970, 1965, 1961, 1955, 1951, 1945, 1940, 1935, 1931, 1926, 1920
302 COTA	2020, 2017, 2014, 2010, 2005, 2002, 2000, 1995, 1992, 1990, 1985, 1981, 1975, 1970, 1965, 1961, 1955, 1951, 1945, 1935, 1931, 1926, 1920
304 COTA	2020, 2017, 2014, 2010, 2005, 2002, 2000, 1995, 1992, 1990, 1985, 1981, 1975, 1970, 1965, 1961, 1951, 1945, 1940, 1935, 1931, 1926, 1920
304 COTA	2020, 2017, 2014, 2010, 2005, 2002, 2000, 1995, 1992, 1990, 1985, 1981, 1975, 1970, 1965, 1961, 1955, 1945, 1940, 1935, 1931, 1926, 1920
304 COTA	2020, 2017, 2014, 2010, 2005, 2002, 2000, 1995, 1992, 1990, 1985, 1981, 1975, 1970, 1961, 1955, 1951, 1945, 1940, 1935, 1931, 1926, 1920

Docusign Envelope ID: 3773F87A-0B89-4932-BA2C-CA8383B3EEAD

FINDINGS

Address Researched	Address Not Identified in Research Source
304 COTA ST	2020, 2017, 2014, 2010, 2005, 2002, 2000, 1995, 1992, 1990, 1985, 1981, 1970, 1965, 1961, 1955, 1951, 1945, 1940, 1935, 1931, 1926, 1920
304 COTA ST	2020, 2017, 2014, 2010, 2005, 2002, 2000, 1995, 1992, 1990, 1985, 1981, 1975, 1965, 1961, 1955, 1951, 1945, 1940, 1935, 1931, 1926, 1920
304 COTA ST	2020, 2017, 2014, 2010, 2005, 2000, 1995, 1992, 1990, 1985, 1981, 1975, 1970, 1965, 1961, 1955, 1951, 1945, 1940, 1935, 1931, 1926, 1920
304 W COTA ST	2020, 2017, 2014, 2010, 2005, 2002, 2000, 1995, 1990, 1985, 1981, 1975, 1970, 1965, 1961, 1955, 1951, 1945, 1940, 1935, 1931, 1926, 1920
304 W COTA ST	2020, 2017, 2014, 2010, 2005, 2002, 2000, 1992, 1990, 1985, 1981, 1975, 1970, 1965, 1961, 1955, 1951, 1945, 1940, 1935, 1931, 1926, 1920
304 W COTA ST	2020, 2017, 2014, 2010, 2005, 2002, 1995, 1992, 1990, 1985, 1981, 1975, 1970, 1965, 1961, 1955, 1951, 1945, 1940, 1935, 1931, 1926, 1920
304 W COTA ST	2020, 2014, 2010, 2005, 2002, 2000, 1995, 1992, 1990, 1985, 1981, 1975, 1970, 1965, 1961, 1955, 1951, 1945, 1940, 1935, 1931, 1926, 1920
304 W COTA ST	2020, 2017, 2014, 2005, 2002, 2000, 1995, 1992, 1990, 1985, 1981, 1975, 1970, 1965, 1961, 1955, 1951, 1945, 1940, 1935, 1931, 1926, 1920
304 W COTA ST	2020, 2017, 2010, 2005, 2002, 2000, 1995, 1992, 1990, 1985, 1981, 1975, 1970, 1965, 1961, 1955, 1951, 1945, 1940, 1935, 1931, 1926, 1920
304 W COTA ST	2020, 2017, 2014, 2010, 2002, 2000, 1995, 1992, 1990, 1985, 1981, 1975, 1970, 1965, 1961, 1955, 1951, 1945, 1940, 1935, 1931, 1926, 1920
305 COTA	2020, 2017, 2014, 2010, 2005, 2002, 2000, 1995, 1992, 1990, 1985, 1981, 1975, 1970, 1961, 1955, 1951, 1945, 1940, 1935, 1931, 1926, 1920
305 COTA	2020, 2017, 2014, 2010, 2005, 2002, 2000, 1995, 1992, 1990, 1985, 1981, 1975, 1970, 1965, 1961, 1955, 1945, 1940, 1935, 1931, 1926, 1920
305 COTA	2020, 2017, 2014, 2010, 2005, 2002, 2000, 1995, 1992, 1990, 1985, 1981, 1975, 1970, 1965, 1961, 1955, 1951, 1940, 1935, 1931, 1926, 1920
305 COTA	2020, 2017, 2014, 2010, 2005, 2002, 2000, 1995, 1992, 1990, 1985, 1981, 1975, 1970, 1965, 1961, 1951, 1945, 1940, 1935, 1931, 1926, 1920
305 COTA	2020, 2017, 2014, 2010, 2005, 2002, 2000, 1995, 1992, 1990, 1985, 1981, 1975, 1970, 1965, 1961, 1955, 1951, 1945, 1940, 1935, 1931, 1926, 1920
305 COTA ST	2020, 2017, 2014, 2010, 2005, 2002, 2000, 1995, 1992, 1990, 1985, 1981, 1975, 1970, 1965, 1961, 1955, 1951, 1945, 1940, 1931, 1926, 1920
305 COTA ST	2020, 2017, 2014, 2010, 2005, 2000, 1995, 1992, 1990, 1985, 1981, 1975, 1970, 1965, 1961, 1955, 1951, 1945, 1940, 1935, 1931, 1926, 1920
305 COTA ST	2020, 2017, 2014, 2010, 2005, 2002, 2000, 1995, 1992, 1990, 1985, 1981, 1975, 1970, 1965, 1961, 1955, 1951, 1945, 1940, 1935, 1931, 1920
305 W COTA ST	2020, 2014, 2010, 2005, 2002, 2000, 1995, 1992, 1990, 1985, 1981, 1975, 1970, 1965, 1961, 1955, 1951, 1945, 1940, 1935, 1931, 1926, 1920
305 W COTA ST	2017, 2014, 2010, 2005, 2002, 2000, 1995, 1992, 1990, 1985, 1981, 1975, 1970, 1965, 1961, 1955, 1951, 1945, 1940, 1935, 1931, 1926, 1920
305 W COTA ST	2020, 2017, 2014, 2010, 2002, 2000, 1995, 1992, 1990, 1985, 1981, 1975, 1970, 1965, 1961, 1955, 1951, 1945, 1940, 1935, 1931, 1926, 1920

Docusign Envelope ID: 3773F87A-0B89-4932-BA2C-CA8383B3EEAD

FINDINGS

Address Researched	Address Not Identified in Research Source
305 W COTA ST	2020, 2017, 2010, 2005, 2002, 2000, 1995, 1992, 1990, 1985, 1981, 1975, 1970, 1965, 1961, 1955, 1951, 1945, 1940, 1935, 1931, 1926, 1920
305 W COTA ST	2020, 2017, 2014, 2005, 2002, 2000, 1995, 1992, 1990, 1985, 1981, 1975, 1970, 1965, 1961, 1955, 1951, 1945, 1940, 1935, 1931, 1926, 1920
305 W COTA ST	2020, 2017, 2014, 2010, 2005, 2002, 1995, 1992, 1990, 1985, 1981, 1975, 1970, 1965, 1961, 1955, 1951, 1945, 1940, 1935, 1931, 1926, 1920
305 W COTA ST	2020, 2017, 2014, 2010, 2005, 2002, 2000, 1992, 1990, 1985, 1981, 1975, 1970, 1965, 1961, 1955, 1951, 1945, 1940, 1935, 1931, 1926, 1920
306 COTA	2020, 2017, 2014, 2010, 2005, 2002, 2000, 1995, 1992, 1990, 1985, 1981, 1975, 1970, 1961, 1955, 1951, 1945, 1940, 1935, 1931, 1926, 1920
306 COTA	2020, 2017, 2014, 2010, 2005, 2002, 2000, 1995, 1992, 1990, 1985, 1981, 1975, 1970, 1965, 1961, 1955, 1951, 1945, 1935, 1931, 1926, 1920
306 COTA	2020, 2017, 2014, 2010, 2005, 2002, 2000, 1995, 1992, 1990, 1985, 1981, 1975, 1970, 1965, 1961, 1951, 1945, 1940, 1935, 1931, 1926, 1920
306 COTA	2020, 2017, 2014, 2010, 2005, 2002, 2000, 1995, 1992, 1990, 1985, 1981, 1975, 1970, 1965, 1961, 1955, 1951, 1940, 1935, 1931, 1926, 1920
306 COTA	2020, 2017, 2014, 2010, 2005, 2002, 2000, 1995, 1992, 1990, 1985, 1981, 1975, 1970, 1965, 1961, 1955, 1945, 1940, 1935, 1931, 1926, 1920
306 COTA ST	2020, 2017, 2014, 2010, 2005, 2002, 2000, 1995, 1992, 1990, 1985, 1981, 1975, 1965, 1961, 1955, 1951, 1945, 1940, 1935, 1931, 1926, 1920
306 COTA ST	2020, 2017, 2014, 2010, 2005, 2000, 1995, 1992, 1990, 1985, 1981, 1975, 1970, 1965, 1961, 1955, 1951, 1945, 1940, 1935, 1931, 1926, 1920
306 COTA ST	2020, 2017, 2014, 2010, 2005, 2002, 2000, 1995, 1992, 1985, 1981, 1975, 1970, 1965, 1961, 1955, 1951, 1945, 1940, 1935, 1931, 1926, 1920
306 W COTA ST	2020, 2017, 2014, 2010, 2005, 2002, 2000, 1992, 1990, 1985, 1981, 1975, 1970, 1965, 1961, 1955, 1951, 1945, 1940, 1935, 1931, 1926, 1920
306 W COTA ST	2020, 2017, 2014, 2010, 2005, 2002, 1995, 1992, 1990, 1985, 1981, 1975, 1970, 1965, 1961, 1955, 1951, 1945, 1940, 1935, 1931, 1926, 1920
306 W COTA ST	2020, 2017, 2014, 2005, 2002, 2000, 1995, 1992, 1990, 1985, 1981, 1975, 1970, 1965, 1961, 1955, 1951, 1945, 1940, 1935, 1931, 1926, 1920
306 W COTA ST	2020, 2017, 2010, 2005, 2002, 2000, 1995, 1992, 1990, 1985, 1981, 1975, 1970, 1965, 1961, 1955, 1951, 1945, 1940, 1935, 1931, 1926, 1920
306 W COTA ST	2020, 2017, 2014, 2010, 2002, 2000, 1995, 1992, 1990, 1985, 1981, 1975, 1970, 1965, 1961, 1955, 1951, 1945, 1940, 1935, 1931, 1926, 1920
306 W COTA ST	2017, 2014, 2010, 2005, 2002, 2000, 1995, 1992, 1990, 1985, 1981, 1975, 1970, 1965, 1961, 1955, 1951, 1945, 1940, 1935, 1931, 1926, 1920
306 W COTA ST	2020, 2014, 2010, 2005, 2002, 2000, 1995, 1992, 1990, 1985, 1981, 1975, 1970, 1965, 1961, 1955, 1951, 1945, 1940, 1935, 1931, 1926, 1920
308 COTA	2020, 2017, 2014, 2010, 2005, 2002, 2000, 1995, 1992, 1990, 1985, 1981, 1975, 1970, 1961, 1955, 1951, 1945, 1940, 1935, 1931, 1926, 1920
308 COTA	2020, 2017, 2014, 2010, 2005, 2002, 2000, 1995, 1992, 1990, 1985, 1981, 1975, 1970, 1965, 1961, 1955, 1945, 1940, 1935, 1931, 1926, 1920
308 COTA	2020, 2017, 2014, 2010, 2005, 2002, 2000, 1995, 1992, 1990, 1985, 1981, 1975, 1970, 1965, 1961, 1955, 1951, 1940, 1935, 1931, 1926, 1920

Docusign Envelope ID: 3773F87A-0B89-4932-BA2C-CA8383B3EEAD

FINDINGS

Address Researched	Address Not Identified in Research Source
308 COTA	2020, 2017, 2014, 2010, 2005, 2002, 2000, 1995, 1992, 1990, 1985, 1981, 1975, 1970, 1965, 1961, 1951, 1945, 1940, 1935, 1931, 1926, 1920
308 COTA	2020, 2017, 2014, 2010, 2005, 2002, 2000, 1995, 1992, 1990, 1985, 1981, 1975, 1970, 1965, 1961, 1955, 1951, 1945, 1940, 1935, 1926, 1920
308 COTA	2020, 2017, 2014, 2010, 2005, 2002, 2000, 1995, 1992, 1990, 1985, 1981, 1975, 1970, 1965, 1961, 1955, 1951, 1945, 1935, 1931, 1926, 1920
308 COTA ST	2020, 2017, 2014, 2010, 2005, 2002, 2000, 1995, 1992, 1990, 1985, 1981, 1975, 1970, 1965, 1961, 1955, 1951, 1945, 1940, 1931, 1926, 1920
308 COTA ST	2020, 2017, 2014, 2010, 2005, 2002, 2000, 1995, 1992, 1990, 1985, 1981, 1970, 1965, 1961, 1955, 1951, 1945, 1940, 1935, 1931, 1926, 1920
308 COTA ST	2020, 2017, 2014, 2010, 2005, 2002, 2000, 1995, 1992, 1985, 1981, 1975, 1970, 1965, 1961, 1955, 1951, 1945, 1940, 1935, 1931, 1926, 1920
308 COTA ST	2020, 2017, 2014, 2010, 2005, 2000, 1995, 1992, 1990, 1985, 1981, 1975, 1970, 1965, 1961, 1955, 1951, 1945, 1940, 1935, 1931, 1926, 1920
308 COTA ST	2020, 2017, 2014, 2010, 2005, 2002, 2000, 1995, 1992, 1990, 1985, 1981, 1975, 1970, 1965, 1961, 1955, 1951, 1945, 1940, 1935, 1931, 1920
308 COTA ST	2020, 2017, 2014, 2010, 2005, 2002, 2000, 1995, 1992, 1990, 1985, 1981, 1975, 1970, 1965, 1961, 1955, 1951, 1945, 1940, 1935, 1931, 1926
308 W COTA ST	2020, 2014, 2010, 2005, 2002, 2000, 1995, 1992, 1990, 1985, 1981, 1975, 1970, 1965, 1961, 1955, 1951, 1945, 1940, 1935, 1931, 1926, 1920
308 W COTA ST	2020, 2017, 2014, 2010, 2002, 2000, 1995, 1992, 1990, 1985, 1981, 1975, 1970, 1965, 1961, 1955, 1951, 1945, 1940, 1935, 1931, 1926, 1920
308 W COTA ST	2020, 2017, 2010, 2005, 2002, 2000, 1995, 1992, 1990, 1985, 1981, 1975, 1970, 1965, 1961, 1955, 1951, 1945, 1940, 1935, 1931, 1926, 1920
308 W COTA ST	2020, 2017, 2014, 2005, 2002, 2000, 1995, 1992, 1990, 1985, 1981, 1975, 1970, 1965, 1961, 1955, 1951, 1945, 1940, 1935, 1931, 1926, 1920
308 W COTA ST	2020, 2017, 2014, 2010, 2005, 2002, 1995, 1992, 1990, 1985, 1981, 1975, 1970, 1965, 1961, 1955, 1951, 1945, 1940, 1935, 1931, 1926, 1920
308 W COTA ST	2020, 2017, 2014, 2010, 2005, 2002, 2000, 1992, 1990, 1985, 1981, 1975, 1970, 1965, 1961, 1955, 1951, 1945, 1940, 1935, 1931, 1926, 1920
308 W COTA ST	2020, 2017, 2014, 2010, 2005, 2002, 2000, 1995, 1990, 1985, 1981, 1975, 1970, 1965, 1961, 1955, 1951, 1945, 1940, 1935, 1931, 1926, 1920
309 COTA	2020, 2017, 2014, 2010, 2005, 2002, 2000, 1995, 1992, 1990, 1985, 1981, 1975, 1970, 1961, 1955, 1951, 1945, 1940, 1935, 1931, 1926, 1920
309 COTA	2020, 2017, 2014, 2010, 2005, 2002, 2000, 1995, 1992, 1990, 1985, 1981, 1975, 1970, 1965, 1961, 1955, 1951, 1940, 1935, 1931, 1926, 1920
309 COTA ST	2020, 2017, 2014, 2010, 2005, 2002, 2000, 1995, 1992, 1990, 1985, 1981, 1970, 1965, 1961, 1955, 1951, 1945, 1940, 1935, 1931, 1926, 1920
309 COTA ST	2020, 2017, 2014, 2010, 2005, 2000, 1995, 1992, 1990, 1985, 1981, 1975, 1970, 1965, 1961, 1955, 1951, 1945, 1940, 1935, 1931, 1926, 1920
309 COTA ST	2020, 2017, 2014, 2010, 2005, 2002, 2000, 1995, 1992, 1985, 1981, 1975, 1970, 1965, 1961, 1955, 1951, 1945, 1940, 1935, 1931, 1926, 1920
309 COTA ST	2020, 2017, 2014, 2010, 2005, 2002, 2000, 1995, 1992, 1990, 1985, 1981, 1975, 1970, 1965, 1961, 1955, 1951, 1945, 1940, 1935, 1931, 1920

Docusign Envelope ID: 3773F87A-0B89-4932-BA2C-CA8383B3EEAD

FINDINGS

Address Researched	Address Not Identified in Research Source
309 HALEY	2020, 2017, 2014, 2010, 2005, 2002, 2000, 1995, 1992, 1990, 1985, 1981, 1975, 1970, 1965, 1961, 1951, 1945, 1940, 1935, 1931, 1926, 1920
309 HALEY	2020, 2017, 2014, 2010, 2005, 2002, 2000, 1995, 1992, 1990, 1985, 1981, 1975, 1970, 1965, 1961, 1955, 1951, 1945, 1940, 1935, 1931, 1920
309 HALEY RD	2020, 2017, 2014, 2010, 2005, 2002, 2000, 1995, 1992, 1990, 1985, 1981, 1975, 1970, 1965, 1961, 1955, 1945, 1940, 1935, 1931, 1926, 1920
309 HALEY ST	2020, 2017, 2014, 2010, 2005, 2002, 2000, 1995, 1992, 1990, 1985, 1981, 1975, 1970, 1965, 1961, 1955, 1951, 1940, 1935, 1931, 1926, 1920
309 HALEY ST	2020, 2017, 2014, 2010, 2005, 2002, 2000, 1995, 1992, 1990, 1985, 1981, 1975, 1970, 1965, 1955, 1951, 1945, 1940, 1935, 1931, 1926, 1920
309 HALEY ST	2020, 2017, 2014, 2010, 2005, 2002, 2000, 1995, 1992, 1990, 1985, 1981, 1975, 1965, 1961, 1955, 1951, 1945, 1940, 1935, 1931, 1926, 1920
309 HALEY ST	2020, 2017, 2014, 2010, 2005, 2002, 2000, 1995, 1992, 1990, 1985, 1975, 1970, 1965, 1961, 1955, 1951, 1945, 1940, 1935, 1931, 1926, 1920
309 HALEY ST	2020, 2017, 2014, 2010, 2005, 2002, 2000, 1995, 1992, 1990, 1985, 1981, 1970, 1965, 1961, 1955, 1951, 1945, 1940, 1935, 1931, 1926, 1920
309 HALEY ST	2020, 2017, 2014, 2010, 2005, 2002, 2000, 1995, 1992, 1990, 1985, 1981, 1975, 1970, 1965, 1961, 1955, 1951, 1945, 1940, 1935, 1926, 1920
309 HALEY ST	2020, 2017, 2014, 2010, 2005, 2002, 2000, 1995, 1992, 1990, 1985, 1981, 1975, 1970, 1965, 1961, 1955, 1951, 1945, 1940, 1935, 1931, 1926
309 HALEY ST	2020, 2017, 2014, 2010, 2005, 2002, 2000, 1995, 1992, 1990, 1985, 1981, 1975, 1970, 1965, 1961, 1955, 1951, 1945, 1935, 1931, 1926, 1920
309 HALEY ST	2020, 2017, 2014, 2010, 2005, 2002, 2000, 1995, 1992, 1990, 1985, 1981, 1975, 1970, 1965, 1961, 1955, 1951, 1945, 1940, 1931, 1926, 1920
309 HALEY ST	2020, 2017, 2014, 2010, 2005, 2002, 2000, 1995, 1992, 1990, 1981, 1975, 1970, 1965, 1961, 1955, 1951, 1945, 1940, 1935, 1931, 1926, 1920
309 HALEY ST	2020, 2017, 2014, 2010, 2005, 2000, 1995, 1992, 1990, 1985, 1981, 1975, 1970, 1965, 1961, 1955, 1951, 1945, 1940, 1935, 1931, 1926, 1920
309 W COTA ST	2020, 2017, 2014, 2010, 2005, 2002, 2000, 1992, 1990, 1985, 1981, 1975, 1970, 1965, 1961, 1955, 1951, 1945, 1940, 1935, 1931, 1926, 1920
309 W COTA ST	2020, 2017, 2014, 2010, 2005, 2002, 1995, 1992, 1990, 1985, 1981, 1975, 1970, 1965, 1961, 1955, 1951, 1945, 1940, 1935, 1931, 1926, 1920
309 W COTA ST	2020, 2017, 2014, 2010, 2005, 2002, 2000, 1995, 1990, 1985, 1981, 1975, 1970, 1965, 1961, 1955, 1951, 1945, 1940, 1935, 1931, 1926, 1920
309 W COTA ST	2020, 2014, 2010, 2005, 2002, 2000, 1995, 1992, 1990, 1985, 1981, 1975, 1970, 1965, 1961, 1955, 1951, 1945, 1940, 1935, 1931, 1926, 1920
309 W COTA ST	2017, 2014, 2010, 2005, 2002, 2000, 1995, 1992, 1990, 1985, 1981, 1975, 1970, 1965, 1961, 1955, 1951, 1945, 1940, 1935, 1931, 1926, 1920
309 W COTA ST	2020, 2017, 2014, 2005, 2002, 2000, 1995, 1992, 1990, 1985, 1981, 1975, 1970, 1965, 1961, 1955, 1951, 1945, 1940, 1935, 1931, 1926, 1920
309 W COTA ST	2020, 2017, 2014, 2010, 2002, 2000, 1995, 1992, 1990, 1985, 1981, 1975, 1970, 1965, 1961, 1955, 1951, 1945, 1940, 1935, 1931, 1926, 1920
309 W HALEY ST	2020, 2017, 2014, 2005, 2002, 2000, 1995, 1992, 1990, 1985, 1981, 1975, 1970, 1965, 1961, 1955, 1951, 1945, 1940, 1935, 1931, 1926, 1920

Docusign Envelope ID: 3773F87A-0B89-4932-BA2C-CA8383B3EEAD

FINDINGS

Address Researched	Address Not Identified in Research Source
309 W HALEY ST	2020, 2017, 2010, 2005, 2002, 2000, 1995, 1992, 1990, 1985, 1981, 1975, 1970, 1965, 1961, 1955, 1951, 1945, 1940, 1935, 1931, 1926, 1920
309 W HALEY ST	2017, 2014, 2010, 2005, 2002, 2000, 1995, 1992, 1990, 1985, 1981, 1975, 1970, 1965, 1961, 1955, 1951, 1945, 1940, 1935, 1931, 1926, 1920
309 W HALEY ST	2020, 2014, 2010, 2005, 2002, 2000, 1995, 1992, 1990, 1985, 1981, 1975, 1970, 1965, 1961, 1955, 1951, 1945, 1940, 1935, 1931, 1926, 1920
309 W HALEY ST	2020, 2017, 2014, 2010, 2005, 2002, 2000, 1995, 1990, 1985, 1981, 1975, 1970, 1965, 1961, 1955, 1951, 1945, 1940, 1935, 1931, 1926, 1920
309 West Haley Street	2020, 2017, 2014, 2010, 2005, 2002, 2000, 1995, 1992, 1990, 1985, 1981, 1975, 1970, 1965, 1961, 1955, 1951, 1945, 1940, 1935, 1931, 1926, 1920
310 HALEY ST	2020, 2017, 2014, 2010, 2005, 2002, 2000, 1995, 1992, 1990, 1981, 1975, 1970, 1965, 1961, 1955, 1951, 1945, 1940, 1935, 1931, 1926, 1920
310 HALEY ST	2020, 2017, 2014, 2010, 2005, 2000, 1995, 1992, 1990, 1985, 1981, 1975, 1970, 1965, 1961, 1955, 1951, 1945, 1940, 1935, 1931, 1926, 1920
310 HALEY ST	2020, 2017, 2014, 2010, 2005, 2002, 2000, 1995, 1992, 1990, 1985, 1981, 1975, 1965, 1961, 1955, 1951, 1945, 1940, 1935, 1931, 1926, 1920
310 HALEY ST	2020, 2017, 2014, 2010, 2005, 2002, 2000, 1995, 1992, 1990, 1985, 1981, 1970, 1965, 1961, 1955, 1951, 1945, 1940, 1935, 1931, 1926, 1920
310 HALEY ST	2020, 2017, 2014, 2010, 2005, 2002, 2000, 1995, 1992, 1990, 1985, 1975, 1970, 1965, 1961, 1955, 1951, 1945, 1940, 1935, 1931, 1926, 1920
310 HALEY ST	2020, 2017, 2014, 2010, 2005, 2002, 2000, 1995, 1992, 1990, 1985, 1981, 1975, 1970, 1965, 1955, 1951, 1945, 1940, 1935, 1931, 1926, 1920
314 COTA	2020, 2017, 2014, 2010, 2005, 2002, 2000, 1995, 1992, 1990, 1985, 1981, 1975, 1970, 1961, 1955, 1951, 1945, 1940, 1935, 1931, 1926, 1920
314 COTA	2020, 2017, 2014, 2010, 2005, 2002, 2000, 1995, 1992, 1990, 1985, 1981, 1975, 1970, 1965, 1961, 1955, 1945, 1940, 1935, 1931, 1926, 1920
314 COTA ST	2020, 2017, 2014, 2010, 2005, 2002, 2000, 1995, 1992, 1990, 1985, 1981, 1970, 1965, 1961, 1955, 1951, 1945, 1940, 1935, 1931, 1926, 1920
314 COTA ST	2020, 2017, 2014, 2010, 2005, 2000, 1995, 1992, 1990, 1985, 1981, 1975, 1970, 1965, 1961, 1955, 1951, 1945, 1940, 1935, 1931, 1926, 1920
314 W COTA ST	2020, 2017, 2014, 2010, 2005, 2002, 2000, 1992, 1990, 1985, 1981, 1975, 1970, 1965, 1961, 1955, 1951, 1945, 1940, 1935, 1931, 1926, 1920
314 W COTA ST	2020, 2017, 2014, 2010, 2005, 2002, 1995, 1992, 1990, 1985, 1981, 1975, 1970, 1965, 1961, 1955, 1951, 1945, 1940, 1935, 1931, 1926, 1920
314 W COTA ST	2020, 2014, 2010, 2005, 2002, 2000, 1995, 1992, 1990, 1985, 1981, 1975, 1970, 1965, 1961, 1955, 1951, 1945, 1940, 1935, 1931, 1926, 1920
314 W COTA ST	2020, 2017, 2014, 2005, 2002, 2000, 1995, 1992, 1990, 1985, 1981, 1975, 1970, 1965, 1961, 1955, 1951, 1945, 1940, 1935, 1931, 1926, 1920
314 W COTA ST	2020, 2017, 2010, 2005, 2002, 2000, 1995, 1992, 1990, 1985, 1981, 1975, 1970, 1965, 1961, 1955, 1951, 1945, 1940, 1935, 1931, 1926, 1920
314 W HALEY ST	2020, 2017, 2010, 2005, 2002, 2000, 1995, 1992, 1990, 1985, 1981, 1975, 1970, 1965, 1961, 1955, 1951, 1945, 1940, 1935, 1931, 1926, 1920
314 W HALEY ST	2020, 2017, 2014, 2005, 2002, 2000, 1995, 1992, 1990, 1985, 1981, 1975, 1970, 1965, 1961, 1955, 1951, 1945, 1940, 1935, 1931, 1926, 1920

Docusign Envelope ID: 3773F87A-0B89-4932-BA2C-CA8383B3EEAD

FINDINGS

Address Researched	Address Not Identified in Research Source
315 COTA	2020, 2017, 2014, 2010, 2005, 2002, 2000, 1995, 1992, 1990, 1985, 1981, 1975, 1970, 1961, 1955, 1951, 1945, 1940, 1935, 1931, 1926, 1920
315 COTA	2020, 2017, 2014, 2010, 2005, 2002, 2000, 1995, 1992, 1990, 1985, 1981, 1975, 1970, 1965, 1961, 1955, 1945, 1940, 1935, 1931, 1926, 1920
315 COTA	2020, 2017, 2014, 2010, 2005, 2002, 2000, 1995, 1992, 1990, 1985, 1981, 1975, 1970, 1965, 1961, 1955, 1951, 1940, 1935, 1931, 1926, 1920
315 COTA ST	2020, 2017, 2014, 2010, 2005, 2002, 2000, 1995, 1992, 1990, 1985, 1981, 1975, 1970, 1965, 1961, 1955, 1951, 1945, 1940, 1931, 1926, 1920
315 COTA ST	2020, 2017, 2014, 2010, 2005, 2002, 2000, 1995, 1992, 1990, 1985, 1981, 1970, 1965, 1961, 1955, 1951, 1945, 1940, 1935, 1931, 1926, 1920
315 COTA ST	2020, 2017, 2014, 2010, 2005, 2002, 2000, 1995, 1992, 1990, 1985, 1981, 1975, 1965, 1961, 1955, 1951, 1945, 1940, 1935, 1931, 1926, 1920
315 COTA ST	2020, 2017, 2014, 2010, 2005, 2000, 1995, 1992, 1990, 1985, 1981, 1975, 1970, 1965, 1961, 1955, 1951, 1945, 1940, 1935, 1931, 1926, 1920
315 COTA ST	2020, 2017, 2014, 2010, 2005, 2002, 2000, 1995, 1992, 1985, 1981, 1975, 1970, 1965, 1961, 1955, 1951, 1945, 1940, 1935, 1931, 1926, 1920
315 COTA ST	2020, 2017, 2014, 2010, 2005, 2002, 2000, 1995, 1992, 1990, 1985, 1981, 1975, 1970, 1965, 1961, 1955, 1951, 1945, 1940, 1935, 1931, 1920
315 COTA ST	2020, 2017, 2014, 2010, 2005, 2002, 2000, 1995, 1992, 1990, 1985, 1981, 1975, 1970, 1965, 1961, 1955, 1951, 1945, 1940, 1935, 1931, 1926
315 W COTA ST	2020, 2014, 2010, 2005, 2002, 2000, 1995, 1992, 1990, 1985, 1981, 1975, 1970, 1965, 1961, 1955, 1951, 1945, 1940, 1935, 1931, 1926, 1920
315 W COTA ST	2017, 2014, 2010, 2005, 2002, 2000, 1995, 1992, 1990, 1985, 1981, 1975, 1970, 1965, 1961, 1955, 1951, 1945, 1940, 1935, 1931, 1926, 1920
315 W COTA ST	2020, 2017, 2014, 2010, 2002, 2000, 1995, 1992, 1990, 1985, 1981, 1975, 1970, 1965, 1961, 1955, 1951, 1945, 1940, 1935, 1931, 1926, 1920
315 W COTA ST	2020, 2017, 2010, 2005, 2002, 2000, 1995, 1992, 1990, 1985, 1981, 1975, 1970, 1965, 1961, 1955, 1951, 1945, 1940, 1935, 1931, 1926, 1920
315 W COTA ST	2020, 2017, 2014, 2010, 2005, 2002, 1995, 1992, 1990, 1985, 1981, 1975, 1970, 1965, 1961, 1955, 1951, 1945, 1940, 1935, 1931, 1926, 1920
315 W COTA ST	2020, 2017, 2014, 2010, 2005, 2002, 2000, 1992, 1990, 1985, 1981, 1975, 1970, 1965, 1961, 1955, 1951, 1945, 1940, 1935, 1931, 1926, 1920
315 W COTA ST	2020, 2017, 2014, 2010, 2005, 2002, 2000, 1995, 1990, 1985, 1981, 1975, 1970, 1965, 1961, 1955, 1951, 1945, 1940, 1935, 1931, 1926, 1920
316 COTA	2020, 2017, 2014, 2010, 2005, 2002, 2000, 1995, 1992, 1990, 1985, 1981, 1975, 1970, 1965, 1961, 1955, 1945, 1940, 1935, 1931, 1926, 1920
316 COTA ST	2020, 2017, 2014, 2010, 2005, 2002, 2000, 1995, 1992, 1985, 1981, 1975, 1970, 1965, 1961, 1955, 1951, 1945, 1940, 1935, 1931, 1926, 1920
316 COTA ST	2020, 2017, 2014, 2010, 2005, 2000, 1995, 1992, 1990, 1985, 1981, 1975, 1970, 1965, 1961, 1955, 1951, 1945, 1940, 1935, 1931, 1926, 1920
316 COTA ST	2020, 2017, 2014, 2010, 2005, 2002, 2000, 1995, 1992, 1990, 1985, 1981, 1975, 1965, 1961, 1955, 1951, 1945, 1940, 1935, 1931, 1926, 1920
316 COTA ST	2020, 2017, 2014, 2010, 2005, 2002, 2000, 1995, 1992, 1990, 1985, 1981, 1970, 1965, 1961, 1955, 1951, 1945, 1940, 1935, 1931, 1926, 1920

Docusign Envelope ID: 3773F87A-0B89-4932-BA2C-CA8383B3EEAD

FINDINGS

Address Researched	Address Not Identified in Research Source
316 HALEY	2020, 2017, 2014, 2010, 2005, 2002, 2000, 1995, 1992, 1990, 1985, 1981, 1975, 1970, 1965, 1961, 1951, 1945, 1940, 1935, 1931, 1926, 1920
316 HALEY	2020, 2017, 2014, 2010, 2005, 2002, 2000, 1995, 1992, 1990, 1985, 1981, 1975, 1970, 1965, 1961, 1955, 1951, 1945, 1940, 1935, 1931, 1920
316 HALEY RD	2020, 2017, 2014, 2010, 2005, 2002, 2000, 1995, 1992, 1990, 1985, 1981, 1975, 1970, 1965, 1961, 1955, 1945, 1940, 1935, 1931, 1926, 1920
316 HALEY ST	2020, 2017, 2014, 2010, 2005, 2002, 2000, 1995, 1992, 1990, 1985, 1981, 1975, 1970, 1965, 1961, 1955, 1951, 1940, 1935, 1931, 1926, 1920
316 HALEY ST	2020, 2017, 2014, 2010, 2005, 2002, 2000, 1995, 1992, 1990, 1985, 1981, 1975, 1970, 1965, 1955, 1951, 1945, 1940, 1935, 1931, 1926, 1920
316 HALEY ST	2020, 2017, 2014, 2010, 2005, 2002, 2000, 1995, 1992, 1990, 1985, 1981, 1970, 1965, 1961, 1955, 1951, 1945, 1940, 1935, 1931, 1926, 1920
316 HALEY ST	2020, 2017, 2014, 2010, 2005, 2002, 2000, 1995, 1992, 1990, 1985, 1981, 1975, 1965, 1961, 1955, 1951, 1945, 1940, 1935, 1931, 1926, 1920
316 HALEY ST	2020, 2017, 2014, 2010, 2005, 2002, 2000, 1995, 1992, 1990, 1985, 1981, 1975, 1970, 1965, 1961, 1955, 1951, 1945, 1940, 1935, 1926, 1920
316 HALEY ST	2020, 2017, 2014, 2010, 2005, 2002, 2000, 1995, 1992, 1990, 1985, 1981, 1975, 1970, 1965, 1961, 1955, 1951, 1945, 1940, 1935, 1931, 1926
316 HALEY ST	2020, 2017, 2014, 2010, 2005, 2002, 2000, 1995, 1992, 1990, 1985, 1981, 1975, 1970, 1965, 1961, 1955, 1951, 1945, 1940, 1931, 1926, 1920
316 HALEY ST	2020, 2017, 2014, 2010, 2005, 2002, 2000, 1995, 1992, 1990, 1985, 1981, 1975, 1970, 1965, 1961, 1955, 1951, 1945, 1935, 1931, 1926, 1920
316 W COTA ST	2020, 2017, 2014, 2010, 2005, 2002, 2000, 1995, 1990, 1985, 1981, 1975, 1970, 1965, 1961, 1955, 1951, 1945, 1940, 1935, 1931, 1926, 1920
316 W COTA ST	2020, 2017, 2014, 2010, 2005, 2002, 2000, 1992, 1990, 1985, 1981, 1975, 1970, 1965, 1961, 1955, 1951, 1945, 1940, 1935, 1931, 1926, 1920
316 W COTA ST	2020, 2017, 2014, 2010, 2005, 2002, 1995, 1992, 1990, 1985, 1981, 1975, 1970, 1965, 1961, 1955, 1951, 1945, 1940, 1935, 1931, 1926, 1920
316 W COTA ST	2020, 2017, 2010, 2005, 2002, 2000, 1995, 1992, 1990, 1985, 1981, 1975, 1970, 1965, 1961, 1955, 1951, 1945, 1940, 1935, 1931, 1926, 1920
316 W COTA ST	2020, 2017, 2014, 2005, 2002, 2000, 1995, 1992, 1990, 1985, 1981, 1975, 1970, 1965, 1961, 1955, 1951, 1945, 1940, 1935, 1931, 1926, 1920
316 W COTA ST	2020, 2017, 2014, 2010, 2002, 2000, 1995, 1992, 1990, 1985, 1981, 1975, 1970, 1965, 1961, 1955, 1951, 1945, 1940, 1935, 1931, 1926, 1920
317 BATH ST	2020, 2017, 2014, 2010, 2005, 2002, 2000, 1995, 1992, 1990, 1985, 1975, 1970, 1965, 1961, 1955, 1951, 1945, 1940, 1935, 1931, 1926, 1920
317 BATH ST	2020, 2017, 2014, 2010, 2005, 2002, 2000, 1995, 1992, 1990, 1985, 1981, 1970, 1965, 1961, 1955, 1951, 1945, 1940, 1935, 1931, 1926, 1920
317 BATH ST	2020, 2017, 2014, 2010, 2005, 2002, 2000, 1995, 1992, 1990, 1985, 1981, 1975, 1965, 1961, 1955, 1951, 1945, 1940, 1935, 1931, 1926, 1920
317 HALEY	2020, 2017, 2014, 2010, 2005, 2002, 2000, 1995, 1992, 1990, 1985, 1981, 1975, 1970, 1965, 1961, 1951, 1945, 1940, 1935, 1931, 1926, 1920
317 HALEY ST	2020, 2017, 2014, 2010, 2005, 2000, 1995, 1992, 1990, 1985, 1981, 1975, 1970, 1965, 1961, 1955, 1951, 1945, 1940, 1935, 1931, 1926, 1920

Docusign Envelope ID: 3773F87A-0B89-4932-BA2C-CA8383B3EEAD

FINDINGS

Address Researched	Address Not Identified in Research Source
317 W COTA ST	2020, 2017, 2014, 2010, 2005, 2002, 1995, 1992, 1990, 1985, 1981, 1975, 1970, 1965, 1961, 1955, 1951, 1945, 1940, 1935, 1931, 1926, 1920
317 W COTA ST	2020, 2017, 2014, 2010, 2002, 2000, 1995, 1992, 1990, 1985, 1981, 1975, 1970, 1965, 1961, 1955, 1951, 1945, 1940, 1935, 1931, 1926, 1920
317 W COTA ST	2020, 2017, 2014, 2005, 2002, 2000, 1995, 1992, 1990, 1985, 1981, 1975, 1970, 1965, 1961, 1955, 1951, 1945, 1940, 1935, 1931, 1926, 1920
317 W COTA ST	2020, 2017, 2010, 2005, 2002, 2000, 1995, 1992, 1990, 1985, 1981, 1975, 1970, 1965, 1961, 1955, 1951, 1945, 1940, 1935, 1931, 1926, 1920
317 W COTA ST	2020, 2014, 2010, 2005, 2002, 2000, 1995, 1992, 1990, 1985, 1981, 1975, 1970, 1965, 1961, 1955, 1951, 1945, 1940, 1935, 1931, 1926, 1920
318 COTA	2020, 2017, 2014, 2010, 2005, 2002, 2000, 1995, 1992, 1990, 1985, 1981, 1975, 1970, 1961, 1955, 1951, 1945, 1940, 1935, 1931, 1926, 1920
318 COTA	2020, 2017, 2014, 2010, 2005, 2002, 2000, 1995, 1992, 1990, 1985, 1981, 1975, 1970, 1965, 1961, 1955, 1945, 1940, 1935, 1931, 1926, 1920
318 COTA	2020, 2017, 2014, 2010, 2005, 2002, 2000, 1995, 1992, 1990, 1985, 1981, 1975, 1970, 1965, 1961, 1955, 1951, 1940, 1935, 1931, 1926, 1920
318 COTA ST	2020, 2017, 2014, 2010, 2005, 2002, 2000, 1995, 1992, 1990, 1985, 1981, 1975, 1970, 1965, 1961, 1955, 1951, 1945, 1940, 1931, 1926, 1920
318 COTA ST	2020, 2017, 2014, 2010, 2005, 2002, 2000, 1995, 1992, 1990, 1985, 1981, 1970, 1965, 1961, 1955, 1951, 1945, 1940, 1935, 1931, 1926, 1920
318 COTA ST	2020, 2017, 2014, 2010, 2005, 2002, 2000, 1995, 1992, 1990, 1985, 1981, 1975, 1965, 1961, 1955, 1951, 1945, 1940, 1935, 1931, 1926, 1920
318 COTA ST	2020, 2017, 2014, 2010, 2005, 2000, 1995, 1992, 1990, 1985, 1981, 1975, 1970, 1965, 1961, 1955, 1951, 1945, 1940, 1935, 1931, 1926, 1920
318 COTA ST	2020, 2017, 2014, 2010, 2005, 2002, 2000, 1995, 1992, 1985, 1981, 1975, 1970, 1965, 1961, 1955, 1951, 1945, 1940, 1935, 1931, 1926, 1920
318 COTA ST	2020, 2017, 2014, 2010, 2005, 2002, 2000, 1995, 1992, 1990, 1985, 1981, 1975, 1970, 1965, 1961, 1955, 1951, 1945, 1940, 1935, 1931, 1926
318 COTA ST	2020, 2017, 2014, 2010, 2005, 2002, 2000, 1995, 1992, 1990, 1985, 1981, 1975, 1970, 1965, 1961, 1955, 1951, 1945, 1940, 1935, 1931, 1920
318 W COTA ST	2020, 2014, 2010, 2005, 2002, 2000, 1995, 1992, 1990, 1985, 1981, 1975, 1970, 1965, 1961, 1955, 1951, 1945, 1940, 1935, 1931, 1926, 1920
318 W COTA ST	2020, 2017, 2010, 2005, 2002, 2000, 1995, 1992, 1990, 1985, 1981, 1975, 1970, 1965, 1961, 1955, 1951, 1945, 1940, 1935, 1931, 1926, 1920
318 W COTA ST	2020, 2017, 2014, 2005, 2002, 2000, 1995, 1992, 1990, 1985, 1981, 1975, 1970, 1965, 1961, 1955, 1951, 1945, 1940, 1935, 1931, 1926, 1920
318 W COTA ST	2020, 2017, 2014, 2010, 2002, 2000, 1995, 1992, 1990, 1985, 1981, 1975, 1970, 1965, 1961, 1955, 1951, 1945, 1940, 1935, 1931, 1926, 1920
318 W COTA ST	2020, 2017, 2014, 2010, 2005, 2002, 1995, 1992, 1990, 1985, 1981, 1975, 1970, 1965, 1961, 1955, 1951, 1945, 1940, 1935, 1931, 1926, 1920
318 W COTA ST	2020, 2017, 2014, 2010, 2005, 2002, 2000, 1992, 1990, 1985, 1981, 1975, 1970, 1965, 1961, 1955, 1951, 1945, 1940, 1935, 1931, 1926, 1920
318 W COTA ST	2020, 2017, 2014, 2010, 2005, 2002, 2000, 1995, 1990, 1985, 1981, 1975, 1970, 1965, 1961, 1955, 1951, 1945, 1940, 1935, 1931, 1926, 1920

Docusign Envelope ID: 3773F87A-0B89-4932-BA2C-CA8383B3EEAD

FINDINGS

Address Researched	Address Not Identified in Research Source
319 COTA	2020, 2017, 2014, 2010, 2005, 2002, 2000, 1995, 1992, 1990, 1985, 1981, 1975, 1970, 1961, 1955, 1951, 1945, 1940, 1935, 1931, 1926, 1920
319 COTA	2020, 2017, 2014, 2010, 2005, 2002, 2000, 1995, 1992, 1990, 1985, 1981, 1975, 1970, 1965, 1961, 1955, 1951, 1940, 1935, 1931, 1926, 1920
319 COTA	2020, 2017, 2014, 2010, 2005, 2002, 2000, 1995, 1992, 1990, 1985, 1981, 1975, 1970, 1965, 1961, 1955, 1945, 1940, 1935, 1931, 1926, 1920
319 COTA ST	2020, 2017, 2014, 2010, 2005, 2002, 2000, 1995, 1992, 1990, 1985, 1981, 1975, 1970, 1965, 1961, 1955, 1951, 1945, 1940, 1931, 1926, 1920
319 COTA ST	2020, 2017, 2014, 2010, 2005, 2002, 2000, 1995, 1992, 1990, 1985, 1981, 1975, 1965, 1961, 1955, 1951, 1945, 1940, 1935, 1931, 1926, 1920
319 COTA ST	2020, 2017, 2014, 2010, 2005, 2002, 2000, 1995, 1992, 1990, 1985, 1981, 1970, 1965, 1961, 1955, 1951, 1945, 1940, 1935, 1931, 1926, 1920
319 COTA ST	2020, 2017, 2014, 2010, 2005, 2000, 1995, 1992, 1990, 1985, 1981, 1975, 1970, 1965, 1961, 1955, 1951, 1945, 1940, 1935, 1931, 1926, 1920
319 COTA ST	2020, 2017, 2014, 2010, 2005, 2002, 2000, 1995, 1992, 1990, 1985, 1981, 1975, 1970, 1965, 1961, 1955, 1951, 1945, 1940, 1935, 1931, 1920
319 COTA ST	2020, 2017, 2014, 2010, 2005, 2002, 2000, 1995, 1992, 1990, 1985, 1981, 1975, 1970, 1965, 1961, 1955, 1951, 1945, 1940, 1935, 1931, 1926
319 HALEY	2020, 2017, 2014, 2010, 2005, 2002, 2000, 1995, 1992, 1990, 1985, 1981, 1975, 1970, 1965, 1961, 1951, 1945, 1940, 1935, 1931, 1926, 1920
319 HALEY	2020, 2017, 2014, 2010, 2005, 2002, 2000, 1995, 1992, 1990, 1985, 1981, 1975, 1970, 1965, 1961, 1955, 1951, 1945, 1940, 1935, 1931, 1920
319 HALEY RD	2020, 2017, 2014, 2010, 2005, 2002, 2000, 1995, 1992, 1990, 1985, 1981, 1975, 1970, 1965, 1961, 1955, 1945, 1940, 1935, 1931, 1926, 1920
319 HALEY ST	2020, 2017, 2014, 2010, 2005, 2002, 2000, 1995, 1992, 1990, 1985, 1981, 1975, 1970, 1965, 1961, 1955, 1951, 1940, 1935, 1931, 1926, 1920
319 HALEY ST	2020, 2017, 2014, 2010, 2005, 2002, 2000, 1995, 1992, 1990, 1985, 1981, 1975, 1970, 1965, 1961, 1955, 1951, 1945, 1940, 1935, 1926, 1920
319 HALEY ST	2020, 2017, 2014, 2010, 2005, 2002, 2000, 1995, 1992, 1990, 1985, 1981, 1975, 1970, 1965, 1961, 1955, 1951, 1945, 1940, 1935, 1931, 1926
319 HALEY ST	2020, 2017, 2014, 2010, 2005, 2002, 2000, 1995, 1992, 1990, 1985, 1981, 1975, 1970, 1965, 1961, 1955, 1951, 1945, 1935, 1931, 1926, 1920
319 HALEY ST	2020, 2017, 2014, 2010, 2005, 2002, 2000, 1995, 1992, 1990, 1985, 1981, 1975, 1970, 1965, 1961, 1955, 1951, 1945, 1940, 1931, 1926, 1920
319 W COTA ST	2020, 2014, 2010, 2005, 2002, 2000, 1995, 1992, 1990, 1985, 1981, 1975, 1970, 1965, 1961, 1955, 1951, 1945, 1940, 1935, 1931, 1926, 1920
319 W COTA ST	2017, 2014, 2010, 2005, 2002, 2000, 1995, 1992, 1990, 1985, 1981, 1975, 1970, 1965, 1961, 1955, 1951, 1945, 1940, 1935, 1931, 1926, 1920
319 W COTA ST	2020, 2017, 2014, 2010, 2002, 2000, 1995, 1992, 1990, 1985, 1981, 1975, 1970, 1965, 1961, 1955, 1951, 1945, 1940, 1935, 1931, 1926, 1920
319 W COTA ST	2020, 2017, 2014, 2005, 2002, 2000, 1995, 1992, 1990, 1985, 1981, 1975, 1970, 1965, 1961, 1955, 1951, 1945, 1940, 1935, 1931, 1926, 1920
319 W COTA ST	2020, 2017, 2010, 2005, 2002, 2000, 1995, 1992, 1990, 1985, 1981, 1975, 1970, 1965, 1961, 1955, 1951, 1945, 1940, 1935, 1931, 1926, 1920

Docusign Envelope ID: 3773F87A-0B89-4932-BA2C-CA8383B3EEAD

FINDINGS

Address Researched	Address Not Identified in Research Source
319 W COTA ST	2020, 2017, 2014, 2010, 2005, 2002, 2000, 1992, 1990, 1985, 1981, 1975, 1970, 1965, 1961, 1955, 1951, 1945, 1940, 1935, 1931, 1926, 1920
319 W COTA ST	2020, 2017, 2014, 2010, 2005, 2002, 1995, 1992, 1990, 1985, 1981, 1975, 1970, 1965, 1961, 1955, 1951, 1945, 1940, 1935, 1931, 1926, 1920
320 BATH ST	2020, 2017, 2014, 2010, 2005, 2002, 2000, 1995, 1992, 1990, 1985, 1981, 1975, 1970, 1965, 1961, 1955, 1951, 1945, 1935, 1931, 1926, 1920
320 COTA	2020, 2017, 2014, 2010, 2005, 2002, 2000, 1995, 1992, 1990, 1985, 1981, 1975, 1970, 1965, 1961, 1955, 1951, 1940, 1935, 1931, 1926, 1920
320 COTA	2020, 2017, 2014, 2010, 2005, 2002, 2000, 1995, 1992, 1990, 1985, 1981, 1975, 1970, 1965, 1961, 1955, 1945, 1940, 1935, 1931, 1926, 1920
320 COTA	2020, 2017, 2014, 2010, 2005, 2002, 2000, 1995, 1992, 1990, 1985, 1981, 1975, 1970, 1961, 1955, 1951, 1945, 1940, 1935, 1931, 1926, 1920
320 COTA ST	2020, 2017, 2014, 2010, 2005, 2002, 2000, 1995, 1992, 1990, 1985, 1981, 1970, 1965, 1961, 1955, 1951, 1945, 1940, 1935, 1931, 1926, 1920
320 COTA ST	2020, 2017, 2014, 2010, 2005, 2002, 2000, 1995, 1992, 1990, 1985, 1981, 1975, 1965, 1961, 1955, 1951, 1945, 1940, 1935, 1931, 1926, 1920
320 COTA ST	2020, 2017, 2014, 2010, 2005, 2000, 1995, 1992, 1990, 1985, 1981, 1975, 1970, 1965, 1961, 1955, 1951, 1945, 1940, 1935, 1931, 1926, 1920
320 COTA ST	2020, 2017, 2014, 2010, 2005, 2002, 2000, 1995, 1992, 1990, 1985, 1981, 1975, 1970, 1965, 1961, 1955, 1951, 1945, 1940, 1931, 1926, 1920
320 COTA ST	2020, 2017, 2014, 2010, 2005, 2002, 2000, 1995, 1992, 1990, 1985, 1981, 1975, 1970, 1965, 1961, 1955, 1951, 1945, 1940, 1935, 1931, 1926
320 COTA ST	2020, 2017, 2014, 2010, 2005, 2002, 2000, 1995, 1992, 1990, 1985, 1981, 1975, 1970, 1965, 1961, 1955, 1951, 1945, 1940, 1935, 1931, 1920
320 W COTA ST	2020, 2017, 2014, 2005, 2002, 2000, 1995, 1992, 1990, 1985, 1981, 1975, 1970, 1965, 1961, 1955, 1951, 1945, 1940, 1935, 1931, 1926, 1920
320 W COTA ST	2020, 2017, 2014, 2010, 2002, 2000, 1995, 1992, 1990, 1985, 1981, 1975, 1970, 1965, 1961, 1955, 1951, 1945, 1940, 1935, 1931, 1926, 1920
320 W COTA ST	2020, 2017, 2014, 2010, 2005, 2002, 1995, 1992, 1990, 1985, 1981, 1975, 1970, 1965, 1961, 1955, 1951, 1945, 1940, 1935, 1931, 1926, 1920
320 W COTA ST	2020, 2017, 2014, 2010, 2005, 2002, 2000, 1992, 1990, 1985, 1981, 1975, 1970, 1965, 1961, 1955, 1951, 1945, 1940, 1935, 1931, 1926, 1920
320 W COTA ST	2020, 2017, 2014, 2010, 2005, 2002, 2000, 1995, 1990, 1985, 1981, 1975, 1970, 1965, 1961, 1955, 1951, 1945, 1940, 1935, 1931, 1926, 1920
321 CASTILLO	2020, 2017, 2014, 2010, 2005, 2002, 2000, 1995, 1992, 1990, 1985, 1981, 1975, 1970, 1965, 1961, 1955, 1951, 1945, 1940, 1935, 1926, 1920
321 CASTILLO ST	2020, 2017, 2014, 2010, 2005, 2002, 2000, 1995, 1992, 1990, 1985, 1981, 1975, 1970, 1965, 1961, 1955, 1951, 1945, 1940, 1935, 1931, 1920
321 CASTILLO ST	2020, 2017, 2014, 2010, 2005, 2002, 2000, 1995, 1992, 1990, 1985, 1981, 1975, 1970, 1965, 1961, 1955, 1951, 1945, 1940, 1931, 1926, 1920
321 CASTILLO ST	2020, 2017, 2014, 2010, 2005, 2002, 2000, 1995, 1992, 1990, 1985, 1981, 1975, 1970, 1965, 1961, 1955, 1945, 1940, 1935, 1931, 1926, 1920
321 CASTILLO ST	2020, 2017, 2014, 2010, 2005, 2002, 2000, 1995, 1992, 1990, 1985, 1981, 1975, 1970, 1965, 1961, 1955, 1951, 1945, 1935, 1931, 1926, 1920

Docusign Envelope ID: 3773F87A-0B89-4932-BA2C-CA8383B3EEAD

FINDINGS

Address Researched	Address Not Identified in Research Source
321 CASTILLO ST	2020, 2017, 2014, 2010, 2005, 2002, 2000, 1995, 1992, 1990, 1985, 1981, 1975, 1970, 1965, 1961, 1955, 1951, 1940, 1935, 1931, 1926, 1920
321 CASTILLO ST	2020, 2017, 2014, 2010, 2005, 2002, 2000, 1995, 1992, 1990, 1985, 1981, 1975, 1970, 1965, 1961, 1951, 1945, 1940, 1935, 1931, 1926, 1920
321 CASTILLO ST	2020, 2017, 2014, 2010, 2005, 2002, 2000, 1995, 1992, 1990, 1985, 1981, 1975, 1970, 1965, 1955, 1951, 1945, 1940, 1935, 1931, 1926, 1920
321 CASTILLO ST	2020, 2017, 2014, 2010, 2005, 2002, 2000, 1995, 1992, 1990, 1985, 1981, 1975, 1970, 1965, 1961, 1955, 1951, 1945, 1940, 1935, 1931, 1926
321 COTA	2020, 2017, 2014, 2010, 2005, 2002, 2000, 1995, 1992, 1990, 1985, 1981, 1975, 1970, 1961, 1955, 1951, 1945, 1940, 1935, 1931, 1926, 1920
321 COTA	2020, 2017, 2014, 2010, 2005, 2002, 2000, 1995, 1992, 1990, 1985, 1981, 1975, 1970, 1965, 1961, 1955, 1951, 1940, 1935, 1931, 1926, 1920
321 COTA	2020, 2017, 2014, 2010, 2005, 2002, 2000, 1995, 1992, 1990, 1985, 1981, 1975, 1970, 1965, 1961, 1955, 1945, 1940, 1935, 1931, 1926, 1920
321 COTA	2020, 2017, 2014, 2010, 2005, 2002, 2000, 1995, 1992, 1990, 1985, 1981, 1975, 1970, 1965, 1961, 1955, 1951, 1945, 1935, 1931, 1926, 1920
321 COTA ST	2020, 2017, 2014, 2010, 2005, 2002, 2000, 1995, 1992, 1990, 1985, 1981, 1975, 1970, 1965, 1961, 1955, 1951, 1945, 1940, 1931, 1926, 1920
321 COTA ST	2020, 2017, 2014, 2010, 2005, 2002, 2000, 1995, 1992, 1990, 1985, 1981, 1975, 1965, 1961, 1955, 1951, 1945, 1940, 1935, 1931, 1926, 1920
321 COTA ST	2020, 2017, 2014, 2010, 2005, 2002, 2000, 1995, 1992, 1990, 1985, 1981, 1970, 1965, 1961, 1955, 1951, 1945, 1940, 1935, 1931, 1926, 1920
321 COTA ST	2020, 2017, 2014, 2010, 2005, 2000, 1995, 1992, 1990, 1985, 1981, 1975, 1970, 1965, 1961, 1955, 1951, 1945, 1940, 1935, 1931, 1926, 1920
321 COTA ST	2020, 2017, 2014, 2010, 2005, 2002, 2000, 1995, 1992, 1985, 1981, 1975, 1970, 1965, 1961, 1955, 1951, 1945, 1940, 1935, 1931, 1926, 1920
321 COTA ST	2020, 2017, 2014, 2010, 2005, 2002, 2000, 1995, 1992, 1990, 1985, 1981, 1975, 1970, 1965, 1961, 1955, 1951, 1945, 1940, 1935, 1931, 1920
321 HALEY	2020, 2017, 2014, 2010, 2005, 2002, 2000, 1995, 1992, 1990, 1985, 1981, 1975, 1970, 1965, 1961, 1951, 1945, 1940, 1935, 1931, 1926, 1920
321 W COTA ST	2017, 2014, 2010, 2005, 2002, 2000, 1995, 1992, 1990, 1985, 1981, 1975, 1970, 1965, 1961, 1955, 1951, 1945, 1940, 1935, 1931, 1926, 1920
321 W COTA ST	2020, 2014, 2010, 2005, 2002, 2000, 1995, 1992, 1990, 1985, 1981, 1975, 1970, 1965, 1961, 1955, 1951, 1945, 1940, 1935, 1931, 1926, 1920
321 W COTA ST	2020, 2017, 2014, 2010, 2002, 2000, 1995, 1992, 1990, 1985, 1981, 1975, 1970, 1965, 1961, 1955, 1951, 1945, 1940, 1935, 1931, 1926, 1920
321 W COTA ST	2020, 2017, 2014, 2005, 2002, 2000, 1995, 1992, 1990, 1985, 1981, 1975, 1970, 1965, 1961, 1955, 1951, 1945, 1940, 1935, 1931, 1926, 1920
321 W COTA ST	2020, 2017, 2010, 2005, 2002, 2000, 1995, 1992, 1990, 1985, 1981, 1975, 1970, 1965, 1961, 1955, 1951, 1945, 1940, 1935, 1931, 1926, 1920
321 W COTA ST	2020, 2017, 2014, 2010, 2005, 2002, 2000, 1992, 1990, 1985, 1981, 1975, 1970, 1965, 1961, 1955, 1951, 1945, 1940, 1935, 1931, 1926, 1920
321 W COTA ST	2020, 2017, 2014, 2010, 2005, 2002, 1995, 1992, 1990, 1985, 1981, 1975, 1970, 1965, 1961, 1955, 1951, 1945, 1940, 1935, 1931, 1926, 1920

Docusign Envelope ID: 3773F87A-0B89-4932-BA2C-CA8383B3EEAD

FINDINGS

Address Researched	Address Not Identified in Research Source
322 BATH ST	2020, 2017, 2014, 2010, 2005, 2002, 2000, 1995, 1992, 1990, 1985, 1981, 1975, 1970, 1965, 1961, 1955, 1951, 1945, 1940, 1935, 1931, 1926
322 BATH ST	2020, 2017, 2014, 2010, 2005, 2002, 2000, 1995, 1992, 1990, 1985, 1981, 1975, 1970, 1965, 1961, 1955, 1951, 1945, 1940, 1931, 1926, 1920
322 BATH ST	2020, 2017, 2014, 2010, 2005, 2002, 2000, 1995, 1992, 1990, 1985, 1981, 1975, 1970, 1965, 1961, 1955, 1951, 1945, 1940, 1935, 1926, 1920
322 BATH ST	2020, 2017, 2014, 2010, 2005, 2002, 2000, 1995, 1992, 1990, 1985, 1981, 1975, 1970, 1965, 1961, 1955, 1951, 1945, 1935, 1931, 1926, 1920
322 BATH ST	2020, 2017, 2014, 2010, 2005, 2002, 2000, 1995, 1992, 1990, 1985, 1981, 1975, 1970, 1965, 1961, 1955, 1951, 1940, 1935, 1931, 1926, 1920
322 COTA	2020, 2017, 2014, 2010, 2005, 2002, 2000, 1995, 1992, 1990, 1985, 1981, 1975, 1970, 1965, 1961, 1955, 1945, 1940, 1935, 1931, 1926, 1920
322 COTA	2020, 2017, 2014, 2010, 2005, 2002, 2000, 1995, 1992, 1990, 1985, 1981, 1975, 1970, 1965, 1961, 1955, 1951, 1945, 1935, 1931, 1926, 1920
322 COTA	2020, 2017, 2014, 2010, 2005, 2002, 2000, 1995, 1992, 1990, 1985, 1981, 1975, 1970, 1961, 1955, 1951, 1945, 1940, 1935, 1931, 1926, 1920
322 COTA ST	2020, 2017, 2014, 2010, 2005, 2002, 2000, 1995, 1992, 1990, 1985, 1981, 1970, 1965, 1961, 1955, 1951, 1945, 1940, 1935, 1931, 1926, 1920
322 COTA ST	2020, 2017, 2014, 2010, 2005, 2002, 2000, 1995, 1992, 1990, 1985, 1981, 1975, 1965, 1961, 1955, 1951, 1945, 1940, 1935, 1931, 1926, 1920
322 COTA ST	2020, 2017, 2014, 2010, 2005, 2000, 1995, 1992, 1990, 1985, 1981, 1975, 1970, 1965, 1961, 1955, 1951, 1945, 1940, 1935, 1931, 1926, 1920
322 COTA ST	2020, 2017, 2014, 2010, 2005, 2002, 2000, 1995, 1992, 1990, 1985, 1981, 1975, 1970, 1965, 1961, 1955, 1951, 1945, 1940, 1931, 1926, 1920
322 COTA ST	2020, 2017, 2014, 2010, 2005, 2002, 2000, 1995, 1992, 1990, 1985, 1981, 1975, 1970, 1965, 1961, 1955, 1951, 1945, 1940, 1935, 1931, 1926
322 W COTA ST	2020, 2014, 2010, 2005, 2002, 2000, 1995, 1992, 1990, 1985, 1981, 1975, 1970, 1965, 1961, 1955, 1951, 1945, 1940, 1935, 1931, 1926, 1920
322 W COTA ST	2017, 2014, 2010, 2005, 2002, 2000, 1995, 1992, 1990, 1985, 1981, 1975, 1970, 1965, 1961, 1955, 1951, 1945, 1940, 1935, 1931, 1926, 1920
322 W COTA ST	2020, 2017, 2010, 2005, 2002, 2000, 1995, 1992, 1990, 1985, 1981, 1975, 1970, 1965, 1961, 1955, 1951, 1945, 1940, 1935, 1931, 1926, 1920
322 W COTA ST	2020, 2017, 2014, 2010, 2002, 2000, 1995, 1992, 1990, 1985, 1981, 1975, 1970, 1965, 1961, 1955, 1951, 1945, 1940, 1935, 1931, 1926, 1920
322 W COTA ST	2020, 2017, 2014, 2010, 2005, 2002, 1995, 1992, 1990, 1985, 1981, 1975, 1970, 1965, 1961, 1955, 1951, 1945, 1940, 1935, 1931, 1926, 1920
322 W COTA ST	2020, 2017, 2014, 2010, 2005, 2002, 2000, 1992, 1990, 1985, 1981, 1975, 1970, 1965, 1961, 1955, 1951, 1945, 1940, 1935, 1931, 1926, 1920
325 BATH	2020, 2017, 2014, 2010, 2005, 2002, 2000, 1995, 1992, 1990, 1985, 1981, 1975, 1970, 1961, 1955, 1951, 1945, 1940, 1935, 1931, 1926, 1920
325 CASTILLO ST	2020, 2017, 2014, 2010, 2005, 2002, 2000, 1995, 1992, 1990, 1985, 1981, 1975, 1970, 1965, 1961, 1955, 1945, 1940, 1935, 1931, 1926, 1920
325 CASTILLO ST	2020, 2017, 2014, 2010, 2005, 2002, 2000, 1995, 1992, 1990, 1985, 1981, 1975, 1970, 1965, 1961, 1955, 1951, 1940, 1935, 1931, 1926, 1920

Docusign Envelope ID: 3773F87A-0B89-4932-BA2C-CA8383B3EEAD

FINDINGS

Address Researched	Address Not Identified in Research Source
325 CASTILLO ST	2020, 2017, 2014, 2010, 2005, 2002, 2000, 1995, 1992, 1990, 1985, 1981, 1975, 1970, 1965, 1955, 1951, 1945, 1940, 1935, 1931, 1926, 1920
325 CASTILLO ST	2020, 2017, 2014, 2010, 2005, 2002, 2000, 1995, 1992, 1990, 1985, 1981, 1975, 1970, 1965, 1961, 1951, 1945, 1940, 1935, 1931, 1926, 1920
325 HALEY	2020, 2017, 2014, 2010, 2005, 2002, 2000, 1995, 1992, 1990, 1985, 1981, 1975, 1970, 1965, 1961, 1951, 1945, 1940, 1935, 1931, 1926, 1920
325 HALEY RD	2020, 2017, 2014, 2010, 2005, 2002, 2000, 1995, 1992, 1990, 1985, 1981, 1975, 1970, 1965, 1961, 1955, 1945, 1940, 1935, 1931, 1926, 1920
325 HALEY ST	2020, 2017, 2014, 2010, 2005, 2002, 2000, 1995, 1992, 1990, 1985, 1981, 1975, 1970, 1965, 1961, 1955, 1951, 1940, 1935, 1931, 1926, 1920
325 HALEY ST	2020, 2017, 2014, 2010, 2005, 2002, 2000, 1995, 1992, 1990, 1985, 1981, 1975, 1970, 1965, 1961, 1955, 1951, 1945, 1940, 1931, 1926, 1920
325 HALEY ST	2020, 2017, 2014, 2010, 2005, 2002, 2000, 1995, 1992, 1990, 1985, 1981, 1975, 1970, 1965, 1961, 1955, 1951, 1945, 1935, 1931, 1926, 1920
325 HALEY ST	2020, 2017, 2014, 2010, 2005, 2002, 2000, 1995, 1992, 1990, 1985, 1981, 1975, 1970, 1965, 1961, 1955, 1951, 1945, 1940, 1935, 1931, 1926
325 HALEY ST	2020, 2017, 2014, 2010, 2005, 2002, 2000, 1995, 1992, 1990, 1985, 1981, 1975, 1970, 1965, 1961, 1955, 1951, 1945, 1940, 1935, 1926, 1920
326 BATH ST	2020, 2017, 2014, 2010, 2005, 2002, 2000, 1995, 1992, 1990, 1985, 1981, 1975, 1970, 1965, 1961, 1955, 1951, 1945, 1940, 1935, 1931, 1926
326 BATH ST	2020, 2017, 2014, 2010, 2005, 2002, 2000, 1995, 1992, 1990, 1985, 1981, 1975, 1970, 1965, 1961, 1955, 1951, 1945, 1935, 1931, 1926, 1920
326 BATH ST	2020, 2017, 2014, 2010, 2005, 2002, 2000, 1995, 1992, 1990, 1985, 1981, 1975, 1970, 1965, 1961, 1955, 1951, 1945, 1940, 1931, 1926, 1920
326 BATH ST	2020, 2017, 2014, 2010, 2005, 2002, 2000, 1995, 1992, 1990, 1985, 1981, 1975, 1970, 1965, 1961, 1955, 1951, 1945, 1940, 1935, 1926, 1920
326 BATH ST	2020, 2017, 2014, 2010, 2005, 2002, 2000, 1995, 1992, 1990, 1985, 1981, 1975, 1970, 1965, 1961, 1955, 1951, 1940, 1935, 1931, 1926, 1920
326 COTA	2020, 2017, 2014, 2010, 2005, 2002, 2000, 1995, 1992, 1990, 1985, 1981, 1975, 1970, 1965, 1961, 1955, 1951, 1945, 1935, 1931, 1926, 1920
326 COTA	2020, 2017, 2014, 2010, 2005, 2002, 2000, 1995, 1992, 1990, 1985, 1981, 1975, 1970, 1965, 1961, 1955, 1951, 1940, 1935, 1931, 1926, 1920
326 COTA	2020, 2017, 2014, 2010, 2005, 2002, 2000, 1995, 1992, 1990, 1985, 1981, 1975, 1970, 1965, 1961, 1955, 1945, 1940, 1935, 1931, 1926, 1920
326 COTA ST	2020, 2017, 2014, 2010, 2005, 2002, 2000, 1995, 1992, 1990, 1985, 1981, 1975, 1970, 1965, 1961, 1955, 1951, 1945, 1940, 1931, 1926, 1920
326 COTA ST	2020, 2017, 2014, 2010, 2005, 2002, 2000, 1995, 1992, 1990, 1985, 1981, 1975, 1965, 1961, 1955, 1951, 1945, 1940, 1935, 1931, 1926, 1920
326 COTA ST	2020, 2017, 2014, 2010, 2005, 2002, 2000, 1995, 1992, 1990, 1985, 1981, 1970, 1965, 1961, 1955, 1951, 1945, 1940, 1935, 1931, 1926, 1920
326 COTA ST	2020, 2017, 2014, 2010, 2005, 2000, 1995, 1992, 1990, 1985, 1981, 1975, 1970, 1965, 1961, 1955, 1951, 1945, 1940, 1935, 1931, 1926, 1920
326 COTA ST	2020, 2017, 2014, 2010, 2005, 2002, 2000, 1995, 1992, 1985, 1981, 1975, 1970, 1965, 1961, 1955, 1951, 1945, 1940, 1935, 1931, 1926, 1920

Docusign Envelope ID: 3773F87A-0B89-4932-BA2C-CA8383B3EEAD

FINDINGS

Address Researched	Address Not Identified in Research Source
326 COTA ST	2020, 2017, 2014, 2010, 2005, 2002, 2000, 1995, 1992, 1990, 1985, 1981, 1975, 1970, 1965, 1961, 1955, 1951, 1945, 1940, 1935, 1931, 1926
326 COTA ST	2020, 2017, 2014, 2010, 2005, 2002, 2000, 1995, 1992, 1990, 1985, 1981, 1975, 1970, 1965, 1961, 1955, 1951, 1945, 1940, 1935, 1931, 1920
326 W COTA ST	2017, 2014, 2010, 2005, 2002, 2000, 1995, 1992, 1990, 1985, 1981, 1975, 1970, 1965, 1961, 1955, 1951, 1945, 1940, 1935, 1931, 1926, 1920
326 W COTA ST	2020, 2017, 2014, 2010, 2002, 2000, 1995, 1992, 1990, 1985, 1981, 1975, 1970, 1965, 1961, 1955, 1951, 1945, 1940, 1935, 1931, 1926, 1920
326 W COTA ST	2020, 2017, 2010, 2005, 2002, 2000, 1995, 1992, 1990, 1985, 1981, 1975, 1970, 1965, 1961, 1955, 1951, 1945, 1940, 1935, 1931, 1926, 1920
326 W COTA ST	2020, 2017, 2014, 2005, 2002, 2000, 1995, 1992, 1990, 1985, 1981, 1975, 1970, 1965, 1961, 1955, 1951, 1945, 1940, 1935, 1931, 1926, 1920
326 W COTA ST	2020, 2017, 2014, 2010, 2005, 2002, 2000, 1992, 1990, 1985, 1981, 1975, 1970, 1965, 1961, 1955, 1951, 1945, 1940, 1935, 1931, 1926, 1920
326 W COTA ST	2020, 2017, 2014, 2010, 2005, 2002, 1995, 1992, 1990, 1985, 1981, 1975, 1970, 1965, 1961, 1955, 1951, 1945, 1940, 1935, 1931, 1926, 1920
326 W COTA ST	2020, 2017, 2014, 2010, 2005, 2002, 2000, 1995, 1990, 1985, 1981, 1975, 1970, 1965, 1961, 1955, 1951, 1945, 1940, 1935, 1931, 1926, 1920
327 CASTILLO	2020, 2017, 2014, 2010, 2005, 2002, 2000, 1995, 1992, 1990, 1985, 1981, 1975, 1970, 1965, 1961, 1955, 1951, 1945, 1940, 1935, 1926, 1920
327 CASTILLO ST	2020, 2017, 2014, 2010, 2005, 2002, 2000, 1995, 1992, 1990, 1985, 1981, 1975, 1970, 1965, 1961, 1955, 1951, 1945, 1940, 1935, 1931, 1920
327 CASTILLO ST	2020, 2017, 2014, 2010, 2005, 2002, 2000, 1995, 1992, 1990, 1985, 1981, 1975, 1970, 1965, 1961, 1955, 1951, 1945, 1940, 1931, 1926, 1920
327 CASTILLO ST	2020, 2017, 2014, 2010, 2005, 2002, 2000, 1995, 1992, 1990, 1985, 1981, 1975, 1970, 1965, 1961, 1955, 1951, 1945, 1935, 1931, 1926, 1920
327 CASTILLO ST	2020, 2017, 2014, 2010, 2005, 2002, 2000, 1995, 1992, 1990, 1985, 1981, 1975, 1970, 1965, 1961, 1955, 1951, 1940, 1935, 1931, 1926, 1920
327 CASTILLO ST	2020, 2017, 2014, 2010, 2005, 2002, 2000, 1995, 1992, 1990, 1985, 1975, 1970, 1965, 1961, 1955, 1951, 1945, 1940, 1935, 1931, 1926, 1920
327 CASTILLO ST	2020, 2017, 2014, 2010, 2005, 2002, 2000, 1995, 1992, 1990, 1985, 1981, 1975, 1970, 1965, 1961, 1951, 1945, 1940, 1935, 1931, 1926, 1920
327 CASTILLO ST	2020, 2017, 2014, 2010, 2005, 2002, 2000, 1995, 1992, 1990, 1985, 1981, 1975, 1970, 1965, 1955, 1951, 1945, 1940, 1935, 1931, 1926, 1920
327 CASTILLO ST	2020, 2017, 2014, 2010, 2005, 2002, 2000, 1995, 1992, 1990, 1985, 1981, 1975, 1970, 1965, 1961, 1955, 1951, 1945, 1940, 1935, 1931, 1926
327 COTA	2020, 2017, 2014, 2010, 2005, 2002, 2000, 1995, 1992, 1990, 1985, 1981, 1975, 1970, 1965, 1961, 1955, 1945, 1940, 1935, 1931, 1926, 1920
327 COTA	2020, 2017, 2014, 2010, 2005, 2002, 2000, 1995, 1992, 1990, 1985, 1981, 1975, 1970, 1965, 1961, 1955, 1951, 1945, 1935, 1931, 1926, 1920
327 COTA ST	2020, 2017, 2014, 2010, 2005, 2002, 2000, 1995, 1992, 1990, 1985, 1981, 1970, 1965, 1961, 1955, 1951, 1945, 1940, 1935, 1931, 1926, 1920
327 COTA ST	2020, 2017, 2014, 2010, 2005, 2002, 2000, 1995, 1992, 1990, 1985, 1981, 1975, 1965, 1961, 1955, 1951, 1945, 1940, 1935, 1931, 1926, 1920

Docusign Envelope ID: 3773F87A-0B89-4932-BA2C-CA8383B3EEAD

FINDINGS

Address Researched	Address Not Identified in Research Source
327 COTA ST	2020, 2017, 2014, 2010, 2005, 2002, 2000, 1995, 1992, 1985, 1981, 1975, 1970, 1965, 1961, 1955, 1951, 1945, 1940, 1935, 1931, 1926, 1920
327 COTA ST	2020, 2017, 2014, 2010, 2005, 2000, 1995, 1992, 1990, 1985, 1981, 1975, 1970, 1965, 1961, 1955, 1951, 1945, 1940, 1935, 1931, 1926, 1920
327 W COTA ST	2017, 2014, 2010, 2005, 2002, 2000, 1995, 1992, 1990, 1985, 1981, 1975, 1970, 1965, 1961, 1955, 1951, 1945, 1940, 1935, 1931, 1926, 1920
327 W COTA ST	2020, 2014, 2010, 2005, 2002, 2000, 1995, 1992, 1990, 1985, 1981, 1975, 1970, 1965, 1961, 1955, 1951, 1945, 1940, 1935, 1931, 1926, 1920
327 W COTA ST	2020, 2017, 2014, 2005, 2002, 2000, 1995, 1992, 1990, 1985, 1981, 1975, 1970, 1965, 1961, 1955, 1951, 1945, 1940, 1935, 1931, 1926, 1920
327 W COTA ST	2020, 2017, 2010, 2005, 2002, 2000, 1995, 1992, 1990, 1985, 1981, 1975, 1970, 1965, 1961, 1955, 1951, 1945, 1940, 1935, 1931, 1926, 1920
327 W COTA ST	2020, 2017, 2014, 2010, 2002, 2000, 1995, 1992, 1990, 1985, 1981, 1975, 1970, 1965, 1961, 1955, 1951, 1945, 1940, 1935, 1931, 1926, 1920
327 W COTA ST	2020, 2017, 2014, 2010, 2005, 2002, 2000, 1995, 1990, 1985, 1981, 1975, 1970, 1965, 1961, 1955, 1951, 1945, 1940, 1935, 1931, 1926, 1920
327 W COTA ST	2020, 2017, 2014, 2010, 2005, 2002, 1995, 1992, 1990, 1985, 1981, 1975, 1970, 1965, 1961, 1955, 1951, 1945, 1940, 1935, 1931, 1926, 1920
327 W COTA ST	2020, 2017, 2014, 2010, 2005, 2002, 2000, 1992, 1990, 1985, 1981, 1975, 1970, 1965, 1961, 1955, 1951, 1945, 1940, 1935, 1931, 1926, 1920
329 COTA ST	2020, 2017, 2014, 2010, 2005, 2002, 2000, 1995, 1992, 1990, 1985, 1981, 1975, 1970, 1965, 1961, 1955, 1951, 1945, 1940, 1935, 1931, 1926
329 COTA ST	2020, 2017, 2014, 2010, 2005, 2002, 2000, 1995, 1992, 1990, 1985, 1981, 1975, 1970, 1965, 1961, 1955, 1951, 1945, 1940, 1935, 1931, 1920
329 COTA ST	2020, 2017, 2014, 2010, 2005, 2002, 2000, 1995, 1992, 1990, 1985, 1981, 1975, 1970, 1965, 1961, 1955, 1951, 1945, 1940, 1931, 1926, 1920
329 HALEY	2020, 2017, 2014, 2010, 2005, 2002, 2000, 1995, 1992, 1990, 1985, 1981, 1975, 1970, 1965, 1961, 1955, 1951, 1945, 1940, 1935, 1931, 1920
329 HALEY	2020, 2017, 2014, 2010, 2005, 2002, 2000, 1995, 1992, 1990, 1985, 1981, 1975, 1970, 1965, 1961, 1951, 1945, 1940, 1935, 1931, 1926, 1920
329 HALEY RD	2020, 2017, 2014, 2010, 2005, 2002, 2000, 1995, 1992, 1990, 1985, 1981, 1975, 1970, 1965, 1961, 1955, 1945, 1940, 1935, 1931, 1926, 1920
329 HALEY ST	2020, 2017, 2014, 2010, 2005, 2002, 2000, 1995, 1992, 1990, 1985, 1981, 1975, 1970, 1965, 1961, 1955, 1951, 1945, 1940, 1935, 1926, 1920
329 HALEY ST	2020, 2017, 2014, 2010, 2005, 2002, 2000, 1995, 1992, 1990, 1985, 1981, 1975, 1970, 1965, 1961, 1955, 1951, 1945, 1940, 1935, 1931, 1926
329 HALEY ST	2020, 2017, 2014, 2010, 2005, 2002, 2000, 1995, 1992, 1990, 1985, 1981, 1975, 1970, 1965, 1961, 1955, 1951, 1945, 1935, 1931, 1926, 1920
329 HALEY ST	2020, 2017, 2014, 2010, 2005, 2002, 2000, 1995, 1992, 1990, 1985, 1981, 1975, 1970, 1965, 1961, 1955, 1951, 1945, 1940, 1931, 1926, 1920
330 BATH ST	2020, 2017, 2014, 2010, 2005, 2002, 2000, 1995, 1992, 1990, 1985, 1981, 1975, 1970, 1965, 1961, 1955, 1951, 1945, 1940, 1935, 1931, 1926
330 BATH ST	2020, 2017, 2014, 2010, 2005, 2002, 2000, 1995, 1992, 1990, 1985, 1981, 1975, 1970, 1965, 1961, 1955, 1951, 1945, 1940, 1931, 1926, 1920

Docusign Envelope ID: 3773F87A-0B89-4932-BA2C-CA8383B3EEAD

FINDINGS

Address Researched	Address Not Identified in Research Source
330 BATH ST	2020, 2017, 2014, 2010, 2005, 2002, 2000, 1995, 1992, 1990, 1985, 1981, 1975, 1970, 1965, 1961, 1955, 1951, 1945, 1940, 1935, 1926, 1920
330 BATH ST	2020, 2017, 2014, 2010, 2005, 2002, 2000, 1995, 1992, 1990, 1985, 1981, 1975, 1970, 1965, 1961, 1955, 1951, 1945, 1935, 1931, 1926, 1920
330 BATH ST	2020, 2017, 2014, 2010, 2005, 2002, 2000, 1995, 1992, 1990, 1985, 1981, 1975, 1970, 1965, 1961, 1955, 1951, 1940, 1935, 1931, 1926, 1920
330 HALEY RD	2020, 2017, 2014, 2010, 2005, 2002, 2000, 1995, 1992, 1990, 1985, 1981, 1975, 1970, 1965, 1961, 1955, 1945, 1940, 1935, 1931, 1926, 1920
330 HALEY ST	2020, 2017, 2014, 2010, 2005, 2002, 2000, 1995, 1992, 1990, 1985, 1981, 1975, 1970, 1965, 1961, 1955, 1951, 1945, 1940, 1935, 1926, 1920
331 BATH ST	2020, 2017, 2014, 2010, 2005, 2002, 2000, 1995, 1992, 1990, 1985, 1981, 1975, 1970, 1965, 1961, 1955, 1951, 1945, 1935, 1931, 1926, 1920
331 COTA	2020, 2017, 2014, 2010, 2005, 2002, 2000, 1995, 1992, 1990, 1985, 1981, 1975, 1970, 1965, 1961, 1955, 1945, 1940, 1935, 1931, 1926, 1920
331 COTA	2020, 2017, 2014, 2010, 2005, 2002, 2000, 1995, 1992, 1990, 1985, 1981, 1975, 1970, 1965, 1961, 1955, 1951, 1945, 1935, 1931, 1926, 1920
331 COTA	2020, 2017, 2014, 2010, 2005, 2002, 2000, 1995, 1992, 1990, 1985, 1981, 1975, 1970, 1961, 1955, 1951, 1945, 1940, 1935, 1931, 1926, 1920
331 COTA ST	2020, 2017, 2014, 2010, 2005, 2002, 2000, 1995, 1992, 1990, 1985, 1981, 1975, 1965, 1961, 1955, 1951, 1945, 1940, 1935, 1931, 1926, 1920
331 COTA ST	2020, 2017, 2014, 2010, 2005, 2002, 2000, 1995, 1992, 1990, 1985, 1981, 1970, 1965, 1961, 1955, 1951, 1945, 1940, 1935, 1931, 1926, 1920
331 COTA ST	2020, 2017, 2014, 2010, 2005, 2000, 1995, 1992, 1990, 1985, 1981, 1975, 1970, 1965, 1961, 1955, 1951, 1945, 1940, 1935, 1931, 1926, 1920
331 COTA ST	2020, 2017, 2014, 2010, 2005, 2002, 2000, 1995, 1992, 1985, 1981, 1975, 1970, 1965, 1961, 1955, 1951, 1945, 1940, 1935, 1931, 1926, 1920
331 W COTA ST	2020, 2014, 2010, 2005, 2002, 2000, 1995, 1992, 1990, 1985, 1981, 1975, 1970, 1965, 1961, 1955, 1951, 1945, 1940, 1935, 1931, 1926, 1920
331 W COTA ST	2017, 2014, 2010, 2005, 2002, 2000, 1995, 1992, 1990, 1985, 1981, 1975, 1970, 1965, 1961, 1955, 1951, 1945, 1940, 1935, 1931, 1926, 1920
331 W COTA ST	2020, 2017, 2014, 2010, 2002, 2000, 1995, 1992, 1990, 1985, 1981, 1975, 1970, 1965, 1961, 1955, 1951, 1945, 1940, 1935, 1931, 1926, 1920
331 W COTA ST	2020, 2017, 2010, 2005, 2002, 2000, 1995, 1992, 1990, 1985, 1981, 1975, 1970, 1965, 1961, 1955, 1951, 1945, 1940, 1935, 1931, 1926, 1920
331 W COTA ST	2020, 2017, 2014, 2005, 2002, 2000, 1995, 1992, 1990, 1985, 1981, 1975, 1970, 1965, 1961, 1955, 1951, 1945, 1940, 1935, 1931, 1926, 1920
331 W COTA ST	2020, 2017, 2014, 2010, 2005, 2002, 2000, 1992, 1990, 1985, 1981, 1975, 1970, 1965, 1961, 1955, 1951, 1945, 1940, 1935, 1931, 1926, 1920
331 W COTA ST	2020, 2017, 2014, 2010, 2005, 2002, 1995, 1992, 1990, 1985, 1981, 1975, 1970, 1965, 1961, 1955, 1951, 1945, 1940, 1935, 1931, 1926, 1920
332 BATH ST	2020, 2017, 2014, 2010, 2005, 2002, 2000, 1995, 1992, 1990, 1985, 1981, 1975, 1970, 1965, 1961, 1955, 1951, 1945, 1940, 1935, 1931, 1926
332 BATH ST	2020, 2017, 2014, 2010, 2005, 2002, 2000, 1995, 1992, 1990, 1985, 1981, 1975, 1970, 1965, 1961, 1955, 1951, 1945, 1940, 1931, 1926, 1920

Docusign Envelope ID: 3773F87A-0B89-4932-BA2C-CA8383B3EEAD

FINDINGS

Address Researched	Address Not Identified in Research Source
332 BATH ST	2020, 2017, 2014, 2010, 2005, 2002, 2000, 1995, 1992, 1990, 1985, 1981, 1975, 1970, 1965, 1961, 1955, 1951, 1945, 1940, 1935, 1926, 1920
332 BATH ST	2020, 2017, 2014, 2010, 2005, 2002, 2000, 1995, 1992, 1990, 1985, 1981, 1975, 1970, 1965, 1961, 1955, 1951, 1945, 1935, 1931, 1926, 1920
332 BATH ST	2020, 2017, 2014, 2010, 2005, 2002, 2000, 1995, 1992, 1990, 1985, 1981, 1975, 1970, 1965, 1961, 1955, 1951, 1940, 1935, 1931, 1926, 1920
332 COTA	2020, 2017, 2014, 2010, 2005, 2002, 2000, 1995, 1992, 1990, 1985, 1981, 1975, 1970, 1965, 1961, 1955, 1951, 1940, 1935, 1931, 1926, 1920
332 COTA	2020, 2017, 2014, 2010, 2005, 2002, 2000, 1995, 1992, 1990, 1985, 1981, 1975, 1970, 1965, 1961, 1955, 1945, 1940, 1935, 1931, 1926, 1920
332 COTA	2020, 2017, 2014, 2010, 2005, 2002, 2000, 1995, 1992, 1990, 1985, 1981, 1975, 1970, 1965, 1961, 1955, 1951, 1945, 1940, 1935, 1926, 1920
332 COTA	2020, 2017, 2014, 2010, 2005, 2002, 2000, 1995, 1992, 1990, 1985, 1981, 1975, 1970, 1965, 1961, 1955, 1951, 1945, 1935, 1931, 1926, 1920
332 COTA	2020, 2017, 2014, 2010, 2005, 2002, 2000, 1995, 1992, 1990, 1985, 1981, 1975, 1970, 1961, 1955, 1951, 1945, 1940, 1935, 1931, 1926, 1920
332 COTA ST	2020, 2017, 2014, 2010, 2005, 2002, 2000, 1995, 1992, 1990, 1985, 1981, 1970, 1965, 1961, 1955, 1951, 1945, 1940, 1935, 1931, 1926, 1920
332 COTA ST	2020, 2017, 2014, 2010, 2005, 2002, 2000, 1995, 1992, 1990, 1985, 1981, 1975, 1965, 1961, 1955, 1951, 1945, 1940, 1935, 1931, 1926, 1920
332 COTA ST	2020, 2017, 2014, 2010, 2005, 2000, 1995, 1992, 1990, 1985, 1981, 1975, 1970, 1965, 1961, 1955, 1951, 1945, 1940, 1935, 1931, 1926, 1920
332 COTA ST	2020, 2017, 2014, 2010, 2005, 2002, 2000, 1995, 1992, 1990, 1985, 1981, 1975, 1970, 1965, 1961, 1955, 1951, 1945, 1940, 1931, 1926, 1920
332 COTA ST	2020, 2017, 2014, 2010, 2005, 2002, 2000, 1995, 1992, 1990, 1985, 1981, 1975, 1970, 1965, 1961, 1955, 1951, 1945, 1940, 1935, 1931, 1920
332 COTA ST	2020, 2017, 2014, 2010, 2005, 2002, 2000, 1995, 1992, 1990, 1985, 1981, 1975, 1970, 1965, 1961, 1955, 1951, 1945, 1940, 1935, 1931, 1926
332 W COTA ST	2017, 2014, 2010, 2005, 2002, 2000, 1995, 1992, 1990, 1985, 1981, 1975, 1970, 1965, 1961, 1955, 1951, 1945, 1940, 1935, 1931, 1926, 1920
332 W COTA ST	2020, 2014, 2010, 2005, 2002, 2000, 1995, 1992, 1990, 1985, 1981, 1975, 1970, 1965, 1961, 1955, 1951, 1945, 1940, 1935, 1931, 1926, 1920
332 W COTA ST	2020, 2017, 2014, 2005, 2002, 2000, 1995, 1992, 1990, 1985, 1981, 1975, 1970, 1965, 1961, 1955, 1951, 1945, 1940, 1935, 1931, 1926, 1920
332 W COTA ST	2020, 2017, 2010, 2005, 2002, 2000, 1995, 1992, 1990, 1985, 1981, 1975, 1970, 1965, 1961, 1955, 1951, 1945, 1940, 1935, 1931, 1926, 1920
332 W COTA ST	2020, 2017, 2014, 2010, 2002, 2000, 1995, 1992, 1990, 1985, 1981, 1975, 1970, 1965, 1961, 1955, 1951, 1945, 1940, 1935, 1931, 1926, 1920
332 W COTA ST	2020, 2017, 2014, 2010, 2005, 2002, 1995, 1992, 1990, 1985, 1981, 1975, 1970, 1965, 1961, 1955, 1951, 1945, 1940, 1935, 1931, 1926, 1920
332 W COTA ST	2020, 2017, 2014, 2010, 2005, 2002, 2000, 1992, 1990, 1985, 1981, 1975, 1970, 1965, 1961, 1955, 1951, 1945, 1940, 1935, 1931, 1926, 1920
333 COTA	2020, 2017, 2014, 2010, 2005, 2002, 2000, 1995, 1992, 1990, 1985, 1981, 1975, 1970, 1965, 1961, 1955, 1951, 1945, 1935, 1931, 1926, 1920

Docusign Envelope ID: 3773F87A-0B89-4932-BA2C-CA8383B3EEAD

FINDINGS

Address Researched	Address Not Identified in Research Source
333 COTA	2020, 2017, 2014, 2010, 2005, 2002, 2000, 1995, 1992, 1990, 1985, 1981, 1975, 1970, 1965, 1961, 1955, 1951, 1945, 1940, 1935, 1926, 1920
333 COTA	2020, 2017, 2014, 2010, 2005, 2002, 2000, 1995, 1992, 1990, 1985, 1981, 1975, 1970, 1965, 1961, 1955, 1945, 1940, 1935, 1931, 1926, 1920
333 COTA	2020, 2017, 2014, 2010, 2005, 2002, 2000, 1995, 1992, 1990, 1985, 1981, 1975, 1970, 1961, 1955, 1951, 1945, 1940, 1935, 1931, 1926, 1920
333 COTA ST	2020, 2017, 2014, 2010, 2005, 2002, 2000, 1995, 1992, 1990, 1985, 1981, 1975, 1965, 1961, 1955, 1951, 1945, 1940, 1935, 1931, 1926, 1920
333 COTA ST	2020, 2017, 2014, 2010, 2005, 2002, 2000, 1995, 1992, 1990, 1985, 1981, 1970, 1965, 1961, 1955, 1951, 1945, 1940, 1935, 1931, 1926, 1920
333 COTA ST	2020, 2017, 2014, 2010, 2005, 2000, 1995, 1992, 1990, 1985, 1981, 1975, 1970, 1965, 1961, 1955, 1951, 1945, 1940, 1935, 1931, 1926, 1920
333 COTA ST	2020, 2017, 2014, 2010, 2005, 2002, 2000, 1995, 1992, 1985, 1981, 1975, 1970, 1965, 1961, 1955, 1951, 1945, 1940, 1935, 1931, 1926, 1920
333 COTA ST	2020, 2017, 2014, 2010, 2005, 2002, 2000, 1995, 1992, 1990, 1985, 1981, 1975, 1970, 1965, 1961, 1955, 1951, 1945, 1940, 1931, 1926, 1920
333 COTA ST	2020, 2017, 2014, 2010, 2005, 2002, 2000, 1995, 1992, 1990, 1985, 1981, 1975, 1970, 1965, 1961, 1955, 1951, 1945, 1940, 1935, 1931, 1926
333 COTA ST	2020, 2017, 2014, 2010, 2005, 2002, 2000, 1995, 1992, 1990, 1985, 1981, 1975, 1970, 1965, 1961, 1955, 1951, 1945, 1940, 1935, 1931, 1920
333 W COTA ST	2020, 2017, 2014, 2010, 2002, 2000, 1995, 1992, 1990, 1985, 1981, 1975, 1970, 1965, 1961, 1955, 1951, 1945, 1940, 1935, 1931, 1926, 1920
333 W COTA ST	2020, 2017, 2010, 2005, 2002, 2000, 1995, 1992, 1990, 1985, 1981, 1975, 1970, 1965, 1961, 1955, 1951, 1945, 1940, 1935, 1931, 1926, 1920
333 W COTA ST	2020, 2017, 2014, 2005, 2002, 2000, 1995, 1992, 1990, 1985, 1981, 1975, 1970, 1965, 1961, 1955, 1951, 1945, 1940, 1935, 1931, 1926, 1920
333 W COTA ST	2020, 2017, 2014, 2010, 2005, 2002, 2000, 1992, 1990, 1985, 1981, 1975, 1970, 1965, 1961, 1955, 1951, 1945, 1940, 1935, 1931, 1926, 1920
333 W COTA ST	2020, 2017, 2014, 2010, 2005, 2002, 1995, 1992, 1990, 1985, 1981, 1975, 1970, 1965, 1961, 1955, 1951, 1945, 1940, 1935, 1931, 1926, 1920
333 W COTA ST	2020, 2017, 2014, 2010, 2005, 2002, 2000, 1995, 1990, 1985, 1981, 1975, 1970, 1965, 1961, 1955, 1951, 1945, 1940, 1935, 1931, 1926, 1920
334 BATH ST	2020, 2017, 2014, 2010, 2005, 2002, 2000, 1995, 1992, 1990, 1985, 1981, 1975, 1970, 1965, 1961, 1955, 1951, 1945, 1940, 1935, 1931, 1926
334 BATH ST	2020, 2017, 2014, 2010, 2005, 2002, 2000, 1995, 1992, 1990, 1985, 1981, 1975, 1970, 1965, 1961, 1955, 1951, 1945, 1940, 1931, 1926, 1920
334 BATH ST	2020, 2017, 2014, 2010, 2005, 2002, 2000, 1995, 1992, 1990, 1985, 1981, 1975, 1970, 1965, 1961, 1955, 1951, 1945, 1940, 1935, 1926, 1920
334 BATH ST	2020, 2017, 2014, 2010, 2005, 2002, 2000, 1995, 1992, 1990, 1985, 1981, 1975, 1970, 1965, 1961, 1955, 1951, 1945, 1935, 1931, 1926, 1920
334 BATH ST	2020, 2017, 2014, 2010, 2005, 2002, 2000, 1995, 1992, 1990, 1985, 1981, 1975, 1970, 1965, 1961, 1955, 1951, 1940, 1935, 1931, 1926, 1920
334 BATH ST	2020, 2017, 2014, 2010, 2005, 2002, 2000, 1995, 1992, 1990, 1985, 1981, 1975, 1970, 1965, 1961, 1951, 1945, 1940, 1935, 1931, 1926, 1920

Docusign Envelope ID: 3773F87A-0B89-4932-BA2C-CA8383B3EEAD

FINDINGS

Address Researched	Address Not Identified in Research Source
334 BATH ST	2020, 2017, 2014, 2010, 2005, 2002, 2000, 1995, 1992, 1990, 1985, 1981, 1975, 1970, 1965, 1961, 1955, 1945, 1940, 1935, 1931, 1926, 1920
334 HALEY RD	2020, 2017, 2014, 2010, 2005, 2002, 2000, 1995, 1992, 1990, 1985, 1981, 1975, 1970, 1965, 1961, 1955, 1945, 1940, 1935, 1931, 1926, 1920
334 HALEY ST	2020, 2017, 2014, 2010, 2005, 2002, 2000, 1995, 1992, 1990, 1985, 1981, 1975, 1970, 1965, 1961, 1955, 1951, 1940, 1935, 1931, 1926, 1920
334 HALEY ST	2020, 2017, 2014, 2010, 2005, 2002, 2000, 1995, 1992, 1990, 1985, 1981, 1975, 1970, 1965, 1955, 1951, 1945, 1940, 1935, 1931, 1926, 1920
334 HALEY ST	2020, 2017, 2014, 2010, 2005, 2002, 2000, 1995, 1992, 1990, 1985, 1981, 1975, 1970, 1965, 1961, 1955, 1951, 1945, 1935, 1931, 1926, 1920
336 COTA	2020, 2017, 2014, 2010, 2005, 2002, 2000, 1995, 1992, 1990, 1985, 1981, 1975, 1970, 1965, 1961, 1955, 1951, 1940, 1935, 1931, 1926, 1920
336 COTA	2020, 2017, 2014, 2010, 2005, 2002, 2000, 1995, 1992, 1990, 1985, 1981, 1975, 1970, 1965, 1961, 1955, 1945, 1940, 1935, 1931, 1926, 1920
336 COTA	2020, 2017, 2014, 2010, 2005, 2002, 2000, 1995, 1992, 1990, 1985, 1981, 1975, 1970, 1965, 1961, 1955, 1951, 1945, 1940, 1935, 1926, 1920
336 COTA	2020, 2017, 2014, 2010, 2005, 2002, 2000, 1995, 1992, 1990, 1985, 1981, 1975, 1970, 1965, 1961, 1955, 1951, 1945, 1935, 1931, 1926, 1920
336 COTA ST	2020, 2017, 2014, 2010, 2005, 2002, 2000, 1995, 1992, 1990, 1985, 1981, 1975, 1970, 1965, 1961, 1955, 1951, 1945, 1940, 1931, 1926, 1920
336 COTA ST	2020, 2017, 2014, 2010, 2005, 2000, 1995, 1992, 1990, 1985, 1981, 1975, 1970, 1965, 1961, 1955, 1951, 1945, 1940, 1935, 1931, 1926, 1920
336 COTA ST	2020, 2017, 2014, 2010, 2005, 2002, 2000, 1995, 1992, 1990, 1985, 1981, 1970, 1965, 1961, 1955, 1951, 1945, 1940, 1935, 1931, 1926, 1920
336 COTA ST	2020, 2017, 2014, 2010, 2005, 2002, 2000, 1995, 1992, 1990, 1985, 1981, 1975, 1965, 1961, 1955, 1951, 1945, 1940, 1935, 1931, 1926, 1920
336 COTA ST	2020, 2017, 2014, 2010, 2005, 2002, 2000, 1995, 1992, 1990, 1985, 1981, 1975, 1970, 1965, 1961, 1955, 1951, 1945, 1940, 1935, 1931, 1920
336 W COTA ST	2020, 2014, 2010, 2005, 2002, 2000, 1995, 1992, 1990, 1985, 1981, 1975, 1970, 1965, 1961, 1955, 1951, 1945, 1940, 1935, 1931, 1926, 1920
336 W COTA ST	2017, 2014, 2010, 2005, 2002, 2000, 1995, 1992, 1990, 1985, 1981, 1975, 1970, 1965, 1961, 1955, 1951, 1945, 1940, 1935, 1931, 1926, 1920
336 W COTA ST	2020, 2017, 2014, 2005, 2002, 2000, 1995, 1992, 1990, 1985, 1981, 1975, 1970, 1965, 1961, 1955, 1951, 1945, 1940, 1935, 1931, 1926, 1920
336 W COTA ST	2020, 2017, 2010, 2005, 2002, 2000, 1995, 1992, 1990, 1985, 1981, 1975, 1970, 1965, 1961, 1955, 1951, 1945, 1940, 1935, 1931, 1926, 1920
336 W COTA ST	2020, 2017, 2014, 2010, 2005, 2002, 2000, 1995, 1990, 1985, 1981, 1975, 1970, 1965, 1961, 1955, 1951, 1945, 1940, 1935, 1931, 1926, 1920
336 W COTA ST	2020, 2017, 2014, 2010, 2005, 2002, 1995, 1992, 1990, 1985, 1981, 1975, 1970, 1965, 1961, 1955, 1951, 1945, 1940, 1935, 1931, 1926, 1920
401 BATH ST	2020, 2017, 2014, 2010, 2005, 2002, 2000, 1995, 1992, 1990, 1985, 1981, 1975, 1970, 1965, 1961, 1955, 1951, 1945, 1940, 1935, 1931, 1926
401 BATH ST	2020, 2017, 2014, 2010, 2005, 2002, 2000, 1995, 1992, 1990, 1985, 1981, 1975, 1970, 1965, 1961, 1955, 1951, 1945, 1940, 1931, 1926, 1920

Docusign Envelope ID: 3773F87A-0B89-4932-BA2C-CA8383B3EEAD

FINDINGS

Address Researched	Address Not Identified in Research Source
401 BATH ST	2020, 2017, 2014, 2010, 2005, 2002, 2000, 1995, 1992, 1990, 1985, 1981, 1975, 1970, 1965, 1961, 1955, 1951, 1945, 1940, 1935, 1926, 1920
401 BATH ST	2020, 2017, 2014, 2010, 2005, 2002, 2000, 1995, 1992, 1990, 1985, 1981, 1975, 1970, 1965, 1961, 1955, 1951, 1945, 1935, 1931, 1926, 1920
401 BATH ST	2020, 2017, 2014, 2010, 2005, 2002, 2000, 1995, 1992, 1990, 1985, 1981, 1975, 1970, 1965, 1961, 1955, 1945, 1940, 1935, 1931, 1926, 1920
401 BATH ST	2020, 2017, 2014, 2010, 2005, 2002, 2000, 1995, 1992, 1990, 1985, 1981, 1975, 1970, 1965, 1961, 1951, 1945, 1940, 1935, 1931, 1926, 1920
528 BATH ST	2020, 2017, 2014, 2010, 2005, 2002, 2000, 1995, 1992, 1990, 1985, 1981, 1975, 1970, 1965, 1961, 1955, 1951, 1945, 1940, 1935, 1931, 1926
528 DE LA VINA ST	2020, 2017, 2014, 2010, 2005, 2002, 2000, 1995, 1992, 1990, 1985, 1981, 1975, 1970, 1965, 1961, 1955, 1951, 1945, 1940, 1935, 1926, 1920
529 CASTILLO	2020, 2017, 2014, 2010, 2005, 2002, 2000, 1995, 1992, 1990, 1985, 1981, 1975, 1970, 1965, 1961, 1955, 1951, 1945, 1940, 1935, 1926, 1920
529 CASTILLO ST	2020, 2017, 2014, 2010, 2005, 2002, 2000, 1995, 1992, 1990, 1985, 1981, 1975, 1970, 1965, 1961, 1955, 1951, 1945, 1940, 1935, 1931, 1920
529 CASTILLO ST	2020, 2017, 2014, 2010, 2005, 2002, 2000, 1995, 1992, 1990, 1985, 1981, 1975, 1970, 1965, 1961, 1955, 1951, 1945, 1940, 1931, 1926, 1920
529 CASTILLO ST	2020, 2017, 2014, 2010, 2005, 2002, 2000, 1995, 1992, 1990, 1985, 1981, 1975, 1970, 1965, 1961, 1955, 1951, 1940, 1935, 1931, 1926, 1920
529 CASTILLO ST	2020, 2017, 2014, 2010, 2005, 2002, 2000, 1995, 1992, 1990, 1985, 1981, 1975, 1970, 1965, 1961, 1955, 1951, 1945, 1935, 1931, 1926, 1920
529 CASTILLO ST	2020, 2017, 2014, 2010, 2005, 2002, 2000, 1995, 1992, 1990, 1985, 1981, 1975, 1970, 1965, 1961, 1955, 1951, 1945, 1940, 1935, 1931, 1926
529 DE LA VINA	2020, 2017, 2014, 2010, 2005, 2002, 2000, 1995, 1992, 1990, 1985, 1981, 1975, 1970, 1965, 1961, 1955, 1951, 1945, 1940, 1935, 1931, 1926
529 DE LA VINA ST	2020, 2017, 2014, 2010, 2005, 2002, 2000, 1995, 1992, 1990, 1985, 1981, 1975, 1970, 1965, 1961, 1955, 1951, 1945, 1940, 1935, 1931, 1920
529 DE LA VINA ST	2020, 2017, 2014, 2010, 2005, 2002, 2000, 1995, 1992, 1990, 1985, 1981, 1975, 1970, 1965, 1961, 1955, 1951, 1945, 1940, 1935, 1926, 1920
529 DE LA VINA ST	2020, 2017, 2014, 2010, 2005, 2002, 2000, 1995, 1992, 1990, 1985, 1981, 1975, 1970, 1965, 1961, 1955, 1951, 1945, 1940, 1931, 1926, 1920
529 DE LA VINA ST	2020, 2017, 2014, 2010, 2005, 2002, 2000, 1995, 1992, 1990, 1985, 1981, 1975, 1970, 1965, 1961, 1955, 1951, 1945, 1935, 1931, 1926, 1920
529 DE LA VINA ST	2020, 2017, 2014, 2010, 2005, 2002, 2000, 1995, 1992, 1990, 1985, 1981, 1975, 1970, 1965, 1955, 1951, 1945, 1940, 1935, 1931, 1926, 1920
529 DE LA VINA ST	2020, 2017, 2014, 2010, 2005, 2002, 2000, 1995, 1992, 1990, 1985, 1981, 1975, 1970, 1961, 1955, 1951, 1945, 1940, 1935, 1931, 1926, 1920
529 DE LA VINA ST	2020, 2017, 2014, 2010, 2005, 2002, 2000, 1995, 1992, 1990, 1985, 1981, 1975, 1965, 1961, 1955, 1951, 1945, 1940, 1935, 1931, 1926, 1920
529 DE LA VINA ST	2020, 2017, 2014, 2010, 2005, 2002, 2000, 1995, 1992, 1990, 1985, 1981, 1970, 1965, 1961, 1955, 1951, 1945, 1940, 1935, 1931, 1926, 1920
529 DE LA VINA ST	2020, 2017, 2014, 2010, 2005, 2002, 2000, 1995, 1992, 1990, 1985, 1981, 1975, 1970, 1965, 1961, 1955, 1951, 1940, 1935, 1931, 1926, 1920

Docusign Envelope ID: 3773F87A-0B89-4932-BA2C-CA8383B3EEAD

FINDINGS

Address Researched	Address Not Identified in Research Source
529 DE LA VINA ST	2020, 2017, 2014, 2010, 2005, 2002, 2000, 1995, 1992, 1990, 1985, 1981, 1975, 1970, 1965, 1961, 1951, 1945, 1940, 1935, 1931, 1926, 1920
529 DE LA VINA ST	2020, 2017, 2014, 2010, 2005, 2002, 2000, 1995, 1992, 1990, 1985, 1981, 1975, 1970, 1965, 1961, 1955, 1945, 1940, 1935, 1931, 1926, 1920
529 DE LA VINA ST	2020, 2014, 2010, 2005, 2002, 2000, 1995, 1992, 1990, 1985, 1981, 1975, 1970, 1965, 1961, 1955, 1951, 1945, 1940, 1935, 1931, 1926, 1920
529 DE LA VINA ST	2020, 2017, 2014, 2010, 2002, 2000, 1995, 1992, 1990, 1985, 1981, 1975, 1970, 1965, 1961, 1955, 1951, 1945, 1940, 1935, 1931, 1926, 1920
529 DE LA VINA ST	2020, 2017, 2014, 2005, 2002, 2000, 1995, 1992, 1990, 1985, 1981, 1975, 1970, 1965, 1961, 1955, 1951, 1945, 1940, 1935, 1931, 1926, 1920
529 DE LA VINA ST	2020, 2017, 2010, 2005, 2002, 2000, 1995, 1992, 1990, 1985, 1981, 1975, 1970, 1965, 1961, 1955, 1951, 1945, 1940, 1935, 1931, 1926, 1920
529 DE LA VINA ST	2020, 2017, 2014, 2010, 2005, 2002, 2000, 1992, 1990, 1985, 1981, 1975, 1970, 1965, 1961, 1955, 1951, 1945, 1940, 1935, 1931, 1926, 1920
529 DE LA VINA ST	2020, 2017, 2014, 2010, 2005, 2002, 1995, 1992, 1990, 1985, 1981, 1975, 1970, 1965, 1961, 1955, 1951, 1945, 1940, 1935, 1931, 1926, 1920
529 DE LA VINA ST	2020, 2017, 2014, 2010, 2005, 2000, 1995, 1992, 1990, 1985, 1981, 1975, 1970, 1965, 1961, 1955, 1951, 1945, 1940, 1935, 1931, 1926, 1920
529 DE LA VINA ST	2020, 2017, 2014, 2010, 2005, 2002, 2000, 1995, 1992, 1990, 1981, 1975, 1970, 1965, 1961, 1955, 1951, 1945, 1940, 1935, 1931, 1926, 1920
529 DE LA VINA ST	2020, 2017, 2014, 2010, 2005, 2002, 2000, 1995, 1992, 1990, 1985, 1975, 1970, 1965, 1961, 1955, 1951, 1945, 1940, 1935, 1931, 1926, 1920
529 DE LA VINA ST	2020, 2017, 2014, 2010, 2005, 2002, 2000, 1995, 1990, 1985, 1981, 1975, 1970, 1965, 1961, 1955, 1951, 1945, 1940, 1935, 1931, 1926, 1920
529 DE LA VINA ST	2020, 2017, 2014, 2010, 2005, 2002, 2000, 1995, 1992, 1985, 1981, 1975, 1970, 1965, 1961, 1955, 1951, 1945, 1940, 1935, 1931, 1926, 1920
530 CASTILLO	2020, 2017, 2014, 2010, 2005, 2002, 2000, 1995, 1992, 1990, 1985, 1981, 1975, 1970, 1961, 1955, 1951, 1945, 1940, 1935, 1931, 1926, 1920
530 CASTILLO ST	2020, 2017, 2014, 2010, 2005, 2002, 2000, 1995, 1992, 1990, 1985, 1981, 1975, 1970, 1965, 1961, 1951, 1945, 1940, 1935, 1931, 1926, 1920
530 CASTILLO ST	2020, 2017, 2014, 2010, 2005, 2002, 2000, 1995, 1992, 1990, 1985, 1981, 1975, 1970, 1965, 1955, 1951, 1945, 1940, 1935, 1931, 1926, 1920
530 CASTILLO ST	2020, 2017, 2014, 2010, 2005, 2002, 2000, 1995, 1992, 1990, 1985, 1981, 1975, 1965, 1961, 1955, 1951, 1945, 1940, 1935, 1931, 1926, 1920
530 CASTILLO ST	2020, 2017, 2014, 2010, 2002, 2000, 1995, 1992, 1990, 1985, 1981, 1975, 1970, 1965, 1961, 1955, 1951, 1945, 1940, 1935, 1931, 1926, 1920
530 CASTILLO ST	2020, 2017, 2014, 2010, 2005, 2000, 1995, 1992, 1990, 1985, 1981, 1975, 1970, 1965, 1961, 1955, 1951, 1945, 1940, 1935, 1931, 1926, 1920
530 CASTILLO ST	2020, 2017, 2014, 2010, 2005, 2002, 2000, 1995, 1992, 1990, 1985, 1975, 1970, 1965, 1961, 1955, 1951, 1945, 1940, 1935, 1931, 1926, 1920
530 CASTILLO ST	2020, 2017, 2014, 2010, 2005, 2002, 2000, 1995, 1992, 1985, 1981, 1975, 1970, 1965, 1961, 1955, 1951, 1945, 1940, 1935, 1931, 1926, 1920
530 CASTILLO ST	2020, 2017, 2010, 2005, 2002, 2000, 1995, 1992, 1990, 1985, 1981, 1975, 1970, 1965, 1961, 1955, 1951, 1945, 1940, 1935, 1931, 1926, 1920

Docusign Envelope ID: 3773F87A-0B89-4932-BA2C-CA8383B3EEAD

FINDINGS

Address Researched	Address Not Identified in Research Source
530 CASTILLO ST	2020, 2017, 2014, 2010, 2005, 2002, 2000, 1992, 1990, 1985, 1981, 1975, 1970, 1965, 1961, 1955, 1951, 1945, 1940, 1935, 1931, 1926, 1920
530 CASTILLO ST	2020, 2017, 2014, 2010, 2005, 2002, 2000, 1995, 1990, 1985, 1981, 1975, 1970, 1965, 1961, 1955, 1951, 1945, 1940, 1935, 1931, 1926, 1920
530 CASTILLO ST	2020, 2017, 2014, 2010, 2005, 2002, 2000, 1995, 1992, 1990, 1985, 1981, 1975, 1970, 1965, 1961, 1955, 1951, 1945, 1935, 1931, 1926, 1920
530 CASTILLO ST	2020, 2017, 2014, 2010, 2005, 2002, 2000, 1995, 1992, 1990, 1985, 1981, 1975, 1970, 1965, 1961, 1955, 1951, 1940, 1935, 1931, 1926, 1920
530 CASTILLO ST	2020, 2017, 2014, 2010, 2005, 2002, 2000, 1995, 1992, 1990, 1981, 1975, 1970, 1965, 1961, 1955, 1951, 1945, 1940, 1935, 1931, 1926, 1920
530 CASTILLO ST	2020, 2017, 2014, 2010, 2005, 2002, 2000, 1995, 1992, 1990, 1985, 1981, 1975, 1970, 1965, 1961, 1955, 1945, 1940, 1935, 1931, 1926, 1920
530 CASTILLO ST	2020, 2017, 2014, 2005, 2002, 2000, 1995, 1992, 1990, 1985, 1981, 1975, 1970, 1965, 1961, 1955, 1951, 1945, 1940, 1935, 1931, 1926, 1920
531 DE LA VINA ST	2020, 2017, 2014, 2010, 2005, 2002, 2000, 1995, 1992, 1990, 1985, 1981, 1975, 1970, 1965, 1961, 1955, 1951, 1945, 1940, 1935, 1926, 1920
531 DE LA VINA ST	2020, 2017, 2014, 2010, 2005, 2002, 2000, 1995, 1992, 1990, 1985, 1981, 1975, 1970, 1965, 1961, 1955, 1951, 1945, 1940, 1935, 1931, 1920
532 BATH	2020, 2017, 2014, 2010, 2005, 2002, 2000, 1995, 1992, 1990, 1985, 1981, 1975, 1970, 1961, 1955, 1951, 1945, 1940, 1935, 1931, 1926, 1920
532 BATH ST	2017, 2014, 2010, 2005, 2002, 2000, 1995, 1992, 1990, 1985, 1981, 1975, 1970, 1965, 1961, 1955, 1951, 1945, 1940, 1935, 1931, 1926, 1920
532 BATH ST	2020, 2017, 2014, 2005, 2002, 2000, 1995, 1992, 1990, 1985, 1981, 1975, 1970, 1965, 1961, 1955, 1951, 1945, 1940, 1935, 1931, 1926, 1920
532 BATH ST	2020, 2017, 2010, 2005, 2002, 2000, 1995, 1992, 1990, 1985, 1981, 1975, 1970, 1965, 1961, 1955, 1951, 1945, 1940, 1935, 1931, 1926, 1920
532 BATH ST	2020, 2014, 2010, 2005, 2002, 2000, 1995, 1992, 1990, 1985, 1981, 1975, 1970, 1965, 1961, 1955, 1951, 1945, 1940, 1935, 1931, 1926, 1920
532 BATH ST	2020, 2017, 2014, 2010, 2005, 2002, 2000, 1992, 1990, 1985, 1981, 1975, 1970, 1965, 1961, 1955, 1951, 1945, 1940, 1935, 1931, 1926, 1920
532 BATH ST	2020, 2017, 2014, 2010, 2005, 2002, 1995, 1992, 1990, 1985, 1981, 1975, 1970, 1965, 1961, 1955, 1951, 1945, 1940, 1935, 1931, 1926, 1920
532 BATH ST	2020, 2017, 2014, 2010, 2005, 2002, 2000, 1995, 1992, 1990, 1981, 1975, 1970, 1965, 1961, 1955, 1951, 1945, 1940, 1935, 1931, 1926, 1920
532 BATH ST	2020, 2017, 2014, 2010, 2002, 2000, 1995, 1992, 1990, 1985, 1981, 1975, 1970, 1965, 1961, 1955, 1951, 1945, 1940, 1935, 1931, 1926, 1920
532 BATH ST	2020, 2017, 2014, 2010, 2005, 2000, 1995, 1992, 1990, 1985, 1981, 1975, 1970, 1965, 1961, 1955, 1951, 1945, 1940, 1935, 1931, 1926, 1920
532 BATH ST	2020, 2017, 2014, 2010, 2005, 2002, 2000, 1995, 1990, 1985, 1981, 1975, 1970, 1965, 1961, 1955, 1951, 1945, 1940, 1935, 1931, 1926, 1920
532 BATH ST	2020, 2017, 2014, 2010, 2005, 2002, 2000, 1995, 1992, 1990, 1985, 1981, 1975, 1970, 1965, 1961, 1955, 1945, 1940, 1935, 1931, 1926, 1920
532 BATH ST	2020, 2017, 2014, 2010, 2005, 2002, 2000, 1995, 1992, 1990, 1985, 1981, 1975, 1970, 1965, 1961, 1951, 1945, 1940, 1935, 1931, 1926, 1920

Docusign Envelope ID: 3773F87A-0B89-4932-BA2C-CA8383B3EEAD

FINDINGS

Address Researched	Address Not Identified in Research Source
532 BATH ST	2020, 2017, 2014, 2010, 2005, 2002, 2000, 1995, 1992, 1990, 1985, 1975, 1970, 1965, 1961, 1955, 1951, 1945, 1940, 1935, 1931, 1926, 1920
532 BATH ST	2020, 2017, 2014, 2010, 2005, 2002, 2000, 1995, 1992, 1990, 1985, 1981, 1970, 1965, 1961, 1955, 1951, 1945, 1940, 1935, 1931, 1926, 1920
532 BATH ST	2020, 2017, 2014, 2010, 2005, 2002, 2000, 1995, 1992, 1990, 1985, 1981, 1975, 1965, 1961, 1955, 1951, 1945, 1940, 1935, 1931, 1926, 1920
532 BATH ST	2020, 2017, 2014, 2010, 2005, 2002, 2000, 1995, 1992, 1990, 1985, 1981, 1975, 1970, 1965, 1955, 1951, 1945, 1940, 1935, 1931, 1926, 1920
532 BATH ST	2020, 2017, 2014, 2010, 2005, 2002, 2000, 1995, 1992, 1990, 1985, 1981, 1975, 1970, 1965, 1961, 1955, 1951, 1940, 1935, 1931, 1926, 1920
532 BATH ST	2020, 2017, 2014, 2010, 2005, 2002, 2000, 1995, 1992, 1990, 1985, 1981, 1975, 1970, 1965, 1961, 1955, 1951, 1945, 1935, 1931, 1926, 1920
532 BATH ST	2020, 2017, 2014, 2010, 2005, 2002, 2000, 1995, 1992, 1990, 1985, 1981, 1975, 1970, 1965, 1961, 1955, 1951, 1945, 1940, 1931, 1926, 1920
532 BATH ST	2020, 2017, 2014, 2010, 2005, 2002, 2000, 1995, 1992, 1990, 1985, 1981, 1975, 1970, 1965, 1961, 1955, 1951, 1945, 1940, 1935, 1926, 1920
532 BATH ST	2020, 2017, 2014, 2010, 2005, 2002, 2000, 1995, 1992, 1990, 1985, 1981, 1975, 1970, 1965, 1961, 1955, 1951, 1945, 1940, 1935, 1931, 1926
532 CASTILLO ST	2020, 2017, 2014, 2010, 2002, 2000, 1995, 1992, 1990, 1985, 1981, 1975, 1970, 1965, 1961, 1955, 1951, 1945, 1940, 1935, 1931, 1926, 1920
535 BATH	2020, 2017, 2014, 2010, 2005, 2002, 2000, 1995, 1992, 1990, 1985, 1981, 1975, 1970, 1961, 1955, 1951, 1945, 1940, 1935, 1931, 1926, 1920
535 BATH ST	2017, 2014, 2010, 2005, 2002, 2000, 1995, 1992, 1990, 1985, 1981, 1975, 1970, 1965, 1961, 1955, 1951, 1945, 1940, 1935, 1931, 1926, 1920
535 BATH ST	2020, 2014, 2010, 2005, 2002, 2000, 1995, 1992, 1990, 1985, 1981, 1975, 1970, 1965, 1961, 1955, 1951, 1945, 1940, 1935, 1931, 1926, 1920
535 BATH ST	2020, 2017, 2010, 2005, 2002, 2000, 1995, 1992, 1990, 1985, 1981, 1975, 1970, 1965, 1961, 1955, 1951, 1945, 1940, 1935, 1931, 1926, 1920
535 BATH ST	2020, 2017, 2014, 2005, 2002, 2000, 1995, 1992, 1990, 1985, 1981, 1975, 1970, 1965, 1961, 1955, 1951, 1945, 1940, 1935, 1931, 1926, 1920
535 BATH ST	2020, 2017, 2014, 2010, 2005, 2000, 1995, 1992, 1990, 1985, 1981, 1975, 1970, 1965, 1961, 1955, 1951, 1945, 1940, 1935, 1931, 1926, 1920
535 BATH ST	2020, 2017, 2014, 2010, 2002, 2000, 1995, 1992, 1990, 1985, 1981, 1975, 1970, 1965, 1961, 1955, 1951, 1945, 1940, 1935, 1931, 1926, 1920
535 BATH ST	2020, 2017, 2014, 2010, 2005, 2002, 2000, 1995, 1992, 1990, 1981, 1975, 1970, 1965, 1961, 1955, 1951, 1945, 1940, 1935, 1931, 1926, 1920
535 BATH ST	2020, 2017, 2014, 2010, 2005, 2002, 1995, 1992, 1990, 1985, 1981, 1975, 1970, 1965, 1961, 1955, 1951, 1945, 1940, 1935, 1931, 1926, 1920
535 BATH ST	2020, 2017, 2014, 2010, 2005, 2002, 2000, 1992, 1990, 1985, 1981, 1975, 1970, 1965, 1961, 1955, 1951, 1945, 1940, 1935, 1931, 1926, 1920
535 BATH ST	2020, 2017, 2014, 2010, 2005, 2002, 2000, 1995, 1992, 1990, 1985, 1981, 1975, 1970, 1965, 1955, 1951, 1945, 1940, 1935, 1931, 1926, 1920
535 BATH ST	2020, 2017, 2014, 2010, 2005, 2002, 2000, 1995, 1992, 1990, 1985, 1981, 1975, 1965, 1961, 1955, 1951, 1945, 1940, 1935, 1931, 1926, 1920

Docusign Envelope ID: 3773F87A-0B89-4932-BA2C-CA8383B3EEAD

FINDINGS

Address Researched	Address Not Identified in Research Source
535 BATH ST	2020, 2017, 2014, 2010, 2005, 2002, 2000, 1995, 1992, 1990, 1985, 1981, 1970, 1965, 1961, 1955, 1951, 1945, 1940, 1935, 1931, 1926, 1920
535 BATH ST	2020, 2017, 2014, 2010, 2005, 2002, 2000, 1995, 1992, 1990, 1985, 1975, 1970, 1965, 1961, 1955, 1951, 1945, 1940, 1935, 1931, 1926, 1920
535 BATH ST	2020, 2017, 2014, 2010, 2005, 2002, 2000, 1995, 1992, 1990, 1985, 1981, 1975, 1970, 1965, 1961, 1951, 1945, 1940, 1935, 1931, 1926, 1920
535 BATH ST	2020, 2017, 2014, 2010, 2005, 2002, 2000, 1995, 1992, 1990, 1985, 1981, 1975, 1970, 1965, 1961, 1955, 1945, 1940, 1935, 1931, 1926, 1920
535 BATH ST	2020, 2017, 2014, 2010, 2005, 2002, 2000, 1995, 1992, 1990, 1985, 1981, 1975, 1970, 1965, 1961, 1955, 1951, 1945, 1940, 1935, 1926, 1920
512 DE LN	2017, 2014, 2010, 2005, 2002, 2000, 1995, 1992, 1990, 1985, 1981, 1975, 1970, 1965, 1961, 1955, 1951, 1945, 1940, 1935, 1931, 1926, 1920
513 DE LA VINA	2020, 2017, 2014, 2010, 2005, 2002, 2000, 1995, 1992, 1990, 1985, 1981, 1975, 1970, 1965, 1961, 1955, 1951, 1945, 1940, 1935, 1931, 1926
513 DE LA VINA ST	2020, 2017, 2014, 2010, 2005, 2002, 2000, 1995, 1992, 1990, 1985, 1981, 1975, 1970, 1965, 1961, 1955, 1951, 1945, 1940, 1935, 1931, 1920
513 DE LA VINA ST	2020, 2017, 2014, 2010, 2005, 2002, 2000, 1995, 1992, 1990, 1985, 1981, 1975, 1970, 1965, 1961, 1955, 1951, 1945, 1940, 1935, 1926, 1920
513 DE LA VINA ST	2020, 2017, 2014, 2010, 2005, 2002, 2000, 1995, 1992, 1990, 1985, 1981, 1975, 1970, 1965, 1961, 1955, 1951, 1945, 1935, 1931, 1926, 1920
513 DE LA VINA ST	2020, 2017, 2014, 2010, 2005, 2002, 2000, 1995, 1992, 1990, 1985, 1981, 1975, 1970, 1965, 1961, 1955, 1951, 1945, 1940, 1931, 1926, 1920
513 DE LA VINA ST	2020, 2017, 2014, 2010, 2005, 2002, 2000, 1995, 1992, 1990, 1985, 1981, 1975, 1970, 1965, 1961, 1955, 1945, 1940, 1935, 1931, 1926, 1920
513 DE LA VINA ST	2020, 2017, 2014, 2010, 2005, 2002, 2000, 1995, 1992, 1990, 1985, 1981, 1975, 1970, 1965, 1961, 1951, 1945, 1940, 1935, 1931, 1926, 1920
513 DE LA VINA ST	2020, 2017, 2014, 2010, 2005, 2002, 2000, 1995, 1992, 1990, 1985, 1981, 1975, 1970, 1965, 1961, 1955, 1951, 1940, 1935, 1931, 1926, 1920
513 DE LA VINA ST	2020, 2017, 2014, 2010, 2005, 2002, 2000, 1995, 1992, 1990, 1985, 1981, 1970, 1965, 1961, 1955, 1951, 1945, 1940, 1935, 1931, 1926, 1920
513 DE LA VINA ST	2020, 2017, 2014, 2010, 2005, 2002, 2000, 1995, 1992, 1990, 1985, 1981, 1975, 1965, 1961, 1955, 1951, 1945, 1940, 1935, 1931, 1926, 1920
513 DE LA VINA ST	2020, 2017, 2014, 2010, 2005, 2002, 2000, 1995, 1992, 1990, 1985, 1981, 1975, 1970, 1961, 1955, 1951, 1945, 1940, 1935, 1931, 1926, 1920
513 DE LA VINA ST	2020, 2017, 2014, 2010, 2005, 2002, 2000, 1995, 1992, 1990, 1985, 1981, 1975, 1970, 1965, 1955, 1951, 1945, 1940, 1935, 1931, 1926, 1920
513 DE LA VINA ST	2020, 2017, 2014, 2005, 2002, 2000, 1995, 1992, 1990, 1985, 1981, 1975, 1970, 1965, 1961, 1955, 1951, 1945, 1940, 1935, 1931, 1926, 1920
513 DE LA VINA ST	2020, 2017, 2014, 2010, 2002, 2000, 1995, 1992, 1990, 1985, 1981, 1975, 1970, 1965, 1961, 1955, 1951, 1945, 1940, 1935, 1931, 1926, 1920
513 DE LA VINA ST	2020, 2017, 2014, 2010, 2005, 2002, 2000, 1992, 1990, 1985, 1981, 1975, 1970, 1965, 1961, 1955, 1951, 1945, 1940, 1935, 1931, 1926, 1920
513 DE LA VINA ST	2020, 2017, 2014, 2010, 2005, 2000, 1995, 1992, 1990, 1985, 1981, 1975, 1970, 1965, 1961, 1955, 1951, 1945, 1940, 1935, 1931, 1926, 1920

Docusign Envelope ID: 3773F87A-0B89-4932-BA2C-CA8383B3EEAD

FINDINGS

Address Researched	Address Not Identified in Research Source
513 DE LA VINA ST	2020, 2017, 2014, 2010, 2005, 2002, 1995, 1992, 1990, 1985, 1981, 1975, 1970, 1965, 1961, 1955, 1951, 1945, 1940, 1935, 1931, 1926, 1920
513 DE LA VINA ST	2020, 2017, 2014, 2010, 2005, 2002, 2000, 1995, 1990, 1985, 1981, 1975, 1970, 1965, 1961, 1955, 1951, 1945, 1940, 1935, 1931, 1926, 1920
513 DE LA VINA ST	2020, 2017, 2014, 2010, 2005, 2002, 2000, 1995, 1992, 1985, 1981, 1975, 1970, 1965, 1961, 1955, 1951, 1945, 1940, 1935, 1931, 1926, 1920
513 DE LA VINA ST	2020, 2017, 2014, 2010, 2005, 2002, 2000, 1995, 1992, 1990, 1985, 1975, 1970, 1965, 1961, 1955, 1951, 1945, 1940, 1935, 1931, 1926, 1920
513 DE LA VINA ST	2020, 2017, 2014, 2010, 2005, 2002, 2000, 1995, 1992, 1990, 1981, 1975, 1970, 1965, 1961, 1955, 1951, 1945, 1940, 1935, 1931, 1926, 1920
513 DE LN	2017, 2014, 2010, 2005, 2002, 2000, 1995, 1992, 1990, 1985, 1981, 1975, 1970, 1965, 1961, 1955, 1951, 1945, 1940, 1935, 1931, 1926, 1920
514 BATH	2020, 2017, 2014, 2010, 2005, 2002, 2000, 1995, 1992, 1990, 1985, 1981, 1975, 1970, 1961, 1955, 1951, 1945, 1940, 1935, 1931, 1926, 1920
514 BATH ST	2020, 2017, 2014, 2005, 2002, 2000, 1995, 1992, 1990, 1985, 1981, 1975, 1970, 1965, 1961, 1955, 1951, 1945, 1940, 1935, 1931, 1926, 1920
514 BATH ST	2020, 2017, 2014, 2010, 2005, 2002, 2000, 1995, 1992, 1990, 1981, 1975, 1970, 1965, 1961, 1955, 1951, 1945, 1940, 1935, 1931, 1926, 1920
514 BATH ST	2020, 2017, 2014, 2010, 2002, 2000, 1995, 1992, 1990, 1985, 1981, 1975, 1970, 1965, 1961, 1955, 1951, 1945, 1940, 1935, 1931, 1926, 1920
514 BATH ST	2020, 2017, 2014, 2010, 2005, 2002, 2000, 1995, 1992, 1990, 1985, 1981, 1970, 1965, 1961, 1955, 1951, 1945, 1940, 1935, 1931, 1926, 1920
514 BATH ST	2020, 2017, 2014, 2010, 2005, 2002, 2000, 1995, 1992, 1990, 1985, 1975, 1970, 1965, 1961, 1955, 1951, 1945, 1940, 1935, 1931, 1926, 1920
514 BATH ST	2020, 2017, 2014, 2010, 2005, 2002, 2000, 1995, 1992, 1990, 1985, 1981, 1975, 1965, 1961, 1955, 1951, 1945, 1940, 1935, 1931, 1926, 1920
514 BATH ST	2020, 2017, 2014, 2010, 2005, 2002, 2000, 1995, 1992, 1990, 1985, 1981, 1975, 1970, 1965, 1955, 1951, 1945, 1940, 1935, 1931, 1926, 1920
514 BATH ST	2020, 2017, 2014, 2010, 2005, 2002, 2000, 1995, 1992, 1990, 1985, 1981, 1975, 1970, 1965, 1961, 1955, 1945, 1940, 1935, 1931, 1926, 1920
514 BATH ST	2020, 2017, 2014, 2010, 2005, 2002, 2000, 1995, 1992, 1990, 1985, 1981, 1975, 1970, 1965, 1961, 1951, 1945, 1940, 1935, 1931, 1926, 1920
514 BATH ST	2020, 2017, 2014, 2010, 2005, 2002, 2000, 1995, 1992, 1990, 1985, 1981, 1975, 1970, 1965, 1961, 1955, 1951, 1945, 1940, 1935, 1926, 1920
514 BATH ST	2020, 2017, 2014, 2010, 2005, 2002, 2000, 1995, 1992, 1990, 1985, 1981, 1975, 1970, 1965, 1961, 1955, 1951, 1945, 1940, 1931, 1926, 1920
514 BATH ST	2020, 2017, 2014, 2010, 2005, 2002, 2000, 1995, 1992, 1990, 1985, 1981, 1975, 1970, 1965, 1961, 1955, 1951, 1940, 1935, 1931, 1926, 1920
514 BATH ST	2020, 2017, 2014, 2010, 2005, 2002, 2000, 1995, 1992, 1990, 1985, 1981, 1975, 1970, 1965, 1961, 1955, 1951, 1945, 1935, 1931, 1926, 1920
514 BATH ST	2020, 2017, 2014, 2010, 2005, 2002, 2000, 1995, 1992, 1990, 1985, 1981, 1975, 1970, 1965, 1961, 1955, 1951, 1945, 1940, 1935, 1931, 1926
514 DE LA VINA ST	2020, 2014, 2010, 2005, 2002, 2000, 1995, 1992, 1990, 1985, 1981, 1975, 1970, 1965, 1961, 1955, 1951, 1945, 1940, 1935, 1931, 1926, 1920

Docusign Envelope ID: 3773F87A-0B89-4932-BA2C-CA8383B3EEAD

FINDINGS

Address Researched	Address Not Identified in Research Source
514 DE LA VINA ST	2020, 2017, 2014, 2010, 2002, 2000, 1995, 1992, 1990, 1985, 1981, 1975, 1970, 1965, 1961, 1955, 1951, 1945, 1940, 1935, 1931, 1926, 1920
514 DE LA VINA ST	2020, 2017, 2014, 2005, 2002, 2000, 1995, 1992, 1990, 1985, 1981, 1975, 1970, 1965, 1961, 1955, 1951, 1945, 1940, 1935, 1931, 1926, 1920
514 DE LA VINA ST	2020, 2017, 2010, 2005, 2002, 2000, 1995, 1992, 1990, 1985, 1981, 1975, 1970, 1965, 1961, 1955, 1951, 1945, 1940, 1935, 1931, 1926, 1920
514 DE LA VINA ST	2020, 2017, 2014, 2010, 2005, 2002, 2000, 1995, 1992, 1990, 1985, 1975, 1970, 1965, 1961, 1955, 1951, 1945, 1940, 1935, 1931, 1926, 1920
514 DE LA VINA ST	2020, 2017, 2014, 2010, 2005, 2002, 2000, 1995, 1992, 1990, 1985, 1981, 1975, 1970, 1965, 1955, 1951, 1945, 1940, 1935, 1931, 1926, 1920
514 DE LA VINA ST	2020, 2017, 2014, 2010, 2005, 2002, 2000, 1995, 1992, 1990, 1985, 1981, 1975, 1970, 1961, 1955, 1951, 1945, 1940, 1935, 1931, 1926, 1920
514 DE LA VINA ST	2020, 2017, 2014, 2010, 2005, 2002, 2000, 1995, 1992, 1990, 1985, 1981, 1975, 1965, 1961, 1955, 1951, 1945, 1940, 1935, 1931, 1926, 1920
514 DE LA VINA ST	2020, 2017, 2014, 2010, 2005, 2002, 2000, 1995, 1992, 1990, 1985, 1981, 1970, 1965, 1961, 1955, 1951, 1945, 1940, 1935, 1931, 1926, 1920
514 DE LA VINA ST	2020, 2017, 2014, 2010, 2005, 2002, 2000, 1995, 1992, 1990, 1985, 1981, 1975, 1970, 1965, 1961, 1955, 1951, 1940, 1935, 1931, 1926, 1920
514 DE LA VINA ST	2020, 2017, 2014, 2010, 2005, 2002, 2000, 1995, 1992, 1990, 1985, 1981, 1975, 1970, 1965, 1961, 1951, 1945, 1940, 1935, 1931, 1926, 1920
514 DE LA VINA ST	2020, 2017, 2014, 2010, 2005, 2002, 2000, 1995, 1992, 1990, 1985, 1981, 1975, 1970, 1965, 1961, 1955, 1945, 1940, 1935, 1931, 1926, 1920
514 DE LA VINA ST	2020, 2017, 2014, 2010, 2005, 2002, 2000, 1995, 1992, 1990, 1985, 1981, 1975, 1970, 1965, 1961, 1955, 1951, 1940, 1931, 1926, 1920
514 DE LA VINA ST	2020, 2017, 2014, 2010, 2005, 2002, 2000, 1995, 1992, 1990, 1985, 1981, 1975, 1970, 1965, 1961, 1955, 1951, 1945, 1935, 1931, 1926, 1920
514 DE LA VINA ST	2020, 2017, 2014, 2010, 2005, 2002, 2000, 1995, 1992, 1990, 1985, 1981, 1975, 1970, 1965, 1961, 1955, 1951, 1945, 1940, 1935, 1926, 1920
514 DE LA VINA ST	2020, 2017, 2014, 2010, 2005, 2002, 2000, 1995, 1992, 1990, 1985, 1981, 1975, 1970, 1965, 1961, 1955, 1951, 1945, 1940, 1935, 1931, 1920
515 BATH	2020, 2017, 2014, 2010, 2005, 2002, 2000, 1995, 1992, 1990, 1985, 1981, 1975, 1970, 1961, 1955, 1951, 1945, 1940, 1935, 1931, 1926, 1920
515 BATH ST	2020, 2017, 2014, 2010, 2005, 2002, 2000, 1995, 1992, 1990, 1985, 1981, 1975, 1970, 1965, 1961, 1951, 1945, 1940, 1935, 1931, 1926, 1920
515 BATH ST	2020, 2017, 2014, 2010, 2005, 2002, 2000, 1995, 1992, 1990, 1985, 1981, 1975, 1970, 1965, 1955, 1951, 1945, 1940, 1935, 1931, 1926, 1920
515 BATH ST	2020, 2017, 2014, 2010, 2005, 2002, 2000, 1995, 1992, 1990, 1985, 1981, 1975, 1970, 1965, 1961, 1955, 1951, 1945, 1935, 1931, 1926, 1920
515 BATH ST	2020, 2017, 2014, 2010, 2005, 2002, 2000, 1995, 1992, 1990, 1985, 1981, 1975, 1970, 1965, 1961, 1955, 1951, 1945, 1940, 1931, 1926, 1920
515 BATH ST	2020, 2017, 2014, 2010, 2005, 2002, 2000, 1995, 1992, 1990, 1985, 1981, 1975, 1970, 1965, 1961, 1955, 1951, 1945, 1940, 1935, 1926, 1920
515 BATH ST	2020, 2017, 2014, 2010, 2005, 2002, 2000, 1995, 1992, 1990, 1985, 1981, 1975, 1970, 1965, 1961, 1955, 1951, 1945, 1940, 1935, 1931, 1926

Docusign Envelope ID: 3773F87A-0B89-4932-BA2C-CA8383B3EEAD

FINDINGS

Address Researched	Address Not Identified in Research Source
515 CASTILLO	2020, 2017, 2014, 2010, 2005, 2002, 2000, 1995, 1992, 1990, 1985, 1981, 1975, 1970, 1965, 1961, 1955, 1951, 1945, 1940, 1935, 1926, 1920
515 CASTILLO ST	2020, 2017, 2014, 2010, 2005, 2002, 2000, 1995, 1992, 1990, 1985, 1981, 1975, 1970, 1965, 1961, 1955, 1951, 1945, 1940, 1935, 1931, 1920
515 CASTILLO ST	2020, 2017, 2014, 2010, 2005, 2002, 2000, 1995, 1992, 1990, 1985, 1981, 1975, 1970, 1965, 1961, 1955, 1951, 1945, 1940, 1931, 1926, 1920
515 CASTILLO ST	2020, 2017, 2014, 2010, 2005, 2002, 2000, 1995, 1992, 1990, 1985, 1981, 1975, 1970, 1965, 1961, 1955, 1951, 1940, 1935, 1931, 1926, 1920
515 CASTILLO ST	2020, 2017, 2014, 2010, 2005, 2002, 2000, 1995, 1992, 1990, 1985, 1981, 1975, 1970, 1965, 1961, 1955, 1951, 1945, 1935, 1931, 1926, 1920
515 CASTILLO ST	2020, 2017, 2014, 2010, 2005, 2002, 2000, 1995, 1992, 1990, 1985, 1981, 1975, 1970, 1965, 1961, 1955, 1951, 1945, 1940, 1935, 1931, 1926
515 DE LA VINA ST	2020, 2017, 2014, 2010, 2005, 2002, 2000, 1995, 1992, 1990, 1985, 1975, 1970, 1965, 1961, 1955, 1951, 1945, 1940, 1935, 1931, 1926, 1920
515 DE LA VINA ST	2020, 2017, 2014, 2010, 2005, 2002, 2000, 1995, 1992, 1990, 1985, 1981, 1975, 1970, 1965, 1961, 1955, 1951, 1945, 1940, 1935, 1926, 1920
516 BATH	2020, 2017, 2014, 2010, 2005, 2002, 2000, 1995, 1992, 1990, 1985, 1981, 1975, 1970, 1961, 1955, 1951, 1945, 1940, 1935, 1931, 1926, 1920
516 BATH ST	2020, 2017, 2014, 2005, 2002, 2000, 1995, 1992, 1990, 1985, 1981, 1975, 1970, 1965, 1961, 1955, 1951, 1945, 1940, 1935, 1931, 1926, 1920
516 BATH ST	2020, 2017, 2010, 2005, 2002, 2000, 1995, 1992, 1990, 1985, 1981, 1975, 1970, 1965, 1961, 1955, 1951, 1945, 1940, 1935, 1931, 1926, 1920
516 BATH ST	2020, 2017, 2014, 2010, 2002, 2000, 1995, 1992, 1990, 1985, 1981, 1975, 1970, 1965, 1961, 1955, 1951, 1945, 1940, 1935, 1931, 1926, 1920
516 BATH ST	2020, 2017, 2014, 2010, 2005, 2002, 2000, 1995, 1992, 1990, 1981, 1975, 1970, 1965, 1961, 1955, 1951, 1945, 1940, 1935, 1931, 1926, 1920
516 BATH ST	2020, 2017, 2014, 2010, 2005, 2002, 1995, 1992, 1990, 1985, 1981, 1975, 1970, 1965, 1961, 1955, 1951, 1945, 1940, 1935, 1931, 1926, 1920
516 BATH ST	2020, 2017, 2014, 2010, 2005, 2002, 2000, 1992, 1990, 1985, 1981, 1975, 1970, 1965, 1961, 1955, 1951, 1945, 1940, 1935, 1931, 1926, 1920
516 BATH ST	2020, 2017, 2014, 2010, 2005, 2002, 2000, 1995, 1992, 1990, 1985, 1981, 1975, 1970, 1965, 1955, 1951, 1945, 1940, 1935, 1931, 1926, 1920
516 BATH ST	2020, 2017, 2014, 2010, 2005, 2002, 2000, 1995, 1992, 1990, 1985, 1981, 1975, 1965, 1961, 1955, 1951, 1945, 1940, 1935, 1931, 1926, 1920
516 BATH ST	2020, 2017, 2014, 2010, 2005, 2002, 2000, 1995, 1992, 1990, 1985, 1975, 1970, 1965, 1961, 1955, 1951, 1945, 1940, 1935, 1931, 1926, 1920
516 BATH ST	2020, 2017, 2014, 2010, 2005, 2002, 2000, 1995, 1992, 1990, 1985, 1981, 1970, 1965, 1961, 1955, 1951, 1945, 1940, 1935, 1931, 1926, 1920
516 BATH ST	2020, 2017, 2014, 2010, 2005, 2002, 2000, 1995, 1992, 1990, 1985, 1981, 1975, 1970, 1965, 1961, 1951, 1945, 1940, 1935, 1931, 1926, 1920
516 BATH ST	2020, 2017, 2014, 2010, 2005, 2002, 2000, 1995, 1992, 1990, 1985, 1981, 1975, 1970, 1965, 1961, 1955, 1945, 1940, 1935, 1931, 1926, 1920
516 BATH ST	2020, 2017, 2014, 2010, 2005, 2002, 2000, 1995, 1992, 1990, 1985, 1981, 1975, 1970, 1965, 1961, 1955, 1951, 1945, 1935, 1931, 1926, 1920

Docusign Envelope ID: 3773F87A-0B89-4932-BA2C-CA8383B3EEAD

FINDINGS

Address Researched	Address Not Identified in Research Source
516 BATH ST	2020, 2017, 2014, 2010, 2005, 2002, 2000, 1995, 1992, 1990, 1985, 1981, 1975, 1970, 1965, 1961, 1955, 1951, 1940, 1935, 1931, 1926, 1920
516 BATH ST	2020, 2017, 2014, 2010, 2005, 2002, 2000, 1995, 1992, 1990, 1985, 1981, 1975, 1970, 1965, 1961, 1955, 1951, 1945, 1940, 1931, 1926, 1920
516 BATH ST	2020, 2017, 2014, 2010, 2005, 2002, 2000, 1995, 1992, 1990, 1985, 1981, 1975, 1970, 1965, 1961, 1955, 1951, 1945, 1940, 1935, 1926, 1920
516 BATH ST	2020, 2017, 2014, 2010, 2005, 2002, 2000, 1995, 1992, 1990, 1985, 1981, 1975, 1970, 1965, 1961, 1955, 1951, 1945, 1940, 1935, 1931, 1926
516 DE LA VINA ST	2020, 2014, 2010, 2005, 2002, 2000, 1995, 1992, 1990, 1985, 1981, 1975, 1970, 1965, 1961, 1955, 1951, 1945, 1940, 1935, 1931, 1926, 1920
516 DE LA VINA ST	2017, 2014, 2010, 2005, 2002, 2000, 1995, 1992, 1990, 1985, 1981, 1975, 1970, 1965, 1961, 1955, 1951, 1945, 1940, 1935, 1931, 1926, 1920
516 DE LA VINA ST	2020, 2017, 2010, 2005, 2002, 2000, 1995, 1992, 1990, 1985, 1981, 1975, 1970, 1965, 1961, 1955, 1951, 1945, 1940, 1935, 1931, 1926, 1920
516 DE LA VINA ST	2020, 2017, 2014, 2005, 2002, 2000, 1995, 1992, 1990, 1985, 1981, 1975, 1970, 1965, 1961, 1955, 1951, 1945, 1940, 1935, 1931, 1926, 1920
516 DE LA VINA ST	2020, 2017, 2014, 2010, 2002, 2000, 1995, 1992, 1990, 1985, 1981, 1975, 1970, 1965, 1961, 1955, 1951, 1945, 1940, 1935, 1931, 1926, 1920
516 DE LA VINA ST	2020, 2017, 2014, 2010, 2005, 2002, 2000, 1995, 1992, 1990, 1985, 1975, 1970, 1965, 1961, 1955, 1951, 1945, 1940, 1935, 1931, 1926, 1920
516 DE LA VINA ST	2020, 2017, 2014, 2010, 2005, 2002, 2000, 1995, 1992, 1990, 1981, 1975, 1970, 1965, 1961, 1955, 1951, 1945, 1940, 1935, 1931, 1926, 1920
516 DE LA VINA ST	2020, 2017, 2014, 2010, 2005, 2002, 2000, 1995, 1992, 1985, 1981, 1975, 1970, 1965, 1961, 1955, 1951, 1945, 1940, 1935, 1931, 1926, 1920
516 DE LA VINA ST	2020, 2017, 2014, 2010, 2005, 2002, 1995, 1992, 1990, 1985, 1981, 1975, 1970, 1965, 1961, 1955, 1951, 1945, 1940, 1935, 1931, 1926, 1920
516 DE LA VINA ST	2020, 2017, 2014, 2010, 2005, 2002, 2000, 1992, 1990, 1985, 1981, 1975, 1970, 1965, 1961, 1955, 1951, 1945, 1940, 1935, 1931, 1926, 1920
516 DE LA VINA ST	2020, 2017, 2014, 2010, 2005, 2002, 2000, 1995, 1992, 1990, 1985, 1981, 1975, 1970, 1965, 1961, 1955, 1951, 1945, 1940, 1935, 1926, 1920
516 DE LA VINA ST	2020, 2017, 2014, 2010, 2005, 2002, 2000, 1995, 1992, 1990, 1985, 1981, 1975, 1970, 1965, 1961, 1955, 1951, 1945, 1940, 1935, 1931, 1926, 1920
516 DE LA VINA ST	2020, 2017, 2014, 2010, 2005, 2002, 2000, 1995, 1992, 1990, 1985, 1981, 1975, 1970, 1965, 1961, 1955, 1951, 1940, 1935, 1931, 1926, 1920
516 DE LA VINA ST	2020, 2017, 2014, 2010, 2005, 2002, 2000, 1995, 1992, 1990, 1985, 1981, 1975, 1970, 1965, 1961, 1955, 1945, 1940, 1935, 1931, 1926, 1920
516 DE LA VINA ST	2020, 2017, 2014, 2010, 2005, 2002, 2000, 1995, 1992, 1990, 1985, 1981, 1975, 1970, 1965, 1961, 1951, 1945, 1940, 1935, 1931, 1926, 1920
516 DE LA VINA ST	2020, 2017, 2014, 2010, 2005, 2002, 2000, 1995, 1992, 1990, 1985, 1981, 1975, 1970, 1965, 1961, 1955, 1951, 1940, 1935, 1931, 1926, 1920
516 DE LA VINA ST	2020, 2017, 2014, 2010, 2005, 2002, 2000, 1995, 1992, 1990, 1985, 1981, 1970, 1965, 1961, 1955, 1951, 1945, 1940, 1935, 1931, 1926, 1920

Docusign Envelope ID: 3773F87A-0B89-4932-BA2C-CA8383B3EEAD

FINDINGS

Address Researched	Address Not Identified in Research Source
516 DE LA VINA ST	2020, 2017, 2014, 2010, 2005, 2002, 2000, 1995, 1992, 1990, 1985, 1981, 1975, 1965, 1961, 1955, 1951, 1945, 1940, 1935, 1931, 1926, 1920
516 DE LA VINA ST	2020, 2017, 2014, 2010, 2005, 2002, 2000, 1995, 1992, 1990, 1985, 1981, 1975, 1970, 1961, 1955, 1951, 1945, 1940, 1935, 1931, 1926, 1920
516 DE LA VINA ST	2020, 2017, 2014, 2010, 2005, 2002, 2000, 1995, 1992, 1990, 1985, 1981, 1975, 1970, 1965, 1955, 1951, 1945, 1940, 1935, 1931, 1926, 1920
517 BATH	2020, 2017, 2014, 2010, 2005, 2002, 2000, 1995, 1992, 1990, 1985, 1981, 1975, 1970, 1961, 1955, 1951, 1945, 1940, 1935, 1931, 1926, 1920
517 BATH ST	2020, 2017, 2014, 2010, 2005, 2002, 2000, 1995, 1992, 1990, 1981, 1975, 1970, 1965, 1961, 1955, 1951, 1945, 1940, 1935, 1931, 1926, 1920
517 BATH ST	2020, 2017, 2014, 2010, 2005, 2002, 2000, 1995, 1992, 1990, 1985, 1981, 1975, 1970, 1965, 1961, 1955, 1945, 1940, 1935, 1931, 1926, 1920
517 BATH ST	2020, 2017, 2014, 2010, 2005, 2002, 2000, 1995, 1992, 1990, 1985, 1981, 1975, 1970, 1965, 1961, 1951, 1945, 1940, 1935, 1931, 1926, 1920
517 BATH ST	2020, 2017, 2014, 2010, 2005, 2002, 2000, 1995, 1992, 1990, 1985, 1981, 1970, 1965, 1961, 1955, 1951, 1945, 1940, 1935, 1931, 1926, 1920
517 BATH ST	2020, 2017, 2014, 2010, 2005, 2002, 2000, 1995, 1992, 1990, 1985, 1975, 1970, 1965, 1961, 1955, 1951, 1945, 1940, 1935, 1931, 1926, 1920
517 BATH ST	2020, 2017, 2014, 2010, 2005, 2002, 2000, 1995, 1992, 1990, 1985, 1981, 1975, 1965, 1961, 1955, 1951, 1945, 1940, 1935, 1931, 1926, 1920
517 BATH ST	2020, 2017, 2014, 2010, 2005, 2002, 2000, 1995, 1992, 1990, 1985, 1981, 1975, 1970, 1965, 1955, 1951, 1945, 1940, 1935, 1931, 1926, 1920
517 BATH ST	2020, 2017, 2014, 2010, 2005, 2002, 2000, 1995, 1992, 1990, 1985, 1981, 1975, 1970, 1965, 1961, 1955, 1951, 1945, 1940, 1935, 1926, 1920
517 BATH ST	2020, 2017, 2014, 2010, 2005, 2002, 2000, 1995, 1992, 1990, 1985, 1981, 1975, 1970, 1965, 1961, 1955, 1951, 1945, 1940, 1931, 1926, 1920
517 BATH ST	2020, 2017, 2014, 2010, 2005, 2002, 2000, 1995, 1992, 1990, 1985, 1981, 1975, 1970, 1965, 1961, 1955, 1951, 1945, 1940, 1935, 1926, 1920
517 BATH ST	2020, 2017, 2014, 2010, 2005, 2002, 2000, 1995, 1992, 1990, 1985, 1981, 1975, 1970, 1965, 1961, 1955, 1951, 1945, 1940, 1935, 1931, 1926
517 BATH ST	2020, 2017, 2014, 2010, 2005, 2002, 2000, 1995, 1992, 1990, 1985, 1981, 1975, 1970, 1965, 1961, 1955, 1951, 1945, 1940, 1935, 1931, 1926
517 DE LA VINA	2020, 2017, 2014, 2010, 2005, 2002, 2000, 1995, 1992, 1990, 1985, 1981, 1975, 1970, 1965, 1961, 1955, 1951, 1945, 1940, 1935, 1931, 1926
517 DE LA VINA ST	2020, 2017, 2014, 2010, 2005, 2002, 2000, 1995, 1992, 1990, 1985, 1981, 1975, 1970, 1965, 1961, 1955, 1951, 1945, 1940, 1935, 1931, 1920
517 DE LA VINA ST	2020, 2017, 2014, 2010, 2005, 2002, 2000, 1995, 1992, 1990, 1985, 1981, 1975, 1970, 1965, 1961, 1955, 1951, 1945, 1940, 1931, 1926, 1920
517 DE LA VINA ST	2020, 2017, 2014, 2010, 2005, 2002, 2000, 1995, 1992, 1990, 1985, 1981, 1975, 1970, 1965, 1961, 1955, 1951, 1945, 1935, 1931, 1926, 1920
517 DE LA VINA ST	2020, 2017, 2014, 2010, 2005, 2002, 2000, 1995, 1992, 1990, 1985, 1981, 1975, 1970, 1965, 1961, 1955, 1951, 1945, 1940, 1935, 1926, 1920
517 DE LA VINA ST	2020, 2017, 2014, 2010, 2005, 2002, 2000, 1995, 1992, 1990, 1985, 1981, 1975, 1970, 1965, 1955, 1951, 1945, 1940, 1935, 1931, 1926, 1920

Docusign Envelope ID: 3773F87A-0B89-4932-BA2C-CA8383B3EEAD

FINDINGS

Address Researched	Address Not Identified in Research Source
517 DE LA VINA ST	2020, 2017, 2014, 2010, 2005, 2002, 2000, 1995, 1992, 1990, 1985, 1981, 1975, 1970, 1961, 1955, 1951, 1945, 1940, 1935, 1931, 1926, 1920
517 DE LA VINA ST	2020, 2017, 2014, 2010, 2005, 2002, 2000, 1995, 1992, 1990, 1985, 1981, 1975, 1965, 1961, 1955, 1951, 1945, 1940, 1935, 1931, 1926, 1920
517 DE LA VINA ST	2020, 2017, 2014, 2010, 2005, 2002, 2000, 1995, 1992, 1990, 1985, 1981, 1970, 1965, 1961, 1955, 1951, 1945, 1940, 1935, 1931, 1926, 1920
517 DE LA VINA ST	2020, 2017, 2014, 2010, 2005, 2002, 2000, 1995, 1992, 1990, 1985, 1981, 1975, 1970, 1965, 1961, 1955, 1951, 1940, 1935, 1931, 1926, 1920
517 DE LA VINA ST	2020, 2017, 2014, 2010, 2005, 2002, 2000, 1995, 1992, 1990, 1985, 1981, 1975, 1970, 1965, 1961, 1951, 1945, 1940, 1935, 1931, 1926, 1920
517 DE LA VINA ST	2020, 2017, 2014, 2010, 2005, 2002, 2000, 1995, 1992, 1990, 1985, 1981, 1975, 1970, 1965, 1961, 1955, 1945, 1940, 1935, 1931, 1926, 1920
517 DE LA VINA ST	2020, 2014, 2010, 2005, 2002, 2000, 1995, 1992, 1990, 1985, 1981, 1975, 1970, 1965, 1961, 1955, 1951, 1945, 1940, 1935, 1931, 1926, 1920
517 DE LA VINA ST	2020, 2017, 2014, 2010, 2002, 2000, 1995, 1992, 1990, 1985, 1981, 1975, 1970, 1965, 1961, 1955, 1951, 1945, 1940, 1935, 1931, 1926, 1920
518 BATH ST	2020, 2017, 2014, 2005, 2002, 2000, 1995, 1992, 1990, 1985, 1981, 1975, 1970, 1965, 1961, 1955, 1951, 1945, 1940, 1935, 1931, 1926, 1920
518 BATH ST	2020, 2017, 2014, 2010, 2005, 2002, 2000, 1995, 1992, 1990, 1981, 1975, 1970, 1965, 1961, 1955, 1951, 1945, 1940, 1935, 1931, 1926, 1920

Docusign Envelope ID: 3773F87A-0B89-4932-BA2C-CA8383B3EEAD

FINDINGS

Address Researched	Address Not Identified in Research Source
518 BATH ST	2020, 2017, 2014, 2010, 2005, 2002, 2000, 1992, 1990, 1985, 1981, 1975, 1970, 1965, 1961, 1955, 1951, 1945, 1940, 1935, 1931, 1926, 1920
518 BATH ST	2020, 2017, 2014, 2010, 2005, 2002, 1995, 1992, 1990, 1985, 1981, 1975, 1970, 1965, 1961, 1955, 1951, 1945, 1940, 1935, 1931, 1926, 1920
518 BATH ST	2020, 2017, 2014, 2010, 2002, 2000, 1995, 1992, 1990, 1985, 1981, 1975, 1970, 1965, 1961, 1955, 1951, 1945, 1940, 1935, 1931, 1926, 1920
518 BATH ST	2020, 2017, 2014, 2010, 2005, 2000, 1995, 1992, 1990, 1985, 1981, 1975, 1970, 1965, 1961, 1955, 1951, 1945, 1940, 1935, 1931, 1926, 1920
518 BATH ST	2020, 2017, 2014, 2010, 2005, 2002, 2000, 1995, 1992, 1990, 1985, 1981, 1975, 1970, 1965, 1955, 1951, 1945, 1940, 1935, 1931, 1926, 1920
518 BATH ST	2020, 2017, 2014, 2010, 2005, 2002, 2000, 1995, 1992, 1990, 1985, 1981, 1975, 1965, 1961, 1955, 1951, 1945, 1940, 1935, 1931, 1926, 1920
518 BATH ST	2020, 2017, 2014, 2010, 2005, 2002, 2000, 1995, 1992, 1990, 1985, 1975, 1970, 1965, 1961, 1955, 1951, 1945, 1940, 1935, 1931, 1926, 1920
518 BATH ST	2020, 2017, 2014, 2010, 2005, 2002, 2000, 1995, 1992, 1990, 1985, 1981, 1970, 1965, 1961, 1955, 1951, 1945, 1940, 1935, 1931, 1926, 1920
518 BATH ST	2020, 2017, 2014, 2010, 2005, 2002, 2000, 1995, 1992, 1990, 1985, 1981, 1975, 1970, 1965, 1961, 1951, 1945, 1940, 1935, 1931, 1926, 1920
518 BATH ST	2020, 2017, 2014, 2010, 2005, 2002, 2000, 1995, 1992, 1990, 1985, 1981, 1975, 1970, 1965, 1961, 1955, 1945, 1940, 1935, 1931, 1926, 1920
518 BATH ST	2020, 2017, 2014, 2010, 2005, 2002, 2000, 1995, 1992, 1990, 1985, 1981, 1975, 1970, 1965, 1961, 1955, 1951, 1945, 1935, 1931, 1926, 1920
518 BATH ST	2020, 2017, 2014, 2010, 2005, 2002, 2000, 1995, 1992, 1990, 1985, 1981, 1975, 1970, 1965, 1961, 1955, 1951, 1940, 1935, 1931, 1926, 1920
518 BATH ST	2020, 2017, 2014, 2010, 2005, 2002, 2000, 1995, 1992, 1990, 1985, 1981, 1975, 1970, 1965, 1961, 1955, 1951, 1945, 1940, 1931, 1926, 1920
518 BATH ST	2020, 2017, 2014, 2010, 2005, 2002, 2000, 1995, 1992, 1990, 1985, 1981, 1975, 1970, 1965, 1961, 1955, 1951, 1945, 1940, 1935, 1926, 1920
518 BATH ST	2020, 2017, 2014, 2010, 2005, 2002, 2000, 1995, 1992, 1990, 1985, 1981, 1975, 1970, 1965, 1961, 1955, 1951, 1945, 1940, 1935, 1931, 1926
518 DE LA VINA	2020, 2017, 2014, 2010, 2005, 2002, 2000, 1995, 1992, 1990, 1985, 1981, 1975, 1970, 1965, 1961, 1955, 1951, 1945, 1940, 1935, 1931, 1926
518 DE LA VINA ST	2020, 2017, 2014, 2010, 2005, 2002, 2000, 1995, 1992, 1990, 1985, 1981, 1975, 1970, 1965, 1961, 1955, 1951, 1945, 1940, 1935, 1931, 1920
518 DE LA VINA ST	2020, 2017, 2014, 2010, 2005, 2002, 2000, 1995, 1992, 1990, 1985, 1981, 1975, 1970, 1965, 1961, 1955, 1951, 1945, 1940, 1935, 1926, 1920
518 DE LA VINA ST	2020, 2017, 2014, 2010, 2005, 2002, 2000, 1995, 1992, 1990, 1985, 1981, 1975, 1970, 1965, 1961, 1955, 1951, 1945, 1935, 1931, 1926, 1920
518 DE LA VINA ST	2020, 2017, 2014, 2010, 2005, 2002, 2000, 1995, 1992, 1990, 1985, 1981, 1975, 1970, 1965, 1961, 1955, 1951, 1945, 1940, 1931, 1926, 1920
518 DE LA VINA ST	2020, 2017, 2014, 2010, 2005, 2002, 2000, 1995, 1992, 1990, 1985, 1981, 1975, 1970, 1965, 1961, 1955, 1945, 1940, 1935, 1931, 1926, 1920
518 DE LA VINA ST	2020, 2017, 2014, 2010, 2005, 2002, 2000, 1995, 1992, 1990, 1985, 1981, 1975, 1970, 1965, 1961, 1951, 1945, 1940, 1935, 1931, 1926, 1920

Docusign Envelope ID: 3773F87A-0B89-4932-BA2C-CA8383B3EEAD

FINDINGS

Address Researched	Address Not Identified in Research Source
518 DE LA VINA ST	2020, 2017, 2014, 2010, 2005, 2002, 2000, 1995, 1992, 1990, 1985, 1981, 1975, 1970, 1965, 1961, 1955, 1951, 1940, 1935, 1931, 1926, 1920
518 DE LA VINA ST	2020, 2017, 2014, 2010, 2005, 2002, 2000, 1995, 1992, 1990, 1985, 1981, 1970, 1965, 1961, 1955, 1951, 1945, 1940, 1935, 1931, 1926, 1920
518 DE LA VINA ST	2020, 2017, 2014, 2010, 2005, 2002, 2000, 1995, 1992, 1990, 1985, 1981, 1975, 1965, 1961, 1955, 1951, 1945, 1940, 1935, 1931, 1926, 1920
518 DE LA VINA ST	2020, 2017, 2014, 2010, 2005, 2002, 2000, 1995, 1992, 1990, 1985, 1981, 1975, 1970, 1961, 1955, 1951, 1945, 1940, 1935, 1931, 1926, 1920
518 DE LA VINA ST	2020, 2017, 2014, 2010, 2005, 2002, 2000, 1995, 1992, 1990, 1985, 1981, 1975, 1970, 1965, 1955, 1951, 1945, 1940, 1935, 1931, 1926, 1920
518 DE LA VINA ST	2020, 2014, 2010, 2005, 2002, 2000, 1995, 1992, 1990, 1985, 1981, 1975, 1970, 1965, 1961, 1955, 1951, 1945, 1940, 1935, 1931, 1926, 1920
518 DE LA VINA ST	2020, 2017, 2010, 2005, 2002, 2000, 1995, 1992, 1990, 1985, 1981, 1975, 1970, 1965, 1961, 1955, 1951, 1945, 1940, 1935, 1931, 1926, 1920
518 DE LA VINA ST	2020, 2017, 2014, 2005, 2002, 2000, 1995, 1992, 1990, 1985, 1981, 1975, 1970, 1965, 1961, 1955, 1951, 1945, 1940, 1935, 1931, 1926, 1920
518 DE LA VINA ST	2020, 2017, 2014, 2010, 2002, 2000, 1995, 1992, 1990, 1985, 1981, 1975, 1970, 1965, 1961, 1955, 1951, 1945, 1940, 1935, 1931, 1926, 1920
518 DE LA VINA ST	2020, 2017, 2014, 2010, 2005, 2002, 2000, 1995, 1992, 1990, 1985, 1975, 1970, 1965, 1961, 1955, 1951, 1945, 1940, 1935, 1931, 1926, 1920
518 DE LA VINA ST	2020, 2017, 2014, 2010, 2005, 2002, 2000, 1995, 1992, 1990, 1981, 1975, 1970, 1965, 1961, 1955, 1951, 1945, 1940, 1935, 1931, 1926, 1920
518 DE LA VINA ST	2020, 2017, 2014, 2010, 2005, 2002, 2000, 1995, 1990, 1985, 1981, 1975, 1970, 1965, 1961, 1955, 1951, 1945, 1940, 1935, 1931, 1926, 1920
518 DE LA VINA ST	2020, 2017, 2014, 2010, 2005, 2002, 2000, 1995, 1992, 1985, 1981, 1975, 1970, 1965, 1961, 1955, 1951, 1945, 1940, 1935, 1931, 1926, 1920
518 DE LA VINA ST	2020, 2017, 2014, 2010, 2005, 2000, 1995, 1992, 1990, 1985, 1981, 1975, 1970, 1965, 1961, 1955, 1951, 1945, 1940, 1935, 1931, 1926, 1920
518 DE LA VINA ST	2020, 2017, 2014, 2010, 2005, 2002, 1995, 1992, 1990, 1985, 1981, 1975, 1970, 1965, 1961, 1955, 1951, 1945, 1940, 1935, 1931, 1926, 1920
518 DE LA VINA ST	2020, 2017, 2014, 2010, 2005, 2002, 2000, 1992, 1990, 1985, 1981, 1975, 1970, 1965, 1961, 1955, 1951, 1945, 1940, 1935, 1931, 1926, 1920
519 BATH	2020, 2017, 2014, 2010, 2005, 2002, 2000, 1995, 1992, 1990, 1985, 1981, 1975, 1970, 1961, 1955, 1951, 1945, 1940, 1935, 1931, 1926, 1920
519 BATH ST	2020, 2017, 2014, 2010, 2005, 2002, 2000, 1995, 1992, 1990, 1985, 1981, 1975, 1970, 1965, 1961, 1955, 1945, 1940, 1935, 1931, 1926, 1920
519 BATH ST	2020, 2017, 2014, 2010, 2005, 2002, 2000, 1995, 1992, 1990, 1985, 1981, 1975, 1970, 1965, 1961, 1951, 1945, 1940, 1935, 1931, 1926, 1920
519 BATH ST	2020, 2017, 2014, 2010, 2005, 2002, 2000, 1995, 1992, 1990, 1985, 1981, 1975, 1965, 1961, 1955, 1951, 1945, 1940, 1935, 1931, 1926, 1920
519 BATH ST	2020, 2017, 2014, 2010, 2005, 2002, 2000, 1995, 1992, 1990, 1985, 1981, 1975, 1970, 1965, 1955, 1951, 1945, 1940, 1935, 1931, 1926, 1920
519 BATH ST	2020, 2017, 2014, 2010, 2005, 2002, 2000, 1995, 1992, 1990, 1985, 1981, 1975, 1970, 1965, 1961, 1955, 1951, 1945, 1940, 1935, 1926, 1920

Docusign Envelope ID: 3773F87A-0B89-4932-BA2C-CA8383B3EEAD

FINDINGS

Address Researched	Address Not Identified in Research Source
519 BATH ST	2020, 2017, 2014, 2010, 2005, 2002, 2000, 1995, 1992, 1990, 1985, 1981, 1975, 1970, 1965, 1961, 1955, 1951, 1945, 1940, 1931, 1926, 1920
519 BATH ST	2020, 2017, 2014, 2010, 2005, 2002, 2000, 1995, 1992, 1990, 1985, 1981, 1975, 1970, 1965, 1961, 1955, 1951, 1940, 1935, 1931, 1926, 1920
519 BATH ST	2020, 2017, 2014, 2010, 2005, 2002, 2000, 1995, 1992, 1990, 1985, 1981, 1975, 1970, 1965, 1961, 1955, 1951, 1945, 1935, 1931, 1926, 1920
519 BATH ST	2020, 2017, 2014, 2010, 2005, 2002, 2000, 1995, 1992, 1990, 1985, 1981, 1975, 1970, 1965, 1961, 1955, 1951, 1945, 1940, 1935, 1931, 1926
519 DE LA VINA	2020, 2017, 2014, 2010, 2005, 2002, 2000, 1995, 1992, 1990, 1985, 1981, 1975, 1970, 1965, 1961, 1955, 1951, 1945, 1940, 1935, 1931, 1926
519 DE LA VINA ST	2020, 2017, 2014, 2010, 2005, 2002, 2000, 1995, 1992, 1990, 1985, 1981, 1975, 1970, 1965, 1961, 1955, 1951, 1945, 1940, 1935, 1931, 1920
519 DE LA VINA ST	2020, 2017, 2014, 2010, 2005, 2002, 2000, 1995, 1992, 1990, 1985, 1981, 1975, 1970, 1965, 1961, 1955, 1951, 1945, 1940, 1931, 1926, 1920
519 DE LA VINA ST	2020, 2017, 2014, 2010, 2005, 2002, 2000, 1995, 1992, 1990, 1985, 1981, 1975, 1970, 1965, 1961, 1955, 1951, 1945, 1935, 1931, 1926, 1920
519 DE LA VINA ST	2020, 2017, 2014, 2010, 2005, 2002, 2000, 1995, 1992, 1990, 1985, 1981, 1975, 1970, 1965, 1961, 1955, 1951, 1945, 1940, 1935, 1926, 1920
519 DE LA VINA ST	2020, 2017, 2014, 2010, 2005, 2002, 2000, 1995, 1992, 1990, 1985, 1981, 1975, 1970, 1965, 1955, 1951, 1945, 1940, 1935, 1931, 1926, 1920
519 DE LA VINA ST	2020, 2017, 2014, 2010, 2005, 2002, 2000, 1995, 1992, 1990, 1985, 1981, 1975, 1970, 1961, 1955, 1951, 1945, 1940, 1935, 1931, 1926, 1920
519 DE LA VINA ST	2020, 2017, 2014, 2010, 2005, 2002, 2000, 1995, 1992, 1990, 1985, 1981, 1975, 1965, 1961, 1955, 1951, 1945, 1940, 1935, 1931, 1926, 1920
519 DE LA VINA ST	2020, 2017, 2014, 2010, 2005, 2002, 2000, 1995, 1992, 1990, 1985, 1981, 1970, 1965, 1961, 1955, 1951, 1945, 1940, 1935, 1931, 1926, 1920
519 DE LA VINA ST	2020, 2017, 2014, 2010, 2005, 2002, 2000, 1995, 1992, 1990, 1985, 1981, 1975, 1970, 1965, 1961, 1955, 1951, 1940, 1935, 1931, 1926, 1920
519 DE LA VINA ST	2020, 2017, 2014, 2010, 2005, 2002, 2000, 1995, 1992, 1990, 1985, 1981, 1975, 1970, 1965, 1961, 1955, 1951, 1945, 1940, 1935, 1931, 1926, 1920
519 DE LA VINA ST	2020, 2017, 2014, 2010, 2005, 2002, 2000, 1995, 1992, 1990, 1985, 1981, 1975, 1970, 1965, 1961, 1955, 1945, 1940, 1935, 1931, 1926, 1920
519 DE LA VINA ST	2020, 2014, 2010, 2005, 2002, 2000, 1995, 1992, 1990, 1985, 1981, 1975, 1970, 1965, 1961, 1955, 1951, 1945, 1940, 1935, 1931, 1926, 1920
519 DE LA VINA ST	2017, 2014, 2010, 2005, 2002, 2000, 1995, 1992, 1990, 1985, 1981, 1975, 1970, 1965, 1961, 1955, 1951, 1945, 1940, 1935, 1931, 1926, 1920
519 DE LA VINA ST	2020, 2017, 2014, 2010, 2002, 2000, 1995, 1992, 1990, 1985, 1981, 1975, 1970, 1965, 1961, 1955, 1951, 1945, 1940, 1935, 1931, 1926, 1920
519 DE LA VINA ST	2020, 2017, 2014, 2005, 2002, 2000, 1995, 1992, 1990, 1985, 1981, 1975, 1970, 1965, 1961, 1955, 1951, 1945, 1940, 1935, 1931, 1926, 1920
519 DE LA VINA ST	2020, 2017, 2010, 2005, 2002, 2000, 1995, 1992, 1990, 1985, 1981, 1975, 1970, 1965, 1961, 1955, 1951, 1945, 1940, 1935, 1931, 1926, 1920
519 DE LA VINA ST	2020, 2017, 2014, 2010, 2005, 2002, 2000, 1992, 1990, 1985, 1981, 1975, 1970, 1965, 1961, 1955, 1951, 1945, 1940, 1935, 1931, 1926, 1920

Docusign Envelope ID: 3773F87A-0B89-4932-BA2C-CA8383B3EEAD

FINDINGS

Address Researched	Address Not Identified in Research Source
519 DE LA VINA ST	2020, 2017, 2014, 2010, 2005, 2002, 1995, 1992, 1990, 1985, 1981, 1975, 1970, 1965, 1961, 1955, 1951, 1945, 1940, 1935, 1931, 1926, 1920
519 DE LA VINA ST	2020, 2017, 2014, 2010, 2005, 2000, 1995, 1992, 1990, 1985, 1981, 1975, 1970, 1965, 1961, 1955, 1951, 1945, 1940, 1935, 1931, 1926, 1920
519 DE LA VINA ST	2020, 2017, 2014, 2010, 2005, 2002, 2000, 1995, 1992, 1985, 1981, 1975, 1970, 1965, 1961, 1955, 1951, 1945, 1940, 1935, 1931, 1926, 1920
519 DE LA VINA ST	2020, 2017, 2014, 2010, 2005, 2002, 2000, 1995, 1990, 1985, 1981, 1975, 1970, 1965, 1961, 1955, 1951, 1945, 1940, 1935, 1931, 1926, 1920
519 DE LA VINA ST	2020, 2017, 2014, 2010, 2005, 2002, 2000, 1995, 1992, 1990, 1981, 1975, 1970, 1965, 1961, 1955, 1951, 1945, 1940, 1935, 1931, 1926, 1920
519 DE LA VINA ST	2020, 2017, 2014, 2010, 2005, 2002, 2000, 1995, 1992, 1990, 1985, 1975, 1970, 1965, 1961, 1955, 1951, 1945, 1940, 1935, 1931, 1926, 1920
520 CASTILLO ST	2020, 2017, 2014, 2010, 2005, 2002, 2000, 1995, 1992, 1990, 1981, 1975, 1970, 1965, 1961, 1955, 1951, 1945, 1940, 1935, 1931, 1926, 1920
520 CASTILLO ST	2020, 2017, 2014, 2010, 2005, 2002, 2000, 1995, 1990, 1985, 1981, 1975, 1970, 1965, 1961, 1955, 1951, 1945, 1940, 1935, 1931, 1926, 1920
520 CASTILLO ST	2020, 2017, 2014, 2010, 2005, 2002, 2000, 1992, 1990, 1985, 1981, 1975, 1970, 1965, 1961, 1955, 1951, 1945, 1940, 1935, 1931, 1926, 1920
520 CASTILLO ST	2020, 2017, 2010, 2005, 2002, 2000, 1995, 1992, 1990, 1985, 1981, 1975, 1970, 1965, 1961, 1955, 1951, 1945, 1940, 1935, 1931, 1926, 1920
520 CASTILLO ST	2020, 2017, 2014, 2010, 2005, 2002, 2000, 1995, 1992, 1985, 1981, 1975, 1970, 1965, 1961, 1955, 1951, 1945, 1940, 1935, 1931, 1926, 1920
520 CASTILLO ST	2020, 2017, 2014, 2010, 2005, 2002, 2000, 1995, 1992, 1990, 1985, 1975, 1970, 1965, 1961, 1955, 1951, 1945, 1940, 1935, 1931, 1926, 1920
520 CASTILLO ST	2020, 2017, 2014, 2010, 2002, 2000, 1995, 1992, 1990, 1985, 1981, 1975, 1970, 1965, 1961, 1955, 1951, 1945, 1940, 1935, 1931, 1926, 1920
520 CASTILLO ST	2020, 2017, 2014, 2010, 2005, 2000, 1995, 1992, 1990, 1985, 1981, 1975, 1970, 1965, 1961, 1955, 1951, 1945, 1940, 1935, 1931, 1926, 1920
520 CASTILLO ST	2020, 2017, 2014, 2010, 2005, 2002, 1995, 1992, 1990, 1985, 1981, 1975, 1970, 1965, 1961, 1955, 1951, 1945, 1940, 1935, 1931, 1926, 1920
520 CASTILLO ST	2020, 2017, 2014, 2005, 2002, 2000, 1995, 1992, 1990, 1985, 1981, 1975, 1970, 1965, 1961, 1955, 1951, 1945, 1940, 1935, 1931, 1926, 1920
520 CASTILLO ST	2020, 2014, 2010, 2005, 2002, 2000, 1995, 1992, 1990, 1985, 1981, 1975, 1970, 1965, 1961, 1955, 1951, 1945, 1940, 1935, 1931, 1926, 1920
520 CASTILLO ST	2017, 2014, 2010, 2005, 2002, 2000, 1995, 1992, 1990, 1985, 1981, 1975, 1970, 1965, 1961, 1955, 1951, 1945, 1940, 1935, 1931, 1926, 1920
520 DE LA VINA ST	2020, 2017, 2014, 2010, 2005, 2002, 2000, 1995, 1992, 1990, 1985, 1975, 1970, 1965, 1961, 1955, 1951, 1945, 1940, 1935, 1931, 1926, 1920
520 DE LA VINA ST	2020, 2017, 2014, 2010, 2005, 2002, 2000, 1995, 1992, 1990, 1981, 1975, 1970, 1965, 1961, 1955, 1951, 1945, 1940, 1935, 1931, 1926, 1920
520 DE LA VINA ST	2020, 2017, 2014, 2010, 2005, 2002, 2000, 1995, 1992, 1985, 1981, 1975, 1970, 1965, 1961, 1955, 1951, 1945, 1940, 1935, 1931, 1926, 1920
520 DE LA VINA ST	2020, 2017, 2014, 2010, 2005, 2000, 1995, 1992, 1990, 1985, 1981, 1975, 1970, 1965, 1961, 1955, 1951, 1945, 1940, 1935, 1931, 1926, 1920

Docusign Envelope ID: 3773F87A-0B89-4932-BA2C-CA8383B3EEAD

FINDINGS

Address Researched	Address Not Identified in Research Source
520 DE LA VINA ST	2020, 2017, 2014, 2010, 2005, 2002, 1995, 1992, 1990, 1985, 1981, 1975, 1970, 1965, 1961, 1955, 1951, 1945, 1940, 1935, 1931, 1926, 1920
520 DE LA VINA ST	2020, 2017, 2014, 2010, 2005, 2002, 2000, 1992, 1990, 1985, 1981, 1975, 1970, 1965, 1961, 1955, 1951, 1945, 1940, 1935, 1931, 1926, 1920
520 DE LA VINA ST	2020, 2017, 2010, 2005, 2002, 2000, 1995, 1992, 1990, 1985, 1981, 1975, 1970, 1965, 1961, 1955, 1951, 1945, 1940, 1935, 1931, 1926, 1920
520 DE LA VINA ST	2020, 2017, 2014, 2005, 2002, 2000, 1995, 1992, 1990, 1985, 1981, 1975, 1970, 1965, 1961, 1955, 1951, 1945, 1940, 1935, 1931, 1926, 1920
520 DE LA VINA ST	2020, 2017, 2014, 2010, 2002, 2000, 1995, 1992, 1990, 1985, 1981, 1975, 1970, 1965, 1961, 1955, 1951, 1945, 1940, 1935, 1931, 1926, 1920
520 DE LA VINA ST	2020, 2017, 2014, 2010, 2005, 2002, 2000, 1995, 1992, 1990, 1985, 1981, 1975, 1970, 1965, 1961, 1955, 1945, 1940, 1935, 1931, 1926, 1920
520 DE LA VINA ST	2020, 2017, 2014, 2010, 2005, 2002, 2000, 1995, 1992, 1990, 1985, 1981, 1975, 1970, 1965, 1961, 1951, 1945, 1940, 1935, 1931, 1926, 1920
520 DE LA VINA ST	2020, 2017, 2014, 2010, 2005, 2002, 2000, 1995, 1992, 1990, 1985, 1981, 1975, 1970, 1965, 1961, 1955, 1951, 1940, 1935, 1931, 1926, 1920
520 DE LA VINA ST	2020, 2017, 2014, 2010, 2005, 2002, 2000, 1995, 1992, 1990, 1985, 1981, 1970, 1965, 1961, 1955, 1951, 1945, 1940, 1935, 1931, 1926, 1920
520 DE LA VINA ST	2020, 2017, 2014, 2010, 2005, 2002, 2000, 1995, 1992, 1990, 1985, 1981, 1975, 1965, 1961, 1955, 1951, 1945, 1940, 1935, 1931, 1926, 1920
520 DE LA VINA ST	2020, 2017, 2014, 2010, 2005, 2002, 2000, 1995, 1992, 1990, 1985, 1981, 1975, 1970, 1961, 1955, 1951, 1945, 1940, 1935, 1931, 1926, 1920
520 DE LA VINA ST	2020, 2017, 2014, 2010, 2005, 2002, 2000, 1995, 1992, 1990, 1985, 1981, 1975, 1970, 1965, 1955, 1951, 1945, 1940, 1935, 1931, 1926, 1920
520 DE LA VINA ST	2020, 2017, 2014, 2010, 2005, 2002, 2000, 1995, 1992, 1990, 1985, 1981, 1975, 1970, 1965, 1961, 1955, 1951, 1945, 1940, 1935, 1926, 1920
520 DE LA VINA ST	2020, 2017, 2014, 2010, 2005, 2002, 2000, 1995, 1992, 1990, 1985, 1981, 1975, 1970, 1965, 1961, 1955, 1951, 1945, 1935, 1931, 1926, 1920
520 DE LA VINA ST	2020, 2017, 2014, 2010, 2005, 2002, 2000, 1995, 1992, 1990, 1985, 1981, 1975, 1970, 1965, 1961, 1955, 1951, 1945, 1940, 1931, 1926, 1920
520 DE LA VINA ST	2020, 2017, 2014, 2010, 2005, 2002, 2000, 1995, 1992, 1990, 1985, 1981, 1975, 1970, 1965, 1961, 1955, 1951, 1945, 1940, 1935, 1931, 1920
521 CASTILLO ST	2020, 2017, 2014, 2010, 2002, 2000, 1995, 1992, 1990, 1985, 1981, 1975, 1970, 1965, 1961, 1955, 1951, 1945, 1940, 1935, 1931, 1926, 1920
521 DE LA VINA	2020, 2017, 2014, 2010, 2005, 2002, 2000, 1995, 1992, 1990, 1985, 1981, 1975, 1970, 1965, 1961, 1955, 1951, 1945, 1940, 1935, 1931, 1926
521 DE LA VINA ST	2020, 2017, 2014, 2010, 2005, 2002, 2000, 1995, 1992, 1990, 1985, 1981, 1975, 1970, 1965, 1961, 1955, 1951, 1945, 1940, 1935, 1931, 1920
521 DE LA VINA ST	2020, 2017, 2014, 2010, 2005, 2002, 2000, 1995, 1992, 1990, 1985, 1981, 1975, 1970, 1965, 1961, 1955, 1951, 1945, 1940, 1931, 1926, 1920
521 DE LA VINA ST	2020, 2017, 2014, 2010, 2005, 2002, 2000, 1995, 1992, 1990, 1985, 1981, 1975, 1970, 1965, 1961, 1955, 1951, 1945, 1935, 1931, 1926, 1920
521 DE LA VINA ST	2020, 2017, 2014, 2010, 2005, 2002, 2000, 1995, 1992, 1990, 1985, 1981, 1975, 1970, 1965, 1961, 1955, 1951, 1945, 1940, 1935, 1926, 1920

Docusign Envelope ID: 3773F87A-0B89-4932-BA2C-CA8383B3EEAD

FINDINGS

Address Researched	Address Not Identified in Research Source
521 DE LA VINA ST	2020, 2017, 2014, 2010, 2005, 2002, 2000, 1995, 1992, 1990, 1985, 1981, 1975, 1970, 1965, 1955, 1951, 1945, 1940, 1935, 1931, 1926, 1920
521 DE LA VINA ST	2020, 2017, 2014, 2010, 2005, 2002, 2000, 1995, 1992, 1990, 1985, 1981, 1975, 1970, 1961, 1955, 1951, 1945, 1940, 1935, 1931, 1926, 1920
521 DE LA VINA ST	2020, 2017, 2014, 2010, 2005, 2002, 2000, 1995, 1992, 1990, 1985, 1981, 1975, 1965, 1961, 1955, 1951, 1945, 1940, 1935, 1931, 1926, 1920
521 DE LA VINA ST	2020, 2017, 2014, 2010, 2005, 2002, 2000, 1995, 1992, 1990, 1985, 1981, 1970, 1965, 1961, 1955, 1951, 1945, 1940, 1935, 1931, 1926, 1920
521 DE LA VINA ST	2020, 2017, 2014, 2010, 2005, 2002, 2000, 1995, 1992, 1990, 1985, 1981, 1975, 1970, 1965, 1961, 1955, 1951, 1940, 1935, 1931, 1926, 1920
521 DE LA VINA ST	2020, 2017, 2014, 2010, 2005, 2002, 2000, 1995, 1992, 1990, 1985, 1981, 1975, 1970, 1965, 1961, 1951, 1945, 1940, 1935, 1931, 1926, 1920
521 DE LA VINA ST	2020, 2017, 2014, 2010, 2005, 2002, 2000, 1995, 1992, 1990, 1985, 1981, 1975, 1970, 1965, 1961, 1955, 1945, 1940, 1935, 1931, 1926, 1920
521 DE LA VINA ST	2020, 2017, 2014, 2010, 2002, 2000, 1995, 1992, 1990, 1985, 1981, 1975, 1970, 1965, 1961, 1955, 1951, 1945, 1940, 1935, 1931, 1926, 1920
521 DE LA VINA ST	2020, 2017, 2014, 2005, 2002, 2000, 1995, 1992, 1990, 1985, 1981, 1975, 1970, 1965, 1961, 1955, 1951, 1945, 1940, 1935, 1931, 1926, 1920
521 DE LA VINA ST	2020, 2017, 2010, 2005, 2002, 2000, 1995, 1992, 1990, 1985, 1981, 1975, 1970, 1965, 1961, 1955, 1951, 1945, 1940, 1935, 1931, 1926, 1920
521 DE LA VINA ST	2017, 2014, 2010, 2005, 2002, 2000, 1995, 1992, 1990, 1985, 1981, 1975, 1970, 1965, 1961, 1955, 1951, 1945, 1940, 1935, 1931, 1926, 1920
521 DE LA VINA ST	2020, 2017, 2014, 2010, 2005, 2002, 2000, 1992, 1990, 1985, 1981, 1975, 1970, 1965, 1961, 1955, 1951, 1945, 1940, 1935, 1931, 1926, 1920
521 DE LA VINA ST	2020, 2017, 2014, 2010, 2005, 2002, 1995, 1992, 1990, 1985, 1981, 1975, 1970, 1965, 1961, 1955, 1951, 1945, 1940, 1935, 1931, 1926, 1920
521 DE LA VINA ST	2020, 2017, 2014, 2010, 2005, 2000, 1995, 1992, 1990, 1985, 1981, 1975, 1970, 1965, 1961, 1955, 1951, 1945, 1940, 1935, 1931, 1926, 1920
521 DE LA VINA ST	2020, 2017, 2014, 2010, 2005, 2002, 2000, 1995, 1990, 1985, 1981, 1975, 1970, 1965, 1961, 1955, 1951, 1945, 1940, 1935, 1931, 1926, 1920
521 DE LA VINA ST	2020, 2017, 2014, 2010, 2005, 2002, 2000, 1995, 1992, 1990, 1981, 1975, 1970, 1965, 1961, 1955, 1951, 1945, 1940, 1935, 1931, 1926, 1920
521 DE LA VINA ST	2020, 2017, 2014, 2010, 2005, 2002, 2000, 1995, 1992, 1990, 1985, 1975, 1970, 1965, 1961, 1955, 1951, 1945, 1940, 1935, 1931, 1926, 1920
521 DE LN	2017, 2014, 2010, 2005, 2002, 2000, 1995, 1992, 1990, 1985, 1981, 1975, 1970, 1965, 1961, 1955, 1951, 1945, 1940, 1935, 1931, 1926, 1920
522 DE LA VINA ST	2020, 2017, 2014, 2010, 2005, 2002, 2000, 1995, 1992, 1990, 1985, 1981, 1975, 1970, 1965, 1961, 1955, 1951, 1945, 1940, 1935, 1926, 1920
523 BATH ST	2020, 2017, 2014, 2010, 2005, 2002, 2000, 1995, 1992, 1990, 1985, 1981, 1975, 1970, 1965, 1961, 1955, 1951, 1945, 1940, 1935, 1931, 1926
523 BATH ST	2020, 2017, 2014, 2010, 2005, 2002, 2000, 1995, 1992, 1990, 1985, 1981, 1975, 1970, 1965, 1961, 1955, 1951, 1945, 1935, 1931, 1926, 1920
523 BATH ST	2020, 2017, 2014, 2010, 2005, 2002, 2000, 1995, 1992, 1990, 1985, 1981, 1975, 1970, 1965, 1961, 1955, 1951, 1940, 1935, 1931, 1926, 1920

Docusign Envelope ID: 3773F87A-0B89-4932-BA2C-CA8383B3EEAD

FINDINGS

Address Researched	Address Not Identified in Research Source
523 BATH ST	2020, 2017, 2014, 2010, 2005, 2002, 2000, 1995, 1992, 1990, 1985, 1981, 1975, 1970, 1965, 1961, 1955, 1951, 1945, 1940, 1931, 1926, 1920
523 BATH ST	2020, 2017, 2014, 2010, 2005, 2002, 2000, 1995, 1992, 1990, 1985, 1981, 1975, 1970, 1965, 1961, 1955, 1951, 1945, 1940, 1935, 1926, 1920
523 BATH ST	2020, 2017, 2014, 2010, 2005, 2002, 2000, 1995, 1992, 1990, 1985, 1981, 1975, 1970, 1965, 1961, 1951, 1945, 1940, 1935, 1931, 1926, 1920
523 BATH ST	2020, 2017, 2014, 2010, 2005, 2002, 2000, 1995, 1992, 1990, 1985, 1981, 1975, 1970, 1965, 1961, 1955, 1945, 1940, 1935, 1931, 1926, 1920
523 BATH ST	2020, 2017, 2014, 2010, 2005, 2002, 2000, 1995, 1992, 1990, 1985, 1981, 1975, 1970, 1965, 1955, 1951, 1945, 1940, 1935, 1931, 1926, 1920
523 BATH ST	2020, 2017, 2014, 2010, 2005, 2002, 2000, 1995, 1992, 1990, 1985, 1981, 1975, 1965, 1961, 1955, 1951, 1945, 1940, 1935, 1931, 1926, 1920
523 BATH ST	2020, 2017, 2014, 2010, 2005, 2002, 2000, 1995, 1992, 1990, 1985, 1981, 1970, 1965, 1961, 1955, 1951, 1945, 1940, 1935, 1931, 1926, 1920
523 BATH ST	2020, 2017, 2014, 2010, 2005, 2002, 2000, 1995, 1992, 1990, 1985, 1975, 1970, 1965, 1961, 1955, 1951, 1945, 1940, 1935, 1931, 1926, 1920
523 DE LA VINA	2020, 2017, 2014, 2010, 2005, 2002, 2000, 1995, 1992, 1990, 1985, 1981, 1975, 1970, 1965, 1961, 1955, 1951, 1945, 1940, 1935, 1931, 1926
523 DE LA VINA ST	2020, 2017, 2014, 2010, 2005, 2002, 2000, 1995, 1992, 1990, 1985, 1981, 1975, 1970, 1965, 1961, 1955, 1951, 1945, 1940, 1935, 1931, 1920
523 DE LA VINA ST	2020, 2017, 2014, 2010, 2005, 2002, 2000, 1995, 1992, 1990, 1985, 1981, 1975, 1970, 1965, 1961, 1955, 1951, 1945, 1940, 1935, 1926, 1920
523 DE LA VINA ST	2020, 2017, 2014, 2010, 2005, 2002, 2000, 1995, 1992, 1990, 1985, 1981, 1975, 1970, 1965, 1961, 1955, 1951, 1945, 1935, 1931, 1926, 1920
523 DE LA VINA ST	2020, 2017, 2014, 2010, 2005, 2002, 2000, 1995, 1992, 1990, 1985, 1981, 1975, 1970, 1965, 1961, 1955, 1951, 1945, 1940, 1931, 1926, 1920
523 DE LA VINA ST	2020, 2017, 2014, 2010, 2005, 2002, 2000, 1995, 1992, 1990, 1985, 1981, 1975, 1970, 1965, 1961, 1955, 1945, 1940, 1935, 1931, 1926, 1920
523 DE LA VINA ST	2020, 2017, 2014, 2010, 2005, 2002, 2000, 1995, 1992, 1990, 1985, 1981, 1975, 1970, 1965, 1961, 1951, 1945, 1940, 1935, 1931, 1926, 1920
523 DE LA VINA ST	2020, 2017, 2014, 2010, 2005, 2002, 2000, 1995, 1992, 1990, 1985, 1981, 1975, 1970, 1965, 1961, 1955, 1951, 1940, 1935, 1931, 1926, 1920
523 DE LA VINA ST	2020, 2017, 2014, 2010, 2005, 2002, 2000, 1995, 1992, 1990, 1985, 1981, 1970, 1965, 1961, 1955, 1951, 1945, 1940, 1935, 1931, 1926, 1920
523 DE LA VINA ST	2020, 2017, 2014, 2010, 2005, 2002, 2000, 1995, 1992, 1990, 1985, 1981, 1975, 1970, 1965, 1961, 1955, 1951, 1945, 1940, 1935, 1931, 1926, 1920
523 DE LA VINA ST	2020, 2017, 2014, 2010, 2005, 2002, 2000, 1995, 1992, 1990, 1985, 1981, 1975, 1970, 1961, 1955, 1951, 1945, 1940, 1935, 1931, 1926, 1920
523 DE LA VINA ST	2020, 2017, 2014, 2010, 2005, 2002, 2000, 1995, 1992, 1990, 1985, 1981, 1975, 1970, 1965, 1955, 1951, 1945, 1940, 1935, 1931, 1926, 1920
523 DE LA VINA ST	2017, 2014, 2010, 2005, 2002, 2000, 1995, 1992, 1990, 1985, 1981, 1975, 1970, 1965, 1961, 1955, 1951, 1945, 1940, 1935, 1931, 1926, 1920
523 DE LA VINA ST	2020, 2014, 2010, 2005, 2002, 2000, 1995, 1992, 1990, 1985, 1981, 1975, 1970, 1965, 1961, 1955, 1951, 1945, 1940, 1935, 1931, 1926, 1920

Docusign Envelope ID: 3773F87A-0B89-4932-BA2C-CA8383B3EEAD

FINDINGS

Address Researched	Address Not Identified in Research Source
523 DE LA VINA ST	2020, 2017, 2010, 2005, 2002, 2000, 1995, 1992, 1990, 1985, 1981, 1975, 1970, 1965, 1961, 1955, 1951, 1945, 1940, 1935, 1931, 1926, 1920
523 DE LA VINA ST	2020, 2017, 2014, 2005, 2002, 2000, 1995, 1992, 1990, 1985, 1981, 1975, 1970, 1965, 1961, 1955, 1951, 1945, 1940, 1935, 1931, 1926, 1920
523 DE LA VINA ST	2020, 2017, 2014, 2010, 2002, 2000, 1995, 1992, 1990, 1985, 1981, 1975, 1970, 1965, 1961, 1955, 1951, 1945, 1940, 1935, 1931, 1926, 1920
523 DE LA VINA ST	2020, 2017, 2014, 2010, 2005, 2002, 2000, 1995, 1992, 1990, 1985, 1975, 1970, 1965, 1961, 1955, 1951, 1945, 1940, 1935, 1931, 1926, 1920
523 DE LA VINA ST	2020, 2017, 2014, 2010, 2005, 2002, 2000, 1995, 1992, 1990, 1981, 1975, 1970, 1965, 1961, 1955, 1951, 1945, 1940, 1935, 1931, 1926, 1920
523 DE LA VINA ST	2020, 2017, 2014, 2010, 2005, 2000, 1995, 1992, 1990, 1985, 1981, 1975, 1970, 1965, 1961, 1955, 1951, 1945, 1940, 1935, 1931, 1926, 1920
523 DE LA VINA ST	2020, 2017, 2014, 2010, 2005, 2002, 1995, 1992, 1990, 1985, 1981, 1975, 1970, 1965, 1961, 1955, 1951, 1945, 1940, 1935, 1931, 1926, 1920
523 DE LA VINA ST	2020, 2017, 2014, 2010, 2005, 2002, 2000, 1992, 1990, 1985, 1981, 1975, 1970, 1965, 1961, 1955, 1951, 1945, 1940, 1935, 1931, 1926, 1920
524 BATH	2020, 2017, 2014, 2010, 2005, 2002, 2000, 1995, 1992, 1990, 1985, 1981, 1975, 1970, 1961, 1955, 1951, 1945, 1940, 1935, 1931, 1926, 1920
524 BATH ST	2017, 2014, 2010, 2005, 2002, 2000, 1995, 1992, 1990, 1985, 1981, 1975, 1970, 1965, 1961, 1955, 1951, 1945, 1940, 1935, 1931, 1926, 1920
524 BATH ST	2020, 2017, 2014, 2005, 2002, 2000, 1995, 1992, 1990, 1985, 1981, 1975, 1970, 1965, 1961, 1955, 1951, 1945, 1940, 1935, 1931, 1926, 1920
524 BATH ST	2020, 2017, 2010, 2005, 2002, 2000, 1995, 1992, 1990, 1985, 1981, 1975, 1970, 1965, 1961, 1955, 1951, 1945, 1940, 1935, 1931, 1926, 1920
524 BATH ST	2020, 2014, 2010, 2005, 2002, 2000, 1995, 1992, 1990, 1985, 1981, 1975, 1970, 1965, 1961, 1955, 1951, 1945, 1940, 1935, 1931, 1926, 1920
524 BATH ST	2020, 2017, 2014, 2010, 2002, 2000, 1995, 1992, 1990, 1985, 1981, 1975, 1970, 1965, 1961, 1955, 1951, 1945, 1940, 1935, 1931, 1926, 1920
524 BATH ST	2020, 2017, 2014, 2010, 2005, 2002, 1995, 1992, 1990, 1985, 1981, 1975, 1970, 1965, 1961, 1955, 1951, 1945, 1940, 1935, 1931, 1926, 1920
524 BATH ST	2020, 2017, 2014, 2010, 2005, 2002, 2000, 1992, 1990, 1985, 1981, 1975, 1970, 1965, 1961, 1955, 1951, 1945, 1940, 1935, 1931, 1926, 1920
524 BATH ST	2020, 2017, 2014, 2010, 2005, 2002, 2000, 1995, 1992, 1990, 1981, 1975, 1970, 1965, 1961, 1955, 1951, 1945, 1940, 1935, 1931, 1926, 1920
524 BATH ST	2020, 2017, 2014, 2010, 2005, 2002, 2000, 1995, 1992, 1990, 1985, 1975, 1970, 1965, 1961, 1955, 1951, 1945, 1940, 1935, 1931, 1926, 1920
524 BATH ST	2020, 2017, 2014, 2010, 2005, 2002, 2000, 1995, 1992, 1990, 1985, 1981, 1970, 1965, 1961, 1955, 1951, 1945, 1940, 1935, 1931, 1926, 1920
524 BATH ST	2020, 2017, 2014, 2010, 2005, 2002, 2000, 1995, 1992, 1990, 1985, 1981, 1975, 1965, 1961, 1955, 1951, 1945, 1940, 1935, 1931, 1926, 1920
524 BATH ST	2020, 2017, 2014, 2010, 2005, 2002, 2000, 1995, 1992, 1990, 1985, 1981, 1975, 1970, 1965, 1955, 1951, 1945, 1940, 1935, 1931, 1926, 1920
524 BATH ST	2020, 2017, 2014, 2010, 2005, 2002, 2000, 1995, 1992, 1990, 1985, 1981, 1975, 1970, 1965, 1961, 1955, 1945, 1940, 1935, 1931, 1926, 1920

Docusign Envelope ID: 3773F87A-0B89-4932-BA2C-CA8383B3EEAD

FINDINGS

Address Researched	Address Not Identified in Research Source
524 BATH ST	2020, 2017, 2014, 2010, 2005, 2002, 2000, 1995, 1992, 1990, 1985, 1981, 1975, 1970, 1965, 1961, 1951, 1945, 1940, 1935, 1931, 1926, 1920
524 BATH ST	2020, 2017, 2014, 2010, 2005, 2002, 2000, 1995, 1992, 1985, 1981, 1975, 1970, 1965, 1961, 1955, 1951, 1945, 1940, 1935, 1931, 1926, 1920
524 BATH ST	2020, 2017, 2014, 2010, 2005, 2002, 2000, 1995, 1992, 1990, 1985, 1981, 1975, 1970, 1965, 1961, 1955, 1951, 1945, 1940, 1935, 1926, 1920
535 BATH ST	2020, 2017, 2014, 2010, 2005, 2002, 2000, 1995, 1992, 1990, 1985, 1981, 1975, 1970, 1965, 1961, 1955, 1951, 1945, 1940, 1931, 1926, 1920
535 BATH ST	2020, 2017, 2014, 2010, 2005, 2002, 2000, 1995, 1992, 1990, 1985, 1981, 1975, 1970, 1965, 1961, 1955, 1951, 1945, 1935, 1931, 1926, 1920
535 BATH ST	2020, 2017, 2014, 2010, 2005, 2002, 2000, 1995, 1992, 1990, 1985, 1981, 1975, 1970, 1965, 1961, 1955, 1951, 1940, 1935, 1931, 1926, 1920
535 CASTILLO ST	2020, 2017, 2014, 2010, 2005, 2002, 2000, 1995, 1992, 1990, 1981, 1975, 1970, 1965, 1961, 1955, 1951, 1945, 1940, 1935, 1931, 1926, 1920
535 CASTILLO ST	2020, 2017, 2014, 2010, 2005, 2000, 1995, 1992, 1990, 1985, 1981, 1975, 1970, 1965, 1961, 1955, 1951, 1945, 1940, 1935, 1931, 1926, 1920
535 CASTILLO ST	2020, 2017, 2014, 2010, 2005, 2002, 1995, 1992, 1990, 1985, 1981, 1975, 1970, 1965, 1961, 1955, 1951, 1945, 1940, 1935, 1931, 1926, 1920
535 CASTILLO ST	2020, 2017, 2014, 2010, 2005, 2002, 2000, 1995, 1990, 1985, 1981, 1975, 1970, 1965, 1961, 1955, 1951, 1945, 1940, 1935, 1931, 1926, 1920
535 CASTILLO ST	2020, 2017, 2014, 2010, 2005, 2002, 2000, 1992, 1990, 1985, 1981, 1975, 1970, 1965, 1961, 1955, 1951, 1945, 1940, 1935, 1931, 1926, 1920
535 CASTILLO ST	2020, 2017, 2014, 2010, 2005, 2002, 2000, 1995, 1992, 1990, 1985, 1981, 1975, 1965, 1961, 1955, 1951, 1945, 1940, 1935, 1931, 1926, 1920
535 CASTILLO ST	2020, 2017, 2014, 2010, 2005, 2002, 2000, 1995, 1992, 1990, 1985, 1981, 1970, 1965, 1961, 1955, 1951, 1945, 1940, 1935, 1931, 1926, 1920
535 CASTILLO ST	2020, 2017, 2014, 2010, 2005, 2002, 2000, 1995, 1992, 1990, 1985, 1981, 1975, 1970, 1965, 1955, 1951, 1945, 1940, 1935, 1931, 1926, 1920
535 CASTILLO ST	2017, 2014, 2010, 2005, 2002, 2000, 1995, 1992, 1990, 1985, 1981, 1975, 1970, 1965, 1961, 1955, 1951, 1945, 1940, 1935, 1931, 1926, 1920
535 DE LA VINA ST	2020, 2017, 2014, 2010, 2005, 2002, 2000, 1995, 1992, 1990, 1985, 1981, 1975, 1970, 1965, 1961, 1955, 1951, 1945, 1940, 1935, 1926, 1920
536 BATH	2020, 2017, 2014, 2010, 2005, 2002, 2000, 1995, 1992, 1990, 1985, 1981, 1975, 1970, 1961, 1955, 1951, 1945, 1940, 1935, 1931, 1926, 1920
536 BATH ST	2020, 2017, 2014, 2005, 2002, 2000, 1995, 1992, 1990, 1985, 1981, 1975, 1970, 1965, 1961, 1955, 1951, 1945, 1940, 1935, 1931, 1926, 1920
536 BATH ST	2020, 2014, 2010, 2005, 2002, 2000, 1995, 1992, 1990, 1985, 1981, 1975, 1970, 1965, 1961, 1955, 1951, 1945, 1940, 1935, 1931, 1926, 1920
536 BATH ST	2020, 2017, 2014, 2010, 2005, 2002, 2000, 1995, 1992, 1990, 1981, 1975, 1970, 1965, 1961, 1955, 1951, 1945, 1940, 1935, 1931, 1926, 1920
536 BATH ST	2020, 2017, 2014, 2010, 2002, 2000, 1995, 1992, 1990, 1985, 1981, 1975, 1970, 1965, 1961, 1955, 1951, 1945, 1940, 1935, 1931, 1926, 1920
536 BATH ST	2020, 2017, 2014, 2010, 2005, 2000, 1995, 1992, 1990, 1985, 1981, 1975, 1970, 1965, 1961, 1955, 1951, 1945, 1940, 1935, 1931, 1926, 1920

Docusign Envelope ID: 3773F87A-0B89-4932-BA2C-CA8383B3EEAD

FINDINGS

Address Researched	Address Not Identified in Research Source
536 BATH ST	2020, 2017, 2014, 2010, 2005, 2002, 2000, 1995, 1992, 1990, 1985, 1981, 1975, 1970, 1965, 1961, 1955, 1945, 1940, 1935, 1931, 1926, 1920
536 BATH ST	2020, 2017, 2014, 2010, 2005, 2002, 2000, 1995, 1992, 1990, 1985, 1981, 1975, 1970, 1965, 1961, 1951, 1945, 1940, 1935, 1931, 1926, 1920
536 BATH ST	2020, 2017, 2014, 2010, 2005, 2002, 2000, 1995, 1992, 1990, 1985, 1975, 1970, 1965, 1961, 1955, 1951, 1945, 1940, 1935, 1931, 1926, 1920
536 BATH ST	2020, 2017, 2014, 2010, 2005, 2002, 2000, 1995, 1992, 1990, 1985, 1981, 1970, 1965, 1961, 1955, 1951, 1945, 1940, 1935, 1931, 1926, 1920
536 BATH ST	2020, 2017, 2014, 2010, 2005, 2002, 2000, 1995, 1992, 1990, 1985, 1981, 1975, 1965, 1961, 1955, 1951, 1945, 1940, 1935, 1931, 1926, 1920
536 BATH ST	2020, 2017, 2014, 2010, 2005, 2002, 2000, 1995, 1992, 1990, 1985, 1981, 1975, 1970, 1965, 1955, 1951, 1945, 1940, 1935, 1931, 1926, 1920
536 BATH ST	2020, 2017, 2014, 2010, 2005, 2002, 2000, 1995, 1992, 1990, 1985, 1981, 1975, 1970, 1965, 1961, 1955, 1951, 1945, 1940, 1935, 1931, 1926, 1920
536 BATH ST	2020, 2017, 2014, 2010, 2005, 2002, 2000, 1995, 1992, 1990, 1985, 1981, 1975, 1970, 1965, 1961, 1955, 1951, 1940, 1935, 1931, 1926, 1920
536 BATH ST	2020, 2017, 2014, 2010, 2005, 2002, 2000, 1995, 1992, 1990, 1985, 1981, 1975, 1970, 1965, 1961, 1955, 1951, 1945, 1940, 1931, 1926, 1920
536 BATH ST	2020, 2017, 2014, 2010, 2005, 2002, 2000, 1995, 1992, 1990, 1985, 1981, 1975, 1970, 1965, 1961, 1955, 1951, 1945, 1940, 1935, 1926, 1920
536 BATH ST	2020, 2017, 2014, 2010, 2005, 2002, 2000, 1995, 1992, 1990, 1985, 1981, 1975, 1970, 1965, 1961, 1955, 1951, 1945, 1940, 1935, 1931, 1926
536 DE LA VINA ST	2020, 2017, 2014, 2010, 2005, 2002, 2000, 1995, 1992, 1990, 1985, 1981, 1975, 1970, 1965, 1961, 1955, 1951, 1945, 1940, 1935, 1926, 1920
537 CASTILLO ST	2020, 2017, 2010, 2005, 2002, 2000, 1995, 1992, 1990, 1985, 1981, 1975, 1970, 1965, 1961, 1955, 1951, 1945, 1940, 1935, 1931, 1926, 1920
537 CASTILLO ST	2017, 2014, 2010, 2005, 2002, 2000, 1995, 1992, 1990, 1985, 1981, 1975, 1970, 1965, 1961, 1955, 1951, 1945, 1940, 1935, 1931, 1926, 1920
537 CASTILLO ST	2020, 2014, 2010, 2005, 2002, 2000, 1995, 1992, 1990, 1985, 1981, 1975, 1970, 1965, 1961, 1955, 1951, 1945, 1940, 1935, 1931, 1926, 1920
561 BATH ST	2020, 2017, 2014, 2010, 2005, 2000, 1995, 1992, 1990, 1985, 1981, 1975, 1970, 1965, 1961, 1955, 1951, 1945, 1940, 1935, 1931, 1926, 1920
569 BATH ST	2020, 2017, 2014, 2010, 2005, 2000, 1995, 1992, 1990, 1985, 1981, 1975, 1970, 1965, 1961, 1955, 1951, 1945, 1940, 1935, 1931, 1926, 1920
601 BATH	2020, 2017, 2014, 2010, 2005, 2002, 2000, 1995, 1992, 1990, 1985, 1981, 1975, 1970, 1961, 1955, 1951, 1945, 1940, 1935, 1931, 1926, 1920
601 BATH ST	2017, 2014, 2010, 2005, 2002, 2000, 1995, 1992, 1990, 1985, 1981, 1975, 1970, 1965, 1961, 1955, 1951, 1945, 1940, 1935, 1931, 1926, 1920
601 BATH ST	2020, 2017, 2010, 2005, 2002, 2000, 1995, 1992, 1990, 1985, 1981, 1975, 1970, 1965, 1961, 1955, 1951, 1945, 1940, 1935, 1931, 1926, 1920
601 BATH ST	2020, 2017, 2014, 2005, 2002, 2000, 1995, 1992, 1990, 1985, 1981, 1975, 1970, 1965, 1961, 1955, 1951, 1945, 1940, 1935, 1931, 1926, 1920
601 BATH ST	2020, 2017, 2014, 2010, 2005, 2000, 1995, 1992, 1990, 1985, 1981, 1975, 1970, 1965, 1961, 1955, 1951, 1945, 1940, 1935, 1931, 1926, 1920

Docusign Envelope ID: 3773F87A-0B89-4932-BA2C-CA8383B3EEAD

FINDINGS

Address Researched	Address Not Identified in Research Source
601 BATH ST	2020, 2017, 2014, 2010, 2002, 2000, 1995, 1992, 1990, 1985, 1981, 1975, 1970, 1965, 1961, 1955, 1951, 1945, 1940, 1935, 1931, 1926, 1920
601 BATH ST	2020, 2017, 2014, 2010, 2005, 2002, 2000, 1995, 1992, 1990, 1981, 1975, 1970, 1965, 1961, 1955, 1951, 1945, 1940, 1935, 1931, 1926, 1920
601 BATH ST	2020, 2017, 2014, 2010, 2005, 2002, 2000, 1992, 1990, 1985, 1981, 1975, 1970, 1965, 1961, 1955, 1951, 1945, 1940, 1935, 1931, 1926, 1920
601 BATH ST	2020, 2017, 2014, 2010, 2005, 2002, 1995, 1992, 1990, 1985, 1981, 1975, 1970, 1965, 1961, 1955, 1951, 1945, 1940, 1935, 1931, 1926, 1920
601 BATH ST	2020, 2017, 2014, 2010, 2005, 2002, 2000, 1995, 1992, 1990, 1985, 1981, 1975, 1970, 1965, 1961, 1951, 1945, 1940, 1935, 1931, 1926, 1920
601 BATH ST	2020, 2017, 2014, 2010, 2005, 2002, 2000, 1995, 1992, 1990, 1985, 1981, 1975, 1970, 1965, 1961, 1955, 1945, 1940, 1935, 1931, 1926, 1920
601 BATH ST	2020, 2017, 2014, 2010, 2005, 2002, 2000, 1995, 1992, 1990, 1985, 1981, 1975, 1970, 1965, 1955, 1951, 1945, 1940, 1935, 1931, 1926, 1920
601 BATH ST	2020, 2017, 2014, 2010, 2005, 2002, 2000, 1995, 1992, 1990, 1985, 1981, 1975, 1965, 1961, 1955, 1951, 1945, 1940, 1935, 1931, 1926, 1920
601 BATH ST	2020, 2017, 2014, 2010, 2005, 2002, 2000, 1995, 1992, 1990, 1985, 1981, 1970, 1965, 1961, 1955, 1951, 1945, 1940, 1935, 1931, 1926, 1920
601 BATH ST	2020, 2017, 2014, 2010, 2005, 2002, 2000, 1995, 1992, 1990, 1985, 1975, 1970, 1965, 1961, 1955, 1951, 1945, 1940, 1935, 1931, 1926, 1920
601 BATH ST	2020, 2017, 2014, 2010, 2005, 2002, 2000, 1995, 1992, 1990, 1985, 1981, 1975, 1970, 1965, 1961, 1955, 1951, 1945, 1940, 1935, 1926, 1920
601 BATH ST	2020, 2017, 2014, 2010, 2005, 2002, 2000, 1995, 1992, 1990, 1985, 1981, 1975, 1970, 1965, 1961, 1955, 1951, 1945, 1940, 1931, 1926, 1920
601 BATH ST	2020, 2017, 2014, 2010, 2005, 2002, 2000, 1995, 1992, 1990, 1985, 1981, 1975, 1970, 1965, 1961, 1955, 1951, 1940, 1935, 1931, 1926, 1920
601 BATH ST	2020, 2017, 2014, 2010, 2005, 2002, 2000, 1995, 1992, 1990, 1985, 1981, 1975, 1970, 1965, 1961, 1955, 1951, 1945, 1935, 1931, 1926, 1920
601 BATH ST	2020, 2017, 2014, 2010, 2005, 2002, 2000, 1995, 1992, 1990, 1985, 1981, 1975, 1970, 1965, 1961, 1955, 1951, 1945, 1940, 1935, 1931, 1926
605 BATH	2020, 2017, 2014, 2010, 2005, 2002, 2000, 1995, 1992, 1990, 1985, 1981, 1975, 1970, 1961, 1955, 1951, 1945, 1940, 1935, 1931, 1926, 1920
605 BATH ST	2017, 2014, 2010, 2005, 2002, 2000, 1995, 1992, 1990, 1985, 1981, 1975, 1970, 1965, 1961, 1955, 1951, 1945, 1940, 1935, 1931, 1926, 1920
605 BATH ST	2020, 2017, 2010, 2005, 2002, 2000, 1995, 1992, 1990, 1985, 1981, 1975, 1970, 1965, 1961, 1955, 1951, 1945, 1940, 1935, 1931, 1926, 1920
605 BATH ST	2020, 2014, 2010, 2005, 2002, 2000, 1995, 1992, 1990, 1985, 1981, 1975, 1970, 1965, 1961, 1955, 1951, 1945, 1940, 1935, 1931, 1926, 1920
605 BATH ST	2020, 2017, 2014, 2010, 2005, 2002, 1995, 1992, 1990, 1985, 1981, 1975, 1970, 1965, 1961, 1955, 1951, 1945, 1940, 1935, 1931, 1926, 1920
605 BATH ST	2020, 2017, 2014, 2010, 2005, 2002, 2000, 1992, 1990, 1985, 1981, 1975, 1970, 1965, 1961, 1955, 1951, 1945, 1940, 1935, 1931, 1926, 1920
605 BATH ST	2020, 2017, 2014, 2010, 2005, 2002, 2000, 1995, 1992, 1990, 1981, 1975, 1970, 1965, 1961, 1955, 1951, 1945, 1940, 1935, 1931, 1926, 1920

Docusign Envelope ID: 3773F87A-0B89-4932-BA2C-CA8383B3EEAD

FINDINGS

Address Researched	Address Not Identified in Research Source
605 BATH ST	2020, 2017, 2014, 2010, 2005, 2000, 1995, 1992, 1990, 1985, 1981, 1975, 1970, 1965, 1961, 1955, 1951, 1945, 1940, 1935, 1931, 1926, 1920
605 BATH ST	2020, 2017, 2014, 2010, 2005, 2002, 2000, 1995, 1992, 1990, 1985, 1975, 1970, 1965, 1961, 1955, 1951, 1945, 1940, 1935, 1931, 1926, 1920
605 BATH ST	2020, 2017, 2014, 2010, 2005, 2002, 2000, 1995, 1992, 1990, 1985, 1981, 1970, 1965, 1961, 1955, 1951, 1945, 1940, 1935, 1931, 1926, 1920
605 BATH ST	2020, 2017, 2014, 2010, 2005, 2002, 2000, 1995, 1992, 1990, 1985, 1981, 1975, 1965, 1961, 1955, 1951, 1945, 1940, 1935, 1931, 1926, 1920
605 BATH ST	2020, 2017, 2014, 2010, 2005, 2002, 2000, 1995, 1992, 1990, 1985, 1981, 1975, 1970, 1965, 1955, 1951, 1945, 1940, 1935, 1931, 1926, 1920
605 BATH ST	2020, 2017, 2014, 2010, 2005, 2002, 2000, 1995, 1992, 1990, 1985, 1981, 1975, 1970, 1965, 1961, 1955, 1945, 1940, 1935, 1931, 1926, 1920
605 BATH ST	2020, 2017, 2014, 2010, 2005, 2002, 2000, 1995, 1992, 1990, 1985, 1981, 1975, 1970, 1965, 1961, 1951, 1945, 1940, 1935, 1931, 1926, 1920
605 BATH ST	2020, 2017, 2014, 2010, 2005, 2002, 2000, 1995, 1992, 1990, 1985, 1981, 1975, 1970, 1965, 1961, 1955, 1951, 1945, 1935, 1931, 1926, 1920
605 BATH ST	2020, 2017, 2014, 2010, 2005, 2002, 2000, 1995, 1992, 1990, 1985, 1981, 1975, 1970, 1965, 1961, 1955, 1951, 1940, 1935, 1931, 1926, 1920
605 BATH ST	2020, 2017, 2014, 2010, 2005, 2002, 2000, 1995, 1992, 1990, 1985, 1981, 1975, 1970, 1965, 1961, 1955, 1951, 1945, 1940, 1931, 1926, 1920
605 BATH ST	2020, 2017, 2014, 2010, 2005, 2002, 2000, 1995, 1992, 1990, 1985, 1981, 1975, 1970, 1965, 1961, 1955, 1951, 1945, 1940, 1935, 1926, 1920
605 BATH ST	2020, 2017, 2014, 2010, 2005, 2002, 2000, 1995, 1992, 1990, 1985, 1981, 1975, 1970, 1965, 1961, 1955, 1951, 1945, 1940, 1935, 1931, 1926
607 BATH	2020, 2017, 2014, 2010, 2005, 2002, 2000, 1995, 1992, 1990, 1985, 1981, 1975, 1970, 1961, 1955, 1951, 1945, 1940, 1935, 1931, 1926, 1920
607 BATH ST	2017, 2014, 2010, 2005, 2002, 2000, 1995, 1992, 1990, 1985, 1981, 1975, 1970, 1965, 1961, 1955, 1951, 1945, 1940, 1935, 1931, 1926, 1920
607 BATH ST	2020, 2014, 2010, 2005, 2002, 2000, 1995, 1992, 1990, 1985, 1981, 1975, 1970, 1965, 1961, 1955, 1951, 1945, 1940, 1935, 1931, 1926, 1920
607 BATH ST	2020, 2017, 2010, 2005, 2002, 2000, 1995, 1992, 1990, 1985, 1981, 1975, 1970, 1965, 1961, 1955, 1951, 1945, 1940, 1935, 1931, 1926, 1920
607 BATH ST	2020, 2017, 2014, 2005, 2002, 2000, 1995, 1992, 1990, 1985, 1981, 1975, 1970, 1965, 1961, 1955, 1951, 1945, 1940, 1935, 1931, 1926, 1920
607 BATH ST	2020, 2017, 2014, 2010, 2005, 2000, 1995, 1992, 1990, 1985, 1981, 1975, 1970, 1965, 1961, 1955, 1951, 1945, 1940, 1935, 1931, 1926, 1920
607 BATH ST	2020, 2017, 2014, 2010, 2002, 2000, 1995, 1992, 1990, 1985, 1981, 1975, 1970, 1965, 1961, 1955, 1951, 1945, 1940, 1935, 1931, 1926, 1920
607 BATH ST	2020, 2017, 2014, 2010, 2005, 2002, 2000, 1995, 1992, 1990, 1981, 1975, 1970, 1965, 1961, 1955, 1951, 1945, 1940, 1935, 1931, 1926, 1920
607 BATH ST	2020, 2017, 2014, 2010, 2005, 2002, 2000, 1992, 1990, 1985, 1981, 1975, 1970, 1965, 1961, 1955, 1951, 1945, 1940, 1935, 1931, 1926, 1920
607 BATH ST	2020, 2017, 2014, 2010, 2005, 2002, 1995, 1992, 1990, 1985, 1981, 1975, 1970, 1965, 1961, 1955, 1951, 1945, 1940, 1935, 1931, 1926, 1920

Docusign Envelope ID: 3773F87A-0B89-4932-BA2C-CA8383B3EEAD

FINDINGS

Address Researched	Address Not Identified in Research Source
607 BATH ST	2020, 2017, 2014, 2010, 2005, 2002, 2000, 1995, 1992, 1990, 1985, 1981, 1975, 1970, 1965, 1961, 1951, 1945, 1940, 1935, 1931, 1926, 1920
607 BATH ST	2020, 2017, 2014, 2010, 2005, 2002, 2000, 1995, 1992, 1990, 1985, 1981, 1975, 1970, 1965, 1961, 1955, 1945, 1940, 1935, 1931, 1926, 1920
607 BATH ST	2020, 2017, 2014, 2010, 2005, 2002, 2000, 1995, 1990, 1985, 1981, 1975, 1970, 1965, 1961, 1955, 1951, 1945, 1940, 1935, 1931, 1926, 1920
607 BATH ST	2020, 2017, 2014, 2010, 2005, 2002, 2000, 1995, 1992, 1990, 1985, 1981, 1975, 1970, 1965, 1955, 1951, 1945, 1940, 1935, 1931, 1926, 1920
607 BATH ST	2020, 2017, 2014, 2010, 2005, 2002, 2000, 1995, 1992, 1990, 1985, 1981, 1975, 1965, 1961, 1955, 1951, 1945, 1940, 1935, 1931, 1926, 1920
607 BATH ST	2020, 2017, 2014, 2010, 2005, 2002, 2000, 1995, 1992, 1990, 1985, 1981, 1970, 1965, 1961, 1955, 1951, 1945, 1940, 1935, 1931, 1926, 1920
607 BATH ST	2020, 2017, 2014, 2010, 2005, 2002, 2000, 1995, 1992, 1990, 1985, 1975, 1970, 1965, 1961, 1955, 1951, 1945, 1940, 1935, 1931, 1926, 1920
607 BATH ST	2020, 2017, 2014, 2010, 2005, 2002, 2000, 1995, 1992, 1990, 1985, 1981, 1975, 1970, 1965, 1961, 1955, 1951, 1945, 1940, 1935, 1926, 1920
607 BATH ST	2020, 2017, 2014, 2010, 2005, 2002, 2000, 1995, 1992, 1990, 1985, 1981, 1975, 1970, 1965, 1961, 1955, 1951, 1945, 1940, 1931, 1926, 1920
607 BATH ST	2020, 2017, 2014, 2010, 2005, 2002, 2000, 1995, 1992, 1990, 1985, 1981, 1975, 1970, 1965, 1961, 1955, 1951, 1940, 1935, 1931, 1926, 1920
607 BATH ST	2020, 2017, 2014, 2010, 2005, 2002, 2000, 1995, 1992, 1990, 1985, 1981, 1975, 1970, 1965, 1961, 1955, 1951, 1945, 1935, 1931, 1926, 1920
607 BATH ST	2020, 2017, 2014, 2010, 2005, 2002, 2000, 1995, 1992, 1990, 1985, 1981, 1975, 1970, 1965, 1961, 1955, 1951, 1945, 1940, 1935, 1931, 1926
609 BATH	2020, 2017, 2014, 2010, 2005, 2002, 2000, 1995, 1992, 1990, 1985, 1981, 1975, 1970, 1961, 1955, 1951, 1945, 1940, 1935, 1931, 1926, 1920
609 BATH ST	2017, 2014, 2010, 2005, 2002, 2000, 1995, 1992, 1990, 1985, 1981, 1975, 1970, 1965, 1961, 1955, 1951, 1945, 1940, 1935, 1931, 1926, 1920
609 BATH ST	2020, 2017, 2014, 2005, 2002, 2000, 1995, 1992, 1990, 1985, 1981, 1975, 1970, 1965, 1961, 1955, 1951, 1945, 1940, 1935, 1931, 1926, 1920
609 BATH ST	2020, 2017, 2010, 2005, 2002, 2000, 1995, 1992, 1990, 1985, 1981, 1975, 1970, 1965, 1961, 1955, 1951, 1945, 1940, 1935, 1931, 1926, 1920
609 BATH ST	2020, 2017, 2014, 2010, 2005, 2002, 1995, 1992, 1990, 1985, 1981, 1975, 1970, 1965, 1961, 1955, 1951, 1945, 1940, 1935, 1931, 1926, 1920
609 BATH ST	2020, 2017, 2014, 2010, 2005, 2002, 2000, 1992, 1990, 1985, 1981, 1975, 1970, 1965, 1961, 1955, 1951, 1945, 1940, 1935, 1931, 1926, 1920
609 BATH ST	2020, 2017, 2014, 2010, 2005, 2002, 2000, 1995, 1992, 1990, 1981, 1975, 1970, 1965, 1961, 1955, 1951, 1945, 1940, 1935, 1931, 1926, 1920
609 BATH ST	2020, 2017, 2014, 2010, 2002, 2000, 1995, 1992, 1990, 1985, 1981, 1975, 1970, 1965, 1961, 1955, 1951, 1945, 1940, 1935, 1931, 1926, 1920
609 BATH ST	2020, 2017, 2014, 2010, 2005, 2002, 2000, 1995, 1992, 1990, 1985, 1975, 1970, 1965, 1961, 1955, 1951, 1945, 1940, 1935, 1931, 1926, 1920
609 BATH ST	2020, 2017, 2014, 2010, 2005, 2002, 2000, 1995, 1992, 1990, 1985, 1981, 1970, 1965, 1961, 1955, 1951, 1945, 1940, 1935, 1931, 1926, 1920

Docusign Envelope ID: 3773F87A-0B89-4932-BA2C-CA8383B3EEAD

FINDINGS

Address Researched	Address Not Identified in Research Source
609 BATH ST	2020, 2017, 2014, 2010, 2005, 2002, 2000, 1995, 1992, 1990, 1985, 1981, 1975, 1965, 1961, 1955, 1951, 1945, 1940, 1935, 1931, 1926, 1920
609 BATH ST	2020, 2017, 2014, 2010, 2005, 2002, 2000, 1995, 1992, 1990, 1985, 1981, 1975, 1970, 1965, 1955, 1951, 1945, 1940, 1935, 1931, 1926, 1920
609 BATH ST	2020, 2017, 2014, 2010, 2005, 2002, 2000, 1995, 1992, 1985, 1981, 1975, 1970, 1965, 1961, 1955, 1951, 1945, 1940, 1935, 1931, 1926, 1920
609 BATH ST	2020, 2017, 2014, 2010, 2005, 2002, 2000, 1995, 1992, 1990, 1985, 1981, 1975, 1970, 1965, 1961, 1955, 1945, 1940, 1935, 1931, 1926, 1920
609 BATH ST	2020, 2017, 2014, 2010, 2005, 2002, 2000, 1995, 1992, 1990, 1985, 1981, 1975, 1970, 1965, 1961, 1951, 1945, 1940, 1935, 1931, 1926, 1920
609 BATH ST	2020, 2017, 2014, 2010, 2005, 2002, 2000, 1995, 1992, 1990, 1985, 1981, 1975, 1970, 1965, 1961, 1955, 1951, 1945, 1935, 1931, 1926, 1920
609 BATH ST	2020, 2017, 2014, 2010, 2005, 2002, 2000, 1995, 1992, 1990, 1985, 1981, 1975, 1970, 1965, 1961, 1955, 1951, 1940, 1935, 1931, 1926, 1920
609 BATH ST	2020, 2017, 2014, 2010, 2005, 2002, 2000, 1995, 1992, 1990, 1985, 1981, 1975, 1970, 1965, 1961, 1955, 1951, 1945, 1940, 1931, 1926, 1920
609 BATH ST	2020, 2017, 2014, 2010, 2005, 2002, 2000, 1995, 1992, 1990, 1985, 1981, 1975, 1970, 1965, 1961, 1955, 1951, 1945, 1940, 1935, 1926, 1920
609 BATH ST	2020, 2017, 2014, 2010, 2005, 2002, 2000, 1995, 1992, 1990, 1985, 1981, 1975, 1970, 1965, 1961, 1955, 1951, 1945, 1940, 1935, 1931, 1926
401 BATH ST	2020, 2017, 2014, 2010, 2005, 2002, 2000, 1995, 1992, 1990, 1985, 1981, 1975, 1970, 1965, 1961, 1955, 1951, 1940, 1935, 1931, 1926, 1920
402 BATH ST	2020, 2017, 2014, 2010, 2005, 2002, 2000, 1995, 1992, 1990, 1985, 1981, 1975, 1970, 1965, 1961, 1955, 1951, 1940, 1935, 1931, 1926, 1920
402 BATH ST	2020, 2017, 2014, 2010, 2005, 2002, 2000, 1995, 1992, 1990, 1985, 1981, 1975, 1970, 1965, 1961, 1951, 1945, 1940, 1935, 1931, 1926, 1920
402 BATH ST	2020, 2017, 2014, 2010, 2005, 2002, 2000, 1995, 1992, 1990, 1985, 1981, 1975, 1970, 1965, 1961, 1955, 1945, 1940, 1935, 1931, 1926, 1920
402 BATH ST	2020, 2017, 2014, 2010, 2002, 2000, 1995, 1992, 1990, 1985, 1981, 1975, 1970, 1965, 1961, 1955, 1951, 1945, 1940, 1935, 1931, 1926, 1920
402 BATH ST	2020, 2017, 2014, 2010, 2005, 2002, 2000, 1995, 1992, 1990, 1985, 1981, 1975, 1970, 1965, 1961, 1955, 1951, 1945, 1935, 1931, 1926, 1920
402 BATH ST	2020, 2017, 2014, 2010, 2005, 2002, 2000, 1995, 1992, 1990, 1985, 1981, 1975, 1970, 1965, 1961, 1955, 1951, 1945, 1940, 1935, 1926, 1920
402 BATH ST	2020, 2017, 2014, 2010, 2005, 2002, 2000, 1995, 1992, 1990, 1985, 1981, 1975, 1970, 1965, 1961, 1955, 1951, 1945, 1940, 1931, 1926, 1920
402 BATH ST	2020, 2017, 2014, 2010, 2005, 2002, 2000, 1995, 1992, 1990, 1985, 1981, 1975, 1970, 1965, 1961, 1955, 1951, 1945, 1940, 1935, 1931, 1926
404 BATH ST	2020, 2017, 2014, 2010, 2005, 2002, 2000, 1995, 1992, 1990, 1985, 1981, 1975, 1970, 1965, 1961, 1955, 1951, 1945, 1940, 1935, 1931, 1926
404 BATH ST	2020, 2017, 2014, 2010, 2005, 2002, 2000, 1995, 1992, 1990, 1985, 1981, 1975, 1970, 1965, 1961, 1955, 1951, 1945, 1940, 1935, 1926, 1920
404 BATH ST	2020, 2017, 2014, 2010, 2005, 2002, 2000, 1995, 1992, 1990, 1985, 1981, 1975, 1970, 1965, 1961, 1955, 1951, 1945, 1935, 1931, 1926, 1920

Docusign Envelope ID: 3773F87A-0B89-4932-BA2C-CA8383B3EEAD

FINDINGS

Address Researched	Address Not Identified in Research Source
404 BATH ST	2020, 2017, 2014, 2010, 2005, 2002, 2000, 1995, 1992, 1990, 1985, 1981, 1975, 1970, 1965, 1961, 1955, 1945, 1940, 1935, 1931, 1926, 1920
404 BATH ST	2020, 2017, 2014, 2010, 2005, 2002, 2000, 1995, 1992, 1990, 1985, 1981, 1975, 1970, 1965, 1961, 1951, 1945, 1940, 1935, 1931, 1926, 1920
404 BATH ST	2020, 2017, 2014, 2010, 2005, 2002, 2000, 1995, 1992, 1990, 1985, 1981, 1975, 1970, 1965, 1961, 1955, 1951, 1940, 1935, 1931, 1926, 1920
406 BATH ST	2020, 2017, 2014, 2010, 2005, 2002, 2000, 1995, 1992, 1990, 1985, 1981, 1975, 1970, 1965, 1961, 1955, 1951, 1940, 1935, 1931, 1926, 1920
406 BATH ST	2020, 2017, 2014, 2010, 2005, 2002, 2000, 1995, 1992, 1990, 1985, 1981, 1975, 1970, 1965, 1961, 1955, 1945, 1940, 1935, 1931, 1926, 1920
406 BATH ST	2020, 2017, 2014, 2010, 2005, 2002, 2000, 1995, 1992, 1990, 1985, 1981, 1975, 1970, 1965, 1961, 1955, 1951, 1945, 1935, 1931, 1926, 1920
406 BATH ST	2020, 2017, 2014, 2010, 2005, 2002, 2000, 1995, 1992, 1990, 1985, 1981, 1975, 1970, 1965, 1961, 1955, 1951, 1945, 1940, 1931, 1926, 1920
407 BATH	2020, 2017, 2014, 2010, 2005, 2002, 2000, 1995, 1992, 1990, 1985, 1981, 1975, 1970, 1961, 1955, 1951, 1945, 1940, 1935, 1931, 1926, 1920
407 BATH ST	2017, 2014, 2010, 2005, 2002, 2000, 1995, 1992, 1990, 1985, 1981, 1975, 1970, 1965, 1961, 1955, 1951, 1945, 1940, 1935, 1931, 1926, 1920
407 BATH ST	2020, 2014, 2010, 2005, 2002, 2000, 1995, 1992, 1990, 1985, 1981, 1975, 1970, 1965, 1961, 1955, 1951, 1945, 1940, 1935, 1931, 1926, 1920
407 BATH ST	2020, 2017, 2010, 2005, 2002, 2000, 1995, 1992, 1990, 1985, 1981, 1975, 1970, 1965, 1961, 1955, 1951, 1945, 1940, 1935, 1931, 1926, 1920
407 BATH ST	2020, 2017, 2014, 2005, 2002, 2000, 1995, 1992, 1990, 1985, 1981, 1975, 1970, 1965, 1961, 1955, 1951, 1945, 1940, 1935, 1931, 1926, 1920
407 BATH ST	2020, 2017, 2014, 2010, 2002, 2000, 1995, 1992, 1990, 1985, 1981, 1975, 1970, 1965, 1961, 1955, 1951, 1945, 1940, 1935, 1931, 1926, 1920
407 BATH ST	2020, 2017, 2014, 2010, 2005, 2000, 1995, 1992, 1990, 1985, 1981, 1975, 1970, 1965, 1961, 1955, 1951, 1945, 1940, 1935, 1931, 1926, 1920
407 BATH ST	2020, 2017, 2014, 2010, 2005, 2002, 1995, 1992, 1990, 1985, 1981, 1975, 1970, 1965, 1961, 1955, 1951, 1945, 1940, 1935, 1931, 1926, 1920
407 BATH ST	2020, 2017, 2014, 2010, 2005, 2002, 2000, 1992, 1990, 1985, 1981, 1975, 1970, 1965, 1961, 1955, 1951, 1945, 1940, 1935, 1931, 1926, 1920
407 BATH ST	2020, 2017, 2014, 2010, 2005, 2002, 2000, 1995, 1992, 1990, 1981, 1975, 1970, 1965, 1961, 1955, 1951, 1945, 1940, 1935, 1931, 1926, 1920
407 BATH ST	2020, 2017, 2014, 2010, 2005, 2002, 2000, 1995, 1992, 1990, 1985, 1981, 1975, 1970, 1965, 1961, 1955, 1945, 1940, 1935, 1931, 1926, 1920
407 BATH ST	2020, 2017, 2014, 2010, 2005, 2002, 2000, 1995, 1992, 1990, 1985, 1981, 1975, 1970, 1961, 1951, 1945, 1940, 1935, 1931, 1926, 1920
407 BATH ST	2020, 2017, 2014, 2010, 2005, 2002, 2000, 1995, 1992, 1990, 1985, 1981, 1975, 1970, 1965, 1961, 1955, 1951, 1945, 1940, 1935, 1931, 1926, 1920
407 BATH ST	2020, 2017, 2014, 2010, 2005, 2002, 2000, 1995, 1990, 1985, 1981, 1975, 1970, 1965, 1961, 1955, 1951, 1945, 1940, 1935, 1931, 1926, 1920
407 BATH ST	2020, 2017, 2014, 2010, 2005, 2002, 2000, 1995, 1992, 1990, 1985, 1981, 1975, 1965, 1961, 1955, 1951, 1945, 1940, 1935, 1931, 1926, 1920

Docusign Envelope ID: 3773F87A-0B89-4932-BA2C-CA8383B3EEAD

FINDINGS

Address Researched	Address Not Identified in Research Source
407 BATH ST	2020, 2017, 2014, 2010, 2005, 2002, 2000, 1995, 1992, 1990, 1985, 1981, 1975, 1970, 1965, 1955, 1951, 1945, 1940, 1935, 1931, 1926, 1920
407 BATH ST	2020, 2017, 2014, 2010, 2005, 2002, 2000, 1995, 1992, 1990, 1985, 1981, 1970, 1965, 1961, 1955, 1951, 1945, 1940, 1935, 1931, 1926, 1920
407 BATH ST	2020, 2017, 2014, 2010, 2005, 2002, 2000, 1995, 1992, 1990, 1985, 1975, 1970, 1965, 1961, 1955, 1951, 1945, 1940, 1935, 1931, 1926, 1920
407 BATH ST	2020, 2017, 2014, 2010, 2005, 2002, 2000, 1995, 1992, 1990, 1985, 1981, 1975, 1970, 1965, 1961, 1955, 1951, 1945, 1940, 1931, 1926, 1920
407 BATH ST	2020, 2017, 2014, 2010, 2005, 2002, 2000, 1995, 1992, 1990, 1985, 1981, 1975, 1970, 1965, 1961, 1955, 1951, 1945, 1940, 1935, 1926, 1920
407 BATH ST	2020, 2017, 2014, 2010, 2005, 2002, 2000, 1995, 1992, 1990, 1985, 1981, 1975, 1970, 1965, 1961, 1955, 1951, 1945, 1935, 1931, 1926, 1920
407 BATH ST	2020, 2017, 2014, 2010, 2005, 2002, 2000, 1995, 1992, 1990, 1985, 1981, 1975, 1970, 1965, 1961, 1955, 1951, 1945, 1940, 1935, 1931, 1926
409 BATH ST	2020, 2017, 2014, 2010, 2005, 2002, 2000, 1995, 1992, 1990, 1985, 1981, 1975, 1970, 1965, 1961, 1955, 1951, 1945, 1940, 1935, 1931, 1926
409 BATH ST	2020, 2017, 2014, 2010, 2005, 2002, 2000, 1995, 1992, 1990, 1985, 1981, 1975, 1970, 1965, 1961, 1955, 1951, 1945, 1935, 1931, 1926, 1920
409 BATH ST	2020, 2017, 2014, 2010, 2005, 2002, 2000, 1995, 1992, 1990, 1985, 1981, 1975, 1970, 1965, 1961, 1955, 1951, 1945, 1940, 1935, 1926, 1920
409 BATH ST	2020, 2017, 2014, 2010, 2005, 2002, 2000, 1995, 1992, 1990, 1985, 1981, 1975, 1970, 1965, 1961, 1955, 1951, 1945, 1940, 1931, 1926, 1920
409 BATH ST	2020, 2017, 2014, 2010, 2005, 2002, 2000, 1995, 1992, 1990, 1985, 1981, 1975, 1970, 1965, 1955, 1951, 1945, 1940, 1935, 1931, 1926, 1920
409 BATH ST	2020, 2017, 2014, 2010, 2005, 2002, 2000, 1995, 1992, 1990, 1985, 1981, 1975, 1970, 1965, 1961, 1955, 1951, 1940, 1935, 1931, 1926, 1920
409 BATH ST	2020, 2017, 2014, 2010, 2005, 2002, 2000, 1995, 1992, 1990, 1985, 1981, 1975, 1970, 1965, 1961, 1951, 1945, 1940, 1935, 1931, 1926, 1920
409 BATH ST	2020, 2017, 2014, 2010, 2005, 2002, 2000, 1995, 1992, 1990, 1985, 1981, 1975, 1970, 1965, 1961, 1955, 1945, 1940, 1935, 1931, 1926, 1920
410 COTA ST	2020, 2017, 2014, 2010, 2005, 2002, 2000, 1995, 1992, 1990, 1985, 1981, 1970, 1965, 1961, 1955, 1951, 1945, 1940, 1935, 1931, 1926, 1920
411 BATH ST	2020, 2017, 2014, 2010, 2002, 2000, 1995, 1992, 1990, 1985, 1981, 1975, 1970, 1965, 1961, 1955, 1951, 1945, 1940, 1935, 1931, 1926, 1920
412 COTA ST	2020, 2017, 2014, 2010, 2005, 2002, 2000, 1995, 1992, 1990, 1985, 1981, 1970, 1965, 1961, 1955, 1951, 1945, 1940, 1935, 1931, 1926, 1920
414 CASTILLO	2020, 2017, 2014, 2010, 2005, 2002, 2000, 1995, 1992, 1990, 1985, 1981, 1975, 1970, 1965, 1961, 1955, 1951, 1945, 1940, 1935, 1926, 1920
414 CASTILLO ST	2020, 2017, 2014, 2010, 2005, 2002, 2000, 1995, 1992, 1990, 1985, 1981, 1975, 1970, 1965, 1961, 1955, 1951, 1945, 1940, 1935, 1931, 1920
414 CASTILLO ST	2020, 2017, 2014, 2010, 2005, 2002, 2000, 1995, 1992, 1990, 1985, 1981, 1975, 1970, 1965, 1961, 1955, 1951, 1945, 1940, 1931, 1926, 1920
414 CASTILLO ST	2020, 2017, 2014, 2010, 2005, 2002, 2000, 1995, 1992, 1990, 1985, 1981, 1975, 1970, 1965, 1961, 1955, 1951, 1945, 1935, 1931, 1926, 1920

Docusign Envelope ID: 3773F87A-0B89-4932-BA2C-CA8383B3EEAD

FINDINGS

Address Researched	Address Not Identified in Research Source
414 CASTILLO ST	2020, 2017, 2014, 2010, 2005, 2002, 2000, 1995, 1992, 1990, 1985, 1981, 1975, 1970, 1965, 1961, 1955, 1951, 1940, 1935, 1931, 1926, 1920
414 CASTILLO ST	2020, 2017, 2014, 2010, 2005, 2002, 2000, 1995, 1992, 1990, 1985, 1981, 1975, 1970, 1965, 1961, 1955, 1945, 1940, 1935, 1931, 1926, 1920
414 CASTILLO ST	2020, 2017, 2014, 2010, 2005, 2002, 2000, 1995, 1992, 1990, 1985, 1981, 1975, 1970, 1965, 1961, 1955, 1951, 1945, 1940, 1935, 1931, 1926
414 COTA ST	2020, 2017, 2014, 2010, 2005, 2002, 2000, 1995, 1992, 1990, 1985, 1981, 1970, 1965, 1961, 1955, 1951, 1945, 1940, 1935, 1931, 1926, 1920
414 DE LN	2017, 2014, 2010, 2005, 2002, 2000, 1995, 1992, 1990, 1985, 1981, 1975, 1970, 1965, 1961, 1955, 1951, 1945, 1940, 1935, 1931, 1926, 1920
415 BATH	2020, 2017, 2014, 2010, 2005, 2002, 2000, 1995, 1992, 1990, 1985, 1981, 1975, 1970, 1961, 1955, 1951, 1945, 1940, 1935, 1931, 1926, 1920
415 BATH ST	2020, 2017, 2014, 2010, 2002, 2000, 1995, 1992, 1990, 1985, 1981, 1975, 1970, 1965, 1961, 1955, 1951, 1945, 1940, 1935, 1931, 1926, 1920
415 BATH ST	2020, 2017, 2014, 2010, 2005, 2000, 1995, 1992, 1990, 1985, 1981, 1975, 1970, 1965, 1961, 1955, 1951, 1945, 1940, 1935, 1931, 1926, 1920
415 BATH ST	2020, 2017, 2014, 2010, 2005, 2002, 2000, 1995, 1992, 1990, 1981, 1975, 1970, 1965, 1961, 1955, 1951, 1945, 1940, 1935, 1931, 1926, 1920
415 BATH ST	2020, 2017, 2014, 2010, 2005, 2002, 1995, 1992, 1990, 1985, 1981, 1975, 1970, 1965, 1961, 1955, 1951, 1945, 1940, 1935, 1931, 1926, 1920
415 BATH ST	2020, 2017, 2014, 2010, 2005, 2002, 2000, 1995, 1992, 1990, 1985, 1981, 1975, 1970, 1965, 1961, 1955, 1945, 1940, 1935, 1931, 1926, 1920
415 BATH ST	2020, 2017, 2014, 2010, 2005, 2002, 2000, 1995, 1992, 1990, 1985, 1981, 1975, 1970, 1965, 1961, 1951, 1945, 1940, 1935, 1931, 1926, 1920
415 BATH ST	2020, 2017, 2014, 2010, 2005, 2002, 2000, 1995, 1992, 1990, 1985, 1981, 1975, 1970, 1965, 1961, 1955, 1951, 1945, 1940, 1935, 1931, 1926, 1920
415 BATH ST	2020, 2017, 2014, 2010, 2005, 2002, 2000, 1995, 1992, 1985, 1981, 1975, 1970, 1965, 1961, 1955, 1951, 1945, 1940, 1935, 1931, 1926, 1920
415 BATH ST	2020, 2017, 2014, 2010, 2005, 2002, 2000, 1995, 1992, 1990, 1985, 1981, 1975, 1970, 1965, 1955, 1951, 1945, 1940, 1935, 1931, 1926, 1920
415 BATH ST	2020, 2017, 2014, 2010, 2005, 2002, 2000, 1995, 1992, 1990, 1985, 1981, 1975, 1965, 1961, 1955, 1951, 1945, 1940, 1935, 1931, 1926, 1920
415 BATH ST	2020, 2017, 2014, 2010, 2005, 2002, 2000, 1995, 1992, 1990, 1985, 1975, 1970, 1965, 1961, 1955, 1951, 1945, 1940, 1935, 1931, 1926, 1920
415 BATH ST	2020, 2017, 2014, 2010, 2005, 2002, 2000, 1995, 1992, 1990, 1985, 1981, 1970, 1965, 1961, 1955, 1951, 1945, 1940, 1935, 1931, 1926, 1920
415 BATH ST	2020, 2017, 2014, 2010, 2005, 2002, 2000, 1995, 1992, 1990, 1985, 1981, 1975, 1970, 1965, 1961, 1955, 1951, 1945, 1935, 1931, 1926, 1920
415 BATH ST	2020, 2017, 2014, 2010, 2005, 2002, 2000, 1995, 1992, 1990, 1985, 1981, 1975, 1970, 1965, 1961, 1955, 1951, 1945, 1940, 1931, 1926, 1920
415 BATH ST	2020, 2017, 2014, 2010, 2005, 2002, 2000, 1995, 1992, 1990, 1985, 1981, 1975, 1970, 1965, 1961, 1955, 1951, 1945, 1940, 1935, 1926, 1920
415 BATH ST	2020, 2017, 2014, 2010, 2005, 2002, 2000, 1995, 1992, 1990, 1985, 1981, 1975, 1970, 1965, 1961, 1955, 1951, 1945, 1940, 1935, 1931, 1926

Docusign Envelope ID: 3773F87A-0B89-4932-BA2C-CA8383B3EEAD

FINDINGS

Address Researched	Address Not Identified in Research Source
415 CASTILLO	2020, 2017, 2014, 2010, 2005, 2002, 2000, 1995, 1992, 1990, 1985, 1981, 1975, 1970, 1965, 1961, 1955, 1951, 1945, 1940, 1935, 1926, 1920
415 CASTILLO ST	2020, 2017, 2014, 2010, 2005, 2002, 2000, 1995, 1992, 1990, 1985, 1981, 1975, 1970, 1965, 1961, 1955, 1951, 1945, 1940, 1935, 1931, 1920
415 DE LA VINA ST	2020, 2017, 2014, 2010, 2005, 2002, 2000, 1995, 1990, 1985, 1981, 1975, 1970, 1965, 1961, 1955, 1951, 1945, 1940, 1935, 1931, 1926, 1920
416 CASTILLO	2020, 2017, 2014, 2010, 2005, 2002, 2000, 1995, 1992, 1990, 1985, 1981, 1975, 1970, 1965, 1961, 1955, 1951, 1945, 1940, 1935, 1926, 1920
416 CASTILLO ST	2020, 2017, 2014, 2010, 2005, 2002, 2000, 1995, 1992, 1990, 1985, 1981, 1975, 1970, 1965, 1961, 1955, 1951, 1945, 1940, 1935, 1931, 1920
416 CASTILLO ST	2020, 2017, 2014, 2010, 2005, 2002, 2000, 1995, 1992, 1990, 1985, 1981, 1975, 1970, 1965, 1961, 1955, 1951, 1945, 1940, 1931, 1926, 1920
416 CASTILLO ST	2020, 2017, 2014, 2010, 2005, 2002, 2000, 1995, 1992, 1990, 1985, 1981, 1975, 1970, 1965, 1961, 1955, 1951, 1940, 1935, 1931, 1926, 1920
416 CASTILLO ST	2020, 2017, 2014, 2010, 2005, 2002, 2000, 1995, 1992, 1990, 1985, 1981, 1975, 1970, 1965, 1961, 1955, 1951, 1945, 1935, 1931, 1926, 1920
416 CASTILLO ST	2020, 2017, 2014, 2010, 2005, 2002, 2000, 1995, 1992, 1990, 1985, 1981, 1975, 1970, 1965, 1961, 1955, 1945, 1940, 1935, 1931, 1926, 1920
416 DE LA VINA ST	2020, 2017, 2014, 2010, 2005, 2002, 2000, 1995, 1992, 1990, 1985, 1975, 1970, 1965, 1961, 1955, 1951, 1945, 1940, 1935, 1931, 1926, 1920
416 DE LA VINA ST	2020, 2017, 2014, 2010, 2005, 2002, 2000, 1995, 1992, 1990, 1981, 1975, 1970, 1965, 1961, 1955, 1951, 1945, 1940, 1935, 1931, 1926, 1920
416 DE LA VINA ST	2020, 2017, 2014, 2010, 2005, 2002, 1995, 1992, 1990, 1985, 1981, 1975, 1970, 1965, 1961, 1955, 1951, 1945, 1940, 1935, 1931, 1926, 1920
416 DE LA VINA ST	2020, 2017, 2014, 2010, 2005, 2000, 1995, 1992, 1990, 1985, 1981, 1975, 1970, 1965, 1961, 1955, 1951, 1945, 1940, 1935, 1931, 1926, 1920
416 DE LA VINA ST	2020, 2017, 2014, 2010, 2005, 2002, 2000, 1992, 1990, 1985, 1981, 1975, 1970, 1965, 1961, 1955, 1951, 1945, 1940, 1935, 1931, 1926, 1920
416 DE LA VINA ST	2020, 2017, 2014, 2010, 2005, 2002, 2000, 1995, 1992, 1990, 1985, 1981, 1975, 1970, 1965, 1961, 1955, 1951, 1945, 1940, 1935, 1926, 1920
416 DE LA VINA ST	2020, 2017, 2014, 2010, 2005, 2002, 2000, 1995, 1992, 1990, 1985, 1981, 1975, 1970, 1965, 1961, 1955, 1951, 1945, 1935, 1931, 1926, 1920
416 DE LA VINA ST	2020, 2017, 2014, 2010, 2005, 2002, 2000, 1995, 1992, 1990, 1985, 1981, 1975, 1970, 1965, 1961, 1955, 1951, 1945, 1940, 1931, 1926, 1920
416 DE LA VINA ST	2020, 2017, 2014, 2010, 2005, 2002, 2000, 1995, 1992, 1990, 1985, 1981, 1975, 1970, 1965, 1961, 1955, 1951, 1945, 1940, 1935, 1931, 1920
416 DE LA VINA ST	2020, 2017, 2014, 2010, 2005, 2002, 2000, 1995, 1992, 1990, 1985, 1981, 1975, 1970, 1965, 1961, 1951, 1945, 1940, 1935, 1931, 1926, 1920
416 DE LA VINA ST	2020, 2017, 2014, 2010, 2005, 2002, 2000, 1995, 1992, 1990, 1985, 1981, 1975, 1970, 1965, 1961, 1955, 1945, 1940, 1935, 1931, 1926, 1920
416 DE LA VINA ST	2020, 2017, 2014, 2010, 2005, 2002, 2000, 1995, 1992, 1990, 1985, 1981, 1975, 1970, 1965, 1961, 1955, 1951, 1940, 1935, 1931, 1926, 1920
416 DE LA VINA ST	2020, 2017, 2014, 2010, 2005, 2002, 2000, 1995, 1992, 1990, 1985, 1981, 1975, 1970, 1961, 1955, 1951, 1945, 1940, 1935, 1931, 1926, 1920

Docusign Envelope ID: 3773F87A-0B89-4932-BA2C-CA8383B3EEAD

FINDINGS

Address Researched	Address Not Identified in Research Source
416 DE LA VINA ST	2020, 2017, 2014, 2010, 2005, 2002, 2000, 1995, 1992, 1990, 1985, 1981, 1975, 1970, 1965, 1955, 1951, 1945, 1940, 1935, 1931, 1926, 1920
416 DE LA VINA ST	2020, 2017, 2014, 2010, 2005, 2002, 2000, 1995, 1992, 1990, 1985, 1981, 1975, 1965, 1961, 1955, 1951, 1945, 1940, 1935, 1931, 1926, 1920
416 DE LA VINA ST	2020, 2017, 2014, 2010, 2005, 2002, 2000, 1995, 1992, 1990, 1985, 1981, 1970, 1965, 1961, 1955, 1951, 1945, 1940, 1935, 1931, 1926, 1920
417 BATH	2020, 2017, 2014, 2010, 2005, 2002, 2000, 1995, 1992, 1990, 1985, 1981, 1975, 1970, 1961, 1955, 1951, 1945, 1940, 1935, 1931, 1926, 1920
417 BATH SBAR	2020, 2017, 2014, 2010, 2005, 2002, 2000, 1995, 1992, 1985, 1981, 1975, 1970, 1965, 1961, 1955, 1951, 1945, 1940, 1935, 1931, 1926, 1920
417 BATH ST	2020, 2017, 2014, 2010, 2005, 2002, 2000, 1995, 1990, 1985, 1981, 1975, 1970, 1965, 1961, 1955, 1951, 1945, 1940, 1935, 1931, 1926, 1920
417 BATH ST	2020, 2017, 2014, 2010, 2005, 2002, 2000, 1995, 1992, 1990, 1985, 1981, 1975, 1970, 1965, 1961, 1955, 1951, 1940, 1935, 1931, 1926, 1920
417 BATH ST	2020, 2017, 2014, 2010, 2005, 2002, 2000, 1995, 1992, 1990, 1985, 1981, 1975, 1970, 1965, 1961, 1951, 1945, 1940, 1935, 1931, 1926, 1920
417 BATH ST	2020, 2017, 2014, 2010, 2005, 2002, 2000, 1995, 1992, 1990, 1985, 1981, 1975, 1970, 1965, 1961, 1955, 1945, 1940, 1935, 1931, 1926, 1920
417 BATH ST	2020, 2017, 2014, 2010, 2005, 2002, 2000, 1995, 1992, 1990, 1985, 1981, 1970, 1965, 1961, 1955, 1951, 1945, 1940, 1935, 1931, 1926, 1920
417 BATH ST	2020, 2017, 2014, 2010, 2005, 2002, 2000, 1995, 1992, 1990, 1985, 1975, 1970, 1965, 1961, 1955, 1951, 1945, 1940, 1935, 1931, 1926, 1920
417 BATH ST	2020, 2017, 2014, 2010, 2005, 2002, 2000, 1995, 1992, 1990, 1985, 1981, 1975, 1965, 1961, 1955, 1951, 1945, 1940, 1935, 1931, 1926, 1920
417 BATH ST	2020, 2017, 2014, 2010, 2005, 2002, 2000, 1995, 1992, 1990, 1985, 1981, 1975, 1970, 1965, 1955, 1951, 1945, 1940, 1935, 1931, 1926, 1920
417 BATH ST	2017, 2014, 2010, 2005, 2002, 2000, 1995, 1992, 1990, 1985, 1981, 1975, 1970, 1965, 1961, 1955, 1951, 1945, 1940, 1935, 1931, 1926, 1920
417 BATH ST	2020, 2017, 2014, 2005, 2002, 2000, 1995, 1992, 1990, 1985, 1981, 1975, 1970, 1965, 1961, 1955, 1951, 1945, 1940, 1935, 1931, 1926, 1920
417 BATH ST	2020, 2017, 2010, 2005, 2002, 2000, 1995, 1992, 1990, 1985, 1981, 1975, 1970, 1965, 1961, 1955, 1951, 1945, 1940, 1935, 1931, 1926, 1920
417 BATH ST	2020, 2017, 2014, 2010, 2005, 2002, 1995, 1992, 1990, 1985, 1981, 1975, 1970, 1965, 1961, 1955, 1951, 1945, 1940, 1935, 1931, 1926, 1920
417 BATH ST	2020, 2017, 2014, 2010, 2005, 2002, 2000, 1992, 1990, 1985, 1981, 1975, 1970, 1965, 1961, 1955, 1951, 1945, 1940, 1935, 1931, 1926, 1920
417 BATH ST	2020, 2017, 2014, 2010, 2005, 2002, 2000, 1995, 1992, 1990, 1981, 1975, 1970, 1965, 1961, 1955, 1951, 1945, 1940, 1935, 1931, 1926, 1920
417 BATH ST	2020, 2017, 2014, 2010, 2005, 2000, 1995, 1992, 1990, 1985, 1981, 1975, 1970, 1965, 1961, 1955, 1951, 1945, 1940, 1935, 1931, 1926, 1920
417 BATH ST	2020, 2017, 2014, 2010, 2002, 2000, 1995, 1992, 1990, 1985, 1981, 1975, 1970, 1965, 1961, 1955, 1951, 1945, 1940, 1935, 1931, 1926, 1920
417 BATH ST	2020, 2017, 2014, 2010, 2005, 2002, 2000, 1995, 1992, 1990, 1985, 1981, 1975, 1970, 1965, 1961, 1955, 1951, 1945, 1935, 1931, 1926, 1920

Docusign Envelope ID: 3773F87A-0B89-4932-BA2C-CA8383B3EEAD

FINDINGS

Address Researched	Address Not Identified in Research Source
417 BATH ST	2020, 2017, 2014, 2010, 2005, 2002, 2000, 1995, 1992, 1990, 1985, 1981, 1975, 1970, 1965, 1961, 1955, 1951, 1945, 1940, 1931, 1926, 1920
417 BATH ST	2020, 2017, 2014, 2010, 2005, 2002, 2000, 1995, 1992, 1990, 1985, 1981, 1975, 1970, 1965, 1961, 1955, 1951, 1945, 1940, 1935, 1926, 1920
417 Bath Street	2020, 2017, 2014, 2010, 2005, 2002, 2000, 1995, 1992, 1990, 1985, 1981, 1975, 1970, 1965, 1961, 1955, 1951, 1945, 1940, 1935, 1931, 1926, 1920
418 BATH	2020, 2017, 2014, 2010, 2005, 2002, 2000, 1995, 1992, 1990, 1985, 1981, 1975, 1970, 1961, 1955, 1951, 1945, 1940, 1935, 1931, 1926, 1920
418 BATH ST	2017, 2014, 2010, 2005, 2002, 2000, 1995, 1992, 1990, 1985, 1981, 1975, 1970, 1965, 1961, 1955, 1951, 1945, 1940, 1935, 1931, 1926, 1920
418 BATH ST	2020, 2014, 2010, 2005, 2002, 2000, 1995, 1992, 1990, 1985, 1981, 1975, 1970, 1965, 1961, 1955, 1951, 1945, 1940, 1935, 1931, 1926, 1920
418 BATH ST	2020, 2017, 2014, 2005, 2002, 2000, 1995, 1992, 1990, 1985, 1981, 1975, 1970, 1965, 1961, 1955, 1951, 1945, 1940, 1935, 1931, 1926, 1920
418 BATH ST	2020, 2017, 2014, 2010, 2002, 2000, 1995, 1992, 1990, 1985, 1981, 1975, 1970, 1965, 1961, 1955, 1951, 1945, 1940, 1935, 1931, 1926, 1920
418 BATH ST	2020, 2017, 2014, 2010, 2005, 2000, 1995, 1992, 1990, 1985, 1981, 1975, 1970, 1965, 1961, 1955, 1951, 1945, 1940, 1935, 1931, 1926, 1920
418 BATH ST	2020, 2017, 2014, 2010, 2005, 2002, 2000, 1995, 1992, 1990, 1981, 1975, 1970, 1965, 1961, 1955, 1951, 1945, 1940, 1935, 1931, 1926, 1920
418 BATH ST	2020, 2017, 2014, 2010, 2005, 2002, 2000, 1992, 1990, 1985, 1981, 1975, 1970, 1965, 1961, 1955, 1951, 1945, 1940, 1935, 1931, 1926, 1920
418 BATH ST	2020, 2017, 2014, 2010, 2005, 2002, 1995, 1992, 1990, 1985, 1981, 1975, 1970, 1965, 1961, 1955, 1951, 1945, 1940, 1935, 1931, 1926, 1920
418 BATH ST	2020, 2017, 2014, 2010, 2005, 2002, 2000, 1995, 1992, 1990, 1985, 1981, 1975, 1970, 1965, 1961, 1955, 1951, 1940, 1935, 1931, 1926, 1920
418 BATH ST	2020, 2017, 2014, 2010, 2005, 2002, 2000, 1995, 1990, 1985, 1981, 1975, 1970, 1965, 1961, 1955, 1951, 1945, 1940, 1935, 1931, 1926, 1920
418 BATH ST	2020, 2017, 2014, 2010, 2005, 2002, 2000, 1995, 1992, 1990, 1985, 1981, 1975, 1970, 1965, 1961, 1955, 1945, 1940, 1935, 1931, 1926, 1920
418 BATH ST	2020, 2017, 2014, 2010, 2005, 2002, 2000, 1995, 1992, 1990, 1985, 1981, 1975, 1970, 1965, 1961, 1951, 1945, 1940, 1935, 1931, 1926, 1920
418 BATH ST	2020, 2017, 2014, 2010, 2005, 2002, 2000, 1995, 1992, 1990, 1985, 1981, 1975, 1970, 1965, 1955, 1951, 1945, 1940, 1935, 1931, 1926, 1920
418 BATH ST	2020, 2017, 2014, 2010, 2005, 2002, 2000, 1995, 1992, 1990, 1985, 1981, 1975, 1970, 1965, 1961, 1955, 1951, 1945, 1940, 1935, 1931, 1926, 1920
418 BATH ST	2020, 2017, 2014, 2010, 2005, 2002, 2000, 1995, 1992, 1990, 1985, 1975, 1970, 1965, 1961, 1955, 1951, 1945, 1940, 1935, 1931, 1926, 1920
418 BATH ST	2020, 2017, 2014, 2010, 2005, 2002, 2000, 1995, 1992, 1990, 1985, 1981, 1970, 1965, 1961, 1955, 1951, 1945, 1940, 1935, 1931, 1926, 1920
418 BATH ST	2020, 2017, 2014, 2010, 2005, 2002, 2000, 1995, 1992, 1990, 1985, 1981, 1975, 1970, 1965, 1961, 1955, 1951, 1945, 1940, 1935, 1926, 1920
418 BATH ST	2020, 2017, 2014, 2010, 2005, 2002, 2000, 1995, 1992, 1990, 1985, 1981, 1975, 1970, 1965, 1961, 1955, 1951, 1945, 1940, 1931, 1926, 1920

Docusign Envelope ID: 3773F87A-0B89-4932-BA2C-CA8383B3EEAD

FINDINGS

Address Researched	Address Not Identified in Research Source
418 BATH ST	2020, 2017, 2014, 2010, 2005, 2002, 2000, 1995, 1992, 1990, 1985, 1981, 1975, 1970, 1965, 1961, 1955, 1951, 1945, 1935, 1931, 1926, 1920
418 BATH ST	2020, 2017, 2014, 2010, 2005, 2002, 2000, 1995, 1992, 1990, 1985, 1981, 1975, 1970, 1965, 1961, 1955, 1951, 1945, 1940, 1935, 1931, 1926
418 COTA ST	2020, 2017, 2014, 2010, 2005, 2002, 2000, 1995, 1992, 1990, 1985, 1981, 1970, 1965, 1961, 1955, 1951, 1945, 1940, 1935, 1931, 1926, 1920
418 DE LA VINA	2020, 2017, 2014, 2010, 2005, 2002, 2000, 1995, 1992, 1990, 1985, 1981, 1975, 1970, 1965, 1961, 1955, 1951, 1945, 1940, 1935, 1931, 1926
419 BATH	2020, 2017, 2014, 2010, 2005, 2002, 2000, 1995, 1992, 1990, 1985, 1981, 1975, 1970, 1961, 1955, 1951, 1945, 1940, 1935, 1931, 1926, 1920
419 BATH ST	2017, 2014, 2010, 2005, 2002, 2000, 1995, 1992, 1990, 1985, 1981, 1975, 1970, 1965, 1961, 1955, 1951, 1945, 1940, 1935, 1931, 1926, 1920
419 BATH ST	2020, 2017, 2014, 2005, 2002, 2000, 1995, 1992, 1990, 1985, 1981, 1975, 1970, 1965, 1961, 1955, 1951, 1945, 1940, 1935, 1931, 1926, 1920
419 BATH ST	2020, 2014, 2010, 2005, 2002, 2000, 1995, 1992, 1990, 1985, 1981, 1975, 1970, 1965, 1961, 1955, 1951, 1945, 1940, 1935, 1931, 1926, 1920
419 BATH ST	2020, 2017, 2010, 2005, 2002, 2000, 1995, 1992, 1990, 1985, 1981, 1975, 1970, 1965, 1961, 1955, 1951, 1945, 1940, 1935, 1931, 1926, 1920
419 BATH ST	2020, 2017, 2014, 2010, 2005, 2002, 1995, 1992, 1990, 1985, 1981, 1975, 1970, 1965, 1961, 1955, 1951, 1945, 1940, 1935, 1931, 1926, 1920
419 BATH ST	2020, 2017, 2014, 2010, 2005, 2002, 2000, 1992, 1990, 1985, 1981, 1975, 1970, 1965, 1961, 1955, 1951, 1945, 1940, 1935, 1931, 1926, 1920
419 BATH ST	2020, 2017, 2014, 2010, 2005, 2002, 2000, 1995, 1992, 1990, 1981, 1975, 1970, 1965, 1961, 1955, 1951, 1945, 1940, 1935, 1931, 1926, 1920
419 BATH ST	2020, 2017, 2014, 2010, 2005, 2000, 1995, 1992, 1990, 1985, 1981, 1975, 1970, 1965, 1961, 1955, 1951, 1945, 1940, 1935, 1931, 1926, 1920
419 BATH ST	2020, 2017, 2014, 2010, 2002, 2000, 1995, 1992, 1990, 1985, 1981, 1975, 1970, 1965, 1961, 1955, 1951, 1945, 1940, 1935, 1931, 1926, 1920
419 BATH ST	2020, 2017, 2014, 2010, 2005, 2002, 2000, 1995, 1992, 1990, 1985, 1981, 1970, 1965, 1961, 1955, 1951, 1945, 1940, 1935, 1931, 1926, 1920
419 BATH ST	2020, 2017, 2014, 2010, 2005, 2002, 2000, 1995, 1992, 1990, 1985, 1975, 1970, 1965, 1961, 1955, 1951, 1945, 1940, 1935, 1931, 1926, 1920
419 BATH ST	2020, 2017, 2014, 2010, 2005, 2002, 2000, 1995, 1992, 1990, 1985, 1981, 1975, 1965, 1961, 1955, 1951, 1945, 1940, 1935, 1931, 1926, 1920
419 BATH ST	2020, 2017, 2014, 2010, 2005, 2002, 2000, 1995, 1992, 1990, 1985, 1981, 1975, 1970, 1965, 1955, 1951, 1945, 1940, 1935, 1931, 1926, 1920
419 BATH ST	2020, 2017, 2014, 2010, 2005, 2002, 2000, 1995, 1992, 1990, 1985, 1981, 1975, 1970, 1965, 1961, 1951, 1945, 1940, 1935, 1931, 1926, 1920
419 BATH ST	2020, 2017, 2014, 2010, 2005, 2002, 2000, 1995, 1992, 1990, 1985, 1981, 1975, 1970, 1965, 1961, 1955, 1945, 1940, 1935, 1931, 1926, 1920
419 BATH ST	2020, 2017, 2014, 2010, 2005, 2002, 2000, 1995, 1990, 1985, 1981, 1975, 1970, 1965, 1961, 1955, 1951, 1945, 1940, 1935, 1931, 1926, 1920
419 BATH ST	2020, 2017, 2014, 2010, 2005, 2002, 2000, 1995, 1992, 1990, 1985, 1981, 1975, 1970, 1965, 1961, 1955, 1951, 1940, 1935, 1931, 1926, 1920

Docusign Envelope ID: 3773F87A-0B89-4932-BA2C-CA8383B3EEAD

FINDINGS

Address Researched	Address Not Identified in Research Source
419 BATH ST	2020, 2017, 2014, 2010, 2005, 2002, 2000, 1995, 1992, 1990, 1985, 1981, 1975, 1970, 1965, 1961, 1955, 1951, 1945, 1935, 1931, 1926, 1920
419 BATH ST	2020, 2017, 2014, 2010, 2005, 2002, 2000, 1995, 1992, 1990, 1985, 1981, 1975, 1970, 1965, 1961, 1955, 1951, 1945, 1940, 1931, 1926, 1920
419 BATH ST	2020, 2017, 2014, 2010, 2005, 2002, 2000, 1995, 1992, 1990, 1985, 1981, 1975, 1970, 1965, 1961, 1955, 1951, 1945, 1940, 1935, 1926, 1920
419 CASTILLO	2020, 2017, 2014, 2010, 2005, 2002, 2000, 1995, 1992, 1990, 1985, 1981, 1975, 1970, 1965, 1961, 1955, 1951, 1945, 1940, 1935, 1926, 1920
419 CASTILLO ST	2020, 2017, 2014, 2010, 2005, 2002, 2000, 1995, 1992, 1990, 1985, 1981, 1975, 1970, 1965, 1961, 1955, 1951, 1945, 1940, 1935, 1931, 1920
419/ BATH ST	2020, 2017, 2014, 2010, 2005, 2000, 1995, 1992, 1990, 1985, 1981, 1975, 1970, 1965, 1961, 1955, 1951, 1945, 1940, 1935, 1931, 1926, 1920
420 BATH	2020, 2017, 2014, 2010, 2005, 2002, 2000, 1995, 1992, 1990, 1985, 1981, 1975, 1970, 1961, 1955, 1951, 1945, 1940, 1935, 1931, 1926, 1920
420 BATH ST	2020, 2017, 2010, 2005, 2002, 2000, 1995, 1992, 1990, 1985, 1981, 1975, 1970, 1965, 1961, 1955, 1951, 1945, 1940, 1935, 1931, 1926, 1920
420 BATH ST	2020, 2014, 2010, 2005, 2002, 2000, 1995, 1992, 1990, 1985, 1981, 1975, 1970, 1965, 1961, 1955, 1951, 1945, 1940, 1935, 1931, 1926, 1920
420 BATH ST	2020, 2017, 2014, 2005, 2002, 2000, 1995, 1992, 1990, 1985, 1981, 1975, 1970, 1965, 1961, 1955, 1951, 1945, 1940, 1935, 1931, 1926, 1920
420 BATH ST	2020, 2017, 2014, 2010, 2005, 2000, 1995, 1992, 1990, 1985, 1981, 1975, 1970, 1965, 1961, 1955, 1951, 1945, 1940, 1935, 1931, 1926, 1920
420 BATH ST	2020, 2017, 2014, 2010, 2002, 2000, 1995, 1992, 1990, 1985, 1981, 1975, 1970, 1965, 1961, 1955, 1951, 1945, 1940, 1935, 1931, 1926, 1920
420 BATH ST	2020, 2017, 2014, 2010, 2005, 2002, 2000, 1995, 1992, 1990, 1981, 1975, 1970, 1965, 1961, 1955, 1951, 1945, 1940, 1935, 1931, 1926, 1920
420 BATH ST	2020, 2017, 2014, 2010, 2005, 2002, 2000, 1992, 1990, 1985, 1981, 1975, 1970, 1965, 1961, 1955, 1951, 1945, 1940, 1935, 1931, 1926, 1920
420 BATH ST	2020, 2017, 2014, 2010, 2005, 2002, 1995, 1992, 1990, 1985, 1981, 1975, 1970, 1965, 1961, 1955, 1951, 1945, 1940, 1935, 1931, 1926, 1920
420 BATH ST	2020, 2017, 2014, 2010, 2005, 2002, 2000, 1995, 1992, 1990, 1985, 1981, 1975, 1970, 1965, 1961, 1955, 1951, 1940, 1935, 1931, 1926, 1920
420 BATH ST	2020, 2017, 2014, 2010, 2005, 2002, 2000, 1995, 1992, 1990, 1985, 1981, 1975, 1970, 1965, 1961, 1955, 1945, 1940, 1935, 1931, 1926, 1920
420 BATH ST	2020, 2017, 2014, 2010, 2005, 2002, 2000, 1995, 1992, 1990, 1985, 1981, 1975, 1970, 1965, 1961, 1955, 1951, 1945, 1940, 1935, 1931, 1926, 1920
420 BATH ST	2020, 2017, 2014, 2010, 2005, 2002, 2000, 1995, 1992, 1990, 1985, 1981, 1975, 1970, 1965, 1955, 1951, 1945, 1940, 1935, 1931, 1926, 1920
420 BATH ST	2020, 2017, 2014, 2010, 2005, 2002, 2000, 1995, 1992, 1990, 1985, 1981, 1975, 1965, 1961, 1955, 1951, 1945, 1940, 1935, 1931, 1926, 1920
420 BATH ST	2020, 2017, 2014, 2010, 2005, 2002, 2000, 1995, 1992, 1990, 1985, 1975, 1970, 1965, 1961, 1955, 1951, 1945, 1940, 1935, 1931, 1926, 1920
420 BATH ST	2020, 2017, 2014, 2010, 2005, 2002, 2000, 1995, 1992, 1990, 1985, 1981, 1970, 1965, 1961, 1955, 1951, 1945, 1940, 1935, 1931, 1926, 1920

Docusign Envelope ID: 3773F87A-0B89-4932-BA2C-CA8383B3EEAD

FINDINGS

Address Researched	Address Not Identified in Research Source
420 BATH ST	2020, 2017, 2014, 2010, 2005, 2002, 2000, 1995, 1992, 1990, 1985, 1981, 1975, 1970, 1965, 1961, 1955, 1951, 1945, 1940, 1935, 1926, 1920
420 BATH ST	2020, 2017, 2014, 2010, 2005, 2002, 2000, 1995, 1992, 1990, 1985, 1981, 1975, 1970, 1965, 1961, 1955, 1951, 1945, 1940, 1931, 1926, 1920
420 BATH ST	2020, 2017, 2014, 2010, 2005, 2002, 2000, 1995, 1992, 1990, 1985, 1981, 1975, 1970, 1965, 1961, 1955, 1951, 1945, 1935, 1931, 1926, 1920
420 BATH ST	2020, 2017, 2014, 2010, 2005, 2002, 2000, 1995, 1992, 1990, 1985, 1981, 1975, 1970, 1965, 1961, 1955, 1951, 1945, 1940, 1935, 1931, 1926
420 CASTILLO	2020, 2017, 2014, 2010, 2005, 2002, 2000, 1995, 1992, 1990, 1985, 1981, 1975, 1970, 1965, 1961, 1955, 1951, 1945, 1940, 1935, 1926, 1920
420 CASTILLO ST	2020, 2017, 2014, 2010, 2005, 2002, 2000, 1995, 1992, 1990, 1985, 1981, 1975, 1970, 1965, 1961, 1955, 1951, 1945, 1940, 1931, 1926, 1920
420 CASTILLO ST	2020, 2017, 2014, 2010, 2005, 2002, 2000, 1995, 1992, 1990, 1985, 1981, 1975, 1970, 1965, 1961, 1955, 1951, 1945, 1935, 1931, 1926, 1920
420 CASTILLO ST	2020, 2017, 2014, 2010, 2005, 2002, 2000, 1995, 1992, 1990, 1985, 1981, 1975, 1970, 1965, 1961, 1955, 1951, 1940, 1935, 1931, 1926, 1920
420 CASTILLO ST	2020, 2017, 2014, 2010, 2005, 2002, 2000, 1995, 1992, 1990, 1985, 1981, 1975, 1970, 1965, 1961, 1955, 1945, 1940, 1935, 1931, 1926, 1920
420 DE LA VINA ST	2020, 2017, 2014, 2010, 2005, 2002, 2000, 1992, 1990, 1985, 1981, 1975, 1970, 1965, 1961, 1955, 1951, 1945, 1940, 1935, 1931, 1926, 1920
420 DE LA VINA ST	2020, 2017, 2014, 2010, 2005, 2002, 2000, 1995, 1990, 1985, 1981, 1975, 1970, 1965, 1961, 1955, 1951, 1945, 1940, 1935, 1931, 1926, 1920
421 BATH	2020, 2017, 2014, 2010, 2005, 2002, 2000, 1995, 1992, 1990, 1985, 1981, 1975, 1970, 1961, 1955, 1951, 1945, 1940, 1935, 1931, 1926, 1920
421 BATH ST	2017, 2014, 2010, 2005, 2002, 2000, 1995, 1992, 1990, 1985, 1981, 1975, 1970, 1965, 1961, 1955, 1951, 1945, 1940, 1935, 1931, 1926, 1920
421 BATH ST	2020, 2017, 2014, 2005, 2002, 2000, 1995, 1992, 1990, 1985, 1981, 1975, 1970, 1965, 1961, 1955, 1951, 1945, 1940, 1935, 1931, 1926, 1920
421 BATH ST	2020, 2014, 2010, 2005, 2002, 2000, 1995, 1992, 1990, 1985, 1981, 1975, 1970, 1965, 1961, 1955, 1951, 1945, 1940, 1935, 1931, 1926, 1920
421 BATH ST	2020, 2017, 2010, 2005, 2002, 2000, 1995, 1992, 1990, 1985, 1981, 1975, 1970, 1965, 1961, 1955, 1951, 1945, 1940, 1935, 1931, 1926, 1920
421 BATH ST	2020, 2017, 2014, 2010, 2005, 2002, 1995, 1992, 1990, 1985, 1981, 1975, 1970, 1965, 1961, 1955, 1951, 1945, 1940, 1935, 1931, 1926, 1920
421 BATH ST	2020, 2017, 2014, 2010, 2005, 2002, 2000, 1992, 1990, 1985, 1981, 1975, 1970, 1965, 1961, 1955, 1951, 1945, 1940, 1935, 1931, 1926, 1920
421 BATH ST	2020, 2017, 2014, 2010, 2005, 2002, 2000, 1995, 1992, 1990, 1981, 1975, 1970, 1965, 1961, 1955, 1951, 1945, 1940, 1935, 1931, 1926, 1920
421 BATH ST	2020, 2017, 2014, 2010, 2002, 2000, 1995, 1992, 1990, 1985, 1981, 1975, 1970, 1965, 1961, 1955, 1951, 1945, 1940, 1935, 1931, 1926, 1920
421 BATH ST	2020, 2017, 2014, 2010, 2005, 2000, 1995, 1992, 1990, 1985, 1981, 1975, 1970, 1965, 1961, 1955, 1951, 1945, 1940, 1935, 1931, 1926, 1920
421 BATH ST	2020, 2017, 2014, 2010, 2005, 2002, 2000, 1995, 1992, 1990, 1985, 1981, 1970, 1965, 1961, 1955, 1951, 1945, 1940, 1935, 1931, 1926, 1920

Docusign Envelope ID: 3773F87A-0B89-4932-BA2C-CA8383B3EEAD

FINDINGS

Address Researched	Address Not Identified in Research Source
421 BATH ST	2020, 2017, 2014, 2010, 2005, 2002, 2000, 1995, 1992, 1990, 1985, 1975, 1970, 1965, 1961, 1955, 1951, 1945, 1940, 1935, 1931, 1926, 1920
421 BATH ST	2020, 2017, 2014, 2010, 2005, 2002, 2000, 1995, 1992, 1990, 1985, 1981, 1975, 1965, 1961, 1955, 1951, 1945, 1940, 1935, 1931, 1926, 1920
421 BATH ST	2020, 2017, 2014, 2010, 2005, 2002, 2000, 1995, 1992, 1990, 1985, 1981, 1975, 1970, 1965, 1955, 1951, 1945, 1940, 1935, 1931, 1926, 1920
421 BATH ST	2020, 2017, 2014, 2010, 2005, 2002, 2000, 1995, 1992, 1990, 1985, 1981, 1975, 1970, 1965, 1961, 1951, 1945, 1940, 1935, 1931, 1926, 1920
421 BATH ST	2020, 2017, 2014, 2010, 2005, 2002, 2000, 1995, 1992, 1990, 1985, 1981, 1975, 1970, 1965, 1961, 1955, 1945, 1940, 1935, 1931, 1926, 1920
421 BATH ST	2020, 2017, 2014, 2010, 2005, 2002, 2000, 1995, 1992, 1990, 1985, 1981, 1975, 1970, 1965, 1961, 1955, 1951, 1940, 1935, 1931, 1926, 1920
421 BATH ST	2020, 2017, 2014, 2010, 2005, 2002, 2000, 1995, 1990, 1985, 1981, 1975, 1970, 1965, 1961, 1955, 1951, 1945, 1940, 1935, 1931, 1926, 1920
421 BATH ST	2020, 2017, 2014, 2010, 2005, 2002, 2000, 1995, 1992, 1990, 1985, 1981, 1975, 1970, 1965, 1961, 1955, 1951, 1945, 1935, 1931, 1926, 1920
432 BATH ST	2020, 2017, 2014, 2010, 2005, 2002, 1995, 1992, 1990, 1985, 1981, 1975, 1970, 1965, 1961, 1955, 1951, 1945, 1940, 1935, 1931, 1926, 1920
432 BATH ST	2020, 2017, 2014, 2010, 2005, 2002, 2000, 1995, 1992, 1990, 1985, 1981, 1975, 1970, 1965, 1961, 1955, 1951, 1940, 1935, 1931, 1926, 1920
432 BATH ST	2020, 2017, 2014, 2010, 2005, 2002, 2000, 1995, 1990, 1985, 1981, 1975, 1970, 1965, 1961, 1955, 1951, 1945, 1940, 1935, 1931, 1926, 1920
432 BATH ST	2020, 2017, 2014, 2010, 2005, 2002, 2000, 1995, 1992, 1985, 1981, 1975, 1970, 1965, 1961, 1955, 1951, 1945, 1940, 1935, 1931, 1926, 1920
432 BATH ST	2020, 2017, 2014, 2010, 2005, 2002, 2000, 1995, 1992, 1990, 1985, 1981, 1975, 1970, 1965, 1961, 1951, 1945, 1940, 1935, 1931, 1926, 1920
432 BATH ST	2020, 2017, 2014, 2010, 2005, 2002, 2000, 1995, 1992, 1990, 1985, 1981, 1975, 1970, 1965, 1961, 1955, 1945, 1940, 1935, 1931, 1926, 1920
432 BATH ST	2020, 2017, 2014, 2010, 2005, 2002, 2000, 1995, 1992, 1990, 1985, 1981, 1975, 1970, 1965, 1955, 1951, 1945, 1940, 1935, 1931, 1926, 1920
432 BATH ST	2020, 2017, 2014, 2010, 2005, 2002, 2000, 1995, 1992, 1990, 1985, 1981, 1975, 1965, 1961, 1955, 1951, 1945, 1940, 1935, 1931, 1926, 1920
432 BATH ST	2020, 2017, 2014, 2010, 2005, 2002, 2000, 1995, 1992, 1990, 1985, 1975, 1970, 1965, 1961, 1955, 1951, 1945, 1940, 1935, 1931, 1926, 1920
432 BATH ST	2020, 2017, 2014, 2010, 2005, 2002, 2000, 1995, 1992, 1990, 1985, 1981, 1970, 1965, 1961, 1955, 1951, 1945, 1940, 1935, 1931, 1926, 1920
432 BATH ST	2020, 2017, 2014, 2010, 2005, 2002, 2000, 1995, 1992, 1990, 1985, 1981, 1975, 1970, 1965, 1961, 1955, 1951, 1945, 1940, 1935, 1926, 1920
432 BATH ST	2020, 2017, 2014, 2010, 2005, 2002, 2000, 1995, 1992, 1990, 1985, 1981, 1975, 1970, 1965, 1961, 1955, 1951, 1945, 1940, 1931, 1926, 1920
432 BATH ST	2020, 2017, 2014, 2010, 2005, 2002, 2000, 1995, 1992, 1990, 1985, 1981, 1975, 1970, 1965, 1961, 1955, 1951, 1945, 1935, 1931, 1926, 1920
432 DE LA VINA	2020, 2017, 2014, 2010, 2005, 2002, 2000, 1995, 1992, 1990, 1985, 1981, 1975, 1970, 1965, 1961, 1955, 1951, 1945, 1940, 1935, 1931, 1926

Docusign Envelope ID: 3773F87A-0B89-4932-BA2C-CA8383B3EEAD

FINDINGS

Address Researched	Address Not Identified in Research Source
432 DE LA VINA ST	2020, 2017, 2014, 2010, 2005, 2002, 2000, 1995, 1992, 1990, 1985, 1981, 1975, 1970, 1965, 1961, 1955, 1951, 1945, 1940, 1935, 1931, 1920
432 DE LA VINA ST	2020, 2017, 2014, 2010, 2005, 2002, 2000, 1995, 1992, 1990, 1985, 1981, 1975, 1970, 1965, 1961, 1955, 1951, 1945, 1940, 1931, 1926, 1920
432 DE LA VINA ST	2020, 2017, 2014, 2010, 2005, 2002, 2000, 1995, 1992, 1990, 1985, 1981, 1975, 1970, 1965, 1961, 1955, 1951, 1945, 1935, 1931, 1926, 1920
432 DE LA VINA ST	2020, 2017, 2014, 2010, 2005, 2002, 2000, 1995, 1992, 1990, 1985, 1981, 1975, 1970, 1965, 1961, 1955, 1951, 1945, 1940, 1935, 1926, 1920
432 DE LA VINA ST	2020, 2017, 2014, 2010, 2005, 2002, 2000, 1995, 1992, 1990, 1985, 1981, 1970, 1965, 1961, 1955, 1951, 1945, 1940, 1935, 1931, 1926, 1920
432 DE LA VINA ST	2020, 2017, 2014, 2010, 2005, 2002, 2000, 1995, 1992, 1990, 1985, 1981, 1975, 1970, 1965, 1955, 1951, 1945, 1940, 1935, 1931, 1926, 1920
432 DE LA VINA ST	2020, 2017, 2014, 2010, 2005, 2002, 2000, 1995, 1992, 1990, 1985, 1981, 1975, 1970, 1961, 1955, 1951, 1945, 1940, 1935, 1931, 1926, 1920
432 DE LA VINA ST	2020, 2017, 2014, 2010, 2005, 2002, 2000, 1995, 1992, 1990, 1985, 1981, 1975, 1970, 1965, 1961, 1955, 1951, 1940, 1935, 1931, 1926, 1920
432 DE LA VINA ST	2020, 2017, 2014, 2010, 2005, 2002, 2000, 1995, 1992, 1990, 1985, 1981, 1975, 1970, 1965, 1961, 1955, 1945, 1940, 1935, 1931, 1926, 1920
432 DE LA VINA ST	2020, 2017, 2014, 2010, 2005, 2002, 2000, 1995, 1992, 1990, 1985, 1981, 1975, 1970, 1965, 1961, 1951, 1945, 1940, 1935, 1931, 1926, 1920
432 DE LA VINA ST	2020, 2017, 2014, 2010, 2005, 2002, 2000, 1995, 1992, 1990, 1981, 1975, 1970, 1965, 1961, 1955, 1951, 1945, 1940, 1935, 1931, 1926, 1920
432 DE LA VINA ST	2020, 2017, 2014, 2010, 2005, 2002, 2000, 1995, 1992, 1990, 1985, 1975, 1970, 1965, 1961, 1955, 1951, 1945, 1940, 1935, 1931, 1926, 1920
432 DE LA VINA ST	2020, 2017, 2014, 2010, 2005, 2002, 2000, 1995, 1992, 1985, 1981, 1975, 1970, 1965, 1961, 1955, 1951, 1945, 1940, 1935, 1931, 1926, 1920
432 DE LA VINA ST	2020, 2017, 2014, 2010, 2005, 2000, 1995, 1992, 1990, 1985, 1981, 1975, 1970, 1965, 1961, 1955, 1951, 1945, 1940, 1935, 1931, 1926, 1920
432 DE LA VINA ST	2020, 2017, 2014, 2010, 2005, 2002, 1995, 1992, 1990, 1985, 1981, 1975, 1970, 1965, 1961, 1955, 1951, 1945, 1940, 1935, 1931, 1926, 1920
432 DE LA VINA ST	2020, 2017, 2014, 2010, 2005, 2002, 2000, 1992, 1990, 1985, 1981, 1975, 1970, 1965, 1961, 1955, 1951, 1945, 1940, 1935, 1931, 1926, 1920
432 DE LA VINA ST	2020, 2017, 2010, 2005, 2002, 2000, 1995, 1992, 1990, 1985, 1981, 1975, 1970, 1965, 1961, 1955, 1951, 1945, 1940, 1935, 1931, 1926, 1920
432 DE LA VINA ST	2020, 2017, 2014, 2005, 2002, 2000, 1995, 1992, 1990, 1985, 1981, 1975, 1970, 1965, 1961, 1955, 1951, 1945, 1940, 1935, 1931, 1926, 1920
432 DE LA VINA ST	2020, 2017, 2014, 2010, 2002, 2000, 1995, 1992, 1990, 1985, 1981, 1975, 1970, 1965, 1961, 1955, 1951, 1945, 1940, 1935, 1931, 1926, 1920
432 DE LA VINA ST	2020, 2014, 2010, 2005, 2002, 2000, 1995, 1992, 1990, 1985, 1981, 1975, 1970, 1965, 1961, 1955, 1951, 1945, 1940, 1935, 1931, 1926, 1920
433 BATH ST	2020, 2017, 2014, 2010, 2002, 2000, 1995, 1992, 1990, 1985, 1981, 1975, 1970, 1965, 1961, 1955, 1951, 1945, 1940, 1935, 1931, 1926, 1920
433 BATH ST	2020, 2017, 2014, 2005, 2002, 2000, 1995, 1992, 1990, 1985, 1981, 1975, 1970, 1965, 1961, 1955, 1951, 1945, 1940, 1935, 1931, 1926, 1920

Docusign Envelope ID: 3773F87A-0B89-4932-BA2C-CA8383B3EEAD

FINDINGS

Address Researched	Address Not Identified in Research Source
433 CASTILLO	2020, 2017, 2014, 2010, 2005, 2002, 2000, 1995, 1992, 1990, 1985, 1981, 1975, 1970, 1965, 1961, 1955, 1951, 1945, 1940, 1935, 1926, 1920
433 CASTILLO ST	2020, 2017, 2014, 2010, 2005, 2002, 2000, 1995, 1992, 1990, 1985, 1981, 1975, 1970, 1965, 1961, 1955, 1951, 1945, 1940, 1935, 1931, 1920
433 CASTILLO ST	2020, 2017, 2014, 2010, 2005, 2002, 2000, 1995, 1992, 1990, 1985, 1981, 1975, 1970, 1965, 1961, 1955, 1951, 1945, 1940, 1931, 1926, 1920
433 CASTILLO ST	2020, 2017, 2014, 2010, 2005, 2002, 2000, 1995, 1992, 1990, 1985, 1981, 1975, 1970, 1965, 1961, 1955, 1951, 1945, 1935, 1931, 1926, 1920
433 CASTILLO ST	2020, 2017, 2014, 2010, 2005, 2002, 2000, 1995, 1992, 1990, 1985, 1981, 1975, 1970, 1965, 1961, 1955, 1951, 1940, 1935, 1931, 1926, 1920
434 BATH	2020, 2017, 2014, 2010, 2005, 2002, 2000, 1995, 1992, 1990, 1985, 1981, 1975, 1970, 1961, 1955, 1951, 1945, 1940, 1935, 1931, 1926, 1920
434 BATH ST	2020, 2017, 2014, 2005, 2002, 2000, 1995, 1992, 1990, 1985, 1981, 1975, 1970, 1965, 1961, 1955, 1951, 1945, 1940, 1935, 1931, 1926, 1920
434 BATH ST	2020, 2017, 2010, 2005, 2002, 2000, 1995, 1992, 1990, 1985, 1981, 1975, 1970, 1965, 1961, 1955, 1951, 1945, 1940, 1935, 1931, 1926, 1920
434 BATH ST	2020, 2017, 2014, 2010, 2002, 2000, 1995, 1992, 1990, 1985, 1981, 1975, 1970, 1965, 1961, 1955, 1951, 1945, 1940, 1935, 1931, 1926, 1920
434 BATH ST	2020, 2017, 2014, 2010, 2005, 2000, 1995, 1992, 1990, 1985, 1981, 1975, 1970, 1965, 1961, 1955, 1951, 1945, 1940, 1935, 1931, 1926, 1920
434 BATH ST	2020, 2017, 2014, 2010, 2005, 2002, 1995, 1992, 1990, 1985, 1981, 1975, 1970, 1965, 1961, 1955, 1951, 1945, 1940, 1935, 1931, 1926, 1920
434 BATH ST	2020, 2017, 2014, 2010, 2005, 2002, 2000, 1992, 1990, 1985, 1981, 1975, 1970, 1965, 1961, 1955, 1951, 1945, 1940, 1935, 1931, 1926, 1920
434 BATH ST	2020, 2017, 2014, 2010, 2005, 2002, 2000, 1995, 1992, 1990, 1981, 1975, 1970, 1965, 1961, 1955, 1951, 1945, 1940, 1935, 1931, 1926, 1920
434 BATH ST	2020, 2017, 2014, 2010, 2005, 2002, 2000, 1995, 1992, 1990, 1985, 1981, 1970, 1965, 1961, 1955, 1951, 1945, 1940, 1935, 1931, 1926, 1920
434 BATH ST	2020, 2017, 2014, 2010, 2005, 2002, 2000, 1995, 1992, 1990, 1985, 1975, 1970, 1965, 1961, 1955, 1951, 1945, 1940, 1935, 1931, 1926, 1920
434 BATH ST	2020, 2017, 2014, 2010, 2005, 2002, 2000, 1995, 1992, 1990, 1985, 1981, 1975, 1965, 1961, 1955, 1951, 1945, 1940, 1935, 1931, 1926, 1920
434 BATH ST	2020, 2017, 2014, 2010, 2005, 2002, 2000, 1995, 1992, 1990, 1985, 1981, 1975, 1970, 1965, 1955, 1951, 1945, 1940, 1935, 1931, 1926, 1920
434 BATH ST	2020, 2017, 2014, 2010, 2005, 2002, 2000, 1995, 1992, 1990, 1985, 1981, 1975, 1970, 1965, 1961, 1955, 1945, 1940, 1935, 1931, 1926, 1920
434 BATH ST	2020, 2017, 2014, 2010, 2005, 2002, 2000, 1995, 1992, 1990, 1985, 1981, 1975, 1970, 1965, 1961, 1951, 1945, 1940, 1935, 1931, 1926, 1920
434 BATH ST	2020, 2017, 2014, 2010, 2005, 2002, 2000, 1995, 1992, 1990, 1985, 1981, 1975, 1970, 1965, 1961, 1955, 1951, 1940, 1935, 1931, 1926, 1920
434 BATH ST	2020, 2017, 2014, 2010, 2005, 2002, 2000, 1995, 1992, 1990, 1985, 1981, 1975, 1970, 1965, 1961, 1955, 1951, 1945, 1935, 1931, 1926, 1920
434 BATH ST	2020, 2017, 2014, 2010, 2005, 2002, 2000, 1995, 1992, 1990, 1985, 1981, 1975, 1970, 1965, 1961, 1955, 1951, 1945, 1940, 1931, 1926, 1920

Docusign Envelope ID: 3773F87A-0B89-4932-BA2C-CA8383B3EEAD

FINDINGS

Address Researched	Address Not Identified in Research Source
434 BATH ST	2020, 2017, 2014, 2010, 2005, 2002, 2000, 1995, 1992, 1990, 1985, 1981, 1975, 1970, 1965, 1961, 1955, 1951, 1945, 1940, 1935, 1926, 1920
434 CASTILLO	2020, 2017, 2014, 2010, 2005, 2002, 2000, 1995, 1992, 1990, 1985, 1981, 1975, 1970, 1965, 1961, 1955, 1951, 1945, 1940, 1935, 1926, 1920
434 CASTILLO ST	2020, 2017, 2014, 2010, 2005, 2002, 2000, 1995, 1992, 1990, 1985, 1981, 1975, 1970, 1965, 1961, 1955, 1951, 1945, 1940, 1935, 1931, 1920
434 CASTILLO ST	2020, 2017, 2014, 2010, 2005, 2002, 2000, 1995, 1992, 1990, 1985, 1981, 1975, 1970, 1965, 1961, 1955, 1951, 1945, 1940, 1931, 1926, 1920
434 CASTILLO ST	2020, 2017, 2014, 2010, 2005, 2002, 2000, 1995, 1992, 1990, 1985, 1981, 1975, 1970, 1965, 1961, 1955, 1951, 1940, 1935, 1931, 1926, 1920
434 CASTILLO ST	2020, 2017, 2014, 2010, 2005, 2002, 2000, 1995, 1992, 1990, 1985, 1981, 1975, 1970, 1965, 1961, 1955, 1951, 1945, 1935, 1931, 1926, 1920
434 CASTILLO ST	2020, 2017, 2014, 2010, 2005, 2002, 2000, 1995, 1992, 1990, 1985, 1981, 1975, 1970, 1965, 1961, 1955, 1945, 1940, 1935, 1931, 1926, 1920
434 CASTILLO ST	2020, 2017, 2014, 2010, 2005, 2002, 2000, 1995, 1992, 1990, 1985, 1981, 1975, 1970, 1965, 1961, 1951, 1945, 1940, 1935, 1931, 1926, 1920
434 CASTILLO ST	2020, 2017, 2014, 2010, 2005, 2002, 2000, 1995, 1992, 1990, 1985, 1981, 1975, 1970, 1965, 1961, 1955, 1951, 1945, 1940, 1935, 1931, 1926
434 DE LA VINA	2020, 2017, 2014, 2010, 2005, 2002, 2000, 1995, 1992, 1990, 1985, 1981, 1975, 1970, 1965, 1961, 1955, 1951, 1945, 1940, 1935, 1931, 1926
434 DE LA VINA ST	2020, 2017, 2014, 2010, 2005, 2002, 2000, 1995, 1992, 1990, 1985, 1981, 1975, 1970, 1965, 1961, 1955, 1951, 1945, 1940, 1935, 1931, 1920
434 DE LA VINA ST	2020, 2017, 2014, 2010, 2005, 2002, 2000, 1995, 1992, 1990, 1985, 1981, 1975, 1970, 1965, 1961, 1955, 1951, 1945, 1940, 1935, 1926, 1920
434 DE LA VINA ST	2020, 2017, 2014, 2010, 2005, 2002, 2000, 1995, 1992, 1990, 1985, 1981, 1975, 1970, 1965, 1961, 1955, 1951, 1945, 1935, 1931, 1926, 1920
434 DE LA VINA ST	2020, 2017, 2014, 2010, 2005, 2002, 2000, 1995, 1992, 1990, 1985, 1981, 1975, 1970, 1965, 1961, 1955, 1951, 1945, 1940, 1931, 1926, 1920
434 DE LA VINA ST	2020, 2017, 2014, 2010, 2005, 2002, 2000, 1995, 1992, 1990, 1985, 1981, 1975, 1970, 1965, 1961, 1951, 1945, 1940, 1935, 1931, 1926, 1920
434 DE LA VINA ST	2020, 2017, 2014, 2010, 2005, 2002, 2000, 1995, 1992, 1990, 1985, 1981, 1975, 1970, 1965, 1955, 1951, 1945, 1940, 1935, 1931, 1926, 1920
434 DE LA VINA ST	2020, 2017, 2014, 2010, 2005, 2002, 2000, 1995, 1992, 1990, 1985, 1981, 1975, 1970, 1965, 1961, 1955, 1951, 1945, 1940, 1935, 1931, 1926, 1920
434 DE LA VINA ST	2020, 2017, 2014, 2010, 2005, 2002, 2000, 1995, 1992, 1990, 1985, 1981, 1970, 1965, 1961, 1955, 1951, 1945, 1940, 1935, 1931, 1926, 1920
434 DE LA VINA ST	2020, 2017, 2014, 2010, 2005, 2002, 2000, 1995, 1992, 1990, 1985, 1981, 1975, 1965, 1961, 1955, 1951, 1945, 1940, 1935, 1931, 1926, 1920
434 DE LA VINA ST	2020, 2017, 2014, 2010, 2002, 2000, 1995, 1992, 1990, 1985, 1981, 1975, 1970, 1965, 1961, 1955, 1951, 1945, 1940, 1935, 1931, 1926, 1920

Docusign Envelope ID: 3773F87A-0B89-4932-BA2C-CA8383B3EEAD

FINDINGS

Address Researched	Address Not Identified in Research Source
434 DE LA VINA ST	2020, 2017, 2014, 2005, 2002, 2000, 1995, 1992, 1990, 1985, 1981, 1975, 1970, 1965, 1961, 1955, 1951, 1945, 1940, 1935, 1931, 1926, 1920
434 DE LA VINA ST	2020, 2017, 2010, 2005, 2002, 2000, 1995, 1992, 1990, 1985, 1981, 1975, 1970, 1965, 1961, 1955, 1951, 1945, 1940, 1935, 1931, 1926, 1920
434 DE LA VINA ST	2020, 2017, 2014, 2010, 2005, 2002, 2000, 1992, 1990, 1985, 1981, 1975, 1970, 1965, 1961, 1955, 1951, 1945, 1940, 1935, 1931, 1926, 1920
434 DE LA VINA ST	2020, 2017, 2014, 2010, 2005, 2002, 1995, 1992, 1990, 1985, 1981, 1975, 1970, 1965, 1961, 1955, 1951, 1945, 1940, 1935, 1931, 1926, 1920
434 DE LA VINA ST	2020, 2017, 2014, 2010, 2005, 2000, 1995, 1992, 1990, 1985, 1981, 1975, 1970, 1965, 1961, 1955, 1951, 1945, 1940, 1935, 1931, 1926, 1920
434 DE LA VINA ST	2020, 2017, 2014, 2010, 2005, 2002, 2000, 1995, 1990, 1985, 1981, 1975, 1970, 1965, 1961, 1955, 1951, 1945, 1940, 1935, 1931, 1926, 1920
434 DE LA VINA ST	2020, 2017, 2014, 2010, 2005, 2002, 2000, 1995, 1992, 1990, 1985, 1975, 1970, 1965, 1961, 1955, 1951, 1945, 1940, 1935, 1931, 1926, 1920
434 DE LA VINA ST	2020, 2017, 2014, 2010, 2005, 2002, 2000, 1995, 1992, 1990, 1981, 1975, 1970, 1965, 1961, 1955, 1951, 1945, 1940, 1935, 1931, 1926, 1920
435 BATH	2020, 2017, 2014, 2010, 2005, 2002, 2000, 1995, 1992, 1990, 1985, 1981, 1975, 1970, 1961, 1955, 1951, 1945, 1940, 1935, 1931, 1926, 1920
435 BATH ST	2020, 2017, 2010, 2005, 2002, 2000, 1995, 1992, 1990, 1985, 1981, 1975, 1970, 1965, 1961, 1955, 1951, 1945, 1940, 1935, 1931, 1926, 1920
435 BATH ST	2020, 2017, 2014, 2005, 2002, 2000, 1995, 1992, 1990, 1985, 1981, 1975, 1970, 1965, 1961, 1955, 1951, 1945, 1940, 1935, 1931, 1926, 1920
435 BATH ST	2020, 2017, 2014, 2010, 2005, 2002, 2000, 1995, 1992, 1990, 1981, 1975, 1970, 1965, 1961, 1955, 1951, 1945, 1940, 1935, 1931, 1926, 1920
435 BATH ST	2020, 2017, 2014, 2010, 2005, 2002, 2000, 1992, 1990, 1985, 1981, 1975, 1970, 1965, 1961, 1955, 1951, 1945, 1940, 1935, 1931, 1926, 1920
435 BATH ST	2020, 2017, 2014, 2010, 2005, 2002, 1995, 1992, 1990, 1985, 1981, 1975, 1970, 1965, 1961, 1955, 1951, 1945, 1940, 1935, 1931, 1926, 1920
435 BATH ST	2020, 2017, 2014, 2010, 2005, 2000, 1995, 1992, 1990, 1985, 1981, 1975, 1970, 1965, 1961, 1955, 1951, 1945, 1940, 1935, 1931, 1926, 1920
435 BATH ST	2020, 2017, 2014, 2010, 2005, 2002, 2000, 1995, 1992, 1990, 1985, 1981, 1975, 1970, 1965, 1961, 1955, 1951, 1940, 1935, 1931, 1926, 1920
435 BATH ST	2020, 2017, 2014, 2010, 2005, 2002, 2000, 1995, 1992, 1990, 1985, 1981, 1975, 1970, 1965, 1961, 1951, 1945, 1940, 1935, 1931, 1926, 1920
435 BATH ST	2020, 2017, 2014, 2010, 2005, 2002, 2000, 1995, 1992, 1990, 1985, 1981, 1975, 1970, 1965, 1961, 1955, 1945, 1940, 1935, 1931, 1926, 1920
435 BATH ST	2020, 2017, 2014, 2010, 2005, 2002, 2000, 1995, 1992, 1990, 1985, 1981, 1975, 1970, 1965, 1955, 1951, 1945, 1940, 1935, 1931, 1926, 1920
435 BATH ST	2020, 2017, 2014, 2010, 2005, 2002, 2000, 1995, 1992, 1990, 1985, 1981, 1975, 1965, 1961, 1955, 1951, 1945, 1940, 1935, 1931, 1926, 1920
435 BATH ST	2020, 2017, 2014, 2010, 2005, 2002, 2000, 1995, 1992, 1990, 1985, 1975, 1970, 1965, 1961, 1955, 1951, 1945, 1940, 1935, 1931, 1926, 1920
435 BATH ST	2020, 2017, 2014, 2010, 2005, 2002, 2000, 1995, 1992, 1990, 1985, 1981, 1970, 1965, 1961, 1955, 1951, 1945, 1940, 1935, 1931, 1926, 1920

Docusign Envelope ID: 3773F87A-0B89-4932-BA2C-CA8383B3EEAD

FINDINGS

Address Researched	Address Not Identified in Research Source
435 BATH ST	2020, 2017, 2014, 2010, 2005, 2002, 2000, 1995, 1992, 1990, 1985, 1981, 1975, 1970, 1965, 1961, 1955, 1951, 1945, 1935, 1931, 1926, 1920
435 BATH ST	2020, 2017, 2014, 2010, 2005, 2002, 2000, 1995, 1992, 1990, 1985, 1981, 1975, 1970, 1965, 1961, 1955, 1951, 1945, 1940, 1931, 1926, 1920
435 BATH ST	2020, 2017, 2014, 2010, 2005, 2002, 2000, 1995, 1992, 1990, 1985, 1981, 1975, 1970, 1965, 1961, 1955, 1951, 1945, 1940, 1935, 1926, 1920
435 BATH ST	2020, 2017, 2014, 2010, 2005, 2002, 2000, 1995, 1992, 1990, 1985, 1981, 1975, 1970, 1965, 1961, 1955, 1951, 1945, 1940, 1935, 1931, 1926
435 DE LA VINA ST	2020, 2017, 2010, 2005, 2002, 2000, 1995, 1992, 1990, 1985, 1981, 1975, 1970, 1965, 1961, 1955, 1951, 1945, 1940, 1935, 1931, 1926, 1920
435 DE LA VINA ST	2020, 2017, 2014, 2005, 2002, 2000, 1995, 1992, 1990, 1985, 1981, 1975, 1970, 1965, 1961, 1955, 1951, 1945, 1940, 1935, 1931, 1926, 1920
435 DE LA VINA ST	2020, 2017, 2014, 2010, 2002, 2000, 1995, 1992, 1990, 1985, 1981, 1975, 1970, 1965, 1961, 1955, 1951, 1945, 1940, 1935, 1931, 1926, 1920
435 DE LA VINA ST	2020, 2017, 2014, 2010, 2005, 2002, 2000, 1995, 1992, 1990, 1981, 1975, 1970, 1965, 1961, 1955, 1951, 1945, 1940, 1935, 1931, 1926, 1920
435 DE LA VINA ST	2020, 2017, 2014, 2010, 2005, 2002, 2000, 1995, 1992, 1990, 1985, 1975, 1970, 1965, 1961, 1955, 1951, 1945, 1940, 1935, 1931, 1926, 1920
435 DE LA VINA ST	2020, 2017, 2014, 2010, 2005, 2002, 2000, 1995, 1992, 1990, 1985, 1981, 1975, 1970, 1965, 1961, 1955, 1951, 1945, 1940, 1931, 1926, 1920

Docusign Envelope ID: 3773F87A-0B89-4932-BA2C-CA8383B3EEAD

FINDINGS

Address Researched	Address Not Identified in Research Source
435 DE LA VINA ST	2020, 2017, 2014, 2010, 2005, 2002, 2000, 1995, 1992, 1990, 1985, 1981, 1975, 1970, 1965, 1961, 1955, 1951, 1945, 1935, 1931, 1926, 1920
435 DE LA VINA ST	2020, 2017, 2014, 2010, 2005, 2002, 2000, 1995, 1992, 1990, 1985, 1981, 1975, 1970, 1965, 1961, 1955, 1951, 1945, 1940, 1935, 1926, 1920
435 DE LA VINA ST	2020, 2017, 2014, 2010, 2005, 2002, 2000, 1995, 1992, 1990, 1985, 1981, 1975, 1970, 1965, 1961, 1955, 1951, 1945, 1940, 1935, 1931, 1920
435 DE LN	2017, 2014, 2010, 2005, 2002, 2000, 1995, 1992, 1990, 1985, 1981, 1975, 1970, 1965, 1961, 1955, 1951, 1945, 1940, 1935, 1931, 1926, 1920
436 BATH	2020, 2017, 2014, 2010, 2005, 2002, 2000, 1995, 1992, 1990, 1985, 1981, 1975, 1970, 1961, 1955, 1951, 1945, 1940, 1935, 1931, 1926, 1920
436 BATH ST	2020, 2017, 2010, 2005, 2002, 2000, 1995, 1992, 1990, 1985, 1981, 1975, 1970, 1965, 1961, 1955, 1951, 1945, 1940, 1935, 1931, 1926, 1920
436 BATH ST	2020, 2014, 2010, 2005, 2002, 2000, 1995, 1992, 1990, 1985, 1981, 1975, 1970, 1965, 1961, 1955, 1951, 1945, 1940, 1935, 1931, 1926, 1920
436 BATH ST	2020, 2017, 2014, 2010, 2005, 2002, 2000, 1992, 1990, 1985, 1981, 1975, 1970, 1965, 1961, 1955, 1951, 1945, 1940, 1935, 1931, 1926, 1920
436 BATH ST	2020, 2017, 2014, 2010, 2005, 2002, 2000, 1995, 1992, 1990, 1981, 1975, 1970, 1965, 1961, 1955, 1951, 1945, 1940, 1935, 1931, 1926, 1920
436 BATH ST	2020, 2017, 2014, 2010, 2005, 2002, 2000, 1995, 1992, 1990, 1985, 1981, 1970, 1965, 1961, 1955, 1951, 1945, 1940, 1935, 1931, 1926, 1920
Docusign Envelope ID: 3773F87A-0B89-4932-BA2C-CA8383B3EEAD

FINDINGS

Address Researched	Address Not Identified in Research Source
436 DE LA VINA ST	2020, 2017, 2014, 2010, 2005, 2002, 2000, 1995, 1992, 1990, 1985, 1981, 1975, 1970, 1965, 1961, 1955, 1951, 1945, 1940, 1935, 1931, 1920
436 DE LA VINA ST	2020, 2017, 2014, 2010, 2005, 2002, 2000, 1995, 1992, 1990, 1985, 1981, 1975, 1970, 1965, 1961, 1955, 1951, 1945, 1940, 1935, 1926, 1920
436 DE LA VINA ST	2020, 2017, 2014, 2010, 2005, 2002, 2000, 1995, 1992, 1990, 1985, 1981, 1975, 1970, 1965, 1961, 1955, 1951, 1945, 1935, 1931, 1926, 1920
436 DE LA VINA ST	2020, 2017, 2014, 2010, 2005, 2002, 2000, 1995, 1992, 1990, 1985, 1981, 1975, 1970, 1965, 1961, 1955, 1951, 1945, 1940, 1931, 1926, 1920
436 DE LA VINA ST	2020, 2017, 2014, 2010, 2005, 2002, 2000, 1995, 1992, 1990, 1985, 1981, 1975, 1970, 1965, 1961, 1951, 1945, 1940, 1935, 1931, 1926, 1920
436 DE LA VINA ST	2020, 2017, 2014, 2010, 2005, 2002, 2000, 1995, 1992, 1990, 1985, 1981, 1975, 1970, 1965, 1961, 1955, 1951, 1940, 1935, 1931, 1926, 1920
436 DE LA VINA ST	2020, 2017, 2014, 2010, 2005, 2002, 2000, 1995, 1992, 1990, 1985, 1981, 1975, 1970, 1961, 1955, 1951, 1945, 1940, 1935, 1931, 1926, 1920
436 DE LA VINA ST	2020, 2017, 2014, 2010, 2005, 2002, 2000, 1995, 1992, 1990, 1985, 1981, 1975, 1970, 1965, 1955, 1951, 1945, 1940, 1935, 1931, 1926, 1920
436 DE LA VINA ST	2020, 2017, 2014, 2010, 2005, 2002, 2000, 1995, 1992, 1990, 1985, 1981, 1970, 1965, 1961, 1955, 1951, 1945, 1940, 1935, 1931, 1926, 1920
436 DE LA VINA ST	2020, 2017, 2014, 2010, 2005, 2002, 2000, 1995, 1992, 1990, 1985, 1981, 1975, 1965, 1961, 1955, 1951, 1945, 1940, 1935, 1931, 1926, 1920
436 DE LA VINA ST	2020, 2014, 2010, 2005, 2002, 2000, 1995, 1992, 1990, 1985, 1981, 1975, 1970, 1965, 1961, 1955, 1951, 1945, 1940, 1935, 1931, 1926, 1920
436 DE LA VINA ST	2020, 2017, 2014, 2010, 2002, 2000, 1995, 1992, 1990, 1985, 1981, 1975, 1970, 1965, 1961, 1955, 1951, 1945, 1940, 1935, 1931, 1926, 1920
436 DE LA VINA ST	2020, 2017, 2014, 2005, 2002, 2000, 1995, 1992, 1990, 1985, 1981, 1975, 1970, 1965, 1961, 1955, 1951, 1945, 1940, 1935, 1931, 1926, 1920
436 DE LA VINA ST	2020, 2017, 2010, 2005, 2002, 2000, 1995, 1992, 1990, 1985, 1981, 1975, 1970, 1965, 1961, 1955, 1951, 1945, 1940, 1935, 1931, 1926, 1920
436 DE LA VINA ST	2020, 2017, 2014, 2010, 2005, 2002, 2000, 1992, 1990, 1985, 1981, 1975, 1970, 1965, 1961, 1955, 1951, 1945, 1940, 1935, 1931, 1926, 1920
436 DE LA VINA ST	2020, 2017, 2014, 2010, 2005, 2002, 1995, 1992, 1990, 1985, 1981, 1975, 1970, 1965, 1961, 1955, 1951, 1945, 1940, 1935, 1931, 1926, 1920
436 DE LA VINA ST	2020, 2017, 2014, 2010, 2005, 2000, 1995, 1992, 1990, 1985, 1981, 1975, 1970, 1965, 1961, 1955, 1951, 1945, 1940, 1935, 1931, 1926, 1920
436 DE LA VINA ST	2020, 2017, 2014, 2010, 2005, 2002, 2000, 1995, 1992, 1985, 1981, 1975, 1970, 1965, 1961, 1955, 1951, 1945, 1940, 1935, 1931, 1926, 1920
436 DE LA VINA ST	2020, 2017, 2014, 2010, 2005, 2002, 2000, 1995, 1992, 1990, 1985, 1975, 1970, 1965, 1961, 1955, 1951, 1945, 1940, 1935, 1931, 1926, 1920
436 DE LA VINA ST	2020, 2017, 2014, 2010, 2005, 2002, 2000, 1995, 1992, 1990, 1981, 1975, 1970, 1965, 1961, 1955, 1951, 1945, 1940, 1935, 1931, 1926, 1920
438 DE LA VINA ST	2020, 2017, 2014, 2010, 2005, 2002, 2000, 1995, 1992, 1990, 1985, 1981, 1975, 1970, 1965, 1955, 1951, 1945, 1940, 1935, 1931, 1926, 1920
438 DE LA VINA ST	2020, 2017, 2014, 2010, 2005, 2002, 2000, 1995, 1992, 1990, 1985, 1981, 1975, 1970, 1965, 1961, 1955, 1951, 1940, 1935, 1931, 1926, 1920

Docusign Envelope ID: 3773F87A-0B89-4932-BA2C-CA8383B3EEAD

FINDINGS

Address Researched	Address Not Identified in Research Source
438 DE LA VINA ST	2020, 2017, 2014, 2010, 2005, 2002, 2000, 1995, 1992, 1990, 1985, 1981, 1975, 1970, 1965, 1961, 1951, 1945, 1940, 1935, 1931, 1926, 1920
438 DE LA VINA ST	2020, 2017, 2014, 2010, 2005, 2002, 2000, 1995, 1992, 1990, 1985, 1981, 1975, 1970, 1965, 1961, 1955, 1945, 1940, 1935, 1931, 1926, 1920
438 DE LA VINA ST	2020, 2017, 2014, 2010, 2005, 2002, 2000, 1995, 1992, 1990, 1985, 1981, 1975, 1970, 1965, 1961, 1955, 1951, 1945, 1940, 1931, 1926, 1920
438 DE LA VINA ST	2020, 2017, 2014, 2010, 2005, 2002, 2000, 1995, 1992, 1990, 1985, 1981, 1975, 1970, 1965, 1961, 1955, 1951, 1945, 1935, 1931, 1926, 1920
438 DE LA VINA ST	2020, 2017, 2014, 2010, 2005, 2002, 2000, 1995, 1992, 1990, 1985, 1981, 1975, 1970, 1965, 1961, 1955, 1951, 1945, 1940, 1935, 1926, 1920
438 DE LA VINA ST	2020, 2017, 2014, 2010, 2005, 2002, 2000, 1995, 1992, 1990, 1985, 1981, 1975, 1970, 1965, 1961, 1955, 1951, 1945, 1940, 1935, 1931, 1920
491 DE LA VINA ST	2020, 2017, 2014, 2010, 2005, 2002, 2000, 1995, 1992, 1990, 1985, 1981, 1975, 1965, 1961, 1955, 1951, 1945, 1940, 1935, 1931, 1926, 1920
501 BATH ST	2020, 2017, 2014, 2010, 2005, 2002, 1995, 1992, 1990, 1985, 1981, 1975, 1970, 1965, 1961, 1955, 1951, 1945, 1940, 1935, 1931, 1926, 1920
501 BATH ST	2020, 2017, 2014, 2010, 2002, 2000, 1995, 1992, 1990, 1985, 1981, 1975, 1970, 1965, 1961, 1955, 1951, 1945, 1940, 1935, 1931, 1926, 1920
501 BATH ST	2020, 2014, 2010, 2005, 2002, 2000, 1995, 1992, 1990, 1985, 1981, 1975, 1970, 1965, 1961, 1955, 1951, 1945, 1940, 1935, 1931, 1926, 1920
501 BATH ST	2020, 2017, 2010, 2005, 2002, 2000, 1995, 1992, 1990, 1985, 1981, 1975, 1970, 1965, 1961, 1955, 1951, 1945, 1940, 1935, 1931, 1926, 1920
501 BATH ST	2017, 2014, 2010, 2005, 2002, 2000, 1995, 1992, 1990, 1985, 1981, 1975, 1970, 1965, 1961, 1955, 1951, 1945, 1940, 1935, 1931, 1926, 1920
501 DE LA VINA ST	2020, 2017, 2014, 2010, 2005, 2002, 2000, 1995, 1992, 1990, 1985, 1981, 1975, 1970, 1965, 1961, 1955, 1951, 1945, 1940, 1935, 1926, 1920
502 BATH ST	2020, 2017, 2014, 2010, 2002, 2000, 1995, 1992, 1990, 1985, 1981, 1975, 1970, 1965, 1961, 1955, 1951, 1945, 1940, 1935, 1931, 1926, 1920
502 DE LA VINA ST	2020, 2017, 2010, 2005, 2002, 2000, 1995, 1992, 1990, 1985, 1981, 1975, 1970, 1965, 1961, 1955, 1951, 1945, 1940, 1935, 1931, 1926, 1920
502 DE LA VINA ST	2020, 2017, 2014, 2005, 2002, 2000, 1995, 1992, 1990, 1985, 1981, 1975, 1970, 1965, 1961, 1955, 1951, 1945, 1940, 1935, 1931, 1926, 1920
502 DE LA VINA ST	2020, 2017, 2014, 2010, 2002, 2000, 1995, 1992, 1990, 1985, 1981, 1975, 1970, 1965, 1961, 1955, 1951, 1945, 1940, 1935, 1931, 1926, 1920
503 BATH ST	2017, 2014, 2010, 2005, 2002, 2000, 1995, 1992, 1990, 1985, 1981, 1975, 1970, 1965, 1961, 1955, 1951, 1945, 1940, 1935, 1931, 1926, 1920
503 BATH ST	2020, 2017, 2014, 2005, 2002, 2000, 1995, 1992, 1990, 1985, 1981, 1975, 1970, 1965, 1961, 1955, 1951, 1945, 1940, 1935, 1931, 1926, 1920
503 Bath Street	2020, 2017, 2014, 2010, 2005, 2002, 2000, 1995, 1992, 1990, 1985, 1981, 1975, 1970, 1965, 1961, 1955, 1951, 1945, 1940, 1935, 1931, 1926, 1920
503 DE LA VINA ST	2020, 2017, 2014, 2010, 2005, 2002, 2000, 1995, 1992, 1990, 1985, 1981, 1975, 1970, 1965, 1961, 1955, 1951, 1945, 1940, 1935, 1926, 1920
505 BATH ST	2020, 2017, 2014, 2010, 2005, 2002, 2000, 1995, 1992, 1990, 1985, 1981, 1975, 1970, 1965, 1961, 1955, 1951, 1945, 1940, 1935, 1931, 1926

Docusign Envelope ID: 3773F87A-0B89-4932-BA2C-CA8383B3EEAD

FINDINGS

Address Researched	Address Not Identified in Research Source
505 BATH ST	2020, 2017, 2014, 2010, 2005, 2002, 2000, 1995, 1990, 1985, 1981, 1975, 1970, 1965, 1961, 1955, 1951, 1945, 1940, 1935, 1931, 1926, 1920
505 BATH ST	2020, 2017, 2014, 2010, 2005, 2002, 2000, 1995, 1992, 1985, 1981, 1975, 1970, 1965, 1961, 1955, 1951, 1945, 1940, 1935, 1931, 1926, 1920
505 BATH ST	2020, 2017, 2014, 2010, 2005, 2002, 2000, 1995, 1992, 1990, 1985, 1981, 1975, 1970, 1965, 1961, 1951, 1945, 1940, 1935, 1931, 1926, 1920
505 BATH ST	2020, 2017, 2014, 2010, 2005, 2002, 2000, 1995, 1992, 1990, 1985, 1981, 1975, 1970, 1965, 1961, 1955, 1945, 1940, 1935, 1931, 1926, 1920
505 BATH ST	2020, 2017, 2014, 2010, 2005, 2002, 2000, 1995, 1992, 1990, 1985, 1981, 1975, 1970, 1965, 1955, 1951, 1945, 1940, 1935, 1931, 1926, 1920
510 CASTILLO ST	2020, 2017, 2014, 2005, 2002, 2000, 1995, 1992, 1990, 1985, 1981, 1975, 1970, 1965, 1961, 1955, 1951, 1945, 1940, 1935, 1931, 1926, 1920
510 DE LA VINA	2020, 2017, 2014, 2010, 2005, 2002, 2000, 1995, 1992, 1990, 1985, 1981, 1975, 1970, 1965, 1961, 1955, 1951, 1945, 1940, 1935, 1931, 1926
510 DE LA VINA ST	2020, 2017, 2014, 2010, 2005, 2002, 2000, 1995, 1992, 1990, 1985, 1981, 1975, 1970, 1965, 1961, 1955, 1951, 1945, 1940, 1931, 1926, 1920
510 DE LA VINA ST	2020, 2017, 2014, 2010, 2005, 2002, 2000, 1995, 1992, 1990, 1985, 1981, 1975, 1970, 1965, 1961, 1955, 1951, 1945, 1935, 1931, 1926, 1920
510 DE LA VINA ST	2020, 2017, 2014, 2010, 2005, 2002, 2000, 1995, 1992, 1990, 1985, 1981, 1975, 1970, 1965, 1961, 1955, 1951, 1945, 1940, 1935, 1926, 1920

Docusign Envelope ID: 3773F87A-0B89-4932-BA2C-CA8383B3EEAD

FINDINGS

Address Researched	Address Not Identified in Research Source
510 DE LA VINA ST	2020, 2017, 2014, 2010, 2005, 2002, 2000, 1995, 1992, 1990, 1985, 1981, 1975, 1970, 1965, 1961, 1955, 1951, 1940, 1935, 1931, 1926, 1920
510 DE LA VINA ST	2020, 2017, 2014, 2010, 2005, 2002, 2000, 1995, 1992, 1990, 1985, 1981, 1975, 1970, 1965, 1961, 1951, 1945, 1940, 1935, 1931, 1926, 1920
510 DE LA VINA ST	2020, 2017, 2014, 2010, 2005, 2002, 2000, 1995, 1992, 1990, 1985, 1981, 1975, 1970, 1965, 1961, 1955, 1945, 1940, 1935, 1931, 1926, 1920
510 DE LA VINA ST	2020, 2017, 2014, 2010, 2005, 2002, 2000, 1995, 1992, 1990, 1985, 1981, 1975, 1970, 1961, 1955, 1951, 1945, 1940, 1935, 1931, 1926, 1920
510 DE LA VINA ST	2020, 2017, 2014, 2010, 2005, 2002, 2000, 1995, 1992, 1990, 1985, 1981, 1975, 1970, 1965, 1955, 1951, 1945, 1940, 1935, 1931, 1926, 1920
512 DE LA VINA ST	2020, 2017, 2014, 2010, 2005, 2002, 2000, 1992, 1990, 1985, 1981, 1975, 1970, 1965, 1961, 1955, 1951, 1945, 1940, 1935, 1931, 1926, 1920

Docusign Envelope ID: 3773F87A-0B89-4932-BA2C-CA8383B3EEAD

TARGET PROPERTY: ADDRESS NOT IDENTIFIED IN RESEARCH SOURCE

The following Target Property addresses were researched for this report, and the addresses were not identified in the research source.

Address Researched	Address Not Identified in Research Source
315 West Haley Street	1985, 1981, 1965

Docusign Envelope ID: 3773F87A-0B89-4932-BA2C-CA8383B3EEAD

315 W Haley St
315 West Haley Street
Santa Barbara, CA 93101

Inquiry Number: 7734619.3
August 14, 2024

Certified Sanborn® Map Report

6 Armstrong Road, 4th floor
Shelton, CT 06484
Toll Free: 800.352.0050
www.edrnet.com

Certified Sanborn® Map Report

08/14/24

Site Name:

315 W Haley St
315 West Haley Street
Santa Barbara, CA 93101
EDR Inquiry # 7734619.3

Client Name:

American Environmental Group
5655 Lindero Canyon Road
Westlake Village, CA 91362
Contact: Genevieve DE LA Torre

The Sanborn Library has been searched by EDR and maps covering the target property location as provided by American Environmental Group were identified for the years listed below. The Sanborn Library is the largest, most complete collection of fire insurance maps. The collection includes maps from Sanborn, Bromley, Perris & Browne, Hopkins, Barlow, and others. Only Environmental Data Resources Inc. (EDR) is authorized to grant rights for commercial reproduction of maps by the Sanborn Library LLC, the copyright holder for the collection. Results can be authenticated by visiting www.edrnet.com/sanborn.

The Sanborn Library is continually enhanced with newly identified map archives. This report accesses all maps in the collection as of the day this report was generated.

Certified Sanborn Results:

Certification # AF7B-4F44-A1A8

PO # WO# 116506

Project WO# 116506

Maps Provided:

1969
1950
1930
1907
1892
1888
1886

Sanborn® Library search results

Certification #: AF7B-4F44-A1A8

The Sanborn Library includes more than 1.2 million fire insurance maps from Sanborn, Bromley, Perris & Browne, Hopkins, Barlow and others which track historical property usage in approximately 12,000 American cities and towns. Collections searched:

- ☑ Library of Congress
- ☑ University Publications of America
- ☑ EDR Private Collection

The Sanborn Library LLC Since 1866™

Limited Permission To Make Copies

American Environmental Group (the client) is permitted to make up to FIVE photocopies of this Sanborn Map transmittal and each fire insurance map accompanying this report solely for the limited use of its customer. No one other than the client is authorized to make copies. Upon request made directly to an EDR Account Executive, the client may be permitted to make a limited number of additional photocopies. This permission is conditioned upon compliance by the client, its customer and their agents with EDR's copyright policy; a copy of which is available upon request.

Disclaimer - Copyright and Trademark Notice

This Report contains certain information obtained from a variety of public and other sources reasonably available to Environmental Data Resources, LLC. It cannot be concluded from this Report that coverage information for the target and surrounding properties does not exist from other sources. This Report is provided on an "AS IS", "AS AVAILABLE" basis. NO WARRANTY EXPRESS OR IMPLIED IS MADE WHATSOEVER IN CONNECTION WITH THIS REPORT. ENVIRONMENTAL DATA RESOURCES, LLC AND ITS SUBSIDIARIES, AFFILIATES AND THIRD PARTY SUPPLIERS DISCLAIM ALL WARRANTIES, OF ANY KIND OR NATURE, EXPRESS OR IMPLIED, ARISING OUT OF OR RELATED TO THIS REPORT OR ANY OF THE DATA AND INFORMATION PROVIDED IN THIS REPORT, INCLUDING WITHOUT LIMITATION, ANY WARRANTIES REGARDING ACCURACY, QUALITY, CORRECTNESS, COMPLETENESS, COMPREHENSIVENESS, SUITABILITY, MERCHANTABILITY, FITNESS FOR A PARTICULAR PURPOSE, TITLE, NON-INFRINGEMENT, MISAPPROPRIATION, OR OTHERWISE. ALL RISK IS ASSUMED BY THE USER. IN NO EVENT SHALL ENVIRONMENTAL DATA RESOURCES, LLC OR ITS SUBSIDIARIES, AFFILIATES OR THIRD PARTY SUPPLIERS BE LIABLE TO ANYONE FOR ANY DIRECT, INCIDENTAL, INDIRECT, SPECIAL, CONSEQUENTIAL OR OTHER DAMAGES OF ANY TYPE OR KIND (INCLUDING BUT NOT LIMITED TO LOSS OF PROFITS, LOSS OF USE, OR LOSS OF DATA), ARISING OUT OF OR IN ANY WAY CONNECTED WITH THIS REPORT OR ANY OF THE DATA AND INFORMATION PROVIDED IN THIS REPORT. Any analyses, estimates, ratings, environmental risk levels, or risk codes provided in this Report are provided for illustrative purposes only, and are not intended to provide, nor should they be interpreted as providing any facts regarding, or prediction or forecast of, any environmental risk for any property. Only an assessment performed by a qualified environmental professional can provide findings, opinions or conclusions regarding the environmental risk or conditions in, on or at any property.

Copyright 2024 by Environmental Data Resources, Inc. All rights reserved. Reproduction in any media or format, in whole or in part, of any report or map of Environmental Data Resources, Inc., or its affiliates, is prohibited without prior written permission.

EDR and its logos (including Sanborn and Sanborn Map) are trademarks of Environmental Data Resources, LLC or its affiliates. All other trademarks used herein are the property of their respective owners.

Docusign Envelope ID: 3773F87A-0B89-4932-BA2C-CA8383B3EEAD

Sanborn Sheet Key

This Certified Sanborn Map Report is based upon the following Sanborn Fire Insurance map sheets.

1969 Source Sheets

Volume 1, Sheet 120
1969

Volume 1, Sheet 116
1969

Volume 1, Sheet 121
1969

1950 Source Sheets

Volume 1, Sheet 120
1950

Volume 1, Sheet 116
1950

Volume 1, Sheet 121
1950

1930 Source Sheets

Volume 1, Sheet 121
1930

Volume 1, Sheet 120
1930

Volume 1, Sheet 116
1930

1907 Source Sheets

Volume 1, Sheet 58
1907

Volume 1, Sheet 47
1907

Volume 1, Sheet 40
1907

Docusign Envelope ID: 3773F87A-0B89-4932-BA2C-CA8383B3EEAD

Sanborn Sheet Key

This Certified Sanborn Map Report is based upon the following Sanborn Fire Insurance map sheets.

1892 Source Sheets

Volume 1, Sheet 29
1892

Volume 1, Sheet 28
1892

Certified Sanborn® Map

1969

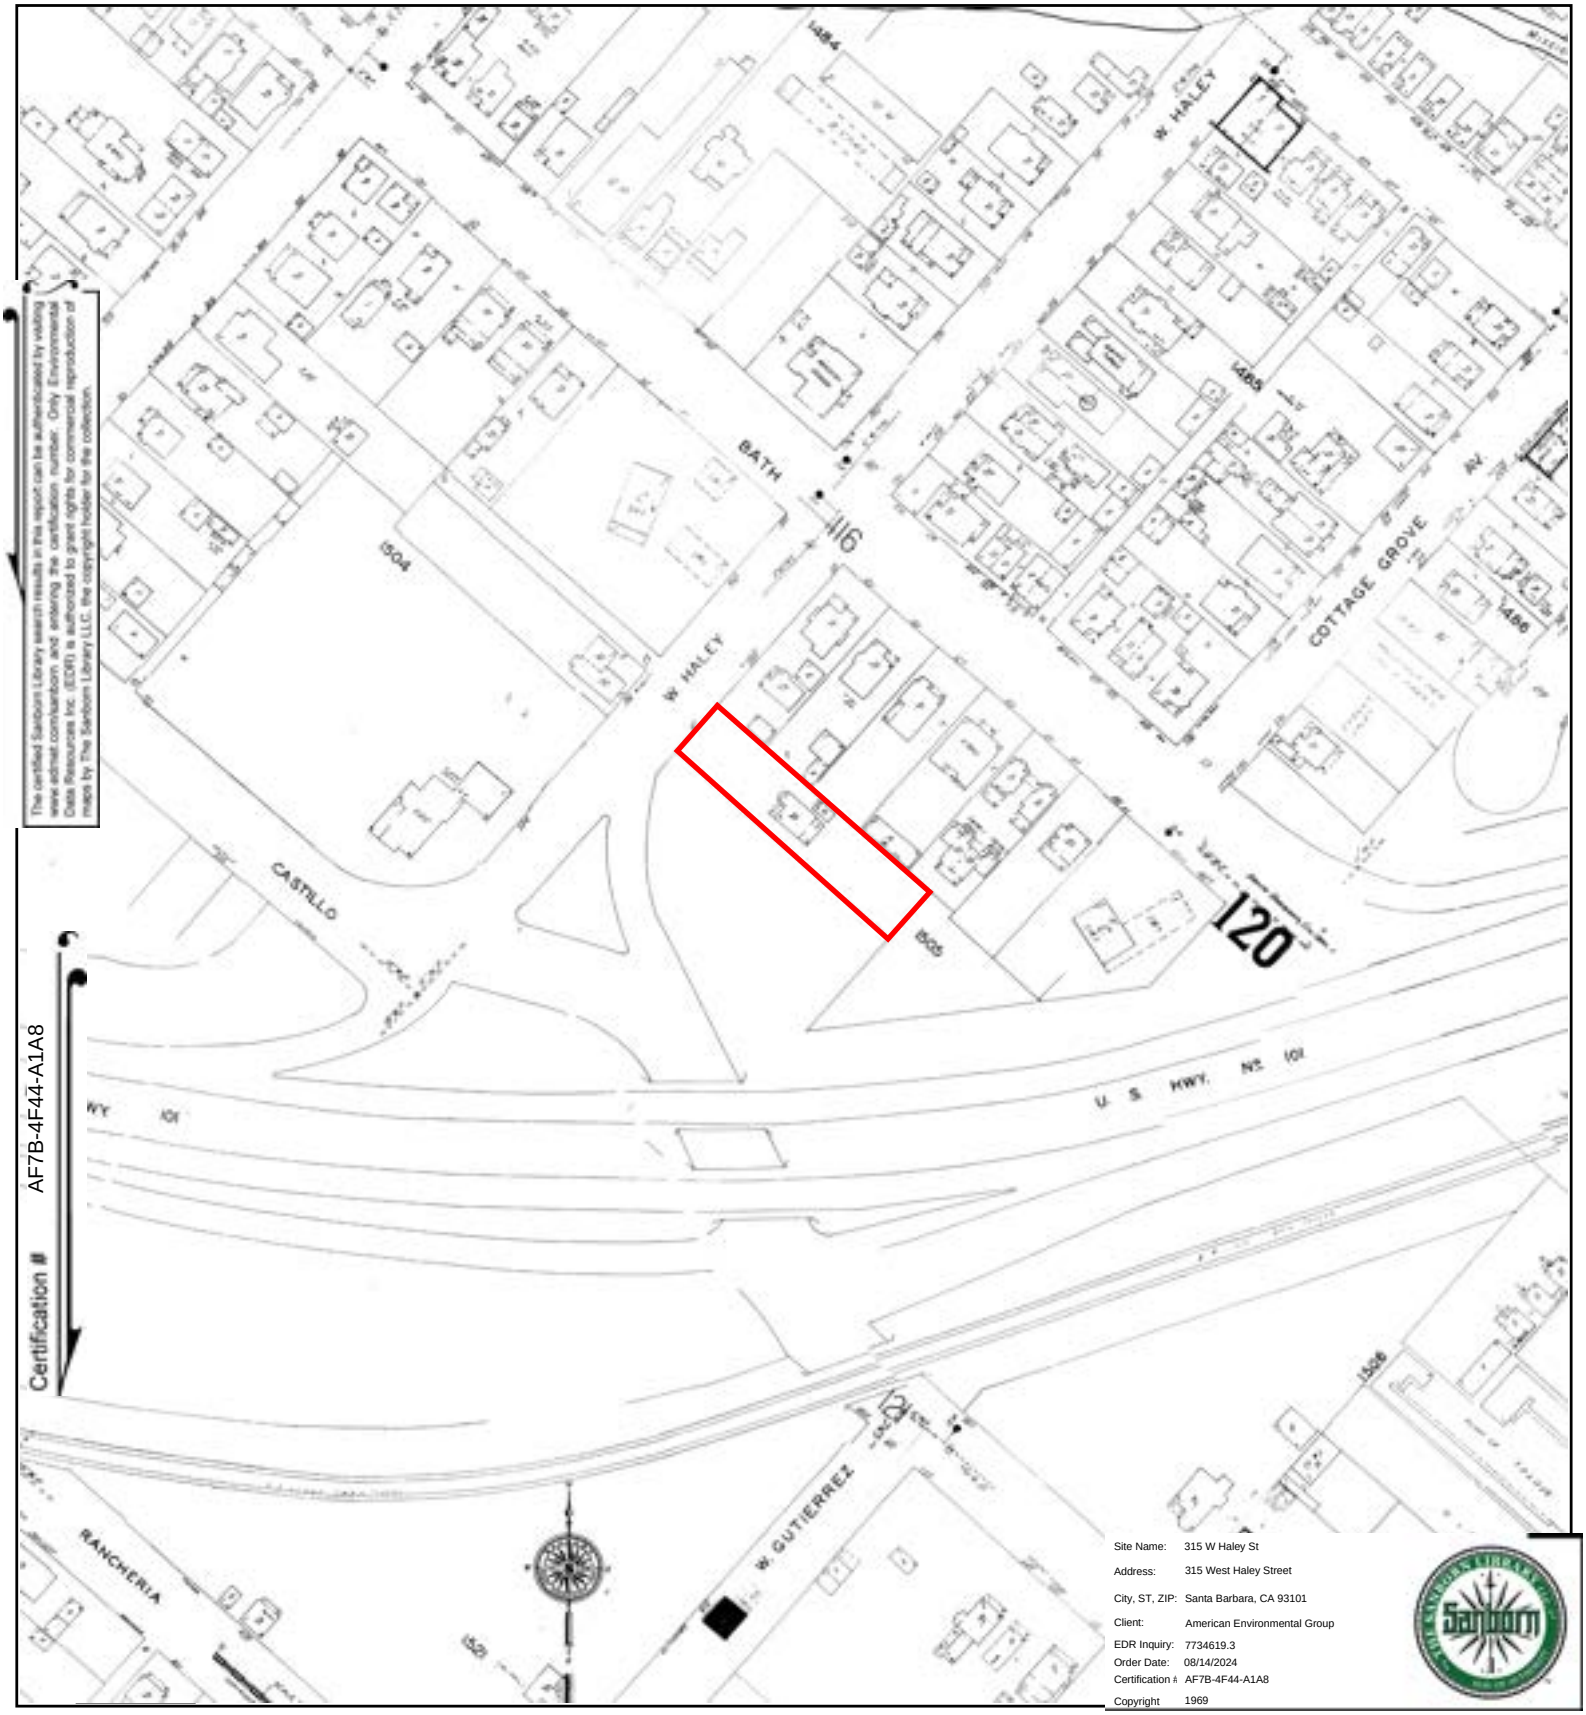

Site Name: 315 W Haley St
Address: 315 West Haley Street
City, ST, ZIP: Santa Barbara, CA 93101
Client: American Environmental Group
EDR Inquiry: 7734619.3
Order Date: 08/14/2024
Certification #: AF7B-4F44-A1A8
Copyright 1969

This Certified Sanborn Map combines the following sheets.
Outlined areas indicate map sheets within the collection.

0 Feet 150 300 600

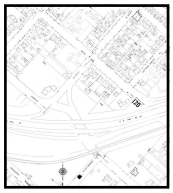

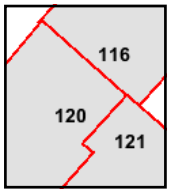

Volume 1, Sheet 121
Volume 1, Sheet 116
Volume 1, Sheet 120

N

Certified Sanborn® Map

1950

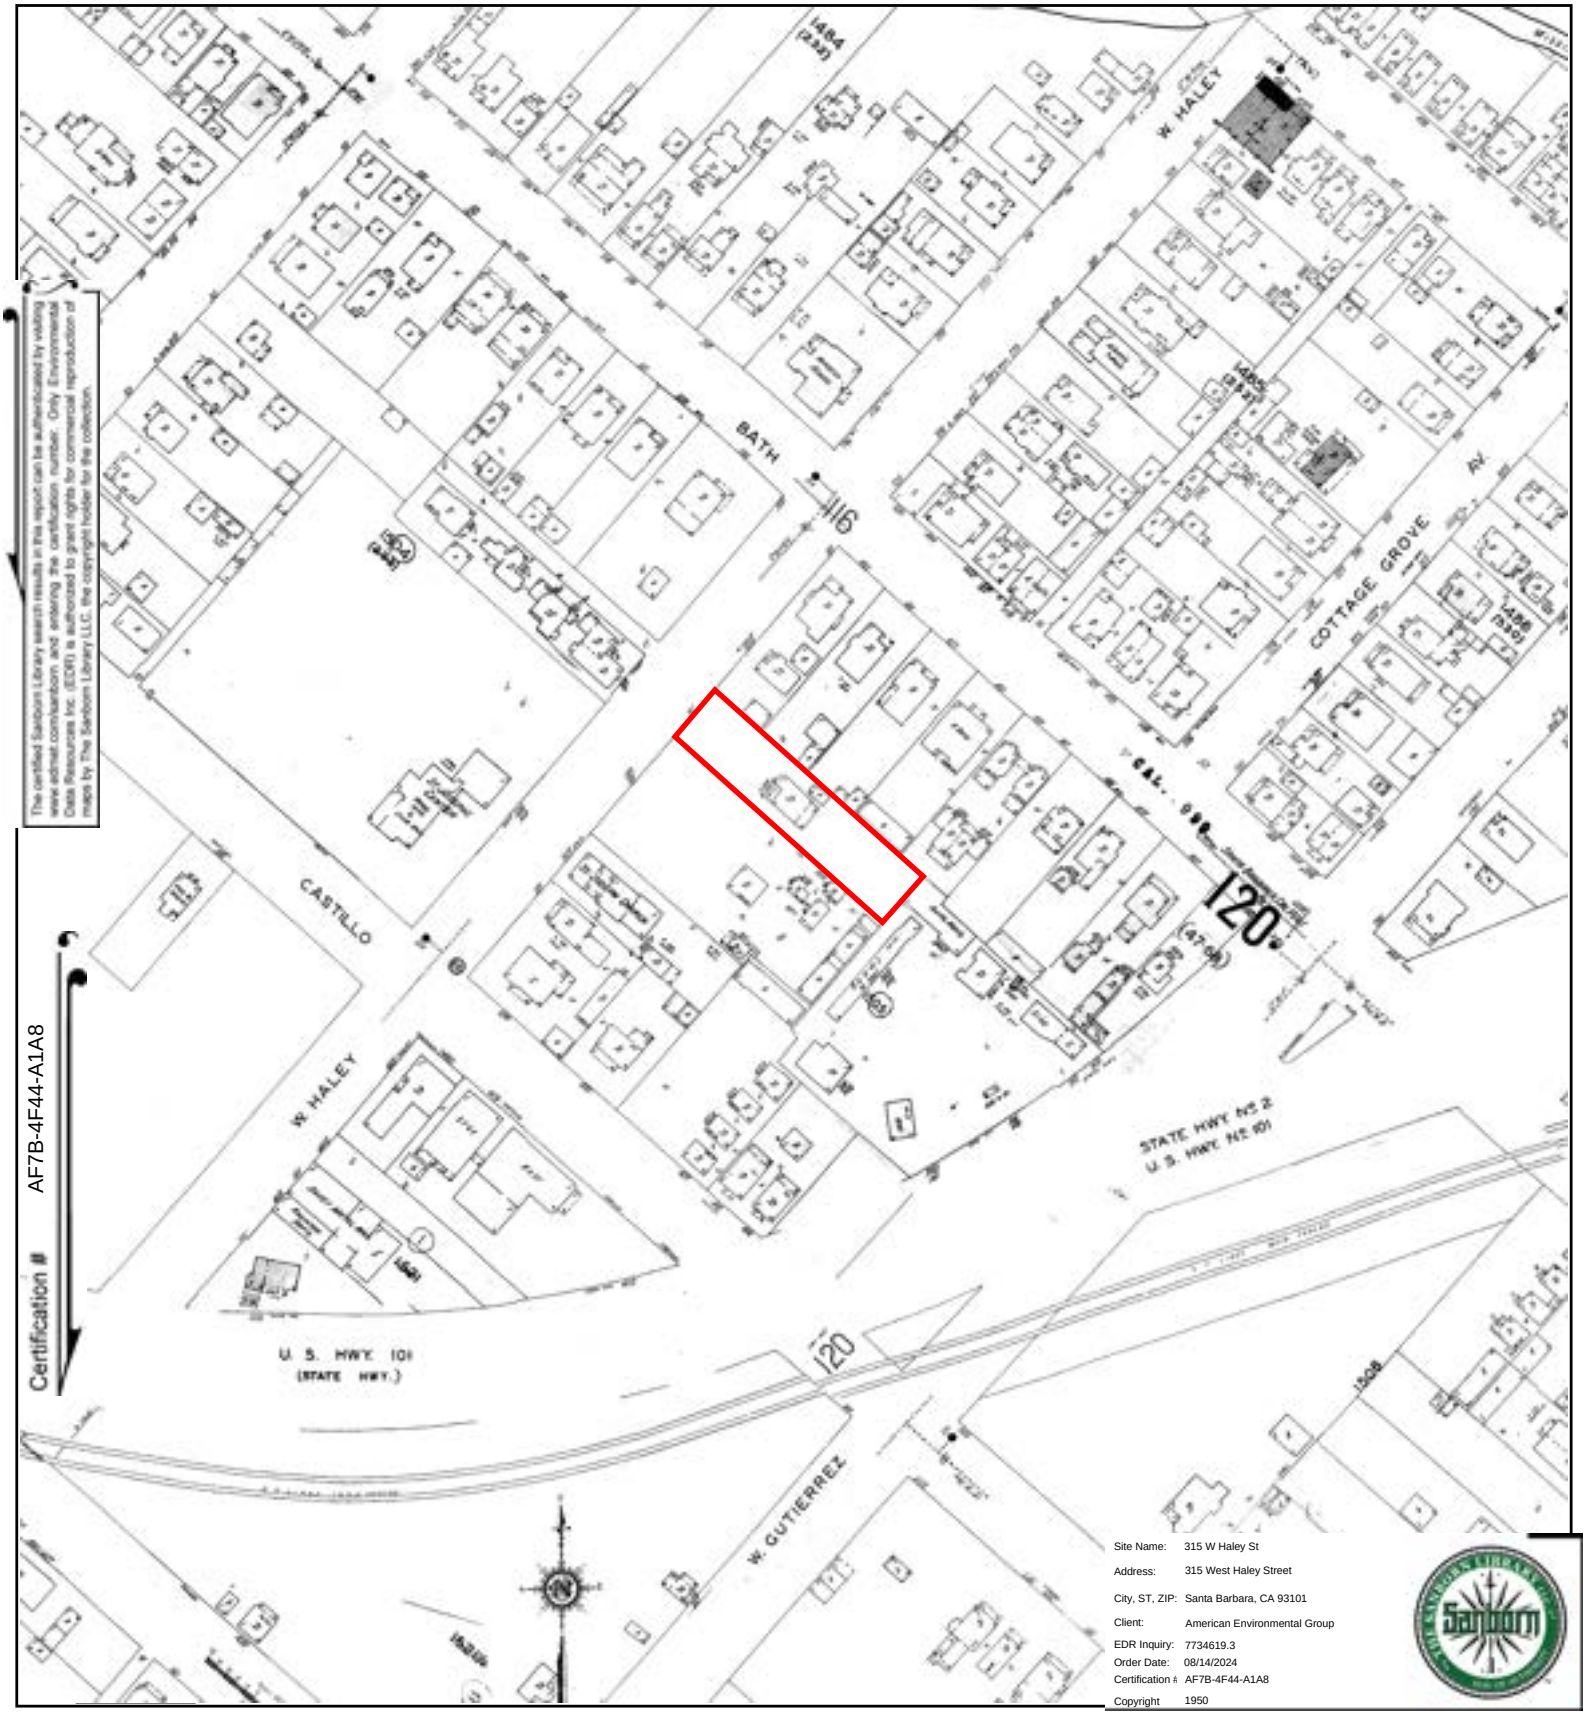

This Certified Sanborn Map combines the following sheets.
Outlined areas indicate map sheets within the collection.

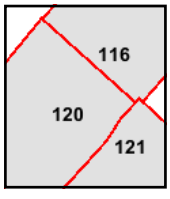

Volume 1, Sheet 121
Volume 1, Sheet 116
Volume 1, Sheet 120

0 Feet 150 300 600

Docusign Envelope ID: 3773F87A-0B89-4932-BA2C-CA8383B3EEAD

Certified Sanborn® Map

1930

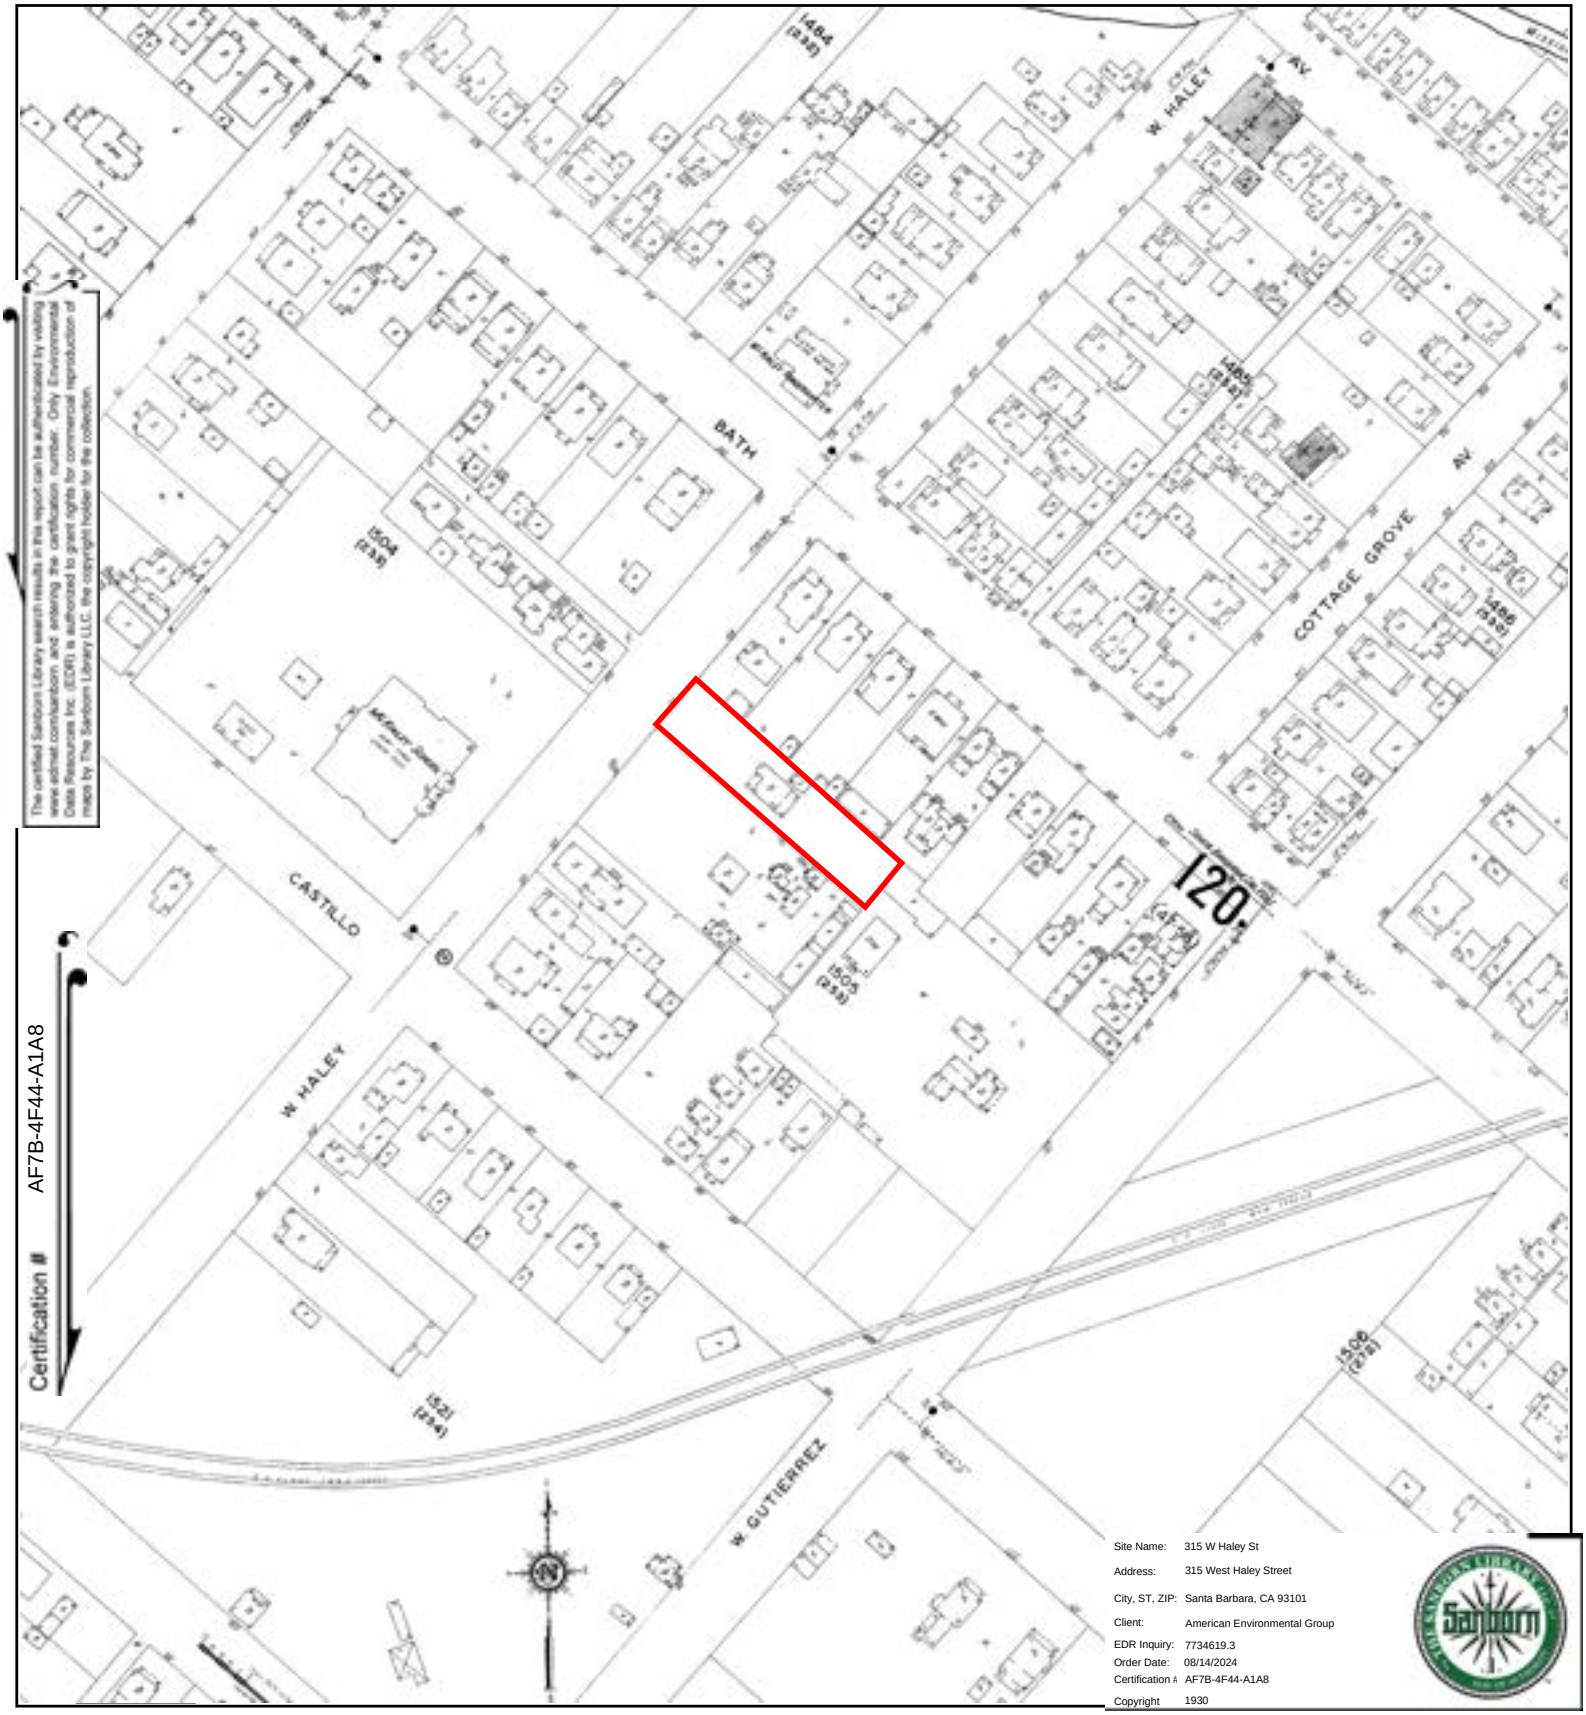

Site Name: 315 W Haley St
Address: 315 West Haley Street
City, ST, ZIP: Santa Barbara, CA 93101
Client: American Environmental Group
EDR Inquiry: 7734619.3
Order Date: 08/14/2024
Certification #: AF7B-4F44-A1A8
Copyright 1930

This Certified Sanborn Map combines the following sheets.
Outlined areas indicate map sheets within the collection.

0 Feet 150 300 600

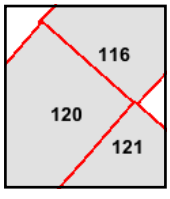

Volume 1, Sheet 116
Volume 1, Sheet 120
Volume 1, Sheet 121

N

Certified Sanborn® Map

1907

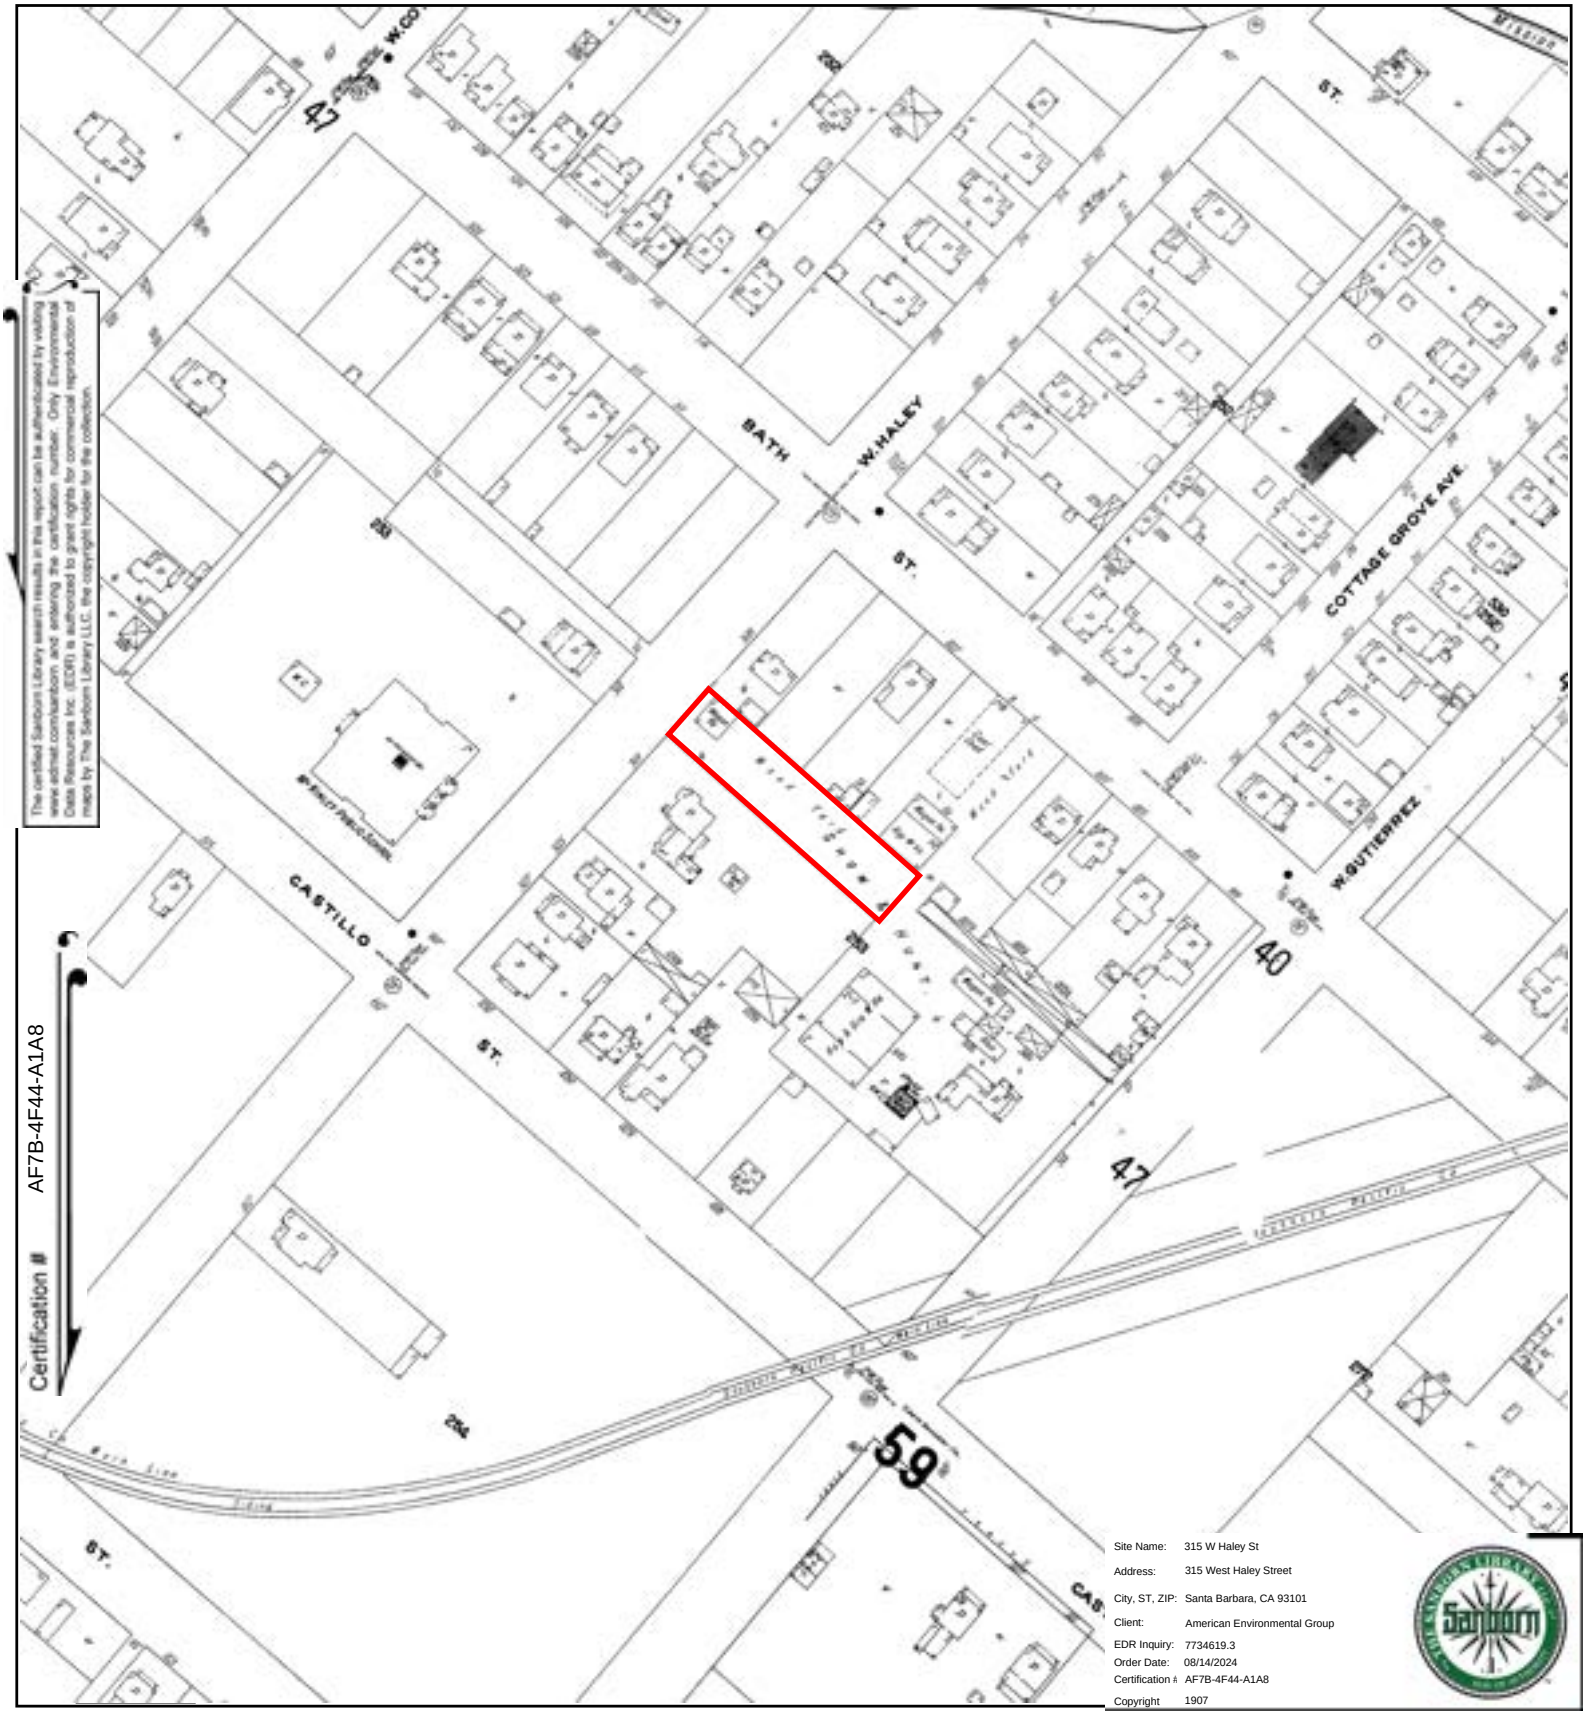

This Certified Sanborn Map combines the following sheets.
Outlined areas indicate map sheets within the collection.

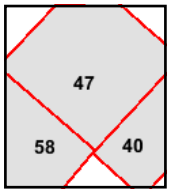

Volume 1, Sheet 40
Volume 1, Sheet 47
Volume 1, Sheet 58

0 Feet 150 300 600

Certified Sanborn® Map

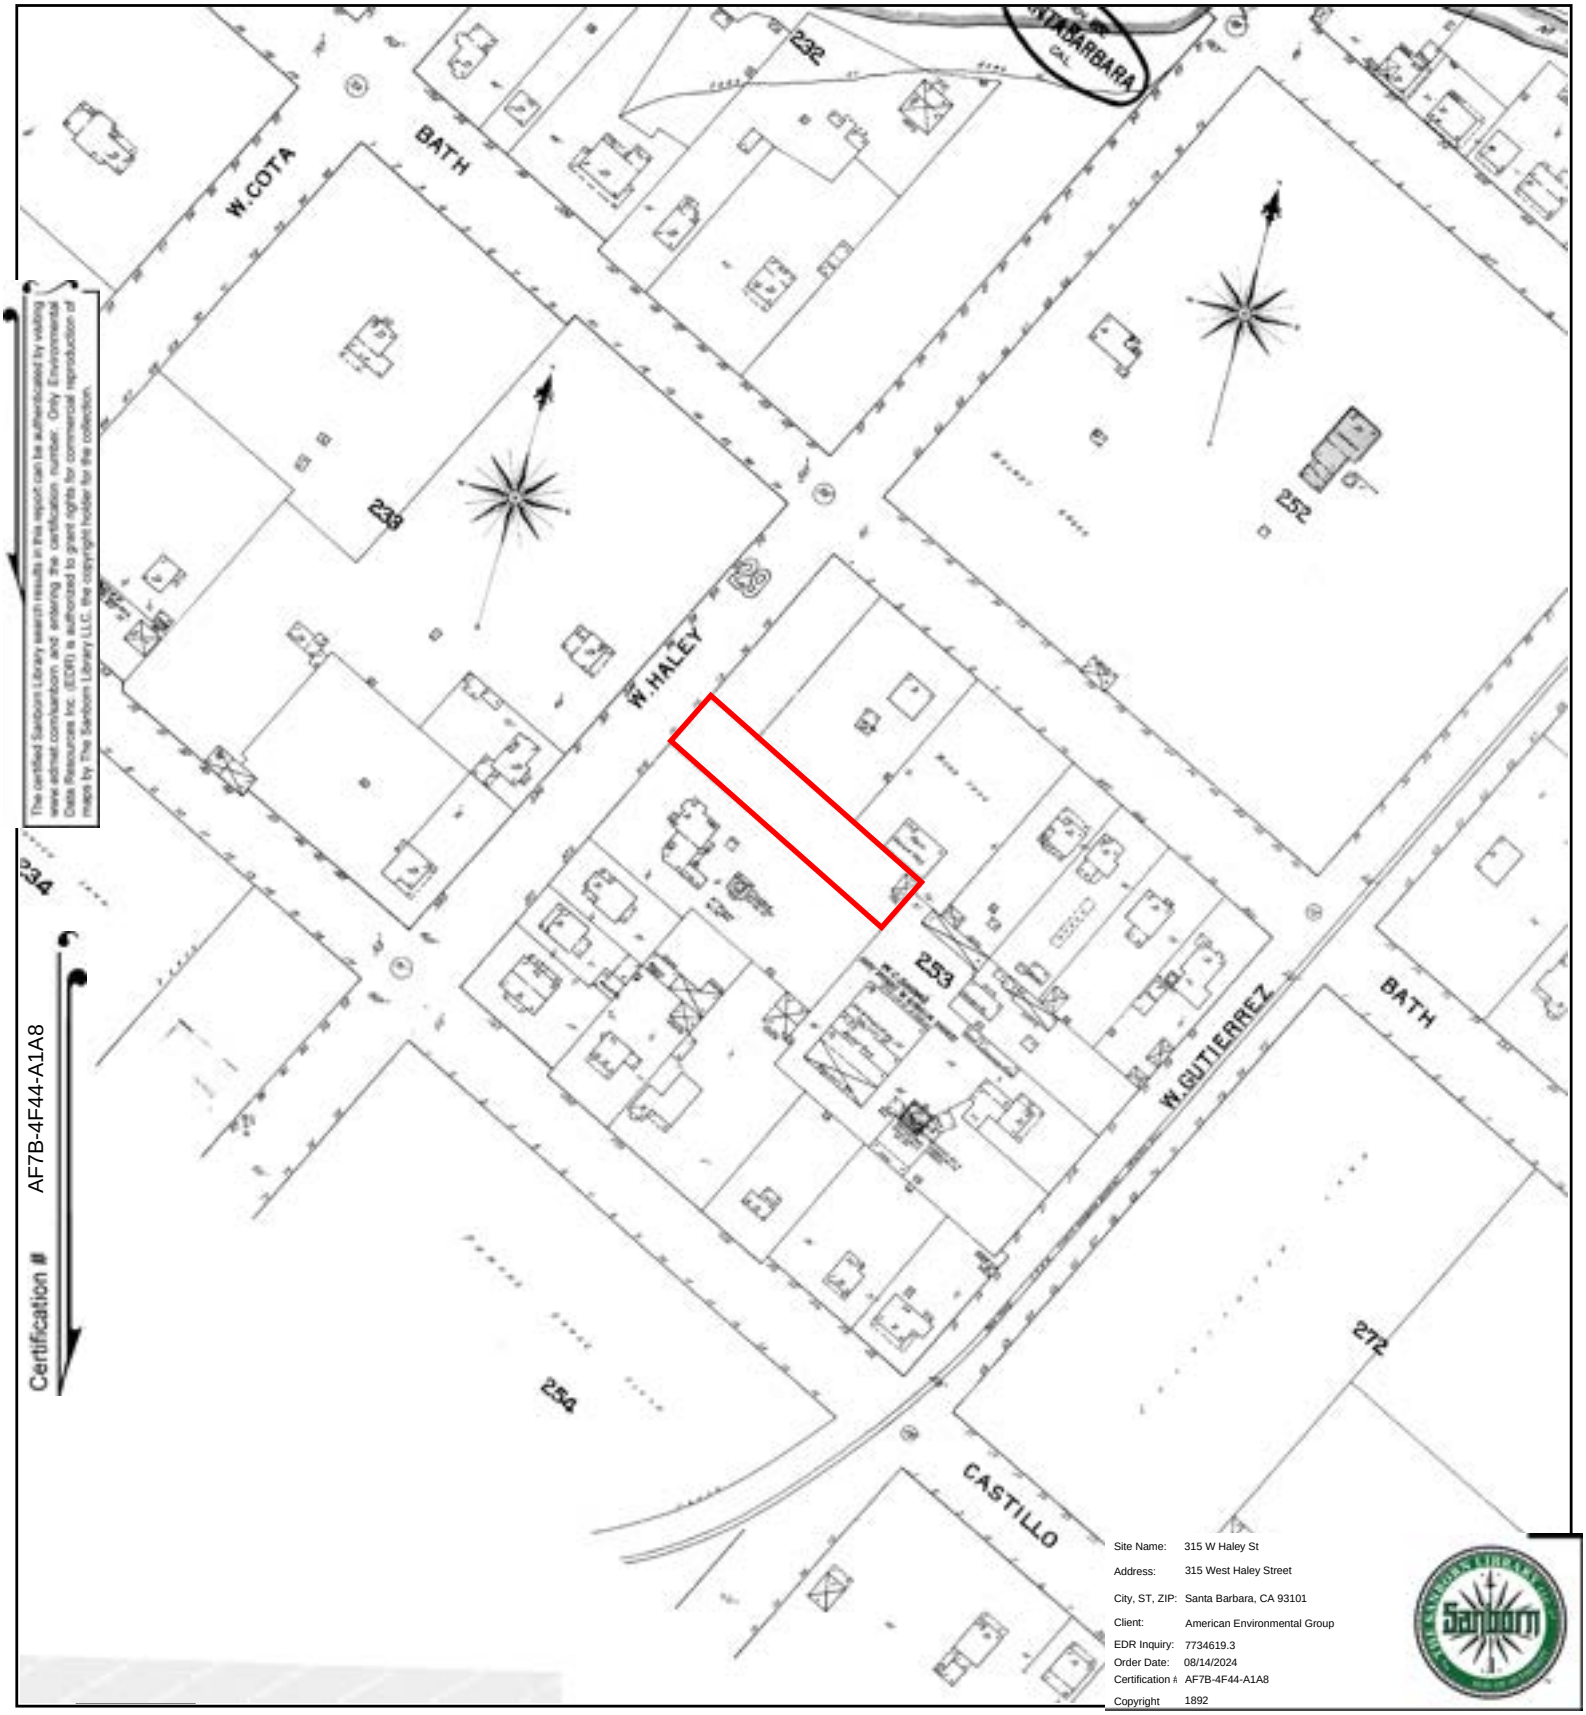

This Certified Sanborn Map combines the following sheets.
Outlined areas indicate map sheets within the collection.

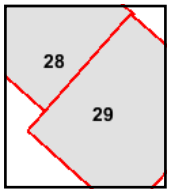

Volume 1, Sheet 28
Volume 1, Sheet 29

0 Feet 150 300 600

Docusign Envelope ID: 3773F87A-0B89-4932-BA2C-CA8383B3EEAD

Certified Sanborn® Map

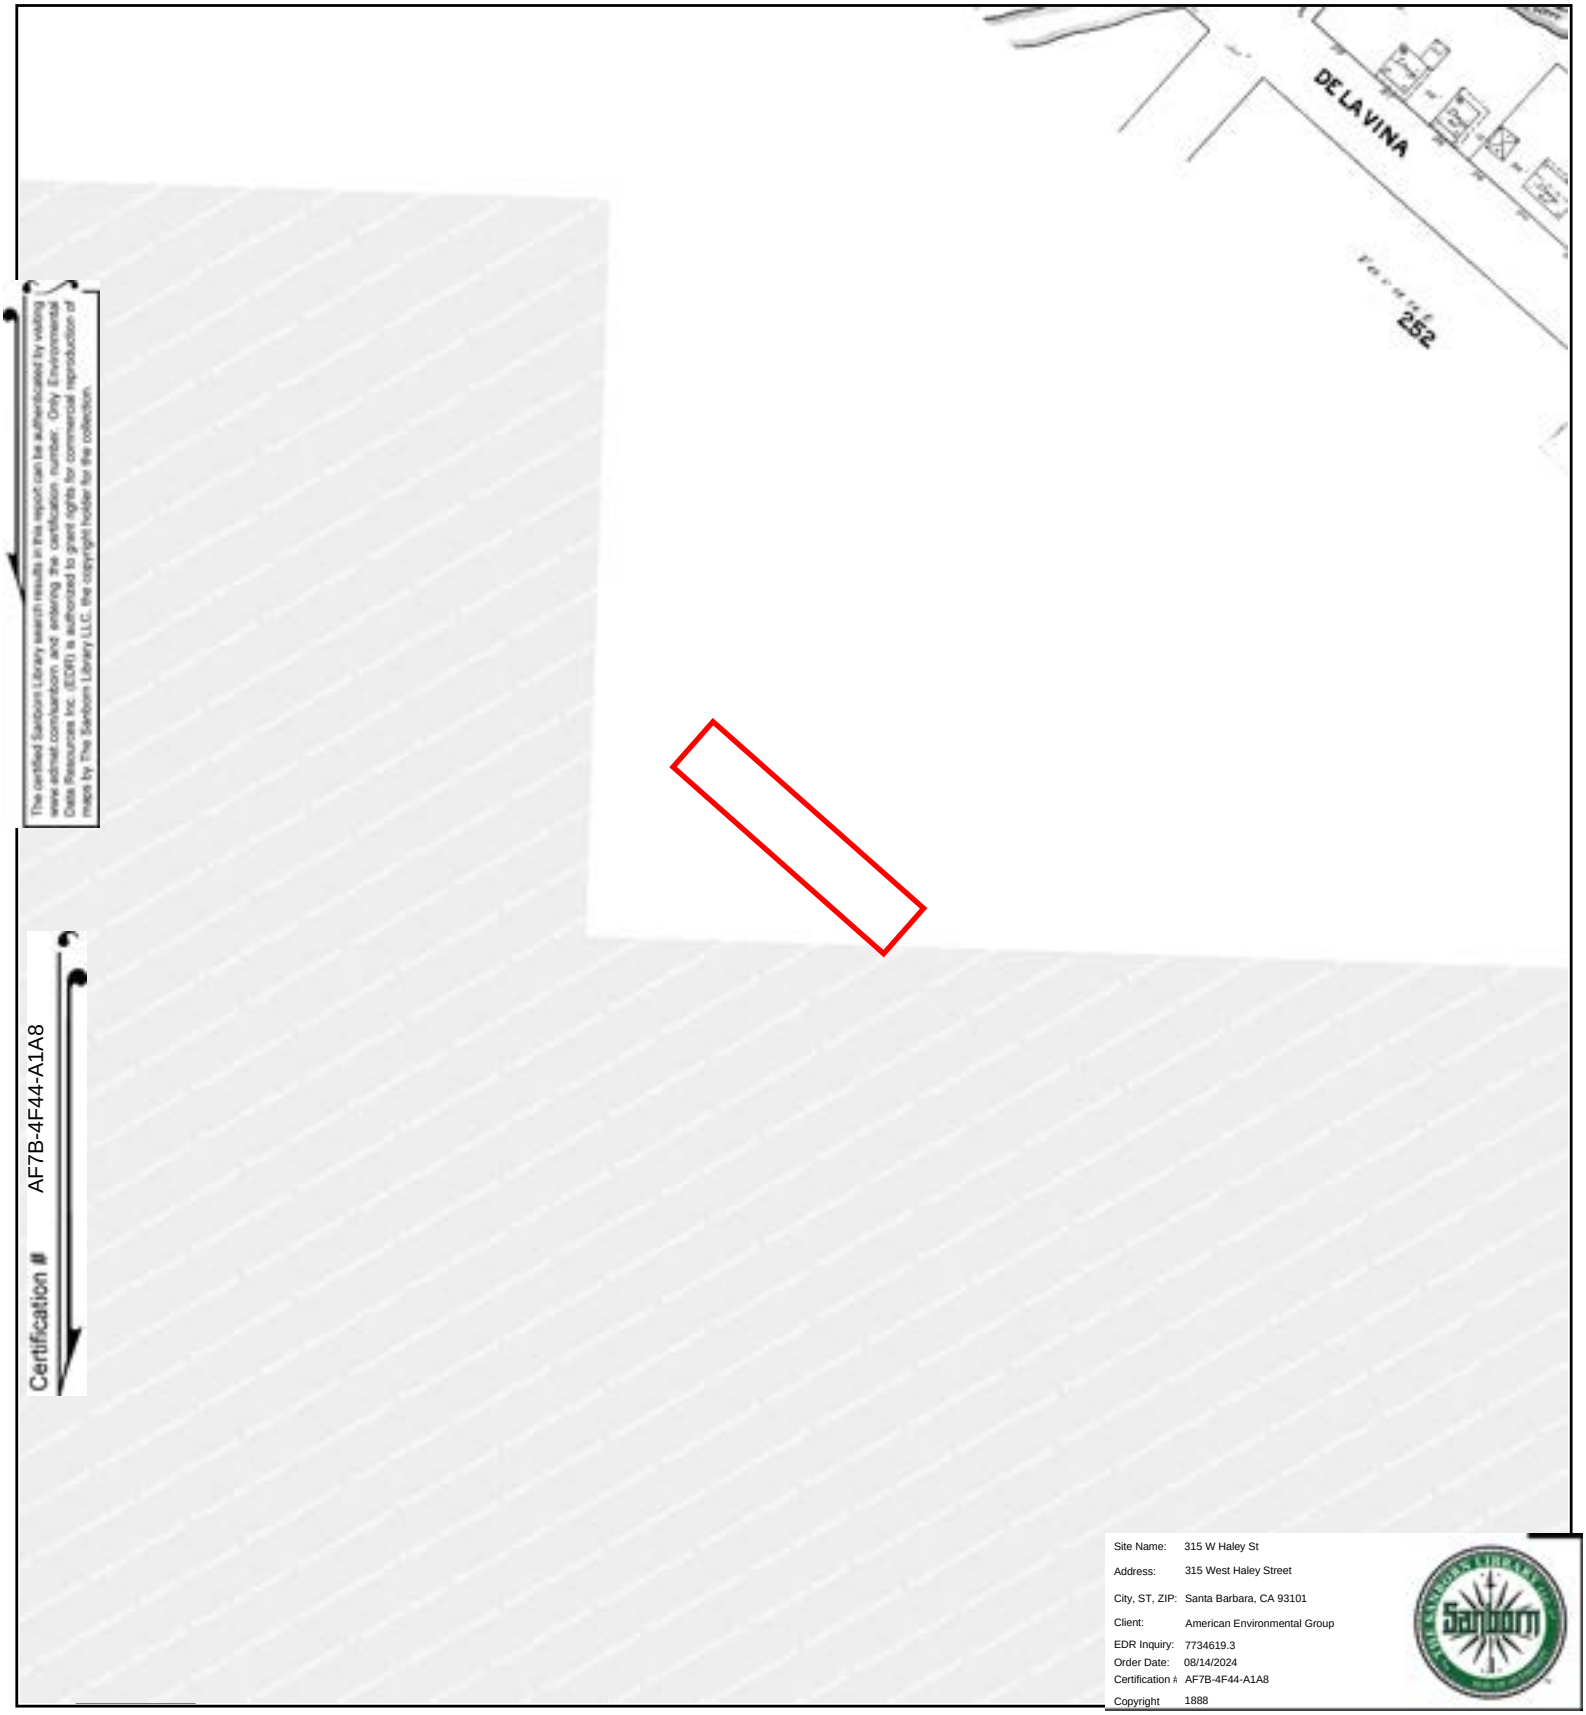

The certified Sanborn Library search results in this report can be authenticated by visiting www.ednet.com/sanborn and entering the certification number. Only Environmental Data Resources Inc. (EDR) is authorized to grant rights for commercial reproduction of maps by The Sanborn Library LLC, the copyright holder for the collection.

Certification # AF7B-4F44-A1A8

Site Name:	315 W Haley St
Address:	315 West Haley Street
City, ST, ZIP:	Santa Barbara, CA 93101
Client:	American Environmental Group
EDR Inquiry:	7734619.3
Order Date:	08/14/2024
Certification #	AF7B-4F44-A1A8
Copyright	1888

This Certified Sanborn Map combines the following sheets.
Outlined areas indicate map sheets within the collection.

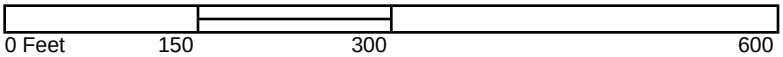

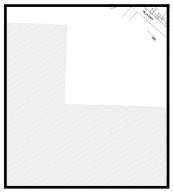

 

Certified Sanborn® Map

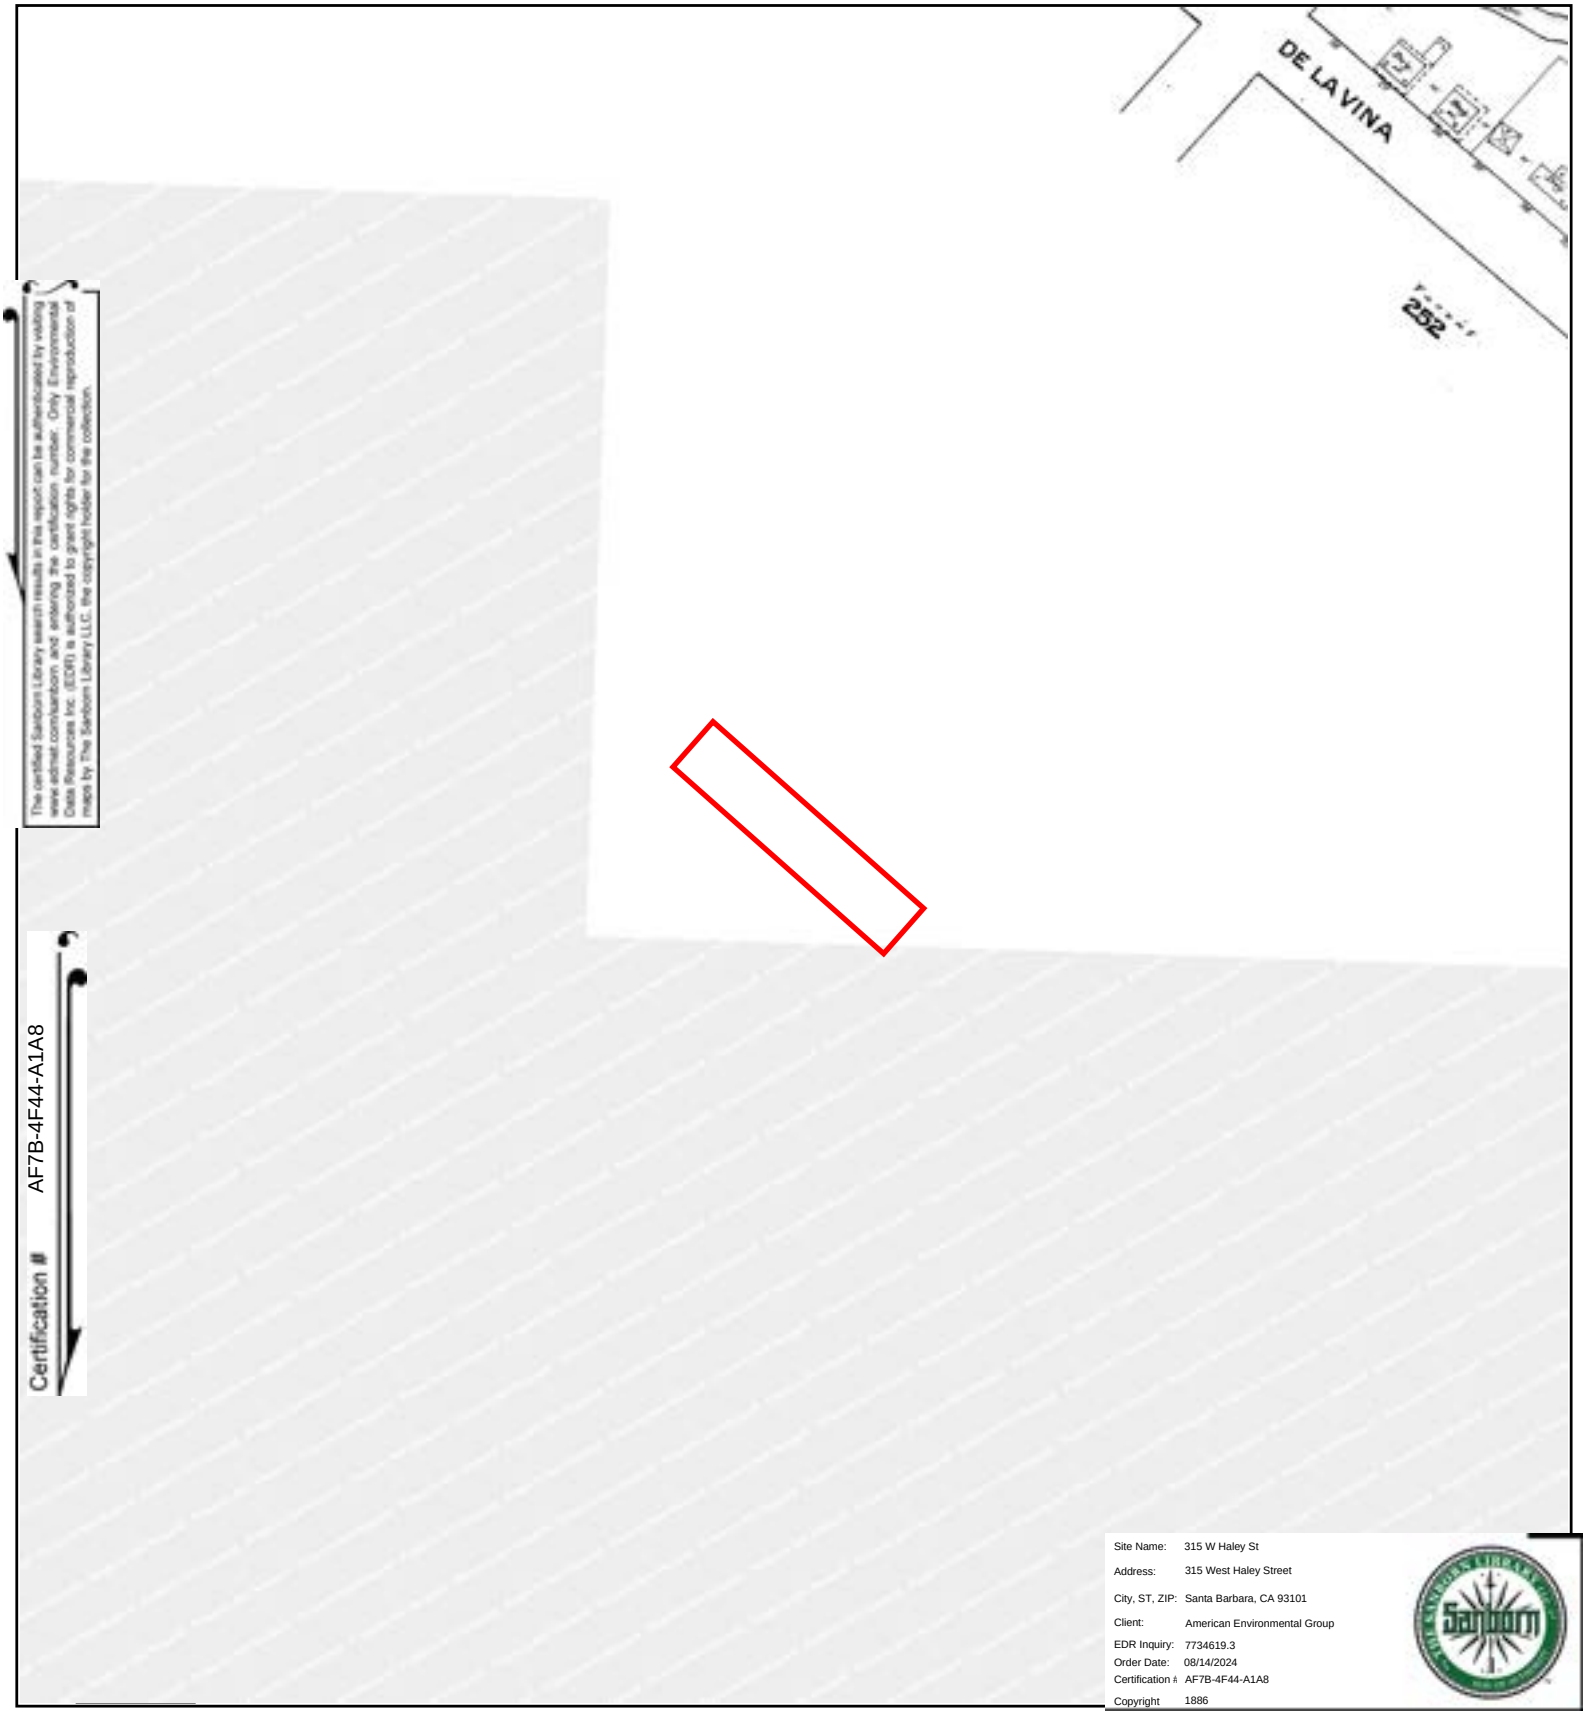

The certified Sanborn Library search results in this report can be authenticated by visiting www.ednet.com/sanborn, and entering the certification number. Only Environmental Data Resources Inc. (EDR) is authorized to grant rights for commercial reproduction of maps by The Sanborn Library LLC, the copyright holder for the collection.

Certification # AF7B-4F44-A1A8

Site Name: 315 W Haley St
Address: 315 West Haley Street
City, ST, ZIP: Santa Barbara, CA 93101
Client: American Environmental Group
EDR Inquiry: 7734619.3
Order Date: 08/14/2024
Certification #: AF7B-4F44-A1A8
Copyright 1886

This Certified Sanborn Map combines the following sheets.
Outlined areas indicate map sheets within the collection.

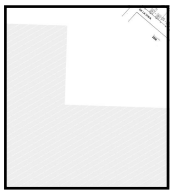

 

0 Feet 150 300 600

N

Docusign Envelope ID: 3773F87A-0B89-4932-BA2C-CA8383B3EEAD

315 W Haley St
315 West Haley Street
Santa Barbara, CA 93101

Inquiry Number: 7734619.4
August 13, 2024

EDR Historical Topo Map Report

with QuadMatch™

6 Armstrong Road, 4th floor
Shelton, CT 06484
Toll Free: 800.352.0050
www.edrnet.com

Docusign Envelope ID: 3773F87A-0B89-4932-BA2C-CA8383B3EEAD

EDR Historical Topo Map Report

08/13/24

Site Name:

315 W Haley St
315 West Haley Street
Santa Barbara, CA 93101
EDR Inquiry # 7734619.4

Client Name:

American Environmental Group
5655 Lindero Canyon Road
Westlake Village, CA 91362
Contact: Genevieve DE LA Torre

EDR Topographic Map Library has been searched by EDR and maps covering the target property location as provided by American Environmental Group were identified for the years listed below. EDR's Historical Topo Map Report is designed to assist professionals in evaluating potential liability on a target property resulting from past activities. EDRs Historical Topo Map Report includes a search of a collection of public and private color historical topographic maps, dating back to the late 1800s.

Search Results:

P.O.# WO# 116506
Project: WO# 116506

Coordinates:

Latitude:	34.412941 34° 24' 47" North
Longitude:	-119.698984 -119° 41' 56" West
UTM Zone:	Zone 11 North
UTM X Meters:	251933.82
UTM Y Meters:	3811247.09
Elevation:	35.99' above sea level

Maps Provided:

2022	1952
2018	1947
2015	1944
2012	1903
1995	
1988	
1976	
1967	

Disclaimer - Copyright and Trademark Notice

This Report contains certain information obtained from a variety of public and other sources reasonably available to Environmental Data Resources, LLC. It cannot be concluded from this Report that coverage information for the target and surrounding properties does not exist from other sources. This Report is provided on an "AS IS", "AS AVAILABLE" basis. NO WARRANTY EXPRESS OR IMPLIED IS MADE WHATSOEVER IN CONNECTION WITH THIS REPORT. ENVIRONMENTAL DATA RESOURCES, LLC AND ITS SUBSIDIARIES, AFFILIATES AND THIRD PARTY SUPPLIERS DISCLAIM ALL WARRANTIES, OF ANY KIND OR NATURE, EXPRESS OR IMPLIED, ARISING OUT OF OR RELATED TO THIS REPORT OR ANY OF THE DATA AND INFORMATION PROVIDED IN THIS REPORT, INCLUDING WITHOUT LIMITATION, ANY WARRANTIES REGARDING ACCURACY, QUALITY, CORRECTNESS, COMPLETENESS, COMPREHENSIVENESS, SUITABILITY, MERCHANTABILITY, FITNESS FOR A PARTICULAR PURPOSE, TITLE, NON-INFRINGEMENT, MISAPPROPRIATION, OR OTHERWISE. ALL RISK IS ASSUMED BY THE USER. IN NO EVENT SHALL ENVIRONMENTAL DATA RESOURCES, LLC OR ITS SUBSIDIARIES, AFFILIATES OR THIRD PARTY SUPPLIERS BE LIABLE TO ANYONE FOR ANY DIRECT, INCIDENTAL, INDIRECT, SPECIAL, CONSEQUENTIAL OR OTHER DAMAGES OF ANY TYPE OR KIND (INCLUDING BUT NOT LIMITED TO LOSS OF PROFITS, LOSS OF USE, OR LOSS OF DATA), ARISING OUT OF OR IN ANY WAY CONNECTED WITH THIS REPORT OR ANY OF THE DATA AND INFORMATION PROVIDED IN THIS REPORT. Any analyses, estimates, ratings, environmental risk levels, or risk codes provided in this Report are provided for illustrative purposes only, and are not intended to provide, nor should they be interpreted as providing any facts regarding, or prediction or forecast of, any environmental risk for any property. Only an assessment performed by a qualified environmental professional can provide findings, opinions or conclusions regarding the environmental risk or conditions in, on or at any property.

Copyright 2024 by Environmental Data Resources, Inc. All rights reserved. Reproduction in any media or format, in whole or in part, of any report or map of Environmental Data Resources, Inc., or its affiliates, is prohibited without prior written permission.

EDR and its logos (including Sanborn and Sanborn Map) are trademarks of Environmental Data Resources, LLC or its affiliates. All other trademarks used herein are the property of their respective owners.

Docusign Envelope ID: 3773F87A-0B89-4932-BA2C-CA8383B3EEAD

Topo Sheet Key

This EDR Topo Map Report is based upon the following USGS topographic map sheets.

2022 Source Sheets

Santa Barbara
2022
7.5-minute, 24000

2018 Source Sheets

Santa Barbara
2018
7.5-minute, 24000

2015 Source Sheets

Santa Barbara
2015
7.5-minute, 24000

2012 Source Sheets

Santa Barbara
2012
7.5-minute, 24000

Docusign Envelope ID: 3773F87A-0B89-4932-BA2C-CA8383B3EEAD

Topo Sheet Key

This EDR Topo Map Report is based upon the following USGS topographic map sheets.

1995 Source Sheets

Santa Barbara
1995
7.5-minute, 24000
Aerial Photo Revised 1994

1988 Source Sheets

Santa Barbara
1988
7.5-minute, 24000
Aerial Photo Revised 1984

1976 Source Sheets

Santa Barbara
1976
7.5-minute, 24000
Aerial Photo Revised 1976

1967 Source Sheets

Santa Barbara
1967
7.5-minute, 24000
Aerial Photo Revised 1967

Docusign Envelope ID: 3773F87A-0B89-4932-BA2C-CA8383B3EEAD

Topo Sheet Key

This EDR Topo Map Report is based upon the following USGS topographic map sheets.

1952 Source Sheets

Santa Barbara
1952
7.5-minute, 24000
Aerial Photo Revised 1942

1947 Source Sheets

SANTA BARBARA
1947
7.5-minute, 25000

1944 Source Sheets

Santa Barbara
1944
7.5-minute, 31680
Aerial Photo Revised 1942

1903 Source Sheets

SANTA BARBARA
1903
15-minute, 62500

EDR

Historical Topo Map

2022

This report includes information from the following map sheet(s).

0 Miles 0.25 0.5 1 1.5

NW N NE
W E
SW S SE

TP, Santa Barbara, 2022, 7.5-minute

SITE NAME: 315 W Haley St
ADDRESS: 315 West Haley Street
Santa Barbara, CA 93101
CLIENT: American Environmental Group

N

EDR

Historical Topo Map

2018

This report includes information from the following map sheet(s).

0 Miles 0.25 0.5 1 1.5

NW N NE
W E
SW S SE

TP, Santa Barbara, 2018, 7.5-minute

SITE NAME: 315 W Haley St
ADDRESS: 315 West Haley Street
Santa Barbara, CA 93101
CLIENT: American Environmental Group

N

Docusign Envelope ID: 3773F87A-0B89-4932-BA2C-CA8383B3EEAD

Historical Topo Map

2015

This report includes information from the following map sheet(s).

0 Miles 0.25 0.5 1 1.5

NW N NE
W E
SW S SE

TP, Santa Barbara, 2015, 7.5-minute

SITE NAME: 315 W Haley St
ADDRESS: 315 West Haley Street
Santa Barbara, CA 93101
CLIENT: American Environmental Group

N

Docusign Envelope ID: 3773F87A-0B89-4932-BA2C-CA8383B3EEAD

Historical Topo Map

2012

This report includes information from the following map sheet(s).

0 Miles 0.25 0.5 1 1.5

NW N NE
W E
SW S SE

TP, Santa Barbara, 2012, 7.5-minute

SITE NAME: 315 W Haley St
ADDRESS: 315 West Haley Street
Santa Barbara, CA 93101
CLIENT: American Environmental Group

N

EDR

Historical Topo Map

1995

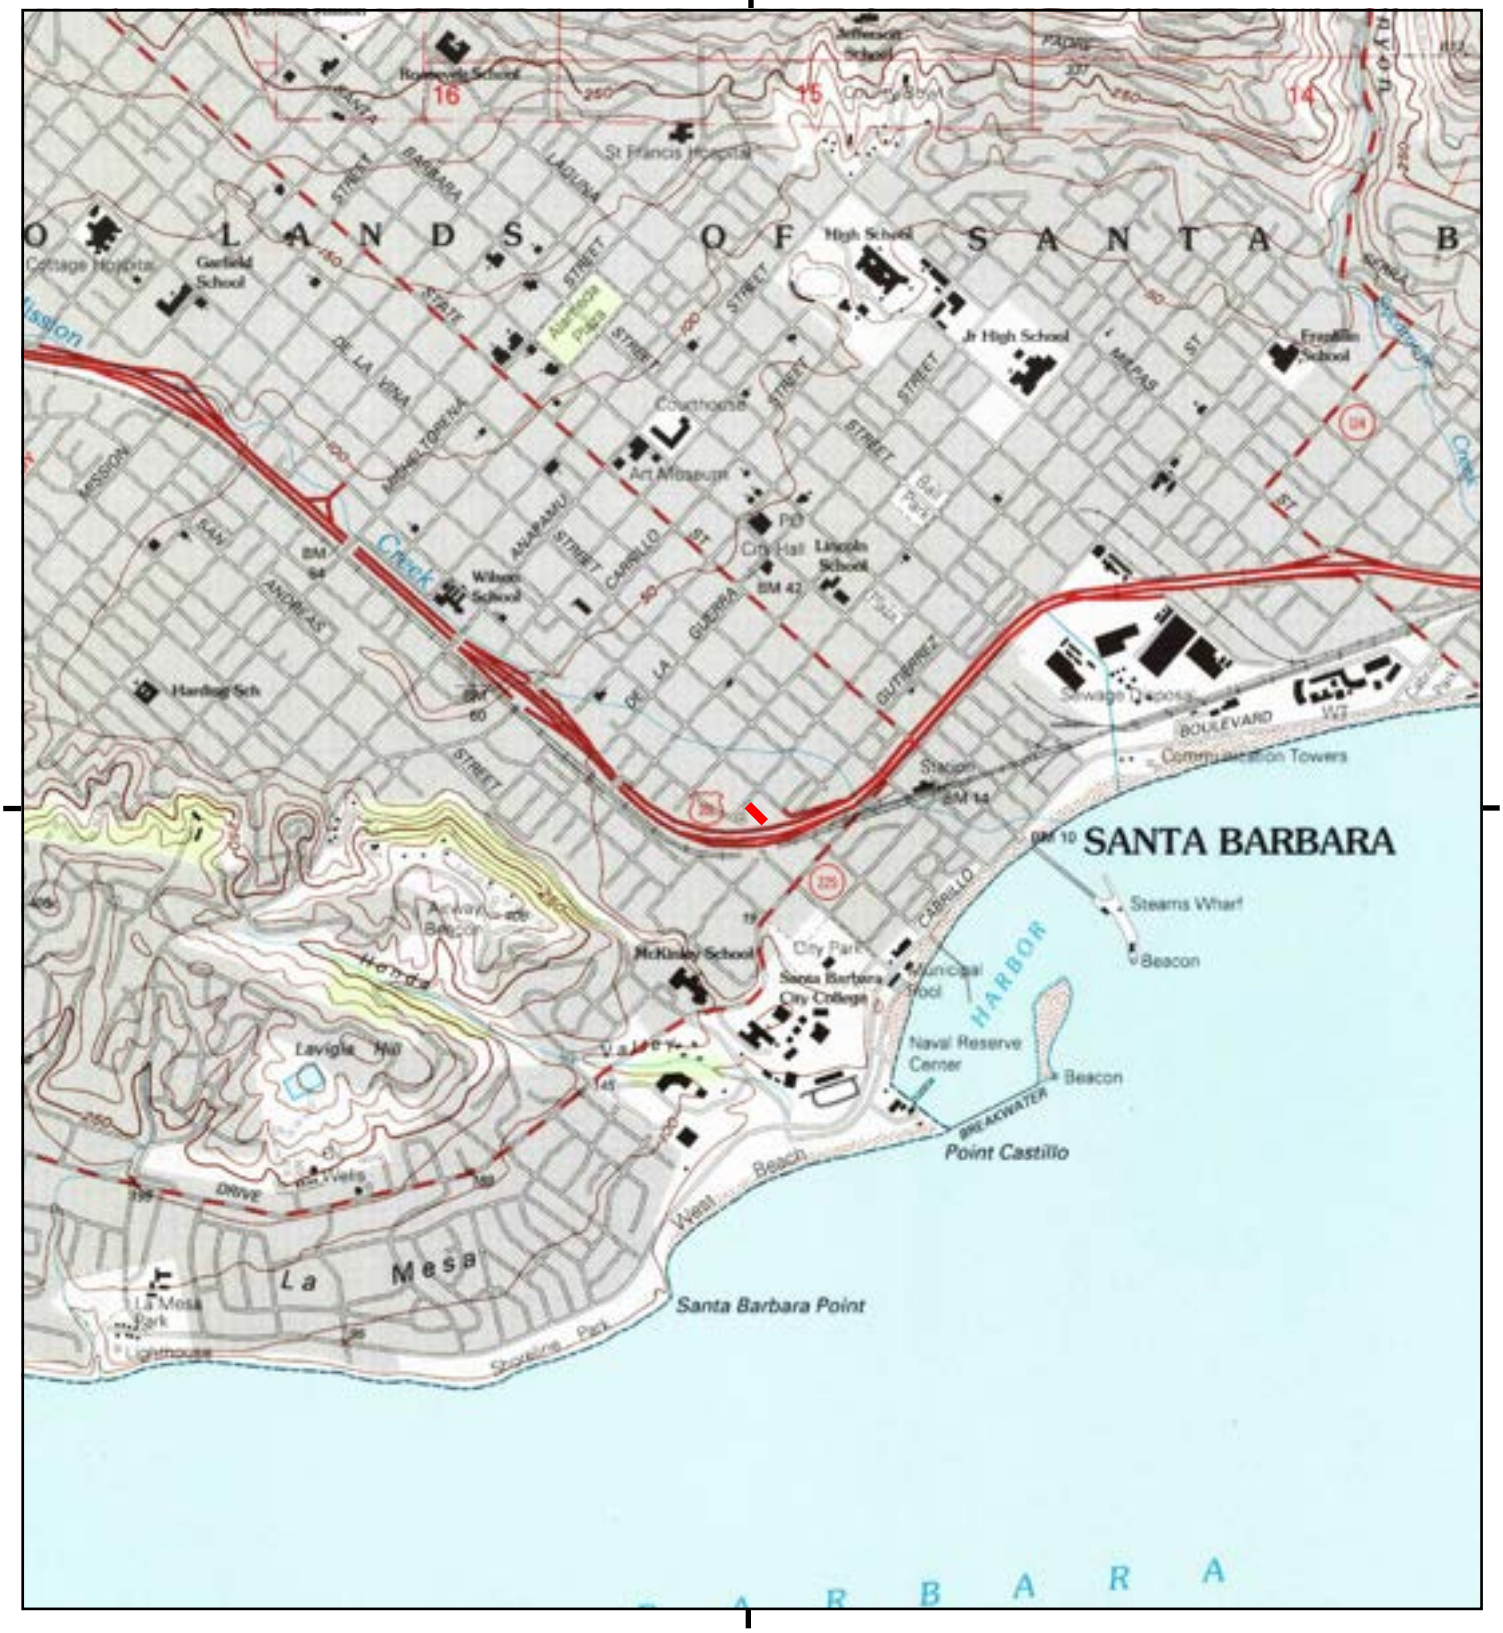

This report includes information from the following map sheet(s).

0 Miles 0.25 0.5 1 1.5

NW N NE
W E
SW S SE

TP, Santa Barbara, 1995, 7.5-minute

SITE NAME: 315 W Haley St
ADDRESS: 315 West Haley Street
Santa Barbara, CA 93101
CLIENT: American Environmental Group

N

EDR

Historical Topo Map

1988

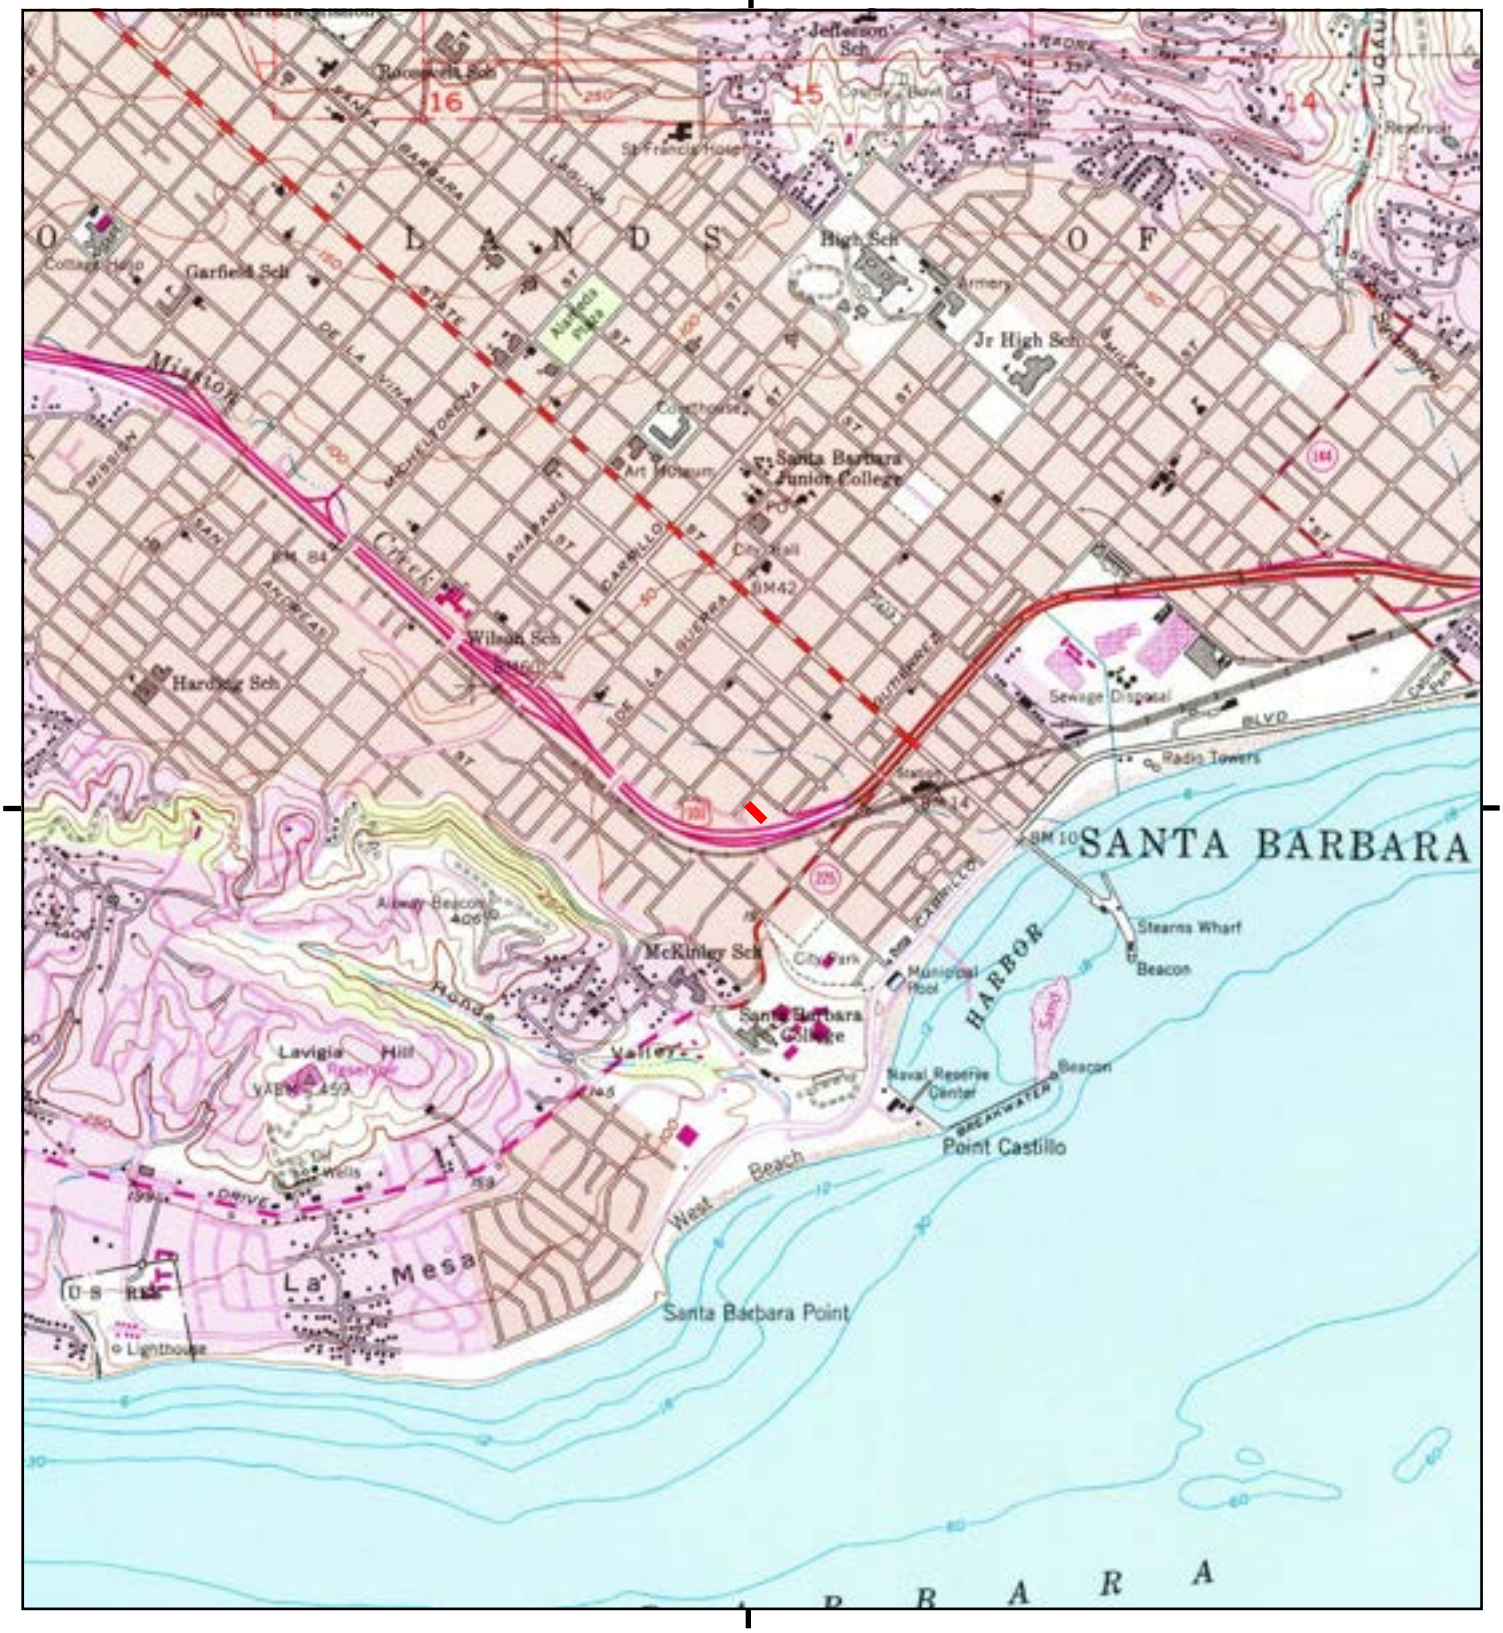

This report includes information from the following map sheet(s).

0 Miles 0.25 0.5 1 1.5

NW N NE
W E
SW S SE

TP, Santa Barbara, 1988, 7.5-minute

SITE NAME: 315 W Haley St
ADDRESS: 315 West Haley Street
Santa Barbara, CA 93101
CLIENT: American Environmental Group

N

Docusign Envelope ID: 3773F87A-0B89-4932-BA2C-CA8383B3EEAD

Historical Topo Map

1976

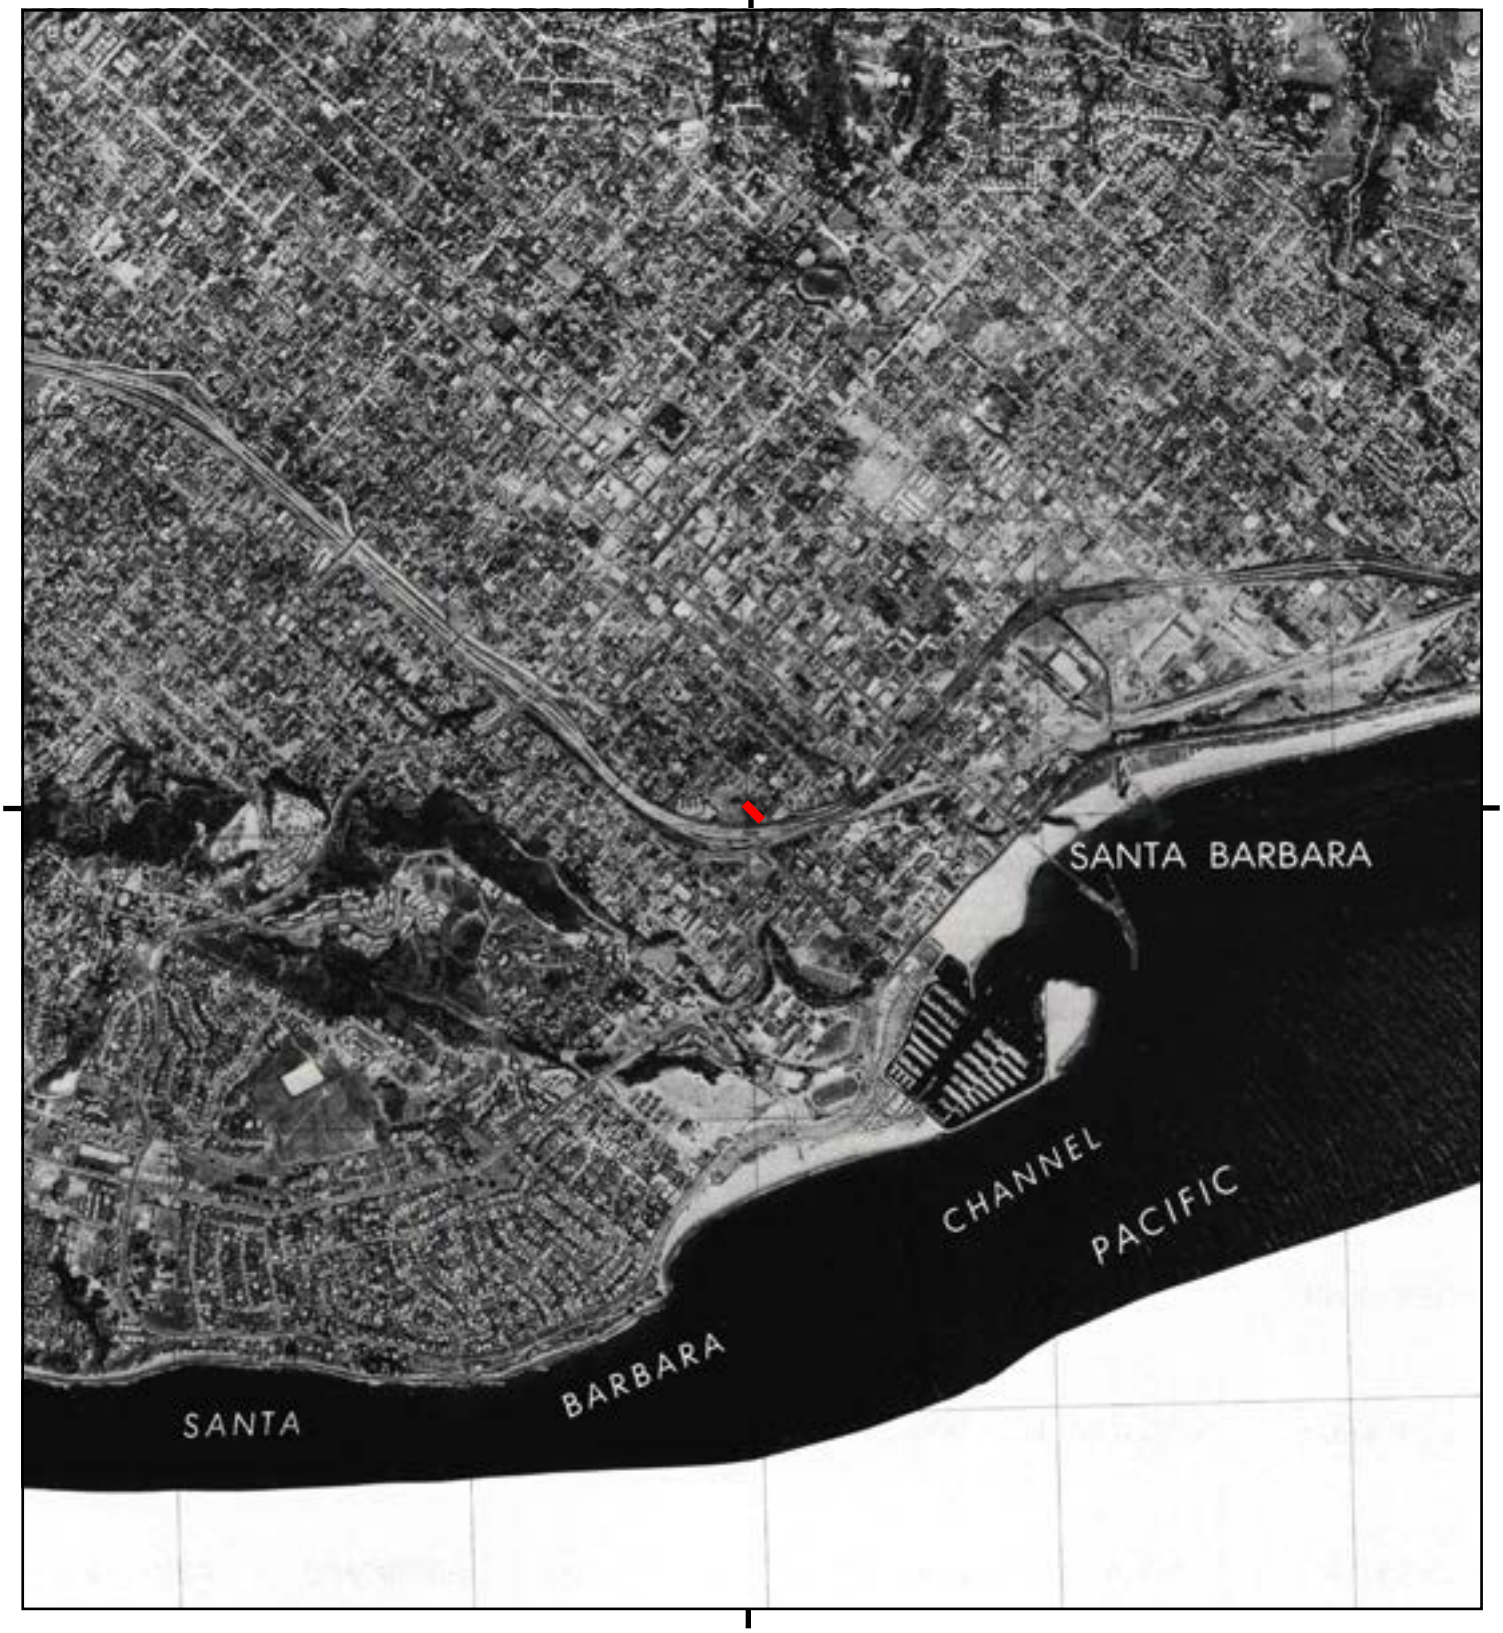

This report includes information from the following map sheet(s).

0 Miles 0.25 0.5 1 1.5

NW N NE
W E
SW S SE

TP, Santa Barbara, 1976, 7.5-minute

SITE NAME: 315 W Haley St
ADDRESS: 315 West Haley Street
Santa Barbara, CA 93101
CLIENT: American Environmental Group

N

Docusign Envelope ID: 3773F87A-0B89-4932-BA2C-CA8383B3EEAD

Historical Topo Map

1967

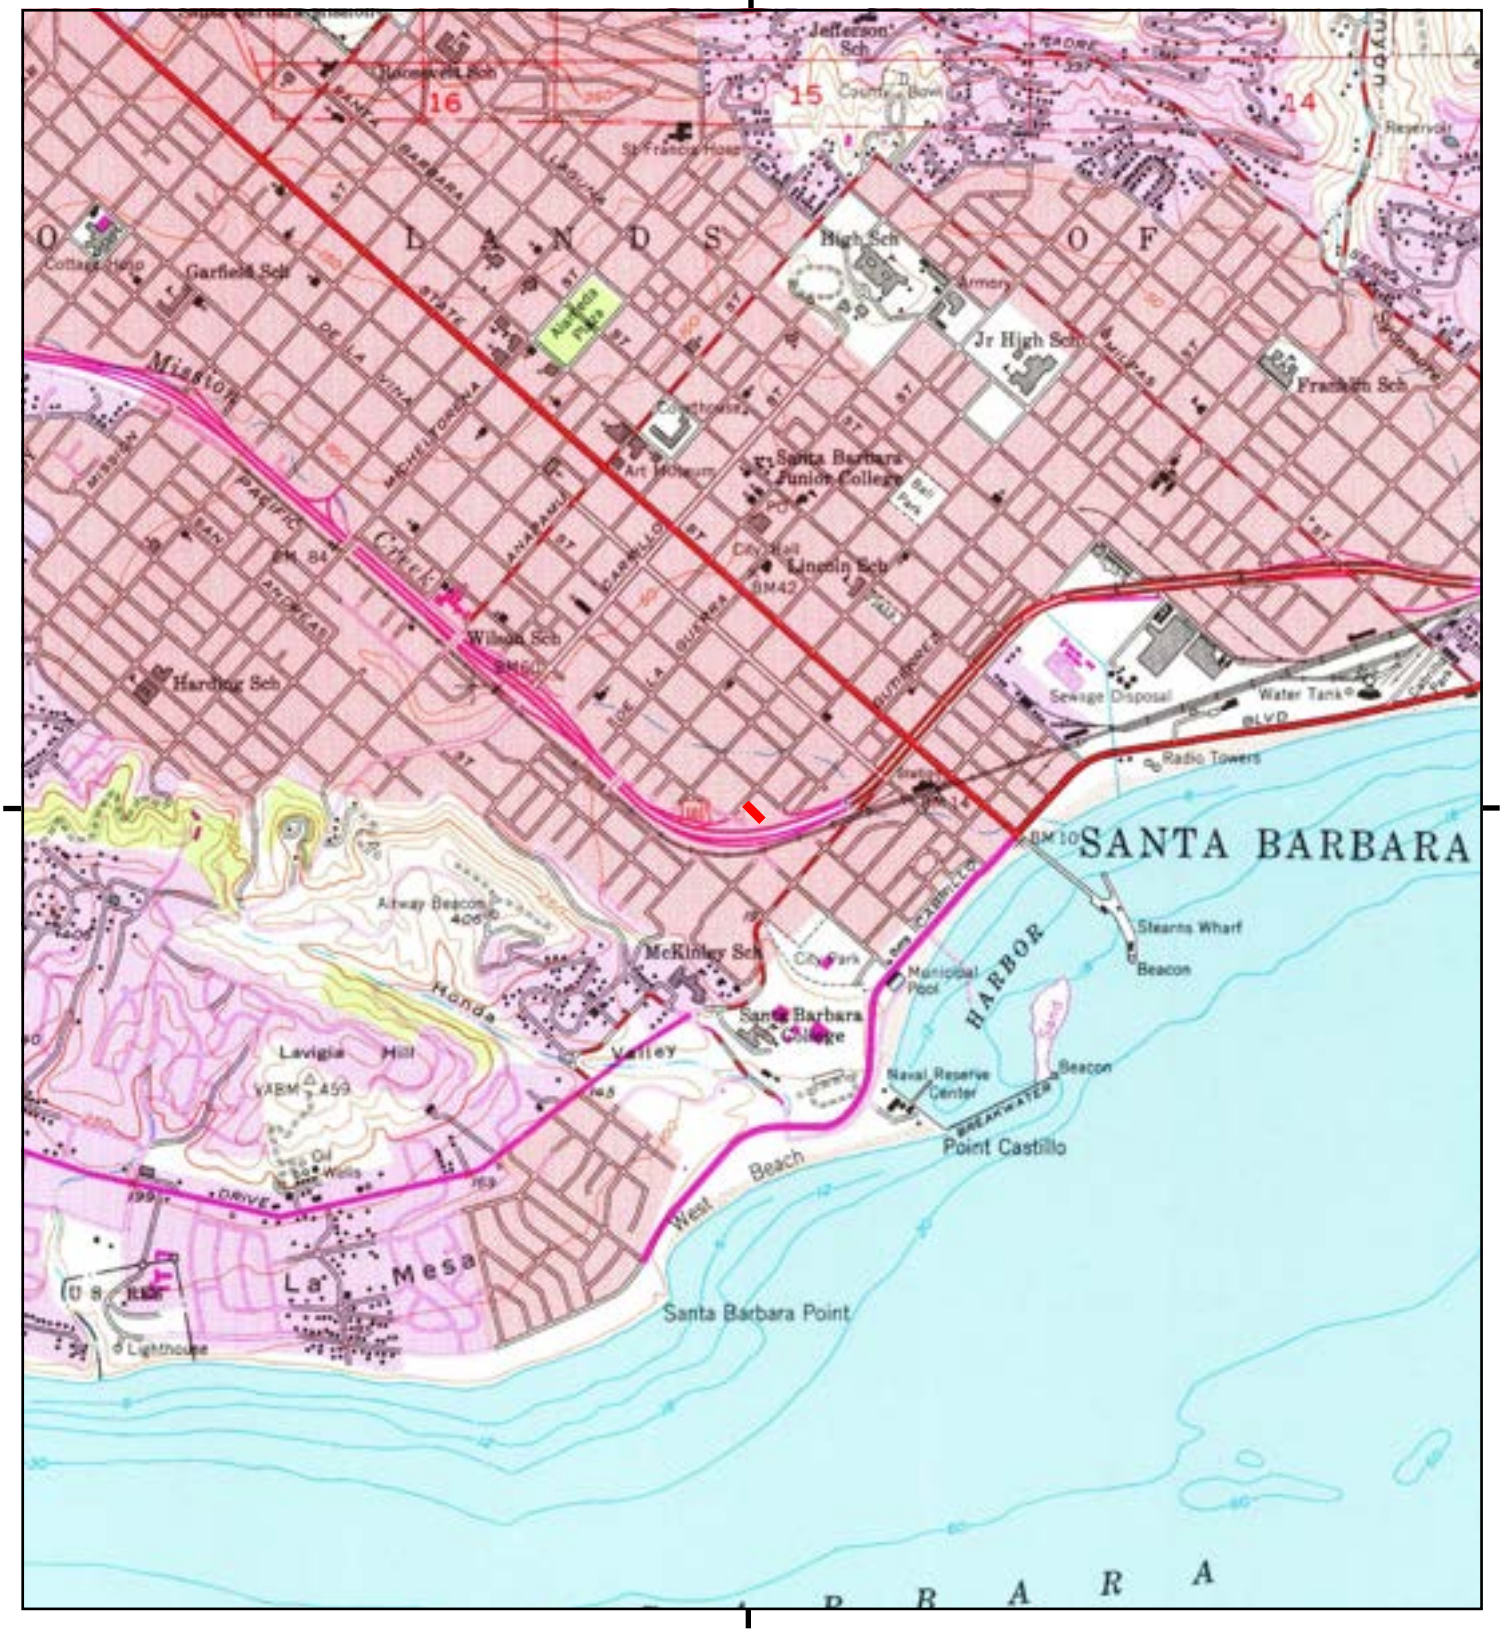

This report includes information from the following map sheet(s).

0 Miles 0.25 0.5 1 1.5

NW N NE
W E
SW S SE

TP, Santa Barbara, 1967, 7.5-minute

SITE NAME: 315 W Haley St
ADDRESS: 315 West Haley Street
Santa Barbara, CA 93101
CLIENT: American Environmental Group

N

Historical Topo Map

1952

This report includes information from the following map sheet(s).

0 Miles 0.25 0.5 1 1.5

NW N NE
W E
SW S SE

TP, Santa Barbara, 1952, 7.5-minute

SITE NAME: 315 W Haley St
ADDRESS: 315 West Haley Street
Santa Barbara, CA 93101
CLIENT: American Environmental Group

N

Docusign Envelope ID: 3773F87A-0B89-4932-BA2C-CA8383B3EEAD

Historical Topo Map

1947

This report includes information from the following map sheet(s).

0 Miles 0.25 0.5 1 1.5

NW N NE
W E
SW S SE

TP, SANTA BARBARA, 1947, 7.5-minute

SITE NAME: 315 W Haley St
ADDRESS: 315 West Haley Street
Santa Barbara, CA 93101
CLIENT: American Environmental Group

N

Docusign Envelope ID: 3773F87A-0B89-4932-BA2C-CA8383B3EEAD

Historical Topo Map

1944

This report includes information from the following map sheet(s).

0 Miles 0.25 0.5 1 1.5

NW N NE
W E
SW S SE

TP, Santa Barbara, 1944, 7.5-minute

SITE NAME: 315 W Haley St
ADDRESS: 315 West Haley Street
Santa Barbara, CA 93101
CLIENT: American Environmental Group

N

Docusign Envelope ID: 3773F87A-0B89-4932-BA2C-CA8383B3EEAD

Historical Topo Map

1903

This report includes information from the following map sheet(s).

0 Miles 0.25 0.5 1 1.5

NW N NE
W E
SW S SE

TP, SANTA BARBARA, 1903, 15-minute

SITE NAME: 315 W Haley St
ADDRESS: 315 West Haley Street
Santa Barbara, CA 93101
CLIENT: American Environmental Group

N

Docusign Envelope ID: 3773F87A-0B89-4932-BA2C-CA8383B3EEAD

APPENDIX E

REGULATORY RECORDS DOCUMENTATION

Docusign Envelope ID: 3773F87A-0B89-4932-BA2C-CA8383B3EEAD

315 W Haley St
315 West Haley Street
Santa Barbara, CA 93101

Inquiry Number: 7734619.2s
August 13, 2024

The EDR Radius Map™ Report with GeoCheck®

6 Armstrong Road, 4th floor
Shelton, CT 06484
Toll Free: 800.352.0050
www.edrnet.com

Docusign Envelope ID: 3773F87A-0B89-4932-BA2C-CA8383B3EEAD

TABLE OF CONTENTS

SECTION	PAGE
Executive Summary	ES1
Overview Map	2
Detail Map	3
Map Findings Summary	4
Map Findings	9
Orphan Summary	1005
Government Records Searched/Data Currency Tracking	GR-1

GEOCHECK ADDENDUM

Physical Setting Source Addendum	A-1
Physical Setting Source Summary	A-2
Physical Setting SSURGO Soil Map	A-6
Physical Setting Source Map	A-29
Physical Setting Source Map Findings	A-31
Physical Setting Source Records Searched	PSGR-1

Thank you for your business.
Please contact EDR at 1-800-352-0050
with any questions or comments.

Disclaimer - Copyright and Trademark Notice

This Report contains certain information obtained from a variety of public and other sources reasonably available to Environmental Data Resources, LLC. It cannot be concluded from this Report that coverage information for the target and surrounding properties does not exist from other sources. This Report is provided on an "AS IS", "AS AVAILABLE" basis. **NO WARRANTY EXPRESS OR IMPLIED IS MADE WHATSOEVER IN CONNECTION WITH THIS REPORT. ENVIRONMENTAL DATA RESOURCES, LLC AND ITS SUBSIDIARIES, AFFILIATES AND THIRD PARTY SUPPLIERS DISCLAIM ALL WARRANTIES, OF ANY KIND OR NATURE, EXPRESS OR IMPLIED, ARISING OUT OF OR RELATED TO THIS REPORT OR ANY OF THE DATA AND INFORMATION PROVIDED IN THIS REPORT, INCLUDING WITHOUT LIMITATION, ANY WARRANTIES REGARDING ACCURACY, QUALITY, CORRECTNESS, COMPLETENESS, COMPREHENSIVENESS, SUITABILITY, MERCHANTABILITY, FITNESS FOR A PARTICULAR PURPOSE, TITLE, NON-INFRINGEMENT, MISAPPROPRIATION, OR OTHERWISE. ALL RISK IS ASSUMED BY THE USER. IN NO EVENT SHALL ENVIRONMENTAL DATA RESOURCES, LLC OR ITS SUBSIDIARIES, AFFILIATES OR THIRD PARTY SUPPLIERS BE LIABLE TO ANYONE FOR ANY DIRECT, INCIDENTAL, INDIRECT, SPECIAL, CONSEQUENTIAL OR OTHER DAMAGES OF ANY TYPE OR KIND (INCLUDING BUT NOT LIMITED TO LOSS OF PROFITS, LOSS OF USE, OR LOSS OF DATA) INFORMATION PROVIDED IN THIS REPORT.** Any analyses, estimates, ratings, environmental risk levels, or risk codes provided in this Report are provided for illustrative purposes only, and are not intended to provide, nor should they be interpreted as providing any facts regarding, or prediction or forecast of, any environmental risk for any property. Only an assessment performed by a qualified environmental professional can provide findings, opinions or conclusions regarding the environmental risk or conditions in, on or at any property.

Copyright 2024 by Environmental Data Resources, LLC. All rights reserved. Reproduction in any media or format, in whole or in part, of any report or map of Environmental Data Resources, LLC, or its affiliates, is prohibited without prior written permission.

EDR and its logos (including Sanborn and Sanborn Map) are trademarks of Environmental Data Resources, LLC or its affiliates. All other trademarks used herein are the property of their respective owners.

Docusign Envelope ID: 3773F87A-0B89-4932-BA2C-CA8383B3EEAD

EXECUTIVE SUMMARY

A search of available environmental records was conducted by Environmental Data Resources, Inc (EDR). The report was designed to assist parties seeking to meet the search requirements of EPA's Standards and Practices for All Appropriate Inquiries (40 CFR Part 312), the ASTM Standard Practice for Environmental Site Assessments (E1527 - 21), the ASTM Standard Practice for Environmental Site Assessments for Forestland or Rural Property (E2247 - 16), the ASTM Standard Practice for Limited Environmental Due Diligence: Transaction Screen Process (E1528 - 22) or custom requirements developed for the evaluation of environmental risk associated with a parcel of real estate.

TARGET PROPERTY INFORMATION

ADDRESS

315 WEST HALEY STREET
SANTA BARBARA, CA 93101

COORDINATES

Latitude (North):	34.4129410 - 34° 24' 46.58''
Longitude (West):	119.6989840 - 119° 41' 56.34''
Universal Tranverse Mercator:	Zone 11
UTM X (Meters):	251928.2
UTM Y (Meters):	3811051.5
Elevation:	36 ft. above sea level

USGS TOPOGRAPHIC MAP ASSOCIATED WITH TARGET PROPERTY

Target Property Map:	50006203 SANTA BARBARA, CA
Version Date:	2022

AERIAL PHOTOGRAPHY IN THIS REPORT

Portions of Photo from:	20200521
Source:	USDA

Docusign Envelope ID: 3773F87A-0B89-4932-BA2C-CA8383B3EEAD

MAPPED SITES SUMMARY

Target Property Address:
315 WEST HALEY STREET
SANTA BARBARA, CA 93101

Click on Map ID to see full detail.

MAP ID	SITE NAME	ADDRESS	DATABASE ACRONYMS	RELATIVE ELEVATION	DIST (ft. & mi.) DIRECTION
A1	ROXANNE MCGREGOR	315 W HALEY ST SUITE	HWTS		TP
A2	PATHPOINT	315 W. HALEY ST.	FINDS, ECHO		TP
A3	ROXANNE MCGREGOR	315 W HALEY ST SUITE	RCRA NonGen / NLR		TP
A4	PATHPOINT	315 W. HALEY ST.	ECHO		TP
A5	PATHPOINT	315 W. HALEY ST.	RCRA NonGen / NLR		TP
A6	BATH HALEY SHELL SER	310 W HALEY ST	EDR Hist Auto	Higher	78, 0.015, NW
A7	SAINT PAUL CLEANERS	407 BATH ST	EDR Hist Cleaner	Lower	150, 0.028, ESE
A8	ST PAUL CLEANERS & L	407 BATH ST	RCRA-LQG, CPS-SLIC, CERS HAZ WASTE, FINDS, ECHO, E..	Lower	150, 0.028, ESE
A9	ST. PAUL'S CLEANERS	407 BATH ST.	CPS-SLIC	Lower	150, 0.028, ESE
A10	STANDARD STATIONS IN	407 BATH ST	EDR Hist Auto	Lower	150, 0.028, ESE
A11	WESTPAC SHELTER CORP	501-511 BATH STREET	RCRA NonGen / NLR, E MANIFEST	Lower	150, 0.028, North
B12	WESTPAC SHELTER CORP	503 BATH STREET, SAN	RCRA NonGen / NLR	Lower	192, 0.036, NNW
B13	ALTA ORTHOPAEDIC MED	511 BATH ST	RCRA NonGen / NLR	Higher	268, 0.051, NNW
C14	CARPINTERIA DEPOSIT		MINES MRDS	Lower	422, 0.080, ENE
C15	GOLDBERG/GOSS-JEWETT	220 GUTIERREZ	CPS-SLIC, HIST CORTESE	Lower	440, 0.083, ENE
C16	GUTIERREZ REMEDIATIO	220 WEST GUTIERREZ S	RCRA NonGen / NLR, E MANIFEST	Lower	451, 0.085, ENE
C17	JOHNSTONE SUPPLY	220 W GUTIERREZ ST	CUPA Listings, HWTS, HAZNET	Lower	451, 0.085, ENE
C18	FORMER GOLDBERG GOSS	220 WEST GUTIERREZ S	RCRA-SQG	Lower	451, 0.085, ENE
C19	GOLDBERG/GOSS-JEWETT	220 WEST GUTIERREZ	ENVIROSTOR, VCP, Cortese, ENF	Lower	451, 0.085, ENE
C20	FORMER GOLDBERG GOSS		PFAS ECHO	Lower	488, 0.092, East
D21	SAME DAY MOBILE DRAP	217 W GUTIERREZ ST	EDR Hist Cleaner	Lower	546, 0.103, East
E22	SANTA BARBARA REFRIG	302 COTA ST W	LUST, Cortese	Higher	579, 0.110, NNW
D23	COASTLINE PAINTING &	213 W GUTIERREZ ST	CUPA Listings	Lower	580, 0.110, East
E24	SANTA BARBARA REFRIG	302 COTA ST W	UST FINDER RELEASE	Higher	585, 0.111, NNW
D25	COASTLINE PAINTING	213 GUTIERREZ STREET	CPS-SLIC	Lower	591, 0.112, East
C26	INTERNATIONAL IMPORT	403 DE LA VINA ST A	LUST, Cortese, CUPA Listings	Lower	661, 0.125, ENE
C27	INTERNATIONAL AUTOHA	403 DE LA VINA ST	CERS HAZ WASTE	Lower	661, 0.125, ENE
C28	INTERNATIONAL AUTO H	403 DE LA VINA ST	UST FINDER RELEASE	Lower	661, 0.125, ENE
C29	INTERNATIONAL AUTOHA	403 DE LA VINE ST	RCRA NonGen / NLR, E MANIFEST	Lower	661, 0.125, ENE
F30	ARCO #1766	328 W MONTECITO ST	SWEEPS UST, CA FID UST, HIST CORTESE	Lower	729, 0.138, SSE
F31	ARCO SERVICE STATION	328 MONTECITO ST W	LUST, Cortese	Lower	729, 0.138, SSE
F32	FREDRICK C HERBERT	328 W MONTECITO ST	HIST UST, CUPA Listings	Lower	729, 0.138, SSE
F33	ARCO #1766	328 MONTECITO ST W	UST FINDER RELEASE	Lower	729, 0.138, SSE
G34		220 WEST MONTECITO S	AQUEOUS FOAM NRC	Lower	750, 0.142, ESE
G35	SOFSPRA CAR WASH	240 W MONTECITO ST	HIST UST	Lower	755, 0.143, East
F36	MOBIL OIL STATION 18	311 CASTILLO ST	LUST, Cortese, Notify 65	Higher	769, 0.146, SSE
F37	MOBIL OIL STATION 18	311 CASTILLO ST	UST FINDER RELEASE	Higher	769, 0.146, SSE
F38	MOBIL OIL STATION 99	311 CASTILLO ST	LUST	Higher	769, 0.146, SSE
F39	FORMER PHILLIPS STAT	331 MONTECITO ST W	UST FINDER RELEASE	Lower	797, 0.151, SE

Docusign Envelope ID: 3773F87A-0B89-4932-BA2C-CA8383B3EEAD

MAPPED SITES SUMMARY

Target Property Address:
315 WEST HALEY STREET
SANTA BARBARA, CA 93101

Click on Map ID to see full detail.

MAP ID	SITE NAME	ADDRESS	DATABASE ACRONYMS	RELATIVE ELEVATION	DIST (ft. & mi.) DIRECTION
G40	FORMER PHILLIPS STAT	331 MONTECITO ST	HIST CORTESE	Lower	801, 0.152, SE
H41	LOWER MISSION CREEK	324 DE LA VINA STREE	CPS-SLIC	Lower	813, 0.154, ENE
H42	CALTRANS PROPERTY	324 DE LA VINA	CPS-SLIC	Lower	813, 0.154, ENE
H43	SANTA BARBARA COUNTY	324 DE LA VINA	RCRA NonGen / NLR, E MANIFEST	Lower	813, 0.154, ENE
F44	FORMER PHILLIPS STAT	331 MONTECITO ST W	LUST, Cortese	Lower	854, 0.162, SE
I45	WALL ELECTRIC	512 GUTIERREZ	HIST CORTESE	Higher	861, 0.163, SSW
F46	CHEVRON #9-1799/EDUC	401 MONTECITO ST W	UST FINDER RELEASE	Higher	864, 0.164, SSE
G47	UNION PACFIC RR/FIES	240 MONTECITO ST W	UST FINDER RELEASE	Lower	870, 0.165, ESE
G48	UNION PACFIC RR/FIES	240 MONTECITO ST W	LUST, Cortese	Lower	884, 0.167, ESE
F49	CHEVRON #9-1799/EDUC	401 MONTECITO ST W	LUST, Cortese	Higher	907, 0.172, SSE
F50	CHEVRON STATION 9179	401 W MONTECITO	RCRA-SQG	Higher	933, 0.177, SSE
F51	CF UNITED CVX 0219	401 W MONTECITO ST	UST FINDER	Higher	933, 0.177, SSE
F52	CHEVRON 91799	401 W MONTECITO	HIST UST	Higher	933, 0.177, SSE
F53	UNITED PACIFIC 0219	401 W. MONTECITO ST	RCRA NonGen / NLR, E MANIFEST	Higher	933, 0.177, SSE
F54	UP2 HOLDINGS, LLC 02	401 W MONTECITO ST	UST	Higher	933, 0.177, SSE
F55	APRO LLC DBA UNITED	401 W MONTECITO ST	RCRA NonGen / NLR, E MANIFEST	Higher	933, 0.177, SSE
F56	91799	401 W MONTECITO	HIST UST	Higher	933, 0.177, SSE
F57	CF UNITED CVX HOLDIN	401 W MONTECITO ST	RCRA NonGen / NLR	Higher	933, 0.177, SSE
F58	UNITED PACIFIC 0219	401 W MONTECITO ST	UST	Higher	933, 0.177, SSE
F59	CHEVRON #9-1799-SOLD	401 W MONTECITO ST	CUPA Listings	Higher	933, 0.177, SSE
F60	CHEVRON - EDUCATED C	401 W MONTECITO ST	SWEEPS UST, CA FID UST	Higher	933, 0.177, SSE
F61	MACLAND INVESTMENTS	401 W MONTECITO ST	RCRA NonGen / NLR	Higher	933, 0.177, SSE
F62	CHEVRON PRODUCTS COM	401 W MONTECITO ST	CERS HAZ WASTE, CERS TANKS, HWTS, HAZNET, CERS	Higher	933, 0.177, SSE
G63	THE BERRY MAN INC	205 W MONTECITO ST	CUPA Listings	Lower	961, 0.182, ESE
G64	THE BERRY MAN INC	205 W MONTECITO ST	CERS HAZ WASTE, HWTS	Lower	961, 0.182, ESE
I65	WALL ELECTRIC	512 GUTIERREZ ST E	UST FINDER RELEASE	Higher	983, 0.186, SSW
I66	WALL ELECTRIC	512 GUTIERREZ ST E	LUST, Cortese	Higher	983, 0.186, SSW
67	SOLIDARITY FILMS	513 CORONEL PL #6	CUPA Listings	Higher	1015, 0.192, SW
I68	JARAMILLO PROPERTY	517 GUTIERREZ ST E	UST FINDER RELEASE	Higher	1084, 0.205, SSW
I69	JARAMILLO PROPERTY	517 GUTIERREZ ST E	LUST, Cortese	Higher	1084, 0.205, SSW
J70	JAMES AND KATHLEEN S	124 W. COTA ST.	RCRA NonGen / NLR	Higher	1089, 0.206, North
71	SUN PRINTING INC	201 W MONTECITO ST	RCRA-SQG, FINDS, ECHO, CUPA Listings	Lower	1093, 0.207, East
K72	TRILLIUM ENTERPRISES	501 CHAPALA ST STE A	RCRA NonGen / NLR	Lower	1129, 0.214, NNE
L73	FORMER AUTOMOTIVE SH	315 CHAPALA ST	LUST, Cortese, HIST CORTESE	Lower	1144, 0.217, ENE
L74	GREGG MOTORS LTD	315 CHAPALA	RCRA-SQG, LUST, HIST UST, FINDS, ECHO, HWTS,...	Lower	1144, 0.217, ENE
L75	WHEEL FUN RENTALS OF	315 CHAPALA ST	RCRA NonGen / NLR	Lower	1144, 0.217, ENE
L76	FORMER AUTOMOTIVE SH	315 CHAPALA ST	UST FINDER RELEASE	Lower	1144, 0.217, ENE
K77	HAPPYS AUTO BODY & P	433 CHAPALA ST	RCRA NonGen / NLR, E MANIFEST	Lower	1146, 0.217, NE
K78	VAN WYK'S AUTO BODY	433 CHAPALA ST	CUPA Listings	Lower	1146, 0.217, NE

MAPPED SITES SUMMARY

Target Property Address:
315 WEST HALEY STREET
SANTA BARBARA, CA 93101

Click on Map ID to see full detail.

MAP ID	SITE NAME	ADDRESS	DATABASE ACRONYMS	RELATIVE ELEVATION	DIST (ft. & mi.) DIRECTION
K79	ZANNE WOLFHEAD	433 CHAPALA STREET	RCRA NonGen / NLR, E MANIFEST	Lower	1146, 0.217, NE
K80	VAN WYK'S VW, INC BO	433 CHAPALA ST	RCRA-SQG, FINDS, ECHO	Lower	1146, 0.217, NE
M81	GM AUTOMOTIVE	401 1/2 CHAPALA ST	CUPA Listings	Lower	1155, 0.219, NE
M82	C & H CHEVROLET	401 CHAPALA ST	LUST, HIST UST, CUPA Listings	Lower	1155, 0.219, NE
M83	HUGHES PROPERTY	401 CHAPALA ST	LUST	Lower	1155, 0.219, NE
M84	C AND H CHEVROLET	401 CHAPALA STREET	HIST UST, HWTS, HAZNET	Lower	1155, 0.219, NE
85	GOLDBERG GOSS JEWETT	220 GUTIERREZ STREET	SEMS	Higher	1168, 0.221, SSE
K86	SANTA BARBARA CAR CO	517 CHAPALA ST	CUPA Listings	Lower	1171, 0.222, NNE
K87	HARRIS PROPERTY	53 W HALEY ST	CUPA Listings	Lower	1180, 0.223, NE
K88	LEARNED AUTO SALES	513 CHAPALA ST	CUPA Listings	Lower	1181, 0.224, NNE
N89	COURTESY MOTORS	527 CHAPALA ST	UST FINDER RELEASE	Higher	1222, 0.231, NNE
N90	COURTESY MOTORS	527 CHAPALA ST	LUST, Cortese, CUPA Listings, HIST CORTESE, Notify...	Higher	1222, 0.231, NNE
L91	PUEBLO PAINT & DECOR	325 CHAPALA STREET	RCRA-SQG, FINDS, ECHO, HWTS, HAZNET	Lower	1225, 0.232, ENE
J92	GRETI U CROFT LIVING	610 BRADBURY AVE.	RCRA NonGen / NLR, E MANIFEST	Higher	1242, 0.235, North
K93	FIRESTONE STORES	506 CHAPOLA ST	HIST UST	Lower	1282, 0.243, NNE
K94	SANTA BARBARA HARLEY	506 CHAPALA ST	HIST UST, CUPA Listings	Lower	1282, 0.243, NNE
K95	FIRESTONE TIRE	506 CHAPALA ST	UST FINDER RELEASE	Lower	1282, 0.243, NNE
K96	FORMER FIRESTONE TIR	506 CHAPALA STREET	LUST, CPS-SLIC, Cortese, HIST CORTESE	Lower	1282, 0.243, NNE
M97	HIETE PROPERTY	414 CHAPALA ST	UST FINDER RELEASE	Lower	1283, 0.243, NE
M98	HIETE PROPERTY	414 CHAPALA ST	LUST, SWEEPS UST, Cortese, CUPA Listings, HIST...	Lower	1283, 0.243, NE
M99	ALPHONSOS TRANSMISSI	414 CHAPALA ST	SWEEPS UST, CA FID UST, CUPA Listings	Lower	1283, 0.243, NE
O100	VERA CRUZ WELL		PFAS	Higher	1284, 0.243, NNW
M101	HONDA OF SANTA BARBA	408 CHAPALA	RCRA NonGen / NLR	Lower	1292, 0.245, NE
M102	FORMER HONDA MOTORCY	408 CHAPALA STREET	CPS-SLIC, DEED, CUPA Listings, HWTS	Lower	1292, 0.245, NE
M103	ALFRED BALTES TRUST	408 CHAPALA STREET	RCRA NonGen / NLR, E MANIFEST	Lower	1292, 0.245, NE
O104	JACKBILT SB INC.	127 W. ORTEGA STREET	RCRA NonGen / NLR	Higher	1296, 0.245, NNW
O105	JACKBILT SB INC.	127 W ORTEGA ST	RCRA NonGen / NLR	Higher	1296, 0.245, NNW
J106	LANG MOTORS	601 CHAPALA ST	RCRA-SQG, FINDS, ECHO	Higher	1304, 0.247, North
J107	HOFFMAN PROPERTY	601 CHAPALA ST	LUST, CUPA Listings	Higher	1304, 0.247, North
J108	HOFFMAN PROPERTY	601 CHAPALA ST	Cortese, CERS	Higher	1304, 0.247, North
J109	HOFFMAN PROPERTY	601 CHAPALA ST	UST FINDER RELEASE	Higher	1304, 0.247, North
J110	FRAZEE PAINT & WALLC	617 CHAPALA ST	CUPA Listings	Higher	1318, 0.250, North
J111	SHERWIN-WILLIAMS #15	617 CHAPALA ST	CERS HAZ WASTE, HAZNET, CERS	Higher	1318, 0.250, North
J112	SHERWIN-WILLIAMS	617 CHAPALA STREET	RCRA NonGen / NLR, E MANIFEST	Higher	1318, 0.250, North
M113	SANTA BARBARA RADIAT	36 W GUTIERREZ ST #A	CUPA Listings	Lower	1318, 0.250, NE
M114	RICK'S AUTO REPAIR	36 W GUTIERREZ ST #B	CUPA Listings	Lower	1318, 0.250, NE
N115	TPG CHAPALA TANKS	530 CHAPALA ST	UST FINDER RELEASE	Higher	1358, 0.257, NNE
N116	TPG CHAPALA TANKS	530 CHAPALA ST	LUST, Cortese, CUPA Listings, HWTS, HAZNET	Higher	1358, 0.257, NNE
P117	CITO CORP	520 MONTECITO ST E	LUST, Cortese	Higher	1432, 0.271, South

MAPPED SITES SUMMARY

Target Property Address:
315 WEST HALEY STREET
SANTA BARBARA, CA 93101

Click on Map ID to see full detail.

MAP ID	SITE NAME	ADDRESS	DATABASE ACRONYMS	RELATIVE ELEVATION	DIST (ft. & mi.) DIRECTION
P118	CITO CORP	520 MONTECITO ST E	UST FINDER RELEASE	Higher	1432, 0.271, South
P119	CITO CORP.	520 MONTECITO ST	HIST CORTESE	Higher	1432, 0.271, South
N120	BLACKSMITH SHOP	527-529 FIG STREET	CPS-SLIC	Lower	1465, 0.277, NNE
Q121	VIRGINIA HOTEL LTD	17 HALEY ST W	LUST, Cortese	Lower	1470, 0.278, NE
R122	ABLITT'S CLEANERS	14 W GUTIERREZ ST	LUST, CPS-SLIC, Cortese, CUPA Listings,...	Lower	1480, 0.280, NE
R123	ABLITT'S CLEANERS	14 GUTIERREZ ST W	UST FINDER RELEASE	Lower	1493, 0.283, NE
Q124	VIRGINIA HOTEL LTD	17 HALEY ST W	UST FINDER RELEASE	Lower	1496, 0.283, NE
P125	SLOAN/LAMBDA PROPERT	602 MONTECITO ST E	CPS-SLIC	Higher	1547, 0.293, South
S126	TONY'S BODY & FENDER	18 COTA ST W	UST FINDER RELEASE	Higher	1550, 0.294, NNE
S127	TONY'S BODY AND FEND	18 COTA ST W	UST FINDER RELEASE	Higher	1550, 0.294, NNE
T128	S.B. MAZDA/VAN WYKS	630 CHAPALA ST	UST FINDER RELEASE	Higher	1587, 0.301, North
T129	S.B. MAZDA/VAN WYKS	630 CHAPALA ST	LUST, CPS-SLIC, HIST UST, Cortese, CUPA Listings,...	Higher	1587, 0.301, North
S130	TONY'S BODY AND FEND	18 COTA	HIST CORTESE	Higher	1620, 0.307, NNE
S131	TONY'S BODY & FENDER	18 COTA ST W	LUST, Cortese	Higher	1624, 0.308, NNE
S132	TONY'S BODY AND FEND	18 COTA ST W	LUST, Cortese	Higher	1624, 0.308, NNE
U133	SHELL, BUCZKOWSKI, L	33 MONTECITO ST W	UST FINDER RELEASE	Lower	1637, 0.310, ENE
Q134	JOE'S PLATING	429 STATE ST	CPS-SLIC, CHROME PLATING, CUPA Listings	Lower	1651, 0.313, NE
V135	FORMER 7-UP BOTTLING	203 CHAPALA ST	LUST, Cortese, HIST CORTESE	Lower	1674, 0.317, East
V136	FORMER 7-UP BOTTLING	203 CHAPALA ST	UST FINDER RELEASE	Lower	1674, 0.317, East
W137	HAZARD ESTATE	115/117 DE LA GUERRA	LUST, DEED, Cortese	Higher	1688, 0.320, NNW
U138	SHELL, BUCZKOWSKI, L	33 MONTECITO ST W	LUST, Cortese	Lower	1753, 0.332, ENE
X139	REDEVELOPMENT AGENCY	321-327 STATE ST. (V	Cortese, ENF	Lower	1777, 0.337, ENE
X140	SANTA BARBARA CITY P	321-327 STATE ST	CPS-SLIC	Lower	1777, 0.337, ENE
Y141	GREG YOUNG	418 STATE ST	DEED, HWTS, HAZNET	Lower	1780, 0.337, NE
Y142	YOUNG AND GILLIAM	418 STATE ST	CPS-SLIC, HWTS, HAZNET	Lower	1780, 0.337, NE
Y143	PEP BOYS	424 STATE ST	LUST, CPS-SLIC, SWEEPS UST, HIST UST, CA FID UST,...	Lower	1782, 0.338, NE
Y144	PEP BOYS	424 STATE ST	UST FINDER RELEASE	Lower	1782, 0.338, NE
Y145	HALEY/STATE STREET S	436 STATE ST	UST FINDER RELEASE	Lower	1783, 0.338, NE
Y146	HALEY/STATE STREET S	436 STATE ST	LUST, Cortese	Lower	1783, 0.338, NE
Y147	TOM WILLIAMS OLDSMOB	410 STATE STREET	LUST, HIST UST, Cortese, HIST CORTESE, HWTS,...	Lower	1784, 0.338, NE
Y148	FORMER AUTO DEALER	410 STATE ST	UST FINDER RELEASE	Lower	1784, 0.338, NE
W149	PASEO CHAPALA	735 CHAPALA STREET	CPS-SLIC	Higher	1804, 0.342, North
X150	WORK INC	330 STATE ST	UST FINDER RELEASE	Lower	1815, 0.344, ENE
X151	WORK INC	330 STATE ST	LUST, Cortese, CUPA Listings, HIST CORTESE, HWTS	Lower	1815, 0.344, ENE
W152	BENCH PROPERTY	124 DE LA GUERRA STR	CPS-SLIC, CERS	Higher	1863, 0.353, NNW
U153	ENTERPRISE FISH CO	225 STATE ST	LUST, Cortese, HIST CORTESE	Lower	1917, 0.363, ENE
U154	ENTERPRISE FISH CO	225 STATE ST	UST FINDER RELEASE	Lower	1917, 0.363, ENE
U155	ENTERPRISE FISH COMP	225 STATE ST	UST FINDER RELEASE	Lower	1917, 0.363, ENE
U156	ENTERPRISE FISH COMP	225 STATE ST	LUST, Cortese, CERS	Lower	1917, 0.363, ENE

MAPPED SITES SUMMARY

Target Property Address:
315 WEST HALEY STREET
SANTA BARBARA, CA 93101

Click on Map ID to see full detail.

MAP ID	SITE NAME	ADDRESS	DATABASE ACRONYMS	RELATIVE ELEVATION	DIST (ft. & mi.) DIRECTION
Z157	REAGAN RANCH VISITOR	217 STATE ST	LUST, Cortese	Lower	1947, 0.369, ENE
Z158	NEAL HOTEL	217 STATE ST	UST FINDER RELEASE	Lower	1947, 0.369, ENE
Z159	REAGAN RANCH VISITOR	217 STATE ST	UST FINDER RELEASE	Lower	1947, 0.369, ENE
Z160	NEAL HOTEL	217 STATE ST	LUST, Cortese, CUPA Listings	Lower	1947, 0.369, ENE
Z161	FREEMAN & WOOD PROPE	236 STATE ST	Cortese, CERS	Lower	1978, 0.375, ENE
Z162	FREEMAN & WOOD PROPE	236 STATE ST	UST FINDER RELEASE	Lower	1978, 0.375, ENE
Z163	CALTRANS I-101	236 STATE STREET	ENVIROSTOR	Lower	1978, 0.375, ENE
Z164	CALTRANS I - 101	236 STATE STREET	CA BOND EXP. PLAN	Lower	1978, 0.375, ENE
Z165	FREEMAN & WOOD PROPE	236 STATE ST	LUST	Lower	1978, 0.375, ENE
166	CITY OF SANTA BARBAR	19 HALEY ST E	CPS-SLIC	Lower	2004, 0.380, NE
Z167	SOUTHERN PACIFIC RAI	209 STATE STREET	ENVIROSTOR	Lower	2018, 0.382, ENE
Z168	SOUTHERN PACIFIC RAI	209 STATE ST	UST FINDER RELEASE	Lower	2018, 0.382, ENE
Z169	SOUTHERN PACIFIC RAI	209 STATE ST	LUST, Cortese, HIST CORTESE, HWTS, HAZNET	Lower	2018, 0.382, ENE
AA170	DEWEY PEST CONTROL	7000 TELEGRAPH ROAD	RCRA-SQG, LUST, HIST UST, FINDS, ECHO, HIST...	Higher	2028, 0.384, North
AA171	FRAZEE PAINT & WALLC	701 STATE ST	Cortese	Higher	2028, 0.384, North
AA172	FRAZEE PAINT & WALLC	701 STATE ST	UST FINDER RELEASE	Higher	2028, 0.384, North
AA173	FRAZEE PAINT & WALLC	701 STATE ST	LUST	Higher	2028, 0.384, North
AB174	SHELL, BUCZKOWSKI, L	33 MONTECITO ST	HIST CORTESE	Lower	2039, 0.386, ENE
Z175	ELLIS PROPERTY	12 MONTECITO ST	HIST CORTESE	Lower	2056, 0.389, ENE
Z176	ELLIS PROPERTY	12 MONTECITO ST E	LUST, Cortese	Lower	2056, 0.389, ENE
Z177	ELLIS PROPERTY	12 MONTECITO ST E	UST FINDER RELEASE	Lower	2056, 0.389, ENE
AC178	AT&T DIESEL TANK	819 CHAPALA ST	LUST, Cortese, CUPA Listings	Higher	2062, 0.391, NNW
AC179	AT&T DIESEL TANK	819 CHAPALA ST	UST FINDER RELEASE	Higher	2062, 0.391, NNW
AB180	FORMER IN & OUT PAIN	314 STATE ST	CPS-SLIC	Lower	2074, 0.393, ENE
181	PASEO NUEVO MALL	651 PASEO NUEVO	CPS-SLIC	Higher	2094, 0.397, North
AC182	GTE CALIFORNIA	101 CANON PERDIDO W	LUST, Cortese	Higher	2155, 0.408, NNW
AD183	THE OPPORTUNITY SHOP	127 CANON PERDIDO W	LUST, Cortese, HIST CORTESE	Higher	2161, 0.409, NNW
Z184	PARKING LOT	217 HELENA AVE	LUST, Cortese, CUPA Listings	Lower	2163, 0.410, ENE
Z185	PARKING LOT	217 HELENA AVE	UST FINDER RELEASE	Lower	2163, 0.410, ENE
AE186	LYON MOVING & STORAG	27 COTA ST E	UST FINDER RELEASE	Higher	2173, 0.412, NNE
AE187	LYONS BUILDING	27 E COTA ST	RCRA-SQG, LUST, FINDS, ECHO, Cortese, HWTS, HAZNET	Higher	2193, 0.415, NNE
AB188	AVIS RENT-A-CAR	34 MONTECITO ST E	LUST, Cortese	Lower	2195, 0.416, ENE
AB189	FORMER ARCO #1884	34 MONTECITO ST E	UST FINDER RELEASE	Lower	2201, 0.417, ENE
AB190	AVIS RENT-A-CAR	34 MONTECITO ST	HIST CORTESE	Lower	2207, 0.418, ENE
AF191	S.B. CITY MARINA #2	311 CABRILLO BLVD W	LUST, Cortese	Lower	2212, 0.419, SE
AF192	S.B. CITY MARINA #4	307 CABRILLO BLVD W	LUST, Cortese	Lower	2216, 0.420, SE
AD193	THE OPPORTUNITY SHOP	127 CANON PERDIDO W	UST FINDER RELEASE	Higher	2223, 0.421, NNW
AF194	S.B. CITY MARINA #4	307 CABRILLO	HIST CORTESE	Lower	2234, 0.423, SE
AF195	S.B. CITY MARINA #4	307 CABRILLO BLVD W	UST FINDER RELEASE	Lower	2238, 0.424, SE

MAPPED SITES SUMMARY

Target Property Address:
315 WEST HALEY STREET
SANTA BARBARA, CA 93101

Click on Map ID to see full detail.

MAP ID	SITE NAME	ADDRESS	DATABASE ACRONYMS	RELATIVE ELEVATION	DIST (ft. & mi.) DIRECTION
AF196	S.B. CITY MARINA #2	311 CABRILLO BLVD W	UST FINDER RELEASE	Lower	2240, 0.424, SE
AC197	VERIZON CA INC	101 W CANON PERDIDO	CPS-SLIC, DEED, HWTS, HAZNET	Higher	2289, 0.434, NNW
AD198	GTE CALIFORNIA	101 CANON PERDIDO W	UST FINDER RELEASE	Higher	2299, 0.435, NNW
AG199	KELLY'S AUTO	915 ST. VINCENT	UST FINDER RELEASE	Higher	2311, 0.438, NW
AG200	FORMER KELLY'S AUTO	915 ST. VINCENT	UST FINDER RELEASE	Higher	2311, 0.438, NW
AG201	FORMER KELLY'S AUTO	915 ST. VINCENT	LUST, Cortese, CUPA Listings	Higher	2311, 0.438, NW
AG202	KELLY'S AUTO	915 ST. VINCENT	Cortese, HWTS	Higher	2311, 0.438, NW
AC203	GTE CALIFORNIA	101 W CANON PERDIDO	SWEEPS UST, CA FID UST, CUPA Listings, HIST...	Higher	2324, 0.440, NNW
AD204	CANON PERDIDO CAR WA	112 CANON PERDIDO W	UST FINDER RELEASE	Higher	2329, 0.441, NNW
AE205	SANCHEZ PROPERTY	526 ANACAPA ST	UST FINDER RELEASE	Higher	2355, 0.446, NNE
AE206	SANCHEZ PROPERTY	526 ANACAPA ST	LUST, Cortese, CUPA Listings	Higher	2355, 0.446, NNE
AD207	DALZELL PROPERTY	122 CANON PERDIDO ST	CPS-SLIC	Higher	2356, 0.446, NNW
208	GOLETA OLD TOWN PROJ	746 STATE ST	US BROWNFIELDS, FINDS	Higher	2360, 0.447, North
209	TIDEWATER MARINE FAC	104 E. HALEY STREET	CPS-SLIC	Lower	2361, 0.447, NE
AE210	FORMER BLACKSMITH /	528 ANACAPA STREET	CPS-SLIC, HWTS, HAZNET	Higher	2371, 0.449, NNE
211	LOS BANOS DEL MAR PO	401 SHORELINE DR	CUPA Listings, HIST CORTESE	Higher	2380, 0.451, SE
AH212	CANON PERDIDO CAR WA	112 W CANON PERDIDO	LUST, CA FID UST, Cortese, CUPA Listings	Higher	2382, 0.451, NNW
AI213	VACANT LOT	200 HELENA STREET	CPS-SLIC	Lower	2384, 0.452, ENE
AJ214	SANTA BARBARA CITY P	615 ANACAPA	CPS-SLIC	Higher	2387, 0.452, NNE
AG215	POLYCARP	923 SAINT VINCENT	LUST	Higher	2389, 0.452, NW
AG216	POLYCARP	923 ST. VINCENT ST	LUST, Cortese	Higher	2389, 0.452, NW
AG217	POLYCARP	923 ST. VINCENT ST	UST FINDER RELEASE	Higher	2389, 0.452, NW
AK218	SANTA BARBARA CITY S	101 STATE ST	LUST, Cortese, HIST CORTESE	Lower	2391, 0.453, East
AK219	SANTA BARBARA CITY S	101 STATE ST	UST FINDER RELEASE	Lower	2391, 0.453, East
AG220	MUSGROVE TRUST PROPE	915 DE LA VINA	ENVIROSTOR, CPS-SLIC	Higher	2404, 0.455, NNW
AK221	CHESS MOTORS, INC.	118 STATE	HIST CORTESE	Lower	2417, 0.458, East
AK222	CHESS MOTORS INC	110 STATE ST	LUST, Cortese	Lower	2441, 0.462, East
AK223	CHESS MOTORS INC	110 STATE ST	UST FINDER RELEASE	Lower	2441, 0.462, East
AI224	COMMERCIAL PROPERTY	209 ANACAPA	CPS-SLIC	Lower	2445, 0.463, ENE
AI225	CASTAGNOLA TRUST	205 ANACAPA ST	CPS-SLIC, HWTS, HAZNET	Lower	2493, 0.472, ENE
226	COTA STREET LLC	110-116 COTA STREET	CPS-SLIC	Higher	2499, 0.473, NNE
AK227	CALIFORNIA HOTEL	35 STATE ST	UST FINDER RELEASE	Lower	2514, 0.476, East
AK228	CALIFORNIA HOTEL	35 STATE ST	LUST	Lower	2514, 0.476, East
AK229	CALIFORNIA HOTEL	35 STATE ST	LUST, Cortese	Lower	2514, 0.476, East
AJ230	MELNI BUS TERMINAL S	622 ANACAPA	CPS-SLIC	Higher	2520, 0.477, NNE
AJ231	MELNI BUS COMPANY	622 ANACAPA ST	LUST, CUPA Listings	Higher	2520, 0.477, NNE
AL232	TOSCO - 76 SS #4081	303 W CARRILLO ST W	LUST, Cortese	Higher	2520, 0.477, NW
AL233	TOSCO - 76 SS #4081	303 W CARRILLO ST W	UST FINDER RELEASE	Higher	2520, 0.477, NW
AJ234	FORMER IRON WORKS AN	634 ANACAPA	CPS-SLIC	Higher	2533, 0.480, NNE

MAPPED SITES SUMMARY

Target Property Address:
315 WEST HALEY STREET
SANTA BARBARA, CA 93101

Click on Map ID to see full detail.

MAP ID	SITE NAME	ADDRESS	DATABASE ACRONYMS	RELATIVE ELEVATION	DIST (ft. & mi.) DIRECTION
AM235	SANTA BARBARA CITY H	735 ANACAPA ST	LUST, Cortese, CUPA Listings, EMI, HIST CORTESE,...	Higher	2590, 0.491, North
AM236	SANTA BARBARA CITY H	735 ANACAPA ST	UST FINDER RELEASE	Higher	2590, 0.491, North
AN237	VARIANT PARCEL	932 DE LA VINA ST	UST FINDER RELEASE	Higher	2597, 0.492, NNW
AN238	VARIANT PARCEL	932 DE LA VINA ST	LUST, Cortese, CUPA Listings, HIST CORTESE	Higher	2597, 0.492, NNW
AH239	CITY OF SANTA BARBAR	914 CHAPALA STREET	CPS-SLIC	Higher	2599, 0.492, NNW
AI240	ANACAPA STREET, LLC	131 ANACAPA ST.	LUST, Cortese, HWTS, HAZNET	Lower	2602, 0.493, ENE
AI241	ANACAPA STREET, LLC	131 ANACAPA ST.	UST FINDER RELEASE	Lower	2602, 0.493, ENE
AO242	TIRE PRO'S	401 CARRILLO ST W	LUST, Cortese	Higher	2603, 0.493, NW
AO243	TIRE PRO'S	401 CARRILLO ST W	UST FINDER RELEASE	Higher	2613, 0.495, WNW
AK244	FORMER SANTA BARBARA	36 STATE ST	UST FINDER RELEASE	Lower	2619, 0.496, East
AK245	FORMER SANTA BARBARA	36 STATE ST	LUST, Cortese	Lower	2619, 0.496, East
AK246	SANTA BARBARA NISSAN	36 STATE ST	UST FINDER RELEASE	Lower	2619, 0.496, East
AK247	SANTA BARBARA NISSAN	36 STATE ST	LUST, SWEEPS UST, HIST UST, Cortese, HIST CORTESE	Lower	2619, 0.496, East
AP248	LOWELL THIELICKE TRA	227 GRAY AVE	RCRA-SQG, LUST, FINDS, ECHO, Cortese, CUPA...	Lower	2633, 0.499, ENE
AP249	THIELICKE TRANSMISSI	227 GRAY AVE	UST FINDER RELEASE	Lower	2633, 0.499, ENE
AQ250	SAFETY-KLEEN CORP (7	214 EAST MONTECITO S	ENVIROSTOR, HWP	Lower	3091, 0.585, ENE
AQ251	SAFETY- KLEEN CORP 7	214 MONTECITO DR	SEMS-ARCHIVE, CORRACTS, RCRA-TSDF, RCRA-SQG,...	Lower	3091, 0.585, ENE
252	NAVY MAINT DEPOT & N		ENVIROSTOR	Higher	3102, 0.587, South
AR253	EDISON/SANTA BARBARA	136 E DE LA GUERRA S	EDR MGP	Higher	3112, 0.589, North
AR254	EDISON/SANTA BARBARA	136 E DE LA GUERRA S	ENVIROSTOR, VCP, DEED	Higher	3112, 0.589, North
AS255	BOMB STORAGE AREA		FUDS	Lower	3341, 0.633, ENE
AS256	BOMB STORAGE AREA		ENVIROSTOR	Lower	3342, 0.633, ENE
AT257	SANTA BARBARA COMMUN	720 A-B SANTA BARBAR	ENVIROSTOR, SCH	Higher	3356, 0.636, NNE
AT258	SANTA BARBARA ACADEM	215 EAST ORTEGA STRE	ENVIROSTOR, SCH	Higher	3357, 0.636, NNE
AU259	SANTA BARBARA WATERF		FUDS	Lower	3361, 0.637, SSE
AU260	SANTA BARB		ENVIROSTOR	Lower	3368, 0.638, SSE
261	NAVY SECTION BASE		ENVIROSTOR	Lower	3511, 0.665, SSE
AU262	NAVY SECTION BASE		UXO	Lower	3570, 0.676, SSE
AU263	NAVY SECTION BASE		FUDS	Lower	3570, 0.676, SSE
264	ALLIED ARTS	132 GARDEN STREET, S	ENVIROSTOR, EMI	Lower	3665, 0.694, ENE
AV265	PACIFIC SCIENTIFIC C	402 E. GUTIERREZ STR	ENVIROSTOR, VCP, CIWQS	Lower	4084, 0.773, NE
AV266	EL PUENTE COMMUNITY	430 EAST GUTIERREZ S	ENVIROSTOR, SCH	Lower	4134, 0.783, NE
AV267	GYREX CORPORATION	436 E GUTIERREZ ST	ENVIROSTOR, SWEEPS UST, CUPA Listings	Lower	4145, 0.785, NE
AW268	WMSB SOLUTIONS LLC	1126 SANTA BARBARA S	CPS-SLIC, HWTS, Notify 65	Higher	4490, 0.850, North
269	MTD	550 E. COTA	Notify 65	Higher	4601, 0.871, NNE
AW270	FORMER U-NEAT CLEANE	212 EAST ANAPAMU STR	Notify 65, CERS	Higher	4641, 0.879, North
AW271	FORMER U-NEAT CLEANE	212 EAST ANAPAMU ST	CPS-SLIC, Notify 65	Higher	4641, 0.879, North
272	OFFERMAN	535 EAST MONTECITO	ENVIROSTOR, ENF	Lower	4738, 0.897, NE
273	CLAVERIA TRUST PROPE	510-520 NORTH SALSIP	ENVIROSTOR	Higher	4886, 0.925, NE

Docusign Envelope ID: 3773F87A-0B89-4932-BA2C-CA8383B3EEAD

MAPPED SITES SUMMARY

Target Property Address:
315 WEST HALEY STREET
SANTA BARBARA, CA 93101

Click on Map ID to see full detail.

MAP ID	SITE NAME	ADDRESS	DATABASE ACRONYMS	RELATIVE ELEVATION	DIST (ft. & mi.) DIRECTION
AX274	SOUTHERN CALIFORNIA	630 E. MONTECITO STR	CA BOND EXP. PLAN	Lower	5232, 0.991, NE
AX275	SO CAL GAS/SANTA BAR	630 E MONTECITO STRE	EDR MGP	Lower	5232, 0.991, NE
AX276	SOUTHERN CALIFORNIA	630 MONTECITO ST E	RESPONSE, ENVIROSTOR, LUST, CPS-SLIC, HIST...	Lower	5232, 0.991, NE

Docusign Envelope ID: 3773F87A-0B89-4932-BA2C-CA8383B3EEAD

EXECUTIVE SUMMARY

TARGET PROPERTY SEARCH RESULTS

The target property was identified in the following records. For more information on this property see page 9 of the attached EDR Radius Map report:

Site	Database(s)	EPA ID
ROXANNE MCGREGOR 315 W HALEY ST SUITE SANTA BARBARA, CA 93101	HWTS	N/A
PATHPOINT 315 W. HALEY ST. SANTA BARBARA, CA 93101	FINDS Registry ID:: 110071225536 Registry ID:: 110071417619 ECHO Registry ID: 110071225536	N/A
ROXANNE MCGREGOR 315 W HALEY ST SUITE SANTA BARBARA, CA 93101	RCRA NonGen / NLR EPA ID:: CAC003162937	CAC003162937
PATHPOINT 315 W. HALEY ST. SANTA BARBARA, CA 93101	ECHO Registry ID: 110071417619	N/A
PATHPOINT 315 W. HALEY ST. SANTA BARBARA, CA 93101	RCRA NonGen / NLR EPA ID:: CAC003229702	CAC003229702

DATABASES WITH NO MAPPED SITES

No mapped sites were found in EDR's search of available ("reasonably ascertainable ") government records either on the target property or within the search radius around the target property for the following databases:

STANDARD ENVIRONMENTAL RECORDS

Lists of Federal NPL (Superfund) sites

NPL ---------- National Priority List
Proposed NPL ---------- Proposed National Priority List Sites
NPL LIENS ---------- Federal Superfund Liens

Lists of Federal Delisted NPL sites

Delisted NPL ---------- National Priority List Deletions

Docusign Envelope ID: 3773F87A-0B89-4932-BA2C-CA8383B3EEAD

EXECUTIVE SUMMARY

Lists of Federal sites subject to CERCLA removals and CERCLA orders

FEDERAL FACILITY..... Federal Facility Site Information listing

Lists of Federal CERCLA sites with NFRAP

SEMS-ARCHIVE..... Superfund Enterprise Management System Archive

Lists of Federal RCRA TSD facilities

RCRA-TSDF..... RCRA - Treatment, Storage and Disposal

Lists of Federal RCRA generators

RCRA-VSQG..... RCRA - Very Small Quantity Generators (Formerly Conditionally Exempt Small Quantity Generators)

Federal institutional controls / engineering controls registries

LUCIS..... Land Use Control Information System
US ENG CONTROLS..... Engineering Controls Sites List
US INST CONTROLS..... Institutional Controls Sites List

Federal ERNS list

ERNS..... Emergency Response Notification System

Lists of state and tribal landfills and solid waste disposal facilities

SWF/LF..... Solid Waste Information System

Lists of state and tribal leaking storage tanks

INDIAN LUST..... Leaking Underground Storage Tanks on Indian Land

Lists of state and tribal registered storage tanks

FEMA UST..... Underground Storage Tank Listing
AST..... Aboveground Petroleum Storage Tank Facilities
INDIAN UST..... Underground Storage Tanks on Indian Land

Lists of state and tribal voluntary cleanup sites

INDIAN VCP..... Voluntary Cleanup Priority Listing

Lists of state and tribal brownfield sites

BROWNFIELDS..... Considered Brownfieds Sites Listing

ADDITIONAL ENVIRONMENTAL RECORDS

Local Lists of Landfill / Solid Waste Disposal Sites

WMUDS/SWAT..... Waste Management Unit Database

Docusign Envelope ID: 3773F87A-0B89-4932-BA2C-CA8383B3EEAD

SWRCY Recycler Database
HAULERS Registered Waste Tire Haulers Listing
INDIAN ODI Report on the Status of Open Dumps on Indian Lands
ODI Open Dump Inventory
DEBRIS REGION 9 Torres Martinez Reservation Illegal Dump Site Locations
IHS OPEN DUMPS Open Dumps on Indian Land

Local Lists of Hazardous waste / Contaminated Sites

US HIST CDL Delisted National Clandestine Laboratory Register
SCH School Property Evaluation Program
CDL Clandestine Drug Labs
Toxic Pits Toxic Pits Cleanup Act Sites
US CDL National Clandestine Laboratory Register

Local Land Records

LIENS Environmental Liens Listing
LIENS 2 CERCLA Lien Information

Records of Emergency Release Reports

HMIRS Hazardous Materials Information Reporting System
CHMIRS California Hazardous Material Incident Report System
LDS Land Disposal Sites Listing
MCS Military Cleanup Sites Listing
SPILLS 90 SPILLS 90 data from FirstSearch

Other Ascertainable Records

DOD Department of Defense Sites
SCRD DRYCLEANERS State Coalition for Remediation of Drycleaners Listing
US FIN ASSUR Financial Assurance Information
EPA WATCH LIST EPA WATCH LIST
2020 COR ACTION 2020 Corrective Action Program List
TSCA Toxic Substances Control Act
TRIS Toxic Chemical Release Inventory System
SSTS Section 7 Tracking Systems
ROD Records Of Decision
RMP Risk Management Plans
RAATS RCRA Administrative Action Tracking System
PRP Potentially Responsible Parties
PADS PCB Activity Database System
ICIS Integrated Compliance Information System
FTTS FIFRA/ TSCA Tracking System - FIFRA (Federal Insecticide, Fungicide, & Rodenticide Act)/TSCA (Toxic Substances Control Act)
MLTS Material Licensing Tracking System
COAL ASH DOE Steam-Electric Plant Operation Data
COAL ASH EPA Coal Combustion Residues Surface Impoundments List
PCB TRANSFORMER PCB Transformer Registration Database
RADINFO Radiation Information Database
HIST FTTS FIFRA/TSCA Tracking System Administrative Case Listing
DOT OPS Incident and Accident Data
CONSENT Superfund (CERCLA) Consent Decrees
INDIAN RESERV Indian Reservations

Docusign Envelope ID: 3773F87A-0B89-4932-BA2C-CA8383B3EEAD

FUSRAP ---- Formerly Utilized Sites Remedial Action Program
UMTRA ---- Uranium Mill Tailings Sites
LEAD SMELTERS ---- Lead Smelter Sites
US AIRS ---- Aerometric Information Retrieval System Facility Subsystem
US MINES ---- Mines Master Index File
ABANDONED MINES ---- Abandoned Mines
DOCKET HWC ---- Hazardous Waste Compliance Docket Listing
FUELS PROGRAM ---- EPA Fuels Program Registered Listing
PFAS NPL ---- Superfund Sites with PFAS Detections Information
PFAS FEDERAL SITES ---- Federal Sites PFAS Information
PFAS TSCA ---- PFAS Manufacture and Imports Information
PFAS TRIS ---- List of PFAS Added to the TRI
PFAS RCRA MANIFEST ---- PFAS Transfers Identified In the RCRA Database Listing
PFAS ATSDR ---- PFAS Contamination Site Location Listing
PFAS WQP ---- Ambient Environmental Sampling for PFAS
PFAS NPDES ---- Clean Water Act Discharge Monitoring Information
PFAS PROJECT ---- NORTHEASTERN UNIVERSITY PFAS PROJECT
PFAS ECHO FIRE TRAIN ---- Facilities in Industries that May Be Handling PFAS Listing
PFAS PT 139 AIRPORT ---- All Certified Part 139 Airports PFAS Information Listing
BIOSOLIDS ---- ICIS-NPDES Biosolids Facility Data
AQUEOUS FOAM ---- Former Fire Training Facility Assessments Listing
EMI ---- Emissions Inventory Data
ENF ---- Enforcement Action Listing
Financial Assurance ---- Financial Assurance Information Listing
ICE ---- Inspection, Compliance and Enforcement
HWT ---- Registered Hazardous Waste Transporter Database
HAZNET ---- Facility and Manifest Data
MINES ---- Mines Site Location Listing
MWMP ---- Medical Waste Management Program Listing
NPDES ---- NPDES Permits Listing
PEST LIC ---- Pesticide Regulation Licenses Listing
PROC ---- Certified Processors Database
HAZMAT ---- Hazardous Material Facilities
UIC ---- UIC Listing
UIC GEO ---- UIC GEO (GEOTRACKER)
WASTEWATER PITS ---- Oil Wastewater Pits Listing
WDS ---- Waste Discharge System
WIP ---- Well Investigation Program Case List
MILITARY PRIV SITES ---- MILITARY PRIV SITES (GEOTRACKER)
PROJECT ---- PROJECT (GEOTRACKER)
WDR ---- Waste Discharge Requirements Listing
CIWQS ---- California Integrated Water Quality System
CERS ---- CERS
NON-CASE INFO ---- NON-CASE INFO (GEOTRACKER)
OTHER OIL GAS ---- OTHER OIL & GAS (GEOTRACKER)
PROD WATER PONDS ---- PROD WATER PONDS (GEOTRACKER)
SAMPLING POINT ---- SAMPLING POINT (GEOTRACKER)
WELL STIM PROJ ---- Well Stimulation Project (GEOTRACKER)

EDR RECOVERED GOVERNMENT ARCHIVES

Exclusive Recovered Govt. Archives

RGA LF ---- Recovered Government Archive Solid Waste Facilities List

Docusign Envelope ID: 3773F87A-0B89-4932-BA2C-CA8383B3EEAD

EXECUTIVE SUMMARY

RGA LUST ---------- Recovered Government Archive Leaking Underground Storage Tank

SURROUNDING SITES: SEARCH RESULTS

Surrounding sites were identified in the following databases.

Elevations have been determined from the USGS Digital Elevation Model and should be evaluated on a relative (not an absolute) basis. Relative elevation information between sites of close proximity should be field verified. Sites with an elevation equal to or higher than the target property have been differentiated below from sites with an elevation lower than the target property.
Page numbers and map identification numbers refer to the EDR Radius Map report where detailed data on individual sites can be reviewed.

Sites listed in ***bold italics*** are in multiple databases.

Unmappable (orphan) sites are not considered in the foregoing analysis.

STANDARD ENVIRONMENTAL RECORDS

Lists of Federal sites subject to CERCLA removals and CERCLA orders

SEMS: SEMS (Superfund Enterprise Management System) tracks hazardous waste sites, potentially hazardous waste sites, and remedial activities performed in support of EPA's Superfund Program across the United States. The list was formerly know as CERCLIS, renamed to SEMS by the EPA in 2015. The list contains data on potentially hazardous waste sites that have been reported to the USEPA by states, municipalities, private companies and private persons, pursuant to Section 103 of the Comprehensive Environmental Response, Compensation, and Liability Act (CERCLA). This dataset also contains sites which are either proposed to or on the National Priorities List (NPL) and the sites which are in the screening and assessment phase for possible inclusion on the NPL.

A review of the SEMS list, as provided by EDR, and dated 04/22/2024 has revealed that there is 1 SEMS site within approximately 0.5 miles of the target property.

Equal/Higher Elevation	Address	Direction / Distance	Map ID	Page
GOLDBERG GOSS JEWETT Site ID: 0909344 EPA Id: CAN000909344	220 GUTIERREZ STREET	SSE 1/8 - 1/4 (0.221 mi.)	85	327

Lists of Federal RCRA facilities undergoing Corrective Action

CORRACTS: CORRACTS is a list of handlers with RCRA Corrective Action Activity. This report shows which nationally-defined corrective action core events have occurred for every handler that has had corrective action activity.

A review of the CORRACTS list, as provided by EDR, and dated 06/03/2024 has revealed that there is 1 CORRACTS site within approximately 1 mile of the target property.

Lower Elevation	Address	Direction / Distance	Map ID	Page
SAFETY- KLEEN CORP 7 EPA ID:: CAT000613984	***214 MONTECITO DR***	***ENE 1/2 - 1 (0.585 mi.)***	***AQ251***	***904***

Docusign Envelope ID: 3773F87A-0B89-4932-BA2C-CA8383B3EEAD

EXECUTIVE SUMMARY

Lists of Federal RCRA generators

RCRA-LQG: RCRAInfo is EPA's comprehensive information system, providing access to data supporting the Resource Conservation and Recovery Act (RCRA) of 1976 and the Hazardous and Solid Waste Amendments (HSWA) of 1984. The database includes selective information on sites which generate, transport, store, treat and/or dispose of hazardous waste as defined by the Resource Conservation and Recovery Act (RCRA). Large quantity generators (LQGs) generate over 1,000 kilograms (kg) of hazardous waste, or over 1 kg of acutely hazardous waste per month.

A review of the RCRA-LQG list, as provided by EDR, and dated 06/03/2024 has revealed that there is 1 RCRA-LQG site within approximately 0.25 miles of the target property.

Lower Elevation	Address	Direction / Distance	Map ID	Page
ST PAUL CLEANERS & L EPA ID:: CAD981636475	***407 BATH ST***	***ESE 0 - 1/8 (0.028 mi.)***	***A8***	***17***

RCRA-SQG: RCRAInfo is EPA's comprehensive information system, providing access to data supporting the Resource Conservation and Recovery Act (RCRA) of 1976 and the Hazardous and Solid Waste Amendments (HSWA) of 1984. The database includes selective information on sites which generate, transport, store, treat and/or dispose of hazardous waste as defined by the Resource Conservation and Recovery Act (RCRA). Small quantity generators (SQGs) generate between 100 kg and 1,000 kg of hazardous waste per month.

A review of the RCRA-SQG list, as provided by EDR, and dated 06/03/2024 has revealed that there are 7 RCRA-SQG sites within approximately 0.25 miles of the target property.

Equal/Higher Elevation	Address	Direction / Distance	Map ID	Page
CHEVRON STATION 9179 EPA ID:: CA0000149252	401 W MONTECITO	SSE 1/8 - 1/4 (0.177 mi.)	F50	205
LANG MOTORS EPA ID:: CAD982434045	***601 CHAPALA ST***	***N 1/8 - 1/4 (0.247 mi.)***	***J106***	***399***

Lower Elevation	Address	Direction / Distance	Map ID	Page
FORMER GOLDBERG GOSS EPA ID:: CAR000265017	220 WEST GUTIERREZ S	ENE 0 - 1/8 (0.085 mi.)	C18	63
SUN PRINTING INC EPA ID:: CAR000008144	***201 W MONTECITO ST***	***E 1/8 - 1/4 (0.207 mi.)***	***71***	***264***
GREGG MOTORS LTD EPA ID:: CAD981980105	***315 CHAPALA***	***ENE 1/8 - 1/4 (0.217 mi.)***	***L74***	***271***
VAN WYK'S VW, INC BO EPA ID:: CAD981171283	***433 CHAPALA ST***	***NE 1/8 - 1/4 (0.217 mi.)***	***K80***	***313***
PUEBLO PAINT & DECOR EPA ID:: CAD982462699	***325 CHAPALA STREET***	***ENE 1/8 - 1/4 (0.232 mi.)***	***L91***	***342***

Docusign Envelope ID: 3773F87A-0B89-4932-BA2C-CA8383B3EEAD

EXECUTIVE SUMMARY

Lists of state- and tribal (Superfund) equivalent sites

RESPONSE: Identifies confirmed release sites where DTSC is involved in remediation, either in a lead or oversight capacity. These confirmed release sites are generally high-priority and high potential risk.

A review of the RESPONSE list, as provided by EDR, has revealed that there is 1 RESPONSE site within approximately 1 mile of the target property.

Lower Elevation	Address	Direction / Distance	Map ID	Page
SOUTHERN CALIFORNIA	***630 MONTECITO ST E***	***NE 1/2 - 1 (0.991 mi.)***	***AX276***	***964***
Database: RESPONSE, Date of Government Version: 04/22/2024 Status: Certified / Operation & Maintenance Facility Id: 42490036				

Lists of state- and tribal hazardous waste facilities

ENVIROSTOR: The Department of Toxic Substances Control's (DTSC's) Site Mitigation and Brownfields Reuse Program's (SMBRP's) EnviroStor database identifes sites that have known contamination or sites for which there may be reasons to investigate further. The database includes the following site types: Federal Superfund sites (National Priorities List (NPL)); State Response, including Military Facilities and State Superfund; Voluntary Cleanup; and School sites. EnviroStor provides similar information to the information that was available in CalSites, and provides additional site information, including, but not limited to, identification of formerly-contaminated properties that have been released for reuse, properties where environmental deed restrictions have been recorded to prevent inappropriate land uses, and risk characterization information that is used to assess potential impacts to public health and the environment at contaminated sites.

A review of the ENVIROSTOR list, as provided by EDR, and dated 04/22/2024 has revealed that there are 19 ENVIROSTOR sites within approximately 1 mile of the target property.

Equal/Higher Elevation	Address	Direction / Distance	Map ID	Page
MUSGROVE TRUST PROPE	***915 DE LA VINA***	***NNW 1/4 - 1/2 (0.455 mi.)***	***AG220***	***793***
Facility Id: 60001762 Status: Inactive - Needs Evaluation				
NAVY MAINT DEPOT & N		S 1/2 - 1 (0.587 mi.)	252	914
Facility Id: 80000666 Status: Inactive - Needs Evaluation				
EDISON/SANTA BARBARA	***136 E DE LA GUERRA S***	***N 1/2 - 1 (0.589 mi.)***	***AR254***	***915***
Facility Id: 42490037 Status: Certified O&M - Land Use Restrictions Only				
SANTA BARBARA COMMUN	***720 A-B SANTA BARBAR***	***NNE 1/2 - 1 (0.636 mi.)***	***AT257***	***929***
Facility Id: 42490038 Status: No Further Action				
SANTA BARBARA ACADEM	***215 EAST ORTEGA STRE***	***NNE 1/2 - 1 (0.636 mi.)***	***AT258***	***933***
Facility Id: 42820003 Status: Inactive - Needs Evaluation				
CLAVERIA TRUST PROPE	510-520 NORTH SALSIP	NE 1/2 - 1 (0.925 mi.)	273	962
Facility Id: 60001627 Status: No Further Action				

Lower Elevation	Address	Direction / Distance	Map ID	Page
GOLDBERG/GOSS-JEWETT	***220 WEST GUTIERREZ***	***ENE 0 - 1/8 (0.085 mi.)***	***C19***	***66***

Docusign Envelope ID: 3773F87A-0B89-4932-BA2C-CA8383B3EEAD

Facility Id: 60001561 Status: Active				
CALTRANS I-101 Facility Id: 42160008 Status: Refer: RWQCB	236 STATE STREET	ENE 1/4 - 1/2 (0.375 mi.)	Z163	607
SOUTHERN PACIFIC RAI Facility Id: 42400005 Status: Refer: RWQCB	209 STATE STREET	ENE 1/4 - 1/2 (0.382 mi.)	Z167	625
SAFETY-KLEEN CORP (7 Facility Id: 80001790 Status: Inactive - Needs Evaluation	***214 EAST MONTECITO S***	***ENE 1/2 - 1 (0.585 mi.)***	***AQ250***	***900***
BOMB STORAGE AREA Facility Id: 80000097 Status: Inactive - Needs Evaluation		ENE 1/2 - 1 (0.633 mi.)	AS256	928
SANTA BARB Facility Id: 80000737 Status: Inactive - Needs Evaluation		SSE 1/2 - 1 (0.638 mi.)	AU260	936
NAVY SECTION BASE Facility Id: 80000096 Status: Inactive - Needs Evaluation		SSE 1/2 - 1 (0.665 mi.)	261	937
ALLIED ARTS Facility Id: 42490019 Status: Refer: Other Agency	***132 GARDEN STREET, S***	***ENE 1/2 - 1 (0.694 mi.)***	***264***	***939***
PACIFIC SCIENTIFIC C Facility Id: 60000499 Status: Refer: RWQCB	***402 E. GUTIERREZ STR***	***NE 1/2 - 1 (0.773 mi.)***	***AV265***	***942***
EL PUENTE COMMUNITY Facility Id: 60000702 Status: No Further Action	***430 EAST GUTIERREZ S***	***NE 1/2 - 1 (0.783 mi.)***	***AV266***	***948***
GYREX CORPORATION Facility Id: 42300001 Status: Refer: Other Agency	***436 E GUTIERREZ ST***	***NE 1/2 - 1 (0.785 mi.)***	***AV267***	***951***
OFFERMAN Facility Id: 42380003 Status: Refer: RWQCB	***535 EAST MONTECITO***	***NE 1/2 - 1 (0.897 mi.)***	***272***	***959***
SOUTHERN CALIFORNIA Facility Id: 42490036 Status: Certified / Operation & Maintenance	***630 MONTECITO ST E***	***NE 1/2 - 1 (0.991 mi.)***	***AX276***	***964***

Lists of state and tribal leaking storage tanks

LUST: Leaking Underground Storage Tank (LUST) Sites included in GeoTracker. GeoTracker is the Water Boards data management system for sites that impact, or have the potential to impact, water quality in California, with emphasis on groundwater.

A review of the LUST list, as provided by EDR, has revealed that there are 67 LUST sites within approximately 0.5 miles of the target property.

Docusign Envelope ID: 3773F87A-0B89-4932-BA2C-CA8383B3EEAD

EXECUTIVE SUMMARY

Equal/Higher Elevation	Address	Direction / Distance	Map ID	Page
SANTA BARBARA REFRIG	***302 COTA ST W***	***NNW 0 - 1/8 (0.110 mi.)***	***E22***	***90***
Database: LUST REG 3, Date of Government Version: 05/19/2003				
Database: LUST, Date of Government Version: 03/04/2024				
Status: Completed - Case Closed				
Global Id: T0608300241				
Global ID: T0608300241				
Status: Case Closed				
MOBIL OIL STATION 18	***311 CASTILLO ST***	***SSE 1/8 - 1/4 (0.146 mi.)***	***F36***	***143***
Database: LUST, Date of Government Version: 03/04/2024				
Status: Completed - Case Closed				
Global Id: T0608300644				
MOBIL OIL STATION 99	311 CASTILLO ST	SSE 1/8 - 1/4 (0.146 mi.)	F38	155
Database: LUST REG 3, Date of Government Version: 05/19/2003				
Global ID: T0608300644				
Status: Remedial action (cleanup) Underway				
CHEVRON #9-1799/EDUC	***401 MONTECITO ST W***	***SSE 1/8 - 1/4 (0.172 mi.)***	***F49***	***189***
Database: LUST REG 3, Date of Government Version: 05/19/2003				
Database: LUST, Date of Government Version: 03/04/2024				
Status: Completed - Case Closed				
Global Id: T0608300609				
Global ID: T0608300609				
Status: Remedial action (cleanup) Underway				
WALL ELECTRIC	***512 GUTIERREZ ST E***	***SSW 1/8 - 1/4 (0.186 mi.)***	***I66***	***253***
Database: LUST REG 3, Date of Government Version: 05/19/2003				
Database: LUST, Date of Government Version: 03/04/2024				
Status: Completed - Case Closed				
Global Id: T0608300237				
Global ID: T0608300237				
Status: Case Closed				
JARAMILLO PROPERTY	***517 GUTIERREZ ST E***	***SSW 1/8 - 1/4 (0.205 mi.)***	***I69***	***258***
Database: LUST REG 3, Date of Government Version: 05/19/2003				
Database: LUST, Date of Government Version: 03/04/2024				
Status: Completed - Case Closed				
Global Id: T0608300231				
Global ID: T0608300231				
Status: Case Closed				
COURTESY MOTORS	***527 CHAPALA ST***	***NNE 1/8 - 1/4 (0.231 mi.)***	***N90***	***330***
Database: LUST REG 3, Date of Government Version: 05/19/2003				
Database: LUST, Date of Government Version: 03/04/2024				
Status: Completed - Case Closed				
Global Id: T0608300610				
Global ID: T0608300610				
Status: Pollution Characterization				
HOFFMAN PROPERTY	***601 CHAPALA ST***	***N 1/8 - 1/4 (0.247 mi.)***	***J107***	***402***
Database: LUST, Date of Government Version: 03/04/2024				
Status: Completed - Case Closed				
Global Id: T0608310378				
TPG CHAPALA TANKS	***530 CHAPALA ST***	***NNE 1/4 - 1/2 (0.257 mi.)***	***N116***	***462***
Database: LUST, Date of Government Version: 03/04/2024				
Status: Completed - Case Closed				

Docusign Envelope ID: 3773F87A-0B89-4932-BA2C-CA8383B3EEAD

Global Id: T10000006339

CITO CORP ***520 MONTECITO ST E*** ***S 1/4 - 1/2 (0.271 mi.)*** ***P117*** ***472***
Database: LUST REG 3, Date of Government Version: 05/19/2003
Database: LUST, Date of Government Version: 03/04/2024
Status: Completed - Case Closed
Global Id: T0608300115
Global ID: T0608300115
Status: Remedial action (cleanup) Underway

S.B. MAZDA/VAN WYKS ***630 CHAPALA ST*** ***N 1/4 - 1/2 (0.301 mi.)*** ***T129*** ***499***
Database: LUST REG 3, Date of Government Version: 05/19/2003
Database: LUST, Date of Government Version: 03/04/2024
Status: Completed - Case Closed
Global Id: T0608300264
Global ID: T0608300264
Status: Case Closed

TONY'S BODY & FENDER ***18 COTA ST W*** ***NNE 1/4 - 1/2 (0.308 mi.)*** ***S131*** ***507***
Database: LUST REG 3, Date of Government Version: 05/19/2003
Database: LUST, Date of Government Version: 03/04/2024
Status: Completed - Case Closed
Global Id: T0608307642
Global Id: T0608375544
Global ID: T0608307642

TONY'S BODY AND FEND ***18 COTA ST W*** ***NNE 1/4 - 1/2 (0.308 mi.)*** ***S132*** ***514***
Database: LUST REG 3, Date of Government Version: 05/19/2003
Global ID: T0608300229
Status: Leak being confirmed

HAZARD ESTATE ***115/117 DE LA GUERRA*** ***NNW 1/4 - 1/2 (0.320 mi.)*** ***W137*** ***524***
Database: LUST, Date of Government Version: 03/04/2024
Status: Completed - Case Closed
Global Id: T0608348523

DEWEY PEST CONTROL ***7000 TELEGRAPH ROAD*** ***N 1/4 - 1/2 (0.384 mi.)*** ***AA170*** ***633***
Database: LUST REG 3, Date of Government Version: 05/19/2003
Global ID: T0608300057
Status: Case Closed

FRAZEE PAINT & WALLC 701 STATE ST N 1/4 - 1/2 (0.384 mi.) AA173 640
Database: LUST, Date of Government Version: 03/04/2024
Status: Completed - Case Closed
Global Id: T0608300057

AT&T DIESEL TANK ***819 CHAPALA ST*** ***NNW 1/4 - 1/2 (0.391 mi.)*** ***AC178*** ***650***
Database: LUST, Date of Government Version: 03/04/2024
Status: Completed - Case Closed
Global Id: T10000003591

GTE CALIFORNIA ***101 CANON PERDIDO W*** ***NNW 1/4 - 1/2 (0.408 mi.)*** ***AC182*** ***656***
Database: LUST REG 3, Date of Government Version: 05/19/2003
Database: LUST, Date of Government Version: 03/04/2024
Status: Completed - Case Closed
Global Id: T0608300646
Global ID: T0608300646
Status: Case Closed

THE OPPORTUNITY SHOP ***127 CANON PERDIDO W*** ***NNW 1/4 - 1/2 (0.409 mi.)*** ***AD183*** ***663***
Database: LUST REG 3, Date of Government Version: 05/19/2003
Database: LUST, Date of Government Version: 03/04/2024

Docusign Envelope ID: 3773F87A-0B89-4932-BA2C-CA8383B3EEAD

Status: Completed - Case Closed
Global Id: T0608300248
Global ID: T0608300248
Status: Case Closed

LYONS BUILDING ***27 E COTA ST*** ***NNE 1/4 - 1/2 (0.415 mi.)*** ***AE187*** ***674***
Database: LUST REG 3, Date of Government Version: 05/19/2003
Database: LUST, Date of Government Version: 03/04/2024
Status: Completed - Case Closed
Global Id: T0608300605
Global ID: T0608300605
Status: Preliminary site assessment underway

FORMER KELLY'S AUTO ***915 ST. VINCENT*** ***NW 1/4 - 1/2 (0.438 mi.)*** ***AG201*** ***729***
Database: LUST REG 3, Date of Government Version: 05/19/2003
Database: LUST, Date of Government Version: 03/04/2024
Status: Completed - Case Closed
Global Id: T0608367034
Global Id: T0608328235
Global ID: T0608328235

SANCHEZ PROPERTY ***526 ANACAPA ST*** ***NNE 1/4 - 1/2 (0.446 mi.)*** ***AE206*** ***742***
Database: LUST REG 3, Date of Government Version: 05/19/2003
Database: LUST, Date of Government Version: 03/04/2024
Status: Completed - Case Closed
Global Id: T0608340674
Global ID: T0608340674
Status: Preliminary site assessment workplan submitted

CANON PERDIDO CAR WA ***112 W CANON PERDIDO*** ***NNW 1/4 - 1/2 (0.451 mi.)*** ***AH212*** ***761***
Database: LUST REG 3, Date of Government Version: 05/19/2003
Database: LUST, Date of Government Version: 03/04/2024
Status: Completed - Case Closed
Global Id: T0608300676
Global ID: T0608300676
Status: Remedial action (cleanup) Underway

POLYCARP 923 SAINT VINCENT NW 1/4 - 1/2 (0.452 mi.) AG215 777
Database: LUST REG 3, Date of Government Version: 05/19/2003
Global ID: T0608318950
Status: Post remedial action monitoring

POLYCARP ***923 ST. VINCENT ST*** ***NW 1/4 - 1/2 (0.452 mi.)*** ***AG216*** ***778***
Database: LUST, Date of Government Version: 03/04/2024
Status: Completed - Case Closed
Global Id: T0608318950

MELNI BUS COMPANY ***622 ANACAPA ST*** ***NNE 1/4 - 1/2 (0.477 mi.)*** ***AJ231*** ***829***
Database: LUST REG 3, Date of Government Version: 05/19/2003
Database: LUST, Date of Government Version: 03/04/2024
Status: Completed - Case Closed
Global Id: T0608300500
Global ID: T0608300500
Status: No Action

TOSCO - 76 SS #4081 ***303 W CARRILLO ST W*** ***NW 1/4 - 1/2 (0.477 mi.)*** ***AL232*** ***834***
Database: LUST, Date of Government Version: 03/04/2024
Status: Completed - Case Closed
Global Id: T0608300600

SANTA BARBARA CITY H ***735 ANACAPA ST*** ***N 1/4 - 1/2 (0.491 mi.)*** ***AM235*** ***844***
Database: LUST REG 3, Date of Government Version: 05/19/2003
Database: LUST, Date of Government Version: 03/04/2024

Docusign Envelope ID: 3773F87A-0B89-4932-BA2C-CA8383B3EEAD

Status: Completed - Case Closed
Global Id: T0608300146
Global ID: T0608300146
Status: Case Closed

VARIANT PARCEL ***932 DE LA VINA ST*** ***NNW 1/4 - 1/2 (0.492 mi.)*** ***AN238*** ***856***
Database: LUST REG 3, Date of Government Version: 05/19/2003
Database: LUST, Date of Government Version: 03/04/2024
Status: Completed - Case Closed
Global Id: T0608300151
Global ID: T0608300151
Status: Case Closed

TIRE PRO'S ***401 CARRILLO ST W*** ***NW 1/4 - 1/2 (0.493 mi.)*** ***AO242*** ***868***
Database: LUST REG 3, Date of Government Version: 05/19/2003
Database: LUST, Date of Government Version: 03/04/2024
Status: Completed - Case Closed
Global Id: T0608300736
Global ID: T0608300736
Status: Case Closed

Lower Elevation	Address	Direction / Distance	Map ID	Page

INTERNATIONAL IMPORT ***403 DE LA VINA ST A*** ***ENE 1/8 - 1/4 (0.125 mi.)*** ***C26*** ***96***
Database: LUST REG 3, Date of Government Version: 05/19/2003
Database: LUST, Date of Government Version: 03/04/2024
Status: Completed - Case Closed
Global Id: T0608300255
Global ID: T0608300255
Status: Case Closed

ARCO SERVICE STATION ***328 MONTECITO ST W*** ***SSE 1/8 - 1/4 (0.138 mi.)*** ***F31*** ***109***
Database: LUST REG 3, Date of Government Version: 05/19/2003
Database: LUST, Date of Government Version: 03/04/2024
Status: Completed - Case Closed
Global Id: T0608300699
Global ID: T0608300699
Status: Remedial action (cleanup) Underway

FORMER PHILLIPS STAT ***331 MONTECITO ST W*** ***SE 1/8 - 1/4 (0.162 mi.)*** ***F44*** ***170***
Database: LUST REG 3, Date of Government Version: 05/19/2003
Database: LUST, Date of Government Version: 03/04/2024
Status: Completed - Case Closed
Global Id: T0608300224
Global ID: T0608300224
Status: Remedial action (cleanup) Underway

UNION PACFIC RR/FIES ***240 MONTECITO ST W*** ***ESE 1/8 - 1/4 (0.167 mi.)*** ***G48*** ***179***
Database: LUST REG 3, Date of Government Version: 05/19/2003
Database: LUST, Date of Government Version: 03/04/2024
Status: Completed - Case Closed
Global Id: T0608300670
Global ID: T0608300670
Status: Leak being confirmed

FORMER AUTOMOTIVE SH ***315 CHAPALA ST*** ***ENE 1/8 - 1/4 (0.217 mi.)*** ***L73*** ***269***
Database: LUST REG 3, Date of Government Version: 05/19/2003
Global ID: T0608300497
Status: Case Closed

GREGG MOTORS LTD ***315 CHAPALA*** ***ENE 1/8 - 1/4 (0.217 mi.)*** ***L74*** ***271***
Database: LUST, Date of Government Version: 03/04/2024

Docusign Envelope ID: 3773F87A-0B89-4932-BA2C-CA8383B3EEAD

Status: Completed - Case Closed
Global Id: T0608300497

C & H CHEVROLET ***401 CHAPALA ST*** ***NE 1/8 - 1/4 (0.219 mi.)*** ***M82*** ***318***
Database: LUST, Date of Government Version: 03/04/2024
Status: Completed - Case Closed
Global Id: T0608341343

HUGHES PROPERTY 401 CHAPALA ST NE 1/8 - 1/4 (0.219 mi.) M83 323
Database: LUST REG 3, Date of Government Version: 05/19/2003
Global ID: T0608341343
Status: Leak being confirmed

FORMER FIRESTONE TIR ***506 CHAPALA STREET*** ***NNE 1/8 - 1/4 (0.243 mi.)*** ***K96*** ***353***
Database: LUST REG 3, Date of Government Version: 05/19/2003
Database: LUST, Date of Government Version: 03/04/2024
Status: Completed - Case Closed
Global Id: T0608300710
Global ID: T0608300710
Status: Case Closed

HIETE PROPERTY ***414 CHAPALA ST*** ***NE 1/8 - 1/4 (0.243 mi.)*** ***M98*** ***361***
Database: LUST REG 3, Date of Government Version: 05/19/2003
Database: LUST, Date of Government Version: 03/04/2024
Status: Completed - Case Closed
Global Id: T0608300253
Global ID: T0608300253
Status: Preliminary site assessment workplan submitted

VIRGINIA HOTEL LTD ***17 HALEY ST W*** ***NE 1/4 - 1/2 (0.278 mi.)*** ***Q121*** ***482***
Database: LUST REG 3, Date of Government Version: 05/19/2003
Database: LUST, Date of Government Version: 03/04/2024
Status: Completed - Case Closed
Global Id: T0608300667
Global ID: T0608300667
Status: Case Closed

ABLITT'S CLEANERS ***14 W GUTIERREZ ST*** ***NE 1/4 - 1/2 (0.280 mi.)*** ***R122*** ***487***
Database: LUST REG 3, Date of Government Version: 05/19/2003
Database: LUST, Date of Government Version: 03/04/2024
Status: Completed - Case Closed
Global Id: T0608300232
Global ID: T0608300232
Status: Case Closed

FORMER 7-UP BOTTLING ***203 CHAPALA ST*** ***E 1/4 - 1/2 (0.317 mi.)*** ***V135*** ***519***
Database: LUST REG 3, Date of Government Version: 05/19/2003
Database: LUST, Date of Government Version: 03/04/2024
Status: Completed - Case Closed
Global Id: T0608300101
Global ID: T0608300101
Status: Case Closed

SHELL, BUCZKOWSKI, L ***33 MONTECITO ST W*** ***ENE 1/4 - 1/2 (0.332 mi.)*** ***U138*** ***528***
Database: LUST REG 3, Date of Government Version: 05/19/2003
Database: LUST, Date of Government Version: 03/04/2024
Status: Completed - Case Closed
Global Id: T0608300179
Global ID: T0608300179
Status: Case Closed

PEP BOYS ***424 STATE ST*** ***NE 1/4 - 1/2 (0.338 mi.)*** ***Y143*** ***541***
Database: LUST REG 3, Date of Government Version: 05/19/2003
Database: LUST, Date of Government Version: 03/04/2024

Docusign Envelope ID: 3773F87A-0B89-4932-BA2C-CA8383B3EEAD

Status: Completed - Case Closed
Global Id: T0608300586
Global ID: T0608300586
Status: Case Closed

HALEY/STATE STREET S ***436 STATE ST*** ***NE 1/4 - 1/2 (0.338 mi.)*** ***Y146*** ***549***
Database: LUST, Date of Government Version: 03/04/2024
Status: Completed - Case Closed
Global Id: T0608336799

TOM WILLIAMS OLDSMOB ***410 STATE STREET*** ***NE 1/4 - 1/2 (0.338 mi.)*** ***Y147*** ***554***
Database: LUST REG 3, Date of Government Version: 05/19/2003
Database: LUST, Date of Government Version: 03/04/2024
Status: Completed - Case Closed
Global Id: T0608300161
Global ID: T0608300161
Status: Case Closed

WORK INC ***330 STATE ST*** ***ENE 1/4 - 1/2 (0.344 mi.)*** ***X151*** ***567***
Database: LUST REG 3, Date of Government Version: 05/19/2003
Database: LUST, Date of Government Version: 03/04/2024
Status: Completed - Case Closed
Global Id: T0608300239
Global ID: T0608300239
Status: Case Closed

ENTERPRISE FISH CO ***225 STATE ST*** ***ENE 1/4 - 1/2 (0.363 mi.)*** ***U153*** ***577***
Database: LUST REG 3, Date of Government Version: 05/19/2003
Database: LUST, Date of Government Version: 03/04/2024
Status: Completed - Case Closed
Global Id: T0608300050
Global ID: T0608300050
Status: Case Closed

ENTERPRISE FISH COMP ***225 STATE ST*** ***ENE 1/4 - 1/2 (0.363 mi.)*** ***U156*** ***585***
Database: LUST, Date of Government Version: 03/04/2024
Status: Completed - Case Closed
Global Id: T0608318381

REAGAN RANCH VISITOR ***217 STATE ST*** ***ENE 1/4 - 1/2 (0.369 mi.)*** ***Z157*** ***593***
Database: LUST, Date of Government Version: 03/04/2024
Status: Completed - Case Closed
Global Id: T0608336719

NEAL HOTEL ***217 STATE ST*** ***ENE 1/4 - 1/2 (0.369 mi.)*** ***Z160*** ***600***
Database: LUST REG 3, Date of Government Version: 05/19/2003
Database: LUST, Date of Government Version: 03/04/2024
Status: Completed - Case Closed
Global Id: T0608300666
Global ID: T0608300666
Status: Case Closed

FREEMAN & WOOD PROPE 236 STATE ST ENE 1/4 - 1/2 (0.375 mi.) Z165 609
Database: LUST, Date of Government Version: 03/04/2024
Status: Completed - Case Closed
Global Id: T10000004141

SOUTHERN PACIFIC RAI ***209 STATE ST*** ***ENE 1/4 - 1/2 (0.382 mi.)*** ***Z169*** ***627***
Database: LUST REG 3, Date of Government Version: 05/19/2003
Database: LUST, Date of Government Version: 03/04/2024
Status: Completed - Case Closed

Docusign Envelope ID: 3773F87A-0B89-4932-BA2C-CA8383B3EEAD

Global Id: T0608300038
Global ID: T0608300038
Status: Case Closed

ELLIS PROPERTY ***12 MONTECITO ST E*** ***ENE 1/4 - 1/2 (0.389 mi.)*** ***Z176*** ***642***
Database: LUST REG 3, Date of Government Version: 05/19/2003
Database: LUST, Date of Government Version: 03/04/2024
Status: Completed - Case Closed
Global Id: T0608300247
Global ID: T0608300247
Status: Case Closed

PARKING LOT ***217 HELENA AVE*** ***ENE 1/4 - 1/2 (0.410 mi.)*** ***Z184*** ***666***
Database: LUST, Date of Government Version: 03/04/2024
Status: Completed - Case Closed
Global Id: T10000000467

AVIS RENT-A-CAR ***34 MONTECITO ST E*** ***ENE 1/4 - 1/2 (0.416 mi.)*** ***AB188*** ***684***
Database: LUST REG 3, Date of Government Version: 05/19/2003
Database: LUST, Date of Government Version: 03/04/2024
Status: Completed - Case Closed
Global Id: T0608300048
Global ID: T0608300048
Status: Pollution Characterization

S.B. CITY MARINA #2 ***311 CABRILLO BLVD W*** ***SE 1/4 - 1/2 (0.419 mi.)*** ***AF191*** ***705***
Database: LUST REG 3, Date of Government Version: 05/19/2003
Database: LUST, Date of Government Version: 03/04/2024
Status: Completed - Case Closed
Global Id: T0608300120
Global ID: T0608300120
Status: Case Closed

S.B. CITY MARINA #4 ***307 CABRILLO BLVD W*** ***SE 1/4 - 1/2 (0.420 mi.)*** ***AF192*** ***709***
Database: LUST REG 3, Date of Government Version: 05/19/2003
Database: LUST, Date of Government Version: 03/04/2024
Status: Completed - Case Closed
Global Id: T0608300106
Global ID: T0608300106
Status: Case Closed

SANTA BARBARA CITY S ***101 STATE ST*** ***E 1/4 - 1/2 (0.453 mi.)*** ***AK218*** ***785***
Database: LUST REG 3, Date of Government Version: 05/19/2003
Database: LUST, Date of Government Version: 03/04/2024
Status: Completed - Case Closed
Global Id: T0608300218
Global ID: T0608300218
Status: Preliminary site assessment workplan submitted

CHESS MOTORS INC ***110 STATE ST*** ***E 1/4 - 1/2 (0.462 mi.)*** ***AK222*** ***796***
Database: LUST REG 3, Date of Government Version: 05/19/2003
Database: LUST, Date of Government Version: 03/04/2024
Status: Completed - Case Closed
Global Id: T0608300488
Global ID: T0608300488
Status: Leak being confirmed

CALIFORNIA HOTEL 35 STATE ST E 1/4 - 1/2 (0.476 mi.) AK228 816
Database: LUST, Date of Government Version: 03/04/2024
Status: Completed - Case Closed

Docusign Envelope ID: 3773F87A-0B89-4932-BA2C-CA8383B3EEAD

Global Id: T10000005934

CALIFORNIA HOTEL ***35 STATE ST*** ***E 1/4 - 1/2 (0.476 mi.)*** ***AK229*** ***819***
Database: LUST REG 3, Date of Government Version: 05/19/2003
Database: LUST, Date of Government Version: 03/04/2024
Status: Completed - Case Closed
Global Id: T0608300499
Global ID: T0608300499
Status: Pollution Characterization

ANACAPA STREET, LLC ***131 ANACAPA ST.*** ***ENE 1/4 - 1/2 (0.493 mi.)*** ***AI240*** ***862***
Database: LUST, Date of Government Version: 03/04/2024
Status: Completed - Case Closed
Global Id: T10000004636

FORMER SANTA BARBARA ***36 STATE ST*** ***E 1/4 - 1/2 (0.496 mi.)*** ***AK245*** ***874***
Database: LUST, Date of Government Version: 03/04/2024
Status: Completed - Case Closed
Global Id: T10000005935

SANTA BARBARA NISSAN ***36 STATE ST*** ***E 1/4 - 1/2 (0.496 mi.)*** ***AK247*** ***879***
Database: LUST REG 3, Date of Government Version: 05/19/2003
Database: LUST, Date of Government Version: 03/04/2024
Status: Completed - Case Closed
Global Id: T0608300107
Global ID: T0608300107
Status: Pollution Characterization

LOWELL THIELICKE TRA ***227 GRAY AVE*** ***ENE 1/4 - 1/2 (0.499 mi.)*** ***AP248*** ***890***
Database: LUST REG 3, Date of Government Version: 05/19/2003
Database: LUST, Date of Government Version: 03/04/2024
Status: Completed - Case Closed
Global Id: T0608300031
Global ID: T0608300031
Status: Case Closed

CPS-SLIC: Cleanup Program Sites (CPS; also known as Site Cleanups [SC] and formerly known as Spills, Leaks, Investigations, and Cleanups [SLIC] sites) included in GeoTracker. GeoTracker is the Water Boards data management system for sites that impact, or have the potential to impact, water quality in California, with emphasis on groundwater.

A review of the CPS-SLIC list, as provided by EDR, has revealed that there are 34 CPS-SLIC sites within approximately 0.5 miles of the target property.

Equal/Higher Elevation	Address	Direction / Distance	Map ID	Page
SLOAN/LAMBDA PROPERT	602 MONTECITO ST E	S 1/4 - 1/2 (0.293 mi.)	P125	495
Database: CPS-SLIC, Date of Government Version: 03/04/2024 Database: SLIC REG 3, Date of Government Version: 05/18/2006 Facility Status: Completed - Case Closed Facility Status: Case Closed Global Id: SL0608384065				
S.B. MAZDA/VAN WYKS	***630 CHAPALA ST***	***N 1/4 - 1/2 (0.301 mi.)***	***T129***	***499***
Database: CPS-SLIC, Date of Government Version: 03/04/2024 Facility Status: Open - Site Assessment Global Id: T10000011876				
PASEO CHAPALA	735 CHAPALA STREET	N 1/4 - 1/2 (0.342 mi.)	W149	565
Database: CPS-SLIC, Date of Government Version: 03/04/2024				

Docusign Envelope ID: 3773F87A-0B89-4932-BA2C-CA8383B3EEAD

Facility Status: Completed - Case Closed
Global Id: T10000006173

BENCH PROPERTY	***124 DE LA GUERRA STR***	***NNW 1/4 - 1/2 (0.353 mi.)***	***W152***	***575***

Database: CPS-SLIC, Date of Government Version: 03/04/2024
Facility Status: Completed - Case Closed
Global Id: T10000013315

PASEO NUEVO MALL	651 PASEO NUEVO	N 1/4 - 1/2 (0.397 mi.)	181	655

Database: CPS-SLIC, Date of Government Version: 03/04/2024
Database: SLIC REG 3, Date of Government Version: 05/18/2006
Facility Status: Completed - Case Closed
Facility Status: Case Closed
Global Id: SL0608378642

VERIZON CA INC	***101 W CANON PERDIDO***	***NNW 1/4 - 1/2 (0.434 mi.)***	***AC197***	***715***

Database: CPS-SLIC, Date of Government Version: 03/04/2024
Facility Status: Completed - Case Closed
Global Id: T10000005801

DALZELL PROPERTY	122 CANON PERDIDO ST	NNW 1/4 - 1/2 (0.446 mi.)	AD207	749

Database: CPS-SLIC, Date of Government Version: 03/04/2024
Facility Status: Completed - Case Closed
Global Id: T10000006163

FORMER BLACKSMITH /	***528 ANACAPA STREET***	***NNE 1/4 - 1/2 (0.449 mi.)***	***AE210***	***754***

Database: CPS-SLIC, Date of Government Version: 03/04/2024
Facility Status: Completed - Case Closed
Global Id: T10000006147

SANTA BARBARA CITY P	615 ANACAPA	NNE 1/4 - 1/2 (0.452 mi.)	AJ214	776

Database: CPS-SLIC, Date of Government Version: 03/04/2024
Database: SLIC REG 3, Date of Government Version: 05/18/2006
Facility Status: Completed - Case Closed
Facility Status: Post Remediation Action Monitoring
Global Id: SLT3S0421293

MUSGROVE TRUST PROPE	***915 DE LA VINA***	***NNW 1/4 - 1/2 (0.455 mi.)***	***AG220***	***793***

Database: CPS-SLIC, Date of Government Version: 03/04/2024
Facility Status: Completed - Case Closed
Global Id: T10000006038

COTA STREET LLC	110-116 COTA STREET	NNE 1/4 - 1/2 (0.473 mi.)	226	814

Database: CPS-SLIC, Date of Government Version: 03/04/2024
Facility Status: Open - Remediation
Global Id: T10000009113

MELNI BUS TERMINAL S	622 ANACAPA	NNE 1/4 - 1/2 (0.477 mi.)	AJ230	828

Database: CPS-SLIC, Date of Government Version: 03/04/2024
Facility Status: Completed - Case Closed
Global Id: T10000006145

FORMER IRON WORKS AN	634 ANACAPA	NNE 1/4 - 1/2 (0.480 mi.)	AJ234	843

Database: CPS-SLIC, Date of Government Version: 03/04/2024
Facility Status: Completed - Case Closed
Global Id: T10000010494

CITY OF SANTA BARBAR	914 CHAPALA STREET	NNW 1/4 - 1/2 (0.492 mi.)	AH239	861

Database: CPS-SLIC, Date of Government Version: 03/04/2024
Facility Status: Completed - Case Closed
Global Id: SLT3S1701331

Lower Elevation	Address	Direction / Distance	Map ID	Page
ST PAUL CLEANERS & L	***407 BATH ST***	***ESE 0 - 1/8 (0.028 mi.)***	***A8***	***17***

Database: CPS-SLIC, Date of Government Version: 03/04/2024

Docusign Envelope ID: 3773F87A-0B89-4932-BA2C-CA8383B3EEAD

Facility Status: Completed - Case Closed
Global Id: SLT3S1401321

ST. PAUL'S CLEANERS	407 BATH ST.	ESE 0 - 1/8 (0.028 mi.)	A9	42

Database: SLIC REG 3, Date of Government Version: 05/18/2006
Facility Status: Case Closed

GOLDBERG/GOSS-JEWETT	***220 GUTIERREZ***	***ENE 0 - 1/8 (0.083 mi.)***	***C15***	***52***

Database: CPS-SLIC, Date of Government Version: 03/04/2024
Database: SLIC REG 3, Date of Government Version: 05/18/2006
Facility Status: Open - Site Assessment
Facility Status: Pollution Characterization
Global Id: SLT3S0491297

COASTLINE PAINTING	213 GUTIERREZ STREET	E 0 - 1/8 (0.112 mi.)	D25	95

Database: CPS-SLIC, Date of Government Version: 03/04/2024
Facility Status: Completed - Case Closed
Global Id: T10000006193

LOWER MISSION CREEK	324 DE LA VINA STREE	ENE 1/8 - 1/4 (0.154 mi.)	H41	158

Database: CPS-SLIC, Date of Government Version: 03/04/2024
Facility Status: Open - Site Assessment
Global Id: T10000017100

CALTRANS PROPERTY	324 DE LA VINA	ENE 1/8 - 1/4 (0.154 mi.)	H42	159

Database: SLIC REG 3, Date of Government Version: 05/18/2006
Facility Status: Post Remediation Action Monitoring

FORMER FIRESTONE TIR	***506 CHAPALA STREET***	***NNE 1/8 - 1/4 (0.243 mi.)***	***K96***	***353***

Database: CPS-SLIC, Date of Government Version: 03/04/2024
Facility Status: Completed - Case Closed
Global Id: T10000006167
Global Id: T10000006165

FORMER HONDA MOTORCY	***408 CHAPALA STREET***	***NE 1/8 - 1/4 (0.245 mi.)***	***M102***	***389***

Database: CPS-SLIC, Date of Government Version: 03/04/2024
Facility Status: Completed - Case Closed
Global Id: T10000017038

BLACKSMITH SHOP	527-529 FIG STREET	NNE 1/4 - 1/2 (0.277 mi.)	N120	481

Database: CPS-SLIC, Date of Government Version: 03/04/2024
Facility Status: Completed - Case Closed
Global Id: T10000006182

ABLITT'S CLEANERS	***14 W GUTIERREZ ST***	***NE 1/4 - 1/2 (0.280 mi.)***	***R122***	***487***

Database: CPS-SLIC, Date of Government Version: 03/04/2024
Database: SLIC REG 3, Date of Government Version: 05/18/2006
Facility Status: Completed - Case Closed
Facility Status: Remedial Action Plan Underway/Ongoing
Global Id: SLT3S0641304

JOE'S PLATING	***429 STATE ST***	***NE 1/4 - 1/2 (0.313 mi.)***	***Q134***	***517***

Database: CPS-SLIC, Date of Government Version: 03/04/2024
Facility Status: Open - Site Assessment
Global Id: T10000012008

SANTA BARBARA CITY P	321-327 STATE ST	ENE 1/4 - 1/2 (0.337 mi.)	X140	535

Database: CPS-SLIC, Date of Government Version: 03/04/2024
Database: SLIC REG 3, Date of Government Version: 05/18/2006
Facility Status: Open - Verification Monitoring
Facility Status: Post Remediation Action Monitoring
Global Id: SLT3S2371349

YOUNG AND GILLIAM	***418 STATE ST***	***NE 1/4 - 1/2 (0.337 mi.)***	***Y142***	***538***

Database: CPS-SLIC, Date of Government Version: 03/04/2024

Docusign Envelope ID: 3773F87A-0B89-4932-BA2C-CA8383B3EEAD

Facility Status: Completed - Case Closed
Global Id: T10000009094

PEP BOYS	***424 STATE ST***	***NE 1/4 - 1/2 (0.338 mi.)***	***Y143***	***541***
Database: CPS-SLIC, Date of Government Version: 03/04/2024 Facility Status: Open - Site Assessment Global Id: T0608374992				
CITY OF SANTA BARBAR	19 HALEY ST E	NE 1/4 - 1/2 (0.380 mi.)	166	623
Database: CPS-SLIC, Date of Government Version: 03/04/2024 Database: SLIC REG 3, Date of Government Version: 05/18/2006 Facility Status: Completed - Case Closed Facility Status: Post Remediation Action Monitoring Global Id: SLT3S1691330				
FORMER IN & OUT PAIN	314 STATE ST	ENE 1/4 - 1/2 (0.393 mi.)	AB180	654
Database: CPS-SLIC, Date of Government Version: 03/04/2024 Facility Status: Open - Site Assessment Global Id: T10000001599				
TIDEWATER MARINE FAC	104 E. HALEY STREET	NE 1/4 - 1/2 (0.447 mi.)	209	753
Database: CPS-SLIC, Date of Government Version: 03/04/2024 Database: SLIC REG 3, Date of Government Version: 05/18/2006 Facility Status: Completed - Case Closed Facility Status: Case Closed Global Id: SL0608341270				
VACANT LOT	200 HELENA STREET	ENE 1/4 - 1/2 (0.452 mi.)	AI213	775
Database: CPS-SLIC, Date of Government Version: 03/04/2024 Facility Status: Open - Site Assessment Global Id: T10000014921				
COMMERCIAL PROPERTY	209 ANACAPA	ENE 1/4 - 1/2 (0.463 mi.)	AI224	810
Database: CPS-SLIC, Date of Government Version: 03/04/2024 Facility Status: Completed - Case Closed Global Id: T10000014837				
CASTAGNOLA TRUST	***205 ANACAPA ST***	***ENE 1/4 - 1/2 (0.472 mi.)***	***AI225***	***811***
Database: CPS-SLIC, Date of Government Version: 03/04/2024 Facility Status: Completed - Case Closed Global Id: T10000006146				

Lists of state and tribal registered storage tanks

UST: The Underground Storage Tank database contains registered USTs. USTs are regulated under Subtitle I of the Resource Conservation and Recovery Act (RCRA). The data come from the State Water Resources Control Board's Hazardous Substance Storage Container Database.

A review of the UST list, as provided by EDR, has revealed that there are 2 UST sites within approximately 0.25 miles of the target property.

Equal/Higher Elevation	Address	Direction / Distance	Map ID	Page
UP2 HOLDINGS, LLC 02	401 W MONTECITO ST	SSE 1/8 - 1/4 (0.177 mi.)	F54	215
Database: UST, Date of Government Version: 03/04/2024 Facility Id: FA0016237				
UNITED PACIFIC 0219	401 W MONTECITO ST	SSE 1/8 - 1/4 (0.177 mi.)	F58	226
Database: UST, Date of Government Version: 03/04/2024				

Docusign Envelope ID: 3773F87A-0B89-4932-BA2C-CA8383B3EEAD

EXECUTIVE SUMMARY

Facility Id: FA0012826
Facility Id: FA0016006

Lists of state and tribal voluntary cleanup sites

VCP: Contains low threat level properties with either confirmed or unconfirmed releases and the project proponents have request that DTSC oversee investigation and/or cleanup activities and have agreed to provide coverage for DTSC's costs.

A review of the VCP list, as provided by EDR, and dated 04/22/2024 has revealed that there is 1 VCP site within approximately 0.5 miles of the target property.

Lower Elevation	Address	Direction / Distance	Map ID	Page
GOLDBERG/GOSS-JEWETT	***220 WEST GUTIERREZ***	***ENE 0 - 1/8 (0.085 mi.)***	***C19***	***66***
Status: Active				
Facility Id: 60001561				

ADDITIONAL ENVIRONMENTAL RECORDS

Local Brownfield lists

US BROWNFIELDS: The EPA's listing of Brownfields properties from the Cleanups in My Community program, which provides information on Brownfields properties for which information is reported back to EPA, as well as areas served by Brownfields grant programs.

A review of the US BROWNFIELDS list, as provided by EDR, and dated 03/11/2024 has revealed that there is 1 US BROWNFIELDS site within approximately 0.5 miles of the target property.

Equal/Higher Elevation	Address	Direction / Distance	Map ID	Page
GOLETA OLD TOWN PROJ	***746 STATE ST***	***N 1/4 - 1/2 (0.447 mi.)***	***208***	***750***

Local Lists of Hazardous waste / Contaminated Sites

HIST Cal-Sites: Formerly known as ASPIS, this database contains both known and potential hazardous substance sites. The source is the California Department of Toxic Substance Control. No longer updated by the state agency. It has been replaced by ENVIROSTOR.

A review of the HIST Cal-Sites list, as provided by EDR, and dated 08/08/2005 has revealed that there is 1 HIST Cal-Sites site within approximately 1 mile of the target property.

Lower Elevation	Address	Direction / Distance	Map ID	Page
SOUTHERN CALIFORNIA	***630 MONTECITO ST E***	***NE 1/2 - 1 (0.991 mi.)***	***AX276***	***964***

Docusign Envelope ID: 3773F87A-0B89-4932-BA2C-CA8383B3EEAD

EXECUTIVE SUMMARY

CERS HAZ WASTE: List of sites in the California Environmental Protection Agency (CalEPA) Regulated Site Portal which fall under the Hazardous Chemical Management, Hazardous Waste Onsite Treatment, Household Hazardous Waste Collection, Hazardous Waste Generator, and RCRA LQ HW Generator programs.

A review of the CERS HAZ WASTE list, as provided by EDR, and dated 07/10/2024 has revealed that there are 5 CERS HAZ WASTE sites within approximately 0.25 miles of the target property.

Equal/Higher Elevation	Address	Direction / Distance	Map ID	Page
CHEVRON PRODUCTS COM	***401 W MONTECITO ST***	***SSE 1/8 - 1/4 (0.177 mi.)***	***F62***	***235***
SHERWIN-WILLIAMS #15	***617 CHAPALA ST***	***N 1/8 - 1/4 (0.250 mi.)***	***J111***	***409***
Lower Elevation	**Address**	**Direction / Distance**	**Map ID**	**Page**
ST PAUL CLEANERS & L	***407 BATH ST***	***ESE 0 - 1/8 (0.028 mi.)***	***A8***	***17***
INTERNATIONAL AUTOHA	403 DE LA VINA ST	ENE 1/8 - 1/4 (0.125 mi.)	C27	100
THE BERRY MAN INC	***205 W MONTECITO ST***	***ESE 1/8 - 1/4 (0.182 mi.)***	***G64***	***249***

Local Lists of Registered Storage Tanks

SWEEPS UST: Statewide Environmental Evaluation and Planning System. This underground storage tank listing was updated and maintained by a company contacted by the SWRCB in the early 1990's. The listing is no longer updated or maintained. The local agency is the contact for more information on a site on the SWEEPS list.

A review of the SWEEPS UST list, as provided by EDR, and dated 06/01/1994 has revealed that there are 4 SWEEPS UST sites within approximately 0.25 miles of the target property.

Equal/Higher Elevation	Address	Direction / Distance	Map ID	Page
CHEVRON - EDUCATED C	***401 W MONTECITO ST***	***SSE 1/8 - 1/4 (0.177 mi.)***	***F60***	***231***
Status: A				
Tank Status: A				
Comp Number: 1765				
Lower Elevation	**Address**	**Direction / Distance**	**Map ID**	**Page**
ARCO #1766	***328 W MONTECITO ST***	***SSE 1/8 - 1/4 (0.138 mi.)***	***F30***	***107***
Status: A				
Tank Status: A				
Comp Number: 1685				
HIETE PROPERTY	***414 CHAPALA ST***	***NE 1/8 - 1/4 (0.243 mi.)***	***M98***	***361***
Comp Number: 2645				
ALPHONSOS TRANSMISSI	***414 CHAPALA ST***	***NE 1/8 - 1/4 (0.243 mi.)***	***M99***	***378***
Comp Number: 1815				

HIST UST: Historical UST Registered Database.

A review of the HIST UST list, as provided by EDR, and dated 10/15/1990 has revealed that there are 9 HIST UST sites within approximately 0.25 miles of the target property.

Equal/Higher Elevation	Address	Direction / Distance	Map ID	Page
CHEVRON 91799	401 W MONTECITO	SSE 1/8 - 1/4 (0.177 mi.)	F52	208

Docusign Envelope ID: 3773F87A-0B89-4932-BA2C-CA8383B3EEAD

Facility Id: 00000057391				
91799 Facility Id: 00000062136	401 W MONTECITO	SSE 1/8 - 1/4 (0.177 mi.)	F56	223

Lower Elevation	Address	Direction / Distance	Map ID	Page
FREDRICK C HERBERT Facility Id: 00000026624	***328 W MONTECITO ST***	***SSE 1/8 - 1/4 (0.138 mi.)***	***F32***	***139***
SOFSPRA CAR WASH Facility Id: 00000000650	240 W MONTECITO ST	E 1/8 - 1/4 (0.143 mi.)	G35	142
GREGG MOTORS LTD Facility Id: 00000027545	***315 CHAPALA***	***ENE 1/8 - 1/4 (0.217 mi.)***	***L74***	***271***
C & H CHEVROLET Facility Id: 00000038570	***401 CHAPALA ST***	***NE 1/8 - 1/4 (0.219 mi.)***	***M82***	***318***
C AND H CHEVROLET	***401 CHAPALA STREET***	***NE 1/8 - 1/4 (0.219 mi.)***	***M84***	***324***
FIRESTONE STORES	506 CHAPOLA ST	NNE 1/8 - 1/4 (0.243 mi.)	K93	350
SANTA BARBARA HARLEY Facility Id: 00000002410	***506 CHAPALA ST***	***NNE 1/8 - 1/4 (0.243 mi.)***	***K94***	***351***

CERS TANKS: List of sites in the California Environmental Protection Agency (CalEPA) Regulated Site Portal which fall under the Aboveground Petroleum Storage and Underground Storage Tank regulatory programs.

A review of the CERS TANKS list, as provided by EDR, and dated 07/10/2024 has revealed that there is 1 CERS TANKS site within approximately 0.25 miles of the target property.

Equal/Higher Elevation	Address	Direction / Distance	Map ID	Page
CHEVRON PRODUCTS COM	***401 W MONTECITO ST***	***SSE 1/8 - 1/4 (0.177 mi.)***	***F62***	***235***

CA FID UST: The Facility Inventory Database contains active and inactive underground storage tank locations. The source is the State Water Resource Control Board.

A review of the CA FID UST list, as provided by EDR, and dated 10/31/1994 has revealed that there are 3 CA FID UST sites within approximately 0.25 miles of the target property.

Equal/Higher Elevation	Address	Direction / Distance	Map ID	Page
CHEVRON - EDUCATED C Facility Id: 42000133 Status: A	***401 W MONTECITO ST***	***SSE 1/8 - 1/4 (0.177 mi.)***	***F60***	***231***

Lower Elevation	Address	Direction / Distance	Map ID	Page
ARCO #1766 Facility Id: 42000092 Status: A	***328 W MONTECITO ST***	***SSE 1/8 - 1/4 (0.138 mi.)***	***F30***	***107***
ALPHONSOS TRANSMISSI Facility Id: 42000567 Status: A	***414 CHAPALA ST***	***NE 1/8 - 1/4 (0.243 mi.)***	***M99***	***378***

Docusign Envelope ID: 3773F87A-0B89-4932-BA2C-CA8383B3EEAD

EXECUTIVE SUMMARY

Local Land Records

DEED: The use of recorded land use restrictions is one of the methods the DTSC uses to protect the public from unsafe exposures to hazardous substances and wastes .

A review of the DEED list, as provided by EDR, and dated 02/26/2024 has revealed that there are 5 DEED sites within approximately 0.5 miles of the target property.

Equal/Higher Elevation	Address	Direction / Distance	Map ID	Page
HAZARD ESTATE Status: COMPLETED - CASE CLOSED Envirostor ID: T0608348523	***115/117 DE LA GUERRA***	***NNW 1/4 - 1/2 (0.320 mi.)***	***W137***	***524***
VERIZON CA INC Status: COMPLETED - CASE CLOSED Envirostor ID: T10000005801	***101 W CANON PERDIDO***	***NNW 1/4 - 1/2 (0.434 mi.)***	***AC197***	***715***

Lower Elevation	Address	Direction / Distance	Map ID	Page
FORMER HONDA MOTORCY Status: COMPLETED - CASE CLOSED Envirostor ID: T10000017038	***408 CHAPALA STREET***	***NE 1/8 - 1/4 (0.245 mi.)***	***M102***	***389***
GREG YOUNG Status: COMPLETED - CASE CLOSED Envirostor ID: T10000009094	***418 STATE ST***	***NE 1/4 - 1/2 (0.337 mi.)***	***Y141***	***536***
PEP BOYS Status: OPEN - SITE ASSESSMENT Envirostor ID: T0608374992	***424 STATE ST***	***NE 1/4 - 1/2 (0.338 mi.)***	***Y143***	***541***

Other Ascertainable Records

RCRA NonGen / NLR: RCRAInfo is EPA's comprehensive information system, providing access to data supporting the Resource Conservation and Recovery Act (RCRA) of 1976 and the Hazardous and Solid Waste Amendments (HSWA) of 1984. The database includes selective information on sites which generate, transport, store, treat and/or dispose of hazardous waste as defined by the Resource Conservation and Recovery Act (RCRA). Non-Generators do not presently generate hazardous waste.

A review of the RCRA NonGen / NLR list, as provided by EDR, and dated 06/03/2024 has revealed that there are 21 RCRA NonGen / NLR sites within approximately 0.25 miles of the target property.

Equal/Higher Elevation	Address	Direction / Distance	Map ID	Page
ALTA ORTHOPAEDIC MED EPA ID:: CAL000308548	511 BATH ST	NNW 0 - 1/8 (0.051 mi.)	B13	49
UNITED PACIFIC 0219 EPA ID:: CAL000460132	***401 W. MONTECITO ST***	***SSE 1/8 - 1/4 (0.177 mi.)***	***F53***	***209***
APRO LLC DBA UNITED EPA ID:: CAL000439142	***401 W MONTECITO ST***	***SSE 1/8 - 1/4 (0.177 mi.)***	***F55***	***217***
CF UNITED CVX HOLDIN EPA ID:: CAL000453546	401 W MONTECITO ST	SSE 1/8 - 1/4 (0.177 mi.)	F57	224
MACLAND INVESTMENTS	401 W MONTECITO ST	SSE 1/8 - 1/4 (0.177 mi.)	F61	233

Docusign Envelope ID: 3773F87A-0B89-4932-BA2C-CA8383B3EEAD

EPA ID:: CAL000370846				
JAMES AND KATHLEEN S EPA ID:: CAC003248716	124 W. COTA ST.	N 1/8 - 1/4 (0.206 mi.)	J70	262
GRETI U CROFT LIVING EPA ID:: CAC003212777	***610 BRADBURY AVE.***	***N 1/8 - 1/4 (0.235 mi.)***	***J92***	***347***
JACKBILT SB INC. EPA ID:: CAC003129453	127 W. ORTEGA STREET	NNW 1/8 - 1/4 (0.245 mi.)	O104	395
JACKBILT SB INC. EPA ID:: CAC003087911	127 W ORTEGA ST	NNW 1/8 - 1/4 (0.245 mi.)	O105	397
SHERWIN-WILLIAMS EPA ID:: CAL000396227	***617 CHAPALA STREET***	***N 1/8 - 1/4 (0.250 mi.)***	***J112***	***448***

Lower Elevation	Address	Direction / Distance	Map ID	Page
WESTPAC SHELTER CORP EPA ID:: CAC003046463	***501-511 BATH STREET***	***N 0 - 1/8 (0.028 mi.)***	***A11***	***43***
WESTPAC SHELTER CORP EPA ID:: CAC003264851	503 BATH STREET, SAN	NNW 0 - 1/8 (0.036 mi.)	B12	47
GUTIERREZ REMEDIATIO EPA ID:: CAC003143184	***220 WEST GUTIERREZ S***	***ENE 0 - 1/8 (0.085 mi.)***	***C16***	***54***
INTERNATIONAL AUTOHA EPA ID:: CAL000058084	***403 DE LA VINE ST***	***ENE 1/8 - 1/4 (0.125 mi.)***	***C29***	***103***
SANTA BARBARA COUNTY EPA ID:: CAL000445361	***324 DE LA VINA***	***ENE 1/8 - 1/4 (0.154 mi.)***	***H43***	***159***
TRILLIUM ENTERPRISES EPA ID:: CAL000451263	501 CHAPALA ST STE A	NNE 1/8 - 1/4 (0.214 mi.)	K72	267
WHEEL FUN RENTALS OF EPA ID:: CAL000447067	315 CHAPALA ST	ENE 1/8 - 1/4 (0.217 mi.)	L75	298
HAPPYS AUTO BODY & P EPA ID:: CAL000362240	***433 CHAPALA ST***	***NE 1/8 - 1/4 (0.217 mi.)***	***K77***	***301***
ZANNE WOLFHEAD EPA ID:: CAC003097811	***433 CHAPALA STREET***	***NE 1/8 - 1/4 (0.217 mi.)***	***K79***	***310***
HONDA OF SANTA BARBA EPA ID:: CAL922265615	408 CHAPALA	NE 1/8 - 1/4 (0.245 mi.)	M101	387
ALFRED BALTES TRUST EPA ID:: CAC003190662	***408 CHAPALA STREET***	***NE 1/8 - 1/4 (0.245 mi.)***	***M103***	***391***

FUDS: The Listing includes locations of Formerly Used Defense Sites Properties where the US Army Corps Of Engineers is actively working or will take necessary cleanup actions.

A review of the FUDS list, as provided by EDR, and dated 05/13/2024 has revealed that there are 3 FUDS sites within approximately 1 mile of the target property.

Lower Elevation	Address	Direction / Distance	Map ID	Page
BOMB STORAGE AREA		ENE 1/2 - 1 (0.633 mi.)	AS255	928
SANTA BARBARA WATERF		SSE 1/2 - 1 (0.637 mi.)	AU259	935
NAVY SECTION BASE		SSE 1/2 - 1 (0.676 mi.)	AU263	938

Docusign Envelope ID: 3773F87A-0B89-4932-BA2C-CA8383B3EEAD

MINES MRDS: Mineral Resources Data System

A review of the MINES MRDS list, as provided by EDR, and dated 08/23/2022 has revealed that there is 1 MINES MRDS site within approximately 0.25 miles of the target property.

Lower Elevation	Address	Direction / Distance	Map ID	Page
CARPINTERIA DEPOSIT		ENE 0 - 1/8 (0.080 mi.)	C14	51

UXO: A listing of unexploded ordnance site locations

A review of the UXO list, as provided by EDR, and dated 09/06/2023 has revealed that there is 1 UXO site within approximately 1 mile of the target property.

Lower Elevation	Address	Direction / Distance	Map ID	Page
NAVY SECTION BASE		SSE 1/2 - 1 (0.676 mi.)	AU262	938

PFAS ECHO: Regulators and the public have expressed interest in knowing which regulated entities may be using PFAS. EPA has developed a dataset from various sources that show which industries may be handling PFAS. Approximately 120,000 facilities subject to federal environmental programs have operated or currently operate in industry sectors with processes that may involve handling and/or release of PFAS.

A review of the PFAS ECHO list, as provided by EDR, and dated 07/01/2024 has revealed that there is 1 PFAS ECHO site within approximately 0.25 miles of the target property.

Lower Elevation	Address	Direction / Distance	Map ID	Page
FORMER GOLDBERG GOSS		E 0 - 1/8 (0.092 mi.)	C20	88

AQUEOUS FOAM NRC: The National Response Center (NRC) serves as an emergency call center that fields initial reports for pollution and railroad incidents and forwards that information to appropriate federal/state agencies for response. The spreadsheets posted to the NRC website contain initial incident data that has not been validated or investigated by a federal/state response agency. Response center calls from 1990 to the most recent complete calendar year where there was indication of Aqueous Film Forming Foam (AFFF) usage are included in this dataset. NRC calls may reference AFFF usage in the ?Material Involved? or ?Incident Description? fields.

A review of the AQUEOUS FOAM NRC list, as provided by EDR, and dated 07/01/2024 has revealed that there is 1 AQUEOUS FOAM NRC site within approximately 0.25 miles of the target property.

Lower Elevation	Address	Direction / Distance	Map ID	Page
Not reported	220 WEST MONTECITO S	ESE 1/8 - 1/4 (0.142 mi.)	G34	141

UST FINDER: EPA developed UST Finder, a web map application containing a comprehensive, state-sourced national map of underground storage tank (UST) and leaking UST (LUST) data. It provides the attributes and locations of active and closed USTs, UST facilities, and LUST sites from states and from Tribal lands and US territories . UST Finder contains information about proximity of UST facilities and LUST sites to: surface and groundwater public drinking water protection areas; estimated number of private domestic wells and number of people living nearby; and flooding and wildfires.

A review of the UST FINDER list, as provided by EDR, and dated 06/08/2023 has revealed that there is

Docusign Envelope ID: 3773F87A-0B89-4932-BA2C-CA8383B3EEAD

EXECUTIVE SUMMARY

1 UST FINDER site within approximately 0.25 miles of the target property.

Equal/Higher Elevation	Address	Direction / Distance	Map ID	Page
CF UNITED CVX 0219	401 W MONTECITO ST	SSE 1/8 - 1/4 (0.177 mi.)	F51	207

UST FINDER RELEASE: US EPA's UST Finder data is a national composite of leaking underground storage tanks. This data contains information about, and locations of, leaking underground storage tanks. Data was collected from state sources and standardized into a national profile by EPA's Office of Underground Storage Tanks, Office of Research and Development, and the Association of State and Territorial Solid Waste Management Officials.

A review of the UST FINDER RELEASE list, as provided by EDR, and dated 06/08/2023 has revealed that there are 59 UST FINDER RELEASE sites within approximately 0.5 miles of the target property.

Equal/Higher Elevation	Address	Direction / Distance	Map ID	Page
SANTA BARBARA REFRIG	302 COTA ST W	NNW 0 - 1/8 (0.111 mi.)	E24	95
MOBIL OIL STATION 18	311 CASTILLO ST	SSE 1/8 - 1/4 (0.146 mi.)	F37	155
CHEVRON #9-1799/EDUC	401 MONTECITO ST W	SSE 1/8 - 1/4 (0.164 mi.)	F46	178
WALL ELECTRIC	512 GUTIERREZ ST E	SSW 1/8 - 1/4 (0.186 mi.)	I65	252
JARAMILLO PROPERTY	517 GUTIERREZ ST E	SSW 1/8 - 1/4 (0.205 mi.)	I68	257
COURTESY MOTORS	527 CHAPALA ST	NNE 1/8 - 1/4 (0.231 mi.)	N89	330
HOFFMAN PROPERTY	601 CHAPALA ST	N 1/8 - 1/4 (0.247 mi.)	J109	407
TPG CHAPALA TANKS	530 CHAPALA ST	NNE 1/4 - 1/2 (0.257 mi.)	N115	461
CITO CORP	520 MONTECITO ST E	S 1/4 - 1/2 (0.271 mi.)	P118	480
TONY'S BODY & FENDER	18 COTA ST W	NNE 1/4 - 1/2 (0.294 mi.)	S126	497
TONY'S BODY AND FEND	18 COTA ST W	NNE 1/4 - 1/2 (0.294 mi.)	S127	498
S.B. MAZDA/VAN WYKS	630 CHAPALA ST	N 1/4 - 1/2 (0.301 mi.)	T128	498
FRAZEE PAINT & WALLC	701 STATE ST	N 1/4 - 1/2 (0.384 mi.)	AA172	639
AT&T DIESEL TANK	819 CHAPALA ST	NNW 1/4 - 1/2 (0.391 mi.)	AC179	653
LYON MOVING & STORAG	27 COTA ST E	NNE 1/4 - 1/2 (0.412 mi.)	AE186	673
THE OPPORTUNITY SHOP	127 CANON PERDIDO W	NNW 1/4 - 1/2 (0.421 mi.)	AD193	712
GTE CALIFORNIA	101 CANON PERDIDO W	NNW 1/4 - 1/2 (0.435 mi.)	AD198	727
KELLY'S AUTO	915 ST. VINCENT	NW 1/4 - 1/2 (0.438 mi.)	AG199	728
FORMER KELLY'S AUTO	915 ST. VINCENT	NW 1/4 - 1/2 (0.438 mi.)	AG200	729
CANON PERDIDO CAR WA	112 CANON PERDIDO W	NNW 1/4 - 1/2 (0.441 mi.)	AD204	740
SANCHEZ PROPERTY	526 ANACAPA ST	NNE 1/4 - 1/2 (0.446 mi.)	AE205	741
POLYCARP	923 ST. VINCENT ST	NW 1/4 - 1/2 (0.452 mi.)	AG217	784
TOSCO - 76 SS #4081	303 W CARRILLO ST W	NW 1/4 - 1/2 (0.477 mi.)	AL233	842
SANTA BARBARA CITY H	735 ANACAPA ST	N 1/4 - 1/2 (0.491 mi.)	AM236	854
VARIANT PARCEL	932 DE LA VINA ST	NNW 1/4 - 1/2 (0.492 mi.)	AN237	855
TIRE PRO'S	401 CARRILLO ST W	WNW 1/4 - 1/2 (0.495 mi.)	AO243	873

Lower Elevation	Address	Direction / Distance	Map ID	Page
INTERNATIONAL AUTO H	403 DE LA VINA ST	ENE 1/8 - 1/4 (0.125 mi.)	C28	102
ARCO #1766	328 MONTECITO ST W	SSE 1/8 - 1/4 (0.138 mi.)	F33	141
FORMER PHILLIPS STAT	331 MONTECITO ST W	SE 1/8 - 1/4 (0.151 mi.)	F39	157
UNION PACFIC RR/FIES	240 MONTECITO ST W	ESE 1/8 - 1/4 (0.165 mi.)	G47	178
FORMER AUTOMOTIVE SH	315 CHAPALA ST	ENE 1/8 - 1/4 (0.217 mi.)	L76	300
FIRESTONE TIRE	506 CHAPALA ST	NNE 1/8 - 1/4 (0.243 mi.)	K95	352
HIETE PROPERTY	414 CHAPALA ST	NE 1/8 - 1/4 (0.243 mi.)	M97	360
ABLITT'S CLEANERS	14 GUTIERREZ ST W	NE 1/4 - 1/2 (0.283 mi.)	R123	494
VIRGINIA HOTEL LTD	17 HALEY ST W	NE 1/4 - 1/2 (0.283 mi.)	Q124	495
SHELL, BUCZKOWSKI, L	33 MONTECITO ST W	ENE 1/4 - 1/2 (0.310 mi.)	U133	516
FORMER 7-UP BOTTLING	203 CHAPALA ST	E 1/4 - 1/2 (0.317 mi.)	V136	523
PEP BOYS	424 STATE ST	NE 1/4 - 1/2 (0.338 mi.)	Y144	547

Docusign Envelope ID: 3773F87A-0B89-4932-BA2C-CA8383B3EEAD

EXECUTIVE SUMMARY

Lower Elevation	Address	Direction / Distance	Map ID	Page
HALEY/STATE STREET S	436 STATE ST	NE 1/4 - 1/2 (0.338 mi.)	Y145	548
FORMER AUTO DEALER	410 STATE ST	NE 1/4 - 1/2 (0.338 mi.)	Y148	565
WORK INC	330 STATE ST	ENE 1/4 - 1/2 (0.344 mi.)	X150	566
ENTERPRISE FISH CO	225 STATE ST	ENE 1/4 - 1/2 (0.363 mi.)	U154	583
ENTERPRISE FISH COMP	225 STATE ST	ENE 1/4 - 1/2 (0.363 mi.)	U155	584
NEAL HOTEL	217 STATE ST	ENE 1/4 - 1/2 (0.369 mi.)	Z158	598
REAGAN RANCH VISITOR	217 STATE ST	ENE 1/4 - 1/2 (0.369 mi.)	Z159	599
FREEMAN & WOOD PROPE	236 STATE ST	ENE 1/4 - 1/2 (0.375 mi.)	Z162	606
SOUTHERN PACIFIC RAI	209 STATE ST	ENE 1/4 - 1/2 (0.382 mi.)	Z168	626
ELLIS PROPERTY	12 MONTECITO ST E	ENE 1/4 - 1/2 (0.389 mi.)	Z177	649
PARKING LOT	217 HELENA AVE	ENE 1/4 - 1/2 (0.410 mi.)	Z185	672
FORMER ARCO #1884	34 MONTECITO ST E	ENE 1/4 - 1/2 (0.417 mi.)	AB189	704
S.B. CITY MARINA #4	307 CABRILLO BLVD W	SE 1/4 - 1/2 (0.424 mi.)	AF195	713
S.B. CITY MARINA #2	311 CABRILLO BLVD W	SE 1/4 - 1/2 (0.424 mi.)	AF196	714
SANTA BARBARA CITY S	101 STATE ST	E 1/4 - 1/2 (0.453 mi.)	AK219	792
CHESS MOTORS INC	110 STATE ST	E 1/4 - 1/2 (0.462 mi.)	AK223	810
CALIFORNIA HOTEL	35 STATE ST	E 1/4 - 1/2 (0.476 mi.)	AK227	815
ANACAPA STREET, LLC	131 ANACAPA ST.	ENE 1/4 - 1/2 (0.493 mi.)	AI241	868
FORMER SANTA BARBARA	36 STATE ST	E 1/4 - 1/2 (0.496 mi.)	AK244	873
SANTA BARBARA NISSAN	36 STATE ST	E 1/4 - 1/2 (0.496 mi.)	AK246	878
THIELICKE TRANSMISSI	227 GRAY AVE	ENE 1/4 - 1/2 (0.499 mi.)	AP249	899

E MANIFEST: EPA established a national system for tracking hazardous waste shipments electronically. This system, known as ?e-Manifest,? will modernize the nation?s cradle-to-grave hazardous waste tracking process while saving valuable time, resources, and dollars for industry and states.

A review of the E MANIFEST list, as provided by EDR, and dated 07/24/2023 has revealed that there are 12 E MANIFEST sites within approximately 0.25 miles of the target property.

Equal/Higher Elevation	Address	Direction / Distance	Map ID	Page
UNITED PACIFIC 0219	***401 W. MONTECITO ST***	***SSE 1/8 - 1/4 (0.177 mi.)***	***F53***	***209***
APRO LLC DBA UNITED	***401 W MONTECITO ST***	***SSE 1/8 - 1/4 (0.177 mi.)***	***F55***	***217***
GRETI U CROFT LIVING	***610 BRADBURY AVE.***	***N 1/8 - 1/4 (0.235 mi.)***	***J92***	***347***
SHERWIN-WILLIAMS	***617 CHAPALA STREET***	***N 1/8 - 1/4 (0.250 mi.)***	***J112***	***448***

Lower Elevation	Address	Direction / Distance	Map ID	Page
ST PAUL CLEANERS & L	***407 BATH ST***	***ESE 0 - 1/8 (0.028 mi.)***	***A8***	***17***
WESTPAC SHELTER CORP	***501-511 BATH STREET***	***N 0 - 1/8 (0.028 mi.)***	***A11***	***43***
GUTIERREZ REMEDIATIO	***220 WEST GUTIERREZ S***	***ENE 0 - 1/8 (0.085 mi.)***	***C16***	***54***
INTERNATIONAL AUTOHA	***403 DE LA VINE ST***	***ENE 1/8 - 1/4 (0.125 mi.)***	***C29***	***103***
SANTA BARBARA COUNTY	***324 DE LA VINA***	***ENE 1/8 - 1/4 (0.154 mi.)***	***H43***	***159***
HAPPYS AUTO BODY & P	***433 CHAPALA ST***	***NE 1/8 - 1/4 (0.217 mi.)***	***K77***	***301***
ZANNE WOLFHEAD	***433 CHAPALA STREET***	***NE 1/8 - 1/4 (0.217 mi.)***	***K79***	***310***
ALFRED BALTES TRUST	***408 CHAPALA STREET***	***NE 1/8 - 1/4 (0.245 mi.)***	***M103***	***391***

Docusign Envelope ID: 3773F87A-0B89-4932-BA2C-CA8383B3EEAD

EXECUTIVE SUMMARY

PFAS: A listing of PFAS sites included in the Envirostor and GeoTracker databases. Locations of potential sources of per - and polyfluoroalkyl substances (PFAS). This does not mean that PFAS has been produced, used, or discharged at these sites.

A review of the PFAS list, as provided by EDR, and dated 03/04/2024 has revealed that there is 1 PFAS site within approximately 0.25 miles of the target property.

Equal/Higher Elevation	Address	Direction / Distance	Map ID	Page
VERA CRUZ WELL		NNW 1/8 - 1/4 (0.243 mi.)	O100	379

CA BOND EXP. PLAN: Department of Health Services developed a site-specific expenditure plan as the basis for an appropriation of Hazardous Substance Cleanup Bond Act funds. It is not updated.

A review of the CA BOND EXP. PLAN list, as provided by EDR, and dated 01/01/1989 has revealed that there are 2 CA BOND EXP. PLAN sites within approximately 1 mile of the target property.

Lower Elevation	Address	Direction / Distance	Map ID	Page
CALTRANS I - 101	236 STATE STREET	ENE 1/4 - 1/2 (0.375 mi.)	Z164	609
SOUTHERN CALIFORNIA	630 E. MONTECITO STR	NE 1/2 - 1 (0.991 mi.)	AX274	963

CHROME PLATING: This listing represents chrome plating facilities the California State Water Resources Control Board staff identified as possibly being a source of Per- and polyfluoroalkyl substance (PFAS) contamination. Sites and locations were identified by staff with the Division of Water Quality in the California State Water Board. Data was collected from the CA Air Resources Board 2013 and 2018 - Cr VI emission survey, CA Emission Inventory, CA HAZ Waste discharge database and by reviewing storm water permits. Former chrome plating sites are also included that are open site investigation or remediation cases with the Regional Water Quality Control Boards and the Department of Toxic Substances Control.

A review of the CHROME PLATING list, as provided by EDR, and dated 03/04/2024 has revealed that there is 1 CHROME PLATING site within approximately 0.5 miles of the target property.

Lower Elevation	Address	Direction / Distance	Map ID	Page
JOE'S PLATING	***429 STATE ST***	***NE 1/4 - 1/2 (0.313 mi.)***	***Q134***	***517***

Cortese: The sites for the list are designated by the State Water Resource Control Board (LUST), the Integrated Waste Board (SWF/LS), and the Department of Toxic Substances Control (Cal-Sites).

A review of the Cortese list, as provided by EDR, and dated 03/19/2024 has revealed that there are 62 Cortese sites within approximately 0.5 miles of the target property.

Equal/Higher Elevation	Address	Direction / Distance	Map ID	Page
SANTA BARBARA REFRIG	***302 COTA ST W***	***NNW 0 - 1/8 (0.110 mi.)***	***E22***	***90***
Cleanup Status: COMPLETED - CASE CLOSED				
MOBIL OIL STATION 18	***311 CASTILLO ST***	***SSE 1/8 - 1/4 (0.146 mi.)***	***F36***	***143***
Cleanup Status: COMPLETED - CASE CLOSED				
CHEVRON #9-1799/EDUC	***401 MONTECITO ST W***	***SSE 1/8 - 1/4 (0.172 mi.)***	***F49***	***189***
Cleanup Status: COMPLETED - CASE CLOSED				
WALL ELECTRIC	***512 GUTIERREZ ST E***	***SSW 1/8 - 1/4 (0.186 mi.)***	***I66***	***253***
Cleanup Status: COMPLETED - CASE CLOSED				
JARAMILLO PROPERTY	***517 GUTIERREZ ST E***	***SSW 1/8 - 1/4 (0.205 mi.)***	***I69***	***258***

Docusign Envelope ID: 3773F87A-0B89-4932-BA2C-CA8383B3EEAD

Cleanup Status: COMPLETED - CASE CLOSED

COURTESY MOTORS	***527 CHAPALA ST***	***NNE 1/8 - 1/4 (0.231 mi.)***	***N90***	***330***
Cleanup Status: COMPLETED - CASE CLOSED				
HOFFMAN PROPERTY	***601 CHAPALA ST***	***N 1/8 - 1/4 (0.247 mi.)***	***J108***	***406***
Cleanup Status: COMPLETED - CASE CLOSED				
TPG CHAPALA TANKS	***530 CHAPALA ST***	***NNE 1/4 - 1/2 (0.257 mi.)***	***N116***	***462***
Cleanup Status: COMPLETED - CASE CLOSED				
CITO CORP	***520 MONTECITO ST E***	***S 1/4 - 1/2 (0.271 mi.)***	***P117***	***472***
Cleanup Status: COMPLETED - CASE CLOSED				
S.B. MAZDA/VAN WYKS	***630 CHAPALA ST***	***N 1/4 - 1/2 (0.301 mi.)***	***T129***	***499***
Cleanup Status: COMPLETED - CASE CLOSED				
TONY'S BODY & FENDER	***18 COTA ST W***	***NNE 1/4 - 1/2 (0.308 mi.)***	***S131***	***507***
Cleanup Status: COMPLETED - CASE CLOSED				
TONY'S BODY AND FEND	***18 COTA ST W***	***NNE 1/4 - 1/2 (0.308 mi.)***	***S132***	***514***
Cleanup Status: COMPLETED - CASE CLOSED				
HAZARD ESTATE	***115/117 DE LA GUERRA***	***NNW 1/4 - 1/2 (0.320 mi.)***	***W137***	***524***
Cleanup Status: COMPLETED - CASE CLOSED				
FRAZEE PAINT & WALLC	701 STATE ST	N 1/4 - 1/2 (0.384 mi.)	AA171	638
Cleanup Status: COMPLETED - CASE CLOSED				
AT&T DIESEL TANK	***819 CHAPALA ST***	***NNW 1/4 - 1/2 (0.391 mi.)***	***AC178***	***650***
Cleanup Status: COMPLETED - CASE CLOSED				
GTE CALIFORNIA	***101 CANON PERDIDO W***	***NNW 1/4 - 1/2 (0.408 mi.)***	***AC182***	***656***
Cleanup Status: COMPLETED - CASE CLOSED				
THE OPPORTUNITY SHOP	***127 CANON PERDIDO W***	***NNW 1/4 - 1/2 (0.409 mi.)***	***AD183***	***663***
Cleanup Status: COMPLETED - CASE CLOSED				
LYONS BUILDING	***27 E COTA ST***	***NNE 1/4 - 1/2 (0.415 mi.)***	***AE187***	***674***
Cleanup Status: COMPLETED - CASE CLOSED				
FORMER KELLY'S AUTO	***915 ST. VINCENT***	***NW 1/4 - 1/2 (0.438 mi.)***	***AG201***	***729***
Cleanup Status: COMPLETED - CASE CLOSED				
KELLY'S AUTO	***915 ST. VINCENT***	***NW 1/4 - 1/2 (0.438 mi.)***	***AG202***	***737***
Cleanup Status: COMPLETED - CASE CLOSED				
SANCHEZ PROPERTY	***526 ANACAPA ST***	***NNE 1/4 - 1/2 (0.446 mi.)***	***AE206***	***742***
Cleanup Status: COMPLETED - CASE CLOSED				
CANON PERDIDO CAR WA	***112 W CANON PERDIDO***	***NNW 1/4 - 1/2 (0.451 mi.)***	***AH212***	***761***
Cleanup Status: COMPLETED - CASE CLOSED				
POLYCARP	***923 ST. VINCENT ST***	***NW 1/4 - 1/2 (0.452 mi.)***	***AG216***	***778***
Cleanup Status: COMPLETED - CASE CLOSED				
TOSCO - 76 SS #4081	***303 W CARRILLO ST W***	***NW 1/4 - 1/2 (0.477 mi.)***	***AL232***	***834***
Cleanup Status: COMPLETED - CASE CLOSED				
SANTA BARBARA CITY H	***735 ANACAPA ST***	***N 1/4 - 1/2 (0.491 mi.)***	***AM235***	***844***
Cleanup Status: COMPLETED - CASE CLOSED				
VARIANT PARCEL	***932 DE LA VINA ST***	***NNW 1/4 - 1/2 (0.492 mi.)***	***AN238***	***856***
Cleanup Status: COMPLETED - CASE CLOSED				
TIRE PRO'S	***401 CARRILLO ST W***	***NW 1/4 - 1/2 (0.493 mi.)***	***AO242***	***868***
Cleanup Status: COMPLETED - CASE CLOSED				

Lower Elevation	Address	Direction / Distance	Map ID	Page
GOLDBERG/GOSS-JEWETT	***220 WEST GUTIERREZ***	***ENE 0 - 1/8 (0.085 mi.)***	***C19***	***66***

Docusign Envelope ID: 3773F87A-0B89-4932-BA2C-CA8383B3EEAD

EXECUTIVE SUMMARY

Lower Elevation	Address	Direction / Distance	Map ID	Page
INTERNATIONAL IMPORT	***403 DE LA VINA ST A***	***ENE 1/8 - 1/4 (0.125 mi.)***	***C26***	***96***
Cleanup Status: COMPLETED - CASE CLOSED				
ARCO SERVICE STATION	***328 MONTECITO ST W***	***SSE 1/8 - 1/4 (0.138 mi.)***	***F31***	***109***
Cleanup Status: COMPLETED - CASE CLOSED				
FORMER PHILLIPS STAT	***331 MONTECITO ST W***	***SE 1/8 - 1/4 (0.162 mi.)***	***F44***	***170***
Cleanup Status: COMPLETED - CASE CLOSED				
UNION PACFIC RR/FIES	***240 MONTECITO ST W***	***ESE 1/8 - 1/4 (0.167 mi.)***	***G48***	***179***
Cleanup Status: COMPLETED - CASE CLOSED				
FORMER AUTOMOTIVE SH	***315 CHAPALA ST***	***ENE 1/8 - 1/4 (0.217 mi.)***	***L73***	***269***
Cleanup Status: COMPLETED - CASE CLOSED				
FORMER FIRESTONE TIR	***506 CHAPALA STREET***	***NNE 1/8 - 1/4 (0.243 mi.)***	***K96***	***353***
Cleanup Status: COMPLETED - CASE CLOSED				
HIETE PROPERTY	***414 CHAPALA ST***	***NE 1/8 - 1/4 (0.243 mi.)***	***M98***	***361***
Cleanup Status: COMPLETED - CASE CLOSED				
VIRGINIA HOTEL LTD	***17 HALEY ST W***	***NE 1/4 - 1/2 (0.278 mi.)***	***Q121***	***482***
Cleanup Status: COMPLETED - CASE CLOSED				
ABLITT'S CLEANERS	***14 W GUTIERREZ ST***	***NE 1/4 - 1/2 (0.280 mi.)***	***R122***	***487***
Cleanup Status: COMPLETED - CASE CLOSED				
FORMER 7-UP BOTTLING	***203 CHAPALA ST***	***E 1/4 - 1/2 (0.317 mi.)***	***V135***	***519***
Cleanup Status: COMPLETED - CASE CLOSED				
SHELL, BUCZKOWSKI, L	***33 MONTECITO ST W***	***ENE 1/4 - 1/2 (0.332 mi.)***	***U138***	***528***
Cleanup Status: COMPLETED - CASE CLOSED				
REDEVELOPMENT AGENCY	***321-327 STATE ST. (V***	***ENE 1/4 - 1/2 (0.337 mi.)***	***X139***	***533***
PEP BOYS	***424 STATE ST***	***NE 1/4 - 1/2 (0.338 mi.)***	***Y143***	***541***
Cleanup Status: COMPLETED - CASE CLOSED				
HALEY/STATE STREET S	***436 STATE ST***	***NE 1/4 - 1/2 (0.338 mi.)***	***Y146***	***549***
Cleanup Status: COMPLETED - CASE CLOSED				
TOM WILLIAMS OLDSMOB	***410 STATE STREET***	***NE 1/4 - 1/2 (0.338 mi.)***	***Y147***	***554***
Cleanup Status: COMPLETED - CASE CLOSED				
WORK INC	***330 STATE ST***	***ENE 1/4 - 1/2 (0.344 mi.)***	***X151***	***567***
Cleanup Status: COMPLETED - CASE CLOSED				
ENTERPRISE FISH CO	***225 STATE ST***	***ENE 1/4 - 1/2 (0.363 mi.)***	***U153***	***577***
Cleanup Status: COMPLETED - CASE CLOSED				
ENTERPRISE FISH COMP	***225 STATE ST***	***ENE 1/4 - 1/2 (0.363 mi.)***	***U156***	***585***
Cleanup Status: COMPLETED - CASE CLOSED				
REAGAN RANCH VISITOR	***217 STATE ST***	***ENE 1/4 - 1/2 (0.369 mi.)***	***Z157***	***593***
Cleanup Status: COMPLETED - CASE CLOSED				
NEAL HOTEL	***217 STATE ST***	***ENE 1/4 - 1/2 (0.369 mi.)***	***Z160***	***600***
Cleanup Status: COMPLETED - CASE CLOSED				
FREEMAN & WOOD PROPE	***236 STATE ST***	***ENE 1/4 - 1/2 (0.375 mi.)***	***Z161***	***605***
Cleanup Status: COMPLETED - CASE CLOSED				
SOUTHERN PACIFIC RAI	***209 STATE ST***	***ENE 1/4 - 1/2 (0.382 mi.)***	***Z169***	***627***
Cleanup Status: COMPLETED - CASE CLOSED				
ELLIS PROPERTY	***12 MONTECITO ST E***	***ENE 1/4 - 1/2 (0.389 mi.)***	***Z176***	***642***
Cleanup Status: COMPLETED - CASE CLOSED				
PARKING LOT	***217 HELENA AVE***	***ENE 1/4 - 1/2 (0.410 mi.)***	***Z184***	***666***

Docusign Envelope ID: 3773F87A-0B89-4932-BA2C-CA8383B3EEAD

Cleanup Status: COMPLETED - CASE CLOSED

AVIS RENT-A-CAR	***34 MONTECITO ST E***	***ENE 1/4 - 1/2 (0.416 mi.)***	***AB188***	***684***
Cleanup Status: COMPLETED - CASE CLOSED				
S.B. CITY MARINA #2	***311 CABRILLO BLVD W***	***SE 1/4 - 1/2 (0.419 mi.)***	***AF191***	***705***
Cleanup Status: COMPLETED - CASE CLOSED				
S.B. CITY MARINA #4	***307 CABRILLO BLVD W***	***SE 1/4 - 1/2 (0.420 mi.)***	***AF192***	***709***
Cleanup Status: COMPLETED - CASE CLOSED				
SANTA BARBARA CITY S	***101 STATE ST***	***E 1/4 - 1/2 (0.453 mi.)***	***AK218***	***785***
Cleanup Status: COMPLETED - CASE CLOSED				
CHESS MOTORS INC	***110 STATE ST***	***E 1/4 - 1/2 (0.462 mi.)***	***AK222***	***796***
Cleanup Status: COMPLETED - CASE CLOSED				
CALIFORNIA HOTEL	***35 STATE ST***	***E 1/4 - 1/2 (0.476 mi.)***	***AK229***	***819***
Cleanup Status: COMPLETED - CASE CLOSED				
ANACAPA STREET, LLC	***131 ANACAPA ST.***	***ENE 1/4 - 1/2 (0.493 mi.)***	***AI240***	***862***
Cleanup Status: COMPLETED - CASE CLOSED				
FORMER SANTA BARBARA	***36 STATE ST***	***E 1/4 - 1/2 (0.496 mi.)***	***AK245***	***874***
Cleanup Status: COMPLETED - CASE CLOSED				
SANTA BARBARA NISSAN	***36 STATE ST***	***E 1/4 - 1/2 (0.496 mi.)***	***AK247***	***879***
Cleanup Status: COMPLETED - CASE CLOSED				
LOWELL THIELICKE TRA	***227 GRAY AVE***	***ENE 1/4 - 1/2 (0.499 mi.)***	***AP248***	***890***
Cleanup Status: COMPLETED - CASE CLOSED				

CUPA Listings: A listing of sites included in the county's Certified Unified Program Agency database. California's Secretary for Environmental Protection established the unified hazardous materials and hazardous waste regulatory program as required by chapter 6.11 of the California Health and Safety Code. The Unified Program consolidates the administration, permits, inspections, and enforcement activities.

A review of the CUPA Listings list, as provided by EDR, has revealed that there are 24 CUPA Listings sites within approximately 0.25 miles of the target property.

Equal/Higher Elevation	Address	Direction / Distance	Map ID	Page
CHEVRON #9-1799-SOLD	401 W MONTECITO ST	SSE 1/8 - 1/4 (0.177 mi.)	F59	229
Database: CUPA SANTA BARBARA, Date of Government Version: 09/08/2011				
Current Status: 2				
Current Status: 1				
Facility Id: FA0002391				
Facility Id: FA0012826				
SOLIDARITY FILMS	513 CORONEL PL #6	SW 1/8 - 1/4 (0.192 mi.)	67	257
Database: CUPA SANTA BARBARA, Date of Government Version: 09/08/2011				
Current Status: 2				
Facility Id: FA0013701				
COURTESY MOTORS	***527 CHAPALA ST***	***NNE 1/8 - 1/4 (0.231 mi.)***	***N90***	***330***
Database: CUPA SANTA BARBARA, Date of Government Version: 09/08/2011				
Current Status: 2				
Facility Id: FA0002742				
HOFFMAN PROPERTY	***601 CHAPALA ST***	***N 1/8 - 1/4 (0.247 mi.)***	***J107***	***402***
Database: CUPA SANTA BARBARA, Date of Government Version: 09/08/2011				
Current Status: 2				

Docusign Envelope ID: 3773F87A-0B89-4932-BA2C-CA8383B3EEAD

Facility Id: FA0002824

FRAZEE PAINT & WALLC | 617 CHAPALA ST | N 1/8 - 1/4 (0.250 mi.) | J110 | 408
Database: CUPA SANTA BARBARA, Date of Government Version: 09/08/2011
Current Status: 1
Current Status: 2
Facility Id: FA0002885

Lower Elevation	Address	Direction / Distance	Map ID	Page
ST PAUL CLEANERS & L	***407 BATH ST***	***ESE 0 - 1/8 (0.028 mi.)***	***A8***	***17***
Database: CUPA SANTA BARBARA, Date of Government Version: 09/08/2011				
Current Status: 1				
Current Status: 2				
Facility Id: FA0002429				
JOHNSTONE SUPPLY	***220 W GUTIERREZ ST***	***ENE 0 - 1/8 (0.085 mi.)***	***C17***	***60***
Database: CUPA SANTA BARBARA, Date of Government Version: 09/08/2011				
Current Status: 2				
Facility Id: FA0013566				
COASTLINE PAINTING &	213 W GUTIERREZ ST	E 0 - 1/8 (0.110 mi.)	D23	94
Database: CUPA SANTA BARBARA, Date of Government Version: 09/08/2011				
Current Status: 1				
Current Status: 2				
Facility Id: FA0012986				
INTERNATIONAL IMPORT	***403 DE LA VINA ST A***	***ENE 1/8 - 1/4 (0.125 mi.)***	***C26***	***96***
Database: CUPA SANTA BARBARA, Date of Government Version: 09/08/2011				
Current Status: 2				
Current Status: 1				
Facility Id: FA0002409				
FREDRICK C HERBERT	***328 W MONTECITO ST***	***SSE 1/8 - 1/4 (0.138 mi.)***	***F32***	***139***
Database: CUPA SANTA BARBARA, Date of Government Version: 09/08/2011				
Current Status: 2				
Facility Id: FA0002257				
THE BERRY MAN INC	205 W MONTECITO ST	ESE 1/8 - 1/4 (0.182 mi.)	G63	249
Database: CUPA SANTA BARBARA, Date of Government Version: 09/08/2011				
Current Status: 2				
Current Status: 1				
Facility Id: FA0013333				
Facility Id: FA0014289				
SUN PRINTING INC	***201 W MONTECITO ST***	***E 1/8 - 1/4 (0.207 mi.)***	***71***	***264***
Database: CUPA SANTA BARBARA, Date of Government Version: 09/08/2011				
Current Status: 2				
Facility Id: FA0012870				
VAN WYK'S AUTO BODY	433 CHAPALA ST	NE 1/8 - 1/4 (0.217 mi.)	K78	309
Database: CUPA SANTA BARBARA, Date of Government Version: 09/08/2011				
Current Status: 2				
Current Status: 1				
Facility Id: FA0002539				
Facility Id: FA0014272				
GM AUTOMOTIVE	401 1/2 CHAPALA ST	NE 1/8 - 1/4 (0.219 mi.)	M81	317
Database: CUPA SANTA BARBARA, Date of Government Version: 09/08/2011				
Current Status: 2				
Facility Id: FA0002396				

Docusign Envelope ID: 3773F87A-0B89-4932-BA2C-CA8383B3EEAD

Facility Id: FA0013106

C & H CHEVROLET ***401 CHAPALA ST*** ***NE 1/8 - 1/4 (0.219 mi.)*** ***M82*** ***318***
Database: CUPA SANTA BARBARA, Date of Government Version: 09/08/2011
Current Status: 2
Facility Id: FA0013405

SANTA BARBARA CAR CO 517 CHAPALA ST NNE 1/8 - 1/4 (0.222 mi.) K86 328
Database: CUPA SANTA BARBARA, Date of Government Version: 09/08/2011
Current Status: 2
Facility Id: FA0012694

HARRIS PROPERTY 53 W HALEY ST NE 1/8 - 1/4 (0.223 mi.) K87 329
Database: CUPA SANTA BARBARA, Date of Government Version: 09/08/2011
Current Status: 2
Facility Id: FA0012779

LEARNED AUTO SALES 513 CHAPALA ST NNE 1/8 - 1/4 (0.224 mi.) K88 329
Database: CUPA SANTA BARBARA, Date of Government Version: 09/08/2011
Current Status: 2
Facility Id: FA0012693

SANTA BARBARA HARLEY ***506 CHAPALA ST*** ***NNE 1/8 - 1/4 (0.243 mi.)*** ***K94*** ***351***
Database: CUPA SANTA BARBARA, Date of Government Version: 09/08/2011
Current Status: 2
Facility Id: FA0013605

HIETE PROPERTY ***414 CHAPALA ST*** ***NE 1/8 - 1/4 (0.243 mi.)*** ***M98*** ***361***
Database: CUPA SANTA BARBARA, Date of Government Version: 09/08/2011
Current Status: 2
Facility Id: FA0002452

ALPHONSOS TRANSMISSI ***414 CHAPALA ST*** ***NE 1/8 - 1/4 (0.243 mi.)*** ***M99*** ***378***
Database: CUPA SANTA BARBARA, Date of Government Version: 09/08/2011
Current Status: 2
Facility Id: FA0002453

FORMER HONDA MOTORCY ***408 CHAPALA STREET*** ***NE 1/8 - 1/4 (0.245 mi.)*** ***M102*** ***389***
Database: CUPA SANTA BARBARA, Date of Government Version: 09/08/2011
Current Status: 1
Facility Id: FA0002431

SANTA BARBARA RADIAT 36 W GUTIERREZ ST #A NE 1/8 - 1/4 (0.250 mi.) M113 460
Database: CUPA SANTA BARBARA, Date of Government Version: 09/08/2011
Current Status: 1
Current Status: 2
Facility Id: FA0001289

RICK'S AUTO REPAIR 36 W GUTIERREZ ST #B NE 1/8 - 1/4 (0.250 mi.) M114 461
Database: CUPA SANTA BARBARA, Date of Government Version: 09/08/2011
Current Status: 1
Facility Id: FA0012957

DRYCLEANERS: A list of drycleaner related facilities that have EPA ID numbers. These are facilities with certain SIC codes: power laundries, family and commercial; garment pressing and cleaners' agents; linen supply; coin-operated laundries and cleaning; drycleaning plants except rugs; carpet and upholster cleaning; industrial launderers; laundry and garment services.

A review of the DRYCLEANERS list, as provided by EDR, has revealed that there is 1 DRYCLEANERS site

Docusign Envelope ID: 3773F87A-0B89-4932-BA2C-CA8383B3EEAD

within approximately 0.25 miles of the target property.

Lower Elevation	Address	Direction / Distance	Map ID	Page
ST PAUL CLEANERS & L	***407 BATH ST***	***ESE 0 - 1/8 (0.028 mi.)***	***A8***	***17***
Database: DRYCLEANERS, Date of Government Version: 04/02/2024 Database: DRYCLEAN SANTA BARB, Date of Government Version: 02/19/2019 EPA Id: CAD981636475 EPA Id: CAL000224932				

HIST CORTESE: The sites for the list are designated by the State Water Resource Control Board [LUST], the Integrated Waste Board [SWF/LS], and the Department of Toxic Substances Control [CALSITES]. This listing is no longer updated by the state agency.

A review of the HIST CORTESE list, as provided by EDR, and dated 04/01/2001 has revealed that there are 31 HIST CORTESE sites within approximately 0.5 miles of the target property.

Equal/Higher Elevation	Address	Direction / Distance	Map ID	Page
WALL ELECTRIC Reg Id: 2354	512 GUTIERREZ	SSW 1/8 - 1/4 (0.163 mi.)	I45	177
COURTESY MOTORS Reg Id: 318	***527 CHAPALA ST***	***NNE 1/8 - 1/4 (0.231 mi.)***	***N90***	***330***
CITO CORP. Reg Id: 2135	520 MONTECITO ST	S 1/4 - 1/2 (0.271 mi.)	P119	481
S.B. MAZDA/VAN WYKS Reg Id: 259	***630 CHAPALA ST***	***N 1/4 - 1/2 (0.301 mi.)***	***T129***	***499***
TONY'S BODY AND FEND Reg Id: 232	18 COTA	NNE 1/4 - 1/2 (0.307 mi.)	S130	506
DEWEY PEST CONTROL Reg Id: R-04518 Reg Id: 190	***7000 TELEGRAPH ROAD***	***N 1/4 - 1/2 (0.384 mi.)***	***AA170***	***633***
THE OPPORTUNITY SHOP Reg Id: 245	***127 CANON PERDIDO W***	***NNW 1/4 - 1/2 (0.409 mi.)***	***AD183***	***663***
GTE CALIFORNIA Reg Id: 2131	***101 W CANON PERDIDO***	***NNW 1/4 - 1/2 (0.440 mi.)***	***AC203***	***738***
LOS BANOS DEL MAR PO Reg Id: 2218	***401 SHORELINE DR***	***SE 1/4 - 1/2 (0.451 mi.)***	***211***	***760***
SANTA BARBARA CITY H Reg Id: 217	***735 ANACAPA ST***	***N 1/4 - 1/2 (0.491 mi.)***	***AM235***	***844***
VARIANT PARCEL Reg Id: 2177	***932 DE LA VINA ST***	***NNW 1/4 - 1/2 (0.492 mi.)***	***AN238***	***856***

Lower Elevation	Address	Direction / Distance	Map ID	Page
GOLDBERG/GOSS-JEWETT Reg Id: 3 420000N50	***220 GUTIERREZ***	***ENE 0 - 1/8 (0.083 mi.)***	***C15***	***52***
ARCO #1766 Reg Id: 569	***328 W MONTECITO ST***	***SSE 1/8 - 1/4 (0.138 mi.)***	***F30***	***107***
FORMER PHILLIPS STAT	331 MONTECITO ST	SE 1/8 - 1/4 (0.152 mi.)	G40	157

Docusign Envelope ID: 3773F87A-0B89-4932-BA2C-CA8383B3EEAD

Reg Id: 2303				
FORMER AUTOMOTIVE SH Reg Id: 306	***315 CHAPALA ST***	***ENE 1/8 - 1/4 (0.217 mi.)***	***L73***	***269***
FORMER FIRESTONE TIR Reg Id: 718	***506 CHAPALA STREET***	***NNE 1/8 - 1/4 (0.243 mi.)***	***K96***	***353***
HIETE PROPERTY Reg Id: 2489	***414 CHAPALA ST***	***NE 1/8 - 1/4 (0.243 mi.)***	***M98***	***361***
ABLITT'S CLEANERS Reg Id: 234	***14 W GUTIERREZ ST***	***NE 1/4 - 1/2 (0.280 mi.)***	***R122***	***487***
FORMER 7-UP BOTTLING Reg Id: 2093	***203 CHAPALA ST***	***E 1/4 - 1/2 (0.317 mi.)***	***V135***	***519***
TOM WILLIAMS OLDSMOB Reg Id: 2194	***410 STATE STREET***	***NE 1/4 - 1/2 (0.338 mi.)***	***Y147***	***554***
WORK INC Reg Id: 2358	***330 STATE ST***	***ENE 1/4 - 1/2 (0.344 mi.)***	***X151***	***567***
ENTERPRISE FISH CO Reg Id: 175	***225 STATE ST***	***ENE 1/4 - 1/2 (0.363 mi.)***	***U153***	***577***
SOUTHERN PACIFIC RAI Reg Id: 149	***209 STATE ST***	***ENE 1/4 - 1/2 (0.382 mi.)***	***Z169***	***627***
SHELL, BUCZKOWSKI, L Reg Id: 225	33 MONTECITO ST	ENE 1/4 - 1/2 (0.386 mi.)	AB174	641
ELLIS PROPERTY Reg Id: 2449	12 MONTECITO ST	ENE 1/4 - 1/2 (0.389 mi.)	Z175	642
AVIS RENT-A-CAR Reg Id: 172	34 MONTECITO ST	ENE 1/4 - 1/2 (0.418 mi.)	AB190	705
S.B. CITY MARINA #4 Reg Id: 2109	307 CABRILLO	SE 1/4 - 1/2 (0.423 mi.)	AF194	713
SANTA BARBARA CITY S Reg Id: 2295	***101 STATE ST***	***E 1/4 - 1/2 (0.453 mi.)***	***AK218***	***785***
CHESS MOTORS, INC. Reg Id: 304	118 STATE	E 1/4 - 1/2 (0.458 mi.)	AK221	795
SANTA BARBARA NISSAN Reg Id: 211	***36 STATE ST***	***E 1/4 - 1/2 (0.496 mi.)***	***AK247***	***879***
LOWELL THIELICKE TRA Reg Id: 133	***227 GRAY AVE***	***ENE 1/4 - 1/2 (0.499 mi.)***	***AP248***	***890***

HWP: Detailed information on permitted hazardous waste facilities and corrective action ("cleanups") tracked in EnviroStor.

A review of the HWP list, as provided by EDR, and dated 05/13/2024 has revealed that there is 1 HWP site within approximately 1 mile of the target property.

Lower Elevation	Address	Direction / Distance	Map ID	Page
SAFETY-KLEEN CORP (7 EPA ID: CAT000613984 Cleanup Status: CLOSED	***214 EAST MONTECITO S***	***ENE 1/2 - 1 (0.585 mi.)***	***AQ250***	***900***

Docusign Envelope ID: 3773F87A-0B89-4932-BA2C-CA8383B3EEAD

EXECUTIVE SUMMARY

Notify 65: Listings of all Proposition 65 incidents reported to counties by the State Water Resources Control Board and the Regional Water Quality Control Board. This database is no longer updated by the reporting agency.

A review of the Notify 65 list, as provided by EDR, and dated 03/08/2024 has revealed that there are 6 Notify 65 sites within approximately 1 mile of the target property.

Equal/Higher Elevation	Address	Direction / Distance	Map ID	Page
MOBIL OIL STATION 18	***311 CASTILLO ST***	***SSE 1/8 - 1/4 (0.146 mi.)***	***F36***	***143***
COURTESY MOTORS	***527 CHAPALA ST***	***NNE 1/8 - 1/4 (0.231 mi.)***	***N90***	***330***
WMSB SOLUTIONS LLC	***1126 SANTA BARBARA S***	***N 1/2 - 1 (0.850 mi.)***	***AW268***	***953***
MTD	550 E. COTA	NNE 1/2 - 1 (0.871 mi.)	269	956
FORMER U-NEAT CLEANE	***212 EAST ANAPAMU STR***	***N 1/2 - 1 (0.879 mi.)***	***AW270***	***957***
FORMER U-NEAT CLEANE	***212 EAST ANAPAMU ST***	***N 1/2 - 1 (0.879 mi.)***	***AW271***	***957***

EDR HIGH RISK HISTORICAL RECORDS

EDR Exclusive Records

EDR MGP: The EDR Proprietary Manufactured Gas Plant Database includes records of coal gas plants (manufactured gas plants) compiled by EDR's researchers. Manufactured gas sites were used in the United States from the 1800's to 1950's to produce a gas that could be distributed and used as fuel. These plants used whale oil, rosin, coal, or a mixture of coal, oil, and water that also produced a significant amount of waste. Many of the byproducts of the gas production, such as coal tar (oily waste containing volatile and non-volatile chemicals), sludges, oils and other compounds are potentially hazardous to human health and the environment. The byproduct from this process was frequently disposed of directly at the plant site and can remain or spread slowly, serving as a continuous source of soil and groundwater contamination.

A review of the EDR MGP list, as provided by EDR, has revealed that there are 2 EDR MGP sites within approximately 1 mile of the target property.

Equal/Higher Elevation	Address	Direction / Distance	Map ID	Page
EDISON/SANTA BARBARA	136 E DE LA GUERRA S	N 1/2 - 1 (0.589 mi.)	AR253	915
Lower Elevation	**Address**	**Direction / Distance**	**Map ID**	**Page**
SO CAL GAS/SANTA BAR	630 E MONTECITO STRE	NE 1/2 - 1 (0.991 mi.)	AX275	964

EDR Hist Auto: EDR has searched selected national collections of business directories and has collected listings of potential gas station/filling station/service station sites that were available to EDR researchers. EDR's review was limited to those categories of sources that might, in EDR's opinion, include gas station/filling station/service station establishments. The categories reviewed included, but were not limited to gas, gas station, gasoline station, filling station, auto, automobile repair, auto service station, service station, etc. This database falls within a category of information EDR classifies as "High Risk Historical Records", or HRHR. EDR's HRHR effort presents unique and sometimes proprietary data about past sites and operations that typically create environmental concerns, but may not show up in current government records searches.

A review of the EDR Hist Auto list, as provided by EDR, has revealed that there are 2 EDR Hist Auto sites within approximately 0.125 miles of the target property.

Docusign Envelope ID: 3773F87A-0B89-4932-BA2C-CA8383B3EEAD

EXECUTIVE SUMMARY

Equal/Higher Elevation	Address	Direction / Distance	Map ID	Page
BATH HALEY SHELL SER	310 W HALEY ST	NW 0 - 1/8 (0.015 mi.)	A6	15

Lower Elevation	Address	Direction / Distance	Map ID	Page
STANDARD STATIONS IN	407 BATH ST	ESE 0 - 1/8 (0.028 mi.)	A10	43

EDR Hist Cleaner: EDR has searched selected national collections of business directories and has collected listings of potential dry cleaner sites that were available to EDR researchers. EDR's review was limited to those categories of sources that might, in EDR's opinion, include dry cleaning establishments. The categories reviewed included, but were not limited to dry cleaners, cleaners, laundry, laundromat, cleaning/laundry, wash & dry etc. This database falls within a category of information EDR classifies as "High Risk Historical Records", or HRHR. EDR's HRHR effort presents unique and sometimes proprietary data about past sites and operations that typically create environmental concerns, but may not show up in current government records searches.

A review of the EDR Hist Cleaner list, as provided by EDR, has revealed that there are 2 EDR Hist Cleaner sites within approximately 0.125 miles of the target property.

Lower Elevation	Address	Direction / Distance	Map ID	Page
SAINT PAUL CLEANERS	407 BATH ST	ESE 0 - 1/8 (0.028 mi.)	A7	16
SAME DAY MOBILE DRAP	217 W GUTIERREZ ST	E 0 - 1/8 (0.103 mi.)	D21	90

Docusign Envelope ID: 3773F87A-0B89-4932-BA2C-CA8383B3EEAD

EXECUTIVE SUMMARY

Due to poor or inadequate address information, the following sites were not mapped. Count: 3 records.

Site Name	Database(s)
VISTA PAINT #55	CERS HAZ WASTE
TOSCO - 76 SS #4081	LUST
SANTA BARBARA REGIONAL GROUNDWATER	ENVIROSTOR

OVERVIEW MAP - 7734619.2S

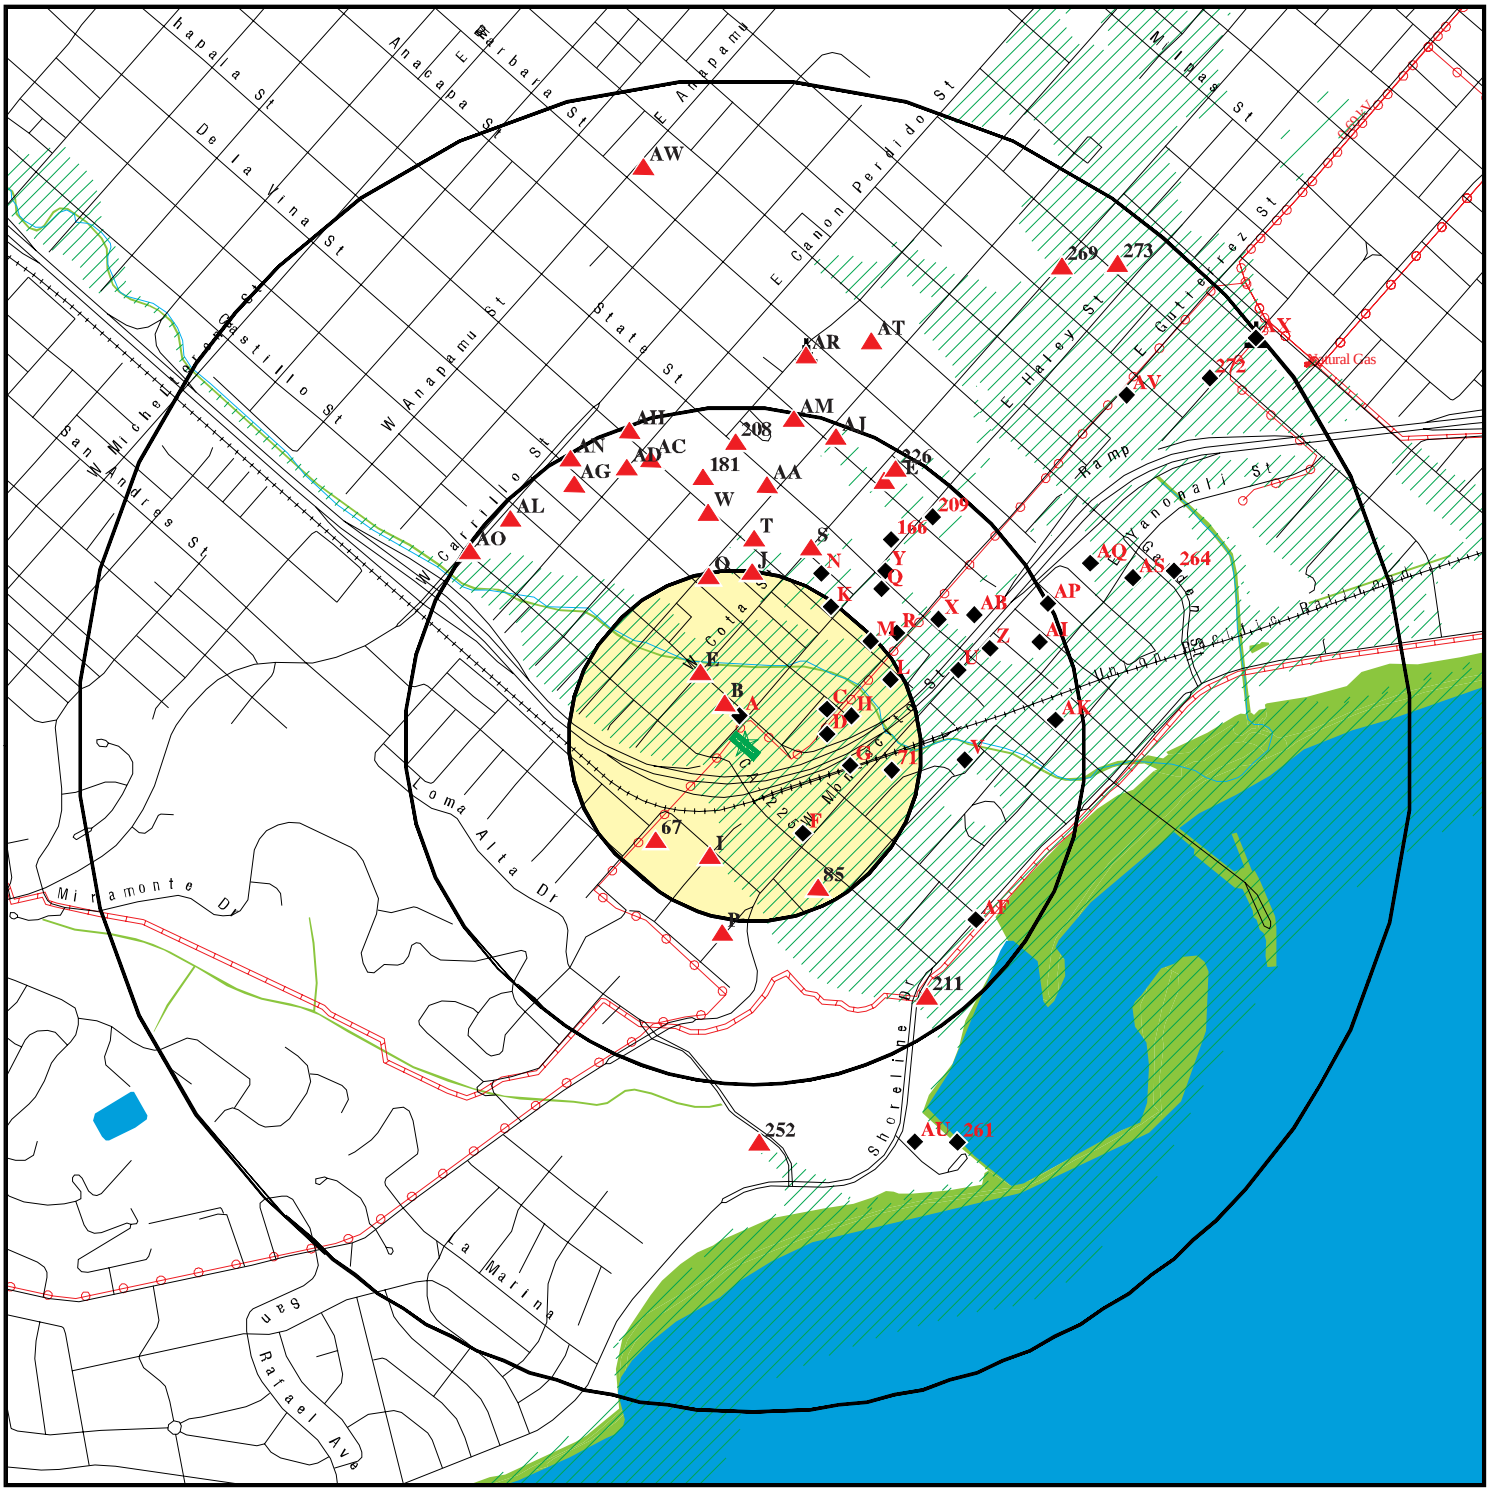

- Target Property
- Sites at elevations higher than or equal to the target property
- Sites at elevations lower than the target property
- Manufactured Gas Plants
- National Priority List Sites
- Dept. Defense Sites
- Indian Reservations BIA
- Power transmission lines
- Pipelines
- Special Flood Hazard Area (1%)
- 0.2% Annual Chance Flood Hazard
- National Wetland Inventory
- State Wetlands
- Areas of Concern

This report includes Interactive Map Layers to display and/or hide map information. The legend includes only those icons for the default map view.

SITE NAME:	315 W Haley St	CLIENT:	American Environmental Group
ADDRESS:	315 West Haley Street Santa Barbara CA 93101	CONTACT:	Genevieve DE LA Torre
LAT/LONG:	34.412941 / 119.698984	INQUIRY #:	7734619.2s
		DATE:	August 13, 2024 3:03 pm

Copyright © 2024 EDR, Inc. © 2015 TomTom Rel. 2015.

Docusign Envelope ID: 3773F87A-0B89-4932-BA2C-CA8383B3EEAD

DETAIL MAP - 7734619.2S

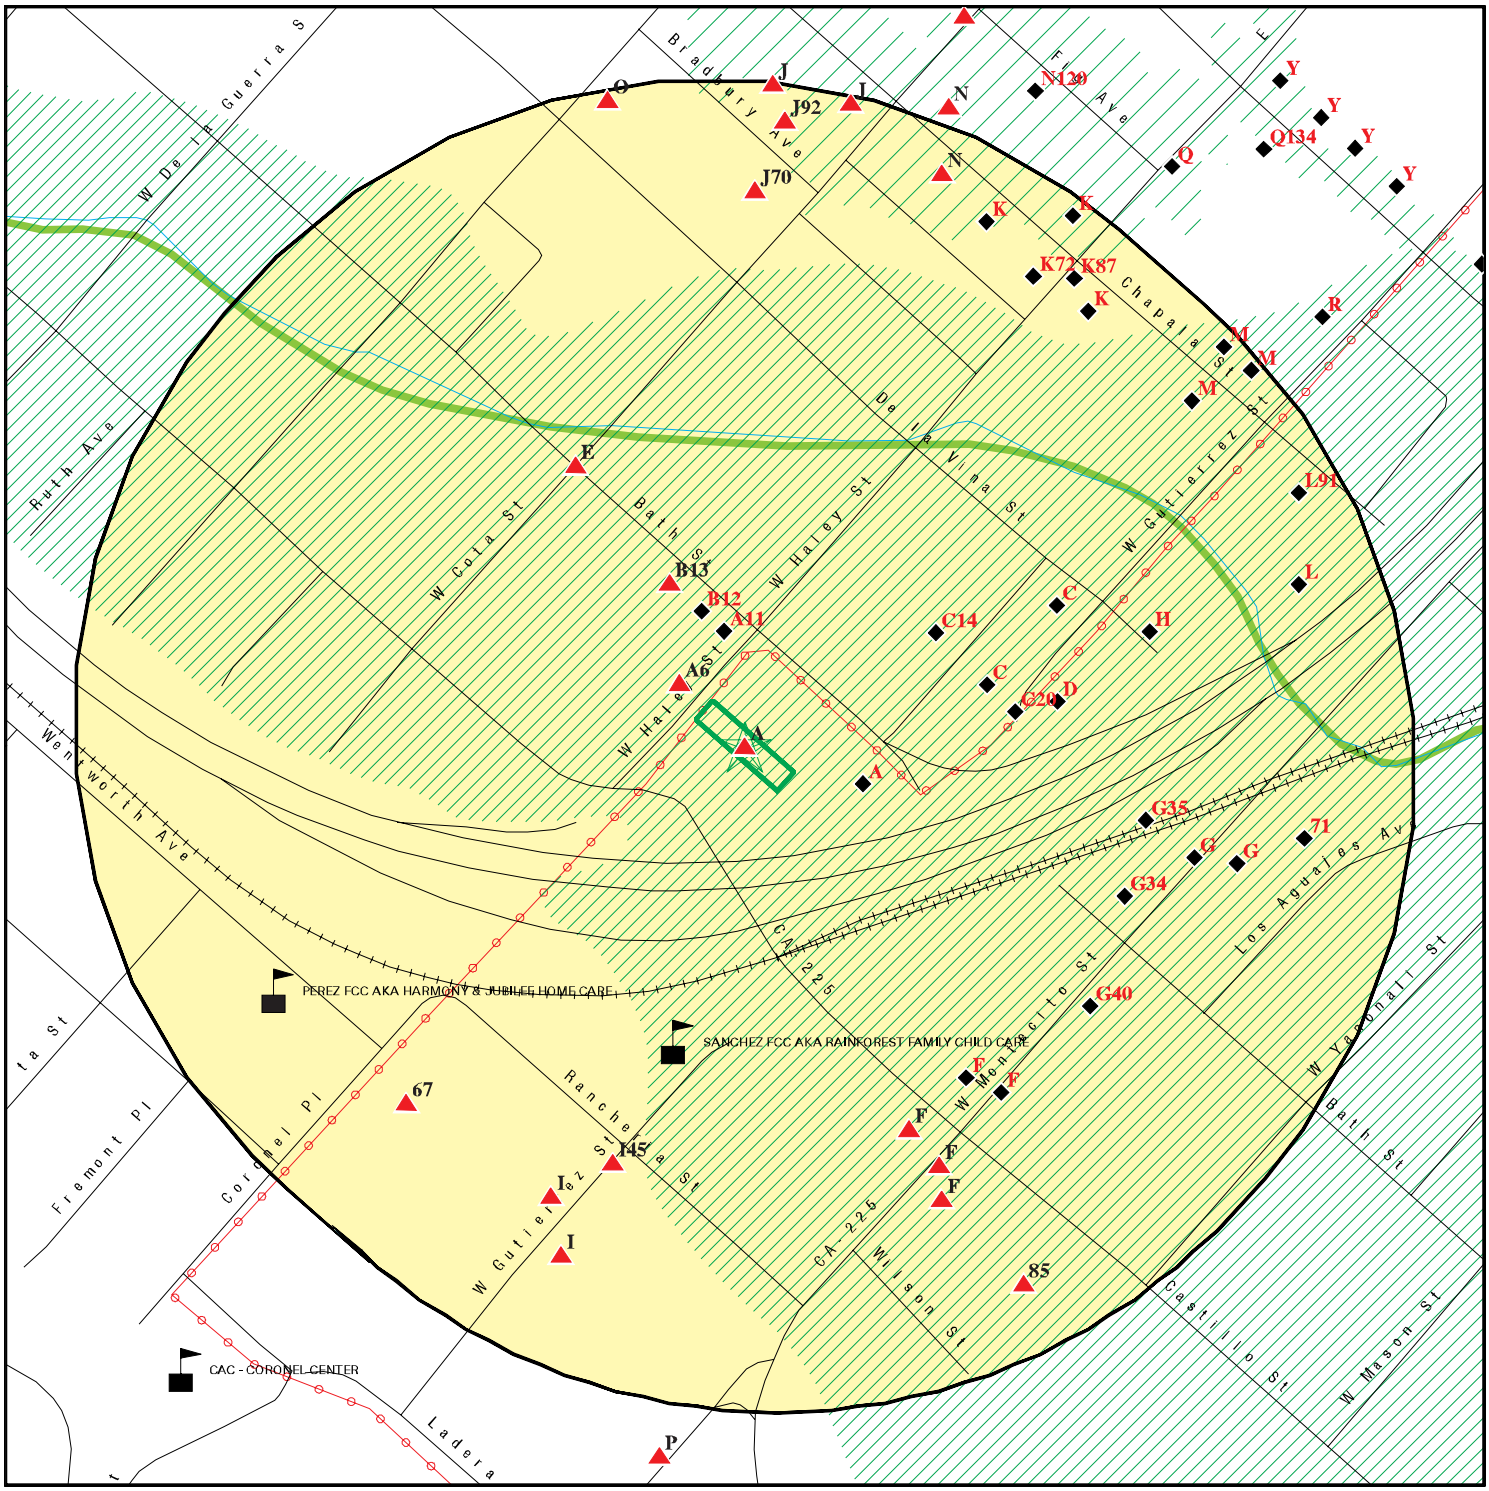

Target Property
Sites at elevations higher than or equal to the target property
Sites at elevations lower than the target property
Manufactured Gas Plants
Sensitive Receptors
National Priority List Sites
Dept. Defense Sites

0 1/16 1/8 1/4 Miles

Indian Reservations BIA
Power transmission lines
Special Flood Hazard Area (1%)
0.2% Annual Chance Flood Hazard
National Wetland Inventory
State Wetlands

Areas of Concern

This report includes Interactive Map Layers to display and/or hide map information. The legend includes only those icons for the default map view.

SITE NAME:	315 W Haley St	CLIENT:	American Environmental Group
ADDRESS:	315 West Haley Street Santa Barbara CA 93101	CONTACT:	Genevieve DE LA Torre
LAT/LONG:	34.412941 / 119.698984	INQUIRY #:	7734619.2s
		DATE:	August 13, 2024 3:04 pm

Copyright © 2024 EDR, Inc. © 2015 TomTom Rel. 2015.

Docusign Envelope ID: 3773F87A-0B89-4932-BA2C-CA8383B3EEAD

MAP FINDINGS SUMMARY

Database	Search Distance (Miles)	Target Property	< 1/8	1/8 - 1/4	1/4 - 1/2	1/2 - 1	> 1	Total Plotted
STANDARD ENVIRONMENTAL RECORDS								
Lists of Federal NPL (Superfund) sites								
NPL	1.000		0	0	0	0	NR	0
Proposed NPL	1.000		0	0	0	0	NR	0
NPL LIENS	1.000		0	0	0	0	NR	0
Lists of Federal Delisted NPL sites								
Delisted NPL	1.000		0	0	0	0	NR	0
Lists of Federal sites subject to CERCLA removals and CERCLA orders								
FEDERAL FACILITY	0.500		0	0	0	NR	NR	0
SEMS	0.500		0	1	0	NR	NR	1
Lists of Federal CERCLA sites with NFRAP								
SEMS-ARCHIVE	0.500		0	0	0	NR	NR	0
Lists of Federal RCRA facilities undergoing Corrective Action								
CORRACTS	1.000		0	0	0	1	NR	1
Lists of Federal RCRA TSD facilities								
RCRA-TSDF	0.500		0	0	0	NR	NR	0
Lists of Federal RCRA generators								
RCRA-LQG	0.250		1	0	NR	NR	NR	1
RCRA-SQG	0.250		1	6	NR	NR	NR	7
RCRA-VSQG	0.250		0	0	NR	NR	NR	0
Federal institutional controls / engineering controls registries								
LUCIS	0.500		0	0	0	NR	NR	0
US ENG CONTROLS	0.500		0	0	0	NR	NR	0
US INST CONTROLS	0.500		0	0	0	NR	NR	0
Federal ERNS list								
ERNS	0.001		0	NR	NR	NR	NR	0
Lists of state- and tribal (Superfund) equivalent sites								
RESPONSE	1.000		0	0	0	1	NR	1
Lists of state- and tribal hazardous waste facilities								
ENVIROSTOR	1.000		1	0	3	15	NR	19
Lists of state and tribal landfills and solid waste disposal facilities								
SWF/LF	0.500		0	0	0	NR	NR	0

Docusign Envelope ID: 3773F87A-0B89-4932-BA2C-CA8383B3EEAD

MAP FINDINGS SUMMARY

Database	Search Distance (Miles)	Target Property	< 1/8	1/8 - 1/4	1/4 - 1/2	1/2 - 1	> 1	Total Plotted
Lists of state and tribal leaking storage tanks								
LUST	0.500		1	17	49	NR	NR	67
INDIAN LUST	0.500		0	0	0	NR	NR	0
CPS-SLIC	0.500		4	4	26	NR	NR	34
Lists of state and tribal registered storage tanks								
FEMA UST	0.250		0	0	NR	NR	NR	0
UST	0.250		0	2	NR	NR	NR	2
AST	0.250		0	0	NR	NR	NR	0
INDIAN UST	0.250		0	0	NR	NR	NR	0
Lists of state and tribal voluntary cleanup sites								
INDIAN VCP	0.500		0	0	0	NR	NR	0
VCP	0.500		1	0	0	NR	NR	1
Lists of state and tribal brownfield sites								
BROWNFIELDS	0.500		0	0	0	NR	NR	0
ADDITIONAL ENVIRONMENTAL RECORDS								
Local Brownfield lists								
US BROWNFIELDS	0.500		0	0	1	NR	NR	1
Local Lists of Landfill / Solid Waste Disposal Sites								
WMUDS/SWAT	0.500		0	0	0	NR	NR	0
SWRCY	0.500		0	0	0	NR	NR	0
HAULERS	0.001		0	NR	NR	NR	NR	0
INDIAN ODI	0.500		0	0	0	NR	NR	0
ODI	0.500		0	0	0	NR	NR	0
DEBRIS REGION 9	0.500		0	0	0	NR	NR	0
IHS OPEN DUMPS	0.500		0	0	0	NR	NR	0
Local Lists of Hazardous waste / Contaminated Sites								
US HIST CDL	0.001		0	NR	NR	NR	NR	0
HIST Cal-Sites	1.000		0	0	0	1	NR	1
SCH	0.250		0	0	NR	NR	NR	0
CDL	0.001		0	NR	NR	NR	NR	0
Toxic Pits	1.000		0	0	0	0	NR	0
CERS HAZ WASTE	0.250		1	4	NR	NR	NR	5
US CDL	0.001		0	NR	NR	NR	NR	0
Local Lists of Registered Storage Tanks								
SWEEPS UST	0.250		0	4	NR	NR	NR	4
HIST UST	0.250		0	9	NR	NR	NR	9
CERS TANKS	0.250		0	1	NR	NR	NR	1
CA FID UST	0.250		0	3	NR	NR	NR	3
Local Land Records								
LIENS	0.001		0	NR	NR	NR	NR	0

Docusign Envelope ID: 3773F87A-0B89-4932-BA2C-CA8383B3EEAD

MAP FINDINGS SUMMARY

Database	Search Distance (Miles)	Target Property	< 1/8	1/8 - 1/4	1/4 - 1/2	1/2 - 1	> 1	Total Plotted
LIENS 2	0.001		0	NR	NR	NR	NR	0
DEED	0.500		0	1	4	NR	NR	5
Records of Emergency Release Reports								
HMIRS	0.001		0	NR	NR	NR	NR	0
CHMIRS	0.001		0	NR	NR	NR	NR	0
LDS	0.001		0	NR	NR	NR	NR	0
MCS	0.001		0	NR	NR	NR	NR	0
SPILLS 90	0.001		0	NR	NR	NR	NR	0
Other Ascertainable Records								
RCRA NonGen / NLR	0.250	2	4	17	NR	NR	NR	23
FUDS	1.000		0	0	0	3	NR	3
DOD	1.000		0	0	0	0	NR	0
SCRD DRYCLEANERS	0.500		0	0	0	NR	NR	0
US FIN ASSUR	0.001		0	NR	NR	NR	NR	0
EPA WATCH LIST	0.001		0	NR	NR	NR	NR	0
2020 COR ACTION	0.250		0	0	NR	NR	NR	0
TSCA	0.001		0	NR	NR	NR	NR	0
TRIS	0.001		0	NR	NR	NR	NR	0
SSTS	0.001		0	NR	NR	NR	NR	0
ROD	1.000		0	0	0	0	NR	0
RMP	0.001		0	NR	NR	NR	NR	0
RAATS	0.001		0	NR	NR	NR	NR	0
PRP	0.001		0	NR	NR	NR	NR	0
PADS	0.001		0	NR	NR	NR	NR	0
ICIS	0.001		0	NR	NR	NR	NR	0
FTTS	0.001		0	NR	NR	NR	NR	0
MLTS	0.001		0	NR	NR	NR	NR	0
COAL ASH DOE	0.001		0	NR	NR	NR	NR	0
COAL ASH EPA	0.500		0	0	0	NR	NR	0
PCB TRANSFORMER	0.001		0	NR	NR	NR	NR	0
RADINFO	0.001		0	NR	NR	NR	NR	0
HIST FTTS	0.001		0	NR	NR	NR	NR	0
DOT OPS	0.001		0	NR	NR	NR	NR	0
CONSENT	1.000		0	0	0	0	NR	0
INDIAN RESERV	1.000		0	0	0	0	NR	0
FUSRAP	1.000		0	0	0	0	NR	0
UMTRA	0.500		0	0	0	NR	NR	0
LEAD SMELTERS	0.001		0	NR	NR	NR	NR	0
US AIRS	0.001		0	NR	NR	NR	NR	0
US MINES	0.250		0	0	NR	NR	NR	0
ABANDONED MINES	0.250		0	0	NR	NR	NR	0
MINES MRDS	0.250		1	0	NR	NR	NR	1
FINDS	0.001	1	0	NR	NR	NR	NR	1
UXO	1.000		0	0	0	1	NR	1
DOCKET HWC	0.001		0	NR	NR	NR	NR	0
ECHO	0.001	2	0	NR	NR	NR	NR	2
FUELS PROGRAM	0.250		0	0	NR	NR	NR	0
PFAS NPL	0.250		0	0	NR	NR	NR	0
PFAS FEDERAL SITES	0.250		0	0	NR	NR	NR	0

Docusign Envelope ID: 3773F87A-0B89-4932-BA2C-CA8383B3EEAD

MAP FINDINGS SUMMARY

Database	Search Distance (Miles)	Target Property	< 1/8	1/8 - 1/4	1/4 - 1/2	1/2 - 1	> 1	Total Plotted
PFAS TSCA	0.250		0	0	NR	NR	NR	0
PFAS TRIS	0.250		0	0	NR	NR	NR	0
PFAS RCRA MANIFEST	0.250		0	0	NR	NR	NR	0
PFAS ATSDR	0.250		0	0	NR	NR	NR	0
PFAS WQP	0.250		0	0	NR	NR	NR	0
PFAS NPDES	0.250		0	0	NR	NR	NR	0
PFAS PROJECT	0.250		0	0	NR	NR	NR	0
PFAS ECHO	0.250		1	0	NR	NR	NR	1
PFAS ECHO FIRE TRAIN	0.250		0	0	NR	NR	NR	0
PFAS PT 139 AIRPORT	0.250		0	0	NR	NR	NR	0
AQUEOUS FOAM NRC	0.250		0	1	NR	NR	NR	1
BIOSOLIDS	0.001		0	NR	NR	NR	NR	0
UST FINDER	0.250		0	1	NR	NR	NR	1
UST FINDER RELEASE	0.500		1	13	45	NR	NR	59
E MANIFEST	0.250		3	9	NR	NR	NR	12
PFAS	0.250		0	1	NR	NR	NR	1
AQUEOUS FOAM	0.250		0	0	NR	NR	NR	0
CA BOND EXP. PLAN	1.000		0	0	1	1	NR	2
CHROME PLATING	0.500		0	0	1	NR	NR	1
Cortese	0.500		2	13	47	NR	NR	62
CUPA Listings	0.250		3	21	NR	NR	NR	24
DRYCLEANERS	0.250		1	0	NR	NR	NR	1
EMI	0.001		0	NR	NR	NR	NR	0
ENF	0.001		0	NR	NR	NR	NR	0
Financial Assurance	0.001		0	NR	NR	NR	NR	0
ICE	0.001		0	NR	NR	NR	NR	0
HIST CORTESE	0.500		1	7	23	NR	NR	31
HWP	1.000		0	0	0	1	NR	1
HWT	0.250		0	0	NR	NR	NR	0
HWTS	0.001	1	0	NR	NR	NR	NR	1
HAZNET	0.001		0	NR	NR	NR	NR	0
MINES	0.250		0	0	NR	NR	NR	0
MWMP	0.250		0	0	NR	NR	NR	0
NPDES	0.001		0	NR	NR	NR	NR	0
PEST LIC	0.001		0	NR	NR	NR	NR	0
PROC	0.500		0	0	0	NR	NR	0
Notify 65	1.000		0	2	0	4	NR	6
HAZMAT	0.250		0	0	NR	NR	NR	0
UIC	0.001		0	NR	NR	NR	NR	0
UIC GEO	0.001		0	NR	NR	NR	NR	0
WASTEWATER PITS	0.500		0	0	0	NR	NR	0
WDS	0.001		0	NR	NR	NR	NR	0
WIP	0.250		0	0	NR	NR	NR	0
MILITARY PRIV SITES	0.001		0	NR	NR	NR	NR	0
PROJECT	0.001		0	NR	NR	NR	NR	0
WDR	0.001		0	NR	NR	NR	NR	0
CIWQS	0.001		0	NR	NR	NR	NR	0
CERS	0.001		0	NR	NR	NR	NR	0
NON-CASE INFO	0.001		0	NR	NR	NR	NR	0
OTHER OIL GAS	0.001		0	NR	NR	NR	NR	0
PROD WATER PONDS	0.001		0	NR	NR	NR	NR	0

Docusign Envelope ID: 3773F87A-0B89-4932-BA2C-CA8383B3EEAD

MAP FINDINGS SUMMARY

Database	Search Distance (Miles)	Target Property	< 1/8	1/8 - 1/4	1/4 - 1/2	1/2 - 1	> 1	Total Plotted
SAMPLING POINT	0.001		0	NR	NR	NR	NR	0
WELL STIM PROJ	0.001		0	NR	NR	NR	NR	0
EDR HIGH RISK HISTORICAL RECORDS								
EDR Exclusive Records								
EDR MGP	1.000		0	0	0	2	NR	2
EDR Hist Auto	0.125		2	NR	NR	NR	NR	2
EDR Hist Cleaner	0.125		2	NR	NR	NR	NR	2
EDR RECOVERED GOVERNMENT ARCHIVES								
Exclusive Recovered Govt. Archives								
RGA LF	0.001		0	NR	NR	NR	NR	0
RGA LUST	0.001		0	NR	NR	NR	NR	0
- Totals --		6	31	137	200	30	0	404

NOTES:

TP = Target Property

NR = Not Requested at this Search Distance

Sites may be listed in more than one database

Docusign Envelope ID: 3773F87A-0B89-4932-BA2C-CA8383B3EEAD

A1 **ROXANNE MCGREGOR** **HWTS** **S128373602**
Target **315 W HALEY ST SUITE 102** **N/A**
Property **SANTA BARBARA, CA 93101**

Site 1 of 11 in cluster A

Actual:
36 ft.

HWTS:

Name:	ROXANNE MCGREGOR
Address:	315 W HALEY ST SUITE 102
Address 2:	Not reported
City,State,Zip:	SANTA BARBARA, CA 93101
EPA ID:	CAC003162937
Inactive Date:	Not reported
Create Date:	02/21/2022
Last Act Date:	Not reported
Mailing Name:	Not reported
Mailing Address:	912 DE LA VINA ST
Mailing Address 2:	Not reported
Mailing City,State,Zip:	SANTA BARBARA, CA 93101
Owner Name:	PATHPOINT
Owner Address:	315 W HALEY ST SUITE 102
Owner Address 2:	Not reported
Owner City,State,Zip:	SANTA BARBARA, CA 93101
Owner Phone:	Not reported
Owner Fax:	Not reported
Contact Name:	PEARL BAY CORPORATION
Contact Address:	912 DE LA VINA ST
Contact Address 2:	Not reported
City,State,Zip:	SANTA BARBARA, CA 93101
Contact Phone:	Not reported
Contact Fax:	Not reported
Facility Status:	Active
Facility Type:	TEMPORARY
Category:	STATE
Latitude:	34.41293199
Longitude:	-119.698956

Name:	PATHPOINT
Address:	315 W. HALEY ST.
Address 2:	SUITE 202
City,State,Zip:	SANTA BARBARA, CA 93101
EPA ID:	CAC003229702
Inactive Date:	07/26/2023
Create Date:	04/26/2023
Last Act Date:	07/27/2023
Mailing Name:	Not reported
Mailing Address:	315 W. HALEY ST.
Mailing Address 2:	SUITE 202
Mailing City,State,Zip:	SANTA BARBARA, CA
Owner Name:	HARRY BRUELL
Owner Address:	315 W. HALEY ST.
Owner Address 2:	SUITE 202
Owner City,State,Zip:	SANTA BARBARA, CA 93101
Owner Phone:	8054038570
Owner Fax:	Not reported
Contact Name:	PATHPOINT
Contact Address:	315 W. HALEY ST.
Contact Address 2:	SUITE 202
City,State,Zip:	SANTA BARBARA, CA 93101

Map ID Direction Distance Elevation	Site	Database(s)	EDR ID Number EPA ID Number

MAP FINDINGS

ROXANNE MCGREGOR (Continued) **S128373602**

Contact Phone:	8054038570
Contact Fax:	Not reported
Facility Status:	Not reported
Facility Type:	Not reported
Category:	Not reported
Latitude:	Not reported
Longitude:	Not reported

A2 **PATHPOINT** **FINDS** **1027161376**
Target **315 W. HALEY ST.** **ECHO** **N/A**
Property **SANTA BARBARA, CA 93101**

Site 2 of 11 in cluster A

Actual: FINDS:
36 ft. Registry ID: 110071225536

Click Here for FRS Facility Detail Report:

Environmental Interest/Information System:
The Resource Conservation and Recovery Act Information System (RCRAInfo) is EPA's comprehensive information system in support of the Resource Conservation and Recovery Act (RCRA) of 1976 and the Hazardous and Solid Waste Amendments (HSWA) of 1984. It tracks many types of information about generators, transporters, treaters, storers, and disposers of hazardous waste.

Registry ID: 110071417619

Click Here for FRS Facility Detail Report:

Environmental Interest/Information System:
The Resource Conservation and Recovery Act Information System (RCRAInfo) is EPA's comprehensive information system in support of the Resource Conservation and Recovery Act (RCRA) of 1976 and the Hazardous and Solid Waste Amendments (HSWA) of 1984. It tracks many types of information about generators, transporters, treaters, storers, and disposers of hazardous waste.

Click this hyperlink while viewing on your computer to access additional FINDS: detail in the EDR Site Report.

ECHO:

Envid:	1027161376
Registry ID:	110071225536
DFR URL:	http://echo.epa.gov/detailed-facility-report?fid=110071225536
Name:	ROXANNE MCGREGOR
Address:	315 W HALEY ST SUITE 102
City,State,Zip:	SANTA BARBARA, CA 93101

Docusign Envelope ID: 3773F87A-0B89-4932-BA2C-CA8383B3EEAD

A3 Target Property **ROXANNE MCGREGOR**
315 W HALEY ST SUITE 102
SANTA BARBARA, CA 93101

RCRA NonGen / NLR **1027090427** **CAC003162937**

Site 3 of 11 in cluster A

Actual: 36 ft.

RCRA Listings:

Date Form Received by Agency:	20220221
Handler Name:	Roxanne Mcgregor
Handler Address:	315 W Haley St Suite 102
Handler City,State,Zip:	SANTA BARBARA, CA 93101
EPA ID:	CAC003162937
Contact Name:	PEARL BAY CORPORATION
Contact Address:	912 DE LA VINA ST
Contact City,State,Zip:	SANTA BARBARA, CA 93101
Contact Telephone:	805-966-1480
Contact Fax:	Not reported
Contact Email:	OFFICE@PEARLBAYCORP.COM
Contact Title:	Not reported
EPA Region:	09
Land Type:	Not reported
Federal Waste Generator Description:	Not a generator, verified
Non-Notifier:	Not reported
Biennial Report Cycle:	Not reported
Accessibility:	Not reported
Active Site Indicator:	Not reported
State District Owner:	Not reported
State District:	Not reported
Mailing Address:	912 DE LA VINA ST
Mailing City,State,Zip:	SANTA BARBARA, CA 93101
Owner Name:	Pathpoint Kim
Owner Type:	Other
Operator Name:	Pearl Bay Corporation
Operator Type:	Other
Short-Term Generator Activity:	No
Importer Activity:	No
Mixed Waste Generator:	No
Transporter Activity:	No
Transfer Facility Activity:	No
Recycler Activity with Storage:	No
Small Quantity On-Site Burner Exemption:	No
Smelting Melting and Refining Furnace Exemption:	No
Underground Injection Control:	No
Off-Site Waste Receipt:	No
Universal Waste Indicator:	No
Universal Waste Destination Facility:	No
Federal Universal Waste:	No
Active Site State-Reg Handler:	---
Federal Facility Indicator:	Not reported
Hazardous Secondary Material Indicator:	N
Sub-Part K Indicator:	Not reported
2018 GPRA Permit Baseline:	Not on the Baseline
2018 GPRA Renewals Baseline:	Not on the Baseline
202 GPRA Corrective Action Baseline:	No
Subject to Corrective Action Universe:	No
Non-TSDFs Where RCRA CA has Been Imposed Universe:	No
Corrective Action Priority Ranking:	No NCAPS ranking
Environmental Control Indicator:	No
Institutional Control Indicator:	No

Docusign Envelope ID: 3773F87A-0B89-4932-BA2C-CA8383B3EEAD

ROXANNE MCGREGOR (Continued) **1027090427**

Human Exposure Controls Indicator:	N/A
Groundwater Controls Indicator:	N/A
Significant Non-Complier Universe:	No
Unaddressed Significant Non-Complier Universe:	No
Addressed Significant Non-Complier Universe:	No
Significant Non-Complier With a Compliance Schedule Universe:	No
Financial Assurance Required:	Not reported
Handler Date of Last Change:	20220223
Recognized Trader-Importer:	No
Recognized Trader-Exporter:	No
Importer of Spent Lead Acid Batteries:	No
Exporter of Spent Lead Acid Batteries:	No
Recycler Activity Without Storage:	No
Manifest Broker:	No
Sub-Part P Indicator:	No

Handler - Owner Operator:

Owner/Operator Indicator:	Operator
Owner/Operator Name: PEARL BAY CORPORATION	
Legal Status:	Other
Date Became Current:	Not reported
Date Ended Current:	Not reported
Owner/Operator Address:	912 DE LA VINA ST
Owner/Operator City,State,Zip:	SANTA BARBARA, CA 93101
Owner/Operator Telephone:	805-966-1480
Owner/Operator Telephone Ext:	Not reported
Owner/Operator Fax:	Not reported
Owner/Operator Email:	Not reported

Owner/Operator Indicator:	Owner
Owner/Operator Name: PATHPOINT KIM	
Legal Status:	Other
Date Became Current:	Not reported
Date Ended Current:	Not reported
Owner/Operator Address:	315 W HALEY ST SUITE 102
Owner/Operator City,State,Zip:	SANTA BARBARA, CA 93101
Owner/Operator Telephone:	805-963-1086
Owner/Operator Telephone Ext:	Not reported
Owner/Operator Fax:	Not reported
Owner/Operator Email:	Not reported

Historic Generators:

Receive Date:	20220221
Handler Name: ROXANNE MCGREGOR	
Federal Waste Generator Description:	Not a generator, verified
State District Owner:	Not reported
Large Quantity Handler of Universal Waste:	No
Recognized Trader Importer:	No
Recognized Trader Exporter:	No
Spent Lead Acid Battery Importer:	No
Spent Lead Acid Battery Exporter:	No
Current Record:	Yes
Non Storage Recycler Activity:	No
Electronic Manifest Broker:	No

Docusign Envelope ID: 3773F87A-0B89-4932-BA2C-CA8383B3EEAD

ROXANNE MCGREGOR (Continued) **1027090427**

List of NAICS Codes and Descriptions:
NAICS Code: 56299
NAICS Description: ALL OTHER WASTE MANAGEMENT SERVICES

Facility Has Received Notices of Violations:
Violations: No Violations Found

Evaluation Action Summary:
Evaluations: No Evaluations Found

A4 **PATHPOINT** **ECHO** **1027720159**
Target **315 W. HALEY ST.** **N/A**
Property **SANTA BARBARA, CA 93101**

Site 4 of 11 in cluster A

Actual: **36 ft.**

ECHO:
Envid: 1027720159
Registry ID: 110071417619
DFR URL: http://echo.epa.gov/detailed-facility-report?fid=110071417619
Name: PATHPOINT
Address: 315 W. HALEY ST.
City,State,Zip: SANTA BARBARA, CA 93101

A5 **PATHPOINT** **RCRA NonGen / NLR** **1027687467**
Target **315 W. HALEY ST.** **CAC003229702**
Property **SANTA BARBARA, CA 93101**

Site 5 of 11 in cluster A

Actual: **36 ft.**

RCRA Listings:
Date Form Received by Agency: 20230426
Handler Name: Pathpoint
Handler Address: 315 W. Haley St.
Handler City,State,Zip: SANTA BARBARA, CA 93101
EPA ID: CAC003229702
Contact Name: PATHPOINT BANK & TRUST
Contact Address: 315 W. HALEY ST.
Contact City,State,Zip: SANTA BARBARA, CA 93101
Contact Telephone: 805-403-8570
Contact Fax: Not reported
Contact Email: MARIAH.RIVERO-LEON@PATHPOINT.ORG
Contact Title: Not reported
EPA Region: 09
Land Type: Not reported
Federal Waste Generator Description: Not a generator, verified
Non-Notifier: Not reported
Biennial Report Cycle: Not reported
Accessibility: Not reported
Active Site Indicator: Not reported
State District Owner: Not reported
State District: Not reported
Mailing Address: 315 W. HALEY ST.
Mailing City,State,Zip: SANTA BARBARA, CA 93101

Docusign Envelope ID: 3773F87A-0B89-4932-BA2C-CA8383B3EEAD

PATHPOINT (Continued) **1027687467**

Owner Name:	Harry Bruell
Owner Type:	Other
Operator Name:	Pathpoint Bank & Trust
Operator Type:	Other
Short-Term Generator Activity:	No
Importer Activity:	No
Mixed Waste Generator:	No
Transporter Activity:	No
Transfer Facility Activity:	No
Recycler Activity with Storage:	No
Small Quantity On-Site Burner Exemption:	No
Smelting Melting and Refining Furnace Exemption:	No
Underground Injection Control:	No
Off-Site Waste Receipt:	No
Universal Waste Indicator:	No
Universal Waste Destination Facility:	No
Federal Universal Waste:	No
Active Site State-Reg Handler:	---
Federal Facility Indicator:	Not reported
Hazardous Secondary Material Indicator:	N
Sub-Part K Indicator:	Not reported
2018 GPRA Permit Baseline:	Not on the Baseline
2018 GPRA Renewals Baseline:	Not on the Baseline
202 GPRA Corrective Action Baseline:	No
Subject to Corrective Action Universe:	No
Non-TSDFs Where RCRA CA has Been Imposed Universe:	No
Corrective Action Priority Ranking:	No NCAPS ranking
Environmental Control Indicator:	No
Institutional Control Indicator:	No
Human Exposure Controls Indicator:	N/A
Groundwater Controls Indicator:	N/A
Significant Non-Complier Universe:	No
Unaddressed Significant Non-Complier Universe:	No
Addressed Significant Non-Complier Universe:	No
Significant Non-Complier With a Compliance Schedule Universe:	No
Financial Assurance Required:	Not reported
Handler Date of Last Change:	20230426
Recognized Trader-Importer:	No
Recognized Trader-Exporter:	No
Importer of Spent Lead Acid Batteries:	No
Exporter of Spent Lead Acid Batteries:	No
Recycler Activity Without Storage:	No
Manifest Broker:	No
Sub-Part P Indicator:	No

Handler - Owner Operator:

Owner/Operator Indicator:	Operator
Owner/Operator Name: PATHPOINT BANK & TRUST	
Legal Status:	Other
Date Became Current:	Not reported
Date Ended Current:	Not reported
Owner/Operator Address:	315 W. HALEY ST.
Owner/Operator City,State,Zip:	SANTA BARBARA, CA 93101
Owner/Operator Telephone:	805-403-8570
Owner/Operator Telephone Ext:	Not reported
Owner/Operator Fax:	Not reported

Docusign Envelope ID: 3773F87A-0B89-4932-BA2C-CA8383B3EEAD

PATHPOINT (Continued) **1027687467**

Owner/Operator Email: Not reported

Owner/Operator Indicator: Owner
Owner/Operator Name: HARRY BRUELL
Legal Status: Other
Date Became Current: Not reported
Date Ended Current: Not reported
Owner/Operator Address: 315 W. HALEY ST.
Owner/Operator City,State,Zip: SANTA BARBARA, CA 93101
Owner/Operator Telephone: 805-403-8570
Owner/Operator Telephone Ext: Not reported
Owner/Operator Fax: Not reported
Owner/Operator Email: Not reported

Historic Generators:
Receive Date: 20230426
Handler Name: PATHPOINT
Federal Waste Generator Description: Not a generator, verified
State District Owner: Not reported
Large Quantity Handler of Universal Waste: No
Recognized Trader Importer: No
Recognized Trader Exporter: No
Spent Lead Acid Battery Importer: No
Spent Lead Acid Battery Exporter: No
Current Record: Yes
Non Storage Recycler Activity: No
Electronic Manifest Broker: No

List of NAICS Codes and Descriptions:
NAICS Code: 813219
NAICS Description: OTHER GRANTMAKING AND GIVING SERVICES

Facility Has Received Notices of Violations:
Violations: No Violations Found

Evaluation Action Summary:
Evaluations: No Evaluations Found

A6 **BATH HALEY SHELL SERVIC** **EDR Hist Auto** **1009067306**
NW **310 W HALEY ST** **N/A**
< 1/8 **SANTA BARBARA, CA**
0.015 mi.
78 ft. **Site 6 of 11 in cluster A**

Relative: EDR Hist Auto
Higher

Actual: Year: Name: Type:
36 ft. 1970 MOULTON SHELL SERVIC GASOLINE STATIONS
1981 BATH HALEY SHELL SERVIC GASOLINE STATIONS

Docusign Envelope ID: 3773F87A-0B89-4932-BA2C-CA8383B3EEAD

A7 **SAINT PAUL CLEANERS LAUNDR** **EDR Hist Cleaner** **1009177720**
ESE **407 BATH ST** **N/A**
< 1/8 **SANTA BARBARA, CA**
0.028 mi.
150 ft. **Site 7 of 11 in cluster A**

Relative: EDR Hist Cleaner
Lower

Actual: **34 ft.**

Year:	Name:	Type:
1985	SAINT PAUL CLEANERS LAUNDR	CLEANERS AND DYERS
1989	BEEWS INC	Drycleaning Plants, Except Rugs
1991	BEEWS INC	Drycleaning Plants, Except Rugs
1992	BEEWS INC	Drycleaning Plants, Except Rugs
1993	BEEWS INC	Drycleaning Plants, Except Rugs
1994	BEEWS INC	Drycleaning Plants, Except Rugs
1995	BEEWS INC	Drycleaning Plants, Except Rugs
1996	BEEWS INC	Drycleaning Plants, Except Rugs
1997	BEEWS INC	Drycleaning Plants, Except Rugs
1998	BEEWS INC	Drycleaning Plants, Except Rugs
1999	BEEWS INC	Drycleaning Plants, Except Rugs
2000	BEEWS INC	Drycleaning Plants, Except Rugs
2001	BEEWS INC	Drycleaning Plants, Except Rugs
2002	HONG SUK H	Laundry And Drycleaner Agents
2002	BEEWS INC	Drycleaning Plants, Except Rugs
2003	HONG SUK H	Laundry And Drycleaner Agents
2003	BEEWS INC	Drycleaning Plants, Except Rugs
2004	HONG SUK H	Laundry And Drycleaner Agents
2004	BEEWS INC	Drycleaning Plants, Except Rugs
2005	BEEWS INC	Drycleaning Plants, Except Rugs
2005	HONG SUK H	Laundry And Drycleaner Agents
2006	HONG SUK H	Laundry And Drycleaner Agents
2006	BEEWS INC	Drycleaning Plants, Except Rugs
2007	HONG SUK H	Laundry And Drycleaner Agents
2007	BEEWS INC	Drycleaning Plants, Except Rugs
2008	BEEWS INC	Drycleaning Plants, Except Rugs
2008	HONG SUK H	Laundry And Drycleaner Agents
2009	BEEWS INC	Drycleaning Plants, Except Rugs
2009	HONG SUK H	Laundry And Drycleaner Agents
2010	BEEWS INC	Drycleaning Plants, Except Rugs
2010	HONG SUK H	Laundry And Drycleaner Agents
2011	BEEWS INC	Drycleaning Plants, Except Rugs
2011	HONG SUK H	Laundry And Drycleaner Agents
2012	HONG SUK H	Laundry And Drycleaner Agents
2012	BEEWS INC	Drycleaning Plants, Except Rugs
2013	HONG SUK H	Laundry And Drycleaner Agents
2013	BEEWS INC	Drycleaning Plants, Except Rugs
2014	HONG SUK H	Laundry And Drycleaner Agents
2014	BEEWS INC	Drycleaning Plants, Except Rugs

Docusign Envelope ID: 3773F87A-0B89-4932-BA2C-CA8383B3EEAD

MAP FINDINGS

Map ID Direction Distance Elevation	Site	Database(s)	EDR ID Number EPA ID Number
A8 **ESE** **< 1/8** **0.028 mi.** **150 ft.** **Relative:** **Lower** **Actual:** **34 ft.**	**ST PAUL CLEANERS & LAUNDRY** **407 BATH ST** **SANTA BARBARA, CA 93101** **Site 8 of 11 in cluster A**	**RCRA-LQG** **CPS-SLIC** **CERS HAZ WASTE** **FINDS** **ECHO** **E MANIFEST** **CUPA Listings** **DRYCLEANERS** **HWTS** **HAZNET** **CERS**	**1000345538** **CAD981636475**

RCRA Listings:

Date Form Received by Agency:	19861215
Handler Name:	St Paul Cleaners & Laundry
Handler Address:	407 Bath St
Handler City,State,Zip:	SANTA BARBARA, CA 93101
EPA ID:	CAD981636475
Contact Name:	ENVIRONMENTAL MANAGER
Contact Address:	407 BATH ST
Contact City,State,Zip:	SANTA BARBARA, CA 93101
Contact Telephone:	805-966-6171
Contact Fax:	Not reported
Contact Email:	Not reported
Contact Title:	Not reported
EPA Region:	09
Land Type:	Other
Federal Waste Generator Description:	Large Quantity Generator
Non-Notifier:	Not reported
Biennial Report Cycle:	Not reported
Accessibility:	Not reported
Active Site Indicator:	Handler Activities
State District Owner:	Ca
State District:	3
Mailing Address:	407 BATH ST
Mailing City,State,Zip:	SANTA BARBARA, CA 93101
Owner Name:	Leonard Himelsein
Owner Type:	Private
Operator Name:	Not reported
Operator Type:	Not reported
Short-Term Generator Activity:	No
Importer Activity:	No
Mixed Waste Generator:	No
Transporter Activity:	No
Transfer Facility Activity:	No
Recycler Activity with Storage:	No
Small Quantity On-Site Burner Exemption:	No
Smelting Melting and Refining Furnace Exemption:	No
Underground Injection Control:	No
Off-Site Waste Receipt:	No
Universal Waste Indicator:	No
Universal Waste Destination Facility:	No
Federal Universal Waste:	No
Active Site State-Reg Handler:	---
Federal Facility Indicator:	Not reported
Hazardous Secondary Material Indicator:	N
Sub-Part K Indicator:	Not reported
2018 GPRA Permit Baseline:	Not on the Baseline
2018 GPRA Renewals Baseline:	Not on the Baseline

Docusign Envelope ID: 3773F87A-0B89-4932-BA2C-CA8383B3EEAD

ST PAUL CLEANERS & LAUNDRY (Continued) **1000345538**

202 GPRA Corrective Action Baseline:	No
Subject to Corrective Action Universe:	No
Non-TSDFs Where RCRA CA has Been Imposed Universe:	No
Corrective Action Priority Ranking:	No NCAPS ranking
Environmental Control Indicator:	No
Institutional Control Indicator:	No
Human Exposure Controls Indicator:	N/A
Groundwater Controls Indicator:	N/A
Significant Non-Complier Universe:	No
Unaddressed Significant Non-Complier Universe:	No
Addressed Significant Non-Complier Universe:	No
Significant Non-Complier With a Compliance Schedule Universe:	No
Financial Assurance Required:	Not reported
Handler Date of Last Change:	20020627
Recognized Trader-Importer:	No
Recognized Trader-Exporter:	No
Importer of Spent Lead Acid Batteries:	No
Exporter of Spent Lead Acid Batteries:	No
Recycler Activity Without Storage:	No
Manifest Broker:	No
Sub-Part P Indicator:	No

Handler - Owner Operator:

Owner/Operator Indicator:	Owner
Owner/Operator Name: LEONARD HIMELSEIN	
Legal Status:	Private
Date Became Current:	Not reported
Date Ended Current:	Not reported
Owner/Operator Address:	NOT REQUIRED
Owner/Operator City,State,Zip:	NOT REQUIRED, ME 99999
Owner/Operator Telephone:	415-555-1212
Owner/Operator Telephone Ext:	Not reported
Owner/Operator Fax:	Not reported
Owner/Operator Email:	Not reported

Historic Generators:

Receive Date:	19861215
Handler Name: ST PAUL CLEANERS & LAUNDRY	
Federal Waste Generator Description:	Large Quantity Generator
State District Owner:	Ca
Large Quantity Handler of Universal Waste:	No
Recognized Trader Importer:	No
Recognized Trader Exporter:	No
Spent Lead Acid Battery Importer:	No
Spent Lead Acid Battery Exporter:	No
Current Record:	Yes
Non Storage Recycler Activity:	Not reported
Electronic Manifest Broker:	Not reported

List of NAICS Codes and Descriptions:

NAICS Codes:	No NAICS Codes Found

Facility Has Received Notices of Violations:

Violations:	No Violations Found

Docusign Envelope ID: 3773F87A-0B89-4932-BA2C-CA8383B3EEAD

ST PAUL CLEANERS & LAUNDRY (Continued) **1000345538**

Evaluation Action Summary:
Evaluations: No Evaluations Found

CPS-SLIC:

Name:	ST. PAUL'S CLEANERS
Address:	407 BATH ST.
City,State,Zip:	SANTA BARBARA, CA
Region:	STATE
Facility Status:	**Completed - Case Closed**
Status Date:	03/19/1996
Global Id:	SLT3S1401321
Lead Agency:	CENTRAL COAST RWQCB (REGION 3)
Lead Agency Case Number:	Not reported
Latitude:	34.4128932433581
Longitude:	-119.698201417923
Case Type:	Cleanup Program Site
Case Worker:	Not reported
Local Agency:	Not reported
RB Case Number:	SLT3S140
File Location:	Regional Board
Potential Media Affected:	Other Groundwater (uses other than drinking water)
Potential Contaminants of Concern:	Not reported
EPA Region:	9
Coordinate Source:	Manual Entry on Screens
Cuf Case:	NO
Quantity Released Gallons:	Not reported
Begin Date:	Not reported
Leak Reported Date:	01/02/1965
How Discovered:	* RBD
How Discovered Description:	Not reported
Discharge Source:	Not reported
Discharge Cause:	Not reported
Stop Method:	Not reported
Stop Description:	Not reported
No Further Action Date:	03/19/1996
CA Water Watershed Name:	South Coast - South Coast - Santa Barbara (315.32)
Dwr Groundwater Subbasin Name:	Santa Barbara (3-017)
Disadvantaged Community:	Not reported
CA Enviroscreen 3 Score:	16-20%
CA Enviroscreen 4 Score:	60-65%
Military DOD Site:	No
Facility Project Subtype:	Not reported
RWQCB Region:	CENTRAL COAST RWQCB (REGION 3)
Site History:	Not reported

Click here to access the California GeoTracker records for this facility:

CERS HAZ WASTE:

Name:	ST PAUL CLEANERS INC
Address:	407 BATH ST
City,State,Zip:	SANTA BARBARA, CA 93101
Site ID:	156619
CERS ID:	10211746
CERS Description:	Hazardous Waste Generator

Docusign Envelope ID: 3773F87A-0B89-4932-BA2C-CA8383B3EEAD

ST PAUL CLEANERS & LAUNDRY (Continued) **1000345538**

FINDS:
Registry ID: 110002733221

Click Here for FRS Facility Detail Report:

Environmental Interest/Information System:
The Resource Conservation and Recovery Act Information System (RCRAInfo) is EPA's comprehensive information system in support of the Resource Conservation and Recovery Act (RCRA) of 1976 and the Hazardous and Solid Waste Amendments (HSWA) of 1984. It tracks many types of information about generators, transporters, treaters, storers, and disposers of hazardous waste.
The California Environmental Protection Agency (CalEPA) has recently implemented a new data warehouse system (nSite). This data warehouse combines and merges facility and site information from five different systems managed within CalEPA. The five systems are: California Environmental Reporting System (CERS),EnviroStor, GeoTracker, California Integrated Water Quality System (CIWQS), andToxic Release Inventory (TRI).
California's Hazardous Waste Tracking System Data Mart (HWTS-DATAMART) provides information on hazardous waste shipments for generators, transporters, and treatment, storage, and disposal facilities.

Click this hyperlink while viewing on your computer to access additional FINDS: detail in the EDR Site Report.

ECHO:

Envid:	1000345538
Registry ID:	110002733221
DFR URL:	http://echo.epa.gov/detailed-facility-report?fid=110002733221
Name:	ST PAUL CLEANERS & LAUNDRY
Address:	407 BATH ST
City,State,Zip:	SANTA BARBARA, CA 93101

E MANIFEST:

Manifest Tracking Number:	007993892SKS
Last Updated Date:	20210823
Shipped Date:	20210601
Received Date:	20210801
Manifest Status:	Signed
Submission Type:	DataImage5Copy
Origin Type:	Service
Generator EPA ID:	CAD981636475
Generator Name:	St. Pauls Cleaners
Generator Mail Street Number:	Not reported
Generator Mail Street 1:	407 BATH ST
Generator Mail Street 2:	Not reported
Generator Mail City:	SANTA BARBARA
Generator Mail State:	CA
Generator Mail Zip:	93101
Generator Location Street Number:	Not reported
Generator Location Street 1:	407 Bath St
Generator Location Street 2:	Not reported
Generator Location City:	Santa Barbara
Generator Location Zip:	93101
Generator Location State:	CA
Generator Contact Company Name:	ST. Pauls Cleaners

Docusign Envelope ID: 3773F87A-0B89-4932-BA2C-CA8383B3EEAD

ST PAUL CLEANERS & LAUNDRY (Continued) **1000345538**

Designated Facility EPA ID:	NED981723513
Designated Facility Name:	Clean Harbors Environmental Services, Inc.
Designated Facility Mail Street Number:	Not reported
Designated Facility Mail Street 1:	Not reported
Designated Facility Mail Street 2:	2247 South Highway 71
Designated Facility Mail City:	Kimball
Designated Facility Mail Zip:	69145
Designated Facility Mail State:	NE
Designated Facility Location Street Number:	Not reported
Designated Facility Location Street 1:	2247 South Highway 71
Designated Facility Location Street 2:	Not reported
Designated Facility Location City:	Kimball
Designated Facility Location Zip:	69145
Designated Facility Location State:	NE
Designated Facility Contact Company Name:	Not reported
Manifest Residue Indicator:	N
Rejection Indicator:	N

Manifest Tracking Number:	007432647SKS
Last Updated Date:	20200407
Shipped Date:	20200227
Received Date:	20200318
Manifest Status:	Signed
Submission Type:	DataImage5Copy
Origin Type:	Service
Generator EPA ID:	CAD981636475
Generator Name:	St. Pauls Cleaners
Generator Mail Street Number:	Not reported
Generator Mail Street 1:	407 BATH ST
Generator Mail Street 2:	Not reported
Generator Mail City:	SANTA BARBARA
Generator Mail State:	CA
Generator Mail Zip:	93101
Generator Location Street Number:	Not reported
Generator Location Street 1:	407 Bath St
Generator Location Street 2:	Not reported
Generator Location City:	Santa Barbara
Generator Location Zip:	93101
Generator Location State:	CA
Generator Contact Company Name:	ST. Pauls Cleaners
Designated Facility EPA ID:	NED981723513
Designated Facility Name:	Clean Harbors Environmental Services, Inc.
Designated Facility Mail Street Number:	Not reported
Designated Facility Mail Street 1:	Not reported
Designated Facility Mail Street 2:	2247 South Highway 71
Designated Facility Mail City:	Kimball
Designated Facility Mail Zip:	69145
Designated Facility Mail State:	NE
Designated Facility Location Street Number:	Not reported
Designated Facility Location Street 1:	2247 South Highway 71
Designated Facility Location Street 2:	Not reported
Designated Facility Location City:	Kimball
Designated Facility Location Zip:	69145
Designated Facility Location State:	NE
Designated Facility Contact Company Name:	Not reported
Manifest Residue Indicator:	N
Rejection Indicator:	N

Docusign Envelope ID: 3773F87A-0B89-4932-BA2C-CA8383B3EEAD

ST PAUL CLEANERS & LAUNDRY (Continued) **1000345538**

Manifest Tracking Number:	008299887SKS
Last Updated Date:	20221212
Shipped Date:	20221024
Received Date:	20221116
Manifest Status:	Signed
Submission Type:	DataImage5Copy
Origin Type:	Service
Generator EPA ID:	CAD981636475
Generator Name:	St. Pauls Cleaners
Generator Mail Street Number:	Not reported
Generator Mail Street 1:	407 BATH ST
Generator Mail Street 2:	Not reported
Generator Mail City:	SANTA BARBARA
Generator Mail State:	CA
Generator Mail Zip:	93101
Generator Location Street Number:	Not reported
Generator Location Street 1:	407 Bath St
Generator Location Street 2:	Not reported
Generator Location City:	Santa Barbara
Generator Location Zip:	93101
Generator Location State:	CA
Generator Contact Company Name:	ST. Pauls Cleaners
Designated Facility EPA ID:	CAD044429835
Designated Facility Name:	Clean Harbors Wilmington Llc
Designated Facility Mail Street Number:	Not reported
Designated Facility Mail Street 1:	Not reported
Designated Facility Mail Street 2:	1737 East Denni Street
Designated Facility Mail City:	Wilmington
Designated Facility Mail Zip:	90744
Designated Facility Mail State:	CA
Designated Facility Location Street Number:	Not reported
Designated Facility Location Street 1:	1737 East Denni Street
Designated Facility Location Street 2:	Not reported
Designated Facility Location City:	Wilmington
Designated Facility Location Zip:	90744
Designated Facility Location State:	CA
Designated Facility Contact Company Name:	Not reported
Manifest Residue Indicator:	N
Rejection Indicator:	N

State Waste:

Manifest Tracking Number:	008299887SKS
Waste Line Number:	1
State Waste Code Owner:	CA
State Waste Code:	214
State Waste:	Unspecified solvent mixture

Transporter:

Manifest Tracking Number:	008299887SKS
Transporter Line Number:	1
Transporter EPA ID:	TXR000081205
Transporter Name:	Safety-Kleen Systems, Inc.

Manifest Tracking Number:	008299887SKS
Transporter Line Number:	2
Transporter EPA ID:	MAD039322250

Docusign Envelope ID: 3773F87A-0B89-4932-BA2C-CA8383B3EEAD

ST PAUL CLEANERS & LAUNDRY (Continued) **1000345538**

Transporter Name: Clean Harbors Environmental Services, Inc.

Manifest Tracking Number: 008299887SKS
Transporter Line Number: 3
Transporter EPA ID: MAD039322250
Transporter Name: Clean Harbors Environmental Services, Inc.

Manifest Tracking Number: 008299887SKS
Transporter Line Number: 4
Transporter EPA ID: MAD039322250
Transporter Name: Clean Harbors Environmental Services, Inc.

Waste Line:
Manifest Tracking Number: 008299887SKS
Waste Line Number: 1
U.S. DOT Hazardous Indicator: Y
U.S. DOT ID Number: UN1268
U.S. DOT Description: Un1268, Un1268, Petroleum Distillates, N.O.S., Combustible Liquid, Pg Iii, Combustible Liquid, Pg Iii
Non-Hazardous Waste Description: Not reported
Number of Containers: 1
Container Type Code: DM
Container Type Description: Metal drums, barrels, kegs
Waste Quantity: 400
Quantity Unit of Measure Code: P
Quantity Unit of Measure Description: Pounds
Waste Quantity, in Tons: 0.2
Acute Waste Quantity, in Tons: 0
Non-Acute Waste Quantity, in Tons: 0.2
Waste Quantity, in Kilograms: 181.406
Acute Waste Quantity, in Kilograms: 0
Non-Acute Waste Quantity, in Kilorgrams: 181.406
Management Method Code: H141
Management Method Description: STORAGE, BULKING AND/OR TRANSFER OFF SITE
Waste Residue Indicator: N
Quantity Discrepancy Indicator: N
Waste Type Discrepancy Indicator: N
Waste Density: Not reported
Waste Density Unit of Measure Code: Not reported
Waste Density Unit of Measure Description: Not reported
Form Code: Not reported
Form Code Description: Not reported
Source Code: Not reported
Source Code Description: Not reported
Waste Minimization Code: Not reported
Waste Minimization Code Description: Not reported
Consent Number: Not reported
EPA Waste Indicator: N

CUPA SANTA BARBARA:
Name: ST PAUL CLEANERS & LAUNDRY
Address: 407 BATH ST
City,State,Zip: SANTA BARBARA, CA 93101
Facility Id: FA0002429
Region: SANTA BARBARA
Cross Street: Not reported

Docusign Envelope ID: 3773F87A-0B89-4932-BA2C-CA8383B3EEAD

ST PAUL CLEANERS & LAUNDRY (Continued) **1000345538**

Latitude:	Not reported
Longitude:	Not reported
Mailing Name:	ST PAUL CLEANERS & LAUNDRY
Mailing Care Of:	HOSUK HONG
Mailing Address:	407 BATH ST
Mailing City:	SANTA BARBARA
Mailing State:	CA
Mailing Zip Code:	93101
Record Id:	PR0220383
Pe #:	2201
Current Status:	1

Name:	ST PAUL CLEANERS & LAUNDRY
Address:	407 BATH ST
City,State,Zip:	SANTA BARBARA, CA 93101
Facility Id:	FA0002429
Region:	SANTA BARBARA
Cross Street:	Not reported
Latitude:	Not reported
Longitude:	Not reported
Mailing Name:	ST PAUL CLEANERS & LAUNDRY
Mailing Care Of:	HOSUK HONG
Mailing Address:	407 BATH ST
Mailing City:	SANTA BARBARA
Mailing State:	CA
Mailing Zip Code:	93101
Record Id:	PR0210383
Pe #:	2161
Current Status:	2

DRYCLEANERS:

Name:	ST PAUL CLEANERS INC
Address:	407 BATH ST
City,State,Zip:	SANTA BARBARA, CA 931010000
EPA Id:	CAD981636475
NAICS Code:	81232
NAICS Description:	Drycleaning and Laundry Services (except Coin-Operated)
SIC Code:	7211
SIC Description:	Power Laundries, Family and Commercial
Create Date:	7/3/1987
Facility Active:	Yes
Inactive Date:	Not reported
Facility Addr2:	Not reported
Owner Name:	SEUNG R CHO
Owner Address:	317 LAKEVIEW CT
Owner Address 2:	Not reported
Owner Telephone:	8058042414
Contact Name:	SEUNG R CHO
Contact Address:	407 BATH ST
Contact Address 2:	Not reported
Contact Telephone:	8059666171
Contact Fax:	Not reported
Mailing Name:	Not reported
Mailing Address 1:	407 BATH ST
Mailing Address 2:	Not reported
Mailing City:	SANTA BARBARA
Mailing State:	CA

Docusign Envelope ID: 3773F87A-0B89-4932-BA2C-CA8383B3EEAD

ST PAUL CLEANERS & LAUNDRY (Continued) **1000345538**

Mailing Zip:	931010000
Owner Fax:	0
Region Code:	3
Latitude:	34.41275
Longitude:	-119.69817
Name:	ST PAUL CLEANERS & LAUNDRY
Address:	407 BATH ST
City,State,Zip:	SANTA BARBARA, CA 931010000
EPA Id:	CAL000224932
NAICS Code:	81232
NAICS Description:	Drycleaning and Laundry Services (except Coin-Operated)
SIC Code:	7211
SIC Description:	Power Laundries, Family and Commercial
Create Date:	07/19/2001
Facility Active:	No
Inactive Date:	06/30/2002
Facility Addr2:	Not reported
Owner Name:	HOSUK HONG
Owner Address:	407 BATH ST
Owner Address 2:	Not reported
Owner Telephone:	8059666171
Contact Name:	HOSUK HONG
Contact Address:	407 BATH ST
Contact Address 2:	Not reported
Contact Telephone:	8059666171
Contact Fax:	Not reported
Mailing Name:	Not reported
Mailing Address 1:	407 BATH ST
Mailing Address 2:	Not reported
Mailing City:	SANTA BARBARA
Mailing State:	CA
Mailing Zip:	931013401
Owner Fax:	Not reported
Region Code:	3
Latitude:	34.413041
Longitude:	-119.698032

DRYCLEAN SANTA BARB:

Facility ID:	2422
Name:	ST. PAUL CLEANERS & LAUNDRY
Address:	407 BATH STREET
City,State,Zip:	SANTA BARBARA, CA 93101-3401
County:	Not reported
Telephone:	(805) 966-6171
Company Name:	St. Paul Cleaners & Laundry
Document Type:	PTO
Permit Number:	15072
Permit Suffix:	Not reported
Contact Name:	Mr. Seung R. Cho

HWTS:

Name:	ST PAUL CLEANERS & LAUNDRY
Address:	407 BATH ST
Address 2:	Not reported
City,State,Zip:	SANTA BARBARA, CA 93101

Docusign Envelope ID: 3773F87A-0B89-4932-BA2C-CA8383B3EEAD

ST PAUL CLEANERS & LAUNDRY (Continued) **1000345538**

EPA ID:	CAL000224932
Inactive Date:	06/30/2002
Create Date:	07/19/2001
Last Act Date:	Not reported
Mailing Name:	Not reported
Mailing Address:	407 BATH ST
Mailing Address 2:	Not reported
Mailing City,State,Zip:	SANTA BARBARA, CA 931013401
Owner Name:	HOSUK HONG
Owner Address:	407 BATH ST
Owner Address 2:	Not reported
Owner City,State,Zip:	SANTA BARBARA, CA 931013401
Owner Phone:	Not reported
Owner Fax:	Not reported
Contact Name:	HOSUK HONG
Contact Address:	407 BATH ST
Contact Address 2:	Not reported
City,State,Zip:	SANTA BARBARA, CA 931013401
Contact Phone:	Not reported
Contact Fax:	Not reported
Facility Status:	Inactive
Facility Type:	PERMANENT
Category:	STATE
Latitude:	34.413041
Longitude:	-119.698032

NAICS:

EPA ID:	CAL000224932
Create Date:	2002-03-14 16:36:29.000
NAICS Code:	81232
NAICS Description:	Drycleaning and Laundry Services (except Coin-Operated)
Issued EPA ID Date:	2001-07-19 00:00:00
Inactive Date:	2002-06-30 00:00:00
Facility Name:	ST PAUL CLEANERS & LAUNDRY
Facility Address:	407 BATH ST
Facility Address 2:	Not reported
Facility City:	SANTA BARBARA
Facility County:	Not reported
Facility State:	CA
Facility Zip:	931010000

Name:	ST PAUL CLEANERS INC
Address:	407 BATH ST
Address 2:	Not reported
City,State,Zip:	SANTA BARBARA, CA 93101
EPA ID:	CAD981636475
Inactive Date:	Not reported
Create Date:	07/03/1987
Last Act Date:	Not reported
Mailing Name:	Not reported
Mailing Address:	407 BATH ST
Mailing Address 2:	Not reported
Mailing City,State,Zip:	SANTA BARBARA, CA 931010000
Owner Name:	SEUNG R CHO
Owner Address:	317 LAKEVIEW CT
Owner Address 2:	Not reported
Owner City,State,Zip:	OXNARD, CA 930360000

Docusign Envelope ID: 3773F87A-0B89-4932-BA2C-CA8383B3EEAD

ST PAUL CLEANERS & LAUNDRY (Continued) **1000345538**

Owner Phone:	Not reported
Owner Fax:	Not reported
Contact Name:	SEUNG R CHO
Contact Address:	407 BATH ST
Contact Address 2:	Not reported
City,State,Zip:	SANTA BARBARA, CA 93101
Contact Phone:	Not reported
Contact Fax:	Not reported
Facility Status:	Active
Facility Type:	PERMANENT
Category:	FEDERAL
Latitude:	34.41275
Longitude:	-119.69817

NAICS:

EPA ID:	CAD981636475
Create Date:	2002-03-14 16:36:26.000
NAICS Code:	81232
NAICS Description:	Drycleaning and Laundry Services (except Coin-Operated)
Issued EPA ID Date:	1987-07-03 00:00:00
Inactive Date:	Not reported
Facility Name:	ST PAUL CLEANERS INC
Facility Address:	407 BATH ST
Facility Address 2:	Not reported
Facility City:	SANTA BARBARA
Facility County:	Not reported
Facility State:	CA
Facility Zip:	931010000

EPA ID:	CAD981636475
Create Date:	2019-06-06 11:11:08.713
NAICS Code:	812320
NAICS Description:	Drycleaning and Laundry Services (except Coin-Operated)
Issued EPA ID Date:	1987-07-03 00:00:00
Inactive Date:	Not reported
Facility Name:	ST PAUL CLEANERS INC
Facility Address:	407 BATH ST
Facility Address 2:	Not reported
Facility City:	SANTA BARBARA
Facility County:	Not reported
Facility State:	CA
Facility Zip:	931010000

EPA ID:	CAD981636475
Create Date:	2019-06-06 11:11:08.713
NAICS Code:	812320
NAICS Description:	Drycleaning and Laundry Services (except Coin-Operated)
Issued EPA ID Date:	1987-07-03 00:00:00
Inactive Date:	Not reported
Facility Name:	ST PAUL CLEANERS INC
Facility Address:	407 BATH ST
Facility Address 2:	Not reported
Facility City:	SANTA BARBARA
Facility County:	Not reported
Facility State:	CA
Facility Zip:	931010000

Docusign Envelope ID: 3773F87A-0B89-4932-BA2C-CA8383B3EEAD

ST PAUL CLEANERS & LAUNDRY (Continued) **1000345538**

HAZNET:

Name:	ST PAUL CLEANERS INC
Address:	407 BATH ST
Address 2:	Not reported
City,State,Zip:	SANTA BARBARA, CA 931010000
Contact:	SEUNG R CHO
Telephone:	8059666171
Mailing Name:	Not reported
Mailing Address:	407 BATH ST
Year:	2021
Gepaid:	CAD981636475
TSD EPA ID:	NED981723513
CA Waste Code:	214 - Unspecified solvent mixture
Disposal Method:	H040 - Incineration--Thermal Destruction Other Than Use As A Fuel
Tons:	0.25
Year:	2020
Gepaid:	CAD981636475
TSD EPA ID:	NED981723513
CA Waste Code:	214 - Unspecified solvent mixture
Disposal Method:	H040 - Incineration--Thermal Destruction Other Than Use As A Fuel
Tons:	0.175
Year:	2016
Gepaid:	CAD981636475
TSD EPA ID:	CAD044429835
CA Waste Code:	-
Disposal Method:	H141 - Storage, Bulking, And/Or Transfer Off Site--No Treatment/Reovery (H010-H129) Or (H131-H135)
Tons:	0.13
Year:	2015
Gepaid:	CAD981636475
TSD EPA ID:	CAD044429835
CA Waste Code:	213 - Hydrocarbon solvents (benzene, hexane, Stoddard, Etc.)
Disposal Method:	H141 - Storage, Bulking, And/Or Transfer Off Site--No Treatment/Reovery (H010-H129) Or (H131-H135)
Tons:	0.075
Year:	2015
Gepaid:	CAD981636475
TSD EPA ID:	CAD044429835
CA Waste Code:	-
Disposal Method:	H141 - Storage, Bulking, And/Or Transfer Off Site--No Treatment/Reovery (H010-H129) Or (H131-H135)
Tons:	0.025
Year:	2014
Gepaid:	CAD981636475
TSD EPA ID:	CAD044429835
CA Waste Code:	213 - Hydrocarbon solvents (benzene, hexane, Stoddard, Etc.)
Disposal Method:	H141 - Storage, Bulking, And/Or Transfer Off Site--No Treatment/Reovery (H010-H129) Or (H131-H135)
Tons:	0.025
Year:	2013

Docusign Envelope ID: 3773F87A-0B89-4932-BA2C-CA8383B3EEAD

ST PAUL CLEANERS & LAUNDRY (Continued) **1000345538**

Gepaid: CAD981636475
TSD EPA ID: CAD044429835
CA Waste Code: -
Disposal Method: H141 - Storage, Bulking, And/Or Transfer Off Site--No Treatment/Reovery (H010-H129) Or (H131-H135)
Tons: 0.05

Year: 2012
Gepaid: CAD981636475
TSD EPA ID: TXD077603371
CA Waste Code: 751 - Solids or sludges with halogenated organic compounds >= 1,000 Mg./L
Disposal Method: H061 - Fuel Blending Prior To Energy Recovery At Another Site
Tons: 0.08

Year: 2012
Gepaid: CAD981636475
TSD EPA ID: CAT000613893
CA Waste Code: 751 - Solids or sludges with halogenated organic compounds >= 1,000 Mg./L
Disposal Method: H141 - Storage, Bulking, And/Or Transfer Off Site--No Treatment/Reovery (H010-H129) Or (H131-H135)
Tons: 0.05

Year: 2011
Gepaid: CAD981636475
TSD EPA ID: CAT000613893
CA Waste Code: 751 - Solids or sludges with halogenated organic compounds >= 1,000 Mg./L
Disposal Method: H141 - Storage, Bulking, And/Or Transfer Off Site--No Treatment/Reovery (H010-H129) Or (H131-H135)
Tons: 0.42099

Click this hyperlink while viewing on your computer to access
36 additional CA HAZNET: record(s) in the EDR Site Report.

Additional Info:
Year: 2021
Gen EPA ID: CAD981636475

Shipment Date: 2/27/2020
Creation Date: 4/7/2020
Receipt Date: 3/18/2020
Manifest ID: 007432647SKS
Trans EPA ID: TXR000081205
Trans Name: Safety-Kleen Systems, Inc.
Trans 2 EPA ID: MAD039322250
Trans 2 Name: Clean Harbors Environmental Services, Inc.
TSDF EPA ID: NED981723513
Trans Name: Clean Harbors Environmental Services, Inc.
TSDF Alt EPA ID: Not reported
TSDF Alt Name: Not reported
Waste Code Description: 214 - Unspecified solvent mixture
RCRA Code: Not reported
Meth Code: H040 - Incineration--Thermal Destruction Other Than Use As A Fuel
Quantity Tons: 0.175

ST PAUL CLEANERS & LAUNDRY (Continued) **1000345538**

Waste Quantity:	350
Quantity Unit:	P
Additional Code 1:	Not reported
Additional Code 2:	Not reported
Additional Code 3:	Not reported
Additional Code 4:	Not reported
Additional Code 5:	Not reported

Additional Info:

Year:	2020
Gen EPA ID:	CAD981636475
Shipment Date:	2/27/2020
Creation Date:	4/7/2020
Receipt Date:	3/18/2020
Manifest ID:	007432647SKS
Trans EPA ID:	TXR000081205
Trans Name:	Safety-Kleen Systems, Inc.
Trans 2 EPA ID:	MAD039322250
Trans 2 Name:	Clean Harbors Environmental Services, Inc.
TSDF EPA ID:	NED981723513
Trans Name:	Clean Harbors Environmental Services, Inc.
TSDF Alt EPA ID:	Not reported
TSDF Alt Name:	Not reported
Waste Code Description:	214 - Unspecified solvent mixture
RCRA Code:	Not reported
Meth Code:	H040 - Incineration--Thermal Destruction Other Than Use As A Fuel
Quantity Tons:	0.175
Waste Quantity:	350
Quantity Unit:	P
Additional Code 1:	Not reported
Additional Code 2:	Not reported
Additional Code 3:	Not reported
Additional Code 4:	Not reported
Additional Code 5:	Not reported

Detail Two:

Year:	2020
EM Manifest ID:	359eb8d1-7d8c-48ef-b44b-75651cf9bd56
Shipment Date:	2/27/2020
Receipt Date:	3/18/2020
Manifest Number:	007432647SKS
Generator EPA ID:	CAD981636475
Name:	ST. PAULS CLEANERS
Address:	407 BATH ST
Address 2:	Not reported
City:	SANTA BARBARA
Zip:	93101
Telephone:	800-483-3718
Contact:	Seung Cho
Contact Telephone:	805-966-6171
Transporter 1 EPA ID:	TXR000081205
Transporter 1 Emergency Number:	Not reported
Transporter 2 EPA ID:	MAD039322250
Transporter 2 Emergency Number:	Not reported
TSDF EPA ID:	NED981723513

Docusign Envelope ID: 3773F87A-0B89-4932-BA2C-CA8383B3EEAD

ST PAUL CLEANERS & LAUNDRY (Continued) **1000345538**

TSDF Name: Clean Harbors Environmental Services, Inc.
TSDF Address 1: 2247 South Highway 71
TSDF Address 2: Not reported
TSDF City: Kimball
TSDF Zip: 69145
TSDF Telephone: 800-483-3718

State:
Year: 2020
EM Manifest ID: 359eb8d1-7d8c-48ef-b44b-75651cf9bd56
Generator EPA ID: CAD981636475
Shipment Date: 2020-02-27
Manifest Number: 007432647SKS
Line Number: 1
Method Code: H040
Quantity Tons: 0.17500
Quantity Waste: 350.000000
Quantity Unit: P
Number of Containers: 1
Type of Container: Metal drums, barrels, kegs
Quantity Type: Pounds
State Code: 214

Additional Info:
Year: 2016
Gen EPA ID: CAD981636475

Shipment Date: 20151005
Creation Date: 12/21/2015 22:15:08
Receipt Date: 20151008
Manifest ID: 009069583FLE
Trans EPA ID: TXR000081205
Trans Name: SAFETY-KLEEN SYSTEMS INC
Trans 2 EPA ID: Not reported
Trans 2 Name: Not reported
TSDF EPA ID: CAD044429835
Trans Name: CLEAN HARBORS WILMINGTON LLC
TSDF Alt EPA ID: Not reported
TSDF Alt Name: Not reported
Waste Code Description: - Not reported
RCRA Code: Not reported
Meth Code: H141 - Storage, Bulking, And/Or Transfer Off Site--No Treatment/Reovery (H010-H129) Or (H131-H135)
Quantity Tons: 0.025
Waste Quantity: 50
Quantity Unit: P
Additional Code 1: Not reported
Additional Code 2: Not reported
Additional Code 3: Not reported
Additional Code 4: Not reported
Additional Code 5: Not reported

Shipment Date: 20150421
Creation Date: 7/8/2015 22:15:46
Receipt Date: 20150511
Manifest ID: 008035929FLE

Docusign Envelope ID: 3773F87A-0B89-4932-BA2C-CA8383B3EEAD

ST PAUL CLEANERS & LAUNDRY (Continued) **1000345538**

Trans EPA ID:	TXR000081205
Trans Name:	SAFETY-KLEEN SYSTEMS INC
Trans 2 EPA ID:	Not reported
Trans 2 Name:	Not reported
TSDF EPA ID:	CAD044429835
Trans Name:	CLEAN HARBORS WILMINGTON LLC
TSDF Alt EPA ID:	Not reported
TSDF Alt Name:	Not reported
Waste Code Description:	213 - Hydrocarbon solvents (benzene, hexane, Stoddard, etc.
RCRA Code:	Not reported
Meth Code:	H141 - Storage, Bulking, And/Or Transfer Off Site--No Treatment/Reovery (H010-H129) Or (H131-H135)
Quantity Tons:	0.075
Waste Quantity:	150
Quantity Unit:	P
Additional Code 1:	Not reported
Additional Code 2:	Not reported
Additional Code 3:	Not reported
Additional Code 4:	Not reported
Additional Code 5:	Not reported

Additional Info:

Year:	2015
Gen EPA ID:	CAD981636475
Shipment Date:	20151005
Creation Date:	12/21/2015 22:15:08
Receipt Date:	20151008
Manifest ID:	009069583FLE
Trans EPA ID:	TXR000081205
Trans Name:	SAFETY-KLEEN SYSTEMS INC
Trans 2 EPA ID:	Not reported
Trans 2 Name:	Not reported
TSDF EPA ID:	CAD044429835
Trans Name:	CLEAN HARBORS WILMINGTON LLC
TSDF Alt EPA ID:	Not reported
TSDF Alt Name:	Not reported
Waste Code Description:	- Not reported
RCRA Code:	Not reported
Meth Code:	H141 - Storage, Bulking, And/Or Transfer Off Site--No Treatment/Reovery (H010-H129) Or (H131-H135)
Quantity Tons:	0.025
Waste Quantity:	50
Quantity Unit:	P
Additional Code 1:	Not reported
Additional Code 2:	Not reported
Additional Code 3:	Not reported
Additional Code 4:	Not reported
Additional Code 5:	Not reported
Shipment Date:	20150421
Creation Date:	7/8/2015 22:15:46
Receipt Date:	20150511
Manifest ID:	008035929FLE
Trans EPA ID:	TXR000081205
Trans Name:	SAFETY-KLEEN SYSTEMS INC
Trans 2 EPA ID:	Not reported

Docusign Envelope ID: 3773F87A-0B89-4932-BA2C-CA8383B3EEAD

ST PAUL CLEANERS & LAUNDRY (Continued) **1000345538**

Trans 2 Name:	Not reported
TSDF EPA ID:	CAD044429835
Trans Name:	CLEAN HARBORS WILMINGTON LLC
TSDF Alt EPA ID:	Not reported
TSDF Alt Name:	Not reported
Waste Code Description:	213 - Hydrocarbon solvents (benzene, hexane, Stoddard, etc.
RCRA Code:	Not reported
Meth Code:	H141 - Storage, Bulking, And/Or Transfer Off Site--No Treatment/Reovery (H010-H129) Or (H131-H135)
Quantity Tons:	0.075
Waste Quantity:	150
Quantity Unit:	P
Additional Code 1:	Not reported
Additional Code 2:	Not reported
Additional Code 3:	Not reported
Additional Code 4:	Not reported
Additional Code 5:	Not reported

Additional Info:

Year:	2014
Gen EPA ID:	CAD981636475
Shipment Date:	20141027
Creation Date:	1/15/2015 22:14:55
Receipt Date:	20141106
Manifest ID:	008115721FLE
Trans EPA ID:	TXR000081205
Trans Name:	SAFETY-KLEEN SYSTEMS INC
Trans 2 EPA ID:	Not reported
Trans 2 Name:	Not reported
TSDF EPA ID:	CAD044429835
Trans Name:	CLEAN HARBORS WILMINGTON LLC
TSDF Alt EPA ID:	Not reported
TSDF Alt Name:	Not reported
Waste Code Description:	213 - Hydrocarbon solvents (benzene, hexane, Stoddard, etc.
RCRA Code:	Not reported
Meth Code:	H141 - Storage, Bulking, And/Or Transfer Off Site--No Treatment/Reovery (H010-H129) Or (H131-H135)
Quantity Tons:	0.025
Waste Quantity:	50
Quantity Unit:	P
Additional Code 1:	Not reported
Additional Code 2:	Not reported
Additional Code 3:	Not reported
Additional Code 4:	Not reported
Additional Code 5:	Not reported

Additional Info:

Year:	2013
Gen EPA ID:	CAD981636475
Shipment Date:	20131127
Creation Date:	3/18/2014 22:15:05
Receipt Date:	20131212
Manifest ID:	003173706SKS
Trans EPA ID:	TXR000081205

Docusign Envelope ID: 3773F87A-0B89-4932-BA2C-CA8383B3EEAD

ST PAUL CLEANERS & LAUNDRY (Continued) **1000345538**

Trans Name:	SAFETY-KLEEN SYSTEMS INC
Trans 2 EPA ID:	Not reported
Trans 2 Name:	Not reported
TSDF EPA ID:	CAD044429835
Trans Name:	CLEAN HARBORS WILMINGTON LLC
TSDF Alt EPA ID:	Not reported
TSDF Alt Name:	Not reported
Waste Code Description:	- Not reported
RCRA Code:	Not reported
Meth Code:	H141 - Storage, Bulking, And/Or Transfer Off Site--No Treatment/Reovery (H010-H129) Or (H131-H135)
Quantity Tons:	0.05
Waste Quantity:	100
Quantity Unit:	P
Additional Code 1:	Not reported
Additional Code 2:	Not reported
Additional Code 3:	Not reported
Additional Code 4:	Not reported
Additional Code 5:	Not reported

Additional Info:

Year:	2012
Gen EPA ID:	CAD981636475
Shipment Date:	20121109
Creation Date:	4/17/2013 22:15:43
Receipt Date:	20121126
Manifest ID:	003341472SKS
Trans EPA ID:	TXR000081205
Trans Name:	SAFETY-KLEEN SYSTEMS INC
Trans 2 EPA ID:	OKD981588791
Trans 2 Name:	TRIAD TRANSPORT INC
TSDF EPA ID:	TXD077603371
Trans Name:	SAFETY-KLEEN SYSTEMS INC
TSDF Alt EPA ID:	Not reported
TSDF Alt Name:	Not reported
Waste Code Description:	751 - Solids or sludge with halogenated organic comp. > 1000 mg/kg
RCRA Code:	Not reported
Meth Code:	H061 - Fuel Blending Prior To Energy Recovery At Another Site
Quantity Tons:	0.08
Waste Quantity:	160
Quantity Unit:	P
Additional Code 1:	Not reported
Additional Code 2:	Not reported
Additional Code 3:	Not reported
Additional Code 4:	Not reported
Additional Code 5:	Not reported
Shipment Date:	20120416
Creation Date:	10/19/2012 22:15:22
Receipt Date:	20120420
Manifest ID:	002751942SKS
Trans EPA ID:	TXR000050930
Trans Name:	SAFETY-KLEEN SYSTEMS INC
Trans 2 EPA ID:	Not reported
Trans 2 Name:	Not reported
TSDF EPA ID:	CAT000613893

Docusign Envelope ID: 3773F87A-0B89-4932-BA2C-CA8383B3EEAD

ST PAUL CLEANERS & LAUNDRY (Continued) **1000345538**

Trans Name:	SAFETY-KLEEN SYSTEMS INC
TSDF Alt EPA ID:	Not reported
TSDF Alt Name:	Not reported
Waste Code Description:	751 - Solids or sludge with halogenated organic comp. > 1000 mg/kg
RCRA Code:	D040
Meth Code:	H141 - Storage, Bulking, And/Or Transfer Off Site--No Treatment/Reovery (H010-H129) Or (H131-H135)
Quantity Tons:	0.05
Waste Quantity:	100
Quantity Unit:	P
Additional Code 1:	D039
Additional Code 2:	D007
Additional Code 3:	D001
Additional Code 4:	Not reported
Additional Code 5:	Not reported

Additional Info:

Year:	2011
Gen EPA ID:	CAD981636475
Shipment Date:	20111104
Creation Date:	4/11/2012 20:30:30
Receipt Date:	20111109
Manifest ID:	003742340FLE
Trans EPA ID:	TXR000050930
Trans Name:	SAFETY-KLEEN SYSTEMS INC
Trans 2 EPA ID:	Not reported
Trans 2 Name:	Not reported
TSDF EPA ID:	CAT000613893
Trans Name:	SAFETY-KLEEN SYSTEMS INC
TSDF Alt EPA ID:	Not reported
TSDF Alt Name:	Not reported
Waste Code Description:	751 - Solids or sludge with halogenated organic comp. > 1000 mg/kg
RCRA Code:	D040
Meth Code:	H141 - Storage, Bulking, And/Or Transfer Off Site--No Treatment/Reovery (H010-H129) Or (H131-H135)
Quantity Tons:	0.19599
Waste Quantity:	47
Quantity Unit:	G
Additional Code 1:	D039
Additional Code 2:	D007
Additional Code 3:	D001
Additional Code 4:	Not reported
Additional Code 5:	Not reported
Shipment Date:	20110310
Creation Date:	7/14/2011 18:30:40
Receipt Date:	20110315
Manifest ID:	003598555FLE
Trans EPA ID:	TXR000050930
Trans Name:	SAFETY-KLEEN SYSTEMS INC
Trans 2 EPA ID:	Not reported
Trans 2 Name:	Not reported
TSDF EPA ID:	CAT000613893
Trans Name:	SAFETY-KLEEN SYSTEMS INC
TSDF Alt EPA ID:	Not reported
TSDF Alt Name:	Not reported

Docusign Envelope ID: 3773F87A-0B89-4932-BA2C-CA8383B3EEAD

ST PAUL CLEANERS & LAUNDRY (Continued) **1000345538**

Waste Code Description:	751 - Solids or sludge with halogenated organic comp. > 1000 mg/kg
RCRA Code:	D040
Meth Code:	H141 - Storage, Bulking, And/Or Transfer Off Site--No Treatment/Reovery (H010-H129) Or (H131-H135)
Quantity Tons:	0.225
Waste Quantity:	450
Quantity Unit:	P
Additional Code 1:	D039
Additional Code 2:	D007
Additional Code 3:	D001
Additional Code 4:	Not reported
Additional Code 5:	Not reported

Additional Info:

Year:	2010
Gen EPA ID:	CAD981636475
Shipment Date:	20100729
Creation Date:	1/26/2011 18:30:09
Receipt Date:	20100803
Manifest ID:	002161349SKS
Trans EPA ID:	TXR000050930
Trans Name:	SAFETY-KLEEN SYSTEMS INC
Trans 2 EPA ID:	Not reported
Trans 2 Name:	Not reported
TSDF EPA ID:	CAT000613893
Trans Name:	SAFETY-KLEEN SYSTEMS INC
TSDF Alt EPA ID:	Not reported
TSDF Alt Name:	Not reported
Waste Code Description:	751 - Solids or sludge with halogenated organic comp. > 1000 mg/kg
RCRA Code:	D040
Meth Code:	H141 - Storage, Bulking, And/Or Transfer Off Site--No Treatment/Reovery (H010-H129) Or (H131-H135)
Quantity Tons:	0.2
Waste Quantity:	400
Quantity Unit:	P
Additional Code 1:	D039
Additional Code 2:	D007
Additional Code 3:	D001
Additional Code 4:	Not reported
Additional Code 5:	Not reported
Shipment Date:	20100319
Creation Date:	12/3/2010 18:30:16
Receipt Date:	20100325
Manifest ID:	002388526SKS
Trans EPA ID:	TXR000050930
Trans Name:	SAFETY-KLEEN SYSTEMS INC
Trans 2 EPA ID:	Not reported
Trans 2 Name:	Not reported
TSDF EPA ID:	CAT000613893
Trans Name:	SAFETY-KLEEN SYSTEMS INC
TSDF Alt EPA ID:	Not reported
TSDF Alt Name:	Not reported
Waste Code Description:	751 - Solids or sludge with halogenated organic comp. > 1000 mg/kg
RCRA Code:	D040
Meth Code:	- Not reported

Docusign Envelope ID: 3773F87A-0B89-4932-BA2C-CA8383B3EEAD

ST PAUL CLEANERS & LAUNDRY (Continued) **1000345538**

Quantity Tons:	0.3825
Waste Quantity:	765
Quantity Unit:	P
Additional Code 1:	D039
Additional Code 2:	D007
Additional Code 3:	D001
Additional Code 4:	Not reported
Additional Code 5:	Not reported

Additional Info:

Year:	2009
Gen EPA ID:	CAD981636475
Shipment Date:	20090623
Creation Date:	10/20/2009 18:30:23
Receipt Date:	20090626
Manifest ID:	001707774SKS
Trans EPA ID:	TXR000050930
Trans Name:	SAFETY-KLEEN SYSTEMS INC
Trans 2 EPA ID:	Not reported
Trans 2 Name:	Not reported
TSDF EPA ID:	CAT000613893
Trans Name:	SAFETY-KLEEN SYSTEMS INC
TSDF Alt EPA ID:	Not reported
TSDF Alt Name:	Not reported
Waste Code Description:	751 - Solids or sludge with halogenated organic comp. > 1000 mg/kg
RCRA Code:	D040
Meth Code:	H141 - Storage, Bulking, And/Or Transfer Off Site--No Treatment/Reovery (H010-H129) Or (H131-H135)
Quantity Tons:	0.3
Waste Quantity:	600
Quantity Unit:	P
Additional Code 1:	D039
Additional Code 2:	D007
Additional Code 3:	D001
Additional Code 4:	Not reported
Additional Code 5:	Not reported
Shipment Date:	20090216
Creation Date:	6/17/2009 18:30:27
Receipt Date:	20090220
Manifest ID:	001605808SKS
Trans EPA ID:	TXR000050930
Trans Name:	SAFETY-KLEEN SYSTEMS INC
Trans 2 EPA ID:	Not reported
Trans 2 Name:	Not reported
TSDF EPA ID:	CAT000613893
Trans Name:	SAFETY-KLEEN SYSTEMS INC
TSDF Alt EPA ID:	Not reported
TSDF Alt Name:	Not reported
Waste Code Description:	751 - Solids or sludge with halogenated organic comp. > 1000 mg/kg
RCRA Code:	D040
Meth Code:	H141 - Storage, Bulking, And/Or Transfer Off Site--No Treatment/Reovery (H010-H129) Or (H131-H135)
Quantity Tons:	0.156
Waste Quantity:	312
Quantity Unit:	P

Docusign Envelope ID: 3773F87A-0B89-4932-BA2C-CA8383B3EEAD

ST PAUL CLEANERS & LAUNDRY (Continued) **1000345538**

Additional Code 1: D039
Additional Code 2: D007
Additional Code 3: D001
Additional Code 4: Not reported
Additional Code 5: Not reported

CERS:
Name: ST PAUL CLEANERS INC
Address: 407 BATH ST
City,State,Zip: SANTA BARBARA, CA 93101
Site ID: 156619
CERS ID: 10211746
CERS Description: Chemical Storage Facilities

Violations:
Site ID: 156619
Site Name: ST PAUL CLEANERS Inc
Violation Date: 08-14-2019
Citation: HSC 6.95 25508(a)(1) - California Health and Safety Code, Chapter 6.95, Section(s) 25508(a)(1)
Violation Description: Failure to complete and electronically submit a business plan when storing/handling a hazardous material at or above reportable quantities.
Violation Notes: Returned to compliance on 08/20/2019. facility failed to complete and electronically submit a business plan when handling hazardous materials at or above the reportable threshold quantities.
Violation Division: Santa Barbara County Environmental Health Services
Violation Program: HMRRP
Violation Source: CERS,

Site ID: 156619
Site Name: ST PAUL CLEANERS Inc
Violation Date: 11-01-2016
Citation: HSC 6.95 25507 - California Health and Safety Code, Chapter 6.95, Section(s) 25507
Violation Description: Failure to adequately establish and implement a business plan when storing/handling a hazardous material at or above reportable quantities.
Violation Notes: Returned to compliance on 08/20/2019.
Violation Division: Santa Barbara County Environmental Health Services
Violation Program: HMRRP
Violation Source: CERS,

Site ID: 156619
Site Name: ST PAUL CLEANERS Inc
Violation Date: 12-04-2013
Citation: 22 CCR 12 66262.34(f) - California Code of Regulations, Title 22, Chapter 12, Section(s) 66262.34(f)
Violation Description: Failure to properly label hazardous waste accumulation containers with the following requirements: "Hazardous Waste", name and address of the generator, physical and chemical characteristics of the Hazardous Waste, and starting accumulation date.
Violation Notes: Returned to compliance on 12/09/2013.
Violation Division: Santa Barbara County Environmental Health Services
Violation Program: HW
Violation Source: CERS,

Docusign Envelope ID: 3773F87A-0B89-4932-BA2C-CA8383B3EEAD

ST PAUL CLEANERS & LAUNDRY (Continued) **1000345538**

Site ID: 156619
Site Name: ST PAUL CLEANERS Inc
Violation Date: 11-17-2021
Citation: HSC 6.95 25508.2 - California Health and Safety Code, Chapter 6.95, Section(s) 25508.2
Violation Description: Failure to annually review and electronically certify that the business plan is complete and accurate on or before the annual due date.
Violation Notes: Returned to compliance on 11/17/2021.
Violation Division: Santa Barbara County Environmental Health Services
Violation Program: HMRRP
Violation Source: CERS,

Site ID: 156619
Site Name: ST PAUL CLEANERS Inc
Violation Date: 12-04-2013
Citation: 22 CCR 12 66262.23(a)(4) - California Code of Regulations, Title 22, Chapter 12, Section(s) 66262.23(a)(4)
Violation Description: Failure to send hazardous waste manifest copies to DTSC.
Violation Notes: Returned to compliance on 12/09/2013.
Violation Division: Santa Barbara County Environmental Health Services
Violation Program: HW
Violation Source: CERS,

Site ID: 156619
Site Name: ST PAUL CLEANERS Inc
Violation Date: 11-01-2016
Citation: 22 CCR 12 66262.12 - California Code of Regulations, Title 22, Chapter 12, Section(s) 66262.12
Violation Description: Failure to obtain an Identification Number prior to treating, storing, disposing of, transporting or offering for transportation any hazardous waste.
Violation Notes: Returned to compliance on 06/06/2019.
Violation Division: Santa Barbara County Environmental Health Services
Violation Program: HW
Violation Source: CERS,

Evaluation:
Eval General Type: Compliance Evaluation Inspection
Eval Date: 08-14-2019
Violations Found: Yes
Eval Type: Routine done by local agency
Eval Notes: Not reported
Eval Division: Santa Barbara County Environmental Health Services
Eval Program: HMRRP
Eval Source: CERS,

Eval General Type: Compliance Evaluation Inspection
Eval Date: 11-01-2016
Violations Found: Yes
Eval Type: Routine done by local agency
Eval Notes: Not reported
Eval Division: Santa Barbara County Environmental Health Services
Eval Program: HW
Eval Source: CERS,

Eval General Type: Compliance Evaluation Inspection

ST PAUL CLEANERS & LAUNDRY (Continued) **1000345538**

Eval Date: 11-01-2016
Violations Found: Yes
Eval Type: Routine done by local agency
Eval Notes: Not reported
Eval Division: Santa Barbara County Environmental Health Services
Eval Program: HMRRP
Eval Source: CERS,

Eval General Type: Compliance Evaluation Inspection
Eval Date: 11-17-2021
Violations Found: Yes
Eval Type: Routine done by local agency
Eval Notes: Not reported
Eval Division: Santa Barbara County Environmental Health Services
Eval Program: HMRRP
Eval Source: CERS,

Eval General Type: Compliance Evaluation Inspection
Eval Date: 08-14-2019
Violations Found: No
Eval Type: Routine done by local agency
Eval Notes: Not reported
Eval Division: Santa Barbara County Environmental Health Services
Eval Program: HW
Eval Source: CERS,

Eval General Type: Compliance Evaluation Inspection
Eval Date: 11-01-2016
Violations Found: No
Eval Type: Routine done by local agency
Eval Notes: Closure inspeciton for St Paul cleaners need to upload report, but Erika has it and is out of the office
Eval Division: Santa Barbara County Environmental Health Services
Eval Program: HW
Eval Source: CERS,

Eval General Type: Compliance Evaluation Inspection
Eval Date: 12-04-2013
Violations Found: Yes
Eval Type: Routine done by local agency
Eval Notes: Not reported
Eval Division: Santa Barbara County Environmental Health Services
Eval Program: HW
Eval Source: CERS,

Eval General Type: Compliance Evaluation Inspection
Eval Date: 11-17-2021
Violations Found: No
Eval Type: Routine done by local agency
Eval Notes: Not reported
Eval Division: Santa Barbara County Environmental Health Services
Eval Program: HW
Eval Source: CERS,

Coordinates:
Site ID: 156619
Facility Name: ST PAUL CLEANERS Inc

Docusign Envelope ID: 3773F87A-0B89-4932-BA2C-CA8383B3EEAD

ST PAUL CLEANERS & LAUNDRY (Continued) **1000345538**

Env Int Type Code:	HWG
Program ID:	10211746
Coord Name:	Not reported
Ref Point Type Desc:	Center of a facility or station.,
Latitude:	34.412720
Longitude:	-119.698150

Affiliation:

Affiliation Type Desc:	Identification Signer
Entity Name:	seung r cho
Entity Title:	owner
Affiliation Address:	Not reported
Affiliation City:	Not reported
Affiliation State:	Not reported
Affiliation Country:	Not reported
Affiliation Zip:	Not reported
Affiliation Phone:	,

Affiliation Type Desc:	Legal Owner
Entity Name:	ST PAUL CLEANERS INC
Entity Title:	Not reported
Affiliation Address:	317 lakeview ct
Affiliation City:	oxnard
Affiliation State:	CA
Affiliation Country:	United States
Affiliation Zip:	93036
Affiliation Phone:	(805) 966-6171,

Affiliation Type Desc:	Parent Corporation
Entity Name:	ST PAUL CLEANERS & LAUNDRY
Entity Title:	Not reported
Affiliation Address:	Not reported
Affiliation City:	Not reported
Affiliation State:	Not reported
Affiliation Country:	Not reported
Affiliation Zip:	Not reported
Affiliation Phone:	,

Affiliation Type Desc:	Property Owner
Entity Name:	leonard himelsein
Entity Title:	Not reported
Affiliation Address:	1129 state st ste 6
Affiliation City:	SANTA BARBARA
Affiliation State:	CA
Affiliation Country:	United States
Affiliation Zip:	93101
Affiliation Phone:	(805) 966-6788,

Affiliation Type Desc:	CUPA District
Entity Name:	Santa Barbara County Env Health
Entity Title:	Not reported
Affiliation Address:	225 Camino del Remedio
Affiliation City:	Santa Barbara
Affiliation State:	CA
Affiliation Country:	Not reported
Affiliation Zip:	93110
Affiliation Phone:	(805) 681-4900,

Docusign Envelope ID: 3773F87A-0B89-4932-BA2C-CA8383B3EEAD

ST PAUL CLEANERS & LAUNDRY (Continued) **1000345538**

Affiliation Type Desc:	Environmental Contact
Entity Name:	seung cho
Entity Title:	Not reported
Affiliation Address:	407 BATH ST
Affiliation City:	SANTA BARBARA
Affiliation State:	CA
Affiliation Country:	Not reported
Affiliation Zip:	93101
Affiliation Phone:	,
Affiliation Type Desc:	Facility Mailing Address
Entity Name:	Mailing Address
Entity Title:	Not reported
Affiliation Address:	407 BATH ST
Affiliation City:	SANTA BARBARA
Affiliation State:	CA
Affiliation Country:	Not reported
Affiliation Zip:	93101
Affiliation Phone:	,
Affiliation Type Desc:	Operator
Entity Name:	SEUNG R CHO
Entity Title:	Not reported
Affiliation Address:	Not reported
Affiliation City:	Not reported
Affiliation State:	Not reported
Affiliation Country:	Not reported
Affiliation Zip:	Not reported
Affiliation Phone:	(805) 804-2414,

A9 **ST. PAUL'S CLEANERS** **CPS-SLIC** **S106455246**
ESE **407 BATH ST.** **N/A**
< 1/8 **SANTA BARBARA, CA**
0.028 mi.
150 ft. **Site 9 of 11 in cluster A**

Relative: SLIC REG 3:
Lower

Actual: Name:	ST. PAUL'S CLEANERS
34 ft. Address:	407 BATH ST.
City:	SANTA BARBARA
Region:	3
Leak Site Cross Street:	Not reported
Regional Board Case#:	SLT3S140
Entered Into Database:	Not reported
Discovered:	RBD
RB Case In:	BLANK RP752
Responsible Party:	BLANK RP
RP Contact:	Not reported
RP Phone:	Not reported
RP Number:	Not reported
RP Address:	Not reported
RP City,St,Zip:	BCP UNKNOWN
Date First Reported:	Not reported
Lead Agency:	Not reported
Program Type:	SLIC
Facility Status:	Case Closed
Case Type:	Other ground water affected

Docusign Envelope ID: 3773F87A-0B89-4932-BA2C-CA8383B3EEAD

ST. PAUL'S CLEANERS (Continued) **S106455246**

Case Type Undetermined: No
Case Type Soil Impacted: No
Case Type Surface Water: No
Case Type Drinkin Water Well: No
Case Type Drinking Water Aqfr: No
Case Type Other Grnd Wtr: Yes
PCA: Not reported

A10 **STANDARD STATIONS IN** **EDR Hist Auto** **1009067212**
ESE **407 BATH ST** **N/A**
< 1/8 **SANTA BARBARA, CA**
0.028 mi.
150 ft. **Site 10 of 11 in cluster A**

Relative: EDR Hist Auto
Lower

Actual: Year: Name: Type:
34 ft. 1965 STANDARD STATIONS IN GASOLINE STATIONS

A11 **WESTPAC SHELTER CORPORATION** **RCRA NonGen / NLR** **1026040362**
North **501-511 BATH STREET** **E MANIFEST** **CAC003046463**
< 1/8 **SANTA BARBARA, CA 93101**
0.028 mi.
150 ft. **Site 11 of 11 in cluster A**

Relative: RCRA Listings:
Lower

Actual:
35 ft.

Date Form Received by Agency: 20191209
Handler Name: Westpac Shelter Corporation
Handler Address: 501-511 Bath Street
Handler City,State,Zip: SANTA BARBARA, CA 93101
EPA ID: CAC003046463
Contact Name: PATRICIA GURNEY
Contact Address: 503 BATH STREET
Contact City,State,Zip: SANTA BARBARA, CA 93101
Contact Telephone: 805-898-8820
Contact Fax: 805-898-8821
Contact Email: PAT@WESTPACUSA.COM
Contact Title: Not reported
EPA Region: 09
Land Type: Not reported
Federal Waste Generator Description: Not a generator, verified
Non-Notifier: Not reported
Biennial Report Cycle: Not reported
Accessibility: Not reported
Active Site Indicator: Not reported
State District Owner: Not reported
State District: Not reported
Mailing Address: 503 BATH STREET
Mailing City,State,Zip: SANTA BARBARA, CA 93101
Owner Name: Westpac Shelter Corporation
Owner Type: Other
Operator Name: Patricia Gurney
Operator Type: Other
Short-Term Generator Activity: No
Importer Activity: No
Mixed Waste Generator: No

Docusign Envelope ID: 3773F87A-0B89-4932-BA2C-CA8383B3EEAD

WESTPAC SHELTER CORPORATION (Continued) **1026040362**

Transporter Activity:	No
Transfer Facility Activity:	No
Recycler Activity with Storage:	No
Small Quantity On-Site Burner Exemption:	No
Smelting Melting and Refining Furnace Exemption:	No
Underground Injection Control:	No
Off-Site Waste Receipt:	No
Universal Waste Indicator:	No
Universal Waste Destination Facility:	No
Federal Universal Waste:	No
Active Site State-Reg Handler:	---
Federal Facility Indicator:	Not reported
Hazardous Secondary Material Indicator:	N
Sub-Part K Indicator:	Not reported
2018 GPRA Permit Baseline:	Not on the Baseline
2018 GPRA Renewals Baseline:	Not on the Baseline
202 GPRA Corrective Action Baseline:	No
Subject to Corrective Action Universe:	No
Non-TSDFs Where RCRA CA has Been Imposed Universe:	No
Corrective Action Priority Ranking:	No NCAPS ranking
Environmental Control Indicator:	No
Institutional Control Indicator:	No
Human Exposure Controls Indicator:	N/A
Groundwater Controls Indicator:	N/A
Significant Non-Complier Universe:	No
Unaddressed Significant Non-Complier Universe:	No
Addressed Significant Non-Complier Universe:	No
Significant Non-Complier With a Compliance Schedule Universe:	No
Financial Assurance Required:	Not reported
Handler Date of Last Change:	20200210
Recognized Trader-Importer:	No
Recognized Trader-Exporter:	No
Importer of Spent Lead Acid Batteries:	No
Exporter of Spent Lead Acid Batteries:	No
Recycler Activity Without Storage:	No
Manifest Broker:	No
Sub-Part P Indicator:	No

Handler - Owner Operator:

Owner/Operator Indicator:	Operator
Owner/Operator Name: PATRICIA GURNEY	
Legal Status:	Other
Date Became Current:	Not reported
Date Ended Current:	Not reported
Owner/Operator Address:	503 BATH STREET
Owner/Operator City,State,Zip:	SANTA BARBARA, CA 93101
Owner/Operator Telephone:	805-898-8820
Owner/Operator Telephone Ext:	Not reported
Owner/Operator Fax:	Not reported
Owner/Operator Email:	Not reported

Owner/Operator Indicator:	Owner
Owner/Operator Name: WESTPAC SHELTER CORPORATION	
Legal Status:	Other
Date Became Current:	Not reported
Date Ended Current:	Not reported

Docusign Envelope ID: 3773F87A-0B89-4932-BA2C-CA8383B3EEAD

WESTPAC SHELTER CORPORATION (Continued) **1026040362**

Owner/Operator Address: 503 BATH STREET
Owner/Operator City,State,Zip: SANTA BARBARA, CA 93101
Owner/Operator Telephone: 805-898-8820
Owner/Operator Telephone Ext: Not reported
Owner/Operator Fax: Not reported
Owner/Operator Email: Not reported

Historic Generators:
Receive Date: 20191209
Handler Name: WESTPAC SHELTER CORPORATION
Federal Waste Generator Description: Not a generator, verified
State District Owner: Not reported
Large Quantity Handler of Universal Waste: No
Recognized Trader Importer: No
Recognized Trader Exporter: No
Spent Lead Acid Battery Importer: No
Spent Lead Acid Battery Exporter: No
Current Record: Yes
Non Storage Recycler Activity: Not reported
Electronic Manifest Broker: Not reported

List of NAICS Codes and Descriptions:
NAICS Code: 237130
NAICS Description: POWER AND COMMUNICATION LINE AND RELATED STRUCTURES CONSTRUCTION

Facility Has Received Notices of Violations:
Violations: No Violations Found

Evaluation Action Summary:
Evaluations: No Evaluations Found

E MANIFEST:
Manifest Tracking Number: 007221144SKS
Last Updated Date: 20200211
Shipped Date: 20200120
Received Date: 20200122
Manifest Status: Signed
Submission Type: DataImage5Copy
Origin Type: Service
Generator EPA ID: CAC003046463
Generator Name: Westpac Shelter Corporation
Generator Mail Street Number: Not reported
Generator Mail Street 1: 503 BATH ST
Generator Mail Street 2: Not reported
Generator Mail City: SANTA BARBARA
Generator Mail State: CA
Generator Mail Zip: 93101
Generator Location Street Number: Not reported
Generator Location Street 1: 503 Bath St
Generator Location Street 2: Not reported
Generator Location City: Santa Barbara
Generator Location Zip: 93101
Generator Location State: CA
Generator Contact Company Name: Westpac Shelter Corporation

Docusign Envelope ID: 3773F87A-0B89-4932-BA2C-CA8383B3EEAD

WESTPAC SHELTER CORPORATION (Continued) **1026040362**

Designated Facility EPA ID:	CAD044429835
Designated Facility Name:	Not reported
Designated Facility Mail Street Number:	Not reported
Designated Facility Mail Street 1:	Not reported
Designated Facility Mail Street 2:	1737 East Denni Street
Designated Facility Mail City:	Wilmington
Designated Facility Mail Zip:	90744
Designated Facility Mail State:	CA
Designated Facility Location Street Number:	Not reported
Designated Facility Location Street 1:	1737 East Denni Street
Designated Facility Location Street 2:	Not reported
Designated Facility Location City:	Wilmington
Designated Facility Location Zip:	90744
Designated Facility Location State:	CA
Designated Facility Contact Company Name:	Clean Harbors Wilmington LLC
Manifest Residue Indicator:	N
Rejection Indicator:	N

State Waste:

Manifest Tracking Number:	007221144SKS
Waste Line Number:	1
State Waste Code Owner:	CA
State Waste Code:	135
State Waste:	Unspecified aqueous solution

Transporter:

Manifest Tracking Number:	007221144SKS
Transporter Line Number:	1
Transporter EPA ID:	TXR000081205
Transporter Name:	Safety-Kleen Systems, Inc.

Waste Line:

Manifest Tracking Number:	007221144SKS
Waste Line Number:	1
U.S. DOT Hazardous Indicator:	N
U.S. DOT ID Number:	Not reported
U.S. DOT Description:	Not reported
Non-Hazardous Waste Description:	NONE, NON-RCRA HAZARDOUS WASTE, LIQUIDS (OILY WATER), N/A, NONE
Number of Containers:	1
Container Type Code:	TT
Container Type Description:	Cargo tanks (tank trucks)
Waste Quantity:	190
Quantity Unit of Measure Code:	G
Quantity Unit of Measure Description:	Gallons
Waste Quantity, in Tons:	0.7923269
Acute Waste Quantity, in Tons:	0
Non-Acute Waste Quantity, in Tons:	0.7923269
Waste Quantity, in Kilograms:	718.6643
Acute Waste Quantity, in Kilograms:	0
Non-Acute Waste Quantity, in Kilorgrams:	718.6643
Management Method Code:	H141
Management Method Description:	STORAGE, BULKING AND/OR TRANSFER OFF SITE
Waste Residue Indicator:	N
Quantity Discrepancy Indicator:	N
Waste Type Discrepancy Indicator:	N
Waste Density:	Not reported

Map ID / Direction / Distance / Elevation	Site	MAP FINDINGS	Database(s)	EDR ID Number / EPA ID Number

WESTPAC SHELTER CORPORATION (Continued) **1026040362**

Waste Density Unit of Measure Code:	Not reported
Waste Density Unit of Measure Description:	Not reported
Form Code:	Not reported
Form Code Description:	Not reported
Source Code:	Not reported
Source Code Description:	Not reported
Waste Minimization Code:	Not reported
Waste Minimization Code Description:	Not reported
Consent Number:	Not reported
EPA Waste Indicator:	N

B12 **WESTPAC SHELTER CORPORATION** **RCRA NonGen / NLR** **1031038674**
NNW **503 BATH STREET, SANTA BARBARA** **CAC003264851**
< 1/8 **SANTA BARBARA, CA 93101**
0.036 mi.
192 ft. **Site 1 of 2 in cluster B**

Relative: **Lower**
Actual: **35 ft.**

RCRA Listings:

Date Form Received by Agency:	20231213
Handler Name:	Westpac Shelter Corporation
Handler Address:	503 Bath Street, Santa Barbara
Handler City,State,Zip:	SANTA BARBARA, CA 93101
EPA ID:	CAC003264851
Contact Name:	PATRICIA GURNEY
Contact Address:	503 BATH STREET
Contact City,State,Zip:	SANTA BARBARA, CA 93101
Contact Telephone:	805-898-8820
Contact Fax:	805-898-8821
Contact Email:	PAT@WESTPACUSA.COM
Contact Title:	Not reported
EPA Region:	09
Land Type:	Not reported
Federal Waste Generator Description:	Not a generator, verified
Non-Notifier:	Not reported
Biennial Report Cycle:	Not reported
Accessibility:	Not reported
Active Site Indicator:	Not reported
State District Owner:	Not reported
State District:	Not reported
Mailing Address:	503 BATH STREET, SANTA BARBARA
Mailing City,State,Zip:	SANTA BARBARA, CA 93101
Owner Name:	Alex Pananides
Owner Type:	Other
Operator Name:	Patricia Gurney
Operator Type:	Other
Short-Term Generator Activity:	No
Importer Activity:	No
Mixed Waste Generator:	No
Transporter Activity:	No
Transfer Facility Activity:	No
Recycler Activity with Storage:	No
Small Quantity On-Site Burner Exemption:	No
Smelting Melting and Refining Furnace Exemption:	No
Underground Injection Control:	No
Off-Site Waste Receipt:	No
Universal Waste Indicator:	No
Universal Waste Destination Facility:	No
Federal Universal Waste:	No

Docusign Envelope ID: 3773F87A-0B89-4932-BA2C-CA8383B3EEAD

WESTPAC SHELTER CORPORATION (Continued) **1031038674**

Active Site State-Reg Handler:	---
Federal Facility Indicator:	Not reported
Hazardous Secondary Material Indicator:	N
Sub-Part K Indicator:	Not reported
2018 GPRA Permit Baseline:	Not on the Baseline
2018 GPRA Renewals Baseline:	Not on the Baseline
202 GPRA Corrective Action Baseline:	No
Subject to Corrective Action Universe:	No
Non-TSDFs Where RCRA CA has Been Imposed Universe:	No
Corrective Action Priority Ranking:	No NCAPS ranking
Environmental Control Indicator:	No
Institutional Control Indicator:	No
Human Exposure Controls Indicator:	N/A
Groundwater Controls Indicator:	N/A
Significant Non-Complier Universe:	No
Unaddressed Significant Non-Complier Universe:	No
Addressed Significant Non-Complier Universe:	No
Significant Non-Complier With a Compliance Schedule Universe:	No
Financial Assurance Required:	Not reported
Handler Date of Last Change:	20231214
Recognized Trader-Importer:	No
Recognized Trader-Exporter:	No
Importer of Spent Lead Acid Batteries:	No
Exporter of Spent Lead Acid Batteries:	No
Recycler Activity Without Storage:	No
Manifest Broker:	No
Sub-Part P Indicator:	No

Handler - Owner Operator:

Owner/Operator Indicator:	Operator
Owner/Operator Name: PATRICIA GURNEY	
Legal Status:	Other
Date Became Current:	Not reported
Date Ended Current:	Not reported
Owner/Operator Address:	503 BATH STREET
Owner/Operator City,State,Zip:	SANTA BARBARA, CA 93101
Owner/Operator Telephone:	805-898-8820
Owner/Operator Telephone Ext:	Not reported
Owner/Operator Fax:	Not reported
Owner/Operator Email:	Not reported

Owner/Operator Indicator:	Owner
Owner/Operator Name: ALEX PANANIDES	
Legal Status:	Other
Date Became Current:	Not reported
Date Ended Current:	Not reported
Owner/Operator Address:	503 BATH STREET
Owner/Operator City,State,Zip:	SANTA BARBARA, CA 93101
Owner/Operator Telephone:	805-898-8820
Owner/Operator Telephone Ext:	Not reported
Owner/Operator Fax:	Not reported
Owner/Operator Email:	Not reported

Historic Generators:

Receive Date:	20231213

Docusign Envelope ID: 3773F87A-0B89-4932-BA2C-CA8383B3EEAD

WESTPAC SHELTER CORPORATION (Continued) **1031038674**

Handler Name: WESTPAC SHELTER CORPORATION
Federal Waste Generator Description: Not a generator, verified
State District Owner: Not reported
Large Quantity Handler of Universal Waste: No
Recognized Trader Importer: No
Recognized Trader Exporter: No
Spent Lead Acid Battery Importer: No
Spent Lead Acid Battery Exporter: No
Current Record: Yes
Non Storage Recycler Activity: No
Electronic Manifest Broker: No

List of NAICS Codes and Descriptions:
NAICS Code: 237990
NAICS Description: OTHER HEAVY AND CIVIL ENGINEERING CONSTRUCTION

Facility Has Received Notices of Violations:
Violations: No Violations Found

Evaluation Action Summary:
Evaluations: No Evaluations Found

B13 **ALTA ORTHOPAEDIC MEDICAL GROUP INC** **RCRA NonGen / NLR** **1024814324**
NNW **511 BATH ST** **CAL000308548**
< 1/8 **SANTA BARBARA, CA 93101**
0.051 mi.
268 ft. **Site 2 of 2 in cluster B**

Relative: **Higher**

Actual: **36 ft.**

RCRA Listings:
Date Form Received by Agency: 20060630
Handler Name: Alta Orthopaedic Medical Group Inc
Handler Address: 511 Bath St
Handler City,State,Zip: SANTA BARBARA, CA 93101
EPA ID: CAL000308548
Contact Name: STEPHEN KENT
Contact Address: 511 BATH ST
Contact City,State,Zip: SANTA BARBARA, CA 93101
Contact Telephone: 805-963-9377
Contact Fax: 000-000-0000
Contact Email: SAK@ALTAORTHO.COM
Contact Title: Not reported
EPA Region: 09
Land Type: Not reported
Federal Waste Generator Description: Not a generator, verified
Non-Notifier: Not reported
Biennial Report Cycle: Not reported
Accessibility: Not reported
Active Site Indicator: Handler Activities
State District Owner: Not reported
State District: Not reported
Mailing Address: 511 BATH ST
Mailing City,State,Zip: SANTA BARBARA, CA 93101-3403
Owner Name: Alta Orthpaedic Medical
Owner Type: Other
Operator Name: Stephen Kent

Docusign Envelope ID: 3773F87A-0B89-4932-BA2C-CA8383B3EEAD

ALTA ORTHOPAEDIC MEDICAL GROUP INC (Continued) **1024814324**

Operator Type:	Other
Short-Term Generator Activity:	No
Importer Activity:	No
Mixed Waste Generator:	No
Transporter Activity:	No
Transfer Facility Activity:	No
Recycler Activity with Storage:	No
Small Quantity On-Site Burner Exemption:	No
Smelting Melting and Refining Furnace Exemption:	No
Underground Injection Control:	No
Off-Site Waste Receipt:	No
Universal Waste Indicator:	Yes
Universal Waste Destination Facility:	Yes
Federal Universal Waste:	No
Active Site State-Reg Handler:	---
Federal Facility Indicator:	Not reported
Hazardous Secondary Material Indicator:	N
Sub-Part K Indicator:	Not reported
2018 GPRA Permit Baseline:	Not on the Baseline
2018 GPRA Renewals Baseline:	Not on the Baseline
202 GPRA Corrective Action Baseline:	No
Subject to Corrective Action Universe:	No
Non-TSDFs Where RCRA CA has Been Imposed Universe:	No
Corrective Action Priority Ranking:	No NCAPS ranking
Environmental Control Indicator:	No
Institutional Control Indicator:	No
Human Exposure Controls Indicator:	N/A
Groundwater Controls Indicator:	N/A
Significant Non-Complier Universe:	No
Unaddressed Significant Non-Complier Universe:	No
Addressed Significant Non-Complier Universe:	No
Significant Non-Complier With a Compliance Schedule Universe:	No
Financial Assurance Required:	Not reported
Handler Date of Last Change:	20180905
Recognized Trader-Importer:	No
Recognized Trader-Exporter:	No
Importer of Spent Lead Acid Batteries:	No
Exporter of Spent Lead Acid Batteries:	No
Recycler Activity Without Storage:	No
Manifest Broker:	No
Sub-Part P Indicator:	No

Handler - Owner Operator:

Owner/Operator Indicator:	Owner
Owner/Operator Name: ALTA ORTHPAEDIC MEDICAL	
Legal Status:	Other
Date Became Current:	Not reported
Date Ended Current:	Not reported
Owner/Operator Address:	511 BATH ST
Owner/Operator City,State,Zip:	SANTA BARBARA, CA 93101-3403
Owner/Operator Telephone:	805-963-9377
Owner/Operator Telephone Ext:	Not reported
Owner/Operator Fax:	Not reported
Owner/Operator Email:	Not reported
Owner/Operator Indicator:	Operator

Docusign Envelope ID: 3773F87A-0B89-4932-BA2C-CA8383B3EEAD

ALTA ORTHOPAEDIC MEDICAL GROUP INC (Continued) **1024814324**

Owner/Operator Name: STEPHEN KENT

Legal Status:	Other
Date Became Current:	Not reported
Date Ended Current:	Not reported
Owner/Operator Address:	511 BATH ST
Owner/Operator City,State,Zip:	SANTA BARBARA, CA 93101
Owner/Operator Telephone:	805-963-9377
Owner/Operator Telephone Ext:	Not reported
Owner/Operator Fax:	Not reported
Owner/Operator Email:	Not reported

Historic Generators:

Receive Date:	20060630
Handler Name:	ALTA ORTHOPAEDIC MEDICAL GROUP INC
Federal Waste Generator Description:	Not a generator, verified
State District Owner:	Not reported
Large Quantity Handler of Universal Waste:	No
Recognized Trader Importer:	No
Recognized Trader Exporter:	No
Spent Lead Acid Battery Importer:	No
Spent Lead Acid Battery Exporter:	No
Current Record:	Yes
Non Storage Recycler Activity:	Not reported
Electronic Manifest Broker:	Not reported

List of NAICS Codes and Descriptions:

NAICS Code:	621493
NAICS Description:	FREESTANDING AMBULATORY SURGICAL AND EMERGENCY CENTERS

Facility Has Received Notices of Violations:

Violations:	No Violations Found

Evaluation Action Summary:

Evaluations:	No Evaluations Found

C14 **CARPINTERIA DEPOSIT** **MINES MRDS** **1025624414**
ENE **N/A**
< 1/8 **SANTA BARBARA (County), CA**
0.080 mi.
422 ft. **Site 1 of 11 in cluster C**

Relative: **Lower**
Actual: **32 ft.**

MINES MRDS:

Name:	CARPINTERIA DEPOSIT
Address:	Not reported
Deposit identification Number:	10141152
City,State,Zip:	CALIFORNIA
URL:	https://mrdata.usgs.gov/mrds/show-mrds.php?dep_id=10141152
MRDS Identification Number:	Not reported
MAS/MILS Identification Number:	0060830016
Region:	NA
Country:	United States
Primary Commodities:	Clay
Secondary Commodities:	Not reported
Tertiary Commodities:	Montmorillonite
Operation Type:	Underground

Docusign Envelope ID: 3773F87A-0B89-4932-BA2C-CA8383B3EEAD

CARPINTERIA DEPOSIT (Continued) **1025624414**

Deposit Type:	Not reported
Production Size:	Not reported
Development Status:	Past Producer
Ore Minerals or Materials:	Not reported
Gangue Minerals or Materials:	Not reported
Other Minerals or Materials:	Not reported
Ore Body Form:	Not reported
Workings Type:	Not reported
Mineral Deposit Model:	Not reported
Alteration Processes:	Not reported
Concentration Processes:	Not reported
Previous Names:	Santa Barbara Builders Supply Co
Ore Controls:	Not reported
Reporter:	Western Field Operations Center (WFOC)
Host Rock Unit Name:	Not reported
Host Rock Type:	Not reported
Associated Rock Unit Name:	Not reported
Associated Rock Type Code:	Not reported
Structural Characteristics:	Not reported
Tectonic Setting:	Not reported
References:	Not reported
First Production Year:	Not reported
Began Before/After FPY:	Not reported
Last Production Year:	Not reported
Ended Before/After LPY:	Not reported
Year Discovered:	Not reported
Found Before/After YD:	Not reported
Production History:	Not reported
Discovery Information:	Not reported
Latitude:	34.4136
Longitude:	-119.69764

C15 **GOLDBERG/GOSS-JEWETT** **CPS-SLIC S103843295**
ENE **220 GUTIERREZ** **HIST CORTESE N/A**
< 1/8 **SANTA BARBARA, CA 93101**
0.083 mi.
440 ft. **Site 2 of 11 in cluster C**

Relative: **Lower**
Actual: **31 ft.**

SLIC REG 3:

Name:	GOLDBERG/GOSS-JEWETT
Address:	220 GUTIERREZ ST W
City:	SANTA BARBARA
Region:	3
Leak Site Cross Street:	Not reported
Regional Board Case#:	S327
Entered Into Database:	Not reported
Discovered:	RPR
RB Case In:	POWER OF ATTORNEY FOR BETTY GOLDBERG
Responsible Party:	ROBERT PASSOVOY
RP Contact:	Not reported
RP Phone:	Not reported
RP Number:	Not reported
RP Address:	223 EVENING STAR LANE
RP City,St,Zip:	NEWPORT BEACH, CA 92660
Date First Reported:	Not reported
Lead Agency:	Regional Board
Program Type:	SLIC
Facility Status:	Pollution Characterization

Docusign Envelope ID: 3773F87A-0B89-4932-BA2C-CA8383B3EEAD

GOLDBERG/GOSS-JEWETT (Continued) **S103843295**

Case Type:	Other ground water affected
Case Type Undetermined:	No
Case Type Soil Impacted:	No
Case Type Surface Water:	No
Case Type Drinkin Water Well:	No
Case Type Drinking Water Aqfr:	No
Case Type Other Grnd Wtr:	Yes
PCA:	Not reported

CPS-SLIC:

Name:	GOLDBERG/GOSS-JEWETT
Address:	220 GUTIERREZ ST W
City,State,Zip:	SANTA BARBARA, CA
Region:	STATE
Facility Status:	**Open - Site Assessment**
Status Date:	05/11/2009
Global Id:	SLT3S0491297
Lead Agency:	DEPARTMENT OF TOXIC SUBSTANCES CONTROL
Lead Agency Case Number:	60001561
Latitude:	34.4132826927534
Longitude:	-119.69731092453
Case Type:	Cleanup Program Site
Case Worker:	TR
Local Agency:	DEPARTMENT OF TOXIC SUBSTANCES CONTROL
RB Case Number:	S327
File Location:	Regional Board
Potential Media Affected:	Other Groundwater (uses other than drinking water)
Potential Contaminants of Concern:	Not reported
EPA Region:	9
Coordinate Source:	Manual Entry on Screens
Cuf Case:	NO
Quantity Released Gallons:	Not reported
Begin Date:	01/01/1990
Leak Reported Date:	01/02/1965
How Discovered:	* RPR
How Discovered Description:	Not reported
Discharge Source:	Not reported
Discharge Cause:	Not reported
Stop Method:	Not reported
Stop Description:	Not reported
No Further Action Date:	Not reported
CA Water Watershed Name:	South Coast - South Coast - Santa Barbara (315.32)
Dwr Groundwater Subbasin Name:	Santa Barbara (3-017)
Disadvantaged Community:	Not reported
CA Enviroscreen 3 Score:	16-20%
CA Enviroscreen 4 Score:	60-65%
Military DOD Site:	No
Facility Project Subtype:	Not reported
RWQCB Region:	CENTRAL COAST RWQCB (REGION 3)
Site History:	RWQCB hard copy historical file documents have all been uploaded to GeoTracker as of 10/14/2013. All files from Santa Barbara County were shipped to DTSC for uploading to Envirostor as they are the lead agency (10/11/2013)

Click here to access the California GeoTracker records for this facility:

Docusign Envelope ID: 3773F87A-0B89-4932-BA2C-CA8383B3EEAD

GOLDBERG/GOSS-JEWETT (Continued) **S103843295**

HIST CORTESE:

edr_fname:	GOLDBERG/GOSS-JEWETT
edr_fadd1:	220 GUTIERREZ
City,State,Zip:	SANTA BARBARA, CA 93101
Region:	CORTESE
Facility County Code:	42
Reg By:	WBC&D
Reg Id:	3 420000N50

C16 **GUTIERREZ REMEDIATION TRUST** **RCRA NonGen / NLR** **1027071651**
ENE **220 WEST GUTIERREZ STREET** **E MANIFEST** **CAC003143184**
< 1/8 **SANTA BARBARA, CA 93101**
0.085 mi.
451 ft. **Site 3 of 11 in cluster C**

Relative: **Lower**
Actual: **31 ft.**

RCRA Listings:

Date Form Received by Agency:	20211012
Handler Name:	Gutierrez Remediation Trust
Handler Address:	220 West Gutierrez Street
Handler City,State,Zip:	SANTA BARBARA, CA 93101
EPA ID:	CAC003143184
Contact Name:	BRET STONE
Contact Address:	220 WEST GUTIERREZ STREET
Contact City,State,Zip:	SANTA BARBARA, CA 93101
Contact Telephone:	805-898-9700
Contact Fax:	Not reported
Contact Email:	BSTONE@PALADINLAW.COM
Contact Title:	Not reported
EPA Region:	09
Land Type:	Not reported
Federal Waste Generator Description:	Not a generator, verified
Non-Notifier:	Not reported
Biennial Report Cycle:	Not reported
Accessibility:	Not reported
Active Site Indicator:	Not reported
State District Owner:	Not reported
State District:	Not reported
Mailing Address:	220 WEST GUTIERREZ STREET
Mailing City,State,Zip:	SANTA BARBARA, CA 93101
Owner Name:	Gutierrez Remediation Trust
Owner Type:	Other
Operator Name:	Bret Stone
Operator Type:	Other
Short-Term Generator Activity:	No
Importer Activity:	No
Mixed Waste Generator:	No
Transporter Activity:	No
Transfer Facility Activity:	No
Recycler Activity with Storage:	No
Small Quantity On-Site Burner Exemption:	No
Smelting Melting and Refining Furnace Exemption:	No
Underground Injection Control:	No
Off-Site Waste Receipt:	No
Universal Waste Indicator:	No
Universal Waste Destination Facility:	No
Federal Universal Waste:	No
Active Site State-Reg Handler:	---

Docusign Envelope ID: 3773F87A-0B89-4932-BA2C-CA8383B3EEAD

GUTIERREZ REMEDIATION TRUST (Continued) **1027071651**

Federal Facility Indicator:	Not reported
Hazardous Secondary Material Indicator:	N
Sub-Part K Indicator:	Not reported
2018 GPRA Permit Baseline:	Not on the Baseline
2018 GPRA Renewals Baseline:	Not on the Baseline
202 GPRA Corrective Action Baseline:	No
Subject to Corrective Action Universe:	No
Non-TSDFs Where RCRA CA has Been Imposed Universe:	No
Corrective Action Priority Ranking:	No NCAPS ranking
Environmental Control Indicator:	No
Institutional Control Indicator:	No
Human Exposure Controls Indicator:	N/A
Groundwater Controls Indicator:	N/A
Significant Non-Complier Universe:	No
Unaddressed Significant Non-Complier Universe:	No
Addressed Significant Non-Complier Universe:	No
Significant Non-Complier With a Compliance Schedule Universe:	No
Financial Assurance Required:	Not reported
Handler Date of Last Change:	20211012
Recognized Trader-Importer:	No
Recognized Trader-Exporter:	No
Importer of Spent Lead Acid Batteries:	No
Exporter of Spent Lead Acid Batteries:	No
Recycler Activity Without Storage:	No
Manifest Broker:	No
Sub-Part P Indicator:	No

Handler - Owner Operator:

Owner/Operator Indicator:	Operator
Owner/Operator Name:	BRET STONE
Legal Status:	Other
Date Became Current:	Not reported
Date Ended Current:	Not reported
Owner/Operator Address:	220 WEST GUTIERREZ STREET
Owner/Operator City,State,Zip:	SANTA BARBARA, CA 93101
Owner/Operator Telephone:	805-898-9700
Owner/Operator Telephone Ext:	Not reported
Owner/Operator Fax:	Not reported
Owner/Operator Email:	Not reported

Owner/Operator Indicator:	Owner
Owner/Operator Name:	GUTIERREZ REMEDIATION TRUST
Legal Status:	Other
Date Became Current:	Not reported
Date Ended Current:	Not reported
Owner/Operator Address:	220 WEST GUTIERREZ STREET
Owner/Operator City,State,Zip:	SANTA BARBARA, CA 93101
Owner/Operator Telephone:	805-898-9700
Owner/Operator Telephone Ext:	Not reported
Owner/Operator Fax:	Not reported
Owner/Operator Email:	Not reported

Historic Generators:

Receive Date:	20211012
Handler Name:	GUTIERREZ REMEDIATION TRUST

Docusign Envelope ID: 3773F87A-0B89-4932-BA2C-CA8383B3EEAD

GUTIERREZ REMEDIATION TRUST (Continued) **1027071651**

Federal Waste Generator Description:	Not a generator, verified
State District Owner:	Not reported
Large Quantity Handler of Universal Waste:	No
Recognized Trader Importer:	No
Recognized Trader Exporter:	No
Spent Lead Acid Battery Importer:	No
Spent Lead Acid Battery Exporter:	No
Current Record:	Yes
Non Storage Recycler Activity:	No
Electronic Manifest Broker:	No

List of NAICS Codes and Descriptions:

NAICS Code:	523991
NAICS Description:	TRUST, FIDUCIARY, AND CUSTODY ACTIVITIES

Facility Has Received Notices of Violations:

Violations:	No Violations Found

Evaluation Action Summary:

Evaluations:	No Evaluations Found

E MANIFEST:

Manifest Tracking Number:	023237372JJK
Last Updated Date:	20211215
Shipped Date:	20211123
Received Date:	20211123
Manifest Status:	Signed
Submission Type:	DataImage5Copy
Origin Type:	Service
Generator EPA ID:	CAC003143184
Generator Name:	Gutierrez Remediation Trust
Generator Mail Street Number:	Not reported
Generator Mail Street 1:	220 WEST GUTIERREZ STREET
Generator Mail Street 2:	Not reported
Generator Mail City:	SANTA BARBARA
Generator Mail State:	CA
Generator Mail Zip:	93101
Generator Location Street Number:	Not reported
Generator Location Street 1:	220 WEST GUTIERREZ STREET
Generator Location Street 2:	Not reported
Generator Location City:	SANTA BARBARA
Generator Location Zip:	93101
Generator Location State:	CA
Generator Contact Company Name:	Not reported
Designated Facility EPA ID:	CAT000646117
Designated Facility Name:	Chemical Waste Management, Inc.
Designated Facility Mail Street Number:	35251
Designated Facility Mail Street 1:	PO BOX 471
Designated Facility Mail Street 2:	OLD SKYLINE ROAD
Designated Facility Mail City:	KETTLEMAN CITY
Designated Facility Mail Zip:	93239
Designated Facility Mail State:	CA
Designated Facility Location Street Number:	35251
Designated Facility Location Street 1:	OLD SKYLINE ROAD

Docusign Envelope ID: 3773F87A-0B89-4932-BA2C-CA8383B3EEAD

GUTIERREZ REMEDIATION TRUST (Continued) **1027071651**

Designated Facility Location Street 2:	Not reported
Designated Facility Location City:	KETTLEMAN CITY
Designated Facility Location Zip:	93239
Designated Facility Location State:	CA
Designated Facility Contact Company Name:	Not reported
Manifest Residue Indicator:	N
Rejection Indicator:	N
Manifest Tracking Number:	023237373JJK
Last Updated Date:	20211215
Shipped Date:	20211123
Received Date:	20211123
Manifest Status:	Signed
Submission Type:	DataImage5Copy
Origin Type:	Service
Generator EPA ID:	CAC003143184
Generator Name:	Gutierrez Remediation Trust
Generator Mail Street Number:	Not reported
Generator Mail Street 1:	220 WEST GUTIERREZ STREET
Generator Mail Street 2:	Not reported
Generator Mail City:	SANTA BARBARA
Generator Mail State:	CA
Generator Mail Zip:	93101
Generator Location Street Number:	Not reported
Generator Location Street 1:	220 WEST GUTIERREZ STREET
Generator Location Street 2:	Not reported
Generator Location City:	SANTA BARBARA
Generator Location Zip:	93101
Generator Location State:	CA
Generator Contact Company Name:	Not reported
Designated Facility EPA ID:	CAT000646117
Designated Facility Name:	Chemical Waste Management, Inc.
Designated Facility Mail Street Number:	35251
Designated Facility Mail Street 1:	PO BOX 471
Designated Facility Mail Street 2:	OLD SKYLINE ROAD
Designated Facility Mail City:	KETTLEMAN CITY
Designated Facility Mail Zip:	93239
Designated Facility Mail State:	CA
Designated Facility Location Street Number:	35251
Designated Facility Location Street 1:	OLD SKYLINE ROAD
Designated Facility Location Street 2:	Not reported
Designated Facility Location City:	KETTLEMAN CITY
Designated Facility Location Zip:	93239
Designated Facility Location State:	CA
Designated Facility Contact Company Name:	Not reported
Manifest Residue Indicator:	N
Rejection Indicator:	N
Manifest Tracking Number:	023237375JJK
Last Updated Date:	20211215
Shipped Date:	20211123
Received Date:	20211123
Manifest Status:	Signed
Submission Type:	DataImage5Copy
Origin Type:	Service
Generator EPA ID:	CAC003143184
Generator Name:	Gutierrez Remediation Trust

Docusign Envelope ID: 3773F87A-0B89-4932-BA2C-CA8383B3EEAD

GUTIERREZ REMEDIATION TRUST (Continued) **1027071651**

Generator Mail Street Number:	Not reported
Generator Mail Street 1:	220 WEST GUTIERREZ STREET
Generator Mail Street 2:	Not reported
Generator Mail City:	SANTA BARBARA
Generator Mail State:	CA
Generator Mail Zip:	93101
Generator Location Street Number:	Not reported
Generator Location Street 1:	220 WEST GUTIERREZ STREET
Generator Location Street 2:	Not reported
Generator Location City:	SANTA BARBARA
Generator Location Zip:	93101
Generator Location State:	CA
Generator Contact Company Name:	Not reported
Designated Facility EPA ID:	CAT000646117
Designated Facility Name:	Chemical Waste Management, Inc.
Designated Facility Mail Street Number:	35251
Designated Facility Mail Street 1:	PO BOX 471
Designated Facility Mail Street 2:	OLD SKYLINE ROAD
Designated Facility Mail City:	KETTLEMAN CITY
Designated Facility Mail Zip:	93239
Designated Facility Mail State:	CA
Designated Facility Location Street Number:	35251
Designated Facility Location Street 1:	OLD SKYLINE ROAD
Designated Facility Location Street 2:	Not reported
Designated Facility Location City:	KETTLEMAN CITY
Designated Facility Location Zip:	93239
Designated Facility Location State:	CA
Designated Facility Contact Company Name:	Not reported
Manifest Residue Indicator:	N
Rejection Indicator:	N

Manifest Tracking Number:	023237376JJK
Last Updated Date:	20211215
Shipped Date:	20211123
Received Date:	20211123
Manifest Status:	Signed
Submission Type:	DataImage5Copy
Origin Type:	Service
Generator EPA ID:	CAC003143184
Generator Name:	Gutierrez Remediation Trust
Generator Mail Street Number:	Not reported
Generator Mail Street 1:	220 WEST GUTIERREZ STREET
Generator Mail Street 2:	Not reported
Generator Mail City:	SANTA BARBARA
Generator Mail State:	CA
Generator Mail Zip:	93101
Generator Location Street Number:	Not reported
Generator Location Street 1:	220 WEST GUTIERREZ STREET
Generator Location Street 2:	Not reported
Generator Location City:	SANTA BARBARA
Generator Location Zip:	93101
Generator Location State:	CA
Generator Contact Company Name:	Not reported
Designated Facility EPA ID:	CAT000646117
Designated Facility Name:	Chemical Waste Management, Inc.
Designated Facility Mail Street Number:	35251
Designated Facility Mail Street 1:	PO BOX 471

Docusign Envelope ID: 3773F87A-0B89-4932-BA2C-CA8383B3EEAD

GUTIERREZ REMEDIATION TRUST (Continued) **1027071651**

Designated Facility Mail Street 2:	OLD SKYLINE ROAD
Designated Facility Mail City:	KETTLEMAN CITY
Designated Facility Mail Zip:	93239
Designated Facility Mail State:	CA
Designated Facility Location Street Number:	35251
Designated Facility Location Street 1:	OLD SKYLINE ROAD
Designated Facility Location Street 2:	Not reported
Designated Facility Location City:	KETTLEMAN CITY
Designated Facility Location Zip:	93239
Designated Facility Location State:	CA
Designated Facility Contact Company Name:	Not reported
Manifest Residue Indicator:	N
Rejection Indicator:	N

Manifest Tracking Number:	023237377JJK
Last Updated Date:	20211215
Shipped Date:	20211123
Received Date:	20211123
Manifest Status:	Signed
Submission Type:	DataImage5Copy
Origin Type:	Service
Generator EPA ID:	CAC003143184
Generator Name:	Gutierrez Remediation Trust
Generator Mail Street Number:	Not reported
Generator Mail Street 1:	220 WEST GUTIERREZ STREET
Generator Mail Street 2:	Not reported
Generator Mail City:	SANTA BARBARA
Generator Mail State:	CA
Generator Mail Zip:	93101
Generator Location Street Number:	Not reported
Generator Location Street 1:	220 WEST GUTIERREZ STREET
Generator Location Street 2:	Not reported
Generator Location City:	SANTA BARBARA
Generator Location Zip:	93101
Generator Location State:	CA
Generator Contact Company Name:	Not reported
Designated Facility EPA ID:	CAT000646117
Designated Facility Name:	Chemical Waste Management, Inc.
Designated Facility Mail Street Number:	35251
Designated Facility Mail Street 1:	PO BOX 471
Designated Facility Mail Street 2:	OLD SKYLINE ROAD
Designated Facility Mail City:	KETTLEMAN CITY
Designated Facility Mail Zip:	93239
Designated Facility Mail State:	CA
Designated Facility Location Street Number:	35251
Designated Facility Location Street 1:	OLD SKYLINE ROAD
Designated Facility Location Street 2:	Not reported
Designated Facility Location City:	KETTLEMAN CITY
Designated Facility Location Zip:	93239
Designated Facility Location State:	CA
Designated Facility Contact Company Name:	Not reported
Manifest Residue Indicator:	N
Rejection Indicator:	N

State Waste:

Manifest Tracking Number:	023237377JJK
Waste Line Number:	1

Docusign Envelope ID: 3773F87A-0B89-4932-BA2C-CA8383B3EEAD

GUTIERREZ REMEDIATION TRUST (Continued) **1027071651**

State Waste Code Owner: CA
State Waste Code: 181
State Waste: Other inorganic solid waste

Transporter:
Manifest Tracking Number: 023237377JJK
Transporter Line Number: 1
Transporter EPA ID: CAD981164312
Transporter Name: Pacific Petroleum California Inc

Waste Line:
Manifest Tracking Number: 023237377JJK
Waste Line Number: 1
U.S. DOT Hazardous Indicator: N
U.S. DOT ID Number: Not reported
U.S. DOT Description: Not reported
Non-Hazardous Waste Description: NON RCRA HAZARDOUS WASTE SOLID
Number of Containers: 1
Container Type Code: DT
Container Type Description: Dump truck
Waste Quantity: 20
Quantity Unit of Measure Code: Y
Quantity Unit of Measure Description: Cubic Yards
Waste Quantity, in Tons: 16.8
Acute Waste Quantity, in Tons: 0
Non-Acute Waste Quantity, in Tons: 16.8
Waste Quantity, in Kilograms: 15238.104
Acute Waste Quantity, in Kilograms: 0
Non-Acute Waste Quantity, in Kilorgrams: 15238.104
Management Method Code: H132
Management Method Description: LANDFILL (WITH PRIOR TREATMENT AND/OR STABILIZATION)
Waste Residue Indicator: N
Quantity Discrepancy Indicator: N
Waste Type Discrepancy Indicator: N
Waste Density: Not reported
Waste Density Unit of Measure Code: Not reported
Waste Density Unit of Measure Description: Not reported
Form Code: Not reported
Form Code Description: Not reported
Source Code: Not reported
Source Code Description: Not reported
Waste Minimization Code: Not reported
Waste Minimization Code Description: Not reported
Consent Number: Not reported
EPA Waste Indicator: N

C17 **JOHNSTONE SUPPLY** **CUPA Listings** **S103978581**
ENE **220 W GUTIERREZ ST** **HWTS** **N/A**
< 1/8 **SANTA BARBARA, CA 93101** **HAZNET**
0.085 mi.
451 ft. **Site 4 of 11 in cluster C**

Relative: **Lower**
Actual: **31 ft.**

CUPA SANTA BARBARA:
Name: JOHNSTONE SUPPLY
Address: 220 W GUTIERREZ ST
City,State,Zip: SANTA BARBARA, CA 93101
Facility Id: FA0013566

Docusign Envelope ID: 3773F87A-0B89-4932-BA2C-CA8383B3EEAD

JOHNSTONE SUPPLY (Continued) **S103978581**

Region:	SANTA BARBARA
Cross Street:	Not reported
Latitude:	Not reported
Longitude:	Not reported
Mailing Name:	JOHNSTONE SUPPLY
Mailing Care Of:	Not reported
Mailing Address:	220 W GUTIERREZ ST
Mailing City:	SANTA BARBARA
Mailing State:	CA
Mailing Zip Code:	93101
Record Id:	PR0508356
Pe #:	2200
Current Status:	2

HWTS:

Name:	FORMER GOLDBERG GOSS/JEWETT
Address:	220 W GUTIERREZ ST
Address 2:	Not reported
City,State,Zip:	SANTA BARBARA, CA 93101
EPA ID:	CAR000265017
Inactive Date:	06/30/2017
Create Date:	08/08/2016
Last Act Date:	Not reported
Mailing Name:	Not reported
Mailing Address:	43778 CARENTAN DR
Mailing Address 2:	Not reported
Mailing City,State,Zip:	TEMECULA, CA 925923942
Owner Name:	ESTATE OF BETTY GOLDBERG
Owner Address:	43778 CARENTAN DR
Owner Address 2:	Not reported
Owner City,State,Zip:	TEMECULA, CA 925923942
Owner Phone:	Not reported
Owner Fax:	Not reported
Contact Name:	DAN RUBIN
Contact Address:	43778 CARENTAN DR
Contact Address 2:	Not reported
City,State,Zip:	TEMECULA, CA 925923942
Contact Phone:	Not reported
Contact Fax:	Not reported
Facility Status:	Inactive
Facility Type:	PERMANENT
Category:	STATE
Latitude:	-90
Longitude:	180

NAICS:

EPA ID:	CAR000265017
Create Date:	2016-08-08 13:51:44.873
NAICS Code:	99999
NAICS Description:	Not Otherwise Specified
Issued EPA ID Date:	2016-08-08 13:51:44.82000
Inactive Date:	2017-06-30 00:00:00
Facility Name:	FORMER GOLDBERG GOSS/JEWETT
Facility Address:	220 W GUTIERREZ ST
Facility Address 2:	Not reported
Facility City:	SANTA BARBARA
Facility County:	Not reported

Docusign Envelope ID: 3773F87A-0B89-4932-BA2C-CA8383B3EEAD

JOHNSTONE SUPPLY (Continued) **S103978581**

Facility State: CA
Facility Zip: 931013427

HAZNET:
Name: FORMER GOLDBERG GOSS/JEWETT
Address: 220 W GUTIERREZ ST
Address 2: Not reported
City,State,Zip: SANTA BARBARA, CA 931013427
Contact: DAN RUBIN
Telephone: 9517577186
Mailing Name: Not reported
Mailing Address: 43778 CARENTAN DR

Year: 2017
Gepaid: CAR000265017
TSD EPA ID: CAT080013352
CA Waste Code: 134 - Aqueous solution with total organic residues less than 10 percent
Disposal Method: H039 - Other Recovery Of Reclamation For Reuse Including Acid Regeneration, Organics Recovery Ect
Tons: 0.525

Year: 2017
Gepaid: CAR000265017
TSD EPA ID: NVT330010000
CA Waste Code: 352 - Other organic solids
Disposal Method: H132 - Landfill Or Surface Impoundment That Will Be Closed As Landfill(To Include On-Site Treatment And/Or Stabilization)
Tons: 0.3

Additional Info:
Year: 2017
Gen EPA ID: CAR000265017

Shipment Date: 20170116
Creation Date: 5/17/2017 18:31:13
Receipt Date: 20170126
Manifest ID: 009718427FLE
Trans EPA ID: CAR000183913
Trans Name: BELSHIRE
Trans 2 EPA ID: CAT080016116
Trans 2 Name: NIETO AND SONS TRUCKING, INC.
TSDF EPA ID: CAT080013352
Trans Name: DEMENNO/KERDOON
TSDF Alt EPA ID: Not reported
TSDF Alt Name: Not reported
Waste Code Description: 134 - Aqueous solution with <10% total organic residues
RCRA Code: D039
Meth Code: H039 - Other Recovery Of Reclamation For Reuse Including Acid Regeneration, Organics Recovery Ect
Quantity Tons: 0.525
Waste Quantity: 125
Quantity Unit: G
Additional Code 1: Not reported

Docusign Envelope ID: 3773F87A-0B89-4932-BA2C-CA8383B3EEAD

JOHNSTONE SUPPLY (Continued) **S103978581**

Additional Code 2:	Not reported
Additional Code 3:	Not reported
Additional Code 4:	Not reported
Additional Code 5:	Not reported
Shipment Date:	20170116
Creation Date:	5/9/2018 18:31:32
Receipt Date:	20170125
Manifest ID:	009718426FLE
Trans EPA ID:	CAR000183913
Trans Name:	BELSHIRE
Trans 2 EPA ID:	Not reported
Trans 2 Name:	Not reported
TSDF EPA ID:	NVT330010000
Trans Name:	US ECOLOGY NEVADA OPERATIONS
TSDF Alt EPA ID:	Not reported
TSDF Alt Name:	Not reported
Waste Code Description:	352 - Other organic solids
RCRA Code:	Not reported
Meth Code:	H132 - Landfill Or Surface Impoundment That Will Be Closed As Landfill(To Include On-Site Treatment And/Or Stabilization)
Quantity Tons:	0.3
Waste Quantity:	600
Quantity Unit:	P
Additional Code 1:	Not reported
Additional Code 2:	Not reported
Additional Code 3:	Not reported
Additional Code 4:	Not reported
Additional Code 5:	Not reported

C18 **FORMER GOLDBERG GOSS/JEWETT** **RCRA-SQG** **1019327258**
ENE **220 WEST GUTIERREZ STREET** **CAR000265017**
< 1/8 **SANTA BARBARA, CA 93101**
0.085 mi.
451 ft. **Site 5 of 11 in cluster C**

Relative: **Lower**

Actual: **31 ft.**

RCRA Listings:

Date Form Received by Agency:	20160623
Handler Name:	Former Goldberg Goss/Jewett
Handler Address:	West Gutierrez Street
Handler City,State,Zip:	SANTA BARBARA, CA 93101
EPA ID:	CAR000265017
Contact Name:	DAN RUBIN
Contact Address:	CARENTAN DRIVE
Contact City,State,Zip:	TEMECULA, CA 92592
Contact Telephone:	951-757-7186
Contact Fax:	Not reported
Contact Email:	Not reported
Contact Title:	PERSONAL REP FOR THE ESTATE OF BETTY GOLDBERG
EPA Region:	09
Land Type:	Private
Federal Waste Generator Description:	Small Quantity Generator
Non-Notifier:	Not reported
Biennial Report Cycle:	Not reported
Accessibility:	Not reported
Active Site Indicator:	Handler Activities
State District Owner:	Not reported
State District:	Not reported

Docusign Envelope ID: 3773F87A-0B89-4932-BA2C-CA8383B3EEAD

FORMER GOLDBERG GOSS/JEWETT (Continued) **1019327258**

Mailing Address:	CARENTAN DRIVE
Mailing City,State,Zip:	TEMECULA, CA 92592
Owner Name:	Estate Of Betty Goldberg
Owner Type:	Private
Operator Name:	Estate Of Betty Goldberg
Operator Type:	Private
Short-Term Generator Activity:	No
Importer Activity:	No
Mixed Waste Generator:	No
Transporter Activity:	No
Transfer Facility Activity:	No
Recycler Activity with Storage:	No
Small Quantity On-Site Burner Exemption:	No
Smelting Melting and Refining Furnace Exemption:	No
Underground Injection Control:	No
Off-Site Waste Receipt:	No
Universal Waste Indicator:	No
Universal Waste Destination Facility:	No
Federal Universal Waste:	No
Active Site State-Reg Handler:	---
Federal Facility Indicator:	Not reported
Hazardous Secondary Material Indicator:	N
Sub-Part K Indicator:	Not reported
2018 GPRA Permit Baseline:	Not on the Baseline
2018 GPRA Renewals Baseline:	Not on the Baseline
202 GPRA Corrective Action Baseline:	No
Subject to Corrective Action Universe:	No
Non-TSDFs Where RCRA CA has Been Imposed Universe:	No
Corrective Action Priority Ranking:	No NCAPS ranking
Environmental Control Indicator:	No
Institutional Control Indicator:	No
Human Exposure Controls Indicator:	N/A
Groundwater Controls Indicator:	N/A
Significant Non-Complier Universe:	No
Unaddressed Significant Non-Complier Universe:	No
Addressed Significant Non-Complier Universe:	No
Significant Non-Complier With a Compliance Schedule Universe:	No
Financial Assurance Required:	Not reported
Handler Date of Last Change:	20160808
Recognized Trader-Importer:	No
Recognized Trader-Exporter:	No
Importer of Spent Lead Acid Batteries:	No
Exporter of Spent Lead Acid Batteries:	No
Recycler Activity Without Storage:	No
Manifest Broker:	No
Sub-Part P Indicator:	No

Hazardous Waste Summary:

Waste Code:	D039
Waste Description:	Tetrachloroethylene

Handler - Owner Operator:

Owner/Operator Indicator:	Operator
Owner/Operator Name:	ESTATE OF BETTY GOLDBERG
Legal Status:	Private

Docusign Envelope ID: 3773F87A-0B89-4932-BA2C-CA8383B3EEAD

FORMER GOLDBERG GOSS/JEWETT (Continued) **1019327258**

Date Became Current:	19680101
Date Ended Current:	Not reported
Owner/Operator Address:	43778 CARENTAN DRIVE
Owner/Operator City,State,Zip:	TEMECULA, CA 92592
Owner/Operator Telephone:	951-757-7186
Owner/Operator Telephone Ext:	Not reported
Owner/Operator Fax:	Not reported
Owner/Operator Email:	Not reported

Owner/Operator Indicator:	Owner
Owner/Operator Name:	ESTATE OF BETTY GOLDBERG
Legal Status:	Private
Date Became Current:	19680101
Date Ended Current:	Not reported
Owner/Operator Address:	43778 CARENTAN DRIVE
Owner/Operator City,State,Zip:	TEMECULA, CA 92592
Owner/Operator Telephone:	951-757-7186
Owner/Operator Telephone Ext:	Not reported
Owner/Operator Fax:	Not reported
Owner/Operator Email:	Not reported

Historic Generators:

Receive Date:	20160623
Handler Name:	FORMER GOLDBERG GOSS/JEWETT
Federal Waste Generator Description:	Small Quantity Generator
State District Owner:	Not reported
Large Quantity Handler of Universal Waste:	No
Recognized Trader Importer:	No
Recognized Trader Exporter:	No
Spent Lead Acid Battery Importer:	No
Spent Lead Acid Battery Exporter:	No
Current Record:	Yes
Non Storage Recycler Activity:	Not reported
Electronic Manifest Broker:	Not reported

List of NAICS Codes and Descriptions:

NAICS Code:	423720
NAICS Description:	PLUMBING AND HEATING EQUIPMENT AND SUPPLIES (HYDRONICS) MERCHANT WHOLESALERS
NAICS Code:	424690
NAICS Description:	OTHER CHEMICAL AND ALLIED PRODUCTS MERCHANT WHOLESALERS

Facility Has Received Notices of Violations:

Violations:	No Violations Found

Evaluation Action Summary:

Evaluations:	No Evaluations Found

Docusign Envelope ID: 3773F87A-0B89-4932-BA2C-CA8383B3EEAD

C19 **GOLDBERG/GOSS-JEWETT** **ENVIROSTOR** **S111023287**
ENE **220 WEST GUTIERREZ** **VCP** **N/A**
< 1/8 **SANTA BARBARA, CA 93101** **Cortese**
0.085 mi. **ENF**
451 ft. **Site 6 of 11 in cluster C**

Relative:
Lower

Actual:
31 ft.

ENVIROSTOR:

Name:	FORMER GOLDBERG/GOSS-JEWETT
Address:	220 WEST GUTIERREZ STREET
City,State,Zip:	SANTA BARBARA, CA 93101
Facility ID:	60001561
Status:	Active
Status Date:	10/31/2011
Site Code:	302003
Site Type:	Voluntary Cleanup
Site Type Detailed:	Voluntary Agreement
Acres:	0.22
NPL:	NO
Regulatory Agencies:	SMBRP, RWQCB 3 - Central Coast, US EPA, SANTA BARBARA COUNTY
Lead Agency:	SMBRP
Program Manager:	Manjul Bose
Supervisor:	Gregory Shaffer
Division Branch:	Cleanup Chatsworth
Assembly:	37
Senate:	21
Special Program:	Not reported
Restricted Use:	NO
Site Mgmt Req:	NONE SPECIFIED
Funding:	Responsible Party
Latitude:	34.41324
Longitude:	-119.6971
APN:	037-202-005, 037-202-006
Past Use:	TRANSPORTATION - WAREHOUSING, HAZARDOUS WASTE TREATMENT, RECYCLING - OTHER
Potential COC:	1,1,1-Trichloroethane (TCA Trichloroethylene (TCE Vinyl chloride Under Investigation Tetrachloroethylene (PCE
Confirmed COC:	Tetrachloroethylene (PCE Under Investigation 1,1,1-Trichloroethane (TCA Trichloroethylene (TCE Vinyl chloride
Potential Description:	AQUI, IA, OTH, SOIL, SV, SURFW, UE, WELL, AQUI, CSS, IA, SOIL, SV
Alias Name:	037-202-005
Alias Type:	APN
Alias Name:	037-202-006
Alias Type:	APN
Alias Name:	CAN000909344
Alias Type:	CERCLIS ID
Alias Name:	SLT3S0491297
Alias Type:	GeoTracker Global ID
Alias Name:	301548
Alias Type:	Project Code (Site Code)
Alias Name:	301675
Alias Type:	Project Code (Site Code)
Alias Name:	302003
Alias Type:	Project Code (Site Code)
Alias Name:	60001561
Alias Type:	Envirostor ID Number

Completed Info:

Completed Area Name:	PROJECT WIDE
Completed Sub Area Name:	Not reported
Completed Document Type:	Public Notice

Docusign Envelope ID: 3773F87A-0B89-4932-BA2C-CA8383B3EEAD

GOLDBERG/GOSS-JEWETT (Continued) **S111023287**

Completed Date: 02/13/2015
Comments: No public comment received on PPA.

Completed Area Name: PROJECT WIDE
Completed Sub Area Name: Not reported
Completed Document Type: Site Characterization Report
Completed Date: 09/26/2016
Comments: Completed

Completed Area Name: PROJECT WIDE
Completed Sub Area Name: Not reported
Completed Document Type: Technical Workplan
Completed Date: 01/11/2023
Comments: DTSC issued comment. Workplan is insufficient. There is no baseline soil vapor to add new soil vapor extraction points at the proposed location.

Completed Area Name: PROJECT WIDE
Completed Sub Area Name: Not reported
Completed Document Type: Pilot Study/Treatability Workplan
Completed Date: 11/23/2021
Comments: Approved SVE Pilot Test Tech Memo

Completed Area Name: PROJECT WIDE
Completed Sub Area Name: Not reported
Completed Document Type: Site Characterization Report
Completed Date: 10/28/2016
Comments: Completed. No revisions of document required at this time. Further Action Required.

Completed Area Name: PROJECT WIDE
Completed Sub Area Name: Not reported
Completed Document Type: Site Characterization Workplan
Completed Date: 02/11/2016
Comments: Not reported

Completed Area Name: PROJECT WIDE
Completed Sub Area Name: Not reported
Completed Document Type: Fieldwork
Completed Date: 06/30/2018
Comments: SVE Wells are installed, as per SVE pilot test conducted. - SVE well installation verified.

Completed Area Name: PROJECT WIDE
Completed Sub Area Name: Not reported
Completed Document Type: Monitoring Report
Completed Date: 11/28/2016
Comments: Sent via email & postal mail

Completed Area Name: PROJECT WIDE
Completed Sub Area Name: Not reported
Completed Document Type: Removal Action Completion Report
Completed Date: 10/30/2019
Comments: Approval of RACR with comments that need addressing.

Completed Area Name: PROJECT WIDE
Completed Sub Area Name: Not reported

Docusign Envelope ID: 3773F87A-0B89-4932-BA2C-CA8383B3EEAD

GOLDBERG/GOSS-JEWETT (Continued) **S111023287**

Completed Document Type: CEQA - Notice of Exemption
Completed Date: 07/22/2015
Comments: Completed and sent to RP.

Completed Area Name: PROJECT WIDE
Completed Sub Area Name: Not reported
Completed Document Type: Ability To Pay
Completed Date: 02/14/2014
Comments: Not reported

Completed Area Name: PROJECT WIDE
Completed Sub Area Name: Not reported
Completed Document Type: Correspondence
Completed Date: 06/10/2016
Comments: Letter Sent

Completed Area Name: PROJECT WIDE
Completed Sub Area Name: Not reported
Completed Document Type: Triage Meeting
Completed Date: 03/07/2017
Comments: Not reported

Completed Area Name: PROJECT WIDE
Completed Sub Area Name: Not reported
Completed Document Type: Prospective Purchaser Agreement
Completed Date: 12/18/2014
Comments: Not reported

Completed Area Name: PROJECT WIDE
Completed Sub Area Name: Not reported
Completed Document Type: Correspondence
Completed Date: 01/30/2014
Comments: Letter Sent to Al & Betty Goldberg Trust

Completed Area Name: PROJECT WIDE
Completed Sub Area Name: Not reported
Completed Document Type: Correspondence
Completed Date: 06/10/2014
Comments: received by email : part of PPA document.

Completed Area Name: PROJECT WIDE
Completed Sub Area Name: Not reported
Completed Document Type: Correspondence
Completed Date: 06/10/2014
Comments: Prospective Purchaser Application Received by EMail

Completed Area Name: PROJECT WIDE
Completed Sub Area Name: Not reported
Completed Document Type: Correspondence
Completed Date: 08/15/2017
Comments: Sent to RP via US Email & Email

Completed Area Name: PROJECT WIDE
Completed Sub Area Name: Not reported
Completed Document Type: Correspondence
Completed Date: 09/27/2017
Comments: Received Letter dated September 18, 2017 (recv by DTSC on September

Docusign Envelope ID: 3773F87A-0B89-4932-BA2C-CA8383B3EEAD

GOLDBERG/GOSS-JEWETT (Continued) **S111023287**

20, 2017, recv by PM on September 27, 2017

Completed Area Name: PROJECT WIDE
Completed Sub Area Name: Not reported
Completed Document Type: Correspondence
Completed Date: 08/01/2017
Comments: Received Letter

Completed Area Name: PROJECT WIDE
Completed Sub Area Name: Not reported
Completed Document Type: Annual Oversight Cost Estimate
Completed Date: 12/20/2016
Comments: Sent

Completed Area Name: PROJECT WIDE
Completed Sub Area Name: Not reported
Completed Document Type: Correspondence
Completed Date: 01/24/2017
Comments: Financial Assurance requirement extended until August 8, 2017 as per request

Completed Area Name: PROJECT WIDE
Completed Sub Area Name: Not reported
Completed Document Type: Correspondence
Completed Date: 02/07/2018
Comments: Response to January 12, 2018 request for extension letter. Request granted.

Completed Area Name: PROJECT WIDE
Completed Sub Area Name: Not reported
Completed Document Type: Correspondence
Completed Date: 01/20/2017
Comments: Letter Drafted, Signed & Sent

Completed Area Name: PROJECT WIDE
Completed Sub Area Name: Not reported
Completed Document Type: Correspondence
Completed Date: 10/17/2018
Comments: Letter Sent

Completed Area Name: PROJECT WIDE
Completed Sub Area Name: Not reported
Completed Document Type: Litigation Support
Completed Date: 07/16/2019
Comments: Closed out - provided PRA info

Completed Area Name: PROJECT WIDE
Completed Sub Area Name: Not reported
Completed Document Type: Correspondence
Completed Date: 01/12/2018
Comments: Letter Received, Response sent on 2/7/2018

Completed Area Name: PROJECT WIDE
Completed Sub Area Name: Not reported
Completed Document Type: Litigation Support
Completed Date: 08/30/2018
Comments: Records sent via FedEX

Docusign Envelope ID: 3773F87A-0B89-4932-BA2C-CA8383B3EEAD

GOLDBERG/GOSS-JEWETT (Continued) **S111023287**

Completed Area Name: PROJECT WIDE
Completed Sub Area Name: Not reported
Completed Document Type: Request for Tribal Outreach
Completed Date: 10/18/2018
Comments: Not reported

Completed Area Name: PROJECT WIDE
Completed Sub Area Name: Not reported
Completed Document Type: Correspondence
Completed Date: 04/24/2018
Comments: Letter Sent

Completed Area Name: PROJECT WIDE
Completed Sub Area Name: Not reported
Completed Document Type: Fieldwork
Completed Date: 11/16/2015
Comments: Fieldwork for RAW has started on 11/16/2015 - M.Bose visited site.

Completed Area Name: PROJECT WIDE
Completed Sub Area Name: Not reported
Completed Document Type: Removal Action Workplan Amendment
Completed Date: 08/20/2015
Comments: Not reported

Completed Area Name: PROJECT WIDE
Completed Sub Area Name: Not reported
Completed Document Type: Technical Report
Completed Date: 11/22/2013
Comments: Report Generated

Completed Area Name: PROJECT WIDE
Completed Sub Area Name: Not reported
Completed Document Type: Preliminary Assessment/Site Inspection Report (PA/SI)
Completed Date: 06/17/2014
Comments: EPA LEAD Site Investigation Complete!

Completed Area Name: PROJECT WIDE
Completed Sub Area Name: Not reported
Completed Document Type: Fact Sheets
Completed Date: 06/25/2015
Comments: FInal

Completed Area Name: PROJECT WIDE
Completed Sub Area Name: Not reported
Completed Document Type: Public Notice
Completed Date: 06/25/2015
Comments: Not reported

Completed Area Name: PROJECT WIDE
Completed Sub Area Name: Not reported
Completed Document Type: Fieldwork
Completed Date: 07/26/2021
Comments: Fieldwork for SVE Well Installation Permit Information

Completed Area Name: PROJECT WIDE
Completed Sub Area Name: Not reported
Completed Document Type: PA/SI Site Screening

Docusign Envelope ID: 3773F87A-0B89-4932-BA2C-CA8383B3EEAD

GOLDBERG/GOSS-JEWETT (Continued) **S111023287**

Completed Date: 01/11/2012
Comments: Not reported

Completed Area Name: PROJECT WIDE
Completed Sub Area Name: Not reported
Completed Document Type: Imminent and/or Substantial Endangerment Order
Completed Date: 07/17/2012
Comments: I&SE Order Signed.

Completed Area Name: PROJECT WIDE
Completed Sub Area Name: Not reported
Completed Document Type: Correspondence
Completed Date: 06/20/2013
Comments: Correspondence Sent

Completed Area Name: PROJECT WIDE
Completed Sub Area Name: Not reported
Completed Document Type: Correspondence
Completed Date: 03/11/2013
Comments: Comment Received.

Completed Area Name: PROJECT WIDE
Completed Sub Area Name: Not reported
Completed Document Type: Correspondence
Completed Date: 07/30/2012
Comments: Correspondence Received.

Completed Area Name: PROJECT WIDE
Completed Sub Area Name: Not reported
Completed Document Type: Correspondence
Completed Date: 11/22/2011
Comments: Correspondence received from CC RWQCB transferring site to DTSC

Completed Area Name: PROJECT WIDE
Completed Sub Area Name: Not reported
Completed Document Type: Amendment - Order/Agreement
Completed Date: 02/05/2013
Comments: Not reported

Completed Area Name: PROJECT WIDE
Completed Sub Area Name: Not reported
Completed Document Type: Removal Action Workplan
Completed Date: 07/22/2015
Comments: Not reported

Completed Area Name: PROJECT WIDE
Completed Sub Area Name: Not reported
Completed Document Type: Preliminary Assessment Report
Completed Date: 09/28/2012
Comments: Further Action Required at the Site.

Completed Area Name: PROJECT WIDE
Completed Sub Area Name: Not reported
Completed Document Type: Fieldwork
Completed Date: 11/15/2012
Comments: Field work complete. Awaiting results.

Docusign Envelope ID: 3773F87A-0B89-4932-BA2C-CA8383B3EEAD

GOLDBERG/GOSS-JEWETT (Continued) **S111023287**

Completed Area Name: PROJECT WIDE
Completed Sub Area Name: Not reported
Completed Document Type: Work Notice
Completed Date: 06/27/2013
Comments: fieldwork complete. No work notice required as the project was just in 2 locations.

Completed Area Name: PROJECT WIDE
Completed Sub Area Name: Not reported
Completed Document Type: Other Report
Completed Date: 08/16/2013
Comments: Peliminary results from US EPA SI data. Final Report is due.

Completed Area Name: PROJECT WIDE
Completed Sub Area Name: Not reported
Completed Document Type: Fieldwork
Completed Date: 06/27/2013
Comments: Indoor Air Monitoring was conducted as 220 Guiterrez & 218 Guiterrez (other properties had access issues). Results expected in 30 days.

Completed Area Name: PROJECT WIDE
Completed Sub Area Name: Not reported
Completed Document Type: Community Profile
Completed Date: 06/30/2014
Comments: Finalized Community Profile.

Completed Area Name: PROJECT WIDE
Completed Sub Area Name: Not reported
Completed Document Type: Monitoring Report
Completed Date: 07/17/2019
Comments: Roux Associates - Emailed copy of this report to DTSC. They approved it for release on EnviroStor. Report received from Adam Love. DTSC is not reviewing this document, it is part of the record for the Site

Completed Area Name: PROJECT WIDE
Completed Sub Area Name: Not reported
Completed Document Type: Monitoring Report
Completed Date: 09/10/2019
Comments: Letter Sent - Approved GWMR with comments

Completed Area Name: PROJECT WIDE
Completed Sub Area Name: Not reported
Completed Document Type: Monitoring Report
Completed Date: 09/10/2019
Comments: Approval of GWMR with Comments

Completed Area Name: PROJECT WIDE
Completed Sub Area Name: Not reported
Completed Document Type: Fieldwork
Completed Date: 04/13/2018
Comments: Fieldwork complete - overseen by T.Brosnan

Completed Area Name: PROJECT WIDE
Completed Sub Area Name: Not reported
Completed Document Type: Annual Oversight Cost Estimate
Completed Date: 09/10/2021
Comments: REW Mailed Out

Docusign Envelope ID: 3773F87A-0B89-4932-BA2C-CA8383B3EEAD

GOLDBERG/GOSS-JEWETT (Continued) **S111023287**

Completed Area Name: PROJECT WIDE
Completed Sub Area Name: Not reported
Completed Document Type: Litigation Support
Completed Date: 08/18/2023
Comments: closed

Completed Area Name: PROJECT WIDE
Completed Sub Area Name: Not reported
Completed Document Type: Project Management
Completed Date: 06/30/2022
Comments: Not reported

Completed Area Name: PROJECT WIDE
Completed Sub Area Name: Not reported
Completed Document Type: Project Management
Completed Date: 06/30/2022
Comments: Not reported

Completed Area Name: PROJECT WIDE
Completed Sub Area Name: Not reported
Completed Document Type: Correspondence
Completed Date: 02/06/2020
Comments: Letter sent with regards to FA

Completed Area Name: PROJECT WIDE
Completed Sub Area Name: Not reported
Completed Document Type: Correspondence
Completed Date: 01/23/2023
Comments: Letter Received from LEA Environmental

Completed Area Name: PROJECT WIDE
Completed Sub Area Name: Not reported
Completed Document Type: Correspondence
Completed Date: 02/21/2023
Comments: Not reported

Completed Area Name: PROJECT WIDE
Completed Sub Area Name: Not reported
Completed Document Type: Correspondence
Completed Date: 02/23/2023
Comments: Letter was sent on February 23, 2023 & uploaded

Completed Area Name: PROJECT WIDE
Completed Sub Area Name: Not reported
Completed Document Type: Project Management
Completed Date: 10/24/2022
Comments: Not reported

Completed Area Name: PROJECT WIDE
Completed Sub Area Name: Not reported
Completed Document Type: Correspondence
Completed Date: 03/10/2023
Comments: Received Letter from LEA Environmental

Completed Area Name: PROJECT WIDE
Completed Sub Area Name: Not reported
Completed Document Type: Correspondence

Docusign Envelope ID: 3773F87A-0B89-4932-BA2C-CA8383B3EEAD

GOLDBERG/GOSS-JEWETT (Continued) **S111023287**

Completed Date: 02/15/2024
Comments: Not reported

Completed Area Name: PROJECT WIDE
Completed Sub Area Name: Not reported
Completed Document Type: Correspondence
Completed Date: 02/21/2023
Comments: Comfort Letter Sent

Completed Area Name: PROJECT WIDE
Completed Sub Area Name: Not reported
Completed Document Type: Annual Oversight Cost Estimate
Completed Date: 10/24/2022
Comments: Not reported

Completed Area Name: PROJECT WIDE
Completed Sub Area Name: Not reported
Completed Document Type: Removal Action Workplan Amendment
Completed Date: 08/13/2015
Comments: Response letter to Amendment # 1. DTSC denied proposal as it is not within the scope of the original RAW. Additional investigation is necessary before the SSD or VIM can be considered. Will also require a new RAW.

Completed Area Name: PROJECT WIDE
Completed Sub Area Name: Not reported
Completed Document Type: Monitoring Report
Completed Date: 05/03/2016
Comments: Report received from David Grunat. Offsite groundwater monitoring report - south of 101. DTSC is not reviewing this document, it is part of the record for the Site

Completed Area Name: PROJECT WIDE
Completed Sub Area Name: Not reported
Completed Document Type: Pilot Study/Treatability Workplan
Completed Date: 06/22/2017
Comments: Approved.

Completed Area Name: PROJECT WIDE
Completed Sub Area Name: Not reported
Completed Document Type: Pilot Study/Treatability Workplan
Completed Date: 12/19/2016
Comments: Final DTSC Response to Tech Memo Sent - Require Workplan to be completed without Air Sparging wells

Completed Area Name: PROJECT WIDE
Completed Sub Area Name: Not reported
Completed Document Type: Monitoring Report
Completed Date: 06/09/2017
Comments: Indoor Air Monitoring Report - document was reviewed. DTSC does not support the conclusions within the report submitted.

Completed Area Name: PROJECT WIDE
Completed Sub Area Name: Not reported
Completed Document Type: Pilot Study/Treatability Workplan
Completed Date: 08/31/2017
Comments: Ning-Wu approval

Docusign Envelope ID: 3773F87A-0B89-4932-BA2C-CA8383B3EEAD

GOLDBERG/GOSS-JEWETT (Continued) **S111023287**

Completed Area Name: PROJECT WIDE
Completed Sub Area Name: Not reported
Completed Document Type: Correspondence
Completed Date: 07/05/2018
Comments: Received: Operation & Maintenance Trust Agreement

Completed Area Name: PROJECT WIDE
Completed Sub Area Name: Not reported
Completed Document Type: Correspondence
Completed Date: 07/13/2018
Comments: Not reported

Completed Area Name: PROJECT WIDE
Completed Sub Area Name: Not reported
Completed Document Type: Correspondence
Completed Date: 07/15/2019
Comments: Received Letter

Completed Area Name: PROJECT WIDE
Completed Sub Area Name: Not reported
Completed Document Type: Litigation Support
Completed Date: 08/17/2018
Comments: Bob Sullivan provided the templates for Prop 65 notification after research

Completed Area Name: PROJECT WIDE
Completed Sub Area Name: Not reported
Completed Document Type: Correspondence
Completed Date: 10/30/2018
Comments: Received Letter from Rincon Consultants in response to DTSC Letter

Completed Area Name: PROJECT WIDE
Completed Sub Area Name: Not reported
Completed Document Type: Litigation Support
Completed Date: 10/17/2018
Comments: Not reported

Completed Area Name: PROJECT WIDE
Completed Sub Area Name: Not reported
Completed Document Type: Litigation Support
Completed Date: 09/12/2018
Comments: CF Call held. Sullivan followed up with RP afterwards

Completed Area Name: PROJECT WIDE
Completed Sub Area Name: Not reported
Completed Document Type: Correspondence
Completed Date: 11/22/2019
Comments: DTSC Response to Rincon’s Response to PPA Letter on Exhibit E of PPA

Completed Area Name: PROJECT WIDE
Completed Sub Area Name: Not reported
Completed Document Type: Correspondence
Completed Date: 01/15/2019
Comments: Not reported

Completed Area Name: PROJECT WIDE
Completed Sub Area Name: Not reported

Docusign Envelope ID: 3773F87A-0B89-4932-BA2C-CA8383B3EEAD

GOLDBERG/GOSS-JEWETT (Continued) **S111023287**

Completed Document Type: Annual Oversight Cost Estimate
Completed Date: 11/13/2019
Comments: Not reported

Completed Area Name: PROJECT WIDE
Completed Sub Area Name: Not reported
Completed Document Type: Correspondence
Completed Date: 08/13/2019
Comments: FA Requirement extended to Feb 2020

Future Area Name: PROJECT WIDE
Future Sub Area Name: Not reported
Future Document Type: Supplemental Site Investigation Report
Future Due Date: 2024
Future Area Name: PROJECT WIDE
Future Sub Area Name: Not reported
Future Document Type: Reimbursement Agreement
Future Due Date: 2024
Schedule Area Name: Not reported
Schedule Sub Area Name: Not reported
Schedule Document Type: Not reported
Schedule Due Date: Not reported
Schedule Revised Date: Not reported

VCP:
Name: FORMER GOLDBERG/GOSS-JEWETT
Address: 220 WEST GUTIERREZ STREET
City,State,Zip: SANTA BARBARA, CA 93101
Facility ID: 60001561
Site Type: Voluntary Cleanup
Site Type Detail: Voluntary Agreement
Site Mgmt. Req.: NONE SPECIFIED
Acres: 0.22
National Priorities List: NO
Cleanup Oversight Agencies: SMBRP, RWQCB 3 - Central Coast, US EPA, SANTA BARBARA COUNTY
Lead Agency: SMBRP
Lead Agency Description: DTSC - Site Cleanup Program
Project Manager: Manjul Bose
Supervisor: Gregory Shaffer
Division Branch: Cleanup Chatsworth
Site Code: 302003
Assembly: 37
Senate: 21
Special Programs Code: Not reported
Status: Active
Status Date: 10/31/2011
Restricted Use: NO
Funding: Responsible Party
Lat/Long: 34.41324 / -119.6971
APN: 037-202-005, 037-202-006
Past Use: TRANSPORTATION - WAREHOUSING, HAZARDOUS WASTE TREATMENT, RECYCLING - OTHER
Potential COC: 30026, 30027, 30028, 31001, 30022
Confirmed COC: 30022,31001,, ,30026,30027,30028
Potential Description: AQUI, IA, OTH, SOIL, SV, SURFW, UE, WELL, AQUI, CSS, IA, SOIL, SV
Alias Name: 037-202-005
Alias Type: APN

Docusign Envelope ID: 3773F87A-0B89-4932-BA2C-CA8383B3EEAD

GOLDBERG/GOSS-JEWETT (Continued) **S111023287**

Alias Name: 037-202-006
Alias Type: APN
Alias Name: CAN000909344
Alias Type: CERCLIS ID
Alias Name: SLT3S0491297
Alias Type: GeoTracker Global ID
Alias Name: 301548
Alias Type: Project Code (Site Code)
Alias Name: 301675
Alias Type: Project Code (Site Code)
Alias Name: 302003
Alias Type: Project Code (Site Code)
Alias Name: 60001561
Alias Type: Envirostor ID Number

Completed Info:
Completed Area Name: PROJECT WIDE
Completed Sub Area Name: Not reported
Completed Document Type: Public Notice
Completed Date: 02/13/2015
Comments: No public comment received on PPA.

Completed Area Name: PROJECT WIDE
Completed Sub Area Name: Not reported
Completed Document Type: Site Characterization Report
Completed Date: 09/26/2016
Comments: Completed

Completed Area Name: PROJECT WIDE
Completed Sub Area Name: Not reported
Completed Document Type: Technical Workplan
Completed Date: 01/11/2023
Comments: DTSC issued comment. Workplan is insufficient. There is no baseline soil vapor to add new soil vapor extraction points at the proposed location.

Completed Area Name: PROJECT WIDE
Completed Sub Area Name: Not reported
Completed Document Type: Pilot Study/Treatability Workplan
Completed Date: 11/23/2021
Comments: Approved SVE Pilot Test Tech Memo

Completed Area Name: PROJECT WIDE
Completed Sub Area Name: Not reported
Completed Document Type: Site Characterization Report
Completed Date: 10/28/2016
Comments: Completed. No revisions of document required at this time. Further Action Required.

Completed Area Name: PROJECT WIDE
Completed Sub Area Name: Not reported
Completed Document Type: Site Characterization Workplan
Completed Date: 02/11/2016
Comments: Not reported

Completed Area Name: PROJECT WIDE
Completed Sub Area Name: Not reported
Completed Document Type: Fieldwork

Docusign Envelope ID: 3773F87A-0B89-4932-BA2C-CA8383B3EEAD

GOLDBERG/GOSS-JEWETT (Continued) **S111023287**

Completed Date: 06/30/2018
Comments: SVE Wells are installed, as per SVE pilot test conducted. - SVE well installation verified.

Completed Area Name: PROJECT WIDE
Completed Sub Area Name: Not reported
Completed Document Type: Monitoring Report
Completed Date: 11/28/2016
Comments: Sent via email & postal mail

Completed Area Name: PROJECT WIDE
Completed Sub Area Name: Not reported
Completed Document Type: Removal Action Completion Report
Completed Date: 10/30/2019
Comments: Approval of RACR with comments that need addressing.

Completed Area Name: PROJECT WIDE
Completed Sub Area Name: Not reported
Completed Document Type: CEQA - Notice of Exemption
Completed Date: 07/22/2015
Comments: Completed and sent to RP.

Completed Area Name: PROJECT WIDE
Completed Sub Area Name: Not reported
Completed Document Type: Ability To Pay
Completed Date: 02/14/2014
Comments: Not reported

Completed Area Name: PROJECT WIDE
Completed Sub Area Name: Not reported
Completed Document Type: Correspondence
Completed Date: 06/10/2016
Comments: Letter Sent

Completed Area Name: PROJECT WIDE
Completed Sub Area Name: Not reported
Completed Document Type: Triage Meeting
Completed Date: 03/07/2017
Comments: Not reported

Completed Area Name: PROJECT WIDE
Completed Sub Area Name: Not reported
Completed Document Type: Prospective Purchaser Agreement
Completed Date: 12/18/2014
Comments: Not reported

Completed Area Name: PROJECT WIDE
Completed Sub Area Name: Not reported
Completed Document Type: Correspondence
Completed Date: 01/30/2014
Comments: Letter Sent to Al & Betty Goldberg Trust

Completed Area Name: PROJECT WIDE
Completed Sub Area Name: Not reported
Completed Document Type: Correspondence
Completed Date: 06/10/2014
Comments: received by email : part of PPA document.

Docusign Envelope ID: 3773F87A-0B89-4932-BA2C-CA8383B3EEAD

GOLDBERG/GOSS-JEWETT (Continued) **S111023287**

Completed Area Name: PROJECT WIDE
Completed Sub Area Name: Not reported
Completed Document Type: Correspondence
Completed Date: 06/10/2014
Comments: Prospective Purchaser Application Received by EMail

Completed Area Name: PROJECT WIDE
Completed Sub Area Name: Not reported
Completed Document Type: Correspondence
Completed Date: 08/15/2017
Comments: Sent to RP via US Email & Email

Completed Area Name: PROJECT WIDE
Completed Sub Area Name: Not reported
Completed Document Type: Correspondence
Completed Date: 09/27/2017
Comments: Received Letter dated September 18, 2017 (recv by DTSC on September 20, 2017, recv by PM on September 27, 2017

Completed Area Name: PROJECT WIDE
Completed Sub Area Name: Not reported
Completed Document Type: Correspondence
Completed Date: 08/01/2017
Comments: Received Letter

Completed Area Name: PROJECT WIDE
Completed Sub Area Name: Not reported
Completed Document Type: Annual Oversight Cost Estimate
Completed Date: 12/20/2016
Comments: Sent

Completed Area Name: PROJECT WIDE
Completed Sub Area Name: Not reported
Completed Document Type: Correspondence
Completed Date: 01/24/2017
Comments: Financial Assurance requirement extended until August 8, 2017 as per request

Completed Area Name: PROJECT WIDE
Completed Sub Area Name: Not reported
Completed Document Type: Correspondence
Completed Date: 02/07/2018
Comments: Response to January 12, 2018 request for extension letter. Request granted.

Completed Area Name: PROJECT WIDE
Completed Sub Area Name: Not reported
Completed Document Type: Correspondence
Completed Date: 01/20/2017
Comments: Letter Drafted, Signed & Sent

Completed Area Name: PROJECT WIDE
Completed Sub Area Name: Not reported
Completed Document Type: Correspondence
Completed Date: 10/17/2018
Comments: Letter Sent

Docusign Envelope ID: 3773F87A-0B89-4932-BA2C-CA8383B3EEAD

GOLDBERG/GOSS-JEWETT (Continued) **S111023287**

Completed Area Name: PROJECT WIDE
Completed Sub Area Name: Not reported
Completed Document Type: Litigation Support
Completed Date: 07/16/2019
Comments: Closed out - provided PRA info

Completed Area Name: PROJECT WIDE
Completed Sub Area Name: Not reported
Completed Document Type: Correspondence
Completed Date: 01/12/2018
Comments: Letter Received, Response sent on 2/7/2018

Completed Area Name: PROJECT WIDE
Completed Sub Area Name: Not reported
Completed Document Type: Litigation Support
Completed Date: 08/30/2018
Comments: Records sent via FedEX

Completed Area Name: PROJECT WIDE
Completed Sub Area Name: Not reported
Completed Document Type: Request for Tribal Outreach
Completed Date: 10/18/2018
Comments: Not reported

Completed Area Name: PROJECT WIDE
Completed Sub Area Name: Not reported
Completed Document Type: Correspondence
Completed Date: 04/24/2018
Comments: Letter Sent

Completed Area Name: PROJECT WIDE
Completed Sub Area Name: Not reported
Completed Document Type: Fieldwork
Completed Date: 11/16/2015
Comments: Fieldwork for RAW has started on 11/16/2015 - M.Bose visited site.

Completed Area Name: PROJECT WIDE
Completed Sub Area Name: Not reported
Completed Document Type: Removal Action Workplan Amendment
Completed Date: 08/20/2015
Comments: Not reported

Completed Area Name: PROJECT WIDE
Completed Sub Area Name: Not reported
Completed Document Type: Technical Report
Completed Date: 11/22/2013
Comments: Report Generated

Completed Area Name: PROJECT WIDE
Completed Sub Area Name: Not reported
Completed Document Type: Preliminary Assessment/Site Inspection Report (PA/SI)
Completed Date: 06/17/2014
Comments: EPA LEAD Site Investigation Complete!

Completed Area Name: PROJECT WIDE
Completed Sub Area Name: Not reported
Completed Document Type: Fact Sheets

Docusign Envelope ID: 3773F87A-0B89-4932-BA2C-CA8383B3EEAD

GOLDBERG/GOSS-JEWETT (Continued) **S111023287**

Completed Date: 06/25/2015
Comments: FInal

Completed Area Name: PROJECT WIDE
Completed Sub Area Name: Not reported
Completed Document Type: Public Notice
Completed Date: 06/25/2015
Comments: Not reported

Completed Area Name: PROJECT WIDE
Completed Sub Area Name: Not reported
Completed Document Type: Fieldwork
Completed Date: 07/26/2021
Comments: Fieldwork for SVE Well Installation Permit Information

Completed Area Name: PROJECT WIDE
Completed Sub Area Name: Not reported
Completed Document Type: PA/SI Site Screening
Completed Date: 01/11/2012
Comments: Not reported

Completed Area Name: PROJECT WIDE
Completed Sub Area Name: Not reported
Completed Document Type: Imminent and/or Substantial Endangerment Order
Completed Date: 07/17/2012
Comments: I&SE Order Signed.

Completed Area Name: PROJECT WIDE
Completed Sub Area Name: Not reported
Completed Document Type: Correspondence
Completed Date: 06/20/2013
Comments: Correspondence Sent

Completed Area Name: PROJECT WIDE
Completed Sub Area Name: Not reported
Completed Document Type: Correspondence
Completed Date: 03/11/2013
Comments: Comment Received.

Completed Area Name: PROJECT WIDE
Completed Sub Area Name: Not reported
Completed Document Type: Correspondence
Completed Date: 07/30/2012
Comments: Correspondence Received.

Completed Area Name: PROJECT WIDE
Completed Sub Area Name: Not reported
Completed Document Type: Correspondence
Completed Date: 11/22/2011
Comments: Correspondence received from CC RWQCB transferring site to DTSC

Completed Area Name: PROJECT WIDE
Completed Sub Area Name: Not reported
Completed Document Type: Amendment - Order/Agreement
Completed Date: 02/05/2013
Comments: Not reported

Docusign Envelope ID: 3773F87A-0B89-4932-BA2C-CA8383B3EEAD

GOLDBERG/GOSS-JEWETT (Continued) **S111023287**

Completed Area Name: PROJECT WIDE
Completed Sub Area Name: Not reported
Completed Document Type: Removal Action Workplan
Completed Date: 07/22/2015
Comments: Not reported

Completed Area Name: PROJECT WIDE
Completed Sub Area Name: Not reported
Completed Document Type: Preliminary Assessment Report
Completed Date: 09/28/2012
Comments: Further Action Required at the Site.

Completed Area Name: PROJECT WIDE
Completed Sub Area Name: Not reported
Completed Document Type: Fieldwork
Completed Date: 11/15/2012
Comments: Field work complete. Awaiting results.

Completed Area Name: PROJECT WIDE
Completed Sub Area Name: Not reported
Completed Document Type: Work Notice
Completed Date: 06/27/2013
Comments: fieldwork complete. No work notice required as the project was just in 2 locations.

Completed Area Name: PROJECT WIDE
Completed Sub Area Name: Not reported
Completed Document Type: Other Report
Completed Date: 08/16/2013
Comments: Peliminary results from US EPA SI data. Final Report is due.

Completed Area Name: PROJECT WIDE
Completed Sub Area Name: Not reported
Completed Document Type: Fieldwork
Completed Date: 06/27/2013
Comments: Indoor Air Monitoring was conducted as 220 Guiterrez & 218 Guiterrez (other properties had access issues). Results expected in 30 days.

Completed Area Name: PROJECT WIDE
Completed Sub Area Name: Not reported
Completed Document Type: Community Profile
Completed Date: 06/30/2014
Comments: Finalized Community Profile.

Completed Area Name: PROJECT WIDE
Completed Sub Area Name: Not reported
Completed Document Type: Monitoring Report
Completed Date: 07/17/2019
Comments: Roux Associates - Emailed copy of this report to DTSC. They approved it for release on EnviroStor. Report received from Adam Love. DTSC is not reviewing this document, it is part of the record for the Site

Completed Area Name: PROJECT WIDE
Completed Sub Area Name: Not reported
Completed Document Type: Monitoring Report
Completed Date: 09/10/2019
Comments: Letter Sent - Approved GWMR with comments

Docusign Envelope ID: 3773F87A-0B89-4932-BA2C-CA8383B3EEAD

GOLDBERG/GOSS-JEWETT (Continued) **S111023287**

Completed Area Name: PROJECT WIDE
Completed Sub Area Name: Not reported
Completed Document Type: Monitoring Report
Completed Date: 09/10/2019
Comments: Approval of GWMR with Comments

Completed Area Name: PROJECT WIDE
Completed Sub Area Name: Not reported
Completed Document Type: Fieldwork
Completed Date: 04/13/2018
Comments: Fieldwork complete - overseen by T.Brosnan

Completed Area Name: PROJECT WIDE
Completed Sub Area Name: Not reported
Completed Document Type: Annual Oversight Cost Estimate
Completed Date: 09/10/2021
Comments: REW Mailed Out

Completed Area Name: PROJECT WIDE
Completed Sub Area Name: Not reported
Completed Document Type: Litigation Support
Completed Date: 08/18/2023
Comments: closed

Completed Area Name: PROJECT WIDE
Completed Sub Area Name: Not reported
Completed Document Type: Project Management
Completed Date: 06/30/2022
Comments: Not reported

Completed Area Name: PROJECT WIDE
Completed Sub Area Name: Not reported
Completed Document Type: Project Management
Completed Date: 06/30/2022
Comments: Not reported

Completed Area Name: PROJECT WIDE
Completed Sub Area Name: Not reported
Completed Document Type: Correspondence
Completed Date: 02/06/2020
Comments: Letter sent with regards to FA

Completed Area Name: PROJECT WIDE
Completed Sub Area Name: Not reported
Completed Document Type: Correspondence
Completed Date: 01/23/2023
Comments: Letter Received from LEA Environmental

Completed Area Name: PROJECT WIDE
Completed Sub Area Name: Not reported
Completed Document Type: Correspondence
Completed Date: 02/21/2023
Comments: Not reported

Completed Area Name: PROJECT WIDE
Completed Sub Area Name: Not reported
Completed Document Type: Correspondence

Docusign Envelope ID: 3773F87A-0B89-4932-BA2C-CA8383B3EEAD

GOLDBERG/GOSS-JEWETT (Continued) **S111023287**

Completed Date: 02/23/2023
Comments: Letter was sent on February 23, 2023 & uploaded

Completed Area Name: PROJECT WIDE
Completed Sub Area Name: Not reported
Completed Document Type: Project Management
Completed Date: 10/24/2022
Comments: Not reported

Completed Area Name: PROJECT WIDE
Completed Sub Area Name: Not reported
Completed Document Type: Correspondence
Completed Date: 03/10/2023
Comments: Received Letter from LEA Environmental

Completed Area Name: PROJECT WIDE
Completed Sub Area Name: Not reported
Completed Document Type: Correspondence
Completed Date: 02/15/2024
Comments: Not reported

Completed Area Name: PROJECT WIDE
Completed Sub Area Name: Not reported
Completed Document Type: Correspondence
Completed Date: 02/21/2023
Comments: Comfort Letter Sent

Completed Area Name: PROJECT WIDE
Completed Sub Area Name: Not reported
Completed Document Type: Annual Oversight Cost Estimate
Completed Date: 10/24/2022
Comments: Not reported

Completed Area Name: PROJECT WIDE
Completed Sub Area Name: Not reported
Completed Document Type: Removal Action Workplan Amendment
Completed Date: 08/13/2015
Comments: Response letter to Amendment # 1. DTSC denied proposal as it is not within the scope of the original RAW. Additional investigation is necessary before the SSD or VIM can be considered. Will also require a new RAW.

Completed Area Name: PROJECT WIDE
Completed Sub Area Name: Not reported
Completed Document Type: Monitoring Report
Completed Date: 05/03/2016
Comments: Report received from David Grunat. Offsite groundwater monitoring report - south of 101. DTSC is not reviewing this document, it is part of the record for the Site

Completed Area Name: PROJECT WIDE
Completed Sub Area Name: Not reported
Completed Document Type: Pilot Study/Treatability Workplan
Completed Date: 06/22/2017
Comments: Approved.

Completed Area Name: PROJECT WIDE

Docusign Envelope ID: 3773F87A-0B89-4932-BA2C-CA8383B3EEAD

GOLDBERG/GOSS-JEWETT (Continued) **S111023287**

Completed Sub Area Name: Not reported
Completed Document Type: Pilot Study/Treatability Workplan
Completed Date: 12/19/2016
Comments: Final DTSC Response to Tech Memo Sent - Require Workplan to be completed without Air Sparging wells

Completed Area Name: PROJECT WIDE
Completed Sub Area Name: Not reported
Completed Document Type: Monitoring Report
Completed Date: 06/09/2017
Comments: Indoor Air Monitoring Report - document was reviewed. DTSC does not support the conclusions within the report submitted.

Completed Area Name: PROJECT WIDE
Completed Sub Area Name: Not reported
Completed Document Type: Pilot Study/Treatability Workplan
Completed Date: 08/31/2017
Comments: Ning-Wu approval

Completed Area Name: PROJECT WIDE
Completed Sub Area Name: Not reported
Completed Document Type: Correspondence
Completed Date: 07/05/2018
Comments: Received: Operation & Maintenance Trust Agreement

Completed Area Name: PROJECT WIDE
Completed Sub Area Name: Not reported
Completed Document Type: Correspondence
Completed Date: 07/13/2018
Comments: Not reported

Completed Area Name: PROJECT WIDE
Completed Sub Area Name: Not reported
Completed Document Type: Correspondence
Completed Date: 07/15/2019
Comments: Received Letter

Completed Area Name: PROJECT WIDE
Completed Sub Area Name: Not reported
Completed Document Type: Litigation Support
Completed Date: 08/17/2018
Comments: Bob Sullivan provided the templates for Prop 65 notification after research

Completed Area Name: PROJECT WIDE
Completed Sub Area Name: Not reported
Completed Document Type: Correspondence
Completed Date: 10/30/2018
Comments: Received Letter from Rincon Consultants in response to DTSC Letter

Completed Area Name: PROJECT WIDE
Completed Sub Area Name: Not reported
Completed Document Type: Litigation Support
Completed Date: 10/17/2018
Comments: Not reported

Completed Area Name: PROJECT WIDE

Docusign Envelope ID: 3773F87A-0B89-4932-BA2C-CA8383B3EEAD

GOLDBERG/GOSS-JEWETT (Continued) **S111023287**

Completed Sub Area Name: Not reported
Completed Document Type: Litigation Support
Completed Date: 09/12/2018
Comments: CF Call held. Sullivan followed up with RP afterwards

Completed Area Name: PROJECT WIDE
Completed Sub Area Name: Not reported
Completed Document Type: Correspondence
Completed Date: 11/22/2019
Comments: DTSC Response to Rincon’s Response to PPA Letter on Exhibit E of PPA

Completed Area Name: PROJECT WIDE
Completed Sub Area Name: Not reported
Completed Document Type: Correspondence
Completed Date: 01/15/2019
Comments: Not reported

Completed Area Name: PROJECT WIDE
Completed Sub Area Name: Not reported
Completed Document Type: Annual Oversight Cost Estimate
Completed Date: 11/13/2019
Comments: Not reported

Completed Area Name: PROJECT WIDE
Completed Sub Area Name: Not reported
Completed Document Type: Correspondence
Completed Date: 08/13/2019
Comments: FA Requirement extended to Feb 2020

Future Area Name: PROJECT WIDE
Future Sub Area Name: Not reported
Future Document Type: Supplemental Site Investigation Report
Future Due Date: 2024
Future Area Name: PROJECT WIDE
Future Sub Area Name: Not reported
Future Document Type: Reimbursement Agreement
Future Due Date: 2024
Schedule Area Name: Not reported
Schedule Sub Area Name: Not reported
Schedule Document Type: Not reported
Schedule Due Date: Not reported
Schedule Revised Date: Not reported

CORTESE:
Name: GOLDBERG/GOSS-JEWETT
Address: 220 WEST GUTIERREZ
City,State,Zip: SANTA BARBARA, CA 93101
Region: CORTESE
Envirostor Id: Not reported
Global ID: Not reported
Site/Facility Type: Not reported
Cleanup Status: Not reported
Status Date: Not reported
Site Code: Not reported
Latitude: Not reported
Longitude: Not reported
Owner: Not reported

Docusign Envelope ID: 3773F87A-0B89-4932-BA2C-CA8383B3EEAD

GOLDBERG/GOSS-JEWETT (Continued) **S111023287**

Enf Type:	Clean-up and Abatement Order
Swat R:	Not reported
Flag:	CORTESE
Order No:	Not reported
Waste Discharge System No:	Not reported
Effective Date:	Not reported
Region 2:	3
WID Id:	3 420000N50
Solid Waste Id No:	Not reported
Waste Management Uit Name:	Not reported
File Name:	Cease Desist Orders & Cleanup Abatement Orders

ENF:

Name:	GOLDBERG/GOSS-JEWETT
Address:	220 WEST GUTIERREZ
City,State,Zip:	SANTA BARBARA, CA 93101
Region:	3
Facility Id:	227465
Agency Name:	Goldberg, Goss-Jewett
Place Type:	Facility
Place Subtype:	Not reported
Facility Type:	All other facilities
Agency Type:	Privately-Owned Business
# Of Agencies:	1
Place Latitude:	34.41364
Place Longitude:	-119.696627
SIC Code 1:	7216
SIC Desc 1:	Drycleaning Plants, Except Rug Cleaning
SIC Code 2:	Not reported
SIC Desc 2:	Not reported
SIC Code 3:	Not reported
SIC Desc 3:	Not reported
NAICS Code 1:	Not reported
NAICS Desc 1:	Not reported
NAICS Code 2:	Not reported
NAICS Desc 2:	Not reported
NAICS Code 3:	Not reported
NAICS Desc 3:	Not reported
# Of Places:	1
Source Of Facility:	Reg Meas
Design Flow:	Not reported
Threat To Water Quality:	Not reported
Complexity:	Not reported
Pretreatment:	Not reported
Facility Waste Type:	Not reported
Facility Waste Type 2:	Not reported
Facility Waste Type 3:	Not reported
Facility Waste Type 4:	Not reported
Program:	UNREGS
Program Category1:	UNREGS
Program Category2:	UNREGS
# Of Programs:	1
WDID:	3 420000N50
Reg Measure Id:	164190
Reg Measure Type:	Unregulated
Region:	3
Order #:	Not reported

Docusign Envelope ID: 3773F87A-0B89-4932-BA2C-CA8383B3EEAD

GOLDBERG/GOSS-JEWETT (Continued) **S111023287**

Npdes# CA#:	Not reported
Major-Minor:	Not reported
Npdes Type:	Not reported
Reclamation:	Not reported
Dredge Fill Fee:	Not reported
301H:	Not reported
Application Fee Amt Received:	Not reported
Status:	Never Active
Status Date:	02/21/2013
Effective Date:	Not reported
Expiration/Review Date:	Not reported
Termination Date:	Not reported
WDR Review - Amend:	Not reported
WDR Review - Revise/Renew:	Not reported
WDR Review - Rescind:	Not reported
WDR Review - No Action Required:	Not reported
WDR Review - Pending:	Not reported
WDR Review - Planned:	Not reported
Status Enrollee:	N
Individual/General:	I
Fee Code:	Not reported
Direction/Voice:	Passive
Enforcement Id(EID):	222055
Region:	3
Order / Resolution Number:	93-066
Enforcement Action Type:	Clean-up and Abatement Order
Effective Date:	09/29/1993
Adoption/Issuance Date:	Not reported
Achieve Date:	Not reported
Termination Date:	Not reported
ACL Issuance Date:	Not reported
EPL Issuance Date:	Not reported
Status:	Active
Title:	Enforcement - 3 420000N50
Description:	CAO TO ESTABLISH CUL'S. DUE DATES UNDEFINABLE.
Program:	UNREGS
Latest Milestone Completion Date:	Not reported
# Of Programs1:	1
Total Assessment Amount:	0
Initial Assessed Amount:	0
Liability $ Amount:	0
Project $ Amount:	0
Liability $ Paid:	0
Project $ Completed:	0
Total $ Paid/Completed Amount:	0

C20 **FORMER GOLDBERG GOSS/JEWETT** **PFAS ECHO** **1027360768**
East **N/A**
< 1/8 **SANTA BARBARA, CA**
0.092 mi.
488 ft. **Site 7 of 11 in cluster C**

Relative: PFAS ECHO:
Lower

Name:	FORMER GOLDBERG GOSS/JEWETT
Address:	Not reported
City,State,Zip:	SANTA BARBARA, CA
Latitude:	34.41314
Longitude:	-119.69708

Actual:
31 ft.

Docusign Envelope ID: 3773F87A-0B89-4932-BA2C-CA8383B3EEAD

FORMER GOLDBERG GOSS/JEWETT (Continued) **1027360768**

Count:	1
County:	SANTA BARBARA
Status:	Active
Region:	09
Industry:	Chemical Mfg
ECHO Facility Report:	https://echo.epa.gov/detailed-facility-report?fid=110069458287
Facility Percent Minority:	45.9
Facility Derived Tribes:	-
Facility Population:	4817.07
EPA Programs:	RCRA
Federal Facility:	No
Federal Agency:	-
Facility FIPS Code:	06083
Facility Indian Country Flag:	N
Facility Collection Method:	ADDRESS MATCHING-HOUSE NUMBER
Facility Derived HUC:	18060013
Facility Derived WBD:	180600130203
Facility Derived CD113:	24
Facility Derived CB2010:	060830010003011
Facility Major Flag:	-
Facility Active Flag:	Y
Facility Inspection Count:	0
Facility Date Last Inspection:	-
Facility Days Last Inspection:	-
Facility Informal Count:	0
Facility Date Last Informal Action:	-
Facility Formal Action Count:	0
Facility Date Last Formal Action:	-
Facility Total Penalties:	0
Facility Penalty Count:	-
Facility Date Last Penalty:	-
Facility Last Penalty AMT:	-
Facility QTRS With NC:	0
Facility Programs With SNC:	0
Facility Compliance Status:	No Violation Identified
Facility SNC Flag:	N
AIR Flag:	N
NPDES Flag:	N
SDWIS Flag:	N
RCRA Flag:	Y
TRI Flag:	N
GHG Flag:	N
AIR IDS:	-
CAA Permit Types:	-
CAA NAICS:	-
CAA SICS:	-
NPDES IDS:	-
CWA Permit Types:	-
CWA NAICS:	-
CWA SICS:	-
RCRA IDS:	CAR000265017
RCRA Permit Types:	SQG
RCRA NAICS:	424690 423720
SDWA IDS:	-
SDWA System Types:	-
SDWA Compliance Status:	-
SDWA SNC Flag:	N

Docusign Envelope ID: 3773F87A-0B89-4932-BA2C-CA8383B3EEAD

FORMER GOLDBERG GOSS/JEWETT (Continued) **1027360768**

TRI IDS: -
TRI Releases Transfers: -
TRI On Site Releases: -
TRI Off Site Transfers: -
TRI Reporter: -
Facility IMP Water Flag: -
EJSCREEN Flag US: Y

EJSCREEN Report:

D21 **SAME DAY MOBILE DRAPERY CLG** **EDR Hist Cleaner** **1020080352**
East **217 W GUTIERREZ ST** **N/A**
< 1/8 **SANTA BARBARA, CA 93101**
0.103 mi.
546 ft. **Site 1 of 3 in cluster D**

Relative: EDR Hist Cleaner
Lower

Actual: **30 ft.**

Year:	Name:	Type:
1996	SAME DAY MOBILE DRAPERY CLG	Drycleaning Plants, Except Rugs, NEC
1997	SAME DAY MOBILE DRAPERY CLG	Drycleaning Plants, Except Rugs, NEC
1998	SAME DAY MOBILE DRAPERY CLG	Drycleaning Plants, Except Rugs, NEC

E22 **SANTA BARBARA REFRIGERATION** **LUST** **S105620319**
NNW **302 COTA ST W** **Cortese** **N/A**
< 1/8 **SANTA BARBARA, CA 93101**
0.110 mi.
579 ft. **Site 1 of 2 in cluster E**

Relative: LUST:
Higher

Actual: **37 ft.**

Name:	SANTA BARBARA REFRIGERATION
Address:	302 COTA ST W
City,State,Zip:	SANTA BARBARA, CA 93101
Lead Agency:	SANTA BARBARA COUNTY LOP
Case Type:	LUST Cleanup Site
Geo Track:	http://geotracker.waterboards.ca.gov/profile_report.asp?global_id=T0608300241
Global Id:	T0608300241
Latitude:	34.420978159
Longitude:	-119.693155989
Status:	Completed - Case Closed
Status Date:	02/08/1991
Case Worker:	CSB
RB Case Number:	239
Local Agency:	SANTA BARBARA COUNTY LOP
File Location:	All Files are on GeoTracker or in the Local Agency Database
Local Case Number:	51694
Potential Media Affect:	Soil
Potential Contaminants of Concern:	Gasoline
EPA Region:	9
Coordinate Source:	* High Quality GPS
Cuf Case:	NO
Quantity Released Gallons:	Not reported
Begin Date:	01/11/1989
Leak Reported Date:	01/11/1989
How Discovered:	Not reported
How Discovered Description:	Not reported

Docusign Envelope ID: 3773F87A-0B89-4932-BA2C-CA8383B3EEAD

SANTA BARBARA REFRIGERATION (Continued) **S105620319**

Discharge Source:	Not reported
Discharge Cause:	Not reported
Stop Method:	Not reported
Stop Description:	Not reported
No Further Action Date:	02/08/1991
CA Water Watershed Name:	South Coast - South Coast - Santa Barbara (315.32)
Dwr Groundwater Subbasin Name:	Santa Barbara (3-017)
Disadvantaged Community:	Not reported
CA Enviroscreen 3 Score:	46-50%
CA Enviroscreen 4 Score:	60-65%
Military DOD Site:	No
Facility Project Subtype:	Not reported
RWQCB Region:	CENTRAL COAST RWQCB (REGION 3)
Site History:	COMPLETE LOP FILE HAS BEEN UPLOADED TO GEOTRACKER WEBSITE - HARD COPIES NO LONGER EXIST IN LOP

LUST:

Global Id:	T0608300241
Contact Type:	Local Agency Caseworker - Primary Caseworker
Contact Name:	Closed Santa Barbara Co LOP Sites
Organization Name:	SANTA BARBARA COUNTY LOP
Address:	2125 S. Centerpointe Parkway, Suite #333
City:	Santa Maria
Email:	Not reported
Phone Number:	8053468460

LUST:

Global Id:	T0608300241
Action Type:	ENFORCEMENT
Date:	01/17/1989
Action:	Unauthorized Release Form
Global Id:	T0608300241
Action Type:	Other
Date:	01/11/1989
Action:	Leak Discovery
Global Id:	T0608300241
Action Type:	ENFORCEMENT
Date:	03/23/1989
Action:	* Historical Enforcement
Global Id:	T0608300241
Action Type:	RESPONSE
Date:	01/02/1991
Action:	Site Assessment Report
Global Id:	T0608300241
Action Type:	RESPONSE
Date:	01/02/1991
Action:	Site Assessment Report
Global Id:	T0608300241
Action Type:	ENFORCEMENT
Date:	11/24/2014
Action:	Technical Correspondence / Assistance / Other

Docusign Envelope ID: 3773F87A-0B89-4932-BA2C-CA8383B3EEAD

SANTA BARBARA REFRIGERATION (Continued) **S105620319**

Global Id: T0608300241
Action Type: ENFORCEMENT
Date: 02/08/1991
Action: Closure/No Further Action Letter

Global Id: T0608300241
Action Type: Other
Date: 01/11/1989
Action: Leak Reported

LUST:
Global Id: T0608300241
Status: Open - Case Begin Date
Status Date: 01/11/1989

Global Id: T0608300241
Status: Open - Site Assessment
Status Date: 01/17/1989

Global Id: T0608300241
Status: Open - Site Assessment
Status Date: 11/15/1990

Global Id: T0608300241
Status: Open - Site Assessment
Status Date: 02/06/1991

Global Id: T0608300241
Status: Open - Remediation
Status Date: 02/07/1991

Global Id: T0608300241
Status: Completed - Case Closed
Status Date: 02/08/1991

LUST REG 3:
Region: 3
Regional Board: Central Coast Region
Facility County: Santa Barbara
Global ID: T0608300241
Status: Case Closed
Case Number: 239
Local Case Num: 51694
Case Type: S
Substance: Gasoline
Quantity: Not reported
Abatement Method: Other
Leak Source: Not reported
Leak Cause: Not reported
How Stopped: Not reported
How Discovered: Not reported
Release Date: 01/11/1989
Discovered Date: 1/11/89
Enter Date: / /
Stop Date: Not reported

Docusign Envelope ID: 3773F87A-0B89-4932-BA2C-CA8383B3EEAD

SANTA BARBARA REFRIGERATION (Continued) **S105620319**

Review Date:	/ /
Enforce Date:	3/23/89
Close Date:	2/8/91
Enforcement Type:	EF
Responsible Party:	Not reported
RP Address:	Not reported
Contact:	Not reported
Cross Street:	Not reported
Local Agency:	42000L
Lead Agency:	Local Agency
Staff Initials:	RBA
Confirm Leak:	1/17/89
Workplan:	11/15/90
Prelim Assess:	2/6/91
Pollution Char:	/ /
Remedial Plan:	2/7/91
Remedial Action:	Not reported
Monitoring:	/ /
Pilot Program:	LOP
Interim Action:	Not reported
Funding:	F
MTBE Class:	*
Max MTBE Grnd Wtr:	Not reported
Max MTBE Soil:	Not reported
Max MTBE Data:	/ /
MTBE Tested:	NT
Lat/Long:	34.4208801 / -119.6932606
Soil Qualifier:	Not reported
Grnd Wtr Qualifier:	Not reported
Mtbe Concentratn:	0
Mtbe Fuel:	1
Org Name:	Not reported
Basin Plan:	Not reported
Beneficial:	Not reported
Priority:	-0-
UST Cleanup Fund ID:	Not reported
Suspended:	Not reported
Operator:	Not reported
Water System:	SANTA BARBARA WATER DISTRICT
Well Name:	VERA CRUZ WELL - ABANDONED
Distance From Well:	0
Assigned Name:	04N/27W-22B06 S
Summary:	Not reported

CORTESE:

Name:	SANTA BARBARA REFRIGERATION
Address:	302 COTA ST W
City,State,Zip:	SANTA BARBARA, CA 93101
Region:	CORTESE
Envirostor Id:	Not reported
Global ID:	T0608300241
Site/Facility Type:	LUST CLEANUP SITE
Cleanup Status:	COMPLETED - CASE CLOSED
Status Date:	Not reported
Site Code:	Not reported
Latitude:	Not reported
Longitude:	Not reported

Docusign Envelope ID: 3773F87A-0B89-4932-BA2C-CA8383B3EEAD

SANTA BARBARA REFRIGERATION (Continued) **S105620319**

Owner:	Not reported
Enf Type:	Not reported
Swat R:	Not reported
Flag:	active
Order No:	Not reported
Waste Discharge System No:	Not reported
Effective Date:	Not reported
Region 2:	Not reported
WID Id:	Not reported
Solid Waste Id No:	Not reported
Waste Management Uit Name:	Not reported
File Name:	Active Open

D23 **COASTLINE PAINTING & DRYWALL** **CUPA Listings** **S106086973**
East **213 W GUTIERREZ ST** **N/A**
< 1/8 **SANTA BARBARA, CA 93101**
0.110 mi.
580 ft. **Site 2 of 3 in cluster D**

Relative: **Lower**

Actual: **30 ft.**

CUPA SANTA BARBARA:

Name:	COASTLINE PAINTING & DRYWALL
Address:	213 W GUTIERREZ ST
City,State,Zip:	SANTA BARBARA, CA 93101
Facility Id:	FA0012986
Region:	SANTA BARBARA
Cross Street:	Not reported
Latitude:	Not reported
Longitude:	Not reported
Mailing Name:	COASTLINE PAINTING & DRYWALL
Mailing Care Of:	Not reported
Mailing Address:	PO BOX 304
Mailing City:	GOLETA
Mailing State:	CA
Mailing Zip Code:	93116
Record Id:	PR0507050
Pe #:	2202
Current Status:	1

Name:	COASTLINE PAINTING & DRYWALL
Address:	213 W GUTIERREZ ST
City,State,Zip:	SANTA BARBARA, CA 93101
Facility Id:	FA0012986
Region:	SANTA BARBARA
Cross Street:	Not reported
Latitude:	Not reported
Longitude:	Not reported
Mailing Name:	COASTLINE PAINTING & DRYWALL
Mailing Care Of:	Not reported
Mailing Address:	PO BOX 304
Mailing City:	GOLETA
Mailing State:	CA
Mailing Zip Code:	93116
Record Id:	PR0507051
Pe #:	2162
Current Status:	2

Docusign Envelope ID: 3773F87A-0B89-4932-BA2C-CA8383B3EEAD

E24 **SANTA BARBARA REFRIGERATION** **UST FINDER RELEASE** **1029102038**
NNW **302 COTA ST W** **N/A**
< 1/8 **SANTA BARBARA, CA 93101**
0.111 mi.
585 ft. **Site 2 of 2 in cluster E**

Relative: **Higher**
Actual: **37 ft.**

UST FINDER RELEASE:

Object ID:	55409
Facility ID:	Not reported
Lust ID:	CAT0608300241
Name:	SANTA BARBARA REFRIGERATION
Address:	302 COTA ST W
City,State,Zip:	SANTA BARBARA, CA 93101
Address Match Type:	StreetAddress
Reported Date:	Not reported
Status:	No Further Action
Substance:	Not reported
Population within 1500ft:	2991
Domestic Wells within 1500ft:	0
Land Use:	Developed, Low Intensity
Within SPA:	No
SPA PWS Facility ID:	Not reported
SPA Water Type:	Not reported
SPA Facility Type:	Not reported
SPA HUC12:	Not reported
Within WHPA:	Yes
WHPA PWS Facility ID:	CA4210010_24400
WHPA Water Type:	GW - Ground water
WHPA Facility Type:	WL - Well
WHPA HUC12:	180600130203
Within 100yr Floodplain:	Yes
Tribe:	Not reported
EPA Region:	9
NFA Letter 1:	Not reported
NFA Letter 2:	Not reported
NFA Letter 3:	Not reported
NFA Letter 4:	Not reported
Closed With Residual Contaminate:	Not reported
Coordinate Source:	Geocode
X Coord:	-119.70025
Y Coord:	34.4145600000001
Latitude:	34.41456
Longitude:	-119.700249999999

D25 **COASTLINE PAINTING** **CPS-SLIC** **S117227962**
East **213 GUTIERREZ STREET (WEST)** **N/A**
< 1/8 **SANTA BARBARA, CA 93101**
0.112 mi.
591 ft. **Site 3 of 3 in cluster D**

Relative: **Lower**
Actual: **30 ft.**

CPS-SLIC:

Name:	COASTLINE PAINTING
Address:	213 GUTIERREZ STREET (WEST)
City,State,Zip:	SANTA BARBARA, CA 93101
Region:	STATE
Facility Status:	**Completed - Case Closed**
Status Date:	05/31/2007
Global Id:	T10000006193
Lead Agency:	SANTA BARBARA COUNTY
Lead Agency Case Number:	SMU 563

Docusign Envelope ID: 3773F87A-0B89-4932-BA2C-CA8383B3EEAD

COASTLINE PAINTING (Continued) **S117227962**

Latitude:	34.4131338
Longitude:	-119.696728
Case Type:	Cleanup Program Site
Case Worker:	CSS
Local Agency:	SANTA BARBARA COUNTY
RB Case Number:	Not reported
File Location:	Not reported
Potential Media Affected:	Soil
Potential Contaminants of Concern:	Tetrachloroethylene (PCE), Lead
EPA Region:	9
Coordinate Source:	Not reported
Cuf Case:	NO
Quantity Released Gallons:	Not reported
Begin Date:	01/30/2006
Leak Reported Date:	Not reported
How Discovered:	Not reported
How Discovered Description:	Not reported
Discharge Source:	Not reported
Discharge Cause:	Not reported
Stop Method:	Not reported
Stop Description:	Not reported
No Further Action Date:	05/31/2007
CA Water Watershed Name:	South Coast - South Coast - Santa Barbara (315.32)
Dwr Groundwater Subbasin Name:	Santa Barbara (3-017)
Disadvantaged Community:	Not reported
CA Enviroscreen 3 Score:	16-20%
CA Enviroscreen 4 Score:	60-65%
Military DOD Site:	No
Facility Project Subtype:	Not reported
RWQCB Region:	CENTRAL COAST RWQCB (REGION 3)
Site History:	All Santa Barbara County SMU Site #563 documents have been uploaded to GeoTracker as of 9/9/2014

Click here to access the California GeoTracker records for this facility:

C26 **INTERNATIONAL IMPORTS** **LUST** **S102431672**
ENE **403 DE LA VINA ST A** **Cortese** **N/A**
1/8-1/4 **SANTA BARBARA, CA 93101** **CUPA Listings**
0.125 mi.
661 ft. **Site 8 of 11 in cluster C**

Relative: LUST:
Lower

Name:	INTERNATIONAL AUTO HAUS
Address:	403 DE LA VINA ST
City,State,Zip:	SANTA BARBARA, CA 93101
Lead Agency:	SANTA BARBARA COUNTY LOP
Case Type:	LUST Cleanup Site
Geo Track:	http://geotracker.waterboards.ca.gov/profile_report.asp?global_id=T0608300255
Global Id:	T0608300255
Latitude:	34.413747667
Longitude:	-119.696721702
Status:	Completed - Case Closed
Status Date:	06/06/1996
Case Worker:	CSB
RB Case Number:	2506
Local Agency:	SANTA BARBARA COUNTY LOP
File Location:	All Files are on GeoTracker or in the Local Agency Database
Local Case Number:	90060

Actual:
30 ft.

Docusign Envelope ID: 3773F87A-0B89-4932-BA2C-CA8383B3EEAD

INTERNATIONAL IMPORTS (Continued) **S102431672**

Potential Media Affect:	Soil
Potential Contaminants of Concern:	Waste Oil / Motor / Hydraulic / Lubricating
EPA Region:	9
Coordinate Source:	* High Quality GPS
Cuf Case:	NO
Quantity Released Gallons:	Not reported
Begin Date:	08/02/1994
Leak Reported Date:	08/02/1994
How Discovered:	Not reported
How Discovered Description:	Not reported
Discharge Source:	Not reported
Discharge Cause:	Not reported
Stop Method:	Not reported
Stop Description:	Not reported
No Further Action Date:	06/06/1996
CA Water Watershed Name:	South Coast - South Coast - Santa Barbara (315.32)
Dwr Groundwater Subbasin Name:	Santa Barbara (3-017)
Disadvantaged Community:	Not reported
CA Enviroscreen 3 Score:	16-20%
CA Enviroscreen 4 Score:	60-65%
Military DOD Site:	No
Facility Project Subtype:	Not reported
RWQCB Region:	CENTRAL COAST RWQCB (REGION 3)
Site History:	COMPLETE LOP FILE HAS BEEN UPLOADED TO GEOTRACKER WEBSITE - HARD COPIES NO LONGER EXIST IN LOP FILES

LUST:

Global Id:	T0608300255
Contact Type:	Local Agency Caseworker - Primary Caseworker
Contact Name:	Closed Santa Barbara Co LOP Sites
Organization Name:	SANTA BARBARA COUNTY LOP
Address:	2125 S. Centerpointe Parkway, Suite #333
City:	Santa Maria
Email:	Not reported
Phone Number:	8053468460

LUST:

Global Id:	T0608300255
Action Type:	ENFORCEMENT
Date:	11/07/2014
Action:	Technical Correspondence / Assistance / Other
Global Id:	T0608300255
Action Type:	ENFORCEMENT
Date:	06/06/1996
Action:	Closure/No Further Action Letter
Global Id:	T0608300255
Action Type:	RESPONSE
Date:	05/31/1996
Action:	CAP/RAP - Other Report
Global Id:	T0608300255
Action Type:	ENFORCEMENT
Date:	06/06/1996
Action:	Closure/No Further Action Letter

Docusign Envelope ID: 3773F87A-0B89-4932-BA2C-CA8383B3EEAD

INTERNATIONAL IMPORTS (Continued) **S102431672**

Global Id: T0608300255
Action Type: ENFORCEMENT
Date: 12/14/1994
Action: Unauthorized Release Form

Global Id: T0608300255
Action Type: Other
Date: 08/02/1994
Action: Leak Discovery

Global Id: T0608300255
Action Type: Other
Date: 08/02/1994
Action: Leak Reported

LUST:
Global Id: T0608300255
Status: Open - Case Begin Date
Status Date: 08/02/1994

Global Id: T0608300255
Status: Open - Site Assessment
Status Date: 08/02/1994

Global Id: T0608300255
Status: Completed - Case Closed
Status Date: 06/06/1996

LUST REG 3:
Region: 3
Regional Board: Central Coast Region
Facility County: Santa Barbara
Global ID: T0608300255
Status: Case Closed
Case Number: 2506
Local Case Num: 90060
Case Type: S
Substance: Waste Oil
Quantity: Not reported
Abatement Method: Other
Leak Source: Not reported
Leak Cause: Not reported
How Stopped: Not reported
How Discovered: Not reported
Release Date: 08/02/1994
Discovered Date: 8/2/94
Enter Date: / /
Stop Date: Not reported
Review Date: / /
Enforce Date: 1/1/65
Close Date: 6/6/96
Enforcement Type: None Taken
Responsible Party: Not reported
RP Address: Not reported
Contact: Not reported

Docusign Envelope ID: 3773F87A-0B89-4932-BA2C-CA8383B3EEAD

INTERNATIONAL IMPORTS (Continued) **S102431672**

Cross Street:	Not reported
Local Agency:	42000L
Lead Agency:	Local Agency
Staff Initials:	RBA
Confirm Leak:	8/2/94
Workplan:	8/2/94
Prelim Assess:	Not reported
Pollution Char:	/ /
Remedial Plan:	Not reported
Remedial Action:	Not reported
Monitoring:	/ /
Pilot Program:	LOP
Interim Action:	Not reported
Funding:	f
MTBE Class:	*
Max MTBE Grnd Wtr:	Not reported
Max MTBE Soil:	Not reported
Max MTBE Data:	/ /
MTBE Tested:	NRQ
Lat/Long:	34.4136043 / -119.6966057
Soil Qualifier:	Not reported
Grnd Wtr Qualifier:	Not reported
Mtbe Concentratn:	0
Mtbe Fuel:	0
Org Name:	Not reported
Basin Plan:	Not reported
Beneficial:	Not reported
Priority:	2A4
UST Cleanup Fund ID:	Not reported
Suspended:	Not reported
Operator:	Not reported
Water System:	Not reported
Well Name:	Not reported
Distance From Well:	0
Assigned Name:	Not reported
Summary:	Not reported

CORTESE:

Name:	INTERNATIONAL AUTO HAUS
Address:	403 DE LA VINA ST
City,State,Zip:	SANTA BARBARA, CA 93101
Region:	CORTESE
Envirostor Id:	Not reported
Global ID:	T0608300255
Site/Facility Type:	LUST CLEANUP SITE
Cleanup Status:	COMPLETED - CASE CLOSED
Status Date:	Not reported
Site Code:	Not reported
Latitude:	Not reported
Longitude:	Not reported
Owner:	Not reported
Enf Type:	Not reported
Swat R:	Not reported
Flag:	active
Order No:	Not reported
Waste Discharge System No:	Not reported
Effective Date:	Not reported

Docusign Envelope ID: 3773F87A-0B89-4932-BA2C-CA8383B3EEAD

INTERNATIONAL IMPORTS (Continued) **S102431672**

Region 2:	Not reported
WID Id:	Not reported
Solid Waste Id No:	Not reported
Waste Management Uit Name:	Not reported
File Name:	Active Open

CUPA SANTA BARBARA:

Name:	INTERNATIONAL IMPORTS
Address:	403 DE LA VINA ST A
City,State,Zip:	SANTA BARBARA, CA 93101
Facility Id:	FA0002409
Region:	SANTA BARBARA
Cross Street:	Not reported
Latitude:	Not reported
Longitude:	Not reported
Mailing Name:	RAINAK, ERWIN
Mailing Care Of:	Not reported
Mailing Address:	403 DE LA VINA ST
Mailing City:	SANTA BARBARA
Mailing State:	CA
Mailing Zip Code:	93101
Record Id:	PR0500787
Pe #:	2302
Current Status:	2

Name:	INTERNATIONAL IMPORTS
Address:	403 DE LA VINA ST A
City,State,Zip:	SANTA BARBARA, CA 93101
Facility Id:	FA0002409
Region:	SANTA BARBARA
Cross Street:	Not reported
Latitude:	Not reported
Longitude:	Not reported
Mailing Name:	RAINAK, ERWIN
Mailing Care Of:	Not reported
Mailing Address:	403 DE LA VINA ST
Mailing City:	SANTA BARBARA
Mailing State:	CA
Mailing Zip Code:	93101
Record Id:	PR0220832
Pe #:	2201
Current Status:	1

C27 **INTERNATIONAL AUTOHAUS** **CERS HAZ WASTE** **S123103439**
ENE **403 DE LA VINA ST** **N/A**
1/8-1/4 **SANTA BARBARA, CA 93101**
0.125 mi.
661 ft. **Site 9 of 11 in cluster C**

Relative: CERS HAZ WASTE:
Lower

Name:	INTERNATIONAL AUTOHAUS
Address:	403 DE LA VINA ST
City,State,Zip:	SANTA BARBARA, CA 93101
Site ID:	38339
CERS ID:	10210078
CERS Description:	Hazardous Waste Generator

Actual:
30 ft.

Docusign Envelope ID: 3773F87A-0B89-4932-BA2C-CA8383B3EEAD

INTERNATIONAL AUTOHAUS (Continued) **S123103439**

Evaluation:

Eval General Type:	Compliance Evaluation Inspection
Eval Date:	11-16-2020
Violations Found:	No
Eval Type:	Routine done by local agency
Eval Notes:	Not reported
Eval Division:	Santa Barbara County Environmental Health Services
Eval Program:	HW
Eval Source:	CERS,

Eval General Type:	Compliance Evaluation Inspection
Eval Date:	02-18-2016
Violations Found:	No
Eval Type:	Routine done by local agency
Eval Notes:	Not reported
Eval Division:	Santa Barbara County Environmental Health Services
Eval Program:	HW
Eval Source:	CERS,

Coordinates:

Site ID:	38339
Facility Name:	INTERNATIONAL AUTOHAUS
Env Int Type Code:	HWG
Program ID:	10210078
Coord Name:	Not reported
Ref Point Type Desc:	Center of a facility or station.,
Latitude:	34.413720
Longitude:	-119.696830

Affiliation:

Affiliation Type Desc:	Parent Corporation
Entity Name:	INTERNATIONAL AUTOHAUS
Entity Title:	Not reported
Affiliation Address:	Not reported
Affiliation City:	Not reported
Affiliation State:	Not reported
Affiliation Country:	Not reported
Affiliation Zip:	Not reported
Affiliation Phone:	,

Affiliation Type Desc:	Facility Mailing Address
Entity Name:	Mailing Address
Entity Title:	Not reported
Affiliation Address:	403 De La Vina St
Affiliation City:	Santa Barbara
Affiliation State:	CA
Affiliation Country:	Not reported
Affiliation Zip:	93101
Affiliation Phone:	,

Affiliation Type Desc:	Legal Owner
Entity Name:	RAINAK, ERWIN
Entity Title:	Not reported
Affiliation Address:	403 DE LA VINA ST
Affiliation City:	SANTA BARBARA
Affiliation State:	CA

Docusign Envelope ID: 3773F87A-0B89-4932-BA2C-CA8383B3EEAD

INTERNATIONAL AUTOHAUS (Continued) **S123103439**

Affiliation Country:	United States
Affiliation Zip:	93101
Affiliation Phone:	(805) 965-8012,
Affiliation Type Desc:	Operator
Entity Name:	ERWIN RAINAK
Entity Title:	Not reported
Affiliation Address:	Not reported
Affiliation City:	Not reported
Affiliation State:	Not reported
Affiliation Country:	Not reported
Affiliation Zip:	Not reported
Affiliation Phone:	(805) 965-8012,
Affiliation Type Desc:	CUPA District
Entity Name:	Santa Barbara County Env Health
Entity Title:	Not reported
Affiliation Address:	225 Camino del Remedio
Affiliation City:	Santa Barbara
Affiliation State:	CA
Affiliation Country:	Not reported
Affiliation Zip:	93110
Affiliation Phone:	(805) 681-4900,
Affiliation Type Desc:	Environmental Contact
Entity Name:	ERWIN RAINAK
Entity Title:	Not reported
Affiliation Address:	403-A DE LA VINA ST.
Affiliation City:	SANTA BARBARA
Affiliation State:	CA
Affiliation Country:	Not reported
Affiliation Zip:	93101
Affiliation Phone:	,

C28 **INTERNATIONAL AUTO HAUS** **UST FINDER RELEASE** **1029003612**
ENE **403 DE LA VINA ST** **N/A**
1/8-1/4 **SANTA BARBARA, CA 93101**
0.125 mi.
661 ft. **Site 10 of 11 in cluster C**

Relative: UST FINDER RELEASE:
Lower

Actual: Object ID:	55440
30 ft. Facility ID:	Not reported
Lust ID:	CAT0608300255
Name:	INTERNATIONAL AUTO HAUS
Address:	403 DE LA VINA ST
City,State,Zip:	SANTA BARBARA, CA 93101
Address Match Type:	PointAddress
Reported Date:	Not reported
Status:	No Further Action
Substance:	Not reported
Population within 1500ft:	2248
Domestic Wells within 1500ft:	0
Land Use:	Developed, Medium Intensity
Within SPA:	No
SPA PWS Facility ID:	Not reported
SPA Water Type:	Not reported

Docusign Envelope ID: 3773F87A-0B89-4932-BA2C-CA8383B3EEAD

INTERNATIONAL AUTO HAUS (Continued) **1029003612**

SPA Facility Type:	Not reported
SPA HUC12:	Not reported
Within WHPA:	Yes
WHPA PWS Facility ID:	CA4210010_24400
WHPA Water Type:	GW - Ground water
WHPA Facility Type:	WL - Well
WHPA HUC12:	180600130203
Within 100yr Floodplain:	Yes
Tribe:	Not reported
EPA Region:	9
NFA Letter 1:	Not reported
NFA Letter 2:	Not reported
NFA Letter 3:	Not reported
NFA Letter 4:	Not reported
Closed With Residual Contaminate:	Not reported
Coordinate Source:	Geocode
X Coord:	-119.69667
Y Coord:	34.41385
Latitude:	34.4138499999999
Longitude:	-119.696669999999

C29 **INTERNATIONAL AUTOHAUS** **RCRA NonGen / NLR** **1024789029**
ENE **403 DE LA VINE ST** **E MANIFEST** **CAL000058084**
1/8-1/4 **SANTA BARBARA, CA 93101**
0.125 mi.
661 ft. **Site 11 of 11 in cluster C**

Relative: **Lower**

Actual: **30 ft.**

RCRA Listings:

Date Form Received by Agency:	19920310
Handler Name:	International Autohaus The
Handler Address:	403 De La Vina St
Handler City,State,Zip:	SANTA BARBARA, CA 93101-0000
EPA ID:	CAL000058084
Contact Name:	ERWIN RAINAK/OWNER
Contact Address:	403 DE LA VINA ST
Contact City,State,Zip:	SANTA BARBARA, CA 93101-0000
Contact Telephone:	000-000-0000
Contact Fax:	000-000-0000
Contact Email:	Not reported
Contact Title:	Not reported
EPA Region:	09
Land Type:	Not reported
Federal Waste Generator Description:	Not a generator, verified
Non-Notifier:	Not reported
Biennial Report Cycle:	Not reported
Accessibility:	Not reported
Active Site Indicator:	Handler Activities
State District Owner:	Not reported
State District:	Not reported
Mailing Address:	403 DE LA VINA ST
Mailing City,State,Zip:	SANTA BARBARA, CA 93101-3417
Owner Name:	Erwin Rainak
Owner Type:	Other
Operator Name:	Erwin Rainak/Owner
Operator Type:	Other
Short-Term Generator Activity:	No
Importer Activity:	No
Mixed Waste Generator:	No

Docusign Envelope ID: 3773F87A-0B89-4932-BA2C-CA8383B3EEAD

INTERNATIONAL AUTOHAUS (Continued) **1024789029**

Transporter Activity:	No
Transfer Facility Activity:	No
Recycler Activity with Storage:	No
Small Quantity On-Site Burner Exemption:	No
Smelting Melting and Refining Furnace Exemption:	No
Underground Injection Control:	No
Off-Site Waste Receipt:	No
Universal Waste Indicator:	Yes
Universal Waste Destination Facility:	Yes
Federal Universal Waste:	No
Active Site State-Reg Handler:	---
Federal Facility Indicator:	Not reported
Hazardous Secondary Material Indicator:	N
Sub-Part K Indicator:	Not reported
2018 GPRA Permit Baseline:	Not on the Baseline
2018 GPRA Renewals Baseline:	Not on the Baseline
202 GPRA Corrective Action Baseline:	No
Subject to Corrective Action Universe:	No
Non-TSDFs Where RCRA CA has Been Imposed Universe:	No
Corrective Action Priority Ranking:	No NCAPS ranking
Environmental Control Indicator:	No
Institutional Control Indicator:	No
Human Exposure Controls Indicator:	N/A
Groundwater Controls Indicator:	N/A
Significant Non-Complier Universe:	No
Unaddressed Significant Non-Complier Universe:	No
Addressed Significant Non-Complier Universe:	No
Significant Non-Complier With a Compliance Schedule Universe:	No
Financial Assurance Required:	Not reported
Handler Date of Last Change:	20181220
Recognized Trader-Importer:	No
Recognized Trader-Exporter:	No
Importer of Spent Lead Acid Batteries:	No
Exporter of Spent Lead Acid Batteries:	No
Recycler Activity Without Storage:	No
Manifest Broker:	No
Sub-Part P Indicator:	No

Handler - Owner Operator:

Owner/Operator Indicator:	Owner
Owner/Operator Name: ERWIN RAINAK	
Legal Status:	Other
Date Became Current:	Not reported
Date Ended Current:	Not reported
Owner/Operator Address:	403 DE LA VINA ST
Owner/Operator City,State,Zip:	SANTA BARBARA, CA 93101-0000
Owner/Operator Telephone:	805-965-8012
Owner/Operator Telephone Ext:	Not reported
Owner/Operator Fax:	Not reported
Owner/Operator Email:	Not reported

Owner/Operator Indicator:	Operator
Owner/Operator Name: ERWIN RAINAK/OWNER	
Legal Status:	Other
Date Became Current:	Not reported
Date Ended Current:	Not reported

Docusign Envelope ID: 3773F87A-0B89-4932-BA2C-CA8383B3EEAD

INTERNATIONAL AUTOHAUS (Continued) **1024789029**

Owner/Operator Address: 403 DE LA VINA ST
Owner/Operator City,State,Zip: SANTA BARBARA, CA 93101-0000
Owner/Operator Telephone: 000-000-0000
Owner/Operator Telephone Ext: Not reported
Owner/Operator Fax: Not reported
Owner/Operator Email: Not reported

Historic Generators:
Receive Date: 19920310
Handler Name: INTERNATIONAL AUTOHAUS THE
Federal Waste Generator Description: Not a generator, verified
State District Owner: Not reported
Large Quantity Handler of Universal Waste: No
Recognized Trader Importer: Not reported
Recognized Trader Exporter: Not reported
Spent Lead Acid Battery Importer: Not reported
Spent Lead Acid Battery Exporter: Not reported
Current Record: Yes
Non Storage Recycler Activity: Not reported
Electronic Manifest Broker: Not reported

List of NAICS Codes and Descriptions:
NAICS Code: 56299
NAICS Description: ALL OTHER WASTE MANAGEMENT SERVICES

Facility Has Received Notices of Violations:
Violations: No Violations Found

Evaluation Action Summary:
Evaluations: No Evaluations Found

E MANIFEST:
Manifest Tracking Number: 018228876JJK
Last Updated Date: 20191102
Shipped Date: 20181227
Received Date: 20190102
Manifest Status: Corrected
Submission Type: DataImage5Copy
Origin Type: Service
Generator EPA ID: Not reported
Generator Name: International Autohaus
Generator Mail Street Number: Not reported
Generator Mail Street 1: 403 DE LA VINE ST
Generator Mail Street 2: Not reported
Generator Mail City: SANTA BARBARA
Generator Mail State: CA
Generator Mail Zip: 93101
Generator Location Street Number: Not reported
Generator Location Street 1: 403 DE LA VINE ST
Generator Location Street 2: Not reported
Generator Location City: SANTA BARBARA
Generator Location Zip: 93101
Generator Location State: CA
Generator Contact Company Name: Not reported

Docusign Envelope ID: 3773F87A-0B89-4932-BA2C-CA8383B3EEAD

INTERNATIONAL AUTOHAUS (Continued) **1024789029**

Designated Facility EPA ID:	CAD097030993
Designated Facility Name:	Us Ecology Vernon Inc
Designated Facility Mail Street Number:	Not reported
Designated Facility Mail Street 1:	CA90058 CA037US 5375
Designated Facility Mail Street 2:	5375 SOUTH BOYLE AVENUE
Designated Facility Mail City:	VERNON
Designated Facility Mail Zip:	90058
Designated Facility Mail State:	CA
Designated Facility Location Street Number:	Not reported
Designated Facility Location Street 1:	5375 SOUTH BOYLE AVENUE
Designated Facility Location Street 2:	Not reported
Designated Facility Location City:	LOS ANGELES
Designated Facility Location Zip:	90058-0000
Designated Facility Location State:	CA
Designated Facility Contact Company Name:	Not reported
Manifest Residue Indicator:	N
Rejection Indicator:	N

State Waste:

Manifest Tracking Number:	018228876JJK
Waste Line Number:	1
State Waste Code Owner:	CA
State Waste Code:	352
State Waste:	Other organic solids

Manifest Tracking Number:	018228876JJK
Waste Line Number:	1
State Waste Code Owner:	CA
State Waste Code:	352
State Waste:	Other organic solids

Transporter:

Manifest Tracking Number:	018228876JJK
Transporter Line Number:	1
Transporter EPA ID:	CAD028277036
Transporter Name:	Asbury Environmental Services Dba World Oil Enviromental Services

Waste Line:

Manifest Tracking Number:	018228876JJK
Waste Line Number:	1
U.S. DOT Hazardous Indicator:	N
U.S. DOT ID Number:	Not reported
U.S. DOT Description:	Not reported
Non-Hazardous Waste Description:	Non Hazardous Solid
Number of Containers:	1
Container Type Code:	DM
Container Type Description:	Metal drums, barrels, kegs
Waste Quantity:	200
Quantity Unit of Measure Code:	P
Quantity Unit of Measure Description:	Pounds
Waste Quantity, in Tons:	0.1
Acute Waste Quantity, in Tons:	0
Non-Acute Waste Quantity, in Tons:	0.1
Waste Quantity, in Kilograms:	90.703
Acute Waste Quantity, in Kilograms:	0
Non-Acute Waste Quantity, in Kilorgrams:	90.703

Docusign Envelope ID: 3773F87A-0B89-4932-BA2C-CA8383B3EEAD

INTERNATIONAL AUTOHAUS (Continued) **1024789029**

Management Method Code:	H141
Management Method Description:	STORAGE, BULKING AND/OR TRANSFER OFF SITE
Waste Residue Indicator:	N
Quantity Discrepancy Indicator:	N
Waste Type Discrepancy Indicator:	N
Waste Density:	Not reported
Waste Density Unit of Measure Code:	Not reported
Waste Density Unit of Measure Description:	Not reported
Form Code:	Not reported
Form Code Description:	Not reported
Source Code:	Not reported
Source Code Description:	Not reported
Waste Minimization Code:	Not reported
Waste Minimization Code Description:	Not reported
Consent Number:	Not reported
EPA Waste Indicator:	N

F30 **ARCO #1766** **SWEEPS UST** **S101594112**
SSE **328 W MONTECITO ST** **CA FID UST** **N/A**
1/8-1/4 **SANTA BARBARA, CA 93101** **HIST CORTESE**
0.138 mi.
729 ft. **Site 1 of 24 in cluster F**

Relative: **Lower**
Actual: **35 ft.**

SWEEPS UST:

Name:	ARCO #1766
Address:	328 W MONTECITO ST
City:	SANTA BARBARA
Status:	Active
Comp Number:	1685
Number:	9
Board Of Equalization:	Not reported
Referral Date:	09-23-93
Action Date:	09-23-93
Created Date:	09-20-91
Owner Tank Id:	1
SWRCB Tank Id:	42-000-001685-000001
Tank Status:	A
Capacity:	280
Active Date:	03-02-92
Tank Use:	PETROLEUM
STG:	P
Content:	WASTE OIL
Number Of Tanks:	5

Name:	ARCO #1766
Address:	328 W MONTECITO ST
City:	SANTA BARBARA
Status:	Active
Comp Number:	1685
Number:	9
Board Of Equalization:	Not reported
Referral Date:	09-23-93
Action Date:	09-23-93
Created Date:	09-20-91
Owner Tank Id:	2
SWRCB Tank Id:	42-000-001685-000002
Tank Status:	A
Capacity:	6000

Docusign Envelope ID: 3773F87A-0B89-4932-BA2C-CA8383B3EEAD

ARCO #1766 (Continued) **S101594112**

Active Date: 03-02-92
Tank Use: M.V. FUEL
STG: P
Content: REG UNLEADED
Number Of Tanks: Not reported

Name: ARCO #1766
Address: 328 W MONTECITO ST
City: SANTA BARBARA
Status: Active
Comp Number: 1685
Number: 9
Board Of Equalization: Not reported
Referral Date: 09-23-93
Action Date: 09-23-93
Created Date: 09-20-91
Owner Tank Id: 3
SWRCB Tank Id: 42-000-001685-000003
Tank Status: A
Capacity: 4000
Active Date: 03-02-92
Tank Use: M.V. FUEL
STG: P
Content: REGULAR UNLE
Number Of Tanks: Not reported

Name: ARCO #1766
Address: 328 W MONTECITO ST
City: SANTA BARBARA
Status: Active
Comp Number: 1685
Number: 9
Board Of Equalization: Not reported
Referral Date: 09-23-93
Action Date: 09-23-93
Created Date: 09-20-91
Owner Tank Id: 4
SWRCB Tank Id: 42-000-001685-000004
Tank Status: A
Capacity: 4000
Active Date: 03-02-92
Tank Use: M.V. FUEL
STG: P
Content: REG UNLEADED
Number Of Tanks: Not reported

Name: ARCO #1766
Address: 328 W MONTECITO ST
City: SANTA BARBARA
Status: Active
Comp Number: 1685
Number: 9
Board Of Equalization: Not reported
Referral Date: 09-23-93
Action Date: 09-23-93
Created Date: 09-20-91
Owner Tank Id: 5

Docusign Envelope ID: 3773F87A-0B89-4932-BA2C-CA8383B3EEAD

ARCO #1766 (Continued) **S101594112**

SWRCB Tank Id: 42-000-001685-000005
Tank Status: A
Capacity: 8000
Active Date: 03-02-92
Tank Use: M.V. FUEL
STG: P
Content: REG UNLEADED
Number Of Tanks: Not reported

CA FID UST:
Facility ID: 42000092
Regulated By: UTNKA
Regulated ID: Not reported
Cortese Code: Not reported
SIC Code: Not reported
Facility Phone: Not reported
Mail To: Not reported
Mailing Address: 328 W MONTECITO ST
Mailing Address 2: Not reported
Mailing City,St,Zip: SANTA BARBARA 93101
Contact: Not reported
Contact Phone: Not reported
DUNs Number: Not reported
NPDES Number: Not reported
EPA ID: Not reported
Comments: Not reported
Status: Active

HIST CORTESE:
edr_fname: Arco Service Station #176
edr_fadd1: 328 MONTECITO
City,State,Zip: SANTA BARBARA, CA 93107
Region: CORTESE
Facility County Code: 42
Reg By: LTNKA
Reg Id: 569

F31 **ARCO SERVICE STATION #1766** **LUST** **S105620265**
SSE **328 MONTECITO ST W** **Cortese** **N/A**
1/8-1/4 **SANTA BARBARA, CA 93101**
0.138 mi.
729 ft. **Site 2 of 24 in cluster F**

Relative: **Lower**
Actual: **35 ft.**

LUST:
Name: ARCO #1766
Address: 328 MONTECITO ST W
City,State,Zip: SANTA BARBARA, CA 93101
Lead Agency: SANTA BARBARA COUNTY LOP
Case Type: LUST Cleanup Site
Geo Track: http://geotracker.waterboards.ca.gov/profile_report.asp?global_id=T0608300699
Global Id: T0608300699
Latitude: 34.410922485
Longitude: -119.697457614
Status: Completed - Case Closed
Status Date: 04/18/2013
Case Worker: CSB
RB Case Number: 569

Docusign Envelope ID: 3773F87A-0B89-4932-BA2C-CA8383B3EEAD

ARCO SERVICE STATION #1766 (Continued) **S105620265**

Local Agency:	SANTA BARBARA COUNTY LOP
File Location:	All Files are on GeoTracker or in the Local Agency Database
Local Case Number:	51685
Potential Media Affect:	Aquifer used for drinking water supply, Soil
Potential Contaminants of Concern:	Gasoline
EPA Region:	9
Coordinate Source:	* High Quality GPS
Cuf Case:	YES
Quantity Released Gallons:	Not reported
Begin Date:	09/09/1987
Leak Reported Date:	09/09/1987
How Discovered:	Other Means
How Discovered Description:	While excavating for vaults
Discharge Source:	Piping
Discharge Cause:	Physc / Mech Damage
Stop Method:	Other Means
Stop Description:	Turned off product lines
No Further Action Date:	04/18/2013
CA Water Watershed Name:	South Coast - South Coast - Santa Barbara (315.32)
Dwr Groundwater Subbasin Name:	Santa Barbara (3-017)
Disadvantaged Community:	Not reported
CA Enviroscreen 3 Score:	41-45%
CA Enviroscreen 4 Score:	50-55%
Military DOD Site:	No
Facility Project Subtype:	Not reported
RWQCB Region:	CENTRAL COAST RWQCB (REGION 3)
Site History:	The case was opened following an unauthorized release from an underground storage tank system at the subject site. Corrective action is underway as directed by FPD. Corrective action may consist of preliminary site investigation, planning and implementation of remedial action, verification monitoring, or a combination thereof. Please refer to the site-specific documentation submitted to the SWRCB's GeoTracker database for additional information. COMPLETE LOP FILE HAS BEEN UPLOADED TO GEOTRACKER WEBSITE - HARD COPIES NO LONGER EXIST IN LOP FILES

LUST:

Global Id:	T0608300699
Contact Type:	Local Agency Caseworker - Primary Caseworker
Contact Name:	Closed Santa Barbara Co LOP Sites
Organization Name:	SANTA BARBARA COUNTY LOP
Address:	2125 S. Centerpointe Parkway, Suite #333
City:	Santa Maria
Email:	Not reported
Phone Number:	8053468460

Global Id:	T0608300699
Contact Type:	Regional Board Caseworker
Contact Name:	RB3 STAFF
Organization Name:	CENTRAL COAST RWQCB (REGION 3)
Address:	895 AEROVISTA PL, SUITE 101
City:	SAN LUIS OBISPO
Email:	centralcoast@waterboards.ca.gov
Phone Number:	8055493147

LUST:

Global Id:	T0608300699

Docusign Envelope ID: 3773F87A-0B89-4932-BA2C-CA8383B3EEAD

ARCO SERVICE STATION #1766 (Continued) **S105620265**

Action Type: ENFORCEMENT
Date: 05/22/2008
Action: Technical Correspondence / Assistance / Other

Global Id: T0608300699
Action Type: ENFORCEMENT
Date: 11/29/2011
Action: Notice to Comply

Global Id: T0608300699
Action Type: ENFORCEMENT
Date: 03/06/2012
Action: Technical Correspondence / Assistance / Other

Global Id: T0608300699
Action Type: ENFORCEMENT
Date: 04/13/2012
Action: Technical Correspondence / Assistance / Other

Global Id: T0608300699
Action Type: ENFORCEMENT
Date: 04/17/2013
Action: Technical Correspondence / Assistance / Other

Global Id: T0608300699
Action Type: ENFORCEMENT
Date: 04/17/2013
Action: Technical Correspondence / Assistance / Other

Global Id: T0608300699
Action Type: Other
Date: 09/09/1987
Action: Leak Discovery

Global Id: T0608300699
Action Type: ENFORCEMENT
Date: 12/19/2007
Action: File review

Global Id: T0608300699
Action Type: ENFORCEMENT
Date: 08/14/2009
Action: Notice to Comply

Global Id: T0608300699
Action Type: ENFORCEMENT
Date: 11/17/2011
Action: Site Visit / Inspection / Sampling

Global Id: T0608300699
Action Type: ENFORCEMENT
Date: 11/15/2011
Action: Site Visit / Inspection / Sampling

Global Id: T0608300699
Action Type: RESPONSE
Date: 09/04/2009

Docusign Envelope ID: 3773F87A-0B89-4932-BA2C-CA8383B3EEAD

ARCO SERVICE STATION #1766 (Continued) **S105620265**

Action:	Electronic Reporting Submittal Due
Global Id:	T0608300699
Action Type:	RESPONSE
Date:	06/30/1990
Action:	Monitoring Report - Quarterly
Global Id:	T0608300699
Action Type:	RESPONSE
Date:	09/16/2009
Action:	Correspondence
Global Id:	T0608300699
Action Type:	RESPONSE
Date:	09/13/1999
Action:	Other Report / Document
Global Id:	T0608300699
Action Type:	ENFORCEMENT
Date:	02/12/2008
Action:	Technical Correspondence / Assistance / Other
Global Id:	T0608300699
Action Type:	ENFORCEMENT
Date:	01/15/2009
Action:	File review
Global Id:	T0608300699
Action Type:	ENFORCEMENT
Date:	01/06/2011
Action:	File review
Global Id:	T0608300699
Action Type:	ENFORCEMENT
Date:	08/03/2010
Action:	Technical Correspondence / Assistance / Other
Global Id:	T0608300699
Action Type:	ENFORCEMENT
Date:	04/21/2011
Action:	Technical Correspondence / Assistance / Other
Global Id:	T0608300699
Action Type:	ENFORCEMENT
Date:	10/02/2012
Action:	Meeting
Global Id:	T0608300699
Action Type:	Other
Date:	09/09/1987
Action:	Leak Stopped
Global Id:	T0608300699
Action Type:	RESPONSE
Date:	10/01/2009
Action:	NPDES / WDR Reports

Docusign Envelope ID: 3773F87A-0B89-4932-BA2C-CA8383B3EEAD

ARCO SERVICE STATION #1766 (Continued) **S105620265**

Global Id: T0608300699
Action Type: RESPONSE
Date: 07/01/2009
Action: NPDES / WDR Reports

Global Id: T0608300699
Action Type: RESPONSE
Date: 07/01/2009
Action: NPDES / WDR Reports

Global Id: T0608300699
Action Type: RESPONSE
Date: 10/01/2009
Action: NPDES / WDR Reports

Global Id: T0608300699
Action Type: RESPONSE
Date: 12/07/2009
Action: NPDES / WDR Reports

Global Id: T0608300699
Action Type: RESPONSE
Date: 11/04/2009
Action: NPDES / WDR Reports

Global Id: T0608300699
Action Type: RESPONSE
Date: 11/23/2011
Action: Correspondence

Global Id: T0608300699
Action Type: RESPONSE
Date: 12/10/1998
Action: Other Report / Document

Global Id: T0608300699
Action Type: RESPONSE
Date: 02/13/1998
Action: Other Report / Document

Global Id: T0608300699
Action Type: RESPONSE
Date: 01/19/2001
Action: Other Report / Document

Global Id: T0608300699
Action Type: RESPONSE
Date: 07/19/1999
Action: Other Report / Document

Global Id: T0608300699
Action Type: RESPONSE
Date: 06/09/1999
Action: Other Report / Document

Global Id: T0608300699
Action Type: RESPONSE

Docusign Envelope ID: 3773F87A-0B89-4932-BA2C-CA8383B3EEAD

ARCO SERVICE STATION #1766 (Continued) **S105620265**

Date: 12/08/1993
Action: Other Report / Document

Global Id: T0608300699
Action Type: RESPONSE
Date: 03/06/2006
Action: Other Report / Document

Global Id: T0608300699
Action Type: RESPONSE
Date: 01/11/1999
Action: Other Report / Document

Global Id: T0608300699
Action Type: RESPONSE
Date: 06/04/1998
Action: Other Report / Document

Global Id: T0608300699
Action Type: RESPONSE
Date: 07/29/1998
Action: Other Report / Document

Global Id: T0608300699
Action Type: RESPONSE
Date: 11/27/1991
Action: Other Report / Document

Global Id: T0608300699
Action Type: RESPONSE
Date: 06/05/1998
Action: Other Report / Document

Global Id: T0608300699
Action Type: RESPONSE
Date: 07/29/1999
Action: Other Report / Document

Global Id: T0608300699
Action Type: RESPONSE
Date: 04/06/1998
Action: Other Report / Document

Global Id: T0608300699
Action Type: RESPONSE
Date: 04/16/2002
Action: Other Report / Document

Global Id: T0608300699
Action Type: RESPONSE
Date: 07/16/1998
Action: Other Report / Document

Global Id: T0608300699
Action Type: RESPONSE
Date: 12/16/1997
Action: Other Report / Document

Docusign Envelope ID: 3773F87A-0B89-4932-BA2C-CA8383B3EEAD

ARCO SERVICE STATION #1766 (Continued) **S105620265**

Global Id: T0608300699
Action Type: RESPONSE
Date: 09/07/2001
Action: Other Report / Document

Global Id: T0608300699
Action Type: RESPONSE
Date: 05/10/2002
Action: Other Report / Document

Global Id: T0608300699
Action Type: RESPONSE
Date: 07/17/2001
Action: Other Report / Document

Global Id: T0608300699
Action Type: RESPONSE
Date: 02/09/2001
Action: Other Report / Document

Global Id: T0608300699
Action Type: RESPONSE
Date: 05/08/2006
Action: Other Report / Document

Global Id: T0608300699
Action Type: RESPONSE
Date: 11/24/2008
Action: Other Report / Document

Global Id: T0608300699
Action Type: RESPONSE
Date: 07/15/1994
Action: Monitoring Report - Quarterly

Global Id: T0608300699
Action Type: RESPONSE
Date: 04/29/1994
Action: Monitoring Report - Quarterly

Global Id: T0608300699
Action Type: RESPONSE
Date: 10/21/1993
Action: Monitoring Report - Quarterly

Global Id: T0608300699
Action Type: RESPONSE
Date: 05/07/2001
Action: Other Report / Document

Global Id: T0608300699
Action Type: RESPONSE
Date: 03/09/2001
Action: Other Report / Document

Global Id: T0608300699
Action Type: RESPONSE

Docusign Envelope ID: 3773F87A-0B89-4932-BA2C-CA8383B3EEAD

ARCO SERVICE STATION #1766 (Continued) **S105620265**

Date: 08/07/1997
Action: Other Report / Document

Global Id: T0608300699
Action Type: RESPONSE
Date: 07/03/1996
Action: Other Report / Document

Global Id: T0608300699
Action Type: RESPONSE
Date: 04/06/2001
Action: Other Report / Document

Global Id: T0608300699
Action Type: RESPONSE
Date: 03/29/2001
Action: Other Report / Document

Global Id: T0608300699
Action Type: RESPONSE
Date: 03/23/1995
Action: Other Report / Document

Global Id: T0608300699
Action Type: RESPONSE
Date: 10/30/1997
Action: Other Report / Document

Global Id: T0608300699
Action Type: RESPONSE
Date: 05/09/1996
Action: Other Report / Document

Global Id: T0608300699
Action Type: RESPONSE
Date: 11/06/2001
Action: Other Report / Document

Global Id: T0608300699
Action Type: RESPONSE
Date: 07/21/1995
Action: Other Report / Document

Global Id: T0608300699
Action Type: RESPONSE
Date: 04/23/1996
Action: Other Report / Document

Global Id: T0608300699
Action Type: RESPONSE
Date: 05/08/1995
Action: Other Report / Document

Global Id: T0608300699
Action Type: RESPONSE
Date: 12/09/1997
Action: Other Report / Document

Docusign Envelope ID: 3773F87A-0B89-4932-BA2C-CA8383B3EEAD

ARCO SERVICE STATION #1766 (Continued) **S105620265**

Global Id: T0608300699
Action Type: RESPONSE
Date: 01/28/2002
Action: Other Report / Document

Global Id: T0608300699
Action Type: RESPONSE
Date: 09/21/1987
Action: Preliminary Site Assessment Report

Global Id: T0608300699
Action Type: RESPONSE
Date: 01/19/1996
Action: Other Report / Document

Global Id: T0608300699
Action Type: RESPONSE
Date: 11/04/2003
Action: Other Report / Document

Global Id: T0608300699
Action Type: RESPONSE
Date: 12/17/2004
Action: Other Report / Document

Global Id: T0608300699
Action Type: RESPONSE
Date: 12/10/1998
Action: Other Report / Document

Global Id: T0608300699
Action Type: RESPONSE
Date: 01/08/1996
Action: Other Report / Document

Global Id: T0608300699
Action Type: RESPONSE
Date: 07/07/1995
Action: Other Report / Document

Global Id: T0608300699
Action Type: RESPONSE
Date: 01/06/1997
Action: Other Report / Document

Global Id: T0608300699
Action Type: RESPONSE
Date: 12/17/1988
Action: Other Report / Document

Global Id: T0608300699
Action Type: RESPONSE
Date: 02/07/2003
Action: Other Report / Document

Global Id: T0608300699
Action Type: RESPONSE

Docusign Envelope ID: 3773F87A-0B89-4932-BA2C-CA8383B3EEAD

ARCO SERVICE STATION #1766 (Continued) **S105620265**

Date: 12/10/1998
Action: Other Report / Document

Global Id: T0608300699
Action Type: RESPONSE
Date: 06/10/2003
Action: Other Report / Document

Global Id: T0608300699
Action Type: RESPONSE
Date: 07/10/2003
Action: Other Report / Document

Global Id: T0608300699
Action Type: RESPONSE
Date: 12/09/2002
Action: Other Report / Document

Global Id: T0608300699
Action Type: RESPONSE
Date: 10/31/1995
Action: Other Report / Document

Global Id: T0608300699
Action Type: RESPONSE
Date: 08/01/2003
Action: Other Report / Document

Global Id: T0608300699
Action Type: RESPONSE
Date: 08/05/2002
Action: Other Report / Document

Global Id: T0608300699
Action Type: RESPONSE
Date: 07/02/1996
Action: Other Report / Document

Global Id: T0608300699
Action Type: RESPONSE
Date: 10/13/1998
Action: Other Report / Document

Global Id: T0608300699
Action Type: RESPONSE
Date: 01/20/1995
Action: Other Report / Document

Global Id: T0608300699
Action Type: RESPONSE
Date: 12/09/1996
Action: Other Report / Document

Global Id: T0608300699
Action Type: RESPONSE
Date: 03/10/2003
Action: Other Report / Document

Docusign Envelope ID: 3773F87A-0B89-4932-BA2C-CA8383B3EEAD

ARCO SERVICE STATION #1766 (Continued) **S105620265**

Global Id:	T0608300699
Action Type:	RESPONSE
Date:	12/30/2003
Action:	Other Report / Document
Global Id:	T0608300699
Action Type:	RESPONSE
Date:	05/18/2004
Action:	Other Report / Document
Global Id:	T0608300699
Action Type:	RESPONSE
Date:	01/08/2002
Action:	Other Report / Document
Global Id:	T0608300699
Action Type:	RESPONSE
Date:	10/16/2000
Action:	Other Report / Document
Global Id:	T0608300699
Action Type:	RESPONSE
Date:	06/23/1988
Action:	Other Report / Document
Global Id:	T0608300699
Action Type:	RESPONSE
Date:	02/02/1988
Action:	Other Report / Document
Global Id:	T0608300699
Action Type:	RESPONSE
Date:	09/05/2002
Action:	Other Report / Document
Global Id:	T0608300699
Action Type:	RESPONSE
Date:	11/09/1995
Action:	Other Report / Document
Global Id:	T0608300699
Action Type:	RESPONSE
Date:	09/11/1995
Action:	Other Report / Document
Global Id:	T0608300699
Action Type:	RESPONSE
Date:	01/17/1995
Action:	Other Report / Document
Global Id:	T0608300699
Action Type:	RESPONSE
Date:	09/16/1987
Action:	Other Report / Document
Global Id:	T0608300699
Action Type:	RESPONSE

Docusign Envelope ID: 3773F87A-0B89-4932-BA2C-CA8383B3EEAD

ARCO SERVICE STATION #1766 (Continued) **S105620265**

Date: 03/18/1991
Action: Other Report / Document

Global Id: T0608300699
Action Type: RESPONSE
Date: 02/09/1995
Action: Other Report / Document

Global Id: T0608300699
Action Type: RESPONSE
Date: 04/16/2003
Action: Other Report / Document

Global Id: T0608300699
Action Type: RESPONSE
Date: 10/24/1997
Action: Other Report / Document

Global Id: T0608300699
Action Type: RESPONSE
Date: 10/03/1996
Action: Other Report / Document

Global Id: T0608300699
Action Type: RESPONSE
Date: 01/17/2002
Action: Monitoring Report - Quarterly

Global Id: T0608300699
Action Type: RESPONSE
Date: 07/20/2004
Action: Monitoring Report - Quarterly

Global Id: T0608300699
Action Type: RESPONSE
Date: 09/15/1999
Action: Corrective Action Plan / Remedial Action Plan

Global Id: T0608300699
Action Type: RESPONSE
Date: 06/08/1995
Action: Other Report / Document

Global Id: T0608300699
Action Type: RESPONSE
Date: 01/23/2002
Action: Other Report / Document

Global Id: T0608300699
Action Type: RESPONSE
Date: 04/11/1996
Action: Other Report / Document

Global Id: T0608300699
Action Type: RESPONSE
Date: 04/03/2002
Action: Other Report / Document

Docusign Envelope ID: 3773F87A-0B89-4932-BA2C-CA8383B3EEAD

ARCO SERVICE STATION #1766 (Continued) **S105620265**

Global Id: T0608300699
Action Type: RESPONSE
Date: 05/09/2003
Action: Other Report / Document

Global Id: T0608300699
Action Type: RESPONSE
Date: 01/12/1999
Action: Other Report / Document

Global Id: T0608300699
Action Type: RESPONSE
Date: 03/10/1998
Action: Other Report / Document

Global Id: T0608300699
Action Type: RESPONSE
Date: 09/10/2001
Action: Other Report / Document

Global Id: T0608300699
Action Type: RESPONSE
Date: 02/04/2004
Action: Other Report / Document

Global Id: T0608300699
Action Type: RESPONSE
Date: 09/08/1998
Action: Other Report / Document

Global Id: T0608300699
Action Type: RESPONSE
Date: 08/06/2001
Action: Other Report / Document

Global Id: T0608300699
Action Type: RESPONSE
Date: 07/12/2001
Action: Other Report / Document

Global Id: T0608300699
Action Type: RESPONSE
Date: 09/30/1998
Action: Other Report / Document

Global Id: T0608300699
Action Type: RESPONSE
Date: 03/07/2002
Action: Other Report / Document

Global Id: T0608300699
Action Type: RESPONSE
Date: 02/04/1994
Action: Monitoring Report - Quarterly

Global Id: T0608300699
Action Type: RESPONSE

Docusign Envelope ID: 3773F87A-0B89-4932-BA2C-CA8383B3EEAD

ARCO SERVICE STATION #1766 (Continued) **S105620265**

Date: 01/19/2004
Action: Other Report / Document

Global Id: T0608300699
Action Type: RESPONSE
Date: 10/03/2008
Action: Other Report / Document

Global Id: T0608300699
Action Type: RESPONSE
Date: 08/04/2008
Action: Other Report / Document

Global Id: T0608300699
Action Type: RESPONSE
Date: 02/25/1992
Action: Other Report / Document

Global Id: T0608300699
Action Type: RESPONSE
Date: 06/19/1990
Action: Other Report / Document

Global Id: T0608300699
Action Type: RESPONSE
Date: 03/25/1999
Action: Other Report / Document

Global Id: T0608300699
Action Type: RESPONSE
Date: 10/20/2000
Action: Other Report / Document

Global Id: T0608300699
Action Type: RESPONSE
Date: 10/20/1999
Action: Other Report / Document

Global Id: T0608300699
Action Type: RESPONSE
Date: 08/07/1998
Action: Other Report / Document

Global Id: T0608300699
Action Type: RESPONSE
Date: 04/23/1998
Action: Other Report / Document

Global Id: T0608300699
Action Type: RESPONSE
Date: 01/22/2001
Action: Other Report / Document

Global Id: T0608300699
Action Type: RESPONSE
Date: 04/30/1999
Action: Other Report / Document

Docusign Envelope ID: 3773F87A-0B89-4932-BA2C-CA8383B3EEAD

ARCO SERVICE STATION #1766 (Continued) **S105620265**

Global Id: T0608300699
Action Type: RESPONSE
Date: 01/05/1998
Action: Other Report / Document

Global Id: T0608300699
Action Type: RESPONSE
Date: 09/01/2009
Action: Other Report / Document

Global Id: T0608300699
Action Type: RESPONSE
Date: 10/14/1994
Action: Monitoring Report - Quarterly

Global Id: T0608300699
Action Type: RESPONSE
Date: 07/18/1995
Action: Other Report / Document

Global Id: T0608300699
Action Type: RESPONSE
Date: 02/14/1996
Action: Other Report / Document

Global Id: T0608300699
Action Type: RESPONSE
Date: 02/06/1997
Action: Other Report / Document

Global Id: T0608300699
Action Type: RESPONSE
Date: 11/09/1992
Action: Other Report / Document

Global Id: T0608300699
Action Type: RESPONSE
Date: 01/15/1996
Action: Other Report / Document

Global Id: T0608300699
Action Type: RESPONSE
Date: 07/18/1996
Action: Other Report / Document

Global Id: T0608300699
Action Type: RESPONSE
Date: 07/02/1997
Action: Other Report / Document

Global Id: T0608300699
Action Type: RESPONSE
Date: 01/10/2002
Action: Monitoring Report - Quarterly

Global Id: T0608300699
Action Type: RESPONSE

Docusign Envelope ID: 3773F87A-0B89-4932-BA2C-CA8383B3EEAD

ARCO SERVICE STATION #1766 (Continued) **S105620265**

Date:	02/04/2004
Action:	Corrective Action Plan / Remedial Action Plan - Addendum
Global Id:	T0608300699
Action Type:	RESPONSE
Date:	02/22/1999
Action:	Corrective Action Plan / Remedial Action Plan
Global Id:	T0608300699
Action Type:	RESPONSE
Date:	01/08/1993
Action:	Monitoring Report - Quarterly
Global Id:	T0608300699
Action Type:	RESPONSE
Date:	02/09/2005
Action:	Monitoring Report - Other
Global Id:	T0608300699
Action Type:	RESPONSE
Date:	11/04/2004
Action:	Monitoring Report - Other
Global Id:	T0608300699
Action Type:	RESPONSE
Date:	03/27/1989
Action:	Soil and Water Investigation Report
Global Id:	T0608300699
Action Type:	RESPONSE
Date:	03/03/1994
Action:	Other Report / Document
Global Id:	T0608300699
Action Type:	RESPONSE
Date:	10/08/2004
Action:	Monitoring Report - Other
Global Id:	T0608300699
Action Type:	RESPONSE
Date:	05/20/2008
Action:	Other Report / Document
Global Id:	T0608300699
Action Type:	RESPONSE
Date:	11/02/2012
Action:	CAP/RAP - Other Report
Global Id:	T0608300699
Action Type:	RESPONSE
Date:	01/08/2002
Action:	Monitoring Report - Other
Global Id:	T0608300699
Action Type:	RESPONSE
Date:	04/15/2000
Action:	Monitoring Report - Quarterly

Docusign Envelope ID: 3773F87A-0B89-4932-BA2C-CA8383B3EEAD

ARCO SERVICE STATION #1766 (Continued) **S105620265**

Global Id:	T0608300699
Action Type:	RESPONSE
Date:	04/27/1998
Action:	Monitoring Report - Quarterly
Global Id:	T0608300699
Action Type:	RESPONSE
Date:	06/26/1991
Action:	CAP/RAP - Other Report
Global Id:	T0608300699
Action Type:	RESPONSE
Date:	05/02/2001
Action:	Other Report / Document
Global Id:	T0608300699
Action Type:	RESPONSE
Date:	06/12/1992
Action:	CAP/RAP - Other Report
Global Id:	T0608300699
Action Type:	RESPONSE
Date:	07/06/2004
Action:	Monitoring Report - Other
Global Id:	T0608300699
Action Type:	RESPONSE
Date:	04/05/1995
Action:	Other Report / Document
Global Id:	T0608300699
Action Type:	RESPONSE
Date:	07/15/2002
Action:	Other Report / Document
Global Id:	T0608300699
Action Type:	RESPONSE
Date:	04/07/1995
Action:	Other Report / Document
Global Id:	T0608300699
Action Type:	RESPONSE
Date:	07/09/2002
Action:	Other Report / Document
Global Id:	T0608300699
Action Type:	RESPONSE
Date:	04/24/1996
Action:	Other Report / Document
Global Id:	T0608300699
Action Type:	RESPONSE
Date:	01/13/1997
Action:	Other Report / Document
Global Id:	T0608300699
Action Type:	RESPONSE

Docusign Envelope ID: 3773F87A-0B89-4932-BA2C-CA8383B3EEAD

ARCO SERVICE STATION #1766 (Continued) **S105620265**

Date: 09/10/1996
Action: Other Report / Document

Global Id: T0608300699
Action Type: RESPONSE
Date: 11/02/1999
Action: Other Report / Document

Global Id: T0608300699
Action Type: RESPONSE
Date: 04/18/1997
Action: Other Report / Document

Global Id: T0608300699
Action Type: RESPONSE
Date: 10/31/1995
Action: Other Report / Document

Global Id: T0608300699
Action Type: RESPONSE
Date: 09/08/1997
Action: Other Report / Document

Global Id: T0608300699
Action Type: RESPONSE
Date: 12/09/1992
Action: Other Report / Document

Global Id: T0608300699
Action Type: RESPONSE
Date: 06/03/1997
Action: Other Report / Document

Global Id: T0608300699
Action Type: RESPONSE
Date: 07/12/1991
Action: Other Report / Document

Global Id: T0608300699
Action Type: RESPONSE
Date: 10/06/1995
Action: Other Report / Document

Global Id: T0608300699
Action Type: RESPONSE
Date: 11/06/2002
Action: Other Report / Document

Global Id: T0608300699
Action Type: RESPONSE
Date: 09/06/2000
Action: Other Report / Document

Global Id: T0608300699
Action Type: RESPONSE
Date: 10/18/1996
Action: Other Report / Document

Docusign Envelope ID: 3773F87A-0B89-4932-BA2C-CA8383B3EEAD

ARCO SERVICE STATION #1766 (Continued) **S105620265**

Global Id: T0608300699
Action Type: RESPONSE
Date: 05/20/1996
Action: Other Report / Document

Global Id: T0608300699
Action Type: RESPONSE
Date: 05/06/1997
Action: Other Report / Document

Global Id: T0608300699
Action Type: RESPONSE
Date: 06/10/1996
Action: Other Report / Document

Global Id: T0608300699
Action Type: RESPONSE
Date: 07/11/1997
Action: Other Report / Document

Global Id: T0608300699
Action Type: RESPONSE
Date: 08/30/1994
Action: Other Report / Document

Global Id: T0608300699
Action Type: RESPONSE
Date: 09/10/1991
Action: Other Report / Document

Global Id: T0608300699
Action Type: RESPONSE
Date: 10/18/2002
Action: Other Report / Document

Global Id: T0608300699
Action Type: RESPONSE
Date: 10/21/1996
Action: Other Report / Document

Global Id: T0608300699
Action Type: RESPONSE
Date: 01/03/2000
Action: Other Report / Document

Global Id: T0608300699
Action Type: RESPONSE
Date: 02/02/1988
Action: Other Report / Document

Global Id: T0608300699
Action Type: RESPONSE
Date: 10/18/2004
Action: Monitoring Report - Quarterly

Global Id: T0608300699
Action Type: RESPONSE

Docusign Envelope ID: 3773F87A-0B89-4932-BA2C-CA8383B3EEAD

ARCO SERVICE STATION #1766 (Continued) **S105620265**

Date: 01/23/2002
Action: Other Report / Document

Global Id: T0608300699
Action Type: RESPONSE
Date: 06/04/2002
Action: Other Report / Document

Global Id: T0608300699
Action Type: RESPONSE
Date: 01/28/2002
Action: Other Report / Document

Global Id: T0608300699
Action Type: RESPONSE
Date: 03/01/2004
Action: Other Report / Document

Global Id: T0608300699
Action Type: RESPONSE
Date: 04/16/1999
Action: Other Report / Document

Global Id: T0608300699
Action Type: RESPONSE
Date: 07/26/1995
Action: Other Report / Document

Global Id: T0608300699
Action Type: RESPONSE
Date: 12/08/1995
Action: Other Report / Document

Global Id: T0608300699
Action Type: RESPONSE
Date: 03/09/1995
Action: Other Report / Document

Global Id: T0608300699
Action Type: RESPONSE
Date: 04/09/1997
Action: Other Report / Document

Global Id: T0608300699
Action Type: RESPONSE
Date: 06/03/2004
Action: Other Report / Document

Global Id: T0608300699
Action Type: RESPONSE
Date: 05/09/2003
Action: Other Report / Document

Global Id: T0608300699
Action Type: RESPONSE
Date: 10/16/2001
Action: Other Report / Document

Docusign Envelope ID: 3773F87A-0B89-4932-BA2C-CA8383B3EEAD

ARCO SERVICE STATION #1766 (Continued) **S105620265**

Global Id: T0608300699
Action Type: RESPONSE
Date: 10/06/1997
Action: Other Report / Document

Global Id: T0608300699
Action Type: RESPONSE
Date: 07/05/1995
Action: Other Report / Document

Global Id: T0608300699
Action Type: RESPONSE
Date: 06/28/2001
Action: Other Report / Document

Global Id: T0608300699
Action Type: RESPONSE
Date: 10/09/2002
Action: Other Report / Document

Global Id: T0608300699
Action Type: RESPONSE
Date: 10/17/2003
Action: Other Report / Document

Global Id: T0608300699
Action Type: RESPONSE
Date: 10/03/2003
Action: Other Report / Document

Global Id: T0608300699
Action Type: RESPONSE
Date: 04/02/1991
Action: Other Report / Document

Global Id: T0608300699
Action Type: RESPONSE
Date: 06/21/1990
Action: Other Report / Document

Global Id: T0608300699
Action Type: RESPONSE
Date: 03/11/1996
Action: Other Report / Document

Global Id: T0608300699
Action Type: RESPONSE
Date: 08/30/1994
Action: Other Report / Document

Global Id: T0608300699
Action Type: RESPONSE
Date: 02/06/1997
Action: Other Report / Document

Global Id: T0608300699
Action Type: RESPONSE

Docusign Envelope ID: 3773F87A-0B89-4932-BA2C-CA8383B3EEAD

ARCO SERVICE STATION #1766 (Continued) **S105620265**

Date:	01/09/2003
Action:	Other Report / Document
Global Id:	T0608300699
Action Type:	RESPONSE
Date:	12/06/2001
Action:	Other Report / Document
Global Id:	T0608300699
Action Type:	RESPONSE
Date:	12/11/2003
Action:	Other Report / Document
Global Id:	T0608300699
Action Type:	RESPONSE
Date:	04/20/2004
Action:	Other Report / Document
Global Id:	T0608300699
Action Type:	RESPONSE
Date:	08/03/1995
Action:	Other Report / Document
Global Id:	T0608300699
Action Type:	RESPONSE
Date:	09/15/1999
Action:	Other Report / Document
Global Id:	T0608300699
Action Type:	RESPONSE
Date:	09/09/1999
Action:	Other Report / Document
Global Id:	T0608300699
Action Type:	RESPONSE
Date:	02/18/1994
Action:	Soil and Water Investigation Workplan - Addendum
Global Id:	T0608300699
Action Type:	RESPONSE
Date:	10/21/2003
Action:	Monitoring Report - Other
Global Id:	T0608300699
Action Type:	RESPONSE
Date:	04/15/1993
Action:	Monitoring Report - Quarterly
Global Id:	T0608300699
Action Type:	RESPONSE
Date:	11/02/1999
Action:	CAP/RAP - Other Report
Global Id:	T0608300699
Action Type:	RESPONSE
Date:	09/21/1992
Action:	Well Installation Workplan

Docusign Envelope ID: 3773F87A-0B89-4932-BA2C-CA8383B3EEAD

ARCO SERVICE STATION #1766 (Continued) **S105620265**

Global Id: T0608300699
Action Type: RESPONSE
Date: 06/11/1998
Action: Soil and Water Investigation Workplan

Global Id: T0608300699
Action Type: RESPONSE
Date: 04/24/2001
Action: Monitoring Report - Quarterly

Global Id: T0608300699
Action Type: RESPONSE
Date: 01/28/2000
Action: Monitoring Report - Quarterly

Global Id: T0608300699
Action Type: RESPONSE
Date: 05/07/2001
Action: Monitoring Report - Other

Global Id: T0608300699
Action Type: RESPONSE
Date: 08/11/1999
Action: Corrective Action Plan / Remedial Action Plan

Global Id: T0608300699
Action Type: RESPONSE
Date: 08/05/2004
Action: Monitoring Report - Other

Global Id: T0608300699
Action Type: RESPONSE
Date: 12/07/2004
Action: Monitoring Report - Other

Global Id: T0608300699
Action Type: RESPONSE
Date: 06/26/1992
Action: Monitoring Report - Quarterly

Global Id: T0608300699
Action Type: RESPONSE
Date: 05/07/2004
Action: Monitoring Report - Other

Global Id: T0608300699
Action Type: RESPONSE
Date: 03/02/2004
Action: Monitoring Report - Other

Global Id: T0608300699
Action Type: RESPONSE
Date: 09/09/2004
Action: Monitoring Report - Other

Global Id: T0608300699
Action Type: RESPONSE

Docusign Envelope ID: 3773F87A-0B89-4932-BA2C-CA8383B3EEAD

ARCO SERVICE STATION #1766 (Continued) **S105620265**

Date: 03/24/1994
Action: Other Report / Document

Global Id: T0608300699
Action Type: RESPONSE
Date: 10/11/1999
Action: Monitoring Report - Other

Global Id: T0608300699
Action Type: RESPONSE
Date: 04/08/2003
Action: Monitoring Report - Other

Global Id: T0608300699
Action Type: RESPONSE
Date: 10/05/1992
Action: Monitoring Report - Quarterly

Global Id: T0608300699
Action Type: RESPONSE
Date: 12/04/2003
Action: Monitoring Report - Other

Global Id: T0608300699
Action Type: RESPONSE
Date: 07/14/1993
Action: Monitoring Report - Quarterly

Global Id: T0608300699
Action Type: RESPONSE
Date: 07/19/2000
Action: Monitoring Report - Quarterly

Global Id: T0608300699
Action Type: RESPONSE
Date: 07/17/2003
Action: Monitoring Report - Quarterly

Global Id: T0608300699
Action Type: RESPONSE
Date: 01/06/1997
Action: Monitoring Report - Quarterly

Global Id: T0608300699
Action Type: RESPONSE
Date: 04/03/2013
Action: Well Destruction Report

Global Id: T0608300699
Action Type: RESPONSE
Date: 05/05/2003
Action: Corrective Action Plan / Remedial Action Plan - Addendum

Global Id: T0608300699
Action Type: RESPONSE
Date: 05/12/2000
Action: Corrective Action Plan / Remedial Action Plan - Addendum

Docusign Envelope ID: 3773F87A-0B89-4932-BA2C-CA8383B3EEAD

ARCO SERVICE STATION #1766 (Continued) **S105620265**

Global Id: T0608300699
Action Type: RESPONSE
Date: 01/13/1997
Action: Monitoring Report - Other

Global Id: T0608300699
Action Type: RESPONSE
Date: 03/25/1999
Action: Corrective Action Plan / Remedial Action Plan - Addendum

Global Id: T0608300699
Action Type: RESPONSE
Date: 06/25/1993
Action: Other Report / Document

Global Id: T0608300699
Action Type: RESPONSE
Date: 09/13/1999
Action: Other Report / Document

Global Id: T0608300699
Action Type: ENFORCEMENT
Date: 11/02/2010
Action: Technical Correspondence / Assistance / Other

Global Id: T0608300699
Action Type: ENFORCEMENT
Date: 11/18/2010
Action: Site Visit / Inspection / Sampling

Global Id: T0608300699
Action Type: ENFORCEMENT
Date: 07/16/2008
Action: Site Visit / Inspection / Sampling

Global Id: T0608300699
Action Type: ENFORCEMENT
Date: 06/07/2011
Action: Technical Correspondence / Assistance / Other

Global Id: T0608300699
Action Type: ENFORCEMENT
Date: 04/01/2011
Action: Technical Correspondence / Assistance / Other

Global Id: T0608300699
Action Type: ENFORCEMENT
Date: 06/09/2011
Action: Technical Correspondence / Assistance / Other

Global Id: T0608300699
Action Type: ENFORCEMENT
Date: 04/18/2013
Action: Technical Correspondence / Assistance / Other

Global Id: T0608300699
Action Type: ENFORCEMENT

Docusign Envelope ID: 3773F87A-0B89-4932-BA2C-CA8383B3EEAD

ARCO SERVICE STATION #1766 (Continued) **S105620265**

Date:	04/17/2013
Action:	Technical Correspondence / Assistance / Other
Global Id:	T0608300699
Action Type:	ENFORCEMENT
Date:	10/09/2012
Action:	Technical Correspondence / Assistance / Other
Global Id:	T0608300699
Action Type:	ENFORCEMENT
Date:	04/18/2013
Action:	LOP Case Closure Summary to RB
Global Id:	T0608300699
Action Type:	ENFORCEMENT
Date:	04/17/2013
Action:	Technical Correspondence / Assistance / Other
Global Id:	T0608300699
Action Type:	ENFORCEMENT
Date:	04/18/2013
Action:	Technical Correspondence / Assistance / Other
Global Id:	T0608300699
Action Type:	ENFORCEMENT
Date:	09/30/2022
Action:	Staff Letter
Global Id:	T0608300699
Action Type:	RESPONSE
Date:	07/20/2011
Action:	Site Assessment Report
Global Id:	T0608300699
Action Type:	REMEDIATION
Date:	06/06/1993
Action:	Pump & Treat (P&T) Groundwater
Global Id:	T0608300699
Action Type:	REMEDIATION
Date:	05/01/2004
Action:	Pump & Treat (P&T) Groundwater
Global Id:	T0608300699
Action Type:	REMEDIATION
Date:	12/27/2000
Action:	Pump & Treat (P&T) Groundwater
Global Id:	T0608300699
Action Type:	REMEDIATION
Date:	04/03/2003
Action:	In Situ Physical/Chemical Treatment (other than SVE)
Global Id:	T0608300699
Action Type:	ENFORCEMENT
Date:	03/31/2010
Action:	Site Visit / Inspection / Sampling

Docusign Envelope ID: 3773F87A-0B89-4932-BA2C-CA8383B3EEAD

ARCO SERVICE STATION #1766 (Continued) **S105620265**

Global Id: T0608300699
Action Type: ENFORCEMENT
Date: 03/26/2010
Action: Technical Correspondence / Assistance / Other

Global Id: T0608300699
Action Type: ENFORCEMENT
Date: 03/09/2010
Action: Technical Correspondence / Assistance / Other

Global Id: T0608300699
Action Type: ENFORCEMENT
Date: 05/20/2010
Action: Meeting

Global Id: T0608300699
Action Type: ENFORCEMENT
Date: 03/25/2010
Action: File Review - Closure

Global Id: T0608300699
Action Type: ENFORCEMENT
Date: 10/06/2010
Action: Technical Correspondence / Assistance / Other

Global Id: T0608300699
Action Type: ENFORCEMENT
Date: 10/09/2012
Action: Technical Correspondence / Assistance / Other

Global Id: T0608300699
Action Type: ENFORCEMENT
Date: 04/17/2013
Action: Technical Correspondence / Assistance / Other

Global Id: T0608300699
Action Type: ENFORCEMENT
Date: 04/17/2013
Action: Technical Correspondence / Assistance / Other

Global Id: T0608300699
Action Type: ENFORCEMENT
Date: 04/18/2013
Action: Technical Correspondence / Assistance / Other

Global Id: T0608300699
Action Type: ENFORCEMENT
Date: 04/18/2013
Action: Technical Correspondence / Assistance / Other

Global Id: T0608300699
Action Type: ENFORCEMENT
Date: 04/18/2013
Action: Closure/No Further Action Letter

Global Id: T0608300699
Action Type: ENFORCEMENT

Docusign Envelope ID: 3773F87A-0B89-4932-BA2C-CA8383B3EEAD

ARCO SERVICE STATION #1766 (Continued) **S105620265**

Date: 04/17/2013
Action: Technical Correspondence / Assistance / Other

Global Id: T0608300699
Action Type: ENFORCEMENT
Date: 04/17/2013
Action: Technical Correspondence / Assistance / Other

Global Id: T0608300699
Action Type: ENFORCEMENT
Date: 04/17/2013
Action: Technical Correspondence / Assistance / Other

Global Id: T0608300699
Action Type: ENFORCEMENT
Date: 05/11/2023
Action: Email Correspondence

Global Id: T0608300699
Action Type: Other
Date: 09/09/1987
Action: Leak Reported

Global Id: T0608300699
Action Type: RESPONSE
Date: 01/12/2023
Action: Correspondence

Global Id: T0608300699
Action Type: RESPONSE
Date: 12/24/2022
Action: Other Workplan

Global Id: T0608300699
Action Type: RESPONSE
Date: 08/20/2022
Action: Other Workplan - Regulator Responded

Global Id: T0608300699
Action Type: REMEDIATION
Date: 12/27/2000
Action: Soil Vapor Extraction (SVE)

Global Id: T0608300699
Action Type: REMEDIATION
Date: 09/01/1999
Action: Excavation

Global Id: T0608300699
Action Type: REMEDIATION
Date: 03/07/2007
Action: In Situ Physical/Chemical Treatment (other than SVE)

LUST:
Global Id: T0608300699
Status: Open - Case Begin Date
Status Date: 09/09/1987

Docusign Envelope ID: 3773F87A-0B89-4932-BA2C-CA8383B3EEAD

ARCO SERVICE STATION #1766 (Continued) **S105620265**

Global Id:	T0608300699
Status:	Open - Site Assessment
Status Date:	09/21/1987
Global Id:	T0608300699
Status:	Open - Site Assessment
Status Date:	12/10/1987
Global Id:	T0608300699
Status:	Open - Site Assessment
Status Date:	02/04/1992
Global Id:	T0608300699
Status:	Open - Remediation
Status Date:	02/14/1992
Global Id:	T0608300699
Status:	Open - Eligible for Closure
Status Date:	01/23/2013
Global Id:	T0608300699
Status:	Completed - Case Closed
Status Date:	04/18/2013

LUST REG 3:

Region:	3
Regional Board:	Central Coast Region
Facility County:	Santa Barbara
Global ID:	T0608300699
Status:	Remedial action (cleanup) Underway
Case Number:	569
Local Case Num:	51685
Case Type:	A
Substance:	Gasoline
Quantity:	Not reported
Abatement Method:	Other
Leak Source:	Piping
Leak Cause:	Structure Failure
How Stopped:	Other Means
How Discovered:	OM
Release Date:	09/09/1987
Discovered Date:	9/9/87
Enter Date:	/ /
Stop Date:	Not reported
Review Date:	/ /
Enforce Date:	1/1/65
Close Date:	Not reported
Enforcement Type:	None Taken
Responsible Party:	TONY WONG
RP Address:	4 CENTERPOINTE DR
Contact:	Not reported
Cross Street:	Not reported
Local Agency:	42000L
Lead Agency:	Local Agency
Staff Initials:	SMS
Confirm Leak:	9/21/87

Docusign Envelope ID: 3773F87A-0B89-4932-BA2C-CA8383B3EEAD

ARCO SERVICE STATION #1766 (Continued) **S105620265**

Workplan:	12/10/87
Prelim Assess:	12/10/87
Pollution Char:	02/04/1992
Remedial Plan:	Not reported
Remedial Action:	2/14/92
Monitoring:	/ /
Pilot Program:	LOP
Interim Action:	Not reported
Funding:	F
MTBE Class:	B
Max MTBE Grnd Wtr:	97000
Max MTBE Soil:	Not reported
Max MTBE Data:	03/01/1997
MTBE Tested:	YES
Lat/Long:	34.41092249 / -119.6974576
Soil Qualifier:	Not reported
Grnd Wtr Qualifier:	=
Mtbe Concentratn:	6
Mtbe Fuel:	1
Org Name:	Not reported
Basin Plan:	Not reported
Beneficial:	Not reported
Priority:	1B3
UST Cleanup Fund ID:	Not reported
Suspended:	Not reported
Operator:	Not reported
Water System:	Not reported
Well Name:	Not reported
Distance From Well:	0
Assigned Name:	Not reported
Summary:	Not reported

CORTESE:

Name:	ARCO #1766
Address:	328 MONTECITO ST W
City,State,Zip:	SANTA BARBARA, CA 93101
Region:	CORTESE
Envirostor Id:	Not reported
Global ID:	T0608300699
Site/Facility Type:	LUST CLEANUP SITE
Cleanup Status:	COMPLETED - CASE CLOSED
Status Date:	Not reported
Site Code:	Not reported
Latitude:	Not reported
Longitude:	Not reported
Owner:	Not reported
Enf Type:	Not reported
Swat R:	Not reported
Flag:	active
Order No:	Not reported
Waste Discharge System No:	Not reported
Effective Date:	Not reported
Region 2:	Not reported
WID Id:	Not reported
Solid Waste Id No:	Not reported
Waste Management Uit Name:	Not reported
File Name:	Active Open

Docusign Envelope ID: 3773F87A-0B89-4932-BA2C-CA8383B3EEAD

F32 **FREDRICK C HERBERT** **HIST UST** **U001580485**
SSE **328 W MONTECITO ST** **CUPA Listings** **N/A**
1/8-1/4 **SANTA BARBARA, CA 93101**
0.138 mi.
729 ft. **Site 3 of 24 in cluster F**

Relative:
Lower

Actual:
35 ft.

HIST UST:

Name:	FREDRICK C HERBERT
Address:	328 W MONTECITO ST
City,State,Zip:	SANTA BARBARA, CA 93101
File Number:	0002c4c6
URL:	https://documents.geotracker.waterboards.ca.gov/ustpdfs/pdf/0002c4c6.pdf
Region:	STATE
Facility ID:	00000026624
Facility Type:	Gas Station
Other Type:	Not reported
Contact Name:	Not reported
Telephone:	0000000000
Owner Name:	ARCO PETROLEUM PRODUCTS CO.
Owner Address:	515 SOUTH FLOWER STREET
Owner City,St,Zip:	LOS ANGELES, CA 90071
Total Tanks:	0006
Tank Num:	001
Container Num:	0000000001
Year Installed:	1978
Tank Capacity:	00008000
Tank Used for:	PRODUCT
Type of Fuel:	06
Container Construction Thickness:	Not reported
Leak Detection:	Stock Inventor, 10
Tank Num:	002
Container Num:	0000000002
Year Installed:	1962
Tank Capacity:	00006000
Tank Used for:	PRODUCT
Type of Fuel:	06
Container Construction Thickness:	Not reported
Leak Detection:	Stock Inventor, 10
Tank Num:	003
Container Num:	0000000003
Year Installed:	1962
Tank Capacity:	00006000
Tank Used for:	PRODUCT
Type of Fuel:	06
Container Construction Thickness:	0000240
Leak Detection:	Stock Inventor, 10
Tank Num:	004
Container Num:	0000000004
Year Installed:	1962
Tank Capacity:	00004000
Tank Used for:	PRODUCT
Type of Fuel:	06
Container Construction Thickness:	0000167
Leak Detection:	Stock Inventor, 10

Docusign Envelope ID: 3773F87A-0B89-4932-BA2C-CA8383B3EEAD

FREDRICK C HERBERT (Continued) **U001580485**

Tank Num:	005
Container Num:	0000000005
Year Installed:	1962
Tank Capacity:	00004000
Tank Used for:	PRODUCT
Type of Fuel:	06
Container Construction Thickness:	0000167
Leak Detection:	Stock Inventor, 10

Tank Num:	006
Container Num:	0000000006
Year Installed:	Not reported
Tank Capacity:	00000550
Tank Used for:	PRODUCT
Type of Fuel:	WASTE OIL
Container Construction Thickness:	0000093
Leak Detection:	Stock Inventor

Click here for Geo Tracker PDF:

CUPA SANTA BARBARA:

Name:	ARCO #1766 - SMOG PROS-CLOSED BD
Address:	328 W MONTECITO ST
City,State,Zip:	SANTA BARBARA, CA 93101
Facility Id:	FA0002257
Region:	SANTA BARBARA
Cross Street:	Not reported
Latitude:	Not reported
Longitude:	Not reported
Mailing Name:	ARCO CORPORATION
Mailing Care Of:	BP WEST COAST PRODUCTS LLC
Mailing Address:	PO BOX 6038
Mailing City:	ARTESIA
Mailing State:	CA
Mailing Zip Code:	907026038
Record Id:	PR0231685
Pe #:	2302
Current Status:	2

Name:	ARCO #1766 - SMOG PROS-CLOSED BD
Address:	328 W MONTECITO ST
City,State,Zip:	SANTA BARBARA, CA 93101
Facility Id:	FA0002257
Region:	SANTA BARBARA
Cross Street:	Not reported
Latitude:	Not reported
Longitude:	Not reported
Mailing Name:	ARCO CORPORATION
Mailing Care Of:	BP WEST COAST PRODUCTS LLC
Mailing Address:	PO BOX 6038
Mailing City:	ARTESIA
Mailing State:	CA
Mailing Zip Code:	907026038
Record Id:	PR0505877
Pe #:	2100
Current Status:	2

Docusign Envelope ID: 3773F87A-0B89-4932-BA2C-CA8383B3EEAD

F33
SSE
1/8-1/4
0.138 mi.
729 ft.

ARCO #1766
328 MONTECITO ST W
SANTA BARBARA, CA 93101

Site 4 of 24 in cluster F

UST FINDER RELEASE **1028918420**
N/A

Relative:
Lower

Actual:
35 ft.

UST FINDER RELEASE:

Object ID:	55434
Facility ID:	Not reported
Lust ID:	CAT0608300699
Name:	ARCO #1766
Address:	328 MONTECITO ST W
City,State,Zip:	SANTA BARBARA, CA 93101
Address Match Type:	PointAddress
Reported Date:	Not reported
Status:	No Further Action
Substance:	Not reported
Population within 1500ft:	2633
Domestic Wells within 1500ft:	0
Land Use:	Developed, Medium Intensity
Within SPA:	No
SPA PWS Facility ID:	Not reported
SPA Water Type:	Not reported
SPA Facility Type:	Not reported
SPA HUC12:	Not reported
Within WHPA:	Yes
WHPA PWS Facility ID:	CA4210010_24400
WHPA Water Type:	GW - Ground water
WHPA Facility Type:	WL - Well
WHPA HUC12:	180600130203
Within 100yr Floodplain:	No
Tribe:	Not reported
EPA Region:	9
NFA Letter 1:	Not reported
NFA Letter 2:	Not reported
NFA Letter 3:	Not reported
NFA Letter 4:	Not reported
Closed With Residual Contaminate:	Not reported
Coordinate Source:	Geocode
X Coord:	-119.69729
Y Coord:	34.4109100000001
Latitude:	34.41091
Longitude:	-119.697289999999

G34
ESE
1/8-1/4
0.142 mi.
750 ft.

220 WEST MONTECITO ST.
SANTA BARBARA, CA

Site 1 of 7 in cluster G

AQUEOUS FOAM NRC **1027318884**
N/A

Relative:
Lower

Actual:
29 ft.

AQUEOUS FOAM NRC:

Year:	2004
Name:	Not reported
Address:	220 WEST MONTECITO ST.
City,State,Zip:	SANTA BARBARA, CA
Latitude:	34.411943409999999
Longitude:	-119.6961525
Sequence Number:	716019
Amount of Material:	5
Unit of Material:	Gallon(s)

Docusign Envelope ID: 3773F87A-0B89-4932-BA2C-CA8383B3EEAD

(Continued) **1027318884**

Material Involved:	FIRE FIGHTING FOAM
Incident Cause:	Other
Incident Group:	Occurred
Incident Date:	03/14/2004
Water Reached:	Yes
Amount in Water:	5
Unit Reached Water:	Gallon(s)
Spatial Derivation:	Geocoded
Geocoded Address Type:	PointAddress
Geocoded Address:	220 W Montecito St
Geocoded City,State,Zip:	Santa Barbara, CA 93101
Geocoded County:	Santa Barbara County
Incident Type:	Fixed
Incident Location:	Not reported
Distance From City:	Not reported
Direction From City:	Not reported
Distance Units:	Not reported
Incident Description:	THE CALLER IS REPORTING THAT A RAILROAD TRUSSEL WAS ON FIRE. FIRE FIGHTERS CLIMBED INTO A CREEK USING FOAM TO PUT OUT FIRE AND IT ALSO KILLED ABOUT 30 TO 40 BIRDS.

G35 **SOFSPRA CAR WASH** **HIST UST** **U001580528**
East **240 W MONTECITO ST** **N/A**
1/8-1/4 **SANTA BARBARA, CA 93102**
0.143 mi.
755 ft. **Site 2 of 7 in cluster G**

Relative: **Lower**

Actual: **28 ft.**

HIST UST:

Name:	SOFSPRA CAR WASH
Address:	240 W MONTECITO ST
City,State,Zip:	SANTA BARBARA, CA 93102
File Number:	0002cce3
URL:	https://documents.geotracker.waterboards.ca.gov/ustpdfs/pdf/0002cce3.pdf
Region:	STATE
Facility ID:	00000000650
Facility Type:	Other
Other Type:	SELF SERVICE CAR WAS
Contact Name:	SELF SERVIS CAR WASH OPERATED
Telephone:	8054831533
Owner Name:	WALTER C. JOHNSON
Owner Address:	119 E. ASH ST.
Owner City,St,Zip:	OXNARD, CA 93033
Total Tanks:	0002
Tank Num:	001
Container Num:	1
Year Installed:	Not reported
Tank Capacity:	00000300
Tank Used for:	WASTE
Type of Fuel:	Not reported
Container Construction Thickness:	Not reported
Leak Detection:	None
Tank Num:	002
Container Num:	2
Year Installed:	Not reported
Tank Capacity:	00000300
Tank Used for:	WASTE

Docusign Envelope ID: 3773F87A-0B89-4932-BA2C-CA8383B3EEAD

SOFSPRA CAR WASH (Continued) **U001580528**

Type of Fuel: 06
Container Construction Thickness: Not reported
Leak Detection: None

Click here for Geo Tracker PDF:

F36 **MOBIL OIL STATION 18-J7Y** **LUST** **S100179563**
SSE **311 CASTILLO ST** **Cortese** **N/A**
1/8-1/4 **SANTA BARBARA, CA 93101** **Notify 65**
0.146 mi.
769 ft. **Site 5 of 24 in cluster F**

Relative:
Higher

Actual:
38 ft.

LUST:

Name:	MOBIL OIL STATION 18-J7Y
Address:	311 CASTILLO ST
City,State,Zip:	SANTA BARBARA, CA 93101
Lead Agency:	SANTA BARBARA COUNTY LOP
Case Type:	LUST Cleanup Site
Geo Track:	http://geotracker.waterboards.ca.gov/profile_report.asp?global_id=T0608300644
Global Id:	T0608300644
Latitude:	34.410662941
Longitude:	-119.697744836
Status:	Completed - Case Closed
Status Date:	01/27/2012
Case Worker:	CSB
RB Case Number:	3212
Local Agency:	SANTA BARBARA COUNTY LOP
File Location:	All Files are on GeoTracker or in the Local Agency Database
Local Case Number:	90009
Potential Media Affect:	Aquifer used for drinking water supply, Soil
Potential Contaminants of Concern:	Gasoline
EPA Region:	9
Coordinate Source:	* High Quality GPS
Cuf Case:	YES
Quantity Released Gallons:	Not reported
Begin Date:	09/11/1990
Leak Reported Date:	09/11/1990
How Discovered:	Other Means
How Discovered Description:	Not reported
Discharge Source:	Dispenser, Piping, Tank
Discharge Cause:	Unknown
Stop Method:	Close and Remove Tank
Stop Description:	Not reported
No Further Action Date:	01/27/2012
CA Water Watershed Name:	South Coast - South Coast - Santa Barbara (315.32)
Dwr Groundwater Subbasin Name:	Santa Barbara (3-017)
Disadvantaged Community:	Not reported
CA Enviroscreen 3 Score:	41-45%
CA Enviroscreen 4 Score:	50-55%
Military DOD Site:	No
Facility Project Subtype:	Not reported
RWQCB Region:	CENTRAL COAST RWQCB (REGION 3)
Site History:	The case was opened following an unauthorized release from an underground storage tank system at the subject site. Corrective action is underway as directed by FPD. Corrective action may consist of preliminary site investigation, planning and implementation of remedial action, verification monitoring, or a combination thereof. Please refer to the site-specific documentation submitted to the

Docusign Envelope ID: 3773F87A-0B89-4932-BA2C-CA8383B3EEAD

MOBIL OIL STATION 18-J7Y (Continued) **S100179563**

SWRCB's GeoTracker database for additional information. COMPLETE LOP FILE HAS BEEN UPLOADED TO GEOTRACKER WEBSITE - HARD COPIES NO LONGER EXIST IN LOP FILES

LUST:
Global Id: T0608300644
Contact Type: Local Agency Caseworker - Primary Caseworker
Contact Name: Closed Santa Barbara Co LOP Sites
Organization Name: SANTA BARBARA COUNTY LOP
Address: 2125 S. Centerpointe Parkway, Suite #333
City: Santa Maria
Email: Not reported
Phone Number: 8053468460

Global Id: T0608300644
Contact Type: Regional Board Caseworker
Contact Name: RB3 STAFF
Organization Name: CENTRAL COAST RWQCB (REGION 3)
Address: 895 AEROVISTA PL, SUITE 101
City: SAN LUIS OBISPO
Email: centralcoast@waterboards.ca.gov
Phone Number: 8055493147

LUST:
Global Id: T0608300644
Action Type: ENFORCEMENT
Date: 08/06/2002
Action: Warning Letter

Global Id: T0608300644
Action Type: ENFORCEMENT
Date: 01/05/2010
Action: Technical Correspondence / Assistance / Other

Global Id: T0608300644
Action Type: ENFORCEMENT
Date: 01/26/2012
Action: Technical Correspondence / Assistance / Other

Global Id: T0608300644
Action Type: ENFORCEMENT
Date: 01/27/2012
Action: Closure/No Further Action Letter

Global Id: T0608300644
Action Type: ENFORCEMENT
Date: 01/26/2012
Action: Technical Correspondence / Assistance / Other

Global Id: T0608300644
Action Type: ENFORCEMENT
Date: 01/23/2012
Action: LOP Case Closure Summary to RB

Global Id: T0608300644
Action Type: ENFORCEMENT
Date: 01/27/2012

Docusign Envelope ID: 3773F87A-0B89-4932-BA2C-CA8383B3EEAD

MOBIL OIL STATION 18-J7Y (Continued) **S100179563**

Action: Technical Correspondence / Assistance / Other

Global Id: T0608300644
Action Type: RESPONSE
Date: 06/01/2010
Action: Other Report / Document

Global Id: T0608300644
Action Type: RESPONSE
Date: 06/01/2010
Action: Other Report / Document

Global Id: T0608300644
Action Type: ENFORCEMENT
Date: 06/15/2009
Action: Notice to Comply

Global Id: T0608300644
Action Type: ENFORCEMENT
Date: 06/15/2009
Action: Notice to Comply

Global Id: T0608300644
Action Type: ENFORCEMENT
Date: 09/01/2011
Action: Site Visit / Inspection / Sampling

Global Id: T0608300644
Action Type: ENFORCEMENT
Date: 06/23/2010
Action: File review

Global Id: T0608300644
Action Type: ENFORCEMENT
Date: 07/29/2011
Action: Technical Correspondence / Assistance / Other

Global Id: T0608300644
Action Type: ENFORCEMENT
Date: 01/11/2012
Action: Technical Correspondence / Assistance / Other

Global Id: T0608300644
Action Type: ENFORCEMENT
Date: 01/28/2009
Action: Technical Correspondence / Assistance / Other

Global Id: T0608300644
Action Type: ENFORCEMENT
Date: 07/19/2010
Action: Notice of Responsibility

Global Id: T0608300644
Action Type: ENFORCEMENT
Date: 05/27/2011
Action: Technical Correspondence / Assistance / Other

Docusign Envelope ID: 3773F87A-0B89-4932-BA2C-CA8383B3EEAD

MOBIL OIL STATION 18-J7Y (Continued) **S100179563**

Global Id: T0608300644
Action Type: ENFORCEMENT
Date: 02/24/2011
Action: Closure/No Further Action Letter

Global Id: T0608300644
Action Type: ENFORCEMENT
Date: 02/04/2011
Action: LOP Case Closure Summary to RB

Global Id: T0608300644
Action Type: ENFORCEMENT
Date: 01/21/2011
Action: Technical Correspondence / Assistance / Other

Global Id: T0608300644
Action Type: ENFORCEMENT
Date: 04/23/2010
Action: Clean Up Fund - Case Closure Review Summary Report (RSR)

Global Id: T0608300644
Action Type: Other
Date: 12/31/1984
Action: Leak Stopped

Global Id: T0608300644
Action Type: ENFORCEMENT
Date: 06/27/2008
Action: Site Visit / Inspection / Sampling

Global Id: T0608300644
Action Type: ENFORCEMENT
Date: 07/13/2010
Action: Technical Correspondence / Assistance / Other

Global Id: T0608300644
Action Type: ENFORCEMENT
Date: 08/11/2011
Action: Site Visit / Inspection / Sampling

Global Id: T0608300644
Action Type: ENFORCEMENT
Date: 01/21/2011
Action: Technical Correspondence / Assistance / Other

Global Id: T0608300644
Action Type: ENFORCEMENT
Date: 07/19/2010
Action: Notice of Responsibility

Global Id: T0608300644
Action Type: ENFORCEMENT
Date: 02/23/2011
Action: Technical Correspondence / Assistance / Other

Global Id: T0608300644
Action Type: ENFORCEMENT

Docusign Envelope ID: 3773F87A-0B89-4932-BA2C-CA8383B3EEAD

MOBIL OIL STATION 18-J7Y (Continued) **S100179563**

Date:	01/21/2011
Action:	Technical Correspondence / Assistance / Other
Global Id:	T0608300644
Action Type:	ENFORCEMENT
Date:	01/21/2011
Action:	Technical Correspondence / Assistance / Other
Global Id:	T0608300644
Action Type:	ENFORCEMENT
Date:	07/21/2011
Action:	Site Visit / Inspection / Sampling
Global Id:	T0608300644
Action Type:	ENFORCEMENT
Date:	12/30/2009
Action:	File Review - Closure
Global Id:	T0608300644
Action Type:	ENFORCEMENT
Date:	09/10/2009
Action:	Technical Correspondence / Assistance / Other
Global Id:	T0608300644
Action Type:	ENFORCEMENT
Date:	09/17/1990
Action:	Unauthorized Release Form
Global Id:	T0608300644
Action Type:	ENFORCEMENT
Date:	07/06/2011
Action:	Technical Correspondence / Assistance / Other
Global Id:	T0608300644
Action Type:	Other
Date:	09/11/1990
Action:	Leak Discovery
Global Id:	T0608300644
Action Type:	Other
Date:	09/11/1990
Action:	Leak Reported
Global Id:	T0608300644
Action Type:	RESPONSE
Date:	11/20/1991
Action:	CAP/RAP - Final Remediation / Design Plan
Global Id:	T0608300644
Action Type:	RESPONSE
Date:	03/18/2004
Action:	Monitoring Report - Quarterly
Global Id:	T0608300644
Action Type:	RESPONSE
Date:	12/22/1997
Action:	Monitoring Report - Quarterly

Docusign Envelope ID: 3773F87A-0B89-4932-BA2C-CA8383B3EEAD

MOBIL OIL STATION 18-J7Y (Continued) **S100179563**

Global Id:	T0608300644
Action Type:	RESPONSE
Date:	08/13/1990
Action:	Soil and Water Investigation Workplan
Global Id:	T0608300644
Action Type:	RESPONSE
Date:	05/22/1996
Action:	Monitoring Report - Quarterly
Global Id:	T0608300644
Action Type:	RESPONSE
Date:	04/08/1992
Action:	Soil and Water Investigation Report
Global Id:	T0608300644
Action Type:	RESPONSE
Date:	08/03/1992
Action:	Corrective Action Plan / Remedial Action Plan
Global Id:	T0608300644
Action Type:	RESPONSE
Date:	09/05/1995
Action:	Monitoring Report - Quarterly
Global Id:	T0608300644
Action Type:	RESPONSE
Date:	01/06/1995
Action:	Unknown
Global Id:	T0608300644
Action Type:	RESPONSE
Date:	01/14/2000
Action:	Monitoring Report - Quarterly
Global Id:	T0608300644
Action Type:	RESPONSE
Date:	03/07/2000
Action:	Monitoring Report - Quarterly
Global Id:	T0608300644
Action Type:	RESPONSE
Date:	01/12/1994
Action:	Monitoring Report - Quarterly
Global Id:	T0608300644
Action Type:	RESPONSE
Date:	05/14/1991
Action:	Soil and Water Investigation Workplan
Global Id:	T0608300644
Action Type:	RESPONSE
Date:	01/04/1993
Action:	Monitoring Report - Quarterly
Global Id:	T0608300644
Action Type:	RESPONSE

Docusign Envelope ID: 3773F87A-0B89-4932-BA2C-CA8383B3EEAD

MOBIL OIL STATION 18-J7Y (Continued) **S100179563**

Date: 09/08/2004
Action: Monitoring Report - Quarterly

Global Id: T0608300644
Action Type: RESPONSE
Date: 07/07/1994
Action: Monitoring Report - Quarterly

Global Id: T0608300644
Action Type: RESPONSE
Date: 10/06/2000
Action: Monitoring Report - Quarterly

Global Id: T0608300644
Action Type: RESPONSE
Date: 06/07/2000
Action: Soil and Water Investigation Workplan - Addendum

Global Id: T0608300644
Action Type: RESPONSE
Date: 11/27/1995
Action: Monitoring Report - Quarterly

Global Id: T0608300644
Action Type: RESPONSE
Date: 02/28/2003
Action: Monitoring Report - Quarterly

Global Id: T0608300644
Action Type: RESPONSE
Date: 07/19/2000
Action: Monitoring Report - Quarterly

Global Id: T0608300644
Action Type: RESPONSE
Date: 01/06/1995
Action: Unknown

Global Id: T0608300644
Action Type: RESPONSE
Date: 01/06/1995
Action: Monitoring Report - Quarterly

Global Id: T0608300644
Action Type: RESPONSE
Date: 07/01/1993
Action: Monitoring Report - Quarterly

Global Id: T0608300644
Action Type: RESPONSE
Date: 01/15/2001
Action: Monitoring Report - Quarterly

Global Id: T0608300644
Action Type: RESPONSE
Date: 07/31/2000
Action: Site Assessment Report

Docusign Envelope ID: 3773F87A-0B89-4932-BA2C-CA8383B3EEAD

MOBIL OIL STATION 18-J7Y (Continued) **S100179563**

Global Id:	T0608300644
Action Type:	RESPONSE
Date:	06/13/1995
Action:	Monitoring Report - Quarterly
Global Id:	T0608300644
Action Type:	RESPONSE
Date:	04/10/2000
Action:	Soil and Water Investigation Workplan
Global Id:	T0608300644
Action Type:	RESPONSE
Date:	04/15/2002
Action:	Monitoring Report - Quarterly
Global Id:	T0608300644
Action Type:	RESPONSE
Date:	10/02/1996
Action:	Monitoring Report - Quarterly
Global Id:	T0608300644
Action Type:	RESPONSE
Date:	08/06/1996
Action:	Monitoring Report - Quarterly
Global Id:	T0608300644
Action Type:	RESPONSE
Date:	03/01/1999
Action:	Monitoring Report - Quarterly
Global Id:	T0608300644
Action Type:	RESPONSE
Date:	10/15/2002
Action:	Monitoring Report - Quarterly
Global Id:	T0608300644
Action Type:	RESPONSE
Date:	09/15/1999
Action:	Monitoring Report - Quarterly
Global Id:	T0608300644
Action Type:	RESPONSE
Date:	11/03/1999
Action:	Request for Closure
Global Id:	T0608300644
Action Type:	RESPONSE
Date:	11/30/2001
Action:	Corrective Action Plan / Remedial Action Plan
Global Id:	T0608300644
Action Type:	RESPONSE
Date:	09/03/1998
Action:	Monitoring Report - Quarterly
Global Id:	T0608300644
Action Type:	RESPONSE

Docusign Envelope ID: 3773F87A-0B89-4932-BA2C-CA8383B3EEAD

MOBIL OIL STATION 18-J7Y (Continued) **S100179563**

Date: 10/06/1994
Action: Monitoring Report - Quarterly

Global Id: T0608300644
Action Type: RESPONSE
Date: 04/01/1994
Action: Monitoring Report - Quarterly

Global Id: T0608300644
Action Type: RESPONSE
Date: 05/17/1997
Action: Monitoring Report - Quarterly

Global Id: T0608300644
Action Type: RESPONSE
Date: 03/03/1997
Action: Monitoring Report - Quarterly

Global Id: T0608300644
Action Type: RESPONSE
Date: 08/15/1997
Action: Monitoring Report - Quarterly

Global Id: T0608300644
Action Type: RESPONSE
Date: 09/23/1993
Action: Monitoring Report - Quarterly

Global Id: T0608300644
Action Type: RESPONSE
Date: 04/05/1993
Action: Monitoring Report - Quarterly

Global Id: T0608300644
Action Type: RESPONSE
Date: 01/15/2002
Action: Monitoring Report - Quarterly

Global Id: T0608300644
Action Type: RESPONSE
Date: 01/15/1999
Action: Monitoring Report - Quarterly

Global Id: T0608300644
Action Type: RESPONSE
Date: 02/01/1994
Action: Correspondence

Global Id: T0608300644
Action Type: RESPONSE
Date: 06/22/1999
Action: Monitoring Report - Quarterly

Global Id: T0608300644
Action Type: RESPONSE
Date: 01/30/1991
Action: Monitoring Report - Quarterly

Docusign Envelope ID: 3773F87A-0B89-4932-BA2C-CA8383B3EEAD

MOBIL OIL STATION 18-J7Y (Continued) **S100179563**

Global Id: T0608300644
Action Type: RESPONSE
Date: 07/04/2001
Action: Monitoring Report - Quarterly

Global Id: T0608300644
Action Type: RESPONSE
Date: 10/25/1990
Action: Site Assessment Report

Global Id: T0608300644
Action Type: RESPONSE
Date: 08/29/2003
Action: Monitoring Report - Quarterly

Global Id: T0608300644
Action Type: RESPONSE
Date: 05/17/1998
Action: Monitoring Report - Quarterly

Global Id: T0608300644
Action Type: RESPONSE
Date: 02/08/1998
Action: Monitoring Report - Quarterly

Global Id: T0608300644
Action Type: RESPONSE
Date: 02/04/2011
Action: Correspondence

Global Id: T0608300644
Action Type: RESPONSE
Date: 10/15/2001
Action: Well Installation Report

Global Id: T0608300644
Action Type: RESPONSE
Date: 08/21/2001
Action: Correspondence

Global Id: T0608300644
Action Type: RESPONSE
Date: 12/18/1996
Action: Monitoring Report - Quarterly

Global Id: T0608300644
Action Type: RESPONSE
Date: 10/10/2001
Action: Monitoring Report - Quarterly

Global Id: T0608300644
Action Type: RESPONSE
Date: 03/21/2001
Action: Monitoring Report - Quarterly

Global Id: T0608300644
Action Type: RESPONSE

Docusign Envelope ID: 3773F87A-0B89-4932-BA2C-CA8383B3EEAD

MOBIL OIL STATION 18-J7Y (Continued) **S100179563**

Date: 10/12/1992
Action: Monitoring Report - Quarterly

Global Id: T0608300644
Action Type: RESPONSE
Date: 07/10/1992
Action: Monitoring Report - Quarterly

Global Id: T0608300644
Action Type: RESPONSE
Date: 01/31/1992
Action: Monitoring Report - Quarterly

Global Id: T0608300644
Action Type: RESPONSE
Date: 10/28/1991
Action: Pilot Study/ Treatability Report

Global Id: T0608300644
Action Type: RESPONSE
Date: 09/20/1991
Action: Site Assessment Report

Global Id: T0608300644
Action Type: RESPONSE
Date: 07/16/1991
Action: Pilot Study / Treatability Workplan

Global Id: T0608300644
Action Type: RESPONSE
Date: 07/26/1991
Action: Site Assessment Report

Global Id: T0608300644
Action Type: REMEDIATION
Date: 01/01/2002
Action: Ex Situ Physical/Chemical Treatment (other than P&T, SVE, or Excavation)

LUST:
Global Id: T0608300644
Status: Open - Case Begin Date
Status Date: 09/11/1990

Global Id: T0608300644
Status: Open - Site Assessment
Status Date: 09/11/1990

Global Id: T0608300644
Status: Open - Site Assessment
Status Date: 12/12/1990

Global Id: T0608300644
Status: Open - Site Assessment
Status Date: 10/23/1991

Global Id: T0608300644
Status: Open - Remediation

Docusign Envelope ID: 3773F87A-0B89-4932-BA2C-CA8383B3EEAD

MOBIL OIL STATION 18-J7Y (Continued) **S100179563**

Status Date: 03/22/1993

Global Id: T0608300644
Status: Open - Verification Monitoring
Status Date: 07/31/2000

Global Id: T0608300644
Status: Completed - Case Closed
Status Date: 01/27/2012

CORTESE:
Name: MOBIL OIL STATION 18-J7Y
Address: 311 CASTILLO ST
City,State,Zip: SANTA BARBARA, CA 93101
Region: CORTESE
Envirostor Id: Not reported
Global ID: T0608300644
Site/Facility Type: LUST CLEANUP SITE
Cleanup Status: COMPLETED - CASE CLOSED
Status Date: Not reported
Site Code: Not reported
Latitude: Not reported
Longitude: Not reported
Owner: Not reported
Enf Type: Not reported
Swat R: Not reported
Flag: active
Order No: Not reported
Waste Discharge System No: Not reported
Effective Date: Not reported
Region 2: Not reported
WID Id: Not reported
Solid Waste Id No: Not reported
Waste Management Uit Name: Not reported
File Name: Active Open

NOTIFY 65:
Name: MOBIL OIL CORP. 11-J7Y
Address: 311 CASTILLO
City,State,Zip: SANTA BARBARA, CA 91103
Date Reported: Not reported
Staff Initials: Not reported
Board File Number: Not reported
Facility Type: Not reported
Discharge Date: Not reported
Issue Date: Not reported
Incident Description: Not reported
Global ID: Not reported
Status: Not reported

Docusign Envelope ID: 3773F87A-0B89-4932-BA2C-CA8383B3EEAD

F37 **MOBIL OIL STATION 18-J7Y** **UST FINDER RELEASE** **1029044077**
SSE **311 CASTILLO ST** **N/A**
1/8-1/4 **SANTA BARBARA, CA 93101**
0.146 mi.
769 ft. **Site 6 of 24 in cluster F**

Relative: **Higher**
Actual: **38 ft.**

UST FINDER RELEASE:

Object ID:	55427
Facility ID:	Not reported
Lust ID:	CAT0608300644
Name:	MOBIL OIL STATION 18-J7Y
Address:	311 CASTILLO ST
City,State,Zip:	SANTA BARBARA, CA 93101
Address Match Type:	PointAddress
Reported Date:	Not reported
Status:	No Further Action
Substance:	Not reported
Population within 1500ft:	2735
Domestic Wells within 1500ft:	0
Land Use:	Developed, Medium Intensity
Within SPA:	No
SPA PWS Facility ID:	Not reported
SPA Water Type:	Not reported
SPA Facility Type:	Not reported
SPA HUC12:	Not reported
Within WHPA:	Yes
WHPA PWS Facility ID:	CA4210010_24400
WHPA Water Type:	GW - Ground water
WHPA Facility Type:	WL - Well
WHPA HUC12:	180600130203
Within 100yr Floodplain:	No
Tribe:	Not reported
EPA Region:	9
NFA Letter 1:	Not reported
NFA Letter 2:	Not reported
NFA Letter 3:	Not reported
NFA Letter 4:	Not reported
Closed With Residual Contaminate:	Not reported
Coordinate Source:	Geocode
X Coord:	-119.69774
Y Coord:	34.4108200000001
Latitude:	34.41082
Longitude:	-119.697739999999

F38 **MOBIL OIL STATION 99-CTL** **LUST** **S104234003**
SSE **311 CASTILLO ST** **N/A**
1/8-1/4 **SANTA BARBARA, CA 93101**
0.146 mi.
769 ft. **Site 7 of 24 in cluster F**

Relative: **Higher**
Actual: **38 ft.**

LUST REG 3:

Region:	3
Regional Board:	Central Coast Region
Facility County:	Santa Barbara
Global ID:	T0608300644
Status:	Remedial action (cleanup) Underway
Case Number:	3212
Local Case Num:	90009
Case Type:	A
Substance:	Gasoline

Docusign Envelope ID: 3773F87A-0B89-4932-BA2C-CA8383B3EEAD

MOBIL OIL STATION 99-CTL (Continued) **S104234003**

Quantity:	Not reported
Abatement Method:	Other
Leak Source:	UNK
Leak Cause:	UNK
How Stopped:	Other Means
How Discovered:	OM
Release Date:	09/11/1990
Discovered Date:	9/11/90
Enter Date:	/ /
Stop Date:	Not reported
Review Date:	/ /
Enforce Date:	1/1/65
Close Date:	Not reported
Enforcement Type:	WAR
Responsible Party:	RAJAA ABDULLATIF
RP Address:	311 CASTILLO ST
Contact:	Not reported
Cross Street:	Not reported
Local Agency:	42000L
Lead Agency:	Local Agency
Staff Initials:	SMS
Confirm Leak:	9/11/90
Workplan:	12/12/90
Prelim Assess:	10/23/91
Pollution Char:	12/12/1990
Remedial Plan:	3/22/93
Remedial Action:	3/22/93
Monitoring:	/ /
Pilot Program:	LOP
Interim Action:	Not reported
Funding:	f
MTBE Class:	C
Max MTBE Grnd Wtr:	48.9
Max MTBE Soil:	Not reported
Max MTBE Data:	02/28/2002
MTBE Tested:	YES
Lat/Long:	34.41066294 / -119.6977448
Soil Qualifier:	Not reported
Grnd Wtr Qualifier:	=
Mtbe Concentratn:	15
Mtbe Fuel:	1
Org Name:	Not reported
Basin Plan:	Not reported
Beneficial:	Not reported
Priority:	1B3
UST Cleanup Fund ID:	Not reported
Suspended:	Not reported
Operator:	Not reported
Water System:	Not reported
Well Name:	Not reported
Distance From Well:	0
Assigned Name:	Not reported
Summary:	Not reported

Docusign Envelope ID: 3773F87A-0B89-4932-BA2C-CA8383B3EEAD

F39 **FORMER PHILLIPS STATION** **UST FINDER RELEASE** **1028965294**
SE **331 MONTECITO ST W** **N/A**
1/8-1/4 **SANTA BARBARA, CA 93101**
0.151 mi.
797 ft. **Site 8 of 24 in cluster F**

Relative: **Lower**
Actual: **34 ft.**

UST FINDER RELEASE:

Object ID:	55435
Facility ID:	Not reported
Lust ID:	CAT0608300224
Name:	FORMER PHILLIPS STATION
Address:	331 MONTECITO ST W
City,State,Zip:	SANTA BARBARA, CA 93101
Address Match Type:	PointAddress
Reported Date:	Not reported
Status:	No Further Action
Substance:	Not reported
Population within 1500ft:	2609
Domestic Wells within 1500ft:	0
Land Use:	Developed, Medium Intensity
Within SPA:	No
SPA PWS Facility ID:	Not reported
SPA Water Type:	Not reported
SPA Facility Type:	Not reported
SPA HUC12:	Not reported
Within WHPA:	Yes
WHPA PWS Facility ID:	CA4210010_24400
WHPA Water Type:	GW - Ground water
WHPA Facility Type:	WL - Well
WHPA HUC12:	180600130203
Within 100yr Floodplain:	No
Tribe:	Not reported
EPA Region:	9
NFA Letter 1:	Not reported
NFA Letter 2:	Not reported
NFA Letter 3:	Not reported
NFA Letter 4:	Not reported
Closed With Residual Contaminate:	Not reported
Coordinate Source:	Geocode
X Coord:	-119.69718
Y Coord:	34.41092
Latitude:	34.4109199999999
Longitude:	-119.69718

G40 **FORMER PHILLIPS STATION** **HIST CORTESE** **S101308881**
SE **331 MONTECITO ST** **N/A**
1/8-1/4 **SANTA BARBARA, CA**
0.152 mi.
801 ft. **Site 3 of 7 in cluster G**

Relative: **Lower**
Actual: **31 ft.**

HIST CORTESE:

edr_fname:	Former Phillips Station
edr_fadd1:	331 Montecito St
City,State,Zip:	SANTA BARBARA, CA
Region:	CORTESE
Facility County Code:	42
Reg By:	LTNKA
Reg Id:	2303

Docusign Envelope ID: 3773F87A-0B89-4932-BA2C-CA8383B3EEAD

H41 **LOWER MISSION CREEK REACH 3 PROJECT** **CPS-SLIC** **S127518708**
ENE **324 DE LA VINA STREET** **N/A**
1/8-1/4 **SANTA BARBARA, CA 93101**
0.154 mi.
813 ft. **Site 1 of 3 in cluster H**

Relative:
Lower

Actual:
28 ft.

CPS-SLIC:

Name:	LOWER MISSION CREEK REACH 3 PROJECT
Address:	324 DE LA VINA STREET
City,State,Zip:	SANTA BARBARA, CA 93101
Region:	STATE
Facility Status:	**Open - Site Assessment**
Status Date:	05/19/2021
Global Id:	T10000017100
Lead Agency:	SANTA BARBARA COUNTY
Lead Agency Case Number:	769
Latitude:	34.4137266809896
Longitude:	-119.695700234289
Case Type:	Cleanup Program Site
Case Worker:	TMR
Local Agency:	SANTA BARBARA COUNTY
RB Case Number:	Not reported
File Location:	Not reported
Potential Media Affected:	Not reported
Potential Contaminants of Concern:	Not reported
EPA Region:	9
Coordinate Source:	Google Map Move
Cuf Case:	NO
Quantity Released Gallons:	Not reported
Begin Date:	11/19/2019
Leak Reported Date:	Not reported
How Discovered:	Not reported
How Discovered Description:	Not reported
Discharge Source:	Not reported
Discharge Cause:	Not reported
Stop Method:	Not reported
Stop Description:	Not reported
No Further Action Date:	Not reported
CA Water Watershed Name:	South Coast - South Coast - Santa Barbara (315.32)
Dwr Groundwater Subbasin Name:	Santa Barbara (3-017)
Disadvantaged Community:	Disadvantaged Community
CA Enviroscreen 3 Score:	46-50%
CA Enviroscreen 4 Score:	60-65%
Military DOD Site:	No
Facility Project Subtype:	Not reported
RWQCB Region:	CENTRAL COAST RWQCB (REGION 3)
Site History:	Lead exceeding STLC levels exists throughout the site, any subsurface work would require proper profiling and disposal. See report on GeoTracker regarding soil and soil vapor impacts.

Click here to access the California GeoTracker records for this facility:

Map ID
Direction
Distance
Elevation | Site | MAP FINDINGS | Database(s) | EDR ID Number / EPA ID Number

H42 **CALTRANS PROPERTY** **CPS-SLIC** **S105811305**
ENE **324 DE LA VINA** **N/A**
1/8-1/4 **SANTA BARBARA, CA 93127**
0.154 mi.
813 ft. **Site 2 of 3 in cluster H**

Relative: **Lower**
Actual: **28 ft.**

SLIC REG 3:

Name:	CALTRANS PROPERTY
Address:	324 DE LA VINA
City:	SANTA BARBARA
Region:	3
Leak Site Cross Street:	Not reported
Regional Board Case#:	S307
Entered Into Database:	Not reported
Discovered:	Not reported
RB Case In:	CALTRANS DEPARTMENT OF TRANSPORTATION
Responsible Party:	JAMES TKACH
RP Contact:	Not reported
RP Phone:	Not reported
RP Number:	Not reported
RP Address:	50 HIGUERA ST
RP City,St,Zip:	SAN LUIS OBISPO, CA 93401
Date First Reported:	6-May-91
Lead Agency:	Regional Board
Program Type:	SLIC
Facility Status:	Post Remediation Action Monitoring
Case Type:	Drinking Water Aquifer affected
Case Type Undetermined:	No
Case Type Soil Impacted:	No
Case Type Surface Water:	No
Case Type Drinkin Water Well:	No
Case Type Drinking Water Aqfr:	Yes
Case Type Other Grnd Wtr:	No
PCA:	Not reported

H43 **SANTA BARBARA COUNTY FLOOD CONTROL AND WATER CONSE** **RCRA NonGen / NLR** **1025872240**
ENE **324 DE LA VINA** **E MANIFEST** **CAL000445361**
1/8-1/4 **SANTA BARBARA, CA 93101**
0.154 mi.
813 ft. **Site 3 of 3 in cluster H**

Relative: **Lower**
Actual: **28 ft.**

RCRA Listings:

Date Form Received by Agency:	20190418
Handler Name:	Santa Barbara County Flood Control And Water Conservation District
Handler Address:	324 De La Vina
Handler City,State,Zip:	SANTA BARBARA, CA 93101
EPA ID:	CAL000445361
Contact Name:	JEFFREY S ZANE PG
Contact Address:	1861 KNOLL DR
Contact City,State,Zip:	VENTURA, CA 93003
Contact Telephone:	805-688-2220
Contact Fax:	Not reported
Contact Email:	JZANE@PADREINC.COM
Contact Title:	Not reported
EPA Region:	09
Land Type:	Not reported
Federal Waste Generator Description:	Not a generator, verified
Non-Notifier:	Not reported
Biennial Report Cycle:	Not reported
Accessibility:	Not reported

Docusign Envelope ID: 3773F87A-0B89-4932-BA2C-CA8383B3EEAD

SANTA BARBARA COUNTY FLOOD CONTROL AND WATER CONSERVATION DI (Continued) **1025872240**

Active Site Indicator:	Handler Activities
State District Owner:	Not reported
State District:	Not reported
Mailing Address:	130 E VICTORIA STE 200
Mailing City,State,Zip:	SANTA BARBARA, CA 93101
Owner Name:	Santa Barbara County Flood Control
Owner Type:	Other
Operator Name:	Jeffrey S Zane Pg
Operator Type:	Other
Short-Term Generator Activity:	No
Importer Activity:	No
Mixed Waste Generator:	No
Transporter Activity:	No
Transfer Facility Activity:	No
Recycler Activity with Storage:	Yes
Small Quantity On-Site Burner Exemption:	No
Smelting Melting and Refining Furnace Exemption:	No
Underground Injection Control:	No
Off-Site Waste Receipt:	No
Universal Waste Indicator:	Yes
Universal Waste Destination Facility:	Yes
Federal Universal Waste:	No
Active Site State-Reg Handler:	---
Federal Facility Indicator:	Not reported
Hazardous Secondary Material Indicator:	N
Sub-Part K Indicator:	Not reported
2018 GPRA Permit Baseline:	Not on the Baseline
2018 GPRA Renewals Baseline:	Not on the Baseline
202 GPRA Corrective Action Baseline:	No
Subject to Corrective Action Universe:	No
Non-TSDFs Where RCRA CA has Been Imposed Universe:	No
Corrective Action Priority Ranking:	No NCAPS ranking
Environmental Control Indicator:	No
Institutional Control Indicator:	No
Human Exposure Controls Indicator:	N/A
Groundwater Controls Indicator:	N/A
Significant Non-Complier Universe:	No
Unaddressed Significant Non-Complier Universe:	No
Addressed Significant Non-Complier Universe:	No
Significant Non-Complier With a Compliance Schedule Universe:	No
Financial Assurance Required:	Not reported
Handler Date of Last Change:	20190628
Recognized Trader-Importer:	No
Recognized Trader-Exporter:	No
Importer of Spent Lead Acid Batteries:	No
Exporter of Spent Lead Acid Batteries:	No
Recycler Activity Without Storage:	No
Manifest Broker:	No
Sub-Part P Indicator:	No

Handler - Owner Operator:

Owner/Operator Indicator:	Operator
Owner/Operator Name: JEFFREY S ZANE PG	
Legal Status:	Other
Date Became Current:	Not reported
Date Ended Current:	Not reported

Docusign Envelope ID: 3773F87A-0B89-4932-BA2C-CA8383B3EEAD

SANTA BARBARA COUNTY FLOOD CONTROL AND WATER CONSERVATION DI (Continued) **1025872240**

Owner/Operator Address:	1861 KNOLL DR
Owner/Operator City,State,Zip:	VENTURA, CA 93003
Owner/Operator Telephone:	805-688-2220
Owner/Operator Telephone Ext:	Not reported
Owner/Operator Fax:	Not reported
Owner/Operator Email:	Not reported
Owner/Operator Indicator:	Owner
Owner/Operator Name:	SANTA BARBARA COUNTY FLOOD CONTROL
Legal Status:	Other
Date Became Current:	Not reported
Date Ended Current:	Not reported
Owner/Operator Address:	130 E VICTORIA STE 200
Owner/Operator City,State,Zip:	SANTA BARBARA, CA 93101
Owner/Operator Telephone:	805-568-3440
Owner/Operator Telephone Ext:	Not reported
Owner/Operator Fax:	Not reported
Owner/Operator Email:	Not reported

Historic Generators:

Receive Date:	20190418
Handler Name:	SANTA BARBARA COUNTY FLOOD CONTROL AND WATER CONSERVATION DISTRICT
Federal Waste Generator Description:	Not a generator, verified
State District Owner:	Not reported
Large Quantity Handler of Universal Waste:	No
Recognized Trader Importer:	No
Recognized Trader Exporter:	No
Spent Lead Acid Battery Importer:	No
Spent Lead Acid Battery Exporter:	No
Current Record:	Yes
Non Storage Recycler Activity:	Not reported
Electronic Manifest Broker:	Not reported

List of NAICS Codes and Descriptions:

NAICS Code:	921190
NAICS Description:	OTHER GENERAL GOVERNMENT SUPPORT

Facility Has Received Notices of Violations:

Violations:	No Violations Found

Evaluation Action Summary:

Evaluations:	No Evaluations Found

E MANIFEST:

Manifest Tracking Number:	022618253JJK
Last Updated Date:	20210708
Shipped Date:	20210614
Received Date:	20210614
Manifest Status:	Signed
Submission Type:	DataImage5Copy
Origin Type:	Service
Generator EPA ID:	CAL000445361
Generator Name:	Santa Barbara Co Flood Control & Water Cons Dist
Generator Mail Street Number:	Not reported

Docusign Envelope ID: 3773F87A-0B89-4932-BA2C-CA8383B3EEAD

SANTA BARBARA COUNTY FLOOD CONTROL AND WATER CONSERVATION DI (Continued) 1025872240

Generator Mail Street 1:	324 DE LA VINA, 34.41376, 119.695687
Generator Mail Street 2:	Not reported
Generator Mail City:	SANTA BARBARA
Generator Mail State:	CA
Generator Mail Zip:	93101
Generator Location Street Number:	Not reported
Generator Location Street 1:	130 E VICTORIA STE 200
Generator Location Street 2:	Not reported
Generator Location City:	Santa Barbara
Generator Location Zip:	93101
Generator Location State:	CA
Generator Contact Company Name:	SANTA BARBARA CO FLOOD CONTROL & WATER CONS DIST
Designated Facility EPA ID:	CAD980675276
Designated Facility Name:	Clean Harbors Buttonwillow Llc
Designated Facility Mail Street Number:	Not reported
Designated Facility Mail Street 1:	Not reported
Designated Facility Mail Street 2:	PO Box 787
Designated Facility Mail City:	Buttonwillow
Designated Facility Mail Zip:	93206
Designated Facility Mail State:	CA
Designated Facility Location Street Number:	Not reported
Designated Facility Location Street 1:	2500 West Lokern Road
Designated Facility Location Street 2:	Not reported
Designated Facility Location City:	Buttonwillow
Designated Facility Location Zip:	93206
Designated Facility Location State:	CA
Designated Facility Contact Company Name:	Not reported
Manifest Residue Indicator:	N
Rejection Indicator:	N

Manifest Tracking Number:	022618254JJK
Last Updated Date:	20210708
Shipped Date:	20210614
Received Date:	20210614
Manifest Status:	Signed
Submission Type:	DataImage5Copy
Origin Type:	Service
Generator EPA ID:	CAL000445361
Generator Name:	Santa Barbara Co Flood Control & Water Cons Dist
Generator Mail Street Number:	Not reported
Generator Mail Street 1:	324 DE LA VINA, 34.41376, 119.695687
Generator Mail Street 2:	Not reported
Generator Mail City:	SANTA BARBARA
Generator Mail State:	CA
Generator Mail Zip:	93101
Generator Location Street Number:	Not reported
Generator Location Street 1:	130 E VICTORIA STE 200
Generator Location Street 2:	Not reported
Generator Location City:	Santa Barbara
Generator Location Zip:	93101
Generator Location State:	CA
Generator Contact Company Name:	SANTA BARBARA CO FLOOD CONTROL & WATER CONS DIST
Designated Facility EPA ID:	CAD980675276
Designated Facility Name:	Clean Harbors Buttonwillow Llc
Designated Facility Mail Street Number:	Not reported
Designated Facility Mail Street 1:	Not reported
Designated Facility Mail Street 2:	PO Box 787

Docusign Envelope ID: 3773F87A-0B89-4932-BA2C-CA8383B3EEAD

SANTA BARBARA COUNTY FLOOD CONTROL AND WATER CONSERVATION DI (Continued) **1025872240**

Designated Facility Mail City:	Buttonwillow
Designated Facility Mail Zip:	93206
Designated Facility Mail State:	CA
Designated Facility Location Street Number:	Not reported
Designated Facility Location Street 1:	2500 West Lokern Road
Designated Facility Location Street 2:	Not reported
Designated Facility Location City:	Buttonwillow
Designated Facility Location Zip:	93206
Designated Facility Location State:	CA
Designated Facility Contact Company Name:	Not reported
Manifest Residue Indicator:	N
Rejection Indicator:	N

Manifest Tracking Number:	022618255JJK
Last Updated Date:	20210708
Shipped Date:	20210614
Received Date:	20210614
Manifest Status:	Signed
Submission Type:	DataImage5Copy
Origin Type:	Service
Generator EPA ID:	CAL000445361
Generator Name:	Santa Barbara Co Flood Control & Water Cons Dist
Generator Mail Street Number:	Not reported
Generator Mail Street 1:	324 DE LA VINA, 34.41376, 119.695687
Generator Mail Street 2:	Not reported
Generator Mail City:	SANTA BARBARA
Generator Mail State:	CA
Generator Mail Zip:	93101
Generator Location Street Number:	Not reported
Generator Location Street 1:	130 E VICTORIA STE 200
Generator Location Street 2:	Not reported
Generator Location City:	Santa Barbara
Generator Location Zip:	93101
Generator Location State:	CA
Generator Contact Company Name:	SANTA BARBARA CO FLOOD CONTROL & WATER CONS DIST
Designated Facility EPA ID:	CAD980675276
Designated Facility Name:	Clean Harbors Buttonwillow Llc
Designated Facility Mail Street Number:	Not reported
Designated Facility Mail Street 1:	Not reported
Designated Facility Mail Street 2:	PO Box 787
Designated Facility Mail City:	Buttonwillow
Designated Facility Mail Zip:	93206
Designated Facility Mail State:	CA
Designated Facility Location Street Number:	Not reported
Designated Facility Location Street 1:	2500 West Lokern Road
Designated Facility Location Street 2:	Not reported
Designated Facility Location City:	Buttonwillow
Designated Facility Location Zip:	93206
Designated Facility Location State:	CA
Designated Facility Contact Company Name:	Not reported
Manifest Residue Indicator:	N
Rejection Indicator:	N

Manifest Tracking Number:	022618256JJK
Last Updated Date:	20210708
Shipped Date:	20210614
Received Date:	20210614

Docusign Envelope ID: 3773F87A-0B89-4932-BA2C-CA8383B3EEAD

SANTA BARBARA COUNTY FLOOD CONTROL AND WATER CONSERVATION DI (Continued) **1025872240**

Manifest Status:	Signed
Submission Type:	DataImage5Copy
Origin Type:	Service
Generator EPA ID:	CAL000445361
Generator Name:	Santa Barbara Co Flood Control & Water Cons Dist
Generator Mail Street Number:	Not reported
Generator Mail Street 1:	324 DE LA VINA, 34.41376, 119.695687
Generator Mail Street 2:	Not reported
Generator Mail City:	SANTA BARBARA
Generator Mail State:	CA
Generator Mail Zip:	93101
Generator Location Street Number:	Not reported
Generator Location Street 1:	130 E VICTORIA STE 200
Generator Location Street 2:	Not reported
Generator Location City:	Santa Barbara
Generator Location Zip:	93101
Generator Location State:	CA
Generator Contact Company Name:	SANTA BARBARA CO FLOOD CONTROL & WATER CONS DIST
Designated Facility EPA ID:	CAD980675276
Designated Facility Name:	Clean Harbors Buttonwillow Llc
Designated Facility Mail Street Number:	Not reported
Designated Facility Mail Street 1:	Not reported
Designated Facility Mail Street 2:	PO Box 787
Designated Facility Mail City:	Buttonwillow
Designated Facility Mail Zip:	93206
Designated Facility Mail State:	CA
Designated Facility Location Street Number:	Not reported
Designated Facility Location Street 1:	2500 West Lokern Road
Designated Facility Location Street 2:	Not reported
Designated Facility Location City:	Buttonwillow
Designated Facility Location Zip:	93206
Designated Facility Location State:	CA
Designated Facility Contact Company Name:	Not reported
Manifest Residue Indicator:	N
Rejection Indicator:	N

Manifest Tracking Number:	022618257JJK
Last Updated Date:	20210708
Shipped Date:	20210614
Received Date:	20210614
Manifest Status:	Signed
Submission Type:	DataImage5Copy
Origin Type:	Service
Generator EPA ID:	CAL000445361
Generator Name:	Santa Barbara Co Flood Control & Water Cons Dist
Generator Mail Street Number:	Not reported
Generator Mail Street 1:	324 DE LA VINA, 34.41376, 119.695687
Generator Mail Street 2:	Not reported
Generator Mail City:	SANTA BARBARA
Generator Mail State:	CA
Generator Mail Zip:	93101
Generator Location Street Number:	Not reported
Generator Location Street 1:	130 E VICTORIA STE 200
Generator Location Street 2:	Not reported
Generator Location City:	Santa Barbara
Generator Location Zip:	93101
Generator Location State:	CA

Docusign Envelope ID: 3773F87A-0B89-4932-BA2C-CA8383B3EEAD

SANTA BARBARA COUNTY FLOOD CONTROL AND WATER CONSERVATION DI (Continued) 1025872240

Generator Contact Company Name:	SANTA BARBARA CO FLOOD CONTROL & WATER CONS DIST
Designated Facility EPA ID:	CAD980675276
Designated Facility Name:	Clean Harbors Buttonwillow Llc
Designated Facility Mail Street Number:	Not reported
Designated Facility Mail Street 1:	Not reported
Designated Facility Mail Street 2:	PO Box 787
Designated Facility Mail City:	Buttonwillow
Designated Facility Mail Zip:	93206
Designated Facility Mail State:	CA
Designated Facility Location Street Number:	Not reported
Designated Facility Location Street 1:	2500 West Lokern Road
Designated Facility Location Street 2:	Not reported
Designated Facility Location City:	Buttonwillow
Designated Facility Location Zip:	93206
Designated Facility Location State:	CA
Designated Facility Contact Company Name:	Not reported
Manifest Residue Indicator:	N
Rejection Indicator:	N

Manifest Tracking Number:	022618258JJK
Last Updated Date:	20210708
Shipped Date:	20210614
Received Date:	20210614
Manifest Status:	Signed
Submission Type:	DataImage5Copy
Origin Type:	Service
Generator EPA ID:	CAL000445361
Generator Name:	Santa Barbara Co Flood Control & Water Cons Dist
Generator Mail Street Number:	Not reported
Generator Mail Street 1:	324 DE LA VINA, 34.41376, 119.695687
Generator Mail Street 2:	Not reported
Generator Mail City:	SANTA BARBARA
Generator Mail State:	CA
Generator Mail Zip:	93101
Generator Location Street Number:	Not reported
Generator Location Street 1:	130 E VICTORIA STE 200
Generator Location Street 2:	Not reported
Generator Location City:	Santa Barbara
Generator Location Zip:	93101
Generator Location State:	CA
Generator Contact Company Name:	SANTA BARBARA CO FLOOD CONTROL & WATER CONS DIST
Designated Facility EPA ID:	CAD980675276
Designated Facility Name:	Clean Harbors Buttonwillow Llc
Designated Facility Mail Street Number:	Not reported
Designated Facility Mail Street 1:	Not reported
Designated Facility Mail Street 2:	PO Box 787
Designated Facility Mail City:	Buttonwillow
Designated Facility Mail Zip:	93206
Designated Facility Mail State:	CA
Designated Facility Location Street Number:	Not reported
Designated Facility Location Street 1:	2500 West Lokern Road
Designated Facility Location Street 2:	Not reported
Designated Facility Location City:	Buttonwillow
Designated Facility Location Zip:	93206
Designated Facility Location State:	CA
Designated Facility Contact Company Name:	Not reported
Manifest Residue Indicator:	N

Docusign Envelope ID: 3773F87A-0B89-4932-BA2C-CA8383B3EEAD

SANTA BARBARA COUNTY FLOOD CONTROL AND WATER CONSERVATION DI (Continued) **1025872240**

Rejection Indicator:	N
Manifest Tracking Number:	022618259JJK
Last Updated Date:	20210708
Shipped Date:	20210614
Received Date:	20210614
Manifest Status:	Signed
Submission Type:	DataImage5Copy
Origin Type:	Service
Generator EPA ID:	CAL000445361
Generator Name:	Santa Barbara Co Flood Control & Water Cons Dist
Generator Mail Street Number:	Not reported
Generator Mail Street 1:	324 DE LA VINA, 34.41376, 119.695687
Generator Mail Street 2:	Not reported
Generator Mail City:	SANTA BARBARA
Generator Mail State:	CA
Generator Mail Zip:	93101
Generator Location Street Number:	Not reported
Generator Location Street 1:	130 E VICTORIA STE 200
Generator Location Street 2:	Not reported
Generator Location City:	Santa Barbara
Generator Location Zip:	93101
Generator Location State:	CA
Generator Contact Company Name:	SANTA BARBARA CO FLOOD CONTROL & WATER CONS DIST
Designated Facility EPA ID:	CAD980675276
Designated Facility Name:	Clean Harbors Buttonwillow Llc
Designated Facility Mail Street Number:	Not reported
Designated Facility Mail Street 1:	Not reported
Designated Facility Mail Street 2:	PO Box 787
Designated Facility Mail City:	Buttonwillow
Designated Facility Mail Zip:	93206
Designated Facility Mail State:	CA
Designated Facility Location Street Number:	Not reported
Designated Facility Location Street 1:	2500 West Lokern Road
Designated Facility Location Street 2:	Not reported
Designated Facility Location City:	Buttonwillow
Designated Facility Location Zip:	93206
Designated Facility Location State:	CA
Designated Facility Contact Company Name:	Not reported
Manifest Residue Indicator:	N
Rejection Indicator:	N
Manifest Tracking Number:	022618260JJK
Last Updated Date:	20210713
Shipped Date:	20210614
Received Date:	20210614
Manifest Status:	Signed
Submission Type:	DataImage5Copy
Origin Type:	Service
Generator EPA ID:	CAL000445361
Generator Name:	Santa Barbara Co Flood Control & Water Cons Dist
Generator Mail Street Number:	Not reported
Generator Mail Street 1:	324 DE LA VINA, 34.41376, 119.695687
Generator Mail Street 2:	Not reported
Generator Mail City:	SANTA BARBARA
Generator Mail State:	CA
Generator Mail Zip:	93101

Docusign Envelope ID: 3773F87A-0B89-4932-BA2C-CA8383B3EEAD

SANTA BARBARA COUNTY FLOOD CONTROL AND WATER CONSERVATION DI (Continued) **1025872240**

Generator Location Street Number:	Not reported
Generator Location Street 1:	130 E VICTORIA STE 200
Generator Location Street 2:	Not reported
Generator Location City:	Santa Barbara
Generator Location Zip:	93101
Generator Location State:	CA
Generator Contact Company Name:	SANTA BARBARA CO FLOOD CONTROL & WATER CONS DIST
Designated Facility EPA ID:	CAD980675276
Designated Facility Name:	Clean Harbors Buttonwillow Llc
Designated Facility Mail Street Number:	Not reported
Designated Facility Mail Street 1:	Not reported
Designated Facility Mail Street 2:	PO Box 787
Designated Facility Mail City:	Buttonwillow
Designated Facility Mail Zip:	93206
Designated Facility Mail State:	CA
Designated Facility Location Street Number:	Not reported
Designated Facility Location Street 1:	2500 West Lokern Road
Designated Facility Location Street 2:	Not reported
Designated Facility Location City:	Buttonwillow
Designated Facility Location Zip:	93206
Designated Facility Location State:	CA
Designated Facility Contact Company Name:	Not reported
Manifest Residue Indicator:	N
Rejection Indicator:	N

Manifest Tracking Number:	022618261JJK
Last Updated Date:	20210708
Shipped Date:	20210614
Received Date:	20210614
Manifest Status:	Signed
Submission Type:	DataImage5Copy
Origin Type:	Service
Generator EPA ID:	CAL000445361
Generator Name:	Santa Barbara Co Flood Control & Water Cons Dist
Generator Mail Street Number:	Not reported
Generator Mail Street 1:	324 DE LA VINA, 34.41376, 119.695687
Generator Mail Street 2:	Not reported
Generator Mail City:	SANTA BARBARA
Generator Mail State:	CA
Generator Mail Zip:	93101
Generator Location Street Number:	Not reported
Generator Location Street 1:	130 E VICTORIA STE 200
Generator Location Street 2:	Not reported
Generator Location City:	Santa Barbara
Generator Location Zip:	93101
Generator Location State:	CA
Generator Contact Company Name:	SANTA BARBARA CO FLOOD CONTROL & WATER CONS DIST
Designated Facility EPA ID:	CAD980675276
Designated Facility Name:	Clean Harbors Buttonwillow Llc
Designated Facility Mail Street Number:	Not reported
Designated Facility Mail Street 1:	Not reported
Designated Facility Mail Street 2:	PO Box 787
Designated Facility Mail City:	Buttonwillow
Designated Facility Mail Zip:	93206
Designated Facility Mail State:	CA
Designated Facility Location Street Number:	Not reported
Designated Facility Location Street 1:	2500 West Lokern Road

Docusign Envelope ID: 3773F87A-0B89-4932-BA2C-CA8383B3EEAD

SANTA BARBARA COUNTY FLOOD CONTROL AND WATER CONSERVATION DI (Continued) 1025872240

Designated Facility Location Street 2:	Not reported
Designated Facility Location City:	Buttonwillow
Designated Facility Location Zip:	93206
Designated Facility Location State:	CA
Designated Facility Contact Company Name:	Not reported
Manifest Residue Indicator:	N
Rejection Indicator:	N
Manifest Tracking Number:	022618262JJK
Last Updated Date:	20210713
Shipped Date:	20210615
Received Date:	20210615
Manifest Status:	Signed
Submission Type:	DataImage5Copy
Origin Type:	Service
Generator EPA ID:	CAL000445361
Generator Name:	Santa Barbara Co Flood Control & Water Cons Dist
Generator Mail Street Number:	Not reported
Generator Mail Street 1:	324 DE LA VINA, 34.41376, 119.695687
Generator Mail Street 2:	Not reported
Generator Mail City:	SANTA BARBARA
Generator Mail State:	CA
Generator Mail Zip:	93101
Generator Location Street Number:	Not reported
Generator Location Street 1:	130 E VICTORIA STE 200
Generator Location Street 2:	Not reported
Generator Location City:	Santa Barbara
Generator Location Zip:	93101
Generator Location State:	CA
Generator Contact Company Name:	SANTA BARBARA CO FLOOD CONTROL & WATER CONS DIST
Designated Facility EPA ID:	CAD980675276
Designated Facility Name:	Clean Harbors Buttonwillow Llc
Designated Facility Mail Street Number:	Not reported
Designated Facility Mail Street 1:	Not reported
Designated Facility Mail Street 2:	PO Box 787
Designated Facility Mail City:	Buttonwillow
Designated Facility Mail Zip:	93206
Designated Facility Mail State:	CA
Designated Facility Location Street Number:	Not reported
Designated Facility Location Street 1:	2500 West Lokern Road
Designated Facility Location Street 2:	Not reported
Designated Facility Location City:	Buttonwillow
Designated Facility Location Zip:	93206
Designated Facility Location State:	CA
Designated Facility Contact Company Name:	Not reported
Manifest Residue Indicator:	N
Rejection Indicator:	N
Manifest Tracking Number:	022618263JJK
Last Updated Date:	20210713
Shipped Date:	20210615
Received Date:	20210615
Manifest Status:	Signed
Submission Type:	DataImage5Copy
Origin Type:	Service
Generator EPA ID:	CAL000445361
Generator Name:	Santa Barbara Co Flood Control & Water Cons Dist

Docusign Envelope ID: 3773F87A-0B89-4932-BA2C-CA8383B3EEAD

SANTA BARBARA COUNTY FLOOD CONTROL AND WATER CONSERVATION DI (Continued) **1025872240**

Generator Mail Street Number:	Not reported
Generator Mail Street 1:	324 DE LA VINA, 34.41376, 119.695687
Generator Mail Street 2:	Not reported
Generator Mail City:	SANTA BARBARA
Generator Mail State:	CA
Generator Mail Zip:	93101
Generator Location Street Number:	Not reported
Generator Location Street 1:	130 E VICTORIA STE 200
Generator Location Street 2:	Not reported
Generator Location City:	Santa Barbara
Generator Location Zip:	93101
Generator Location State:	CA
Generator Contact Company Name:	SANTA BARBARA CO FLOOD CONTROL & WATER CONS DIST
Designated Facility EPA ID:	CAD980675276
Designated Facility Name:	Clean Harbors Buttonwillow Llc
Designated Facility Mail Street Number:	Not reported
Designated Facility Mail Street 1:	Not reported
Designated Facility Mail Street 2:	PO Box 787
Designated Facility Mail City:	Buttonwillow
Designated Facility Mail Zip:	93206
Designated Facility Mail State:	CA
Designated Facility Location Street Number:	Not reported
Designated Facility Location Street 1:	2500 West Lokern Road
Designated Facility Location Street 2:	Not reported
Designated Facility Location City:	Buttonwillow
Designated Facility Location Zip:	93206
Designated Facility Location State:	CA
Designated Facility Contact Company Name:	Not reported
Manifest Residue Indicator:	N
Rejection Indicator:	N

State Waste:

Manifest Tracking Number:	022618264JJK
Waste Line Number:	1
State Waste Code Owner:	CA
State Waste Code:	611
State Waste:	Contaminated soil from site clean-ups

Transporter:

Manifest Tracking Number:	022618264JJK
Transporter Line Number:	1
Transporter EPA ID:	CAR000183491
Transporter Name:	Araiza Trucking

Waste Line:

Manifest Tracking Number:	022618264JJK
Waste Line Number:	1
U.S. DOT Hazardous Indicator:	N
U.S. DOT ID Number:	Not reported
U.S. DOT Description:	Not reported
Non-Hazardous Waste Description:	NONE, NON-RCRA HAZARDOUS WASTE, SOLIDS, N/A, NONE
Number of Containers:	1
Container Type Code:	DT
Container Type Description:	Dump truck
Waste Quantity:	18
Quantity Unit of Measure Code:	Y

Docusign Envelope ID: 3773F87A-0B89-4932-BA2C-CA8383B3EEAD

SANTA BARBARA COUNTY FLOOD CONTROL AND WATER CONSERVATION DI (Continued) **1025872240**

Quantity Unit of Measure Description:	Cubic Yards
Waste Quantity, in Tons:	15.12
Acute Waste Quantity, in Tons:	0
Non-Acute Waste Quantity, in Tons:	15.12
Waste Quantity, in Kilograms:	13714.294
Acute Waste Quantity, in Kilograms:	0
Non-Acute Waste Quantity, in Kilorgrams:	13714.294
Management Method Code:	H132
Management Method Description:	LANDFILL (WITH PRIOR TREATMENT AND/OR STABILIZATION)
Waste Residue Indicator:	N
Quantity Discrepancy Indicator:	N
Waste Type Discrepancy Indicator:	N
Waste Density:	Not reported
Waste Density Unit of Measure Code:	Not reported
Waste Density Unit of Measure Description:	Not reported
Form Code:	Not reported
Form Code Description:	Not reported
Source Code:	Not reported
Source Code Description:	Not reported
Waste Minimization Code:	Not reported
Waste Minimization Code Description:	Not reported
Consent Number:	Not reported
EPA Waste Indicator:	N

Click this hyperlink while viewing on your computer to access
86 additional US EManifest: record(s) in the EDR Site Report.

F44 **FORMER PHILLIPS STATION** **LUST** **S105620338**
SE **331 MONTECITO ST W** **Cortese** **N/A**
1/8-1/4 **SANTA BARBARA, CA 93101**
0.162 mi.
854 ft. **Site 9 of 24 in cluster F**

Relative: LUST:
Lower

Actual:
35 ft.

Name:	FORMER PHILLIPS STATION
Address:	331 MONTECITO ST W
City,State,Zip:	SANTA BARBARA, CA 93101
Lead Agency:	SANTA BARBARA COUNTY LOP
Case Type:	LUST Cleanup Site
Geo Track:	http://geotracker.waterboards.ca.gov/profile_report.asp?global_id=T0608300224
Global Id:	T0608300224
Latitude:	34.410767687
Longitude:	-119.697113974
Status:	Completed - Case Closed
Status Date:	04/18/2013
Case Worker:	CSB
RB Case Number:	2303
Local Agency:	SANTA BARBARA COUNTY LOP
File Location:	All Files are on GeoTracker or in the Local Agency Database
Local Case Number:	90038
Potential Media Affect:	Aquifer used for drinking water supply, Soil
Potential Contaminants of Concern:	Gasoline
EPA Region:	9
Coordinate Source:	* High Quality GPS
Cuf Case:	YES
Quantity Released Gallons:	Not reported
Begin Date:	02/25/1992
Leak Reported Date:	08/14/1992

Docusign Envelope ID: 3773F87A-0B89-4932-BA2C-CA8383B3EEAD

FORMER PHILLIPS STATION (Continued) **S105620338**

How Discovered:	Groundwater Monitoring, Site Assessment/Site Investigation, UST System Modification
How Discovered Description:	Not reported
Discharge Source:	Tank
Discharge Cause:	Unknown
Stop Method:	Close and Remove Tank
Stop Description:	Not reported
No Further Action Date:	04/18/2013
CA Water Watershed Name:	South Coast - South Coast - Santa Barbara (315.32)
Dwr Groundwater Subbasin Name:	Santa Barbara (3-017)
Disadvantaged Community:	Not reported
CA Enviroscreen 3 Score:	41-45%
CA Enviroscreen 4 Score:	50-55%
Military DOD Site:	No
Facility Project Subtype:	Not reported
RWQCB Region:	CENTRAL COAST RWQCB (REGION 3)
Site History:	The case was opened following an unauthorized release from an underground storage tank system at the subject site. Corrective action is underway as directed by FPD. Corrective action may consist of preliminary site investigation, planning and implementation of remedial action, verification monitoring, or a combination thereof. Please refer to the site-specific documentation submitted to the SWRCB's GeoTracker database for additional information. Site commingled with LUFT site 51685, 328 W. Montecito St.. See that LUFT site for additional information. COMPLETE LOP FILE HAS BEEN UPLOADED TO GEOTRACKER WEBSITE - HARD COPIES NO LONGER EXIST IN LOP FILES COMPLETE LOP FILE HAS BEEN UPLOADED TO GEOTRACKER WEBSITE - HARD COPIES NO LONGER EXIST IN LOP FILES

LUST:

Global Id:	T0608300224
Contact Type:	Local Agency Caseworker - Primary Caseworker
Contact Name:	Closed Santa Barbara Co LOP Sites
Organization Name:	SANTA BARBARA COUNTY LOP
Address:	2125 S. Centerpointe Parkway, Suite #333
City:	Santa Maria
Email:	Not reported
Phone Number:	8053468460

Global Id:	T0608300224
Contact Type:	Regional Board Caseworker
Contact Name:	RB3 STAFF
Organization Name:	CENTRAL COAST RWQCB (REGION 3)
Address:	895 AEROVISTA PL, SUITE 101
City:	SAN LUIS OBISPO
Email:	centralcoast@waterboards.ca.gov
Phone Number:	8055493147

LUST:

Global Id:	T0608300224
Action Type:	ENFORCEMENT
Date:	04/17/2013
Action:	Technical Correspondence / Assistance / Other

Global Id:	T0608300224
Action Type:	ENFORCEMENT
Date:	07/27/2011

Docusign Envelope ID: 3773F87A-0B89-4932-BA2C-CA8383B3EEAD

FORMER PHILLIPS STATION (Continued) **S105620338**

Action: Technical Correspondence / Assistance / Other

Global Id: T0608300224
Action Type: ENFORCEMENT
Date: 10/06/2010
Action: Technical Correspondence / Assistance / Other

Global Id: T0608300224
Action Type: ENFORCEMENT
Date: 11/15/2011
Action: Site Visit / Inspection / Sampling

Global Id: T0608300224
Action Type: ENFORCEMENT
Date: 11/17/2011
Action: Site Visit / Inspection / Sampling

Global Id: T0608300224
Action Type: RESPONSE
Date: 09/28/1994
Action: Monitoring Report - Quarterly

Global Id: T0608300224
Action Type: RESPONSE
Date: 09/15/1993
Action: Monitoring Report - Quarterly

Global Id: T0608300224
Action Type: RESPONSE
Date: 06/21/1993
Action: Monitoring Report - Quarterly

Global Id: T0608300224
Action Type: RESPONSE
Date: 02/08/2007
Action: Other Report / Document

Global Id: T0608300224
Action Type: RESPONSE
Date: 12/01/1992
Action: Soil and Water Investigation Workplan

Global Id: T0608300224
Action Type: RESPONSE
Date: 10/08/1993
Action: Other Report / Document

Global Id: T0608300224
Action Type: RESPONSE
Date: 09/15/1993
Action: Monitoring Report - Quarterly

Global Id: T0608300224
Action Type: ENFORCEMENT
Date: 01/15/2009
Action: File review

Docusign Envelope ID: 3773F87A-0B89-4932-BA2C-CA8383B3EEAD

FORMER PHILLIPS STATION (Continued) **S105620338**

Global Id: T0608300224
Action Type: ENFORCEMENT
Date: 10/09/2012
Action: Technical Correspondence / Assistance / Other

Global Id: T0608300224
Action Type: ENFORCEMENT
Date: 04/18/2013
Action: LOP Case Closure Summary to RB

Global Id: T0608300224
Action Type: ENFORCEMENT
Date: 04/23/2010
Action: Clean Up Fund - Case Closure Review Summary Report (RSR)

Global Id: T0608300224
Action Type: Other
Date: 12/31/1975
Action: Leak Stopped

Global Id: T0608300224
Action Type: RESPONSE
Date: 04/08/1993
Action: Soil and Water Investigation Report

Global Id: T0608300224
Action Type: RESPONSE
Date: 03/05/2007
Action: Other Report / Document

Global Id: T0608300224
Action Type: RESPONSE
Date: 07/11/1994
Action: Monitoring Report - Quarterly

Global Id: T0608300224
Action Type: RESPONSE
Date: 03/15/1994
Action: Monitoring Report - Quarterly

Global Id: T0608300224
Action Type: RESPONSE
Date: 12/27/1993
Action: Monitoring Report - Quarterly

Global Id: T0608300224
Action Type: RESPONSE
Date: 02/17/1993
Action: Other Report / Document

Global Id: T0608300224
Action Type: RESPONSE
Date: 07/27/2011
Action: Other Report / Document

Global Id: T0608300224
Action Type: RESPONSE

Docusign Envelope ID: 3773F87A-0B89-4932-BA2C-CA8383B3EEAD

FORMER PHILLIPS STATION (Continued) **S105620338**

Date: 10/15/1996
Action: Monitoring Report - Quarterly

Global Id: T0608300224
Action Type: RESPONSE
Date: 04/05/2013
Action: Well Destruction Report

Global Id: T0608300224
Action Type: RESPONSE
Date: 04/15/2013
Action: Well Destruction Report

Global Id: T0608300224
Action Type: RESPONSE
Date: 08/06/1996
Action: Other Report / Document

Global Id: T0608300224
Action Type: ENFORCEMENT
Date: 11/18/2010
Action: Site Visit / Inspection / Sampling

Global Id: T0608300224
Action Type: ENFORCEMENT
Date: 06/04/2010
Action: File Review - Closure

Global Id: T0608300224
Action Type: ENFORCEMENT
Date: 09/09/2011
Action: Meeting

Global Id: T0608300224
Action Type: ENFORCEMENT
Date: 04/17/2013
Action: Technical Correspondence / Assistance / Other

Global Id: T0608300224
Action Type: ENFORCEMENT
Date: 04/18/2013
Action: Closure/No Further Action Letter

Global Id: T0608300224
Action Type: REMEDIATION
Date: 03/01/2007
Action: In Situ Physical/Chemical Treatment (other than SVE)

Global Id: T0608300224
Action Type: ENFORCEMENT
Date: 09/10/2009
Action: Technical Correspondence / Assistance / Other

Global Id: T0608300224
Action Type: ENFORCEMENT
Date: 06/03/2010
Action: Technical Correspondence / Assistance / Other

Docusign Envelope ID: 3773F87A-0B89-4932-BA2C-CA8383B3EEAD

FORMER PHILLIPS STATION (Continued) **S105620338**

Global Id: T0608300224
Action Type: ENFORCEMENT
Date: 05/22/2012
Action: Technical Correspondence / Assistance / Other

Global Id: T0608300224
Action Type: ENFORCEMENT
Date: 04/17/2013
Action: Technical Correspondence / Assistance / Other

Global Id: T0608300224
Action Type: ENFORCEMENT
Date: 04/17/2013
Action: Technical Correspondence / Assistance / Other

Global Id: T0608300224
Action Type: Other
Date: 08/14/1992
Action: Leak Discovery

Global Id: T0608300224
Action Type: Other
Date: 08/14/1992
Action: Leak Reported

LUST:
Global Id: T0608300224
Status: Open - Case Begin Date
Status Date: 02/25/1992

Global Id: T0608300224
Status: Open - Site Assessment
Status Date: 02/25/1992

Global Id: T0608300224
Status: Open - Site Assessment
Status Date: 08/13/1992

Global Id: T0608300224
Status: Open - Remediation
Status Date: 05/03/1993

Global Id: T0608300224
Status: Open - Site Assessment
Status Date: 05/03/1993

Global Id: T0608300224
Status: Open - Verification Monitoring
Status Date: 06/01/2010

Global Id: T0608300224
Status: Open - Eligible for Closure
Status Date: 01/23/2013

Global Id: T0608300224
Status: Completed - Case Closed
Status Date: 04/18/2013

Docusign Envelope ID: 3773F87A-0B89-4932-BA2C-CA8383B3EEAD

FORMER PHILLIPS STATION (Continued) **S105620338**

LUST REG 3:

Region:	3
Regional Board:	Central Coast Region
Facility County:	Santa Barbara
Global ID:	T0608300224
Status:	Remedial action (cleanup) Underway
Case Number:	2303
Local Case Num:	90038
Case Type:	A
Substance:	Gasoline
Quantity:	Not reported
Abatement Method:	Other
Leak Source:	Not reported
Leak Cause:	Not reported
How Stopped:	Not reported
How Discovered:	Not reported
Release Date:	08/14/1992
Discovered Date:	8/14/92
Enter Date:	/ /
Stop Date:	Not reported
Review Date:	/ /
Enforce Date:	1/1/65
Close Date:	Not reported
Enforcement Type:	None Taken
Responsible Party:	BOB DENINNO
RP Address:	10220 SW GREENBURG RD, STE470
Contact:	Not reported
Cross Street:	Not reported
Local Agency:	42000L
Lead Agency:	Local Agency
Staff Initials:	SMS
Confirm Leak:	2/25/92
Workplan:	Not reported
Prelim Assess:	8/13/92
Pollution Char:	05/03/1993
Remedial Plan:	Not reported
Remedial Action:	5/3/93
Monitoring:	/ /
Pilot Program:	LOP
Interim Action:	Not reported
Funding:	F
MTBE Class:	B
Max MTBE Grnd Wtr:	7400
Max MTBE Soil:	Not reported
Max MTBE Data:	08/29/2002
MTBE Tested:	YES
Lat/Long:	34.4112743 / -119.6965476
Soil Qualifier:	Not reported
Grnd Wtr Qualifier:	=
Mtbe Concentratn:	6
Mtbe Fuel:	1
Org Name:	Not reported
Basin Plan:	Not reported
Beneficial:	Not reported
Priority:	1B3
UST Cleanup Fund ID:	Not reported
Suspended:	Not reported

Docusign Envelope ID: 3773F87A-0B89-4932-BA2C-CA8383B3EEAD

FORMER PHILLIPS STATION (Continued) **S105620338**

Operator: Not reported
Water System: Not reported
Well Name: Not reported
Distance From Well: 0
Assigned Name: Not reported
Summary: Not reported

CORTESE:

Name:	FORMER PHILLIPS STATION
Address:	331 MONTECITO ST W
City,State,Zip:	SANTA BARBARA, CA 93101
Region:	CORTESE
Envirostor Id:	Not reported
Global ID:	T0608300224
Site/Facility Type:	LUST CLEANUP SITE
Cleanup Status:	COMPLETED - CASE CLOSED
Status Date:	Not reported
Site Code:	Not reported
Latitude:	Not reported
Longitude:	Not reported
Owner:	Not reported
Enf Type:	Not reported
Swat R:	Not reported
Flag:	active
Order No:	Not reported
Waste Discharge System No:	Not reported
Effective Date:	Not reported
Region 2:	Not reported
WID Id:	Not reported
Solid Waste Id No:	Not reported
Waste Management Uit Name:	Not reported
File Name:	Active Open

I45 **WALL ELECTRIC** **HIST CORTESE** **S100851592**
SSW **512 GUTIERREZ** **N/A**
1/8-1/4 **SANTA BARBARA, CA**
0.163 mi.
861 ft. **Site 1 of 5 in cluster I**

Relative: **Higher**
Actual: **43 ft.**

HIST CORTESE:

edr_fname:	Wall Electric
edr_fadd1:	512 GUTIERREZ
City,State,Zip:	SANTA BARBARA, CA
Region:	CORTESE
Facility County Code:	42
Reg By:	LTNKA
Reg Id:	2354

Docusign Envelope ID: 3773F87A-0B89-4932-BA2C-CA8383B3EEAD

F46 **CHEVRON #9-1799/EDUCATED CAR WASH** **UST FINDER RELEASE** **1028933386**
SSE **401 MONTECITO ST W** **N/A**
1/8-1/4 **SANTA BARBARA, CA 93101**
0.164 mi.
864 ft. **Site 10 of 24 in cluster F**

Relative: **Higher**
Actual: **38 ft.**

UST FINDER RELEASE:

Object ID:	55429
Facility ID:	Not reported
Lust ID:	CAT0608300609
Name:	CHEVRON #9-1799/EDUCATED CAR WASH
Address:	401 MONTECITO ST W
City,State,Zip:	SANTA BARBARA, CA 93101
Address Match Type:	PointAddress
Reported Date:	Not reported
Status:	No Further Action
Substance:	Not reported
Population within 1500ft:	2645
Domestic Wells within 1500ft:	0
Land Use:	Developed, Medium Intensity
Within SPA:	No
SPA PWS Facility ID:	Not reported
SPA Water Type:	Not reported
SPA Facility Type:	Not reported
SPA HUC12:	Not reported
Within WHPA:	Yes
WHPA PWS Facility ID:	CA4210010_24400
WHPA Water Type:	GW - Ground water
WHPA Facility Type:	WL - Well
WHPA HUC12:	180600130203
Within 100yr Floodplain:	No
Tribe:	Not reported
EPA Region:	9
NFA Letter 1:	Not reported
NFA Letter 2:	Not reported
NFA Letter 3:	Not reported
NFA Letter 4:	Not reported
Closed With Residual Contaminate:	Not reported
Coordinate Source:	Geocode
X Coord:	-119.69762
Y Coord:	34.4105000000001
Latitude:	34.4104999999999
Longitude:	-119.69762

G47 **UNION PACFIC RR/FIESTA CARWASH** **UST FINDER RELEASE** **1029122894**
ESE **240 MONTECITO ST W** **N/A**
1/8-1/4 **SANTA BARBARA, CA 93101**
0.165 mi.
870 ft. **Site 4 of 7 in cluster G**

Relative: **Lower**
Actual: **27 ft.**

UST FINDER RELEASE:

Object ID:	55448
Facility ID:	Not reported
Lust ID:	CAT0608300670
Name:	UNION PACFIC RR/FIESTA CARWASH
Address:	240 MONTECITO ST W
City,State,Zip:	SANTA BARBARA, CA 93101
Address Match Type:	PointAddress
Reported Date:	Not reported
Status:	No Further Action

Docusign Envelope ID: 3773F87A-0B89-4932-BA2C-CA8383B3EEAD

UNION PACFIC RR/FIESTA CARWASH (Continued) **1029122894**

Substance:	Not reported
Population within 1500ft:	2174
Domestic Wells within 1500ft:	0
Land Use:	Developed, Medium Intensity
Within SPA:	No
SPA PWS Facility ID:	Not reported
SPA Water Type:	Not reported
SPA Facility Type:	Not reported
SPA HUC12:	Not reported
Within WHPA:	Yes
WHPA PWS Facility ID:	CA4210010_24400
WHPA Water Type:	GW - Ground water
WHPA Facility Type:	WL - Well
WHPA HUC12:	180600130203
Within 100yr Floodplain:	No
Tribe:	Not reported
EPA Region:	9
NFA Letter 1:	Not reported
NFA Letter 2:	Not reported
NFA Letter 3:	Not reported
NFA Letter 4:	Not reported
Closed With Residual Contaminate:	Not reported
Coordinate Source:	Geocode
X Coord:	-119.69582
Y Coord:	34.41229
Latitude:	34.4122899999999
Longitude:	-119.695819999999

G48 **UNION PACFIC RR/FIESTA CARWASH** **LUST** **S105620361**
ESE **240 MONTECITO ST W** **Cortese** **N/A**
1/8-1/4 **SANTA BARBARA, CA 93101**
0.167 mi.
884 ft. **Site 5 of 7 in cluster G**

Relative: **Lower**

Actual: **27 ft.**

LUST:

Name:	UNION PACFIC RR/FIESTA CARWASH
Address:	240 MONTECITO ST W
City,State,Zip:	SANTA BARBARA, CA 93101
Lead Agency:	SANTA BARBARA COUNTY LOP
Case Type:	LUST Cleanup Site
Geo Track:	http://geotracker.waterboards.ca.gov/profile_report.asp?global_id=T0608300670
Global Id:	T0608300670
Latitude:	34.412020273
Longitude:	-119.696286897
Status:	Completed - Case Closed
Status Date:	01/03/2012
Case Worker:	CSB
RB Case Number:	3238
Local Agency:	SANTA BARBARA COUNTY LOP
File Location:	All Files are on GeoTracker or in the Local Agency Database
Local Case Number:	90072
Potential Media Affect:	Other Groundwater (uses other than drinking water), Soil
Potential Contaminants of Concern:	Gasoline
EPA Region:	9
Coordinate Source:	Manual Entry on Screens
Cuf Case:	NO
Quantity Released Gallons:	Not reported
Begin Date:	08/11/1997

Docusign Envelope ID: 3773F87A-0B89-4932-BA2C-CA8383B3EEAD

UNION PACFIC RR/FIESTA CARWASH (Continued) **S105620361**

Leak Reported Date:	10/01/1997
How Discovered:	Subsurface Monitoring
How Discovered Description:	site assessment
Discharge Source:	Other
Discharge Cause:	Unknown
Stop Method:	Close and Remove Tank
Stop Description:	remove tanks and station
No Further Action Date:	01/03/2012
CA Water Watershed Name:	South Coast - South Coast - Santa Barbara (315.32)
Dwr Groundwater Subbasin Name:	Santa Barbara (3-017)
Disadvantaged Community:	Not reported
CA Enviroscreen 3 Score:	41-45%
CA Enviroscreen 4 Score:	50-55%
Military DOD Site:	No
Facility Project Subtype:	Not reported
RWQCB Region:	CENTRAL COAST RWQCB (REGION 3)
Site History:	The case was opened following an unauthorized release from an underground storage tank system at the subject site. Corrective action is underway as directed by FPD. Corrective action may consist of preliminary site investigation, planning and implementation of remedial action, verification monitoring, or a combination thereof. Please refer to the site-specific documentation submitted to the SWRCB's GeoTracker database for additional information. COMPLETE LOP FILE HAS BEEN UPLOADED TO GEOTRACKER WEBSITE - HARD COPIES NO LONGER EXIST IN LOP FILES

LUST:

Global Id:	T0608300670
Contact Type:	Local Agency Caseworker - Primary Caseworker
Contact Name:	Closed Santa Barbara Co LOP Sites
Organization Name:	SANTA BARBARA COUNTY LOP
Address:	2125 S. Centerpointe Parkway, Suite #333
City:	Santa Maria
Email:	Not reported
Phone Number:	8053468460

Global Id:	T0608300670
Contact Type:	Regional Board Caseworker
Contact Name:	RB3 STAFF
Organization Name:	CENTRAL COAST RWQCB (REGION 3)
Address:	895 AEROVISTA PL, SUITE 101
City:	SAN LUIS OBISPO
Email:	centralcoast@waterboards.ca.gov
Phone Number:	8055493147

LUST:

Global Id:	T0608300670
Action Type:	ENFORCEMENT
Date:	08/06/2002
Action:	Warning Letter

Global Id:	T0608300670
Action Type:	ENFORCEMENT
Date:	01/02/2003
Action:	Warning Letter

Global Id: T0608300670

Docusign Envelope ID: 3773F87A-0B89-4932-BA2C-CA8383B3EEAD

UNION PACFIC RR/FIESTA CARWASH (Continued) **S105620361**

Action Type: ENFORCEMENT
Date: 08/02/2007
Action: Technical Correspondence / Assistance / Other

Global Id: T0608300670
Action Type: ENFORCEMENT
Date: 11/17/2009
Action: Technical Correspondence / Assistance / Other

Global Id: T0608300670
Action Type: ENFORCEMENT
Date: 01/03/2012
Action: Closure/No Further Action Letter

Global Id: T0608300670
Action Type: ENFORCEMENT
Date: 01/03/2012
Action: Technical Correspondence / Assistance / Other

Global Id: T0608300670
Action Type: ENFORCEMENT
Date: 01/03/2012
Action: Technical Correspondence / Assistance / Other

Global Id: T0608300670
Action Type: ENFORCEMENT
Date: 10/06/2011
Action: LOP Case Closure Summary to RB

Global Id: T0608300670
Action Type: ENFORCEMENT
Date: 12/16/2011
Action: LOP Case Closure Summary to RB

Global Id: T0608300670
Action Type: ENFORCEMENT
Date: 12/09/2011
Action: Technical Correspondence / Assistance / Other

Global Id: T0608300670
Action Type: RESPONSE
Date: 05/31/2007
Action: Other Report / Document

Global Id: T0608300670
Action Type: ENFORCEMENT
Date: 10/06/2011
Action: Technical Correspondence / Assistance / Other

Global Id: T0608300670
Action Type: ENFORCEMENT
Date: 02/16/2010
Action: Technical Correspondence / Assistance / Other

Global Id: T0608300670
Action Type: ENFORCEMENT
Date: 10/18/2011

Docusign Envelope ID: 3773F87A-0B89-4932-BA2C-CA8383B3EEAD

UNION PACFIC RR/FIESTA CARWASH (Continued) **S105620361**

Action: Technical Correspondence / Assistance / Other

Global Id: T0608300670
Action Type: ENFORCEMENT
Date: 05/11/2023
Action: Email Correspondence

Global Id: T0608300670
Action Type: ENFORCEMENT
Date: 04/12/2007
Action: Technical Correspondence / Assistance / Other

Global Id: T0608300670
Action Type: ENFORCEMENT
Date: 03/24/2011
Action: Technical Correspondence / Assistance / Other

Global Id: T0608300670
Action Type: ENFORCEMENT
Date: 03/24/2011
Action: Technical Correspondence / Assistance / Other

Global Id: T0608300670
Action Type: ENFORCEMENT
Date: 10/18/2011
Action: Technical Correspondence / Assistance / Other

Global Id: T0608300670
Action Type: ENFORCEMENT
Date: 09/13/2010
Action: Technical Correspondence / Assistance / Other

Global Id: T0608300670
Action Type: ENFORCEMENT
Date: 03/30/2011
Action: Letter - Notice

Global Id: T0608300670
Action Type: ENFORCEMENT
Date: 09/26/1997
Action: Unauthorized Release Form

Global Id: T0608300670
Action Type: ENFORCEMENT
Date: 03/24/2011
Action: Technical Correspondence / Assistance / Other

Global Id: T0608300670
Action Type: Other
Date: 12/24/1974
Action: Leak Stopped

Global Id: T0608300670
Action Type: RESPONSE
Date: 11/08/2011
Action: Other Report / Document

Docusign Envelope ID: 3773F87A-0B89-4932-BA2C-CA8383B3EEAD

UNION PACFIC RR/FIESTA CARWASH (Continued) **S105620361**

Global Id: T0608300670
Action Type: RESPONSE
Date: 12/19/2011
Action: Well Destruction Report

Global Id: T0608300670
Action Type: RESPONSE
Date: 11/08/2011
Action: Other Report / Document

Global Id: T0608300670
Action Type: ENFORCEMENT
Date: 10/06/2011
Action: LOP Case Closure Summary to RB

Global Id: T0608300670
Action Type: ENFORCEMENT
Date: 03/23/2011
Action: Technical Correspondence / Assistance / Other

Global Id: T0608300670
Action Type: ENFORCEMENT
Date: 04/07/1998
Action: Technical Correspondence / Assistance / Other

Global Id: T0608300670
Action Type: ENFORCEMENT
Date: 02/16/2011
Action: Notice of Responsibility

Global Id: T0608300670
Action Type: ENFORCEMENT
Date: 03/24/2011
Action: LOP Case Closure Summary to RB

Global Id: T0608300670
Action Type: RESPONSE
Date: 03/11/2002
Action: Soil and Water Investigation Workplan

Global Id: T0608300670
Action Type: RESPONSE
Date: 01/18/2005
Action: Monitoring Report - Quarterly

Global Id: T0608300670
Action Type: RESPONSE
Date: 10/04/2004
Action: Monitoring Report - Quarterly

Global Id: T0608300670
Action Type: RESPONSE
Date: 11/10/2000
Action: Monitoring Report - Quarterly

Global Id: T0608300670
Action Type: RESPONSE

Docusign Envelope ID: 3773F87A-0B89-4932-BA2C-CA8383B3EEAD

UNION PACFIC RR/FIESTA CARWASH (Continued) **S105620361**

Date: 12/21/1998
Action: Monitoring Report - Quarterly

Global Id: T0608300670
Action Type: RESPONSE
Date: 08/01/2000
Action: Monitoring Report - Quarterly

Global Id: T0608300670
Action Type: RESPONSE
Date: 05/02/2000
Action: Unknown

Global Id: T0608300670
Action Type: REMEDIATION
Date: 01/01/1998
Action: Excavation

Global Id: T0608300670
Action Type: ENFORCEMENT
Date: 10/08/2009
Action: File Review - Closure

Global Id: T0608300670
Action Type: Other
Date: 10/01/1997
Action: Leak Discovery

Global Id: T0608300670
Action Type: Other
Date: 10/01/1997
Action: Leak Reported

Global Id: T0608300670
Action Type: RESPONSE
Date: 10/31/2007
Action: Other Workplan

Global Id: T0608300670
Action Type: RESPONSE
Date: 01/31/2003
Action: Monitoring Report - Quarterly

Global Id: T0608300670
Action Type: RESPONSE
Date: 06/10/2002
Action: Site Assessment Report

Global Id: T0608300670
Action Type: RESPONSE
Date: 04/06/2005
Action: Monitoring Report - Quarterly

Global Id: T0608300670
Action Type: RESPONSE
Date: 04/05/1999
Action: Monitoring Report - Quarterly

Docusign Envelope ID: 3773F87A-0B89-4932-BA2C-CA8383B3EEAD

UNION PACFIC RR/FIESTA CARWASH (Continued) **S105620361**

Global Id:	T0608300670
Action Type:	RESPONSE
Date:	11/05/2003
Action:	Monitoring Report - Quarterly
Global Id:	T0608300670
Action Type:	RESPONSE
Date:	02/08/2001
Action:	Monitoring Report - Quarterly
Global Id:	T0608300670
Action Type:	RESPONSE
Date:	02/02/1998
Action:	Soil and Water Investigation Workplan
Global Id:	T0608300670
Action Type:	RESPONSE
Date:	05/13/2005
Action:	CAP/RAP - Other Report
Global Id:	T0608300670
Action Type:	RESPONSE
Date:	06/26/2001
Action:	Unknown
Global Id:	T0608300670
Action Type:	RESPONSE
Date:	11/03/1999
Action:	Monitoring Report - Quarterly
Global Id:	T0608300670
Action Type:	RESPONSE
Date:	05/02/2000
Action:	Monitoring Report - Quarterly
Global Id:	T0608300670
Action Type:	RESPONSE
Date:	05/02/2000
Action:	Monitoring Report - Quarterly
Global Id:	T0608300670
Action Type:	RESPONSE
Date:	03/07/2011
Action:	Correspondence
Global Id:	T0608300670
Action Type:	RESPONSE
Date:	03/16/2004
Action:	Monitoring Report - Quarterly
Global Id:	T0608300670
Action Type:	RESPONSE
Date:	06/26/2001
Action:	Monitoring Report - Quarterly
Global Id:	T0608300670
Action Type:	RESPONSE

Docusign Envelope ID: 3773F87A-0B89-4932-BA2C-CA8383B3EEAD

UNION PACFIC RR/FIESTA CARWASH (Continued) **S105620361**

Date: 10/01/1997
Action: Soil and Water Investigation Report

Global Id: T0608300670
Action Type: RESPONSE
Date: 07/26/2004
Action: Monitoring Report - Quarterly

Global Id: T0608300670
Action Type: RESPONSE
Date: 05/25/2004
Action: Monitoring Report - Quarterly

Global Id: T0608300670
Action Type: RESPONSE
Date: 12/31/2003
Action: Site Assessment Report

Global Id: T0608300670
Action Type: RESPONSE
Date: 07/25/2002
Action: Monitoring Report - Quarterly

Global Id: T0608300670
Action Type: RESPONSE
Date: 06/14/2002
Action: Monitoring Report - Quarterly

Global Id: T0608300670
Action Type: RESPONSE
Date: 07/18/2003
Action: Monitoring Report - Quarterly

Global Id: T0608300670
Action Type: RESPONSE
Date: 01/02/2003
Action: Monitoring Report - Quarterly

Global Id: T0608300670
Action Type: RESPONSE
Date: 07/22/1998
Action: Site Assessment Report

Global Id: T0608300670
Action Type: RESPONSE
Date: 09/18/1998
Action: Monitoring Report - Quarterly

Global Id: T0608300670
Action Type: RESPONSE
Date: 05/10/2004
Action: Monitoring Report - Quarterly

Global Id: T0608300670
Action Type: RESPONSE
Date: 02/17/2004
Action: Monitoring Report - Quarterly

Docusign Envelope ID: 3773F87A-0B89-4932-BA2C-CA8383B3EEAD

UNION PACFIC RR/FIESTA CARWASH (Continued) **S105620361**

Global Id: T0608300670
Action Type: RESPONSE
Date: 04/19/2001
Action: Monitoring Report - Quarterly

Global Id: T0608300670
Action Type: RESPONSE
Date: 04/06/2001
Action: Soil and Water Investigation Workplan

Global Id: T0608300670
Action Type: REMEDIATION
Date: 06/01/2004
Action: Free Product Removal

LUST:
Global Id: T0608300670
Status: Open - Case Begin Date
Status Date: 08/11/1997

Global Id: T0608300670
Status: Open - Site Assessment
Status Date: 08/11/1997

Global Id: T0608300670
Status: Open - Site Assessment
Status Date: 11/03/1997

Global Id: T0608300670
Status: Open - Verification Monitoring
Status Date: 01/01/2011

Global Id: T0608300670
Status: Completed - Case Closed
Status Date: 01/03/2012

LUST REG 3:
Region: 3
Regional Board: Central Coast Region
Facility County: Santa Barbara
Global ID: T0608300670
Status: Leak being confirmed
Case Number: 3238
Local Case Num: 90072
Case Type: O
Substance: Gasoline
Quantity: Not reported
Abatement Method: Other
Leak Source: UNK
Leak Cause: UNK
How Stopped: Close Tank
How Discovered: Subsurface Monitoring
Release Date: 10/01/1997
Discovered Date: 10/1/97
Enter Date: / /

Docusign Envelope ID: 3773F87A-0B89-4932-BA2C-CA8383B3EEAD

UNION PACFIC RR/FIESTA CARWASH (Continued) **S105620361**

Stop Date: Not reported
Review Date: / /
Enforce Date: 1/1/65
Close Date: Not reported
Enforcement Type: WAR
Responsible Party: KATIE MCCOY
RP Address: 9415 ATKINSON ST., SUITE 100
Contact: Not reported
Cross Street: Not reported
Local Agency: 42000L
Lead Agency: Local Agency
Staff Initials: SMS
Confirm Leak: 11/3/97
Workplan: Not reported
Prelim Assess: 8/11/97
Pollution Char: / /
Remedial Plan: Not reported
Remedial Action: Not reported
Monitoring: / /
Pilot Program: LOP
Interim Action: Not reported
Funding: F
MTBE Class: *
Max MTBE Grnd Wtr: Not reported
Max MTBE Soil: Not reported
Max MTBE Data: / /
MTBE Tested: NT
Lat/Long: 34.41202027 / -119.6962869
Soil Qualifier: Not reported
Grnd Wtr Qualifier: Not reported
Mtbe Concentratn: 0
Mtbe Fuel: 1
Org Name: Not reported
Basin Plan: Not reported
Beneficial: Not reported
Priority: LOP/MODERATE - POTENTIAL WATER IMPACT
UST Cleanup Fund ID: Not reported
Suspended: Not reported
Operator: Not reported
Water System: Not reported
Well Name: Not reported
Distance From Well: 0
Assigned Name: Not reported
Summary: Not reported

CORTESE:
Name: UNION PACFIC RR/FIESTA CARWASH
Address: 240 MONTECITO ST W
City,State,Zip: SANTA BARBARA, CA 93101
Region: CORTESE
Envirostor Id: Not reported
Global ID: T0608300670
Site/Facility Type: LUST CLEANUP SITE
Cleanup Status: COMPLETED - CASE CLOSED
Status Date: Not reported
Site Code: Not reported
Latitude: Not reported

Docusign Envelope ID: 3773F87A-0B89-4932-BA2C-CA8383B3EEAD

UNION PACFIC RR/FIESTA CARWASH (Continued) **S105620361**

Longitude:	Not reported
Owner:	Not reported
Enf Type:	Not reported
Swat R:	Not reported
Flag:	active
Order No:	Not reported
Waste Discharge System No:	Not reported
Effective Date:	Not reported
Region 2:	Not reported
WID Id:	Not reported
Solid Waste Id No:	Not reported
Waste Management Uit Name:	Not reported
File Name:	Active Open

F49 **CHEVRON #9-1799/EDUCATED CAR** **LUST** **S105620325**
SSE **401 MONTECITO ST W** **Cortese** **N/A**
1/8-1/4 **SANTA BARBARA, CA 93101**
0.172 mi.
907 ft. **Site 11 of 24 in cluster F**

Relative: LUST:
Higher

Actual: Name:	CHEVRON #9-1799/EDUCATED CAR WASH
38 ft. Address:	401 MONTECITO ST W
City,State,Zip:	SANTA BARBARA, CA 93101
Lead Agency:	SANTA BARBARA COUNTY LOP
Case Type:	LUST Cleanup Site
Geo Track:	http://geotracker.waterboards.ca.gov/profile_report.asp?global_id=T0608300609
Global Id:	T0608300609
Latitude:	34.410431782
Longitude:	-119.69745814
Status:	Completed - Case Closed
Status Date:	04/18/2013
Case Worker:	CSB
RB Case Number:	3179
Local Agency:	SANTA BARBARA COUNTY LOP
File Location:	All Files are on GeoTracker or in the Local Agency Database
Local Case Number:	51765
Potential Media Affect:	Aquifer used for drinking water supply, Soil
Potential Contaminants of Concern:	Gasoline, Waste Oil / Motor / Hydraulic / Lubricating
EPA Region:	9
Coordinate Source:	* High Quality GPS
Cuf Case:	NO
Quantity Released Gallons:	Not reported
Begin Date:	09/15/1988
Leak Reported Date:	09/15/1988
How Discovered:	Tank Closure
How Discovered Description:	Not reported
Discharge Source:	Tank
Discharge Cause:	Corrosion
Stop Method:	Close and Remove Tank
Stop Description:	Not reported
No Further Action Date:	04/18/2013
CA Water Watershed Name:	South Coast - South Coast - Santa Barbara (315.32)
Dwr Groundwater Subbasin Name:	Santa Barbara (3-017)
Disadvantaged Community:	Not reported
CA Enviroscreen 3 Score:	41-45%
CA Enviroscreen 4 Score:	50-55%
Military DOD Site:	No

Docusign Envelope ID: 3773F87A-0B89-4932-BA2C-CA8383B3EEAD

CHEVRON #9-1799/EDUCATED CAR (Continued) **S105620325**

Facility Project Subtype: Not reported
RWQCB Region: CENTRAL COAST RWQCB (REGION 3)
Site History: The case was opened following an unauthorized release from an underground storage tank system at the subject site. Corrective action is underway as directed by FPD. Corrective action may consist of preliminary site investigation, planning and implementation of remedial action, verification monitoring, or a combination thereof. Please refer to the site-specific documentation submitted to the SWRCB's GeoTracker database for additional information. NOTE- AS OF 5/20/2010, ALL GEOTRACKER SUBMITTALS FOR THIS SITE ARE FOUND ON LUFT #51685, 328 W. MONTECITO COMPLETE LOP FILE HAS BEEN UPLOADED TO GEOTRACKER WEBSITE - HARD COPIES NO LONGER EXIST IN LOP FILES

LUST:
Global Id: T0608300609
Contact Type: Local Agency Caseworker - Primary Caseworker
Contact Name: Closed Santa Barbara Co LOP Sites
Organization Name: SANTA BARBARA COUNTY LOP
Address: 2125 S. Centerpointe Parkway, Suite #333
City: Santa Maria
Email: Not reported
Phone Number: 8053468460

Global Id: T0608300609
Contact Type: Regional Board Caseworker
Contact Name: RB3 STAFF
Organization Name: CENTRAL COAST RWQCB (REGION 3)
Address: 895 AEROVISTA PL, SUITE 101
City: SAN LUIS OBISPO
Email: centralcoast@waterboards.ca.gov
Phone Number: 8055493147

LUST:
Global Id: T0608300609
Action Type: ENFORCEMENT
Date: 12/19/2007
Action: File review

Global Id: T0608300609
Action Type: ENFORCEMENT
Date: 05/22/2008
Action: Technical Correspondence / Assistance / Other

Global Id: T0608300609
Action Type: ENFORCEMENT
Date: 04/18/2013
Action: LOP Case Closure Summary to RB

Global Id: T0608300609
Action Type: Other
Date: 09/15/1988
Action: Leak Discovery

Global Id: T0608300609
Action Type: ENFORCEMENT
Date: 11/15/2011
Action: Site Visit / Inspection / Sampling

Docusign Envelope ID: 3773F87A-0B89-4932-BA2C-CA8383B3EEAD

CHEVRON #9-1799/EDUCATED CAR (Continued) **S105620325**

Global Id:	T0608300609
Action Type:	ENFORCEMENT
Date:	11/17/2011
Action:	Site Visit / Inspection / Sampling
Global Id:	T0608300609
Action Type:	ENFORCEMENT
Date:	10/29/2014
Action:	Technical Correspondence / Assistance / Other
Global Id:	T0608300609
Action Type:	ENFORCEMENT
Date:	04/18/2013
Action:	Technical Correspondence / Assistance / Other
Global Id:	T0608300609
Action Type:	ENFORCEMENT
Date:	05/22/2012
Action:	Technical Correspondence / Assistance / Other
Global Id:	T0608300609
Action Type:	ENFORCEMENT
Date:	04/18/2013
Action:	Technical Correspondence / Assistance / Other
Global Id:	T0608300609
Action Type:	ENFORCEMENT
Date:	04/18/2013
Action:	Technical Correspondence / Assistance / Other
Global Id:	T0608300609
Action Type:	ENFORCEMENT
Date:	10/10/2012
Action:	Technical Correspondence / Assistance / Other
Global Id:	T0608300609
Action Type:	Other
Date:	09/15/1988
Action:	Leak Stopped
Global Id:	T0608300609
Action Type:	RESPONSE
Date:	04/25/2012
Action:	Correspondence
Global Id:	T0608300609
Action Type:	RESPONSE
Date:	09/27/1991
Action:	Monitoring Report - Quarterly
Global Id:	T0608300609
Action Type:	RESPONSE
Date:	04/16/1993
Action:	Other Workplan
Global Id:	T0608300609
Action Type:	RESPONSE

Docusign Envelope ID: 3773F87A-0B89-4932-BA2C-CA8383B3EEAD

CHEVRON #9-1799/EDUCATED CAR (Continued) **S105620325**

Date: 12/23/1997
Action: Monitoring Report - Quarterly

Global Id: T0608300609
Action Type: RESPONSE
Date: 06/04/1996
Action: Other Workplan

Global Id: T0608300609
Action Type: RESPONSE
Date: 05/13/1992
Action: Site Assessment Report

Global Id: T0608300609
Action Type: RESPONSE
Date: 06/18/1992
Action: Monitoring Report - Quarterly

Global Id: T0608300609
Action Type: RESPONSE
Date: 01/21/1994
Action: Soil and Water Investigation Workplan

Global Id: T0608300609
Action Type: RESPONSE
Date: 05/24/1996
Action: Monitoring Report - Quarterly

Global Id: T0608300609
Action Type: RESPONSE
Date: 05/03/2004
Action: Well Installation Workplan

Global Id: T0608300609
Action Type: RESPONSE
Date: 08/02/1996
Action: Tank Removal Report / UST Sampling Report

Global Id: T0608300609
Action Type: RESPONSE
Date: 10/14/1996
Action: Monitoring Report - Quarterly

Global Id: T0608300609
Action Type: RESPONSE
Date: 09/28/1994
Action: Monitoring Report - Quarterly

Global Id: T0608300609
Action Type: RESPONSE
Date: 04/24/1996
Action: Unknown

Global Id: T0608300609
Action Type: RESPONSE
Date: 04/10/1997
Action: Monitoring Report - Quarterly

Docusign Envelope ID: 3773F87A-0B89-4932-BA2C-CA8383B3EEAD

CHEVRON #9-1799/EDUCATED CAR (Continued) **S105620325**

Global Id: T0608300609
Action Type: RESPONSE
Date: 01/11/2001
Action: Monitoring Report - Quarterly

Global Id: T0608300609
Action Type: RESPONSE
Date: 04/07/1995
Action: Monitoring Report - Quarterly

Global Id: T0608300609
Action Type: RESPONSE
Date: 07/30/1993
Action: Corrective Action Plan / Remedial Action Plan - Addendum

Global Id: T0608300609
Action Type: RESPONSE
Date: 07/16/1996
Action: Monitoring Report - Quarterly

Global Id: T0608300609
Action Type: RESPONSE
Date: 05/30/2001
Action: Corrective Action Plan / Remedial Action Plan

Global Id: T0608300609
Action Type: RESPONSE
Date: 04/24/1996
Action: Monitoring Report - Quarterly

Global Id: T0608300609
Action Type: RESPONSE
Date: 07/14/1997
Action: Monitoring Report - Quarterly

Global Id: T0608300609
Action Type: RESPONSE
Date: 06/27/1996
Action: Monitoring Report - Quarterly

Global Id: T0608300609
Action Type: RESPONSE
Date: 09/27/1999
Action: Monitoring Report - Quarterly

Global Id: T0608300609
Action Type: RESPONSE
Date: 03/02/1999
Action: Monitoring Report - Quarterly

Global Id: T0608300609
Action Type: RESPONSE
Date: 10/23/1996
Action: Monitoring Report - Quarterly

Global Id: T0608300609
Action Type: RESPONSE

Docusign Envelope ID: 3773F87A-0B89-4932-BA2C-CA8383B3EEAD

CHEVRON #9-1799/EDUCATED CAR (Continued) **S105620325**

Date: 07/11/1991
Action: Monitoring Report - Quarterly

Global Id: T0608300609
Action Type: RESPONSE
Date: 07/31/1992
Action: Preliminary Site Assessment Report

Global Id: T0608300609
Action Type: RESPONSE
Date: 01/31/1994
Action: Monitoring Report - Quarterly

Global Id: T0608300609
Action Type: RESPONSE
Date: 09/29/1995
Action: Monitoring Report - Quarterly

Global Id: T0608300609
Action Type: RESPONSE
Date: 01/09/1996
Action: Monitoring Report - Quarterly

Global Id: T0608300609
Action Type: RESPONSE
Date: 06/06/1995
Action: Monitoring Report - Quarterly

Global Id: T0608300609
Action Type: RESPONSE
Date: 03/26/2002
Action: Preliminary Site Assessment Report

Global Id: T0608300609
Action Type: RESPONSE
Date: 04/23/1993
Action: Other Workplan

Global Id: T0608300609
Action Type: RESPONSE
Date: 07/13/1992
Action: Site Assessment Report

Global Id: T0608300609
Action Type: RESPONSE
Date: 12/20/1996
Action: Monitoring Report - Quarterly

Global Id: T0608300609
Action Type: RESPONSE
Date: 09/17/1997
Action: Monitoring Report - Quarterly

Global Id: T0608300609
Action Type: RESPONSE
Date: 02/28/2002
Action: CAP/RAP - Other Report

Docusign Envelope ID: 3773F87A-0B89-4932-BA2C-CA8383B3EEAD

CHEVRON #9-1799/EDUCATED CAR (Continued) **S105620325**

Global Id:	T0608300609
Action Type:	RESPONSE
Date:	07/20/2001
Action:	Monitoring Report - Other
Global Id:	T0608300609
Action Type:	RESPONSE
Date:	10/03/2000
Action:	Monitoring Report - Quarterly
Global Id:	T0608300609
Action Type:	RESPONSE
Date:	10/20/1995
Action:	Monitoring Report - Quarterly
Global Id:	T0608300609
Action Type:	RESPONSE
Date:	10/02/1992
Action:	Monitoring Report - Quarterly
Global Id:	T0608300609
Action Type:	RESPONSE
Date:	07/14/1994
Action:	Monitoring Report - Quarterly
Global Id:	T0608300609
Action Type:	RESPONSE
Date:	05/30/1996
Action:	Other Workplan
Global Id:	T0608300609
Action Type:	RESPONSE
Date:	05/20/1996
Action:	Other Report / Document
Global Id:	T0608300609
Action Type:	RESPONSE
Date:	10/20/1988
Action:	Other Report / Document
Global Id:	T0608300609
Action Type:	RESPONSE
Date:	12/02/1991
Action:	Soil and Water Investigation Report
Global Id:	T0608300609
Action Type:	RESPONSE
Date:	01/30/1991
Action:	Site Assessment Report
Global Id:	T0608300609
Action Type:	RESPONSE
Date:	08/04/1989
Action:	Well Installation Workplan
Global Id:	T0608300609
Action Type:	RESPONSE

Docusign Envelope ID: 3773F87A-0B89-4932-BA2C-CA8383B3EEAD

CHEVRON #9-1799/EDUCATED CAR (Continued) **S105620325**

Date: 07/11/1991
Action: Monitoring Report - Quarterly

Global Id: T0608300609
Action Type: RESPONSE
Date: 04/20/1999
Action: Monitoring Report - Quarterly

Global Id: T0608300609
Action Type: RESPONSE
Date: 05/12/1994
Action: Monitoring Report - Other

Global Id: T0608300609
Action Type: RESPONSE
Date: 09/24/1998
Action: Monitoring Report - Quarterly

Global Id: T0608300609
Action Type: RESPONSE
Date: 01/04/2002
Action: Monitoring Report - Quarterly

Global Id: T0608300609
Action Type: RESPONSE
Date: 04/28/1994
Action: Monitoring Report - Quarterly

Global Id: T0608300609
Action Type: RESPONSE
Date: 02/10/1995
Action: Monitoring Report - Quarterly

Global Id: T0608300609
Action Type: RESPONSE
Date: 03/23/1995
Action: Monitoring Report - Other

Global Id: T0608300609
Action Type: RESPONSE
Date: 11/02/2012
Action: CAP/RAP - Other Report

Global Id: T0608300609
Action Type: RESPONSE
Date: 04/27/1993
Action: Other Workplan

Global Id: T0608300609
Action Type: RESPONSE
Date: 04/23/1993
Action: Other Workplan

Global Id: T0608300609
Action Type: RESPONSE
Date: 04/12/1994
Action: Soil and Water Investigation Report

Docusign Envelope ID: 3773F87A-0B89-4932-BA2C-CA8383B3EEAD

CHEVRON #9-1799/EDUCATED CAR (Continued) **S105620325**

Global Id:	T0608300609
Action Type:	RESPONSE
Date:	03/17/1998
Action:	Monitoring Report - Quarterly
Global Id:	T0608300609
Action Type:	RESPONSE
Date:	01/12/2005
Action:	Well Installation Report
Global Id:	T0608300609
Action Type:	RESPONSE
Date:	02/05/1993
Action:	Monitoring Report - Quarterly
Global Id:	T0608300609
Action Type:	RESPONSE
Date:	04/02/1993
Action:	Monitoring Report - Quarterly
Global Id:	T0608300609
Action Type:	RESPONSE
Date:	11/29/1993
Action:	Monitoring Report - Quarterly
Global Id:	T0608300609
Action Type:	RESPONSE
Date:	07/26/2002
Action:	Corrective Action Plan / Remedial Action Plan
Global Id:	T0608300609
Action Type:	RESPONSE
Date:	07/15/1999
Action:	Monitoring Report - Quarterly
Global Id:	T0608300609
Action Type:	RESPONSE
Date:	06/20/2002
Action:	Well Installation Workplan
Global Id:	T0608300609
Action Type:	RESPONSE
Date:	03/20/1991
Action:	Monitoring Report - Quarterly
Global Id:	T0608300609
Action Type:	RESPONSE
Date:	10/10/1990
Action:	Monitoring Report - Quarterly
Global Id:	T0608300609
Action Type:	RESPONSE
Date:	01/14/1992
Action:	Interim Remedial Action Plan
Global Id:	T0608300609
Action Type:	RESPONSE

Docusign Envelope ID: 3773F87A-0B89-4932-BA2C-CA8383B3EEAD

CHEVRON #9-1799/EDUCATED CAR (Continued) **S105620325**

Date: 07/21/2001
Action: Monitoring Report - Quarterly

Global Id: T0608300609
Action Type: RESPONSE
Date: 06/21/2000
Action: Monitoring Report - Quarterly

Global Id: T0608300609
Action Type: RESPONSE
Date: 06/08/2000
Action: Preliminary Site Assessment Report

Global Id: T0608300609
Action Type: RESPONSE
Date: 08/10/1993
Action: CAP/RAP - Other Report

Global Id: T0608300609
Action Type: RESPONSE
Date: 02/03/1989
Action: Site Assessment Report

Global Id: T0608300609
Action Type: RESPONSE
Date: 09/19/2002
Action: Well Installation Report

Global Id: T0608300609
Action Type: RESPONSE
Date: 01/15/1996
Action: Monitoring Report - Quarterly

Global Id: T0608300609
Action Type: RESPONSE
Date: 01/10/1997
Action: Monitoring Report - Quarterly

Global Id: T0608300609
Action Type: RESPONSE
Date: 05/23/2000
Action: Monitoring Report - Quarterly

Global Id: T0608300609
Action Type: RESPONSE
Date: 04/14/1997
Action: Monitoring Report - Quarterly

Global Id: T0608300609
Action Type: RESPONSE
Date: 01/13/1997
Action: Monitoring Report - Quarterly

Global Id: T0608300609
Action Type: RESPONSE
Date: 01/17/2002
Action: Monitoring Report - Quarterly

Docusign Envelope ID: 3773F87A-0B89-4932-BA2C-CA8383B3EEAD

CHEVRON #9-1799/EDUCATED CAR (Continued) **S105620325**

Global Id:	T0608300609
Action Type:	RESPONSE
Date:	01/31/1994
Action:	Pilot Study/ Treatability Report
Global Id:	T0608300609
Action Type:	RESPONSE
Date:	08/18/1993
Action:	Monitoring Report - Quarterly
Global Id:	T0608300609
Action Type:	RESPONSE
Date:	01/27/2000
Action:	Monitoring Report - Quarterly
Global Id:	T0608300609
Action Type:	RESPONSE
Date:	04/16/2001
Action:	Monitoring Report - Quarterly
Global Id:	T0608300609
Action Type:	RESPONSE
Date:	12/15/1996
Action:	Monitoring Report - Other
Global Id:	T0608300609
Action Type:	RESPONSE
Date:	07/31/1998
Action:	Monitoring Report - Quarterly
Global Id:	T0608300609
Action Type:	RESPONSE
Date:	05/20/1995
Action:	Other Report / Document
Global Id:	T0608300609
Action Type:	RESPONSE
Date:	05/01/1990
Action:	Site Assessment Report
Global Id:	T0608300609
Action Type:	RESPONSE
Date:	02/12/1997
Action:	Monitoring Report - Annually
Global Id:	T0608300609
Action Type:	RESPONSE
Date:	12/21/1988
Action:	Well Installation Report
Global Id:	T0608300609
Action Type:	RESPONSE
Date:	07/12/1990
Action:	Monitoring Report - Quarterly
Global Id:	T0608300609
Action Type:	RESPONSE

Docusign Envelope ID: 3773F87A-0B89-4932-BA2C-CA8383B3EEAD

CHEVRON #9-1799/EDUCATED CAR (Continued) **S105620325**

Date:	09/10/2001
Action:	Monitoring Report - Quarterly
Global Id:	T0608300609
Action Type:	RESPONSE
Date:	07/06/1994
Action:	Site Assessment Report
Global Id:	T0608300609
Action Type:	RESPONSE
Date:	10/13/2004
Action:	Tank Removal Report / UST Sampling Report
Global Id:	T0608300609
Action Type:	RESPONSE
Date:	03/08/2002
Action:	Corrective Action Plan / Remedial Action Plan - Addendum
Global Id:	T0608300609
Action Type:	RESPONSE
Date:	07/12/1996
Action:	Monitoring Report - Other
Global Id:	T0608300609
Action Type:	RESPONSE
Date:	07/16/1990
Action:	Soil and Water Investigation Workplan
Global Id:	T0608300609
Action Type:	RESPONSE
Date:	12/10/2002
Action:	Corrective Action Plan / Remedial Action Plan
Global Id:	T0608300609
Action Type:	RESPONSE
Date:	02/07/2002
Action:	Corrective Action Plan / Remedial Action Plan - Addendum
Global Id:	T0608300609
Action Type:	RESPONSE
Date:	02/08/1993
Action:	Interim Remedial Action Plan
Global Id:	T0608300609
Action Type:	RESPONSE
Date:	04/03/2013
Action:	Well Destruction Report
Global Id:	T0608300609
Action Type:	RESPONSE
Date:	04/05/2013
Action:	Well Destruction Report
Global Id:	T0608300609
Action Type:	RESPONSE
Date:	10/26/2001
Action:	Other Report / Document

Docusign Envelope ID: 3773F87A-0B89-4932-BA2C-CA8383B3EEAD

CHEVRON #9-1799/EDUCATED CAR (Continued) **S105620325**

Global Id: T0608300609
Action Type: ENFORCEMENT
Date: 07/16/2008
Action: Site Visit / Inspection / Sampling

Global Id: T0608300609
Action Type: ENFORCEMENT
Date: 11/18/2010
Action: Site Visit / Inspection / Sampling

Global Id: T0608300609
Action Type: ENFORCEMENT
Date: 10/06/2010
Action: Technical Correspondence / Assistance / Other

Global Id: T0608300609
Action Type: ENFORCEMENT
Date: 04/18/2013
Action: Technical Correspondence / Assistance / Other

Global Id: T0608300609
Action Type: ENFORCEMENT
Date: 04/18/2013
Action: Technical Correspondence / Assistance / Other

Global Id: T0608300609
Action Type: ENFORCEMENT
Date: 04/18/2013
Action: Closure/No Further Action Letter

Global Id: T0608300609
Action Type: ENFORCEMENT
Date: 05/22/2012
Action: Technical Correspondence / Assistance / Other

Global Id: T0608300609
Action Type: REMEDIATION
Date: 12/05/2008
Action: In Situ Physical/Chemical Treatment (other than SVE)

Global Id: T0608300609
Action Type: REMEDIATION
Date: 08/01/1995
Action: Soil Vapor Extraction (SVE)

Global Id: T0608300609
Action Type: REMEDIATION
Date: 04/01/2004
Action: Excavation

Global Id: T0608300609
Action Type: REMEDIATION
Date: 10/01/1991
Action: Free Product Removal

Global Id: T0608300609
Action Type: ENFORCEMENT

Docusign Envelope ID: 3773F87A-0B89-4932-BA2C-CA8383B3EEAD

CHEVRON #9-1799/EDUCATED CAR (Continued) **S105620325**

Date: 03/26/2010
Action: Technical Correspondence / Assistance / Other

Global Id: T0608300609
Action Type: ENFORCEMENT
Date: 05/20/2010
Action: Meeting

Global Id: T0608300609
Action Type: ENFORCEMENT
Date: 05/20/2010
Action: Technical Correspondence / Assistance / Other

Global Id: T0608300609
Action Type: ENFORCEMENT
Date: 03/25/2010
Action: File Review - Closure

Global Id: T0608300609
Action Type: ENFORCEMENT
Date: 04/18/2013
Action: Technical Correspondence / Assistance / Other

Global Id: T0608300609
Action Type: ENFORCEMENT
Date: 10/09/2012
Action: Technical Correspondence / Assistance / Other

Global Id: T0608300609
Action Type: ENFORCEMENT
Date: 04/18/2013
Action: Technical Correspondence / Assistance / Other

Global Id: T0608300609
Action Type: ENFORCEMENT
Date: 04/18/2013
Action: Technical Correspondence / Assistance / Other

Global Id: T0608300609
Action Type: ENFORCEMENT
Date: 04/18/2013
Action: Technical Correspondence / Assistance / Other

Global Id: T0608300609
Action Type: Other
Date: 09/15/1988
Action: Leak Reported

Global Id: T0608300609
Action Type: RESPONSE
Date: 09/28/2010
Action: Correspondence

Global Id: T0608300609
Action Type: REMEDIATION
Date: 08/07/2003
Action: Soil Vapor Extraction (SVE)

Docusign Envelope ID: 3773F87A-0B89-4932-BA2C-CA8383B3EEAD

CHEVRON #9-1799/EDUCATED CAR (Continued) **S105620325**

LUST:

Global Id:	T0608300609
Status:	Open - Case Begin Date
Status Date:	09/15/1988
Global Id:	T0608300609
Status:	Open - Site Assessment
Status Date:	09/15/1988
Global Id:	T0608300609
Status:	Open - Site Assessment
Status Date:	12/21/1988
Global Id:	T0608300609
Status:	Open - Remediation
Status Date:	08/09/1990
Global Id:	T0608300609
Status:	Open - Site Assessment
Status Date:	08/09/1990
Global Id:	T0608300609
Status:	Open - Eligible for Closure
Status Date:	01/23/2013
Global Id:	T0608300609
Status:	Completed - Case Closed
Status Date:	04/18/2013

LUST REG 3:

Region:	3
Regional Board:	Central Coast Region
Facility County:	Santa Barbara
Global ID:	T0608300609
Status:	Remedial action (cleanup) Underway
Case Number:	3179
Local Case Num:	51765
Case Type:	A
Substance:	8006619, 120
Quantity:	Not reported
Abatement Method:	Other
Leak Source:	Tank
Leak Cause:	Corrosion
How Stopped:	CT,
How Discovered:	Tank Closure
Release Date:	09/15/1988
Discovered Date:	9/15/88
Enter Date:	/ /
Stop Date:	Not reported
Review Date:	/ /
Enforce Date:	1/1/65
Close Date:	Not reported
Enforcement Type:	None Taken
Responsible Party:	RAY VOSE
RP Address:	P.O. BOX 2292

Docusign Envelope ID: 3773F87A-0B89-4932-BA2C-CA8383B3EEAD

CHEVRON #9-1799/EDUCATED CAR (Continued) **S105620325**

Contact: Not reported
Cross Street: Not reported
Local Agency: 42000L
Lead Agency: Local Agency
Staff Initials: SMS
Confirm Leak: 9/15/88
Workplan: Not reported
Prelim Assess: 12/21/88
Pollution Char: 08/09/1990
Remedial Plan: Not reported
Remedial Action: 8/9/90
Monitoring: / /
Pilot Program: LOP
Interim Action: Not reported
Funding: F
MTBE Class: B
Max MTBE Grnd Wtr: 7460
Max MTBE Soil: Not reported
Max MTBE Data: 06/01/2001
MTBE Tested: YES
Lat/Long: 34.41043178 / -119.6974581
Soil Qualifier: Not reported
Grnd Wtr Qualifier: =
Mtbe Concentratn: 7
Mtbe Fuel: 0
Org Name: Not reported
Basin Plan: Not reported
Beneficial: Not reported
Priority: 1B3
UST Cleanup Fund ID: Not reported
Suspended: Not reported
Operator: Not reported
Water System: Not reported
Well Name: Not reported
Distance From Well: 0
Assigned Name: Not reported
Summary: Not reported

CORTESE:
Name: CHEVRON #9-1799/EDUCATED CAR WASH
Address: 401 MONTECITO ST W
City,State,Zip: SANTA BARBARA, CA 93101
Region: CORTESE
Envirostor Id: Not reported
Global ID: T0608300609
Site/Facility Type: LUST CLEANUP SITE
Cleanup Status: COMPLETED - CASE CLOSED
Status Date: Not reported
Site Code: Not reported
Latitude: Not reported
Longitude: Not reported
Owner: Not reported
Enf Type: Not reported
Swat R: Not reported
Flag: active
Order No: Not reported
Waste Discharge System No: Not reported

Docusign Envelope ID: 3773F87A-0B89-4932-BA2C-CA8383B3EEAD

CHEVRON #9-1799/EDUCATED CAR (Continued) **S105620325**

Effective Date:	Not reported
Region 2:	Not reported
WID Id:	Not reported
Solid Waste Id No:	Not reported
Waste Management Uit Name:	Not reported
File Name:	Active Open

F50 **CHEVRON STATION 91799** **RCRA-SQG** **1000904887**
SSE **401 W MONTECITO** **CA0000149252**
1/8-1/4 **SANTA BARBARA, CA 93105**
0.177 mi.
933 ft. **Site 12 of 24 in cluster F**

Relative: **Higher**

Actual: **39 ft.**

RCRA Listings:

Date Form Received by Agency:	19940314
Handler Name:	Chevron Station 91799
Handler Address:	W Montecito
Handler City,State,Zip:	SANTA BARBARA, CA 93105
EPA ID:	CA0000149252
Contact Name:	RAY BAHTIARI
Contact Address:	401 W MONTECITO
Contact City,State,Zip:	SANTA BARBARA, CA 93105
Contact Telephone:	805-963-1201
Contact Fax:	Not reported
Contact Email:	Not reported
Contact Title:	Not reported
EPA Region:	09
Land Type:	Private
Federal Waste Generator Description:	Small Quantity Generator
Non-Notifier:	Not reported
Biennial Report Cycle:	Not reported
Accessibility:	Not reported
Active Site Indicator:	Handler Activities
State District Owner:	Not reported
State District:	Not reported
Mailing Address:	W MONTECITO
Mailing City,State,Zip:	SANTA BARBARA, CA 93105
Owner Name:	Chevron Usa Products Co
Owner Type:	Private
Operator Name:	Not reported
Operator Type:	Not reported
Short-Term Generator Activity:	No
Importer Activity:	No
Mixed Waste Generator:	No
Transporter Activity:	No
Transfer Facility Activity:	No
Recycler Activity with Storage:	No
Small Quantity On-Site Burner Exemption:	No
Smelting Melting and Refining Furnace Exemption:	No
Underground Injection Control:	No
Off-Site Waste Receipt:	No
Universal Waste Indicator:	No
Universal Waste Destination Facility:	No
Federal Universal Waste:	No
Active Site State-Reg Handler:	---
Federal Facility Indicator:	Not reported
Hazardous Secondary Material Indicator:	N
Sub-Part K Indicator:	Not reported

Docusign Envelope ID: 3773F87A-0B89-4932-BA2C-CA8383B3EEAD

CHEVRON STATION 91799 (Continued) **1000904887**

2018 GPRA Permit Baseline:	Not on the Baseline
2018 GPRA Renewals Baseline:	Not on the Baseline
202 GPRA Corrective Action Baseline:	No
Subject to Corrective Action Universe:	No
Non-TSDFs Where RCRA CA has Been Imposed Universe:	No
Corrective Action Priority Ranking:	No NCAPS ranking
Environmental Control Indicator:	No
Institutional Control Indicator:	No
Human Exposure Controls Indicator:	N/A
Groundwater Controls Indicator:	N/A
Significant Non-Complier Universe:	No
Unaddressed Significant Non-Complier Universe:	No
Addressed Significant Non-Complier Universe:	No
Significant Non-Complier With a Compliance Schedule Universe:	No
Financial Assurance Required:	Not reported
Handler Date of Last Change:	20000915
Recognized Trader-Importer:	No
Recognized Trader-Exporter:	No
Importer of Spent Lead Acid Batteries:	No
Exporter of Spent Lead Acid Batteries:	No
Recycler Activity Without Storage:	No
Manifest Broker:	No
Sub-Part P Indicator:	No

Handler - Owner Operator:

Owner/Operator Indicator:	Owner
Owner/Operator Name: CHEVRON USA PRODUCTS CO	
Legal Status:	Private
Date Became Current:	Not reported
Date Ended Current:	Not reported
Owner/Operator Address:	P O BOX 2833
Owner/Operator City,State,Zip:	LA HABRA, CA 90632-2833
Owner/Operator Telephone:	310-694-7452
Owner/Operator Telephone Ext:	Not reported
Owner/Operator Fax:	Not reported
Owner/Operator Email:	Not reported

Historic Generators:

Receive Date:	19940314
Handler Name: CHEVRON STATION 91799	
Federal Waste Generator Description:	Small Quantity Generator
State District Owner:	Not reported
Large Quantity Handler of Universal Waste:	No
Recognized Trader Importer:	No
Recognized Trader Exporter:	No
Spent Lead Acid Battery Importer:	No
Spent Lead Acid Battery Exporter:	No
Current Record:	Yes
Non Storage Recycler Activity:	Not reported
Electronic Manifest Broker:	Not reported

List of NAICS Codes and Descriptions:

NAICS Codes:	No NAICS Codes Found

Map ID Direction Distance Elevation	Site	MAP FINDINGS	Database(s)	EDR ID Number EPA ID Number

CHEVRON STATION 91799 (Continued) **1000904887**

Facility Has Received Notices of Violations:
Violations: No Violations Found

Evaluation Action Summary:
Evaluations: No Evaluations Found

F51 **CF UNITED CVX 0219** **UST FINDER** **1028184974**
SSE **401 W MONTECITO ST** **N/A**
1/8-1/4 **SANTA BARBARA, CA 93101**
0.177 mi.
933 ft. **Site 13 of 24 in cluster F**

Relative:
Higher

Actual:
39 ft.

UST FINDER:

Object ID:	729205
Facility ID:	CA10210585
Name:	CF UNITED CVX 0219
Address:	401 W MONTECITO ST
City,State,Zip:	SANTA BARBARA, CA 93101
Address Match Type:	PointAddress
Open USTs:	3
Closed USTs:	Not reported
TOS USTs:	Not reported
Population 1500ft:	2574
Private Wells 1500ft:	0
Within 100yr Floodplain:	No
Land Use:	Developed, Medium Intensity
Within SPA:	Not reported
SPA PWS Facility ID:	Not reported
SPA Water Type:	Not reported
SPA Facility Type:	Not reported
SPA HUC12:	Not reported
Within WHPA:	Yes
WHPA PWS Facility ID:	CA4210010_24400
WHPA Water Type:	GW - Ground water
WHPA Facility Type:	WL - Well
WHPA HUC12:	180600130203
Facility Status:	Open UST(s)
Date of Last Inspection:	Not reported
EPA Region:	9
Tribe:	Not reported
Coordinate Source:	Geocode
X Coord:	-119.697450036
Y Coord:	34.410399983
Latitude:	34.4103999828968
Longitude:	-119.697450036042

UST FINDER:

Object ID:	2252932
Facility ID:	CA10210585
Tank ID:	CA10210585-001_A Stand-alone Tank_1
Tank Status:	Open
Installation Date:	1996/07/31 15:59:59+00
Removal Date:	Not reported
Tank Capacity:	12000
Substances:	Regular Unleaded
Tank Wall Type:	Double Wall

Map ID / Direction / Distance / Elevation	Site	MAP FINDINGS	Database(s)	EDR ID Number / EPA ID Number

CF UNITED CVX 0219 (Continued) **1028184974**

Object ID:	2252933
Facility ID:	CA10210585
Tank ID:	CA10210585-002_A Stand-alone Tank_1
Tank Status:	Open
Installation Date:	1996/07/31 15:59:59+00
Removal Date:	Not reported
Tank Capacity:	12000
Substances:	Regular Unleaded
Tank Wall Type:	Double Wall

Object ID:	2252934
Facility ID:	CA10210585
Tank ID:	CA10210585-003_A Stand-alone Tank_1
Tank Status:	Open
Installation Date:	1996/07/31 15:59:59+00
Removal Date:	Not reported
Tank Capacity:	12000
Substances:	Premium Unleaded
Tank Wall Type:	Double Wall

F52 **CHEVRON 91799** **HIST UST** **U001580472**
SSE **401 W MONTECITO** **N/A**
1/8-1/4 **SANTA BARBARA, CA 93101**
0.177 mi.
933 ft. **Site 14 of 24 in cluster F**

Relative: **Higher**

Actual: **39 ft.**

HIST UST:

Name:	CHEVRON 91799
Address:	401 W MONTECITO
City,State,Zip:	SANTA BARBARA, CA 93101
File Number:	0002c5be
URL:	https://documents.geotracker.waterboards.ca.gov/ustpdfs/pdf/0002c5be.pdf
Region:	STATE
Facility ID:	00000057391
Facility Type:	Other
Other Type:	CAR WASH
Contact Name:	C. TROTTER
Telephone:	8059631201
Owner Name:	CHEVRON U.S.A. INC. OPERATIONS
Owner Address:	P.O. BOX 2833
Owner City,St,Zip:	LA HABRA, CA 90631
Total Tanks:	0001

Tank Num:	001
Container Num:	1
Year Installed:	Not reported
Tank Capacity:	00000000
Tank Used for:	WASTE
Type of Fuel:	Not reported
Container Construction Thickness:	Not reported
Leak Detection:	Visual

Click here for Geo Tracker PDF:

Docusign Envelope ID: 3773F87A-0B89-4932-BA2C-CA8383B3EEAD

F53 **UNITED PACIFIC 0219** **RCRA NonGen / NLR** **1026723027**
SSE **401 W. MONTECITO ST** **E MANIFEST** **CAL000460132**
1/8-1/4 **SANTA BARBARA, CA 93101**
0.177 mi.
933 ft. **Site 15 of 24 in cluster F**

Relative: **Higher**

Actual: **39 ft.**

RCRA Listings:

Date Form Received by Agency:	20210217
Handler Name:	Up 2 Holdings, Llc 0219
Handler Address:	401 W Montecito St
Handler City,State,Zip:	SANTA BARBARA, CA 93101
EPA ID:	CAL000460132
Contact Name:	TOM ROBINS
Contact Address:	4130 COVER ST
Contact City,State,Zip:	LONG BEACH, CA 90808
Contact Telephone:	310-323-3992
Contact Fax:	Not reported
Contact Email:	TOM.ROBINS@UNITEDPACIFIC.COM
Contact Title:	Not reported
EPA Region:	09
Land Type:	Not reported
Federal Waste Generator Description:	Not a generator, verified
Non-Notifier:	Not reported
Biennial Report Cycle:	Not reported
Accessibility:	Not reported
Active Site Indicator:	Not reported
State District Owner:	Not reported
State District:	Not reported
Mailing Address:	4130 COVER ST
Mailing City,State,Zip:	LONG BEACH, CA 90808
Owner Name:	Up 2 Holdings, Llc 0219
Owner Type:	Other
Operator Name:	Tom Robins
Operator Type:	Other
Short-Term Generator Activity:	No
Importer Activity:	No
Mixed Waste Generator:	No
Transporter Activity:	No
Transfer Facility Activity:	No
Recycler Activity with Storage:	No
Small Quantity On-Site Burner Exemption:	No
Smelting Melting and Refining Furnace Exemption:	No
Underground Injection Control:	No
Off-Site Waste Receipt:	No
Universal Waste Indicator:	No
Universal Waste Destination Facility:	No
Federal Universal Waste:	No
Active Site State-Reg Handler:	---
Federal Facility Indicator:	Not reported
Hazardous Secondary Material Indicator:	N
Sub-Part K Indicator:	Not reported
2018 GPRA Permit Baseline:	Not on the Baseline
2018 GPRA Renewals Baseline:	Not on the Baseline
202 GPRA Corrective Action Baseline:	No
Subject to Corrective Action Universe:	No
Non-TSDFs Where RCRA CA has Been Imposed Universe:	No
Corrective Action Priority Ranking:	No NCAPS ranking
Environmental Control Indicator:	No
Institutional Control Indicator:	No

Docusign Envelope ID: 3773F87A-0B89-4932-BA2C-CA8383B3EEAD

UNITED PACIFIC 0219 (Continued) **1026723027**

Human Exposure Controls Indicator:	N/A
Groundwater Controls Indicator:	N/A
Significant Non-Complier Universe:	No
Unaddressed Significant Non-Complier Universe:	No
Addressed Significant Non-Complier Universe:	No
Significant Non-Complier With a Compliance Schedule Universe:	No
Financial Assurance Required:	Not reported
Handler Date of Last Change:	20210226
Recognized Trader-Importer:	No
Recognized Trader-Exporter:	No
Importer of Spent Lead Acid Batteries:	No
Exporter of Spent Lead Acid Batteries:	No
Recycler Activity Without Storage:	No
Manifest Broker:	No
Sub-Part P Indicator:	No

Handler - Owner Operator:

Owner/Operator Indicator:	Owner
Owner/Operator Name: UP 2 HOLDINGS, LLC 0219	
Legal Status:	Other
Date Became Current:	Not reported
Date Ended Current:	Not reported
Owner/Operator Address:	4130 COVER ST
Owner/Operator City,State,Zip:	LONG BEACH, CA 90808
Owner/Operator Telephone:	310-323-3992
Owner/Operator Telephone Ext:	Not reported
Owner/Operator Fax:	Not reported
Owner/Operator Email:	Not reported

Owner/Operator Indicator:	Operator
Owner/Operator Name: TOM ROBINS	
Legal Status:	Other
Date Became Current:	Not reported
Date Ended Current:	Not reported
Owner/Operator Address:	4130 COVER ST
Owner/Operator City,State,Zip:	LONG BEACH, CA 90808
Owner/Operator Telephone:	310-323-3992
Owner/Operator Telephone Ext:	Not reported
Owner/Operator Fax:	Not reported
Owner/Operator Email:	Not reported

Historic Generators:

Receive Date:	20210217
Handler Name: UP 2 HOLDINGS, LLC 0219	
Federal Waste Generator Description:	Not a generator, verified
State District Owner:	Not reported
Large Quantity Handler of Universal Waste:	No
Recognized Trader Importer:	No
Recognized Trader Exporter:	No
Spent Lead Acid Battery Importer:	No
Spent Lead Acid Battery Exporter:	No
Current Record:	Yes
Non Storage Recycler Activity:	No
Electronic Manifest Broker:	No

Docusign Envelope ID: 3773F87A-0B89-4932-BA2C-CA8383B3EEAD

UNITED PACIFIC 0219 (Continued) **1026723027**

List of NAICS Codes and Descriptions:
NAICS Code: 447190
NAICS Description: OTHER GASOLINE STATIONS

Facility Has Received Notices of Violations:
Violations: No Violations Found

Evaluation Action Summary:
Evaluations: No Evaluations Found

E MANIFEST:

Manifest Tracking Number:	023851141JJK
Last Updated Date:	20220909
Shipped Date:	20220815
Received Date:	20220825
Manifest Status:	Signed
Submission Type:	DataImage5Copy
Origin Type:	Service
Generator EPA ID:	CAL000460132
Generator Name:	United Pacific 0219
Generator Mail Street Number:	Not reported
Generator Mail Street 1:	401 W. MONTECITO ST
Generator Mail Street 2:	Not reported
Generator Mail City:	SANTA BARBARA
Generator Mail State:	CA
Generator Mail Zip:	93101
Generator Location Street Number:	Not reported
Generator Location Street 1:	401 W. MONTECITO ST
Generator Location Street 2:	Not reported
Generator Location City:	SANTA BARBARA
Generator Location Zip:	93101
Generator Location State:	CA
Generator Contact Company Name:	Not reported
Designated Facility EPA ID:	CAD028409019
Designated Facility Name:	Crosby & Overton
Designated Facility Mail Street Number:	Not reported
Designated Facility Mail Street 1:	Not reported
Designated Facility Mail Street 2:	1630 W. 17TH STREET
Designated Facility Mail City:	LONG BEACH
Designated Facility Mail Zip:	90813
Designated Facility Mail State:	CA
Designated Facility Location Street Number:	Not reported
Designated Facility Location Street 1:	1630 W. 17TH STREET
Designated Facility Location Street 2:	Not reported
Designated Facility Location City:	LONG BEACH
Designated Facility Location Zip:	90813
Designated Facility Location State:	CA
Designated Facility Contact Company Name:	Not reported
Manifest Residue Indicator:	N
Rejection Indicator:	N

Manifest Tracking Number:	023851146JJK
Last Updated Date:	20220912
Shipped Date:	20220815

Docusign Envelope ID: 3773F87A-0B89-4932-BA2C-CA8383B3EEAD

UNITED PACIFIC 0219 (Continued) **1026723027**

Received Date:	20220825
Manifest Status:	Signed
Submission Type:	DataImage5Copy
Origin Type:	Service
Generator EPA ID:	CAL000460132
Generator Name:	United Pacific 0219
Generator Mail Street Number:	Not reported
Generator Mail Street 1:	401 W. MONTECITO ST
Generator Mail Street 2:	Not reported
Generator Mail City:	SANTA BARBARA
Generator Mail State:	CA
Generator Mail Zip:	93101
Generator Location Street Number:	Not reported
Generator Location Street 1:	401 W. MONTECITO ST
Generator Location Street 2:	Not reported
Generator Location City:	SANTA BARBARA
Generator Location Zip:	93101
Generator Location State:	CA
Generator Contact Company Name:	Not reported
Designated Facility EPA ID:	CAD028409019
Designated Facility Name:	Crosby & Overton
Designated Facility Mail Street Number:	Not reported
Designated Facility Mail Street 1:	Not reported
Designated Facility Mail Street 2:	1630 W. 17TH STREET
Designated Facility Mail City:	LONG BEACH
Designated Facility Mail Zip:	90813
Designated Facility Mail State:	CA
Designated Facility Location Street Number:	Not reported
Designated Facility Location Street 1:	1630 W. 17TH STREET
Designated Facility Location Street 2:	Not reported
Designated Facility Location City:	LONG BEACH
Designated Facility Location Zip:	90813
Designated Facility Location State:	CA
Designated Facility Contact Company Name:	Not reported
Manifest Residue Indicator:	N
Rejection Indicator:	N

Manifest Tracking Number:	025008576JJK
Last Updated Date:	20230324
Shipped Date:	20230227
Received Date:	20230301
Manifest Status:	Signed
Submission Type:	DataImage5Copy
Origin Type:	Service
Generator EPA ID:	CAL000460132
Generator Name:	United Pacific 0219
Generator Mail Street Number:	Not reported
Generator Mail Street 1:	401 W. MONTECITO ST
Generator Mail Street 2:	Not reported
Generator Mail City:	SANTA BARBARA
Generator Mail State:	CA
Generator Mail Zip:	93101
Generator Location Street Number:	Not reported
Generator Location Street 1:	401 W. MONTECITO ST
Generator Location Street 2:	Not reported
Generator Location City:	SANTA BARBARA
Generator Location Zip:	93101

Docusign Envelope ID: 3773F87A-0B89-4932-BA2C-CA8383B3EEAD

UNITED PACIFIC 0219 (Continued) **1026723027**

Generator Location State:	CA
Generator Contact Company Name:	Not reported
Designated Facility EPA ID:	CAD028409019
Designated Facility Name:	Crosby & Overton
Designated Facility Mail Street Number:	Not reported
Designated Facility Mail Street 1:	Not reported
Designated Facility Mail Street 2:	1630 W. 17TH STREET
Designated Facility Mail City:	LONG BEACH
Designated Facility Mail Zip:	90813
Designated Facility Mail State:	CA
Designated Facility Location Street Number:	Not reported
Designated Facility Location Street 1:	1630 W. 17TH STREET
Designated Facility Location Street 2:	Not reported
Designated Facility Location City:	LONG BEACH
Designated Facility Location Zip:	90813
Designated Facility Location State:	CA
Designated Facility Contact Company Name:	Not reported
Manifest Residue Indicator:	N
Rejection Indicator:	N

Manifest Tracking Number:	025008579JJK
Last Updated Date:	20230324
Shipped Date:	20230227
Received Date:	20230301
Manifest Status:	Signed
Submission Type:	DataImage5Copy
Origin Type:	Service
Generator EPA ID:	CAL000460132
Generator Name:	United Pacific 0219
Generator Mail Street Number:	Not reported
Generator Mail Street 1:	401 W. MONTECITO ST
Generator Mail Street 2:	Not reported
Generator Mail City:	SANTA BARBARA
Generator Mail State:	CA
Generator Mail Zip:	93101
Generator Location Street Number:	Not reported
Generator Location Street 1:	401 W. MONTECITO ST
Generator Location Street 2:	Not reported
Generator Location City:	SANTA BARBARA
Generator Location Zip:	93101
Generator Location State:	CA
Generator Contact Company Name:	Not reported
Designated Facility EPA ID:	CAD028409019
Designated Facility Name:	Crosby & Overton
Designated Facility Mail Street Number:	Not reported
Designated Facility Mail Street 1:	Not reported
Designated Facility Mail Street 2:	1630 W. 17TH STREET
Designated Facility Mail City:	LONG BEACH
Designated Facility Mail Zip:	90813
Designated Facility Mail State:	CA
Designated Facility Location Street Number:	Not reported
Designated Facility Location Street 1:	1630 W. 17TH STREET
Designated Facility Location Street 2:	Not reported
Designated Facility Location City:	LONG BEACH
Designated Facility Location Zip:	90813
Designated Facility Location State:	CA
Designated Facility Contact Company Name:	Not reported

Docusign Envelope ID: 3773F87A-0B89-4932-BA2C-CA8383B3EEAD

UNITED PACIFIC 0219 (Continued) **1026723027**

Manifest Residue Indicator: N
Rejection Indicator: N

State Waste:
Manifest Tracking Number: 025008579JJK
Waste Line Number: 1
State Waste Code Owner: CA
State Waste Code: 241
State Waste: Tank bottom waste

Transporter:
Manifest Tracking Number: 025008579JJK
Transporter Line Number: 1
Transporter EPA ID: CAR000288225
Transporter Name: Able Envionmental

Waste Line:
Manifest Tracking Number: 025008579JJK
Waste Line Number: 1
U.S. DOT Hazardous Indicator: N
U.S. DOT ID Number: Not reported
U.S. DOT Description: Not reported
Non-Hazardous Waste Description: NON RCRA HAZARDOUS WASTE LIQUID
Number of Containers: 1
Container Type Code: TT
Container Type Description: Cargo tanks (tank trucks)
Waste Quantity: 40
Quantity Unit of Measure Code: G
Quantity Unit of Measure Description: Gallons
Waste Quantity, in Tons: 0.16680567
Acute Waste Quantity, in Tons: 0
Non-Acute Waste Quantity, in Tons: 0.16680567
Waste Quantity, in Kilograms: 151.29774
Acute Waste Quantity, in Kilograms: 0
Non-Acute Waste Quantity, in Kilorgrams: 151.29774
Management Method Code: H135
Management Method Description: DISCHARGE TO SEWER/POTW OR NPDES
Waste Residue Indicator: N
Quantity Discrepancy Indicator: N
Waste Type Discrepancy Indicator: N
Waste Density: Not reported
Waste Density Unit of Measure Code: Not reported
Waste Density Unit of Measure Description: Not reported
Form Code: Not reported
Form Code Description: Not reported
Source Code: Not reported
Source Code Description: Not reported
Waste Minimization Code: Not reported
Waste Minimization Code Description: Not reported
Consent Number: Not reported
EPA Waste Indicator: N

Docusign Envelope ID: 3773F87A-0B89-4932-BA2C-CA8383B3EEAD

F54
SSE
1/8-1/4
0.177 mi.
933 ft.

UP2 HOLDINGS, LLC 0219
401 W MONTECITO ST
SANTA BARBARA, CA 93101

Site 16 of 24 in cluster F

UST **U004333125**
N/A

Relative:
Higher

Actual:
39 ft.

UST:

Name:	UP2 HOLDINGS, LLC 0219
Address:	401 W MONTECITO ST
City,State,Zip:	SANTA BARBARA, CA 93101
Facility ID:	FA0016237
Permitting Agency:	Santa Barbara County Fire Department
CERSID:	10210585
Latitude:	34.4102200
Longitude:	-119.697420
Owner type:	Non-Government
Facility type:	Motor Vehicle Fueling
Num of inuse ust:	3
Num of closed ust:	0
Num of oos ust:	0
Epa region:	9
Tribal lands:	No
Tank owner name:	UP2 Holdings, LLC
Tank owner mailing address:	4130 Cover Street
Tank owner mailing city:	Long Beach
Tank owner mailing zip:	90808
Tank owner mailing state:	CA
Tank operator name:	UP2 Holdings, LLC
Tank operator mailing address:	4130 Cover Street
Tank operator mailing city:	Long Beach
Tank operator mailing zip:	90808
Tank operator mailing state:	CA
Tankidnumber:	1
Tank status:	Confirmed/Updated Information
Tank configuration:	Stand Alone Tank
Tank closure date:	Not reported
Tank installation date:	7/31/1996 12:00:00 AM
Tank num of compartments:	1
Tank contents:	Regular Unleaded
Tank capacity gallons:	12000
Tank type:	Double Wall
Tank pc construction:	Fiberglass
Tank pwpiping construction:	Fiberglass
Tank piping type:	Pressure
Tank piping construction:	Double Walled
Tank sacrificial anode:	No
Tank cp impressed current:	No
Tank cp shutoff:	Yes
Tank alarms:	Yes
Tank ball float:	No
Tank spill bucket:	Yes

Name:	UP2 HOLDINGS, LLC 0219
Address:	401 W MONTECITO ST
City,State,Zip:	SANTA BARBARA, CA 93101
Facility ID:	FA0016237
Permitting Agency:	Santa Barbara County Fire Department
CERSID:	10210585
Latitude:	34.4102200

Docusign Envelope ID: 3773F87A-0B89-4932-BA2C-CA8383B3EEAD

UP2 HOLDINGS, LLC 0219 (Continued) **U004333125**

Longitude:	-119.697420
Owner type:	Non-Government
Facility type:	Motor Vehicle Fueling
Num of inuse ust:	3
Num of closed ust:	0
Num of oos ust:	0
Epa region:	9
Tribal lands:	No
Tank owner name:	UP2 Holdings, LLC
Tank owner mailing address:	4130 Cover Street
Tank owner mailing city:	Long Beach
Tank owner mailing zip:	90808
Tank owner mailing state:	CA
Tank operator name:	UP2 Holdings, LLC
Tank operator mailing address:	4130 Cover Street
Tank operator mailing city:	Long Beach
Tank operator mailing zip:	90808
Tank operator mailing state:	CA
Tankidnumber:	3
Tank status:	Confirmed/Updated Information
Tank configuration:	Stand Alone Tank
Tank closure date:	Not reported
Tank installation date:	7/31/1996 12:00:00 AM
Tank num of compartments:	1
Tank contents:	Premium Unleaded
Tank capacity gallons:	12000
Tank type:	Double Wall
Tank pc construction:	Fiberglass
Tank pwpiping construction:	Fiberglass
Tank piping type:	Pressure
Tank piping construction:	Double Walled
Tank sacrificial anode:	No
Tank cp impressed current:	No
Tank cp shutoff:	Yes
Tank alarms:	Yes
Tank ball float:	No
Tank spill bucket:	Yes

Name:	UP2 HOLDINGS, LLC 0219
Address:	401 W MONTECITO ST
City,State,Zip:	SANTA BARBARA, CA 93101
Facility ID:	FA0016237
Permitting Agency:	Santa Barbara County Fire Department
CERSID:	10210585
Latitude:	34.4102200
Longitude:	-119.697420
Owner type:	Non-Government
Facility type:	Motor Vehicle Fueling
Num of inuse ust:	3
Num of closed ust:	0
Num of oos ust:	0
Epa region:	9
Tribal lands:	No
Tank owner name:	UP2 Holdings, LLC
Tank owner mailing address:	4130 Cover Street
Tank owner mailing city:	Long Beach
Tank owner mailing zip:	90808

Docusign Envelope ID: 3773F87A-0B89-4932-BA2C-CA8383B3EEAD

UP2 HOLDINGS, LLC 0219 (Continued) **U004333125**

Tank owner mailing state:	CA
Tank operator name:	UP2 Holdings, LLC
Tank operator mailing address:	4130 Cover Street
Tank operator mailing city:	Long Beach
Tank operator mailing zip:	90808
Tank operator mailing state:	CA
Tankidnumber:	2
Tank status:	Confirmed/Updated Information
Tank configuration:	Stand Alone Tank
Tank closure date:	Not reported
Tank installation date:	7/31/1996 12:00:00 AM
Tank num of compartments:	1
Tank contents:	Regular Unleaded
Tank capacity gallons:	12000
Tank type:	Double Wall
Tank pc construction:	Fiberglass
Tank pwpiping construction:	Fiberglass
Tank piping type:	Pressure
Tank piping construction:	Double Walled
Tank sacrificial anode:	No
Tank cp impressed current:	No
Tank cp shutoff:	Yes
Tank alarms:	Yes
Tank ball float:	No
Tank spill bucket:	Yes

F55 **APRO LLC DBA UNITED PACIFIC 0219** **RCRA NonGen / NLR** **1024870503**
SSE **401 W MONTECITO ST** **E MANIFEST** **CAL000439142**
1/8-1/4 **SANTA BARBARA, CA 93101**
0.177 mi.
933 ft. **Site 17 of 24 in cluster F**

Relative: **Higher**
Actual: **39 ft.**

RCRA Listings:

Date Form Received by Agency:	20180914
Handler Name:	Apro Llc Dba United Pacific 0219
Handler Address:	401 W Montecito St
Handler City,State,Zip:	SANTA BARBARA, CA 93101
EPA ID:	CAL000439142
Contact Name:	TOM ROBINS
Contact Address:	4130 COVER ST
Contact City,State,Zip:	LONG BEACH, CA 90808
Contact Telephone:	310-323-3992
Contact Fax:	Not reported
Contact Email:	TOM.ROBINS@UNITEDPACIFIC.COM
Contact Title:	Not reported
EPA Region:	09
Land Type:	Not reported
Federal Waste Generator Description:	Not a generator, verified
Non-Notifier:	Not reported
Biennial Report Cycle:	Not reported
Accessibility:	Not reported
Active Site Indicator:	Handler Activities
State District Owner:	Not reported
State District:	Not reported
Mailing Address:	4130 COVER ST
Mailing City,State,Zip:	LONG BEACH, CA 90808
Owner Name:	Apro Llc
Owner Type:	Other

Docusign Envelope ID: 3773F87A-0B89-4932-BA2C-CA8383B3EEAD

APRO LLC DBA UNITED PACIFIC 0219 (Continued) **1024870503**

Operator Name:	Tom Robins
Operator Type:	Other
Short-Term Generator Activity:	No
Importer Activity:	No
Mixed Waste Generator:	No
Transporter Activity:	No
Transfer Facility Activity:	No
Recycler Activity with Storage:	No
Small Quantity On-Site Burner Exemption:	No
Smelting Melting and Refining Furnace Exemption:	No
Underground Injection Control:	No
Off-Site Waste Receipt:	No
Universal Waste Indicator:	Yes
Universal Waste Destination Facility:	Yes
Federal Universal Waste:	No
Active Site State-Reg Handler:	---
Federal Facility Indicator:	Not reported
Hazardous Secondary Material Indicator:	N
Sub-Part K Indicator:	Not reported
2018 GPRA Permit Baseline:	Not on the Baseline
2018 GPRA Renewals Baseline:	Not on the Baseline
202 GPRA Corrective Action Baseline:	No
Subject to Corrective Action Universe:	No
Non-TSDFs Where RCRA CA has Been Imposed Universe:	No
Corrective Action Priority Ranking:	No NCAPS ranking
Environmental Control Indicator:	No
Institutional Control Indicator:	No
Human Exposure Controls Indicator:	N/A
Groundwater Controls Indicator:	N/A
Significant Non-Complier Universe:	No
Unaddressed Significant Non-Complier Universe:	No
Addressed Significant Non-Complier Universe:	No
Significant Non-Complier With a Compliance Schedule Universe:	No
Financial Assurance Required:	Not reported
Handler Date of Last Change:	20181001
Recognized Trader-Importer:	No
Recognized Trader-Exporter:	No
Importer of Spent Lead Acid Batteries:	No
Exporter of Spent Lead Acid Batteries:	No
Recycler Activity Without Storage:	No
Manifest Broker:	No
Sub-Part P Indicator:	No

Handler - Owner Operator:

Owner/Operator Indicator:	Owner
Owner/Operator Name: APRO LLC	
Legal Status:	Other
Date Became Current:	Not reported
Date Ended Current:	Not reported
Owner/Operator Address:	4130 COVER ST
Owner/Operator City,State,Zip:	LONG BEACH, CA 90808
Owner/Operator Telephone:	310-323-3992
Owner/Operator Telephone Ext:	Not reported
Owner/Operator Fax:	Not reported
Owner/Operator Email:	Not reported

Docusign Envelope ID: 3773F87A-0B89-4932-BA2C-CA8383B3EEAD

APRO LLC DBA UNITED PACIFIC 0219 (Continued) **1024870503**

Owner/Operator Indicator: Operator
Owner/Operator Name: TOM ROBINS
Legal Status: Other
Date Became Current: Not reported
Date Ended Current: Not reported
Owner/Operator Address: 4130 COVER ST
Owner/Operator City,State,Zip: LONG BEACH, CA 90808
Owner/Operator Telephone: 310-323-3992
Owner/Operator Telephone Ext: Not reported
Owner/Operator Fax: Not reported
Owner/Operator Email: Not reported

Historic Generators:
Receive Date: 20180914
Handler Name: APRO LLC DBA UNITED PACIFIC 0219
Federal Waste Generator Description: Not a generator, verified
State District Owner: Not reported
Large Quantity Handler of Universal Waste: No
Recognized Trader Importer: No
Recognized Trader Exporter: No
Spent Lead Acid Battery Importer: No
Spent Lead Acid Battery Exporter: No
Current Record: Yes
Non Storage Recycler Activity: Not reported
Electronic Manifest Broker: Not reported

List of NAICS Codes and Descriptions:
NAICS Code: 447190
NAICS Description: OTHER GASOLINE STATIONS

Facility Has Received Notices of Violations:
Violations: No Violations Found

Evaluation Action Summary:
Evaluations: No Evaluations Found

E MANIFEST:
Manifest Tracking Number: 012922996FLE
Last Updated Date: 20190710
Shipped Date: 20190611
Received Date: 20190618
Manifest Status: Signed
Submission Type: DataImage5Copy
Origin Type: Service
Generator EPA ID: CAL000439142
Generator Name: Apro Llc Dba United Pacific 0219
Generator Mail Street Number: Not reported
Generator Mail Street 1: 401 W MONTECITO ST
Generator Mail Street 2: Not reported
Generator Mail City: SANTA BARBARA
Generator Mail State: CA
Generator Mail Zip: 93101
Generator Location Street Number: Not reported
Generator Location Street 1: 4130 COVER ST

Docusign Envelope ID: 3773F87A-0B89-4932-BA2C-CA8383B3EEAD

APRO LLC DBA UNITED PACIFIC 0219 (Continued) **1024870503**

Generator Location Street 2:	Not reported
Generator Location City:	LONG BEACH
Generator Location Zip:	90808
Generator Location State:	CA
Generator Contact Company Name:	Not reported
Designated Facility EPA ID:	CAT080013352
Designated Facility Name:	World Oil Recycling
Designated Facility Mail Street Number:	2000
Designated Facility Mail Street 1:	CA90222 CA037US 2000
Designated Facility Mail Street 2:	2000 N. ALAMEDA STREET
Designated Facility Mail City:	COMPTON
Designated Facility Mail Zip:	90222
Designated Facility Mail State:	CA
Designated Facility Location Street Number:	2000
Designated Facility Location Street 1:	2000 N. ALAMEDA STREET
Designated Facility Location Street 2:	Not reported
Designated Facility Location City:	COMPTON
Designated Facility Location Zip:	90222-0000
Designated Facility Location State:	CA
Designated Facility Contact Company Name:	Not reported
Manifest Residue Indicator:	N
Rejection Indicator:	N

Manifest Tracking Number:	012922997FLE
Last Updated Date:	20190716
Shipped Date:	20190611
Received Date:	20190618
Manifest Status:	Signed
Submission Type:	DataImage5Copy
Origin Type:	Web
Generator EPA ID:	CAL000439142
Generator Name:	Apro Llc Dba United Pacific 0219
Generator Mail Street Number:	Not reported
Generator Mail Street 1:	401 W MONTECITO ST
Generator Mail Street 2:	Not reported
Generator Mail City:	SANTA BARBARA
Generator Mail State:	CA
Generator Mail Zip:	93101
Generator Location Street Number:	Not reported
Generator Location Street 1:	4130 COVER ST
Generator Location Street 2:	Not reported
Generator Location City:	LONG BEACH
Generator Location Zip:	90808
Generator Location State:	CA
Generator Contact Company Name:	Not reported
Designated Facility EPA ID:	CAD028409019
Designated Facility Name:	Crosby & Overton
Designated Facility Mail Street Number:	Not reported
Designated Facility Mail Street 1:	CA90813 CA037US 1630
Designated Facility Mail Street 2:	1630 W. 17TH STREET
Designated Facility Mail City:	LONG BEACH
Designated Facility Mail Zip:	90813
Designated Facility Mail State:	CA
Designated Facility Location Street Number:	Not reported
Designated Facility Location Street 1:	1630 W. 17TH STREET
Designated Facility Location Street 2:	Not reported
Designated Facility Location City:	LONG BEACH

Docusign Envelope ID: 3773F87A-0B89-4932-BA2C-CA8383B3EEAD

APRO LLC DBA UNITED PACIFIC 0219 (Continued) **1024870503**

Designated Facility Location Zip:	90813-0000
Designated Facility Location State:	CA
Designated Facility Contact Company Name:	Not reported
Manifest Residue Indicator:	N
Rejection Indicator:	N
Manifest Tracking Number:	018273640JJK
Last Updated Date:	20210325
Shipped Date:	20210222
Received Date:	20210304
Manifest Status:	Signed
Submission Type:	DataImage5Copy
Origin Type:	Web
Generator EPA ID:	CAL000439142
Generator Name:	United Pacific Co
Generator Mail Street Number:	Not reported
Generator Mail Street 1:	401 W MONTECITO ST
Generator Mail Street 2:	Not reported
Generator Mail City:	SANTA BARBARA
Generator Mail State:	CA
Generator Mail Zip:	93101
Generator Location Street Number:	Not reported
Generator Location Street 1:	4130 COVER ST
Generator Location Street 2:	Not reported
Generator Location City:	LONG BEACH
Generator Location Zip:	90808
Generator Location State:	CA
Generator Contact Company Name:	Not reported
Designated Facility EPA ID:	CAD028409019
Designated Facility Name:	Crosby & Overton
Designated Facility Mail Street Number:	1630
Designated Facility Mail Street 1:	CA90813 CA037US 1630
Designated Facility Mail Street 2:	W. 17TH STREET
Designated Facility Mail City:	LONG BEACH
Designated Facility Mail Zip:	90813
Designated Facility Mail State:	CA
Designated Facility Location Street Number:	1630
Designated Facility Location Street 1:	W. 17TH STREET
Designated Facility Location Street 2:	Not reported
Designated Facility Location City:	LONG BEACH
Designated Facility Location Zip:	90813-0000
Designated Facility Location State:	CA
Designated Facility Contact Company Name:	Not reported
Manifest Residue Indicator:	N
Rejection Indicator:	N
Manifest Tracking Number:	020490778JJK
Last Updated Date:	20210324
Shipped Date:	20210222
Received Date:	20210304
Manifest Status:	Signed
Submission Type:	DataImage5Copy
Origin Type:	Web
Generator EPA ID:	CAL000439142
Generator Name:	United Pacific Co
Generator Mail Street Number:	Not reported
Generator Mail Street 1:	401 W MONTECITO ST

Docusign Envelope ID: 3773F87A-0B89-4932-BA2C-CA8383B3EEAD

APRO LLC DBA UNITED PACIFIC 0219 (Continued) **1024870503**

Generator Mail Street 2:	Not reported
Generator Mail City:	SANTA BARBARA
Generator Mail State:	CA
Generator Mail Zip:	93101
Generator Location Street Number:	Not reported
Generator Location Street 1:	4130 COVER ST
Generator Location Street 2:	Not reported
Generator Location City:	LONG BEACH
Generator Location Zip:	90808
Generator Location State:	CA
Generator Contact Company Name:	Not reported
Designated Facility EPA ID:	CAD028409019
Designated Facility Name:	Crosby & Overton
Designated Facility Mail Street Number:	1630
Designated Facility Mail Street 1:	CA90813 CA037US 1630
Designated Facility Mail Street 2:	W. 17TH STREET
Designated Facility Mail City:	LONG BEACH
Designated Facility Mail Zip:	90813
Designated Facility Mail State:	CA
Designated Facility Location Street Number:	1630
Designated Facility Location Street 1:	W. 17TH STREET
Designated Facility Location Street 2:	Not reported
Designated Facility Location City:	LONG BEACH
Designated Facility Location Zip:	90813-0000
Designated Facility Location State:	CA
Designated Facility Contact Company Name:	Not reported
Manifest Residue Indicator:	N
Rejection Indicator:	N

State Waste:

Manifest Tracking Number:	020490778JJK
Waste Line Number:	1
State Waste Code Owner:	CA
State Waste Code:	241
State Waste:	Tank bottom waste

Transporter:

Manifest Tracking Number:	020490778JJK
Transporter Line Number:	1
Transporter EPA ID:	CAR000288795
Transporter Name:	Able Degassing Inc Dba Able Environmental Services

Waste Line:

Manifest Tracking Number:	020490778JJK
Waste Line Number:	1
U.S. DOT Hazardous Indicator:	N
U.S. DOT ID Number:	Not reported
U.S. DOT Description:	Not reported
Non-Hazardous Waste Description:	NON RCRA HAZARDOUS WASTE LIQUID
Number of Containers:	1
Container Type Code:	TT
Container Type Description:	Cargo tanks (tank trucks)
Waste Quantity:	20
Quantity Unit of Measure Code:	G
Quantity Unit of Measure Description:	Gallons
Waste Quantity, in Tons:	0.083402835

Docusign Envelope ID: 3773F87A-0B89-4932-BA2C-CA8383B3EEAD

APRO LLC DBA UNITED PACIFIC 0219 (Continued) **1024870503**

Acute Waste Quantity, in Tons:	0
Non-Acute Waste Quantity, in Tons:	0.083402835
Waste Quantity, in Kilograms:	75.64887
Acute Waste Quantity, in Kilograms:	0
Non-Acute Waste Quantity, in Kilorgrams:	75.64887
Management Method Code:	H135
Management Method Description:	DISCHARGE TO SEWER/POTW OR NPDES
Waste Residue Indicator:	N
Quantity Discrepancy Indicator:	N
Waste Type Discrepancy Indicator:	N
Waste Density:	Not reported
Waste Density Unit of Measure Code:	Not reported
Waste Density Unit of Measure Description:	Not reported
Form Code:	Not reported
Form Code Description:	Not reported
Source Code:	Not reported
Source Code Description:	Not reported
Waste Minimization Code:	Not reported
Waste Minimization Code Description:	Not reported
Consent Number:	Not reported
EPA Waste Indicator:	N

F56 **91799** **HIST UST** **U001580462**
SSE **401 W MONTECITO** **N/A**
1/8-1/4 **SANTA BARBARA, CA 93101**
0.177 mi.
933 ft. **Site 18 of 24 in cluster F**

Relative:
Higher

Actual:
39 ft.

HIST UST:

Name:	91799
Address:	401 W MONTECITO
City,State,Zip:	SANTA BARBARA, CA 93101
File Number:	0002c571
URL:	https://documents.geotracker.waterboards.ca.gov/ustpdfs/pdf/0002c571.pdf
Region:	STATE
Facility ID:	00000062136
Facility Type:	Gas Station
Other Type:	Not reported
Contact Name:	TROTTER,C & WASEM,S
Telephone:	8059631201
Owner Name:	CHEVRON U.S.A. INC.
Owner Address:	575 MARKET
Owner City,St,Zip:	SAN FRANCISCO, CA 94105
Total Tanks:	0004
Tank Num:	001
Container Num:	1
Year Installed:	Not reported
Tank Capacity:	00010000
Tank Used for:	PRODUCT
Type of Fuel:	Not reported
Container Construction Thickness:	0000250
Leak Detection:	Stock Inventor
Tank Num:	002
Container Num:	2
Year Installed:	Not reported
Tank Capacity:	00010000

Map ID
Direction
Distance
Elevation | Site | MAP FINDINGS | Database(s) | EDR ID Number EPA ID Number

91799 (Continued) **U001580462**

Tank Used for:	PRODUCT
Type of Fuel:	Not reported
Container Construction Thickness:	0000250
Leak Detection:	Stock Inventor
Tank Num:	003
Container Num:	3
Year Installed:	Not reported
Tank Capacity:	00010000
Tank Used for:	PRODUCT
Type of Fuel:	Not reported
Container Construction Thickness:	0000250
Leak Detection:	Stock Inventor
Tank Num:	004
Container Num:	4
Year Installed:	Not reported
Tank Capacity:	00001000
Tank Used for:	WASTE
Type of Fuel:	Not reported
Container Construction Thickness:	0000250
Leak Detection:	Stock Inventor

Click here for Geo Tracker PDF:

F57 **CF UNITED CVX HOLDINGS 0219** **RCRA NonGen / NLR** **1026057350**
SSE **401 W MONTECITO ST** **CAL000453546**
1/8-1/4 **SANTA BARBARA, CA 93101**
0.177 mi.
933 ft. **Site 19 of 24 in cluster F**

Relative: **Higher**
Actual: **39 ft.**

RCRA Listings:

Date Form Received by Agency:	20200313
Handler Name:	Cf United Cvx Holdings 0219
Handler Address:	401 W Montecito St
Handler City,State,Zip:	SANTA BARBARA, CA 93101
EPA ID:	CAL000453546
Contact Name:	TOM ROBINS
Contact Address:	4130 COVER ST
Contact City,State,Zip:	LONG BEACH, CA 90808
Contact Telephone:	310-323-3992
Contact Fax:	Not reported
Contact Email:	TOM.ROBINS@UNITEDPACIFIC.COM
Contact Title:	Not reported
EPA Region:	09
Land Type:	Not reported
Federal Waste Generator Description:	Not a generator, verified
Non-Notifier:	Not reported
Biennial Report Cycle:	Not reported
Accessibility:	Not reported
Active Site Indicator:	Not reported
State District Owner:	Not reported
State District:	Not reported
Mailing Address:	4130 COVER ST
Mailing City,State,Zip:	LONG BEACH, CA 90808
Owner Name:	Cf United Cvx Holdings Llc
Owner Type:	Other
Operator Name:	Tom Robins

Docusign Envelope ID: 3773F87A-0B89-4932-BA2C-CA8383B3EEAD

CF UNITED CVX HOLDINGS 0219 (Continued) **1026057350**

Operator Type:	Other
Short-Term Generator Activity:	No
Importer Activity:	No
Mixed Waste Generator:	No
Transporter Activity:	No
Transfer Facility Activity:	No
Recycler Activity with Storage:	No
Small Quantity On-Site Burner Exemption:	No
Smelting Melting and Refining Furnace Exemption:	No
Underground Injection Control:	No
Off-Site Waste Receipt:	No
Universal Waste Indicator:	No
Universal Waste Destination Facility:	No
Federal Universal Waste:	No
Active Site State-Reg Handler:	---
Federal Facility Indicator:	Not reported
Hazardous Secondary Material Indicator:	N
Sub-Part K Indicator:	Not reported
2018 GPRA Permit Baseline:	Not on the Baseline
2018 GPRA Renewals Baseline:	Not on the Baseline
202 GPRA Corrective Action Baseline:	No
Subject to Corrective Action Universe:	No
Non-TSDFs Where RCRA CA has Been Imposed Universe:	No
Corrective Action Priority Ranking:	No NCAPS ranking
Environmental Control Indicator:	No
Institutional Control Indicator:	No
Human Exposure Controls Indicator:	N/A
Groundwater Controls Indicator:	N/A
Significant Non-Complier Universe:	No
Unaddressed Significant Non-Complier Universe:	No
Addressed Significant Non-Complier Universe:	No
Significant Non-Complier With a Compliance Schedule Universe:	No
Financial Assurance Required:	Not reported
Handler Date of Last Change:	20200320
Recognized Trader-Importer:	No
Recognized Trader-Exporter:	No
Importer of Spent Lead Acid Batteries:	No
Exporter of Spent Lead Acid Batteries:	No
Recycler Activity Without Storage:	No
Manifest Broker:	No
Sub-Part P Indicator:	No

Handler - Owner Operator:

Owner/Operator Indicator:	Operator
Owner/Operator Name: TOM ROBINS	
Legal Status:	Other
Date Became Current:	Not reported
Date Ended Current:	Not reported
Owner/Operator Address:	4130 COVER ST
Owner/Operator City,State,Zip:	LONG BEACH, CA 90808
Owner/Operator Telephone:	310-323-3992
Owner/Operator Telephone Ext:	Not reported
Owner/Operator Fax:	Not reported
Owner/Operator Email:	Not reported
Owner/Operator Indicator:	Owner

Docusign Envelope ID: 3773F87A-0B89-4932-BA2C-CA8383B3EEAD

CF UNITED CVX HOLDINGS 0219 (Continued) **1026057350**

Owner/Operator Name: CF UNITED CVX HOLDINGS LLC
Legal Status: Other
Date Became Current: Not reported
Date Ended Current: Not reported
Owner/Operator Address: 4130 COVER ST
Owner/Operator City,State,Zip: LONG BEACH, CA 90808
Owner/Operator Telephone: 310-323-3992
Owner/Operator Telephone Ext: Not reported
Owner/Operator Fax: Not reported
Owner/Operator Email: Not reported

Historic Generators:
Receive Date: 20200313
Handler Name: CF UNITED CVX HOLDINGS 0219
Federal Waste Generator Description: Not a generator, verified
State District Owner: Not reported
Large Quantity Handler of Universal Waste: No
Recognized Trader Importer: No
Recognized Trader Exporter: No
Spent Lead Acid Battery Importer: No
Spent Lead Acid Battery Exporter: No
Current Record: Yes
Non Storage Recycler Activity: Not reported
Electronic Manifest Broker: Not reported

List of NAICS Codes and Descriptions:
NAICS Code: 447190
NAICS Description: OTHER GASOLINE STATIONS

Facility Has Received Notices of Violations:
Violations: No Violations Found

Evaluation Action Summary:
Evaluations: No Evaluations Found

F58 **UNITED PACIFIC 0219** **UST** **U004151234**
SSE **401 W MONTECITO ST** **N/A**
1/8-1/4 **SANTA BARBARA, CA 93101**
0.177 mi.
933 ft. **Site 20 of 24 in cluster F**

Relative: UST:
Higher
Actual: Name: UNITED PACIFIC 0219
39 ft. Address: 401 W MONTECITO ST
City,State,Zip: SANTA BARBARA, CA 93101
Facility ID: FA0016006
Permitting Agency: Santa Barbara County Fire Department
CERSID: Not reported
Latitude: 34.41022
Longitude: -119.69742
Owner type: Not reported
Facility type: Not reported
Num of inuse ust: Not reported
Num of closed ust: Not reported
Num of oos ust: Not reported

Docusign Envelope ID: 3773F87A-0B89-4932-BA2C-CA8383B3EEAD

UNITED PACIFIC 0219 (Continued) **U004151234**

Epa region:	Not reported
Tribal lands:	Not reported
Tank owner name:	Not reported
Tank owner mailing address:	Not reported
Tank owner mailing city:	Not reported
Tank owner mailing zip:	Not reported
Tank owner mailing state:	Not reported
Tank operator name:	Not reported
Tank operator mailing address:	Not reported
Tank operator mailing city:	Not reported
Tank operator mailing zip:	Not reported
Tank operator mailing state:	Not reported
Tankidnumber:	Not reported
Tank status:	Not reported
Tank configuration:	Not reported
Tank closure date:	Not reported
Tank installation date:	Not reported
Tank num of compartments:	Not reported
Tank contents:	Not reported
Tank capacity gallons:	Not reported
Tank type:	Not reported
Tank pc construction:	Not reported
Tank pwpiping construction:	Not reported
Tank piping type:	Not reported
Tank piping construction:	Not reported
Tank sacrificial anode:	Not reported
Tank cp impressed current:	Not reported
Tank cp shutoff:	Not reported
Tank alarms:	Not reported
Tank ball float:	Not reported
Tank spill bucket:	Not reported

Name:	UNITED PACIFIC 0219
Address:	401 W MONTECITO ST
City,State,Zip:	SANTA BARBARA, CA 93101
Facility ID:	FA0012826
Permitting Agency:	Santa Barbara County Fire Department
CERSID:	Not reported
Latitude:	34.41022
Longitude:	-119.69742
Owner type:	Not reported
Facility type:	Not reported
Num of inuse ust:	Not reported
Num of closed ust:	Not reported
Num of oos ust:	Not reported
Epa region:	Not reported
Tribal lands:	Not reported
Tank owner name:	Not reported
Tank owner mailing address:	Not reported
Tank owner mailing city:	Not reported
Tank owner mailing zip:	Not reported
Tank owner mailing state:	Not reported
Tank operator name:	Not reported
Tank operator mailing address:	Not reported
Tank operator mailing city:	Not reported
Tank operator mailing zip:	Not reported
Tank operator mailing state:	Not reported

Docusign Envelope ID: 3773F87A-0B89-4932-BA2C-CA8383B3EEAD

UNITED PACIFIC 0219 (Continued) **U004151234**

Tankidnumber:	Not reported
Tank status:	Not reported
Tank configuration:	Not reported
Tank closure date:	Not reported
Tank installation date:	Not reported
Tank num of compartments:	Not reported
Tank contents:	Not reported
Tank capacity gallons:	Not reported
Tank type:	Not reported
Tank pc construction:	Not reported
Tank pwpiping construction:	Not reported
Tank piping type:	Not reported
Tank piping construction:	Not reported
Tank sacrificial anode:	Not reported
Tank cp impressed current:	Not reported
Tank cp shutoff:	Not reported
Tank alarms:	Not reported
Tank ball float:	Not reported
Tank spill bucket:	Not reported

Name:	UNITED PACIFIC 0219
Address:	401 W MONTECITO ST
City,State,Zip:	SANTA BARBARA, CA 93101
Facility ID:	Not reported
Permitting Agency:	Santa Barbara County Fire Department
CERSID:	Not reported
Latitude:	34.41022
Longitude:	-119.69742
Owner type:	Not reported
Facility type:	Not reported
Num of inuse ust:	Not reported
Num of closed ust:	Not reported
Num of oos ust:	Not reported
Epa region:	Not reported
Tribal lands:	Not reported
Tank owner name:	Not reported
Tank owner mailing address:	Not reported
Tank owner mailing city:	Not reported
Tank owner mailing zip:	Not reported
Tank owner mailing state:	Not reported
Tank operator name:	Not reported
Tank operator mailing address:	Not reported
Tank operator mailing city:	Not reported
Tank operator mailing zip:	Not reported
Tank operator mailing state:	Not reported
Tankidnumber:	Not reported
Tank status:	Not reported
Tank configuration:	Not reported
Tank closure date:	Not reported
Tank installation date:	Not reported
Tank num of compartments:	Not reported
Tank contents:	Not reported
Tank capacity gallons:	Not reported
Tank type:	Not reported
Tank pc construction:	Not reported
Tank pwpiping construction:	Not reported
Tank piping type:	Not reported

Docusign Envelope ID: 3773F87A-0B89-4932-BA2C-CA8383B3EEAD

UNITED PACIFIC 0219 (Continued) **U004151234**

Tank piping construction:	Not reported
Tank sacrificial anode:	Not reported
Tank cp impressed current:	Not reported
Tank cp shutoff:	Not reported
Tank alarms:	Not reported
Tank ball float:	Not reported
Tank spill bucket:	Not reported

F59 **CHEVRON #9-1799-SOLD** **CUPA Listings** **S104582095**
SSE **401 W MONTECITO ST** **N/A**
1/8-1/4 **SANTA BARBARA, CA 93101**
0.177 mi.
933 ft. **Site 21 of 24 in cluster F**

Relative: **Higher**

Actual: **39 ft.**

CUPA SANTA BARBARA:

Name:	CHEVRON #9-1799-SOLD
Address:	401 W MONTECITO ST
City,State,Zip:	SANTA BARBARA, CA 93101
Facility Id:	FA0002391
Region:	SANTA BARBARA
Cross Street:	CASTILLO
Latitude:	Not reported
Longitude:	Not reported
Mailing Name:	CHEVRON USA PRODUCTS CO
Mailing Care Of:	PERMIT DESK
Mailing Address:	PO BOX 6004
Mailing City:	SAN RAMON
Mailing State:	CA
Mailing Zip Code:	945836004
Record Id:	PR0500939
Pe #:	2202
Current Status:	2

Name:	CHEVRON #9-1799-SOLD
Address:	401 W MONTECITO ST
City,State,Zip:	SANTA BARBARA, CA 93101
Facility Id:	FA0002391
Region:	SANTA BARBARA
Cross Street:	CASTILLO
Latitude:	Not reported
Longitude:	Not reported
Mailing Name:	CHEVRON USA PRODUCTS CO
Mailing Care Of:	PERMIT DESK
Mailing Address:	PO BOX 6004
Mailing City:	SAN RAMON
Mailing State:	CA
Mailing Zip Code:	945836004
Record Id:	PR0500940
Pe #:	2161
Current Status:	2

Name:	CHEVRON #9-1799-SOLD
Address:	401 W MONTECITO ST
City,State,Zip:	SANTA BARBARA, CA 93101
Facility Id:	FA0002391
Region:	SANTA BARBARA
Cross Street:	CASTILLO
Latitude:	Not reported

Docusign Envelope ID: 3773F87A-0B89-4932-BA2C-CA8383B3EEAD

CHEVRON #9-1799-SOLD (Continued) **S104582095**

Longitude:	Not reported
Mailing Name:	CHEVRON USA PRODUCTS CO
Mailing Care Of:	PERMIT DESK
Mailing Address:	PO BOX 6004
Mailing City:	SAN RAMON
Mailing State:	CA
Mailing Zip Code:	945836004
Record Id:	PR0505889
Pe #:	2163
Current Status:	2

Name:	MONTECITO HARBOR CHEVRON
Address:	401 W MONTECITO ST
City,State,Zip:	SANTA BARBARA, CA 93101
Facility Id:	FA0012826
Region:	SANTA BARBARA
Cross Street:	Not reported
Latitude:	34.4102
Longitude:	-119.697
Mailing Name:	MACLAND INVESTMENTS
Mailing Care Of:	Not reported
Mailing Address:	401 W MONTECITO ST
Mailing City:	SANTA BARBARA
Mailing State:	CA
Mailing Zip Code:	93101
Record Id:	PR0506678
Pe #:	2161
Current Status:	1

Name:	MONTECITO HARBOR CHEVRON
Address:	401 W MONTECITO ST
City,State,Zip:	SANTA BARBARA, CA 93101
Facility Id:	FA0012826
Region:	SANTA BARBARA
Cross Street:	Not reported
Latitude:	34.4102
Longitude:	-119.697
Mailing Name:	MACLAND INVESTMENTS
Mailing Care Of:	Not reported
Mailing Address:	401 W MONTECITO ST
Mailing City:	SANTA BARBARA
Mailing State:	CA
Mailing Zip Code:	93101
Record Id:	PR0507730
Pe #:	2201
Current Status:	1

Name:	MONTECITO HARBOR CHEVRON
Address:	401 W MONTECITO ST
City,State,Zip:	SANTA BARBARA, CA 93101
Facility Id:	FA0012826
Region:	SANTA BARBARA
Cross Street:	Not reported
Latitude:	34.4102
Longitude:	-119.697
Mailing Name:	MACLAND INVESTMENTS
Mailing Care Of:	Not reported

Docusign Envelope ID: 3773F87A-0B89-4932-BA2C-CA8383B3EEAD

CHEVRON #9-1799-SOLD (Continued) **S104582095**

Mailing Address:	401 W MONTECITO ST
Mailing City:	SANTA BARBARA
Mailing State:	CA
Mailing Zip Code:	93101
Record Id:	PR0231765
Pe #:	2302
Current Status:	1

F60 **CHEVRON - EDUCATED CAR WASH** **SWEEPS UST** **S101594121**
SSE **401 W MONTECITO ST** **CA FID UST** **N/A**
1/8-1/4 **SANTA BARBARA, CA 93101**
0.177 mi.
933 ft. **Site 22 of 24 in cluster F**

Relative:
Higher

Actual:
39 ft.

SWEEPS UST:

Name:	CHEVRON - EDUCATED CAR WASH
Address:	401 W MONTECITO ST
City:	SANTA BARBARA
Status:	Active
Comp Number:	1765
Number:	9
Board Of Equalization:	44-999999
Referral Date:	02-09-93
Action Date:	02-09-93
Created Date:	09-20-91
Owner Tank Id:	1
SWRCB Tank Id:	42-000-001765-000001
Tank Status:	A
Capacity:	10000
Active Date:	02-27-92
Tank Use:	UNKNOWN
STG:	P
Content:	REGULAR UNLE
Number Of Tanks:	4

Name:	CHEVRON - EDUCATED CAR WASH
Address:	401 W MONTECITO ST
City:	SANTA BARBARA
Status:	Active
Comp Number:	1765
Number:	9
Board Of Equalization:	44-999999
Referral Date:	02-09-93
Action Date:	02-09-93
Created Date:	09-20-91
Owner Tank Id:	2
SWRCB Tank Id:	42-000-001765-000002
Tank Status:	A
Capacity:	10000
Active Date:	02-27-92
Tank Use:	UNKNOWN
STG:	P
Content:	REGULAR UNLE
Number Of Tanks:	Not reported

Name:	CHEVRON - EDUCATED CAR WASH
Address:	401 W MONTECITO ST
City:	SANTA BARBARA

Docusign Envelope ID: 3773F87A-0B89-4932-BA2C-CA8383B3EEAD

CHEVRON - EDUCATED CAR WASH (Continued) **S101594121**

Status: Active
Comp Number: 1765
Number: 9
Board Of Equalization: 44-999999
Referral Date: 02-09-93
Action Date: 02-09-93
Created Date: 09-20-91
Owner Tank Id: 3
SWRCB Tank Id: 42-000-001765-000003
Tank Status: A
Capacity: 10000
Active Date: 02-27-92
Tank Use: UNKNOWN
STG: P
Content: REGULAR UNLE
Number Of Tanks: Not reported

Name: CHEVRON - EDUCATED CAR WASH
Address: 401 W MONTECITO ST
City: SANTA BARBARA
Status: Active
Comp Number: 1765
Number: 9
Board Of Equalization: 44-999999
Referral Date: 02-09-93
Action Date: 02-09-93
Created Date: 09-20-91
Owner Tank Id: 4
SWRCB Tank Id: 42-000-001765-000004
Tank Status: A
Capacity: 550
Active Date: 02-27-92
Tank Use: UNKNOWN
STG: W
Content: WASTE OIL
Number Of Tanks: Not reported

CA FID UST:
Facility ID: 42000133
Regulated By: UTNKA
Regulated ID: Not reported
Cortese Code: Not reported
SIC Code: Not reported
Facility Phone: 8059631201
Mail To: Not reported
Mailing Address: 401 W MONTECITO ST
Mailing Address 2: Not reported
Mailing City,St,Zip: SANTA BARBARA 93101
Contact: Not reported
Contact Phone: Not reported
DUNs Number: Not reported
NPDES Number: Not reported
EPA ID: Not reported
Comments: Not reported
Status: Active

Docusign Envelope ID: 3773F87A-0B89-4932-BA2C-CA8383B3EEAD

F61
SSE
1/8-1/4
0.177 mi.
933 ft.

MACLAND INVESTMENTS INC DBA MONTECITO HARBOR CHEVR
401 W MONTECITO ST
SANTA BARBARA, CA 93101

Site 23 of 24 in cluster F

RCRA NonGen / NLR

1024832604
CAL000370846

Relative:
Higher

Actual:
39 ft.

RCRA Listings:

Date Form Received by Agency:	20120117
Handler Name:	Macland Investments Inc Dba Montecito Harbor Chevron
Handler Address:	401 W Montecito St
Handler City,State,Zip:	SANTA BARBARA, CA 93101
EPA ID:	CAL000370846
Contact Name:	MOTI BALYAN
Contact Address:	5951 N VARIEL AVE
Contact City,State,Zip:	WOODLAND HILLS, CA 91367
Contact Telephone:	818-710-8212
Contact Fax:	818-710-3994
Contact Email:	MOTIBALYAN@GMAIL.COM
Contact Title:	Not reported
EPA Region:	09
Land Type:	Not reported
Federal Waste Generator Description:	Not a generator, verified
Non-Notifier:	Not reported
Biennial Report Cycle:	Not reported
Accessibility:	Not reported
Active Site Indicator:	Handler Activities
State District Owner:	Not reported
State District:	Not reported
Mailing Address:	5951 N VARIEL AVE
Mailing City,State,Zip:	WOODLAND HILLS, CA 91367
Owner Name:	Macland Investments Inc
Owner Type:	Other
Operator Name:	Moti Balyan
Operator Type:	Other
Short-Term Generator Activity:	No
Importer Activity:	No
Mixed Waste Generator:	No
Transporter Activity:	No
Transfer Facility Activity:	No
Recycler Activity with Storage:	No
Small Quantity On-Site Burner Exemption:	No
Smelting Melting and Refining Furnace Exemption:	No
Underground Injection Control:	No
Off-Site Waste Receipt:	No
Universal Waste Indicator:	Yes
Universal Waste Destination Facility:	Yes
Federal Universal Waste:	No
Active Site State-Reg Handler:	---
Federal Facility Indicator:	Not reported
Hazardous Secondary Material Indicator:	N
Sub-Part K Indicator:	Not reported
2018 GPRA Permit Baseline:	Not on the Baseline
2018 GPRA Renewals Baseline:	Not on the Baseline
202 GPRA Corrective Action Baseline:	No
Subject to Corrective Action Universe:	No
Non-TSDFs Where RCRA CA has Been Imposed Universe:	No
Corrective Action Priority Ranking:	No NCAPS ranking
Environmental Control Indicator:	No
Institutional Control Indicator:	No

Docusign Envelope ID: 3773F87A-0B89-4932-BA2C-CA8383B3EEAD

MACLAND INVESTMENTS INC DBA MONTECITO HARBOR CHEVRON (Continued) **1024832604**

Human Exposure Controls Indicator:	N/A
Groundwater Controls Indicator:	N/A
Significant Non-Complier Universe:	No
Unaddressed Significant Non-Complier Universe:	No
Addressed Significant Non-Complier Universe:	No
Significant Non-Complier With a Compliance Schedule Universe:	No
Financial Assurance Required:	Not reported
Handler Date of Last Change:	20180906
Recognized Trader-Importer:	No
Recognized Trader-Exporter:	No
Importer of Spent Lead Acid Batteries:	No
Exporter of Spent Lead Acid Batteries:	No
Recycler Activity Without Storage:	No
Manifest Broker:	No
Sub-Part P Indicator:	No

Handler - Owner Operator:

Owner/Operator Indicator:	Owner
Owner/Operator Name:	MACLAND INVESTMENTS INC
Legal Status:	Other
Date Became Current:	Not reported
Date Ended Current:	Not reported
Owner/Operator Address:	5951 N VARIEL AVE
Owner/Operator City,State,Zip:	WOODLAND HILLS, CA 91367-5042
Owner/Operator Telephone:	818-710-8212
Owner/Operator Telephone Ext:	Not reported
Owner/Operator Fax:	Not reported
Owner/Operator Email:	Not reported

Owner/Operator Indicator:	Operator
Owner/Operator Name:	MOTI BALYAN
Legal Status:	Other
Date Became Current:	Not reported
Date Ended Current:	Not reported
Owner/Operator Address:	5951 N VARIEL AVE
Owner/Operator City,State,Zip:	WOODLAND HILLS, CA 91367
Owner/Operator Telephone:	818-710-8212
Owner/Operator Telephone Ext:	Not reported
Owner/Operator Fax:	Not reported
Owner/Operator Email:	Not reported

Historic Generators:

Receive Date:	20120117
Handler Name:	MACLAND INVESTMENTS INC DBA MONTECITO HARBOR CHEVRON
Federal Waste Generator Description:	Not a generator, verified
State District Owner:	Not reported
Large Quantity Handler of Universal Waste:	No
Recognized Trader Importer:	No
Recognized Trader Exporter:	No
Spent Lead Acid Battery Importer:	No
Spent Lead Acid Battery Exporter:	No
Current Record:	Yes
Non Storage Recycler Activity:	Not reported
Electronic Manifest Broker:	Not reported

Docusign Envelope ID: 3773F87A-0B89-4932-BA2C-CA8383B3EEAD

MACLAND INVESTMENTS INC DBA MONTECITO HARBOR CHEVRON (Continued) **1024832604**

List of NAICS Codes and Descriptions:
NAICS Code: 44719
NAICS Description: OTHER GASOLINE STATIONS

Facility Has Received Notices of Violations:
Violations: No Violations Found

Evaluation Action Summary:
Evaluations: No Evaluations Found

F62 **CHEVRON PRODUCTS COMPANY #91799** **CERS HAZ WASTE** **S113101676**
SSE **401 W MONTECITO ST** **CERS TANKS** **N/A**
1/8-1/4 **SANTA BARBARA, CA 93101** **HWTS**
0.177 mi. **HAZNET**
933 ft. **Site 24 of 24 in cluster F** **CERS**

Relative: Higher
Actual: 39 ft.

CERS HAZ WASTE:
Name: UP2 HOLDINGS, LLC 0219
Address: 401 W MONTECITO ST
City,State,Zip: SANTA BARBARA, CA 93101
Site ID: 49957
CERS ID: 10210585
CERS Description: Hazardous Waste Generator

CERS TANKS:
Name: UP2 HOLDINGS, LLC 0219
Address: 401 W MONTECITO ST
City,State,Zip: SANTA BARBARA, CA 93101
Site ID: 49957
CERS ID: 10210585
CERS Description: Underground Storage Tank

HWTS:
Name: CHEVRON PRODUCTS COMPANY #91799
Address: 401 W MONTECITO ST
Address 2: Not reported
City,State,Zip: SANTA BARBARA, CA 93101
EPA ID: CAL000195267
Inactive Date: 06/30/2015
Create Date: 10/28/1998
Last Act Date: Not reported
Mailing Name: Not reported
Mailing Address: PO BOX 6004
Mailing Address 2: Not reported
Mailing City,State,Zip: SAN RAMON, CA 945830000
Owner Name: CHEVRON
Owner Address: PO BOX 6004
Owner Address 2: Not reported
Owner City,State,Zip: SAN RAMON, CA 945830000
Owner Phone: Not reported
Owner Fax: Not reported
Contact Name: KATHY NORRIS-SLUSHER
Contact Address: 6101 BOLLINGER CANYON RD.
Contact Address 2: Not reported

Docusign Envelope ID: 3773F87A-0B89-4932-BA2C-CA8383B3EEAD

CHEVRON PRODUCTS COMPANY #91799 (Continued) **S113101676**

City,State,Zip: SAN RAMON, CA 94583
Contact Phone: Not reported
Contact Fax: Not reported
Facility Status: Inactive
Facility Type: PERMANENT
Category: STATE
Latitude: 34.4104
Longitude: -119.69745

NAICS:
EPA ID: CAL000195267
Create Date: 2011-08-17 14:36:26.000
NAICS Code: 447110
NAICS Description: Gasoline Stations with Convenience Stores
Issued EPA ID Date: 1998-10-28 00:00:00
Inactive Date: 2015-06-30 00:00:00
Facility Name: CHEVRON PRODUCTS COMPANY #91799
Facility Address: 401 W MONTECITO ST
Facility Address 2: Not reported
Facility City: SANTA BARBARA
Facility County: Not reported
Facility State: CA
Facility Zip: 931013828

EPA ID: CAL000195267
Create Date: 2002-03-14 16:36:29.000
NAICS Code: 44719
NAICS Description: Other Gasoline Stations
Issued EPA ID Date: 1998-10-28 00:00:00
Inactive Date: 2015-06-30 00:00:00
Facility Name: CHEVRON PRODUCTS COMPANY #91799
Facility Address: 401 W MONTECITO ST
Facility Address 2: Not reported
Facility City: SANTA BARBARA
Facility County: Not reported
Facility State: CA
Facility Zip: 931013828

HAZNET:
Name: CHEVRON PRODUCTS COMPANY #91799
Address: 401 W MONTECITO ST
Address 2: Not reported
City,State,Zip: SANTA BARBARA, CA 931013828
Contact: KATHY NORRIS-SLUSHER
Telephone: 8773866044
Mailing Name: Not reported
Mailing Address: PO BOX 6004

Year: 2003
Gepaid: CAL000195267
TSD EPA ID: CAD982484933
CA Waste Code: 512 - Other empty containers 30 gallons or more
Disposal Method: R01 - Recycler
Tons: 1

Year: 1999

Docusign Envelope ID: 3773F87A-0B89-4932-BA2C-CA8383B3EEAD

CHEVRON PRODUCTS COMPANY #91799 (Continued) **S113101676**

Gepaid:	CAL000195267
TSD EPA ID:	CAD008302903
CA Waste Code:	134 - Aqueous solution with total organic residues less than 10 percent
Disposal Method:	R01 - Recycler
Tons:	0.021

Additional Info:

Year:	2003
Gen EPA ID:	CAL000195267
Shipment Date:	20030804
Creation Date:	7/26/2004 18:31:36
Receipt Date:	20030805
Manifest ID:	22050617
Trans EPA ID:	CAD982030173
Trans Name:	Not reported
Trans 2 EPA ID:	Not reported
Trans 2 Name:	Not reported
TSDF EPA ID:	CAD982484933
Trans Name:	Not reported
TSDF Alt EPA ID:	Not reported
TSDF Alt Name:	Not reported
Waste Code Description:	512 - Other empty containers 30 gallons or more
RCRA Code:	Not reported
Meth Code:	R01 - Recycler
Quantity Tons:	1
Waste Quantity:	2000
Quantity Unit:	P
Additional Code 1:	Not reported
Additional Code 2:	Not reported
Additional Code 3:	Not reported
Additional Code 4:	Not reported
Additional Code 5:	Not reported

Additional Info:

Year:	1999
Gen EPA ID:	CAL000195267
Shipment Date:	19991102
Creation Date:	1/4/2000 0:00:00
Receipt Date:	19991108
Manifest ID:	99163274
Trans EPA ID:	CAR000031211
Trans Name:	Not reported
Trans 2 EPA ID:	Not reported
Trans 2 Name:	Not reported
TSDF EPA ID:	CAD008302903
Trans Name:	Not reported
TSDF Alt EPA ID:	Not reported
TSDF Alt Name:	Not reported
Waste Code Description:	134 - Aqueous solution with <10% total organic residues
RCRA Code:	D001
Meth Code:	R01 - Recycler
Quantity Tons:	0.021

Docusign Envelope ID: 3773F87A-0B89-4932-BA2C-CA8383B3EEAD

CHEVRON PRODUCTS COMPANY #91799 (Continued) **S113101676**

Waste Quantity:	5
Quantity Unit:	G
Additional Code 1:	Not reported
Additional Code 2:	Not reported
Additional Code 3:	Not reported
Additional Code 4:	Not reported
Additional Code 5:	Not reported

CERS:

Name:	UP2 HOLDINGS, LLC 0219
Address:	401 W MONTECITO ST
City,State,Zip:	SANTA BARBARA, CA 93101
Site ID:	49957
CERS ID:	10210585
CERS Description:	Chemical Storage Facilities

Violations:

Site ID:	49957
Site Name:	UP2 Holdings, LLC 0219
Violation Date:	06-22-2022
Citation:	HSC 6.5 25123.3(h)(1) - California Health and Safety Code, Chapter 6.5, Section(s) 25123.3(h)(1)
Violation Description:	Failure to send hazardous waste offsite for treatment, storage, or disposal within 180 days (or 270 days if waste is transported over 200 miles) for a generator who generates less than 1000 kilogram per month if all of the following conditions are met: (1) The quantity of hazardous waste accumulated onsite never exceeds 6,000 kilograms. (2) The generator complies with the requirements of 40 Code of Federal Regulations section 262.34(d), (e) and (f). (3) The generator does not hold acutely hazardous waste or extremely hazardous waste in an amount greater than one kilogram for more than 90 days.
Violation Notes:	Returned to compliance on 08/15/2022.
Violation Division:	Santa Barbara County Environmental Health Services
Violation Program:	HW
Violation Source:	CERS,

Site ID:	49957
Site Name:	UP2 Holdings, LLC 0219
Violation Date:	04-16-2019
Citation:	HSC 6.7 25284.2 - California Health and Safety Code, Chapter 6.7, Section(s) 25284.2
Violation Description:	"Failure to meet one or more of the following requirements: Install or maintain a liquid-tight spill container. Have a minimum capacity of five gallons. Have a functional drain valve or other method for the removal of liquid from the spill container. Be resistant to galvanic corrosion. Perform a tightness test at installation, every 12 months thereafter, or within 30 days after a repair to the spill container. Tested using applicable manufacturer guidelines, industry codes, engineering standards, or a method approved by a professional engineer. Tested by a certified UST service technician. Maintain records of spill containment testing for 36 months. "
Violation Notes:	Returned to compliance on 04/16/2019. Facility failed to maintain a liquid-tight spill bucket. Spill container on Tank 1 87 fill did not hold 5 gallons of water. O-ring replace at time of inspection. Lake test performed and the spill container passed.
Violation Division:	Santa Barbara County Environmental Health Services
Violation Program:	UST

Docusign Envelope ID: 3773F87A-0B89-4932-BA2C-CA8383B3EEAD

CHEVRON PRODUCTS COMPANY #91799 (Continued) **S113101676**

Violation Source:	CERS,
Site ID:	49957
Site Name:	UP2 Holdings, LLC 0219
Violation Date:	04-21-2015
Citation:	HSC 6.7 25291 - California Health and Safety Code, Chapter 6.7, Section(s) 25291
Violation Description:	Failure to maintain under-dispenser containment, sumps, and/or other secondary containment in good condition and/or free of debris/liquid.
Violation Notes:	Returned to compliance on 04/21/2015.
Violation Division:	Santa Barbara County Environmental Health Services
Violation Program:	UST
Violation Source:	CERS,
Site ID:	49957
Site Name:	UP2 Holdings, LLC 0219
Violation Date:	04-11-2023
Citation:	HSC 6.7 25284.2 - California Health and Safety Code, Chapter 6.7, Section(s) 25284.2
Violation Description:	"Failure to meet one or more of the following requirements: Install or maintain a liquid-tight spill container. Have a minimum capacity of five gallons. Have a functional drain valve or other method for the removal of liquid from the spill container. Be resistant to galvanic corrosion. Perform a tightness test at installation, every 12 months thereafter, or within 30 days after a repair to the spill container. Tested using applicable manufacturer guidelines, industry codes, engineering standards, or a method approved by a professional engineer. Tested by a certified UST service technician. Maintain records of spill containment testing for 36 months. "
Violation Notes:	Returned to compliance on 04/11/2023. Violation corrected at the time of inspection.
Violation Division:	Santa Barbara County Environmental Health Services
Violation Program:	UST
Violation Source:	CERS,
Site ID:	49957
Site Name:	UP2 Holdings, LLC 0219
Violation Date:	04-21-2017
Citation:	HSC 6.7 25290.1(c)(3), 25290.2(c)(3) - California Health and Safety Code, Chapter 6.7, Section(s) 25290.1(c)(3), 25290.2(c)(3)
Violation Description:	Failure to keep water out of the secondary containment of UST systems installed on or after July 1, 2003 and before July 1, 2004, or on or after July 1, 2004.
Violation Notes:	Returned to compliance on 04/21/2017. Small volume of liquid in Tanks 1, 2, and 3 turbine sumps. Observed to be pumped out by service technician. Corrected at the time of inspection.
Violation Division:	Santa Barbara County Environmental Health Services
Violation Program:	UST
Violation Source:	CERS,
Site ID:	49957
Site Name:	UP2 Holdings, LLC 0219
Violation Date:	02-16-2021
Citation:	HSC 6.5 25123.3(h)(1) - California Health and Safety Code, Chapter 6.5, Section(s) 25123.3(h)(1)
Violation Description:	Failure to send hazardous waste offsite for treatment, storage, or disposal of acute/extremely hazardous waste after the first 1-kilogram

Docusign Envelope ID: 3773F87A-0B89-4932-BA2C-CA8383B3EEAD

CHEVRON PRODUCTS COMPANY #91799 (Continued) **S113101676**

	threshold amount was accumulated within a 90 day period.
Violation Notes:	Returned to compliance on 02/22/2021.
Violation Division:	Santa Barbara County Environmental Health Services
Violation Program:	HW
Violation Source:	CERS,
Site ID:	49957
Site Name:	UP2 Holdings, LLC 0219
Violation Date:	04-20-2016
Citation:	HSC 6.7 25284 - California Health and Safety Code, Chapter 6.7, Section(s) 25284
Violation Description:	Failure to obtain and maintain a valid operation permit from the CUPA.
Violation Notes:	Returned to compliance on 04/22/2016.
Violation Division:	Santa Barbara County Environmental Health Services
Violation Program:	UST
Violation Source:	CERS,
Site ID:	49957
Site Name:	UP2 Holdings, LLC 0219
Violation Date:	02-16-2021
Citation:	22 CCR 15 66265.31 - California Code of Regulations, Title 22, Chapter 15, Section(s) 66265.31
Violation Description:	Failure to maintain and operate the facility to minimize the possibility of a fire, explosion, or any unplanned sudden or non-sudden release of hazardous waste or hazardous waste constituents to air, soil, or surface water which could threaten human health or the environment.
Violation Notes:	Returned to compliance on 03/02/2021.
Violation Division:	Santa Barbara County Environmental Health Services
Violation Program:	HW
Violation Source:	CERS,
Site ID:	49957
Site Name:	UP2 Holdings, LLC 0219
Violation Date:	04-20-2016
Citation:	23 CCR 16 2644.1(a)(4) - California Code of Regulations, Title 23, Chapter 16, Section(s) 2644.1(a)(4)
Violation Description:	Failure to notify the CUPA the prescribed number of hours prior to testing.
Violation Notes:	Returned to compliance on 04/19/2018.
Violation Division:	Santa Barbara County Environmental Health Services
Violation Program:	UST
Violation Source:	CERS,
Site ID:	49957
Site Name:	UP2 Holdings, LLC 0219
Violation Date:	04-21-2022
Citation:	23 CCR 16 2636(f)(2) - California Code of Regulations, Title 23, Chapter 16, Section(s) 2636(f)(2)
Violation Description:	Failure of the functional line leak detector (LLD) monitoring pressurized piping to meet one or more of the following requirements: Monitored at least hourly with the capability of detecting a release of 3.0 gallons per hour leak at 10 pounds per square inch and restrict or shut off the flow of product through the piping when a leak is detected.
Violation Notes:	Returned to compliance on 04/21/2022. Violation corrected at the time of inspection.

Docusign Envelope ID: 3773F87A-0B89-4932-BA2C-CA8383B3EEAD

CHEVRON PRODUCTS COMPANY #91799 (Continued) **S113101676**

Violation Division: Santa Barbara County Environmental Health Services
Violation Program: UST
Violation Source: CERS,

Site ID: 49957
Site Name: UP2 Holdings, LLC 0219
Violation Date: 04-20-2016
Citation: 23 CCR 16 2711(a)(8) - California Code of Regulations, Title 23, Chapter 16, Section(s) 2711(a)(8)
Violation Description: Failure to submit, obtain approval, or maintain a complete/accurate plot plan.
Violation Notes: Returned to compliance on 02/08/2018.
Violation Division: Santa Barbara County Environmental Health Services
Violation Program: UST
Violation Source: CERS,

Site ID: 49957
Site Name: UP2 Holdings, LLC 0219
Violation Date: 04-20-2016
Citation: 23 CCR 16 2715 - California Code of Regulations, Title 23, Chapter 16, Section(s) 2715
Violation Description: Failure of service technician, designated operator, installer, and/or employee to obtain and maintain a proper and current International Code Council certification.
Violation Notes: Returned to compliance on 04/19/2018.
Violation Division: Santa Barbara County Environmental Health Services
Violation Program: UST
Violation Source: CERS,

Site ID: 49957
Site Name: UP2 Holdings, LLC 0219
Violation Date: 06-10-2019
Citation: HSC 6.95 25508.1(a)-(f) - California Health and Safety Code, Chapter 6.95, Section(s) 25508.1(a)-(f)
Violation Description: Failure to electronically update business plan within 30 days of any one of the following events: A 100 percent or more increase in the quantity of a previously disclosed material. Any handling of a previously undisclosed hazardous materials at or above reportable quantities. A change of business address, business ownership, or business name. A substantial change in the handler's operations that requires modification to any portion of the business plan.
Violation Notes: Returned to compliance on 06/18/2019.
Violation Division: Santa Barbara County Environmental Health Services
Violation Program: HMRRP
Violation Source: CERS,

Site ID: 49957
Site Name: UP2 Holdings, LLC 0219
Violation Date: 06-22-2022
Citation: HSC 6.95 25508(a)(3) - California Health and Safety Code, Chapter 6.95, Section(s) 25508(a)(3)
Violation Description: Failure to complete and electronically submit a site map with all required content.
Violation Notes: Returned to compliance on 10/10/2022.
Violation Division: Santa Barbara County Environmental Health Services
Violation Program: HMRRP
Violation Source: CERS,

Docusign Envelope ID: 3773F87A-0B89-4932-BA2C-CA8383B3EEAD

CHEVRON PRODUCTS COMPANY #91799 (Continued) **S113101676**

Site ID:	49957
Site Name:	UP2 Holdings, LLC 0219
Violation Date:	04-21-2022
Citation:	23 CCR 16 2641(h) - California Code of Regulations, Title 23, Chapter 16, Section(s) 2641(h)
Violation Description:	Failure to have an approved UST Monitoring Plan.
Violation Notes:	Returned to compliance on 04/22/2022.
Violation Division:	Santa Barbara County Environmental Health Services
Violation Program:	UST
Violation Source:	CERS,

Site ID:	49957
Site Name:	UP2 Holdings, LLC 0219
Violation Date:	04-19-2018
Citation:	40 CFR 1 265.173 - U.S. Code of Federal Regulations, Title 40, Chapter 1, Section(s) 265.173
Violation Description:	Failure to meet the following container management requirements: (a) A container holding hazardous waste must always be closed during storage, except when it is necessary to add or remove waste. (b) A container holding hazardous waste must not be opened, handled, or stored in a manner which may rupture the container or cause it to leak.
Violation Notes:	Returned to compliance on 04/19/2018. 1 30 gallon plastic drum was open at time of inspection, no bung lid
Violation Division:	Santa Barbara County Environmental Health Services
Violation Program:	HW
Violation Source:	CERS,

Site ID:	49957
Site Name:	UP2 Holdings, LLC 0219
Violation Date:	04-21-2017
Citation:	HSC 6.7 25284 - California Health and Safety Code, Chapter 6.7, Section(s) 25284
Violation Description:	Failure to obtain a valid permit to operate from the CUPA.
Violation Notes:	Returned to compliance on 04/19/2018. Expired permit.
Violation Division:	Santa Barbara County Environmental Health Services
Violation Program:	UST
Violation Source:	CERS,

Site ID:	49957
Site Name:	UP2 Holdings, LLC 0219
Violation Date:	04-19-2018
Citation:	22 CCR 12 66262.34(f) - California Code of Regulations, Title 22, Chapter 12, Section(s) 66262.34(f)
Violation Description:	Failure to properly label hazardous waste accumulation containers and portable tanks with the following requirements: "Hazardous Waste", name and address of the generator, physical and chemical characteristics of the Hazardous Waste, and starting accumulation date.
Violation Notes:	Returned to compliance on 04/19/2018. 1 30 gallon plastic drum of oily water did not have a hazardous waste label
Violation Division:	Santa Barbara County Environmental Health Services
Violation Program:	HW
Violation Source:	CERS,

Site ID:	49957
Site Name:	UP2 Holdings, LLC 0219

Docusign Envelope ID: 3773F87A-0B89-4932-BA2C-CA8383B3EEAD

CHEVRON PRODUCTS COMPANY #91799 (Continued) **S113101676**

Violation Date: 04-21-2017
Citation: 23 CCR 16 2632(d)(1)(C), 2641(h), 2711(a)(8) - California Code of Regulations, Title 23, Chapter 16, Section(s) 2632(d)(1)(C), 2641(h), 2711(a)(8)
Violation Description: Failure to submit or update a plot plan.
Violation Notes: Returned to compliance on 02/08/2018. Plot plan missing scale.
Violation Division: Santa Barbara County Environmental Health Services
Violation Program: UST
Violation Source: CERS,

Site ID: 49957
Site Name: UP2 Holdings, LLC 0219
Violation Date: 04-19-2018
Citation: 23 CCR 16 2665 - California Code of Regulations, Title 23, Chapter 16, Section(s) 2665
Violation Description: Failure to comply with one or more of the following: Failure to install or maintain a liquid-tight spill bucket. Have a minimum capacity of five gallons. Have a functional drain valve or other method for the removal of liquid from the spill bucket/spill container. Be resistant to galvanic corrosion.
Violation Notes: Returned to compliance on 04/19/2018. spill container leaked around gasket seal and did not contain 5 gallons of liquid for 1 hour
Violation Division: Santa Barbara County Environmental Health Services
Violation Program: UST
Violation Source: CERS,

Evaluation:
Eval General Type: Compliance Evaluation Inspection
Eval Date: 04-21-2017
Violations Found: Yes
Eval Type: Routine done by local agency
Eval Notes: Annual monitoring certification. Includes drive to/from Santa Barbara. Got gas for company vehicle.
Eval Division: Santa Barbara County Environmental Health Services
Eval Program: UST
Eval Source: CERS,

Eval General Type: Other/Unknown
Eval Date: 02-16-2021
Violations Found: Yes
Eval Type: Other, not routine, done by local agency
Eval Notes: Not reported
Eval Division: Santa Barbara County Environmental Health Services
Eval Program: HW
Eval Source: CERS,

Eval General Type: Compliance Evaluation Inspection
Eval Date: 04-14-2021
Violations Found: No
Eval Type: Routine done by local agency
Eval Notes: Not reported
Eval Division: Santa Barbara County Environmental Health Services
Eval Program: UST
Eval Source: CERS,

Eval General Type: Compliance Evaluation Inspection
Eval Date: 06-10-2019

Docusign Envelope ID: 3773F87A-0B89-4932-BA2C-CA8383B3EEAD

CHEVRON PRODUCTS COMPANY #91799 (Continued) **S113101676**

Violations Found: Yes
Eval Type: Routine done by local agency
Eval Notes: Not reported
Eval Division: Santa Barbara County Environmental Health Services
Eval Program: HMRRP
Eval Source: CERS,

Eval General Type: Compliance Evaluation Inspection
Eval Date: 04-16-2019
Violations Found: Yes
Eval Type: Routine done by local agency
Eval Notes: Not reported
Eval Division: Santa Barbara County Environmental Health Services
Eval Program: UST
Eval Source: CERS,

Eval General Type: Compliance Evaluation Inspection
Eval Date: 04-19-2018
Violations Found: No
Eval Type: Routine done by local agency
Eval Notes: includes travel time and pre post activiteis
Eval Division: Santa Barbara County Environmental Health Services
Eval Program: HMRRP
Eval Source: CERS,

Eval General Type: Compliance Evaluation Inspection
Eval Date: 04-19-2018
Violations Found: Yes
Eval Type: Routine done by local agency
Eval Notes: includes post inspection activitise
Eval Division: Santa Barbara County Environmental Health Services
Eval Program: HW
Eval Source: CERS,

Eval General Type: Compliance Evaluation Inspection
Eval Date: 04-20-2016
Violations Found: Yes
Eval Type: Routine done by local agency
Eval Notes: Includes travel time and pre/post inspection activities
Eval Division: Santa Barbara County Environmental Health Services
Eval Program: UST
Eval Source: CERS,

Eval General Type: Compliance Evaluation Inspection
Eval Date: 04-21-2015
Violations Found: Yes
Eval Type: Routine done by local agency
Eval Notes: Monitor cert, post inspection activities, going over DAR’s with RDavis for future EC
Eval Division: Santa Barbara County Environmental Health Services
Eval Program: UST
Eval Source: CERS,

Eval General Type: Compliance Evaluation Inspection
Eval Date: 04-21-2022
Violations Found: Yes
Eval Type: Routine done by local agency

Docusign Envelope ID: 3773F87A-0B89-4932-BA2C-CA8383B3EEAD

CHEVRON PRODUCTS COMPANY #91799 (Continued) **S113101676**

Eval Notes: Not reported
Eval Division: Santa Barbara County Environmental Health Services
Eval Program: UST
Eval Source: CERS,

Eval General Type: Compliance Evaluation Inspection
Eval Date: 06-10-2019
Violations Found: No
Eval Type: Routine done by local agency
Eval Notes: Not reported
Eval Division: Santa Barbara County Environmental Health Services
Eval Program: HW
Eval Source: CERS,

Eval General Type: Compliance Evaluation Inspection
Eval Date: 06-22-2022
Violations Found: Yes
Eval Type: Routine done by local agency
Eval Notes: Not reported
Eval Division: Santa Barbara County Environmental Health Services
Eval Program: HMRRP
Eval Source: CERS,

Eval General Type: Compliance Evaluation Inspection
Eval Date: 06-22-2022
Violations Found: Yes
Eval Type: Routine done by local agency
Eval Notes: Not reported
Eval Division: Santa Barbara County Environmental Health Services
Eval Program: HW
Eval Source: CERS,

Eval General Type: Other/Unknown
Eval Date: 03-02-2021
Violations Found: No
Eval Type: Other, not routine, done by local agency
Eval Notes: Not reported
Eval Division: Santa Barbara County Environmental Health Services
Eval Program: HW
Eval Source: CERS,

Eval General Type: Compliance Evaluation Inspection
Eval Date: 04-07-2020
Violations Found: No
Eval Type: Routine done by local agency
Eval Notes: Not reported
Eval Division: Santa Barbara County Environmental Health Services
Eval Program: UST
Eval Source: CERS,

Eval General Type: Compliance Evaluation Inspection
Eval Date: 04-11-2023
Violations Found: Yes
Eval Type: Routine done by local agency
Eval Notes: Not reported
Eval Division: Santa Barbara County Environmental Health Services
Eval Program: UST

Docusign Envelope ID: 3773F87A-0B89-4932-BA2C-CA8383B3EEAD

CHEVRON PRODUCTS COMPANY #91799 (Continued) **S113101676**

Eval Source: CERS,

Eval General Type: Compliance Evaluation Inspection
Eval Date: 04-19-2018
Violations Found: Yes
Eval Type: Routine done by local agency
Eval Notes: includes post inspection activities and travel time
Eval Division: Santa Barbara County Environmental Health Services
Eval Program: UST
Eval Source: CERS,

Eval General Type: Compliance Evaluation Inspection
Eval Date: 04-24-2014
Violations Found: No
Eval Type: Routine done by local agency
Eval Notes: Not reported
Eval Division: Santa Barbara County Environmental Health Services
Eval Program: UST
Eval Source: CERS,

Coordinates:
Site ID: 49957
Facility Name: UP2 Holdings, LLC 0219
Env Int Type Code: HWG
Program ID: 10210585
Coord Name: Not reported
Ref Point Type Desc: Center of a facility or station.,
Latitude: 34.410220
Longitude: -119.697420

Affiliation:
Affiliation Type Desc: Facility Mailing Address
Entity Name: Mailing Address
Entity Title: Not reported
Affiliation Address: 401 W Montecito Street
Affiliation City: Santa Barbara
Affiliation State: CA
Affiliation Country: Not reported
Affiliation Zip: 93101
Affiliation Phone: ,

Affiliation Type Desc: Parent Corporation
Entity Name: APRO LLC
Entity Title: Not reported
Affiliation Address: Not reported
Affiliation City: Not reported
Affiliation State: Not reported
Affiliation Country: Not reported
Affiliation Zip: Not reported
Affiliation Phone: ,

Affiliation Type Desc: UST Property Owner Name
Entity Name: Macland Investments
Entity Title: Not reported
Affiliation Address: 5960 Canoga Avenue
Affiliation City: Woodland Hills

Docusign Envelope ID: 3773F87A-0B89-4932-BA2C-CA8383B3EEAD

CHEVRON PRODUCTS COMPANY #91799 (Continued) **S113101676**

Affiliation State:	CA
Affiliation Country:	United States
Affiliation Zip:	91367
Affiliation Phone:	(818) 710-8212,
Affiliation Type Desc:	CUPA District
Entity Name:	Santa Barbara County Env Health
Entity Title:	Not reported
Affiliation Address:	225 Camino del Remedio
Affiliation City:	Santa Barbara
Affiliation State:	CA
Affiliation Country:	Not reported
Affiliation Zip:	93110
Affiliation Phone:	(805) 681-4900,
Affiliation Type Desc:	Document Preparer
Entity Name:	Tom Robins
Entity Title:	Not reported
Affiliation Address:	Not reported
Affiliation City:	Not reported
Affiliation State:	Not reported
Affiliation Country:	Not reported
Affiliation Zip:	Not reported
Affiliation Phone:	,
Affiliation Type Desc:	Operator
Entity Name:	UP2 Holdings, LLC
Entity Title:	Not reported
Affiliation Address:	Not reported
Affiliation City:	Not reported
Affiliation State:	Not reported
Affiliation Country:	Not reported
Affiliation Zip:	Not reported
Affiliation Phone:	(310) 323-3992,
Affiliation Type Desc:	UST Tank Owner
Entity Name:	UP2 Holdings, LLC
Entity Title:	Not reported
Affiliation Address:	4130 Cover Street
Affiliation City:	Long Beach
Affiliation State:	CA
Affiliation Country:	United States
Affiliation Zip:	90808
Affiliation Phone:	(310) 323-3992,
Affiliation Type Desc:	Environmental Contact
Entity Name:	Tom Robins
Entity Title:	Not reported
Affiliation Address:	4130 Cover Street
Affiliation City:	Long Beach
Affiliation State:	CA
Affiliation Country:	Not reported
Affiliation Zip:	90808
Affiliation Phone:	,
Affiliation Type Desc:	Identification Signer
Entity Name:	Tom Robins

Docusign Envelope ID: 3773F87A-0B89-4932-BA2C-CA8383B3EEAD

CHEVRON PRODUCTS COMPANY #91799 (Continued) **S113101676**

Entity Title:	Staff Geologist
Affiliation Address:	Not reported
Affiliation City:	Not reported
Affiliation State:	Not reported
Affiliation Country:	Not reported
Affiliation Zip:	Not reported
Affiliation Phone:	,
Affiliation Type Desc:	Legal Owner
Entity Name:	UP2 Holdings, LLC
Entity Title:	Not reported
Affiliation Address:	4130 Cover Street
Affiliation City:	Long Beach
Affiliation State:	CA
Affiliation Country:	United States
Affiliation Zip:	90808
Affiliation Phone:	(310) 323-3992,
Affiliation Type Desc:	Property Owner
Entity Name:	Macland Investments
Entity Title:	Not reported
Affiliation Address:	5960 Canoga Ave.
Affiliation City:	Woodland Hills
Affiliation State:	CA
Affiliation Country:	United States
Affiliation Zip:	91367
Affiliation Phone:	(818) 710-8212,
Affiliation Type Desc:	UST Permit Applicant
Entity Name:	Bhupinder S. Mac
Entity Title:	President
Affiliation Address:	Not reported
Affiliation City:	Not reported
Affiliation State:	Not reported
Affiliation Country:	Not reported
Affiliation Zip:	Not reported
Affiliation Phone:	(818) 710-8212,
Affiliation Type Desc:	UST Tank Operator
Entity Name:	UP2 Holdings, LLC
Entity Title:	Not reported
Affiliation Address:	4130 Cover Street
Affiliation City:	Long Beach
Affiliation State:	CA
Affiliation Country:	United States
Affiliation Zip:	90808
Affiliation Phone:	(310) 323-3992,

Docusign Envelope ID: 3773F87A-0B89-4932-BA2C-CA8383B3EEAD

G63 **THE BERRY MAN INC** **CUPA Listings** **S110742574**
ESE **205 W MONTECITO ST** **N/A**
1/8-1/4 **SANTA BARBARA, CA 93101**
0.182 mi.
961 ft. **Site 6 of 7 in cluster G**

Relative: **Lower**
Actual: **27 ft.**

CUPA SANTA BARBARA:

Name:	COLD ZONE
Address:	205 W MONTECITO ST
City,State,Zip:	SANTA BARBARA, CA 93105
Facility Id:	FA0013333
Region:	SANTA BARBARA
Cross Street:	Not reported
Latitude:	Not reported
Longitude:	Not reported
Mailing Name:	COLD ZONE
Mailing Care Of:	Not reported
Mailing Address:	205 W MONTECITO ST
Mailing City:	SANTA BARBARA
Mailing State:	CA
Mailing Zip Code:	93105
Record Id:	PR0507774
Pe #:	2100
Current Status:	2

Name:	THE BERRY MAN INC
Address:	205 W MONTECITO ST
City,State,Zip:	SANTA BARBARA, CA 93101
Facility Id:	FA0014289
Region:	SANTA BARBARA
Cross Street:	Not reported
Latitude:	Not reported
Longitude:	Not reported
Mailing Name:	THE BERRY MAN INC
Mailing Care Of:	Not reported
Mailing Address:	205 W MONTECITO ST
Mailing City:	SANTA BARBARA
Mailing State:	CA
Mailing Zip Code:	93101
Record Id:	PR0512346
Pe #:	2201
Current Status:	1

G64 **THE BERRY MAN INC** **CERS HAZ WASTE** **S123103358**
ESE **205 W MONTECITO ST** **HWTS** **N/A**
1/8-1/4 **SANTA BARBARA, CA 93101**
0.182 mi.
961 ft. **Site 7 of 7 in cluster G**

Relative: **Lower**
Actual: **27 ft.**

CERS HAZ WASTE:

Name:	THE BERRY MAN INC
Address:	205 W MONTECITO ST
City,State,Zip:	SANTA BARBARA, CA 93101
Site ID:	160591
CERS ID:	10211917
CERS Description:	Hazardous Waste Generator

Violations:

Site ID:	160591
Site Name:	THE BERRY MAN INC

THE BERRY MAN INC (Continued) **S123103358**

Violation Date: 01-24-2017
Citation: 22 CCR 12 66262.34(f) - California Code of Regulations, Title 22, Chapter 12, Section(s) 66262.34(f)
Violation Description: Failure to properly label hazardous waste accumulation containers and portable tanks with the following requirements: "Hazardous Waste", name and address of the generator, physical and chemical characteristics of the Hazardous Waste, and starting accumulation date.
Violation Notes: Returned to compliance on 01/24/2017.
Violation Division: Santa Barbara County Environmental Health Services
Violation Program: HW
Violation Source: CERS,

Site ID: 160591
Site Name: THE BERRY MAN INC
Violation Date: 01-02-2014
Citation: 22 CCR 12 66262.12 - California Code of Regulations, Title 22, Chapter 12, Section(s) 66262.12
Violation Description: Failure to obtain and/or maintain an Active EPA ID.
Violation Notes: Returned to compliance on 03/18/2014.
Violation Division: Santa Barbara County Environmental Health Services
Violation Program: HW
Violation Source: CERS,

Evaluation:
Eval General Type: Compliance Evaluation Inspection
Eval Date: 01-02-2014
Violations Found: Yes
Eval Type: Routine done by local agency
Eval Notes: Not reported
Eval Division: Santa Barbara County Environmental Health Services
Eval Program: HW
Eval Source: CERS,

Eval General Type: Compliance Evaluation Inspection
Eval Date: 01-24-2017
Violations Found: Yes
Eval Type: Routine done by local agency
Eval Notes: Not reported
Eval Division: Santa Barbara County Environmental Health Services
Eval Program: HW
Eval Source: CERS,

Coordinates:
Site ID: 160591
Facility Name: THE BERRY MAN INC
Env Int Type Code: HWG
Program ID: 10211917
Coord Name: Not reported
Ref Point Type Desc: Center of a facility or station.,
Latitude: 34.412150
Longitude: -119.695380

Affiliation:
Affiliation Type Desc: Environmental Contact
Entity Name: JEAN PIERRE JAMMET

Docusign Envelope ID: 3773F87A-0B89-4932-BA2C-CA8383B3EEAD

THE BERRY MAN INC (Continued) **S123103358**

Entity Title:	Not reported
Affiliation Address:	205 W. MONTECITO ST.
Affiliation City:	SANTA BARBARA
Affiliation State:	CA
Affiliation Country:	Not reported
Affiliation Zip:	93101
Affiliation Phone:	,
Affiliation Type Desc:	CUPA District
Entity Name:	Santa Barbara County Env Health
Entity Title:	Not reported
Affiliation Address:	225 Camino del Remedio
Affiliation City:	Santa Barbara
Affiliation State:	CA
Affiliation Country:	Not reported
Affiliation Zip:	93110
Affiliation Phone:	(805) 681-4900,
Affiliation Type Desc:	Parent Corporation
Entity Name:	THE BERRY MAN INC
Entity Title:	Not reported
Affiliation Address:	Not reported
Affiliation City:	Not reported
Affiliation State:	Not reported
Affiliation Country:	Not reported
Affiliation Zip:	Not reported
Affiliation Phone:	,
Affiliation Type Desc:	Legal Owner
Entity Name:	THE BERRY MAN INC
Entity Title:	Not reported
Affiliation Address:	205 W MONTECITO ST
Affiliation City:	SANTA BARBARA
Affiliation State:	CA
Affiliation Country:	United States
Affiliation Zip:	93101
Affiliation Phone:	(805) 965-3772,
Affiliation Type Desc:	Operator
Entity Name:	Angel
Entity Title:	Not reported
Affiliation Address:	Not reported
Affiliation City:	Not reported
Affiliation State:	Not reported
Affiliation Country:	Not reported
Affiliation Zip:	Not reported
Affiliation Phone:	(805) 315-6433,
Affiliation Type Desc:	Facility Mailing Address
Entity Name:	Mailing Address
Entity Title:	Not reported
Affiliation Address:	205 W MONTECITO ST
Affiliation City:	SANTA BARBARA
Affiliation State:	CA
Affiliation Country:	Not reported
Affiliation Zip:	93101
Affiliation Phone:	,

Map ID
Direction
Distance
Elevation | Site | MAP FINDINGS | Database(s) | EDR ID Number EPA ID Number

THE BERRY MAN INC (Continued) **S123103358**

HWTS:

Name:	THE BERRY MAN INC
Address:	205 W MONTECITO ST
Address 2:	Not reported
City,State,Zip:	SANTA BARBARA, CA 93101
EPA ID:	CAL000393545
Inactive Date:	06/30/2016
Create Date:	01/24/2014
Last Act Date:	Not reported
Mailing Name:	Not reported
Mailing Address:	205 W MONTECITO ST
Mailing Address 2:	Not reported
Mailing City,State,Zip:	SANTA BARBARA, CA 931010000
Owner Name:	THE BERRY MAN INC
Owner Address:	205 W MONTECITO ST
Owner Address 2:	Not reported
Owner City,State,Zip:	SANTA BARBARA, CA 931010000
Owner Phone:	Not reported
Owner Fax:	Not reported
Contact Name:	JEAN PIERRE JAMMET
Contact Address:	205 W MONTECITO ST
Contact Address 2:	Not reported
City,State,Zip:	SANTA BARBARA, CA 93101
Contact Phone:	Not reported
Contact Fax:	Not reported
Facility Status:	Inactive
Facility Type:	PERMANENT
Category:	STATE
Latitude:	34.412139
Longitude:	-119.6953695

NAICS:

EPA ID:	CAL000393545
Create Date:	2014-01-24 13:20:07.160
NAICS Code:	42248
NAICS Description:	Fresh Fruit and Vegetable Wholesalers
Issued EPA ID Date:	2014-01-24 13:20:07.15700
Inactive Date:	2016-06-30 00:00:00
Facility Name:	THE BERRY MAN INC
Facility Address:	205 W MONTECITO ST
Facility Address 2:	Not reported
Facility City:	SANTA BARBARA
Facility County:	Not reported
Facility State:	CA
Facility Zip:	93101

I65 **WALL ELECTRIC** **UST FINDER RELEASE** **1029128378**
SSW **512 GUTIERREZ ST E** **N/A**
1/8-1/4 **SANTA BARBARA, CA 93101**
0.186 mi.
983 ft. **Site 2 of 5 in cluster I**

Relative:
Higher

Actual:
44 ft.

UST FINDER RELEASE:

Object ID:	55532
Facility ID:	Not reported
Lust ID:	CAT0608300237
Name:	WALL ELECTRIC

Docusign Envelope ID: 3773F87A-0B89-4932-BA2C-CA8383B3EEAD

WALL ELECTRIC (Continued) **1029128378**

Address:	512 GUTIERREZ ST E
City,State,Zip:	SANTA BARBARA, CA 93101
Address Match Type:	PointAddress
Reported Date:	Not reported
Status:	No Further Action
Substance:	Not reported
Population within 1500ft:	851
Domestic Wells within 1500ft:	0
Land Use:	Developed, Medium Intensity
Within SPA:	No
SPA PWS Facility ID:	Not reported
SPA Water Type:	Not reported
SPA Facility Type:	Not reported
SPA HUC12:	Not reported
Within WHPA:	Yes
WHPA PWS Facility ID:	CA4210010_21367
WHPA Water Type:	GW - Ground water
WHPA Facility Type:	WL - Well
WHPA HUC12:	180600130203
Within 100yr Floodplain:	No
Tribe:	Not reported
EPA Region:	9
NFA Letter 1:	Not reported
NFA Letter 2:	Not reported
NFA Letter 3:	Not reported
NFA Letter 4:	Not reported
Closed With Residual Contaminate:	Not reported
Coordinate Source:	Geocode
X Coord:	-119.68827
Y Coord:	34.4213800000001
Latitude:	34.4213799999999
Longitude:	-119.68827

I66 **WALL ELECTRIC** **LUST** **S105620294**
SSW **512 GUTIERREZ ST E** **Cortese** **N/A**
1/8-1/4 **SANTA BARBARA, CA 93101**
0.186 mi.
983 ft. **Site 3 of 5 in cluster I**

Relative:
Higher

Actual:
44 ft.

LUST:

Name:	WALL ELECTRIC
Address:	512 GUTIERREZ ST E
City,State,Zip:	SANTA BARBARA, CA 93101
Lead Agency:	SANTA BARBARA COUNTY LOP
Case Type:	LUST Cleanup Site
Geo Track:	http://geotracker.waterboards.ca.gov/profile_report.asp?global_id=T0608300237
Global Id:	T0608300237
Latitude:	34.421252426
Longitude:	-119.687700651
Status:	Completed - Case Closed
Status Date:	11/02/1994
Case Worker:	CSB
RB Case Number:	2354
Local Agency:	SANTA BARBARA COUNTY LOP
File Location:	All Files are on GeoTracker or in the Local Agency Database
Local Case Number:	90046
Potential Media Affect:	Soil
Potential Contaminants of Concern:	Diesel

Docusign Envelope ID: 3773F87A-0B89-4932-BA2C-CA8383B3EEAD

WALL ELECTRIC (Continued) **S105620294**

EPA Region:	9
Coordinate Source:	* High Quality GPS
Cuf Case:	YES
Quantity Released Gallons:	Not reported
Begin Date:	03/01/1993
Leak Reported Date:	03/01/1993
How Discovered:	Not reported
How Discovered Description:	Not reported
Discharge Source:	Not reported
Discharge Cause:	Not reported
Stop Method:	Not reported
Stop Description:	Not reported
No Further Action Date:	11/02/1994
CA Water Watershed Name:	South Coast - South Coast - Santa Barbara (315.32)
Dwr Groundwater Subbasin Name:	Santa Barbara (3-017)
Disadvantaged Community:	Not reported
CA Enviroscreen 3 Score:	46-50%
CA Enviroscreen 4 Score:	60-65%
Military DOD Site:	No
Facility Project Subtype:	Not reported
RWQCB Region:	CENTRAL COAST RWQCB (REGION 3)
Site History:	COMPLETE LOP FILE HAS BEEN UPLOADED TO GEOTRACKER WEBSITE - HARD COPIES NO LONGER EXIST IN LOP FILES

LUST:

Global Id:	T0608300237
Contact Type:	Local Agency Caseworker - Primary Caseworker
Contact Name:	Closed Santa Barbara Co LOP Sites
Organization Name:	SANTA BARBARA COUNTY LOP
Address:	2125 S. Centerpointe Parkway, Suite #333
City:	Santa Maria
Email:	Not reported
Phone Number:	8053468460

LUST:

Global Id:	T0608300237
Action Type:	ENFORCEMENT
Date:	11/02/1994
Action:	Closure/No Further Action Letter

Global Id:	T0608300237
Action Type:	ENFORCEMENT
Date:	05/11/1995
Action:	Closure/No Further Action Letter

Global Id:	T0608300237
Action Type:	ENFORCEMENT
Date:	05/30/2014
Action:	Technical Correspondence / Assistance / Other

Global Id:	T0608300237
Action Type:	Other
Date:	03/01/1993
Action:	Leak Discovery

Global Id:	T0608300237
Action Type:	Other

Docusign Envelope ID: 3773F87A-0B89-4932-BA2C-CA8383B3EEAD

WALL ELECTRIC (Continued) **S105620294**

Date: 03/01/1993
Action: Leak Reported

LUST:
Global Id: T0608300237
Status: Open - Case Begin Date
Status Date: 03/01/1993

Global Id: T0608300237
Status: Open - Site Assessment
Status Date: 03/15/1993

Global Id: T0608300237
Status: Open - Site Assessment
Status Date: 03/24/1993

Global Id: T0608300237
Status: Completed - Case Closed
Status Date: 11/02/1994

LUST REG 3:
Region: 3
Regional Board: Central Coast Region
Facility County: Santa Barbara
Global ID: T0608300237
Status: Case Closed
Case Number: 2354
Local Case Num: 90046
Case Type: S
Substance: Diesel
Quantity: Not reported
Abatement Method: Other
Leak Source: Not reported
Leak Cause: Not reported
How Stopped: Not reported
How Discovered: Not reported
Release Date: 03/01/1993
Discovered Date: 3/1/93
Enter Date: / /
Stop Date: Not reported
Review Date: / /
Enforce Date: 1/1/65
Close Date: 11/2/94
Enforcement Type: None Taken
Responsible Party: Not reported
RP Address: Not reported
Contact: Not reported
Cross Street: Not reported
Local Agency: 42000L
Lead Agency: Local Agency
Staff Initials: RBA
Confirm Leak: 3/15/93
Workplan: 3/24/93
Prelim Assess: Not reported
Pollution Char: / /

Docusign Envelope ID: 3773F87A-0B89-4932-BA2C-CA8383B3EEAD

WALL ELECTRIC (Continued) **S105620294**

Remedial Plan: Not reported
Remedial Action: Not reported
Monitoring: / /
Pilot Program: LOP
Interim Action: Not reported
Funding: F
MTBE Class: *
Max MTBE Grnd Wtr: Not reported
Max MTBE Soil: Not reported
Max MTBE Data: / /
MTBE Tested: NRQ
Lat/Long: 34.421079 / -119.6882063
Soil Qualifier: Not reported
Grnd Wtr Qualifier: Not reported
Mtbe Concentratn: 0
Mtbe Fuel: 0
Org Name: Not reported
Basin Plan: Not reported
Beneficial: Not reported
Priority: 3B1
UST Cleanup Fund ID: Not reported
Suspended: Not reported
Operator: Not reported
Water System: SANTA BARBARA WATER DISTRICT
Well Name: DE LA GUERRA 03 - DESTROYED
Distance From Well: 0
Assigned Name: 04N/27W-15R01 S
Summary: Not reported

CORTESE:

Name: WALL ELECTRIC
Address: 512 GUTIERREZ ST E
City,State,Zip: SANTA BARBARA, CA 93101
Region: CORTESE
Envirostor Id: Not reported
Global ID: T0608300237
Site/Facility Type: LUST CLEANUP SITE
Cleanup Status: COMPLETED - CASE CLOSED
Status Date: Not reported
Site Code: Not reported
Latitude: Not reported
Longitude: Not reported
Owner: Not reported
Enf Type: Not reported
Swat R: Not reported
Flag: active
Order No: Not reported
Waste Discharge System No: Not reported
Effective Date: Not reported
Region 2: Not reported
WID Id: Not reported
Solid Waste Id No: Not reported
Waste Management Uit Name: Not reported
File Name: Active Open

Docusign Envelope ID: 3773F87A-0B89-4932-BA2C-CA8383B3EEAD

67
SW
1/8-1/4
0.192 mi.
1015 ft.

SOLIDARITY FILMS
513 CORONEL PL #6
SANTA BARBARA, CA 93101

CUPA Listings

S110742784
N/A

Relative:
Higher

Actual:
45 ft.

CUPA SANTA BARBARA:

Name:	SOLIDARITY FILMS
Address:	513 CORONEL PL #6
City,State,Zip:	SANTA BARBARA, CA 93101
Facility Id:	FA0013701
Region:	SANTA BARBARA
Cross Street:	Not reported
Latitude:	Not reported
Longitude:	Not reported
Mailing Name:	ZLUTNICK, DAVID
Mailing Care Of:	SOLIDARITY FILMS
Mailing Address:	513 CORONEL PL #6
Mailing City:	SANTA BARBARA
Mailing State:	CA
Mailing Zip Code:	93101
Record Id:	PR0508658
Pe #:	2100
Current Status:	2

I68
SSW
1/8-1/4
0.205 mi.
1084 ft.

JARAMILLO PROPERTY
517 GUTIERREZ ST E
SANTA BARBARA, CA 93101

Site 4 of 5 in cluster I

UST FINDER RELEASE

1029005017
N/A

Relative:
Higher

Actual:
45 ft.

UST FINDER RELEASE:

Object ID:	55533
Facility ID:	Not reported
Lust ID:	CAT0608300231
Name:	JARAMILLO PROPERTY
Address:	517 GUTIERREZ ST E
City,State,Zip:	SANTA BARBARA, CA 93101
Address Match Type:	PointAddress
Reported Date:	Not reported
Status:	No Further Action
Substance:	Not reported
Population within 1500ft:	886
Domestic Wells within 1500ft:	0
Land Use:	Developed, Medium Intensity
Within SPA:	No
SPA PWS Facility ID:	Not reported
SPA Water Type:	Not reported
SPA Facility Type:	Not reported
SPA HUC12:	Not reported
Within WHPA:	Yes
WHPA PWS Facility ID:	CA4210010_21367
WHPA Water Type:	GW - Ground water
WHPA Facility Type:	WL - Well
WHPA HUC12:	180600130203
Within 100yr Floodplain:	No
Tribe:	Not reported
EPA Region:	9
NFA Letter 1:	Not reported
NFA Letter 2:	Not reported

Docusign Envelope ID: 3773F87A-0B89-4932-BA2C-CA8383B3EEAD

JARAMILLO PROPERTY (Continued) **1029005017**

NFA Letter 3:	Not reported
NFA Letter 4:	Not reported
Closed With Residual Contaminate:	Not reported
Coordinate Source:	Geocode
X Coord:	-119.68797
Y Coord:	34.4217400000001
Latitude:	34.42174
Longitude:	-119.68797

I69 **JARAMILLO PROPERTY** **LUST** **S105620341**
SSW **517 GUTIERREZ ST E** **Cortese** **N/A**
1/8-1/4 **SANTA BARBARA, CA 93101**
0.205 mi.
1084 ft. **Site 5 of 5 in cluster I**

Relative:
Higher

Actual:
45 ft.

LUST:

Name:	JARAMILLO PROPERTY
Address:	517 GUTIERREZ ST E
City,State,Zip:	SANTA BARBARA, CA 93101
Lead Agency:	SANTA BARBARA COUNTY LOP
Case Type:	LUST Cleanup Site
Geo Track:	http://geotracker.waterboards.ca.gov/profile_report.asp?global_id=T0608300231
Global Id:	T0608300231
Latitude:	34.422137509
Longitude:	-119.688564113
Status:	Completed - Case Closed
Status Date:	03/06/1993
Case Worker:	CSB
RB Case Number:	2339
Local Agency:	SANTA BARBARA COUNTY LOP
File Location:	All Files are on GeoTracker or in the Local Agency Database
Local Case Number:	90044
Potential Media Affect:	Aquifer used for drinking water supply
Potential Contaminants of Concern:	Gasoline
EPA Region:	9
Coordinate Source:	* High Quality GPS
Cuf Case:	NO
Quantity Released Gallons:	Not reported
Begin Date:	02/25/1993
Leak Reported Date:	02/25/1993
How Discovered:	Not reported
How Discovered Description:	Not reported
Discharge Source:	Not reported
Discharge Cause:	Not reported
Stop Method:	Not reported
Stop Description:	Not reported
No Further Action Date:	03/06/1993
CA Water Watershed Name:	South Coast - South Coast - Santa Barbara (315.32)
Dwr Groundwater Subbasin Name:	Santa Barbara (3-017)
Disadvantaged Community:	Not reported
CA Enviroscreen 3 Score:	46-50%
CA Enviroscreen 4 Score:	60-65%
Military DOD Site:	No
Facility Project Subtype:	Not reported
RWQCB Region:	CENTRAL COAST RWQCB (REGION 3)
Site History:	COMPLETE LOP FILE HAS BEEN UPLOADED TO GEOTRACKER WEBSITE - HARD COPIES NO LONGER EXIST IN LOP FILES

Docusign Envelope ID: 3773F87A-0B89-4932-BA2C-CA8383B3EEAD

JARAMILLO PROPERTY (Continued) **S105620341**

LUST:
Global Id: T0608300231
Contact Type: Local Agency Caseworker - Primary Caseworker
Contact Name: Closed Santa Barbara Co LOP Sites
Organization Name: SANTA BARBARA COUNTY LOP
Address: 2125 S. Centerpointe Parkway, Suite #333
City: Santa Maria
Email: Not reported
Phone Number: 8053468460

LUST:
Global Id: T0608300231
Action Type: ENFORCEMENT
Date: 05/24/2001
Action: Closure/No Further Action Letter

Global Id: T0608300231
Action Type: ENFORCEMENT
Date: 05/28/2014
Action: File review

Global Id: T0608300231
Action Type: ENFORCEMENT
Date: 05/28/2014
Action: Technical Correspondence / Assistance / Other

Global Id: T0608300231
Action Type: ENFORCEMENT
Date: 05/24/2001
Action: Closure/No Further Action Letter

Global Id: T0608300231
Action Type: ENFORCEMENT
Date: 06/16/2011
Action: Technical Correspondence / Assistance / Other

Global Id: T0608300231
Action Type: RESPONSE
Date: 02/25/1993
Action: Tank Removal Report / UST Sampling Report

Global Id: T0608300231
Action Type: RESPONSE
Date: 02/06/2001
Action: Other Report / Document

Global Id: T0608300231
Action Type: RESPONSE
Date: 02/06/2001
Action: Other Report / Document

Global Id: T0608300231
Action Type: RESPONSE
Date: 12/30/2005
Action: Other Report / Document

Docusign Envelope ID: 3773F87A-0B89-4932-BA2C-CA8383B3EEAD

JARAMILLO PROPERTY (Continued) **S105620341**

Global Id: T0608300231
Action Type: RESPONSE
Date: 02/25/1993
Action: Other Report / Document

Global Id: T0608300231
Action Type: ENFORCEMENT
Date: 05/24/2001
Action: Closure/No Further Action Letter

Global Id: T0608300231
Action Type: ENFORCEMENT
Date: 06/02/2014
Action: Technical Correspondence / Assistance / Other

Global Id: T0608300231
Action Type: Other
Date: 02/25/1993
Action: Leak Discovery

Global Id: T0608300231
Action Type: Other
Date: 02/25/1993
Action: Leak Reported

LUST:
Global Id: T0608300231
Status: Open - Case Begin Date
Status Date: 02/25/1993

Global Id: T0608300231
Status: Open - Site Assessment
Status Date: 02/25/1993

Global Id: T0608300231
Status: Open - Site Assessment
Status Date: 03/05/1993

Global Id: T0608300231
Status: Completed - Case Closed
Status Date: 03/06/1993

LUST REG 3:
Region: 3
Regional Board: Central Coast Region
Facility County: Santa Barbara
Global ID: T0608300231
Status: Case Closed
Case Number: 2339
Local Case Num: 90044
Case Type: A
Substance: Gasoline
Quantity: Not reported
Abatement Method: Other
Leak Source: Not reported

Docusign Envelope ID: 3773F87A-0B89-4932-BA2C-CA8383B3EEAD

JARAMILLO PROPERTY (Continued) **S105620341**

Leak Cause:	Not reported
How Stopped:	Not reported
How Discovered:	Not reported
Release Date:	02/25/1993
Discovered Date:	2/25/93
Enter Date:	/ /
Stop Date:	Not reported
Review Date:	/ /
Enforce Date:	1/1/65
Close Date:	3/6/93
Enforcement Type:	None Taken
Responsible Party:	Not reported
RP Address:	Not reported
Contact:	Not reported
Cross Street:	Not reported
Local Agency:	42000L
Lead Agency:	Local Agency
Staff Initials:	RBA
Confirm Leak:	2/25/93
Workplan:	3/5/93
Prelim Assess:	Not reported
Pollution Char:	/ /
Remedial Plan:	Not reported
Remedial Action:	Not reported
Monitoring:	/ /
Pilot Program:	LOP
Interim Action:	Not reported
Funding:	F
MTBE Class:	*
Max MTBE Grnd Wtr:	Not reported
Max MTBE Soil:	Not reported
Max MTBE Data:	/ /
MTBE Tested:	NT
Lat/Long:	34.421262 / -119.6883683
Soil Qualifier:	Not reported
Grnd Wtr Qualifier:	Not reported
Mtbe Concentratn:	0
Mtbe Fuel:	1
Org Name:	Not reported
Basin Plan:	Not reported
Beneficial:	Not reported
Priority:	3A1
UST Cleanup Fund ID:	Not reported
Suspended:	Not reported
Operator:	Not reported
Water System:	SANTA BARBARA WATER DISTRICT
Well Name:	DE LA GUERRA 03 - DESTROYED
Distance From Well:	0
Assigned Name:	04N/27W-15R01 S
Summary:	Not reported

CORTESE:

Name:	JARAMILLO PROPERTY
Address:	517 GUTIERREZ ST E
City,State,Zip:	SANTA BARBARA, CA 93101
Region:	CORTESE
Envirostor Id:	Not reported

Docusign Envelope ID: 3773F87A-0B89-4932-BA2C-CA8383B3EEAD

JARAMILLO PROPERTY (Continued) **S105620341**

Global ID:	T0608300231
Site/Facility Type:	LUST CLEANUP SITE
Cleanup Status:	COMPLETED - CASE CLOSED
Status Date:	Not reported
Site Code:	Not reported
Latitude:	Not reported
Longitude:	Not reported
Owner:	Not reported
Enf Type:	Not reported
Swat R:	Not reported
Flag:	active
Order No:	Not reported
Waste Discharge System No:	Not reported
Effective Date:	Not reported
Region 2:	Not reported
WID Id:	Not reported
Solid Waste Id No:	Not reported
Waste Management Uit Name:	Not reported
File Name:	Active Open

J70 **JAMES AND KATHLEEN SMOCK** **RCRA NonGen / NLR** **1028887836**
North **124 W. COTA ST.** **CAC003248716**
1/8-1/4 **SANTA BARBARA, CA 93101**
0.206 mi.
1089 ft. **Site 1 of 9 in cluster J**

Relative: **Higher**

Actual: **37 ft.**

RCRA Listings:

Date Form Received by Agency:	20230824
Handler Name:	James And Kathleen Smock
Handler Address:	124 W. Cota St.
Handler City,State,Zip:	SANTA BARBARA, CA 93101
EPA ID:	CAC003248716
Contact Name:	JAMES AND KATHLEEN SMOCK
Contact Address:	124 W. COTA ST.
Contact City,State,Zip:	SANTA BARBARA, CA 93101
Contact Telephone:	805-965-7279
Contact Fax:	Not reported
Contact Email:	JESSICA@QWIKRESPONSE.COM
Contact Title:	Not reported
EPA Region:	09
Land Type:	Not reported
Federal Waste Generator Description:	Not a generator, verified
Non-Notifier:	Not reported
Biennial Report Cycle:	Not reported
Accessibility:	Not reported
Active Site Indicator:	Not reported
State District Owner:	Not reported
State District:	Not reported
Mailing Address:	124 W. COTA ST.
Mailing City,State,Zip:	SANTA BARBARA, CA 93101
Owner Name:	James And Kathleen Smock
Owner Type:	Other
Operator Name:	James And Kathleen Smock
Operator Type:	Other
Short-Term Generator Activity:	No
Importer Activity:	No
Mixed Waste Generator:	No
Transporter Activity:	No

Docusign Envelope ID: 3773F87A-0B89-4932-BA2C-CA8383B3EEAD

JAMES AND KATHLEEN SMOCK (Continued) **1028887836**

Transfer Facility Activity:	No
Recycler Activity with Storage:	No
Small Quantity On-Site Burner Exemption:	No
Smelting Melting and Refining Furnace Exemption:	No
Underground Injection Control:	No
Off-Site Waste Receipt:	No
Universal Waste Indicator:	No
Universal Waste Destination Facility:	No
Federal Universal Waste:	No
Active Site State-Reg Handler:	---
Federal Facility Indicator:	Not reported
Hazardous Secondary Material Indicator:	N
Sub-Part K Indicator:	Not reported
2018 GPRA Permit Baseline:	Not on the Baseline
2018 GPRA Renewals Baseline:	Not on the Baseline
202 GPRA Corrective Action Baseline:	No
Subject to Corrective Action Universe:	No
Non-TSDFs Where RCRA CA has Been Imposed Universe:	No
Corrective Action Priority Ranking:	No NCAPS ranking
Environmental Control Indicator:	No
Institutional Control Indicator:	No
Human Exposure Controls Indicator:	N/A
Groundwater Controls Indicator:	N/A
Significant Non-Complier Universe:	No
Unaddressed Significant Non-Complier Universe:	No
Addressed Significant Non-Complier Universe:	No
Significant Non-Complier With a Compliance Schedule Universe:	No
Financial Assurance Required:	Not reported
Handler Date of Last Change:	20230825
Recognized Trader-Importer:	No
Recognized Trader-Exporter:	No
Importer of Spent Lead Acid Batteries:	No
Exporter of Spent Lead Acid Batteries:	No
Recycler Activity Without Storage:	No
Manifest Broker:	No
Sub-Part P Indicator:	No

Handler - Owner Operator:

Owner/Operator Indicator:	Operator
Owner/Operator Name: JAMES AND KATHLEEN SMOCK	
Legal Status:	Other
Date Became Current:	Not reported
Date Ended Current:	Not reported
Owner/Operator Address:	124 W. COTA ST.
Owner/Operator City,State,Zip:	SANTA BARBARA, CA 93101
Owner/Operator Telephone:	805-965-7279
Owner/Operator Telephone Ext:	Not reported
Owner/Operator Fax:	Not reported
Owner/Operator Email:	Not reported

Owner/Operator Indicator:	Owner
Owner/Operator Name: JAMES AND KATHLEEN SMOCK	
Legal Status:	Other
Date Became Current:	Not reported
Date Ended Current:	Not reported
Owner/Operator Address:	124 W. COTA ST.

Docusign Envelope ID: 3773F87A-0B89-4932-BA2C-CA8383B3EEAD

JAMES AND KATHLEEN SMOCK (Continued) **1028887836**

Owner/Operator City,State,Zip: SANTA BARBARA, CA 93101
Owner/Operator Telephone: 805-965-7279
Owner/Operator Telephone Ext: Not reported
Owner/Operator Fax: Not reported
Owner/Operator Email: Not reported

Historic Generators:
Receive Date: 20230824
Handler Name: JAMES AND KATHLEEN SMOCK
Federal Waste Generator Description: Not a generator, verified
State District Owner: Not reported
Large Quantity Handler of Universal Waste: No
Recognized Trader Importer: No
Recognized Trader Exporter: No
Spent Lead Acid Battery Importer: No
Spent Lead Acid Battery Exporter: No
Current Record: Yes
Non Storage Recycler Activity: No
Electronic Manifest Broker: No

List of NAICS Codes and Descriptions:
NAICS Code: 56299
NAICS Description: ALL OTHER WASTE MANAGEMENT SERVICES

Facility Has Received Notices of Violations:
Violations: No Violations Found

Evaluation Action Summary:
Evaluations: No Evaluations Found

---

71 East 1/8-1/4 0.207 mi. 1093 ft.

SUN PRINTING INC
201 W MONTECITO ST
SANTA BARBARA, CA 93101

RCRA-SQG **1001075676**
FINDS **CAR000008144**
ECHO
CUPA Listings

Relative: Lower

Actual: 25 ft.

RCRA Listings:
Date Form Received by Agency: 19960116
Handler Name: Sun Printing Inc
Handler Address: 201 W Montecito St
Handler City,State,Zip: SANTA BARBARA, CA 93101
EPA ID: CAR000008144
Contact Name: FRED MORALES
Contact Address: 201 W MONTECITO ST
Contact City,State,Zip: SANTA BARBARA, CA 93101
Contact Telephone: 805-899-4477
Contact Fax: Not reported
Contact Email: Not reported
Contact Title: Not reported
EPA Region: 09
Land Type: Private
Federal Waste Generator Description: Small Quantity Generator
Non-Notifier: Not reported
Biennial Report Cycle: Not reported
Accessibility: Not reported

SUN PRINTING INC (Continued) **1001075676**

Active Site Indicator:	Handler Activities
State District Owner:	Not reported
State District:	Not reported
Mailing Address:	201 W MONTECITO ST
Mailing City,State,Zip:	SANTA BARBARA, CA 93101
Owner Name:	David Schwartz
Owner Type:	Private
Operator Name:	Not reported
Operator Type:	Not reported
Short-Term Generator Activity:	No
Importer Activity:	No
Mixed Waste Generator:	No
Transporter Activity:	No
Transfer Facility Activity:	No
Recycler Activity with Storage:	No
Small Quantity On-Site Burner Exemption:	No
Smelting Melting and Refining Furnace Exemption:	No
Underground Injection Control:	No
Off-Site Waste Receipt:	No
Universal Waste Indicator:	No
Universal Waste Destination Facility:	No
Federal Universal Waste:	No
Active Site State-Reg Handler:	---
Federal Facility Indicator:	Not reported
Hazardous Secondary Material Indicator:	N
Sub-Part K Indicator:	Not reported
2018 GPRA Permit Baseline:	Not on the Baseline
2018 GPRA Renewals Baseline:	Not on the Baseline
202 GPRA Corrective Action Baseline:	No
Subject to Corrective Action Universe:	No
Non-TSDFs Where RCRA CA has Been Imposed Universe:	No
Corrective Action Priority Ranking:	No NCAPS ranking
Environmental Control Indicator:	No
Institutional Control Indicator:	No
Human Exposure Controls Indicator:	N/A
Groundwater Controls Indicator:	N/A
Significant Non-Complier Universe:	No
Unaddressed Significant Non-Complier Universe:	No
Addressed Significant Non-Complier Universe:	No
Significant Non-Complier With a Compliance Schedule Universe:	No
Financial Assurance Required:	Not reported
Handler Date of Last Change:	20020627
Recognized Trader-Importer:	No
Recognized Trader-Exporter:	No
Importer of Spent Lead Acid Batteries:	No
Exporter of Spent Lead Acid Batteries:	No
Recycler Activity Without Storage:	No
Manifest Broker:	No
Sub-Part P Indicator:	No

Handler - Owner Operator:

Owner/Operator Indicator:	Owner
Owner/Operator Name: DAVID SCHWARTZ	
Legal Status:	Private
Date Became Current:	Not reported
Date Ended Current:	Not reported

Docusign Envelope ID: 3773F87A-0B89-4932-BA2C-CA8383B3EEAD

SUN PRINTING INC (Continued) **1001075676**

Owner/Operator Address: 201 W MONTECITO ST
Owner/Operator City,State,Zip: SANTA BARBARA, CA 93101
Owner/Operator Telephone: 805-899-4477
Owner/Operator Telephone Ext: Not reported
Owner/Operator Fax: Not reported
Owner/Operator Email: Not reported

Historic Generators:
Receive Date: 19960116
Handler Name: SUN PRINTING INC
Federal Waste Generator Description: Small Quantity Generator
State District Owner: Not reported
Large Quantity Handler of Universal Waste: No
Recognized Trader Importer: No
Recognized Trader Exporter: No
Spent Lead Acid Battery Importer: No
Spent Lead Acid Battery Exporter: No
Current Record: Yes
Non Storage Recycler Activity: Not reported
Electronic Manifest Broker: Not reported

List of NAICS Codes and Descriptions:
NAICS Codes: No NAICS Codes Found

Facility Has Received Notices of Violations:
Violations: No Violations Found

Evaluation Action Summary:
Evaluations: No Evaluations Found

FINDS:
Registry ID: 110009552251

Click Here for FRS Facility Detail Report:

Environmental Interest/Information System:
The Resource Conservation and Recovery Act Information System (RCRAInfo) is EPA's comprehensive information system in support of the Resource Conservation and Recovery Act (RCRA) of 1976 and the Hazardous and Solid Waste Amendments (HSWA) of 1984. It tracks many types of information about generators, transporters, treaters, storers, and disposers of hazardous waste.

Click this hyperlink while viewing on your computer to access additional FINDS: detail in the EDR Site Report.

ECHO:
Envid: 1001075676
Registry ID: 110009552251
DFR URL: http://echo.epa.gov/detailed-facility-report?fid=110009552251
Name: SUN PRINTING INC
Address: 201 W MONTECITO ST
City,State,Zip: SANTA BARBARA, CA 93101

Docusign Envelope ID: 3773F87A-0B89-4932-BA2C-CA8383B3EEAD

SUN PRINTING INC (Continued) **1001075676**

CUPA SANTA BARBARA:

Name:	WESTERN WEB PRINTING INC - CLOSED
Address:	201 W MONTECITO ST
City,State,Zip:	SANTA BARBARA, CA 93101
Facility Id:	FA0012870
Region:	SANTA BARBARA
Cross Street:	Not reported
Latitude:	Not reported
Longitude:	Not reported
Mailing Name:	WESTERN WEB PRINTING INC
Mailing Care Of:	JESSE ROTH
Mailing Address:	36 AERO CAMINO
Mailing City:	GOLETA
Mailing State:	CA
Mailing Zip Code:	93117
Record Id:	PR0506786
Pe #:	2201
Current Status:	2

K72 **TRILLIUM ENTERPRISES INC** **RCRA NonGen / NLR** **1026055083**
NNE **501 CHAPALA ST STE A** **CAL000451263**
1/8-1/4 **SANTA BARBARA, CA 93101**
0.214 mi.
1129 ft. **Site 1 of 12 in cluster K**

Relative: **Lower**

Actual: **33 ft.**

RCRA Listings:

Date Form Received by Agency:	20191212
Handler Name:	Trillium Enterprises Inc
Handler Address:	501 Chapala St Ste A
Handler City,State,Zip:	SANTA BARBARA, CA 93101
EPA ID:	CAL000451263
Contact Name:	DYLAN CARR
Contact Address:	501 CHAPALA ST STE A
Contact City,State,Zip:	SANTA BARBARA, CA 93101
Contact Telephone:	805-965-4753
Contact Fax:	805-965-4783
Contact Email:	DYLAN@TRILLIUMONLINE.COM
Contact Title:	Not reported
EPA Region:	09
Land Type:	Not reported
Federal Waste Generator Description:	Not a generator, verified
Non-Notifier:	Not reported
Biennial Report Cycle:	Not reported
Accessibility:	Not reported
Active Site Indicator:	Not reported
State District Owner:	Not reported
State District:	Not reported
Mailing Address:	501 CHAPALA ST STE A
Mailing City,State,Zip:	SANTA BARBARA, CA 93101
Owner Name:	Trillium Enterprises Inc
Owner Type:	Other
Operator Name:	Dylan Carr
Operator Type:	Other
Short-Term Generator Activity:	No
Importer Activity:	No
Mixed Waste Generator:	No
Transporter Activity:	No

Docusign Envelope ID: 3773F87A-0B89-4932-BA2C-CA8383B3EEAD

TRILLIUM ENTERPRISES INC (Continued) **1026055083**

Transfer Facility Activity:	No
Recycler Activity with Storage:	No
Small Quantity On-Site Burner Exemption:	No
Smelting Melting and Refining Furnace Exemption:	No
Underground Injection Control:	No
Off-Site Waste Receipt:	No
Universal Waste Indicator:	No
Universal Waste Destination Facility:	No
Federal Universal Waste:	No
Active Site State-Reg Handler:	---
Federal Facility Indicator:	Not reported
Hazardous Secondary Material Indicator:	N
Sub-Part K Indicator:	Not reported
2018 GPRA Permit Baseline:	Not on the Baseline
2018 GPRA Renewals Baseline:	Not on the Baseline
202 GPRA Corrective Action Baseline:	No
Subject to Corrective Action Universe:	No
Non-TSDFs Where RCRA CA has Been Imposed Universe:	No
Corrective Action Priority Ranking:	No NCAPS ranking
Environmental Control Indicator:	No
Institutional Control Indicator:	No
Human Exposure Controls Indicator:	N/A
Groundwater Controls Indicator:	N/A
Significant Non-Complier Universe:	No
Unaddressed Significant Non-Complier Universe:	No
Addressed Significant Non-Complier Universe:	No
Significant Non-Complier With a Compliance Schedule Universe:	No
Financial Assurance Required:	Not reported
Handler Date of Last Change:	20200210
Recognized Trader-Importer:	No
Recognized Trader-Exporter:	No
Importer of Spent Lead Acid Batteries:	No
Exporter of Spent Lead Acid Batteries:	No
Recycler Activity Without Storage:	No
Manifest Broker:	No
Sub-Part P Indicator:	No

Handler - Owner Operator:

Owner/Operator Indicator:	Operator
Owner/Operator Name: DYLAN CARR	
Legal Status:	Other
Date Became Current:	Not reported
Date Ended Current:	Not reported
Owner/Operator Address:	501 CHAPALA ST STE A
Owner/Operator City,State,Zip:	SANTA BARBARA, CA 93101
Owner/Operator Telephone:	805-965-4753
Owner/Operator Telephone Ext:	Not reported
Owner/Operator Fax:	Not reported
Owner/Operator Email:	Not reported

Owner/Operator Indicator:	Owner
Owner/Operator Name: TRILLIUM ENTERPRISES INC	
Legal Status:	Other
Date Became Current:	Not reported
Date Ended Current:	Not reported
Owner/Operator Address:	501 CHAPALA ST STE A

Docusign Envelope ID: 3773F87A-0B89-4932-BA2C-CA8383B3EEAD

TRILLIUM ENTERPRISES INC (Continued) **1026055083**

Owner/Operator City,State,Zip: SANTA BARBARA, CA 93101
Owner/Operator Telephone: 805-965-4753
Owner/Operator Telephone Ext: Not reported
Owner/Operator Fax: Not reported
Owner/Operator Email: Not reported

Historic Generators:
Receive Date: 20191212
Handler Name: TRILLIUM ENTERPRISES INC
Federal Waste Generator Description: Not a generator, verified
State District Owner: Not reported
Large Quantity Handler of Universal Waste: No
Recognized Trader Importer: No
Recognized Trader Exporter: No
Spent Lead Acid Battery Importer: No
Spent Lead Acid Battery Exporter: No
Current Record: Yes
Non Storage Recycler Activity: Not reported
Electronic Manifest Broker: Not reported

List of NAICS Codes and Descriptions:
NAICS Code: 236220
NAICS Description: COMMERCIAL AND INSTITUTIONAL BUILDING CONSTRUCTION

Facility Has Received Notices of Violations:
Violations: No Violations Found

Evaluation Action Summary:
Evaluations: No Evaluations Found

L73 **FORMER AUTOMOTIVE SHOP** **LUST** **S102430148**
ENE **315 CHAPALA ST** **Cortese** **N/A**
1/8-1/4 **SANTA BARBARA, CA 93101** **HIST CORTESE**
0.217 mi.
1144 ft. **Site 1 of 5 in cluster L**

Relative: **Lower**

Actual: **26 ft.**

LUST REG 3:
Region: 3
Regional Board: Central Coast Region
Facility County: Santa Barbara
Global ID: T0608300497
Status: Case Closed
Case Number: 306
Local Case Num: 90042
Case Type: A
Substance: Waste Oil
Quantity: Not reported
Abatement Method: Other
Leak Source: Not reported
Leak Cause: Not reported
How Stopped: Not reported
How Discovered: Not reported
Release Date: 04/04/1988
Discovered Date: 4/4/88
Enter Date: / /

Docusign Envelope ID: 3773F87A-0B89-4932-BA2C-CA8383B3EEAD

FORMER AUTOMOTIVE SHOP (Continued) **S102430148**

Stop Date: Not reported
Review Date: / /
Enforce Date: 1/1/65
Close Date: 12/14/94
Enforcement Type: None Taken
Responsible Party: Not reported
RP Address: Not reported
Contact: Not reported
Cross Street: Not reported
Local Agency: 42000L
Lead Agency: Local Agency
Staff Initials: RBA
Confirm Leak: 4/4/88
Workplan: Not reported
Prelim Assess: Not reported
Pollution Char: / /
Remedial Plan: Not reported
Remedial Action: Not reported
Monitoring: / /
Pilot Program: LOP
Interim Action: Not reported
Funding: F
MTBE Class: *
Max MTBE Grnd Wtr: Not reported
Max MTBE Soil: Not reported
Max MTBE Data: / /
MTBE Tested: NRQ
Lat/Long: 34.4141062 / -119.6946805
Soil Qualifier: Not reported
Grnd Wtr Qualifier: Not reported
Mtbe Concentratn: 0
Mtbe Fuel: 0
Org Name: Not reported
Basin Plan: Not reported
Beneficial: Not reported
Priority: 3A1
UST Cleanup Fund ID: Not reported
Suspended: Not reported
Operator: Not reported
Water System: Not reported
Well Name: Not reported
Distance From Well: 0
Assigned Name: Not reported
Summary: Not reported

CORTESE:
Name: FORMER AUTOMOTIVE SHOP
Address: 315 CHAPALA ST
City,State,Zip: SANTA BARBARA, CA 93101
Region: CORTESE
Envirostor Id: Not reported
Global ID: T0608300497
Site/Facility Type: LUST CLEANUP SITE
Cleanup Status: COMPLETED - CASE CLOSED
Status Date: Not reported
Site Code: Not reported
Latitude: Not reported

Docusign Envelope ID: 3773F87A-0B89-4932-BA2C-CA8383B3EEAD

FORMER AUTOMOTIVE SHOP (Continued) **S102430148**

Longitude:	Not reported
Owner:	Not reported
Enf Type:	Not reported
Swat R:	Not reported
Flag:	active
Order No:	Not reported
Waste Discharge System No:	Not reported
Effective Date:	Not reported
Region 2:	Not reported
WID Id:	Not reported
Solid Waste Id No:	Not reported
Waste Management Uit Name:	Not reported
File Name:	Active Open

HIST CORTESE:

edr_fname:	Former Automotive Shop
edr_fadd1:	315 Chapala St
City,State,Zip:	Santa Barbara, CA
Region:	CORTESE
Facility County Code:	42
Reg By:	LTNKA
Reg Id:	306

L74 **GREGG MOTORS LTD** **RCRA-SQG** **1000234533**
ENE **315 CHAPALA** **LUST** **CAD981980105**
1/8-1/4 **SANTA BARBARA, CA 93101** **HIST UST**
0.217 mi. **FINDS**
1144 ft. **Site 2 of 5 in cluster L** **ECHO**
HWTS
Relative: Lower **HAZNET**

Actual: 26 ft.

RCRA Listings:

Date Form Received by Agency:	19870413
Handler Name:	Gregg Motors Ltd
Handler Address:	Chapala
Handler City,State,Zip:	SANTA BARBARA, CA 93101
EPA ID:	CAD981980105
Contact Name:	ENVIRONMENTAL MANAGER
Contact Address:	315 CHAPALA
Contact City,State,Zip:	SANTA BARBARA, CA 93101
Contact Telephone:	805-963-9891
Contact Fax:	Not reported
Contact Email:	Not reported
Contact Title:	Not reported
EPA Region:	09
Land Type:	Not reported
Federal Waste Generator Description:	Small Quantity Generator
Non-Notifier:	Not reported
Biennial Report Cycle:	Not reported
Accessibility:	Not reported
Active Site Indicator:	Handler Activities
State District Owner:	Ca
State District:	3
Mailing Address:	CHAPALA
Mailing City,State,Zip:	SANTA BARBARA, CA 93101
Owner Name:	Howard Schneider
Owner Type:	Private

Docusign Envelope ID: 3773F87A-0B89-4932-BA2C-CA8383B3EEAD

GREGG MOTORS LTD (Continued) **1000234533**

Operator Name:	Not Required
Operator Type:	Private
Short-Term Generator Activity:	No
Importer Activity:	No
Mixed Waste Generator:	No
Transporter Activity:	No
Transfer Facility Activity:	No
Recycler Activity with Storage:	No
Small Quantity On-Site Burner Exemption:	No
Smelting Melting and Refining Furnace Exemption:	No
Underground Injection Control:	No
Off-Site Waste Receipt:	No
Universal Waste Indicator:	No
Universal Waste Destination Facility:	No
Federal Universal Waste:	No
Active Site State-Reg Handler:	---
Federal Facility Indicator:	Not reported
Hazardous Secondary Material Indicator:	N
Sub-Part K Indicator:	Not reported
2018 GPRA Permit Baseline:	Not on the Baseline
2018 GPRA Renewals Baseline:	Not on the Baseline
202 GPRA Corrective Action Baseline:	No
Subject to Corrective Action Universe:	No
Non-TSDFs Where RCRA CA has Been Imposed Universe:	No
Corrective Action Priority Ranking:	No NCAPS ranking
Environmental Control Indicator:	No
Institutional Control Indicator:	No
Human Exposure Controls Indicator:	N/A
Groundwater Controls Indicator:	N/A
Significant Non-Complier Universe:	No
Unaddressed Significant Non-Complier Universe:	No
Addressed Significant Non-Complier Universe:	No
Significant Non-Complier With a Compliance Schedule Universe:	No
Financial Assurance Required:	Not reported
Handler Date of Last Change:	20000915
Recognized Trader-Importer:	No
Recognized Trader-Exporter:	No
Importer of Spent Lead Acid Batteries:	No
Exporter of Spent Lead Acid Batteries:	No
Recycler Activity Without Storage:	No
Manifest Broker:	No
Sub-Part P Indicator:	No

Handler - Owner Operator:

Owner/Operator Indicator:	Owner
Owner/Operator Name: HOWARD SCHNEIDER	
Legal Status:	Private
Date Became Current:	Not reported
Date Ended Current:	Not reported
Owner/Operator Address:	NOT REQUIRED
Owner/Operator City,State,Zip:	NOT REQUIRED, ME 99999
Owner/Operator Telephone:	415-555-1212
Owner/Operator Telephone Ext:	Not reported
Owner/Operator Fax:	Not reported
Owner/Operator Email:	Not reported

Docusign Envelope ID: 3773F87A-0B89-4932-BA2C-CA8383B3EEAD

GREGG MOTORS LTD (Continued) **1000234533**

Owner/Operator Indicator: Operator
Owner/Operator Name: NOT REQUIRED
Legal Status: Private
Date Became Current: Not reported
Date Ended Current: Not reported
Owner/Operator Address: NOT REQUIRED
Owner/Operator City,State,Zip: NOT REQUIRED, ME 99999
Owner/Operator Telephone: 415-555-1212
Owner/Operator Telephone Ext: Not reported
Owner/Operator Fax: Not reported
Owner/Operator Email: Not reported

Historic Generators:
Receive Date: 19870413
Handler Name: GREGG MOTORS LTD
Federal Waste Generator Description: Small Quantity Generator
State District Owner: Ca
Large Quantity Handler of Universal Waste: No
Recognized Trader Importer: No
Recognized Trader Exporter: No
Spent Lead Acid Battery Importer: No
Spent Lead Acid Battery Exporter: No
Current Record: Yes
Non Storage Recycler Activity: Not reported
Electronic Manifest Broker: Not reported

List of NAICS Codes and Descriptions:
NAICS Codes: No NAICS Codes Found

Facility Has Received Notices of Violations:
Violations: No Violations Found

Evaluation Action Summary:
Evaluations: No Evaluations Found

LUST:
Name: FORMER AUTOMOTIVE SHOP
Address: 315 CHAPALA ST
City,State,Zip: SANTA BARBARA, CA 93101
Lead Agency: SANTA BARBARA COUNTY LOP
Case Type: LUST Cleanup Site
Geo Track: http://geotracker.waterboards.ca.gov/profile_report.asp?global_id=T0608300497
Global Id: T0608300497
Latitude: 34.414101758
Longitude: -119.69472941
Status: Completed - Case Closed
Status Date: 12/14/1994
Case Worker: CSB
RB Case Number: 306
Local Agency: SANTA BARBARA COUNTY LOP
File Location: All Files are on GeoTracker or in the Local Agency Database
Local Case Number: 90042
Potential Media Affect: Aquifer used for drinking water supply
Potential Contaminants of Concern: Waste Oil / Motor / Hydraulic / Lubricating

Docusign Envelope ID: 3773F87A-0B89-4932-BA2C-CA8383B3EEAD

GREGG MOTORS LTD (Continued) **1000234533**

EPA Region:	9
Coordinate Source:	* High Quality GPS
Cuf Case:	NO
Quantity Released Gallons:	Not reported
Begin Date:	04/04/1988
Leak Reported Date:	04/04/1988
How Discovered:	Not reported
How Discovered Description:	Not reported
Discharge Source:	Not reported
Discharge Cause:	Not reported
Stop Method:	Not reported
Stop Description:	Not reported
No Further Action Date:	12/14/1994
CA Water Watershed Name:	South Coast - South Coast - Santa Barbara (315.32)
Dwr Groundwater Subbasin Name:	Santa Barbara (3-017)
Disadvantaged Community:	Disadvantaged Community
CA Enviroscreen 3 Score:	46-50%
CA Enviroscreen 4 Score:	60-65%
Military DOD Site:	No
Facility Project Subtype:	Not reported
RWQCB Region:	CENTRAL COAST RWQCB (REGION 3)
Site History:	COMPLETE LOP FILE HAS BEEN UPLOADED TO GEOTRACKER WEBSITE - HARD COPIES NO LONGER EXIST IN LOP FILES

LUST:

Global Id:	T0608300497
Contact Type:	Local Agency Caseworker - Primary Caseworker
Contact Name:	Closed Santa Barbara Co LOP Sites
Organization Name:	SANTA BARBARA COUNTY LOP
Address:	2125 S. Centerpointe Parkway, Suite #333
City:	Santa Maria
Email:	Not reported
Phone Number:	8053468460

LUST:

Global Id:	T0608300497
Action Type:	ENFORCEMENT
Date:	12/14/1994
Action:	Closure/No Further Action Letter

Global Id:	T0608300497
Action Type:	ENFORCEMENT
Date:	02/11/1986
Action:	Clean-up and Abatement Order

Global Id:	T0608300497
Action Type:	ENFORCEMENT
Date:	06/08/2021
Action:	Email Correspondence

Global Id:	T0608300497
Action Type:	ENFORCEMENT
Date:	05/19/2021
Action:	Technical Correspondence / Assistance / Other

Global Id:	T0608300497
Action Type:	Other

Docusign Envelope ID: 3773F87A-0B89-4932-BA2C-CA8383B3EEAD

GREGG MOTORS LTD (Continued) **1000234533**

Date: 04/04/1988
Action: Leak Discovery

Global Id: T0608300497
Action Type: ENFORCEMENT
Date: 06/04/2021
Action: Site Visit / Inspection / Sampling

Global Id: T0608300497
Action Type: RESPONSE
Date: 07/08/1988
Action: Preliminary Site Assessment Report

Global Id: T0608300497
Action Type: RESPONSE
Date: 08/07/1989
Action: Corrective Action Plan / Remedial Action Plan

Global Id: T0608300497
Action Type: RESPONSE
Date: 05/22/1986
Action: Soil and Water Investigation Report

Global Id: T0608300497
Action Type: RESPONSE
Date: 08/09/1989
Action: Corrective Action Plan / Remedial Action Plan - Addendum

Global Id: T0608300497
Action Type: ENFORCEMENT
Date: 12/14/1994
Action: Closure/No Further Action Letter

Global Id: T0608300497
Action Type: ENFORCEMENT
Date: 10/24/2014
Action: Other Report

Global Id: T0608300497
Action Type: ENFORCEMENT
Date: 10/22/2014
Action: Technical Correspondence / Assistance / Other

Global Id: T0608300497
Action Type: ENFORCEMENT
Date: 01/15/1986
Action: Clean-up and Abatement Order

Global Id: T0608300497
Action Type: Other
Date: 04/04/1988
Action: Leak Reported

LUST:
Global Id: T0608300497
Status: Open - Case Begin Date
Status Date: 04/04/1988

Docusign Envelope ID: 3773F87A-0B89-4932-BA2C-CA8383B3EEAD

GREGG MOTORS LTD (Continued) **1000234533**

Global Id: T0608300497
Status: Open - Site Assessment
Status Date: 04/04/1988

Global Id: T0608300497
Status: Completed - Case Closed
Status Date: 12/14/1994

HIST UST:
Name: GREGG MOTORS LTD
Address: 315 CHAPALA ST
City,State,Zip: SANTA BARBARA, CA 93101
File Number: 0002c97e
URL: https://documents.geotracker.waterboards.ca.gov/ustpdfs/pdf/0002c97e.pdf
Region: STATE
Facility ID: 00000027545
Facility Type: Other
Other Type: AUTO DEALER
Contact Name: HOWARD SCHNEIDER
Telephone: 8059639891
Owner Name: SANTA BARBARA STAR MOTORS INC
Owner Address: 315 CHAPALA ST.
Owner City,St,Zip: SANTA BARBARA, CA 93101
Total Tanks: 0002

Tank Num: 001
Container Num: #1
Year Installed: Not reported
Tank Capacity: 00001000
Tank Used for: PRODUCT
Type of Fuel: UNLEADED
Container Construction Thickness: Not reported
Leak Detection: Visual

Tank Num: 002
Container Num: 2
Year Installed: Not reported
Tank Capacity: 00000500
Tank Used for: PRODUCT
Type of Fuel: WASTE OIL
Container Construction Thickness: Not reported
Leak Detection: Visual

Click here for Geo Tracker PDF:

FINDS:
Registry ID: 110002763260

Click Here for FRS Facility Detail Report:

Environmental Interest/Information System:
The Resource Conservation and Recovery Act Information System (RCRAInfo) is EPA's comprehensive information system in support of the Resource Conservation and Recovery Act (RCRA) of 1976 and the Hazardous and Solid Waste Amendments (HSWA) of 1984. It tracks many types of information about generators, transporters, treaters,

Docusign Envelope ID: 3773F87A-0B89-4932-BA2C-CA8383B3EEAD

GREGG MOTORS LTD (Continued) **1000234533**

storers, and disposers of hazardous waste.

~~Click this hyperlink~~ while viewing on your computer to access additional FINDS: detail in the EDR Site Report.

ECHO:

Envid:	1000234533
Registry ID:	110002763260
DFR URL:	http://echo.epa.gov/detailed-facility-report?fid=110002763260
Name:	GREGG MOTORS LTD
Address:	315 CHAPALA
City,State,Zip:	SANTA BARBARA, CA 93101

HWTS:

Name:	GREGG MOTORS LTD
Address:	315 CHAPALA
Address 2:	Not reported
City,State,Zip:	SANTA BARBARA, CA 93101
EPA ID:	CAD981980105
Inactive Date:	06/30/2001
Create Date:	07/03/1987
Last Act Date:	Not reported
Mailing Name:	Not reported
Mailing Address:	315 CHAPALA ST
Mailing Address 2:	Not reported
Mailing City,State,Zip:	SANTA BARBARA, CA 931013407
Owner Name:	Not reported
Owner Address:	Not reported
Owner Address 2:	Not reported
Owner City,State,Zip:	Not reported
Owner Phone:	Not reported
Owner Fax:	Not reported
Contact Name:	NON-DELIVERABLE V94/V97 -PH
Contact Address:	315 CHAPALA ST
Contact Address 2:	Not reported
City,State,Zip:	SANTA BARBARA, CA 931013407
Contact Phone:	Not reported
Contact Fax:	Not reported
Facility Status:	Inactive
Facility Type:	PERMANENT
Category:	FEDERAL
Latitude:	34.41412
Longitude:	-119.69438

HAZNET:

Name:	GREGG MOTORS LTD
Address:	315 CHAPALA
Address 2:	Not reported
City,State,Zip:	SANTA BARBARA, CA 931010000
Contact:	NON-DELIVERABLE V94/V97 -PH
Telephone:	--
Mailing Name:	Not reported
Mailing Address:	315 CHAPALA ST
Year:	2000
Gepaid:	CAD981980105
TSD EPA ID:	CAT080013352

Docusign Envelope ID: 3773F87A-0B89-4932-BA2C-CA8383B3EEAD

GREGG MOTORS LTD (Continued) **1000234533**

CA Waste Code: 133 - Aqueous solution with total organic residues 10 percent or more
Disposal Method: R01 - Recycler
Tons: 1.0425

Year: 1999
Gepaid: CAD981980105
TSD EPA ID: CAT080013352
CA Waste Code: 133 - Aqueous solution with total organic residues 10 percent or more
Disposal Method: R01 - Recycler
Tons: 3.753

Year: 1998
Gepaid: CAD981980105
TSD EPA ID: CAT080013352
CA Waste Code: 133 - Aqueous solution with total organic residues 10 percent or more
Disposal Method: R01 - Recycler
Tons: 6.7762

Year: 1997
Gepaid: CAD981980105
TSD EPA ID: CAT080013352
CA Waste Code: 133 - Aqueous solution with total organic residues 10 percent or more
Disposal Method: R01 - Recycler
Tons: 13.2188

Year: 1996
Gepaid: CAD981980105
TSD EPA ID: CAT080013352
CA Waste Code: 133 - Aqueous solution with total organic residues 10 percent or more
Disposal Method: R01 - Recycler
Tons: 10.0914

Year: 1995
Gepaid: CAD981980105
TSD EPA ID: CAT080013352
CA Waste Code: 135 - Unspecified aqueous solution
Disposal Method: R01 - Recycler
Tons: 3.78

Year: 1995
Gepaid: CAD981980105
TSD EPA ID: CAT080013352
CA Waste Code: 133 - Aqueous solution with total organic residues 10 percent or more
Disposal Method: R01 - Recycler
Tons: 5.7963

Year: 1994
Gepaid: CAD981980105
TSD EPA ID: CAT080013352
CA Waste Code: 135 - Unspecified aqueous solution
Disposal Method: R01 - Recycler
Tons: 6.888

Year: 1993
Gepaid: CAD981980105
TSD EPA ID: CAD980883177
CA Waste Code: 222 - Oil/water separation sludge

Docusign Envelope ID: 3773F87A-0B89-4932-BA2C-CA8383B3EEAD

GREGG MOTORS LTD (Continued) **1000234533**

Disposal Method:	R01 - Recycler
Tons:	5.9422
Year:	1992
Gepaid:	CAD981980105
TSD EPA ID:	CAT000613992
CA Waste Code:	741 - Liquids with halogenated organic compounds >= 1,000 Mg./L
Disposal Method:	H01 - Transfer Station
Tons:	0.5895

Click this hyperlink while viewing on your computer to access
5 additional CA HAZNET: record(s) in the EDR Site Report.

Additional Info:

Year:	2000
Gen EPA ID:	CAD981980105
Shipment Date:	20000209
Creation Date:	5/17/2000 0:00:00
Receipt Date:	20000210
Manifest ID:	99766095
Trans EPA ID:	CAD028277036
Trans Name:	Not reported
Trans 2 EPA ID:	Not reported
Trans 2 Name:	Not reported
TSDF EPA ID:	CAT080013352
Trans Name:	Not reported
TSDF Alt EPA ID:	CAT080013352
TSDF Alt Name:	Not reported
Waste Code Description:	133 - Aqueous solution with 10% or more total organic residues
RCRA Code:	Not reported
Meth Code:	R01 - Recycler
Quantity Tons:	1.0425
Waste Quantity:	250
Quantity Unit:	G
Additional Code 1:	Not reported
Additional Code 2:	Not reported
Additional Code 3:	Not reported
Additional Code 4:	Not reported
Additional Code 5:	Not reported

Additional Info:

Year:	1999
Gen EPA ID:	CAD981980105
Shipment Date:	19990421
Creation Date:	6/3/1999 0:00:00
Receipt Date:	19990421
Manifest ID:	99007432
Trans EPA ID:	CAD028277036
Trans Name:	Not reported
Trans 2 EPA ID:	Not reported
Trans 2 Name:	Not reported
TSDF EPA ID:	CAT080013352
Trans Name:	Not reported

Docusign Envelope ID: 3773F87A-0B89-4932-BA2C-CA8383B3EEAD

GREGG MOTORS LTD (Continued) **1000234533**

TSDF Alt EPA ID:	Not reported
TSDF Alt Name:	Not reported
Waste Code Description:	133 - Aqueous solution with 10% or more total organic residues
RCRA Code:	Not reported
Meth Code:	R01 - Recycler
Quantity Tons:	1.668
Waste Quantity:	400
Quantity Unit:	G
Additional Code 1:	Not reported
Additional Code 2:	Not reported
Additional Code 3:	Not reported
Additional Code 4:	Not reported
Additional Code 5:	Not reported
Shipment Date:	19990215
Creation Date:	4/20/1999 0:00:00
Receipt Date:	19990216
Manifest ID:	98845611
Trans EPA ID:	CAD028277036
Trans Name:	Not reported
Trans 2 EPA ID:	Not reported
Trans 2 Name:	Not reported
TSDF EPA ID:	CAT080013352
Trans Name:	Not reported
TSDF Alt EPA ID:	Not reported
TSDF Alt Name:	Not reported
Waste Code Description:	133 - Aqueous solution with 10% or more total organic residues
RCRA Code:	Not reported
Meth Code:	R01 - Recycler
Quantity Tons:	1.0425
Waste Quantity:	250
Quantity Unit:	G
Additional Code 1:	Not reported
Additional Code 2:	Not reported
Additional Code 3:	Not reported
Additional Code 4:	Not reported
Additional Code 5:	Not reported
Shipment Date:	19990104
Creation Date:	3/15/1999 0:00:00
Receipt Date:	19990104
Manifest ID:	98852122
Trans EPA ID:	CAD028277036
Trans Name:	Not reported
Trans 2 EPA ID:	Not reported
Trans 2 Name:	Not reported
TSDF EPA ID:	CAT080013352
Trans Name:	Not reported
TSDF Alt EPA ID:	CAT080013352
TSDF Alt Name:	Not reported
Waste Code Description:	133 - Aqueous solution with 10% or more total organic residues
RCRA Code:	Not reported
Meth Code:	R01 - Recycler
Quantity Tons:	1.0425
Waste Quantity:	250
Quantity Unit:	G
Additional Code 1:	Not reported

Docusign Envelope ID: 3773F87A-0B89-4932-BA2C-CA8383B3EEAD

GREGG MOTORS LTD (Continued) **1000234533**

Additional Code 2: Not reported
Additional Code 3: Not reported
Additional Code 4: Not reported
Additional Code 5: Not reported

Additional Info:
Year: 1998
Gen EPA ID: CAD981980105

Shipment Date: 19981029
Creation Date: 1/5/1999 0:00:00
Receipt Date: 19981029
Manifest ID: 98511362
Trans EPA ID: CAD028277036
Trans Name: Not reported
Trans 2 EPA ID: Not reported
Trans 2 Name: Not reported
TSDF EPA ID: CAT080013352
Trans Name: Not reported
TSDF Alt EPA ID: CAT080013352
TSDF Alt Name: Not reported
Waste Code Description: 133 - Aqueous solution with 10% or more total organic residues
RCRA Code: Not reported
Meth Code: R01 - Recycler
Quantity Tons: 1.0425
Waste Quantity: 250
Quantity Unit: G
Additional Code 1: Not reported
Additional Code 2: Not reported
Additional Code 3: Not reported
Additional Code 4: Not reported
Additional Code 5: Not reported

Shipment Date: 19980909
Creation Date: 11/19/1998 0:00:00
Receipt Date: 19980909
Manifest ID: 98166674
Trans EPA ID: CAD028277036
Trans Name: Not reported
Trans 2 EPA ID: Not reported
Trans 2 Name: Not reported
TSDF EPA ID: CAT080013352
Trans Name: Not reported
TSDF Alt EPA ID: CAT080013352
TSDF Alt Name: Not reported
Waste Code Description: 133 - Aqueous solution with 10% or more total organic residues
RCRA Code: Not reported
Meth Code: R01 - Recycler
Quantity Tons: 1.0425
Waste Quantity: 250
Quantity Unit: G
Additional Code 1: Not reported
Additional Code 2: Not reported
Additional Code 3: Not reported
Additional Code 4: Not reported
Additional Code 5: Not reported

Docusign Envelope ID: 3773F87A-0B89-4932-BA2C-CA8383B3EEAD

GREGG MOTORS LTD (Continued) **1000234533**

Shipment Date:	19980728
Creation Date:	10/1/1998 0:00:00
Receipt Date:	19980728
Manifest ID:	98164749
Trans EPA ID:	CAD028277036
Trans Name:	Not reported
Trans 2 EPA ID:	Not reported
Trans 2 Name:	Not reported
TSDF EPA ID:	CAT080013352
Trans Name:	Not reported
TSDF Alt EPA ID:	Not reported
TSDF Alt Name:	Not reported
Waste Code Description:	133 - Aqueous solution with 10% or more total organic residues
RCRA Code:	Not reported
Meth Code:	R01 - Recycler
Quantity Tons:	1.251
Waste Quantity:	300
Quantity Unit:	G
Additional Code 1:	Not reported
Additional Code 2:	Not reported
Additional Code 3:	Not reported
Additional Code 4:	Not reported
Additional Code 5:	Not reported

Shipment Date:	19980520
Creation Date:	8/3/1998 0:00:00
Receipt Date:	19980520
Manifest ID:	98159379
Trans EPA ID:	CAD028277036
Trans Name:	Not reported
Trans 2 EPA ID:	Not reported
Trans 2 Name:	Not reported
TSDF EPA ID:	CAT080013352
Trans Name:	Not reported
TSDF Alt EPA ID:	Not reported
TSDF Alt Name:	Not reported
Waste Code Description:	133 - Aqueous solution with 10% or more total organic residues
RCRA Code:	Not reported
Meth Code:	R01 - Recycler
Quantity Tons:	1.251
Waste Quantity:	300
Quantity Unit:	G
Additional Code 1:	Not reported
Additional Code 2:	Not reported
Additional Code 3:	Not reported
Additional Code 4:	Not reported
Additional Code 5:	Not reported

Shipment Date:	19980325
Creation Date:	5/26/1998 0:00:00
Receipt Date:	19980326
Manifest ID:	97222823
Trans EPA ID:	CAD028277036
Trans Name:	Not reported
Trans 2 EPA ID:	Not reported
Trans 2 Name:	Not reported
TSDF EPA ID:	CAT080013352

Docusign Envelope ID: 3773F87A-0B89-4932-BA2C-CA8383B3EEAD

GREGG MOTORS LTD (Continued) **1000234533**

Trans Name:	Not reported
TSDF Alt EPA ID:	Not reported
TSDF Alt Name:	Not reported
Waste Code Description:	133 - Aqueous solution with 10% or more total organic residues
RCRA Code:	Not reported
Meth Code:	R01 - Recycler
Quantity Tons:	1.1467
Waste Quantity:	275
Quantity Unit:	G
Additional Code 1:	Not reported
Additional Code 2:	Not reported
Additional Code 3:	Not reported
Additional Code 4:	Not reported
Additional Code 5:	Not reported

Shipment Date:	19980129
Creation Date:	4/16/1998 0:00:00
Receipt Date:	19980130
Manifest ID:	97224166
Trans EPA ID:	CAD028277036
Trans Name:	Not reported
Trans 2 EPA ID:	Not reported
Trans 2 Name:	Not reported
TSDF EPA ID:	CAT080013352
Trans Name:	Not reported
TSDF Alt EPA ID:	CAT080013352
TSDF Alt Name:	Not reported
Waste Code Description:	133 - Aqueous solution with 10% or more total organic residues
RCRA Code:	Not reported
Meth Code:	R01 - Recycler
Quantity Tons:	1.0425
Waste Quantity:	250
Quantity Unit:	G
Additional Code 1:	Not reported
Additional Code 2:	Not reported
Additional Code 3:	Not reported
Additional Code 4:	Not reported
Additional Code 5:	Not reported

Additional Info:

Year:	1997
Gen EPA ID:	CAD981980105

Shipment Date:	19971125
Creation Date:	7/23/1998 0:00:00
Receipt Date:	19971126
Manifest ID:	96835254
Trans EPA ID:	CAD028277036
Trans Name:	Not reported
Trans 2 EPA ID:	Not reported
Trans 2 Name:	Not reported
TSDF EPA ID:	CAT080013352
Trans Name:	Not reported
TSDF Alt EPA ID:	CAT080013352
TSDF Alt Name:	Not reported
Waste Code Description:	133 - Aqueous solution with 10% or more total organic residues
RCRA Code:	Not reported

Docusign Envelope ID: 3773F87A-0B89-4932-BA2C-CA8383B3EEAD

GREGG MOTORS LTD (Continued) **1000234533**

Meth Code:	R01 - Recycler
Quantity Tons:	1.3969
Waste Quantity:	335
Quantity Unit:	G
Additional Code 1:	Not reported
Additional Code 2:	Not reported
Additional Code 3:	Not reported
Additional Code 4:	Not reported
Additional Code 5:	Not reported
Shipment Date:	19971104
Creation Date:	7/23/1998 0:00:00
Receipt Date:	19971105
Manifest ID:	96827850
Trans EPA ID:	CAD028277036
Trans Name:	Not reported
Trans 2 EPA ID:	Not reported
Trans 2 Name:	Not reported
TSDF EPA ID:	CAT080013352
Trans Name:	Not reported
TSDF Alt EPA ID:	CAT080013352
TSDF Alt Name:	Not reported
Waste Code Description:	133 - Aqueous solution with 10% or more total organic residues
RCRA Code:	Not reported
Meth Code:	R01 - Recycler
Quantity Tons:	0.5421
Waste Quantity:	130
Quantity Unit:	G
Additional Code 1:	Not reported
Additional Code 2:	Not reported
Additional Code 3:	Not reported
Additional Code 4:	Not reported
Additional Code 5:	Not reported
Shipment Date:	19971014
Creation Date:	7/23/1998 0:00:00
Receipt Date:	19971015
Manifest ID:	96828931
Trans EPA ID:	CAD028277036
Trans Name:	Not reported
Trans 2 EPA ID:	Not reported
Trans 2 Name:	Not reported
TSDF EPA ID:	CAT080013352
Trans Name:	Not reported
TSDF Alt EPA ID:	CAT080013352
TSDF Alt Name:	Not reported
Waste Code Description:	133 - Aqueous solution with 10% or more total organic residues
RCRA Code:	Not reported
Meth Code:	R01 - Recycler
Quantity Tons:	0.5004
Waste Quantity:	120
Quantity Unit:	G
Additional Code 1:	Not reported
Additional Code 2:	Not reported
Additional Code 3:	Not reported
Additional Code 4:	Not reported
Additional Code 5:	Not reported

Docusign Envelope ID: 3773F87A-0B89-4932-BA2C-CA8383B3EEAD

GREGG MOTORS LTD (Continued) **1000234533**

Shipment Date:	19970924
Creation Date:	7/23/1998 0:00:00
Receipt Date:	19970925
Manifest ID:	96817464
Trans EPA ID:	CAD028277036
Trans Name:	Not reported
Trans 2 EPA ID:	Not reported
Trans 2 Name:	Not reported
TSDF EPA ID:	CAT080013352
Trans Name:	Not reported
TSDF Alt EPA ID:	CAT080013352
TSDF Alt Name:	Not reported
Waste Code Description:	133 - Aqueous solution with 10% or more total organic residues
RCRA Code:	Not reported
Meth Code:	R01 - Recycler
Quantity Tons:	0.6255
Waste Quantity:	150
Quantity Unit:	G
Additional Code 1:	Not reported
Additional Code 2:	Not reported
Additional Code 3:	Not reported
Additional Code 4:	Not reported
Additional Code 5:	Not reported

Shipment Date:	19970916
Creation Date:	7/23/1998 0:00:00
Receipt Date:	19970917
Manifest ID:	96817456
Trans EPA ID:	CAD028277036
Trans Name:	Not reported
Trans 2 EPA ID:	Not reported
Trans 2 Name:	Not reported
TSDF EPA ID:	CAT080013352
Trans Name:	Not reported
TSDF Alt EPA ID:	CAT080013352
TSDF Alt Name:	Not reported
Waste Code Description:	133 - Aqueous solution with 10% or more total organic residues
RCRA Code:	Not reported
Meth Code:	R01 - Recycler
Quantity Tons:	1.1259
Waste Quantity:	270
Quantity Unit:	G
Additional Code 1:	Not reported
Additional Code 2:	Not reported
Additional Code 3:	Not reported
Additional Code 4:	Not reported
Additional Code 5:	Not reported

Shipment Date:	19970904
Creation Date:	7/23/1998 0:00:00
Receipt Date:	19970905
Manifest ID:	96821325
Trans EPA ID:	CAD028277036
Trans Name:	Not reported
Trans 2 EPA ID:	Not reported
Trans 2 Name:	Not reported
TSDF EPA ID:	CAT080013352

Docusign Envelope ID: 3773F87A-0B89-4932-BA2C-CA8383B3EEAD

GREGG MOTORS LTD (Continued) **1000234533**

Trans Name:	Not reported
TSDF Alt EPA ID:	Not reported
TSDF Alt Name:	Not reported
Waste Code Description:	133 - Aqueous solution with 10% or more total organic residues
RCRA Code:	Not reported
Meth Code:	R01 - Recycler
Quantity Tons:	0.5004
Waste Quantity:	120
Quantity Unit:	G
Additional Code 1:	Not reported
Additional Code 2:	Not reported
Additional Code 3:	Not reported
Additional Code 4:	Not reported
Additional Code 5:	Not reported
Shipment Date:	19970812
Creation Date:	7/23/1998 0:00:00
Receipt Date:	19970813
Manifest ID:	96819098
Trans EPA ID:	CAD028277036
Trans Name:	Not reported
Trans 2 EPA ID:	Not reported
Trans 2 Name:	Not reported
TSDF EPA ID:	CAT080013352
Trans Name:	Not reported
TSDF Alt EPA ID:	Not reported
TSDF Alt Name:	Not reported
Waste Code Description:	133 - Aqueous solution with 10% or more total organic residues
RCRA Code:	Not reported
Meth Code:	R01 - Recycler
Quantity Tons:	0.5629
Waste Quantity:	135
Quantity Unit:	G
Additional Code 1:	Not reported
Additional Code 2:	Not reported
Additional Code 3:	Not reported
Additional Code 4:	Not reported
Additional Code 5:	Not reported
Shipment Date:	19970718
Creation Date:	12/4/1997 0:00:00
Receipt Date:	19970721
Manifest ID:	96817690
Trans EPA ID:	CAD028277036
Trans Name:	Not reported
Trans 2 EPA ID:	Not reported
Trans 2 Name:	Not reported
TSDF EPA ID:	CAT080013352
Trans Name:	Not reported
TSDF Alt EPA ID:	Not reported
TSDF Alt Name:	Not reported
Waste Code Description:	133 - Aqueous solution with 10% or more total organic residues
RCRA Code:	Not reported
Meth Code:	R01 - Recycler
Quantity Tons:	1.251
Waste Quantity:	300
Quantity Unit:	G

GREGG MOTORS LTD (Continued) **1000234533**

Additional Code 1:	Not reported
Additional Code 2:	Not reported
Additional Code 3:	Not reported
Additional Code 4:	Not reported
Additional Code 5:	Not reported
Shipment Date:	19970718
Creation Date:	12/4/1997 0:00:00
Receipt Date:	19970721
Manifest ID:	96817691
Trans EPA ID:	CAD028277036
Trans Name:	Not reported
Trans 2 EPA ID:	Not reported
Trans 2 Name:	Not reported
TSDF EPA ID:	CAT080013352
Trans Name:	Not reported
TSDF Alt EPA ID:	Not reported
TSDF Alt Name:	Not reported
Waste Code Description:	133 - Aqueous solution with 10% or more total organic residues
RCRA Code:	Not reported
Meth Code:	R01 - Recycler
Quantity Tons:	0.5004
Waste Quantity:	120
Quantity Unit:	G
Additional Code 1:	Not reported
Additional Code 2:	Not reported
Additional Code 3:	Not reported
Additional Code 4:	Not reported
Additional Code 5:	Not reported
Shipment Date:	19970623
Creation Date:	12/4/1997 0:00:00
Receipt Date:	19970624
Manifest ID:	96814637
Trans EPA ID:	CAD028277036
Trans Name:	Not reported
Trans 2 EPA ID:	Not reported
Trans 2 Name:	Not reported
TSDF EPA ID:	CAT080013352
Trans Name:	Not reported
TSDF Alt EPA ID:	Not reported
TSDF Alt Name:	Not reported
Waste Code Description:	133 - Aqueous solution with 10% or more total organic residues
RCRA Code:	Not reported
Meth Code:	R01 - Recycler
Quantity Tons:	0.4587
Waste Quantity:	110
Quantity Unit:	G
Additional Code 1:	Not reported
Additional Code 2:	Not reported
Additional Code 3:	Not reported
Additional Code 4:	Not reported
Additional Code 5:	Not reported

Additional Info:

Year:	1996
Gen EPA ID:	CAD981980105

Docusign Envelope ID: 3773F87A-0B89-4932-BA2C-CA8383B3EEAD

GREGG MOTORS LTD (Continued) **1000234533**

Shipment Date:	19961211
Creation Date:	5/30/1997 0:00:00
Receipt Date:	19961212
Manifest ID:	96789615
Trans EPA ID:	CAD028277036
Trans Name:	Not reported
Trans 2 EPA ID:	Not reported
Trans 2 Name:	Not reported
TSDF EPA ID:	CAT080013352
Trans Name:	Not reported
TSDF Alt EPA ID:	Not reported
TSDF Alt Name:	Not reported
Waste Code Description:	133 - Aqueous solution with 10% or more total organic residues
RCRA Code:	Not reported
Meth Code:	R01 - Recycler
Quantity Tons:	1.0425
Waste Quantity:	250
Quantity Unit:	G
Additional Code 1:	Not reported
Additional Code 2:	Not reported
Additional Code 3:	Not reported
Additional Code 4:	Not reported
Additional Code 5:	Not reported

Shipment Date:	19961125
Creation Date:	5/21/1997 0:00:00
Receipt Date:	19961126
Manifest ID:	96789604
Trans EPA ID:	CAD028277036
Trans Name:	Not reported
Trans 2 EPA ID:	Not reported
Trans 2 Name:	Not reported
TSDF EPA ID:	CAT080013352
Trans Name:	Not reported
TSDF Alt EPA ID:	Not reported
TSDF Alt Name:	Not reported
Waste Code Description:	133 - Aqueous solution with 10% or more total organic residues
RCRA Code:	Not reported
Meth Code:	R01 - Recycler
Quantity Tons:	0.6255
Waste Quantity:	150
Quantity Unit:	G
Additional Code 1:	Not reported
Additional Code 2:	Not reported
Additional Code 3:	Not reported
Additional Code 4:	Not reported
Additional Code 5:	Not reported

Shipment Date:	19961016
Creation Date:	5/20/1997 0:00:00
Receipt Date:	19961017
Manifest ID:	96348728
Trans EPA ID:	CAD028277036
Trans Name:	Not reported
Trans 2 EPA ID:	Not reported
Trans 2 Name:	Not reported
TSDF EPA ID:	CAT080013352

Docusign Envelope ID: 3773F87A-0B89-4932-BA2C-CA8383B3EEAD

GREGG MOTORS LTD (Continued) **1000234533**

Trans Name:	Not reported
TSDF Alt EPA ID:	Not reported
TSDF Alt Name:	Not reported
Waste Code Description:	133 - Aqueous solution with 10% or more total organic residues
RCRA Code:	Not reported
Meth Code:	R01 - Recycler
Quantity Tons:	0.6255
Waste Quantity:	150
Quantity Unit:	G
Additional Code 1:	Not reported
Additional Code 2:	Not reported
Additional Code 3:	Not reported
Additional Code 4:	Not reported
Additional Code 5:	Not reported

Shipment Date:	19961008
Creation Date:	5/20/1997 0:00:00
Receipt Date:	19961009
Manifest ID:	96348723
Trans EPA ID:	CAD028277036
Trans Name:	Not reported
Trans 2 EPA ID:	Not reported
Trans 2 Name:	Not reported
TSDF EPA ID:	CAT080013352
Trans Name:	Not reported
TSDF Alt EPA ID:	Not reported
TSDF Alt Name:	Not reported
Waste Code Description:	133 - Aqueous solution with 10% or more total organic residues
RCRA Code:	Not reported
Meth Code:	R01 - Recycler
Quantity Tons:	1.4595
Waste Quantity:	350
Quantity Unit:	G
Additional Code 1:	Not reported
Additional Code 2:	Not reported
Additional Code 3:	Not reported
Additional Code 4:	Not reported
Additional Code 5:	Not reported

Shipment Date:	19960826
Creation Date:	5/30/1997 0:00:00
Receipt Date:	19960827
Manifest ID:	96003221
Trans EPA ID:	CAD028277036
Trans Name:	Not reported
Trans 2 EPA ID:	Not reported
Trans 2 Name:	Not reported
TSDF EPA ID:	CAT080013352
Trans Name:	Not reported
TSDF Alt EPA ID:	Not reported
TSDF Alt Name:	Not reported
Waste Code Description:	133 - Aqueous solution with 10% or more total organic residues
RCRA Code:	Not reported
Meth Code:	R01 - Recycler
Quantity Tons:	0.5004
Waste Quantity:	120
Quantity Unit:	G

Docusign Envelope ID: 3773F87A-0B89-4932-BA2C-CA8383B3EEAD

GREGG MOTORS LTD (Continued) **1000234533**

Additional Code 1:	Not reported
Additional Code 2:	Not reported
Additional Code 3:	Not reported
Additional Code 4:	Not reported
Additional Code 5:	Not reported
Shipment Date:	19960726
Creation Date:	5/20/1997 0:00:00
Receipt Date:	19960729
Manifest ID:	96009271
Trans EPA ID:	CAD028277036
Trans Name:	Not reported
Trans 2 EPA ID:	Not reported
Trans 2 Name:	Not reported
TSDF EPA ID:	CAT080013352
Trans Name:	Not reported
TSDF Alt EPA ID:	Not reported
TSDF Alt Name:	Not reported
Waste Code Description:	133 - Aqueous solution with 10% or more total organic residues
RCRA Code:	Not reported
Meth Code:	R01 - Recycler
Quantity Tons:	0.6255
Waste Quantity:	150
Quantity Unit:	G
Additional Code 1:	Not reported
Additional Code 2:	Not reported
Additional Code 3:	Not reported
Additional Code 4:	Not reported
Additional Code 5:	Not reported
Shipment Date:	19960726
Creation Date:	5/20/1997 0:00:00
Receipt Date:	19960729
Manifest ID:	96009270
Trans EPA ID:	CAD028277036
Trans Name:	Not reported
Trans 2 EPA ID:	Not reported
Trans 2 Name:	Not reported
TSDF EPA ID:	CAT080013352
Trans Name:	Not reported
TSDF Alt EPA ID:	Not reported
TSDF Alt Name:	Not reported
Waste Code Description:	133 - Aqueous solution with 10% or more total organic residues
RCRA Code:	Not reported
Meth Code:	R01 - Recycler
Quantity Tons:	0.834
Waste Quantity:	200
Quantity Unit:	G
Additional Code 1:	Not reported
Additional Code 2:	Not reported
Additional Code 3:	Not reported
Additional Code 4:	Not reported
Additional Code 5:	Not reported
Shipment Date:	19960610
Creation Date:	5/30/1997 0:00:00
Receipt Date:	19960611

Docusign Envelope ID: 3773F87A-0B89-4932-BA2C-CA8383B3EEAD

GREGG MOTORS LTD (Continued) **1000234533**

Manifest ID:	96010364
Trans EPA ID:	CAD028277036
Trans Name:	Not reported
Trans 2 EPA ID:	Not reported
Trans 2 Name:	Not reported
TSDF EPA ID:	CAT080013352
Trans Name:	Not reported
TSDF Alt EPA ID:	Not reported
TSDF Alt Name:	Not reported
Waste Code Description:	133 - Aqueous solution with 10% or more total organic residues
RCRA Code:	Not reported
Meth Code:	R01 - Recycler
Quantity Tons:	1.251
Waste Quantity:	300
Quantity Unit:	G
Additional Code 1:	Not reported
Additional Code 2:	Not reported
Additional Code 3:	Not reported
Additional Code 4:	Not reported
Additional Code 5:	Not reported

Shipment Date:	19960307
Creation Date:	10/4/1996 0:00:00
Receipt Date:	19960308
Manifest ID:	95396158
Trans EPA ID:	CAD028277036
Trans Name:	Not reported
Trans 2 EPA ID:	Not reported
Trans 2 Name:	Not reported
TSDF EPA ID:	CAT080013352
Trans Name:	Not reported
TSDF Alt EPA ID:	CAT080013352
TSDF Alt Name:	Not reported
Waste Code Description:	133 - Aqueous solution with 10% or more total organic residues
RCRA Code:	Not reported
Meth Code:	R01 - Recycler
Quantity Tons:	1.4595
Waste Quantity:	350
Quantity Unit:	G
Additional Code 1:	Not reported
Additional Code 2:	Not reported
Additional Code 3:	Not reported
Additional Code 4:	Not reported
Additional Code 5:	Not reported

Shipment Date:	19960109
Creation Date:	10/9/1996 0:00:00
Receipt Date:	19960110
Manifest ID:	95807551
Trans EPA ID:	CAD028277036
Trans Name:	Not reported
Trans 2 EPA ID:	Not reported
Trans 2 Name:	Not reported
TSDF EPA ID:	CAT080013352
Trans Name:	Not reported
TSDF Alt EPA ID:	CAT080013352
TSDF Alt Name:	Not reported

Docusign Envelope ID: 3773F87A-0B89-4932-BA2C-CA8383B3EEAD

GREGG MOTORS LTD (Continued) **1000234533**

Waste Code Description:	133 - Aqueous solution with 10% or more total organic residues
RCRA Code:	Not reported
Meth Code:	R01 - Recycler
Quantity Tons:	1.668
Waste Quantity:	400
Quantity Unit:	G
Additional Code 1:	Not reported
Additional Code 2:	Not reported
Additional Code 3:	Not reported
Additional Code 4:	Not reported
Additional Code 5:	Not reported

Additional Info:

Year:	1995
Gen EPA ID:	CAD981980105
Shipment Date:	19951101
Creation Date:	7/26/1996 0:00:00
Receipt Date:	19951102
Manifest ID:	95397413
Trans EPA ID:	CAD028277036
Trans Name:	Not reported
Trans 2 EPA ID:	Not reported
Trans 2 Name:	Not reported
TSDF EPA ID:	CAT080013352
Trans Name:	Not reported
TSDF Alt EPA ID:	Not reported
TSDF Alt Name:	Not reported
Waste Code Description:	133 - Aqueous solution with 10% or more total organic residues
RCRA Code:	Not reported
Meth Code:	R01 - Recycler
Quantity Tons:	1.668
Waste Quantity:	400
Quantity Unit:	G
Additional Code 1:	Not reported
Additional Code 2:	Not reported
Additional Code 3:	Not reported
Additional Code 4:	Not reported
Additional Code 5:	Not reported
Shipment Date:	19950821
Creation Date:	4/3/1996 0:00:00
Receipt Date:	19950822
Manifest ID:	95494420
Trans EPA ID:	CAD028277036
Trans Name:	Not reported
Trans 2 EPA ID:	Not reported
Trans 2 Name:	Not reported
TSDF EPA ID:	CAT080013352
Trans Name:	Not reported
TSDF Alt EPA ID:	CAT080013352
TSDF Alt Name:	Not reported
Waste Code Description:	133 - Aqueous solution with 10% or more total organic residues
RCRA Code:	Not reported
Meth Code:	R01 - Recycler
Quantity Tons:	1.0425
Waste Quantity:	250

Docusign Envelope ID: 3773F87A-0B89-4932-BA2C-CA8383B3EEAD

GREGG MOTORS LTD (Continued) **1000234533**

Quantity Unit:	G
Additional Code 1:	Not reported
Additional Code 2:	Not reported
Additional Code 3:	Not reported
Additional Code 4:	Not reported
Additional Code 5:	Not reported
Shipment Date:	19950629
Creation Date:	11/13/1995 0:00:00
Receipt Date:	19950630
Manifest ID:	95124757
Trans EPA ID:	CAD028277036
Trans Name:	Not reported
Trans 2 EPA ID:	Not reported
Trans 2 Name:	Not reported
TSDF EPA ID:	CAT080013352
Trans Name:	Not reported
TSDF Alt EPA ID:	Not reported
TSDF Alt Name:	Not reported
Waste Code Description:	133 - Aqueous solution with 10% or more total organic residues
RCRA Code:	Not reported
Meth Code:	R01 - Recycler
Quantity Tons:	1.251
Waste Quantity:	300
Quantity Unit:	G
Additional Code 1:	Not reported
Additional Code 2:	Not reported
Additional Code 3:	Not reported
Additional Code 4:	Not reported
Additional Code 5:	Not reported
Shipment Date:	19950510
Creation Date:	4/2/1996 0:00:00
Receipt Date:	19950511
Manifest ID:	95124421
Trans EPA ID:	CAD028277036
Trans Name:	Not reported
Trans 2 EPA ID:	Not reported
Trans 2 Name:	Not reported
TSDF EPA ID:	CAT080013352
Trans Name:	Not reported
TSDF Alt EPA ID:	CAT080013352
TSDF Alt Name:	Not reported
Waste Code Description:	135 - Unspecified aqueous solution
RCRA Code:	Not reported
Meth Code:	R01 - Recycler
Quantity Tons:	1.47
Waste Quantity:	350
Quantity Unit:	G
Additional Code 1:	Not reported
Additional Code 2:	Not reported
Additional Code 3:	Not reported
Additional Code 4:	Not reported
Additional Code 5:	Not reported
Shipment Date:	19950416
Creation Date:	10/16/1996 0:00:00

Docusign Envelope ID: 3773F87A-0B89-4932-BA2C-CA8383B3EEAD

GREGG MOTORS LTD (Continued) **1000234533**

Receipt Date:	19960417
Manifest ID:	95812085
Trans EPA ID:	CAD028277036
Trans Name:	Not reported
Trans 2 EPA ID:	Not reported
Trans 2 Name:	Not reported
TSDF EPA ID:	CAT080013352
Trans Name:	Not reported
TSDF Alt EPA ID:	Not reported
TSDF Alt Name:	Not reported
Waste Code Description:	133 - Aqueous solution with 10% or more total organic residues
RCRA Code:	Not reported
Meth Code:	R01 - Recycler
Quantity Tons:	1.8348
Waste Quantity:	440
Quantity Unit:	G
Additional Code 1:	Not reported
Additional Code 2:	Not reported
Additional Code 3:	Not reported
Additional Code 4:	Not reported
Additional Code 5:	Not reported

Shipment Date:	19950322
Creation Date:	3/29/1996 0:00:00
Receipt Date:	19950323
Manifest ID:	95250673
Trans EPA ID:	CAD028277036
Trans Name:	Not reported
Trans 2 EPA ID:	Not reported
Trans 2 Name:	Not reported
TSDF EPA ID:	CAT080013352
Trans Name:	Not reported
TSDF Alt EPA ID:	CAT080013352
TSDF Alt Name:	Not reported
Waste Code Description:	135 - Unspecified aqueous solution
RCRA Code:	Not reported
Meth Code:	R01 - Recycler
Quantity Tons:	1.26
Waste Quantity:	300
Quantity Unit:	G
Additional Code 1:	Not reported
Additional Code 2:	Not reported
Additional Code 3:	Not reported
Additional Code 4:	Not reported
Additional Code 5:	Not reported

Shipment Date:	19950126
Creation Date:	10/20/1995 0:00:00
Receipt Date:	19950127
Manifest ID:	93327548
Trans EPA ID:	CAD028277036
Trans Name:	Not reported
Trans 2 EPA ID:	Not reported
Trans 2 Name:	Not reported
TSDF EPA ID:	CAT080013352
Trans Name:	Not reported
TSDF Alt EPA ID:	Not reported

Docusign Envelope ID: 3773F87A-0B89-4932-BA2C-CA8383B3EEAD

GREGG MOTORS LTD (Continued) **1000234533**

TSDF Alt Name: Not reported
Waste Code Description: 135 - Unspecified aqueous solution
RCRA Code: Not reported
Meth Code: R01 - Recycler
Quantity Tons: 1.05
Waste Quantity: 250
Quantity Unit: G
Additional Code 1: Not reported
Additional Code 2: Not reported
Additional Code 3: Not reported
Additional Code 4: Not reported
Additional Code 5: Not reported

Additional Info:
Year: 1994
Gen EPA ID: CAD981980105

Shipment Date: 19941202
Creation Date: 3/29/1996 0:00:00
Receipt Date: 19941205
Manifest ID: 95249362
Trans EPA ID: CAD028277036
Trans Name: Not reported
Trans 2 EPA ID: Not reported
Trans 2 Name: Not reported
TSDF EPA ID: CAT080013352
Trans Name: Not reported
TSDF Alt EPA ID: Not reported
TSDF Alt Name: Not reported
Waste Code Description: 135 - Unspecified aqueous solution
RCRA Code: Not reported
Meth Code: R01 - Recycler
Quantity Tons: 1.68
Waste Quantity: 400
Quantity Unit: G
Additional Code 1: Not reported
Additional Code 2: Not reported
Additional Code 3: Not reported
Additional Code 4: Not reported
Additional Code 5: Not reported

Shipment Date: 19941117
Creation Date: 3/28/1996 0:00:00
Receipt Date: 19941118
Manifest ID: 93699818
Trans EPA ID: CAD028277036
Trans Name: Not reported
Trans 2 EPA ID: Not reported
Trans 2 Name: Not reported
TSDF EPA ID: CAT080013352
Trans Name: Not reported
TSDF Alt EPA ID: CAT080013352
TSDF Alt Name: Not reported
Waste Code Description: 135 - Unspecified aqueous solution
RCRA Code: Not reported
Meth Code: R01 - Recycler
Quantity Tons: 0.84

Docusign Envelope ID: 3773F87A-0B89-4932-BA2C-CA8383B3EEAD

GREGG MOTORS LTD (Continued) **1000234533**

Waste Quantity:	200
Quantity Unit:	G
Additional Code 1:	Not reported
Additional Code 2:	Not reported
Additional Code 3:	Not reported
Additional Code 4:	Not reported
Additional Code 5:	Not reported
Shipment Date:	19940817
Creation Date:	3/26/1996 0:00:00
Receipt Date:	19940818
Manifest ID:	93722156
Trans EPA ID:	CAD028277036
Trans Name:	Not reported
Trans 2 EPA ID:	Not reported
Trans 2 Name:	Not reported
TSDF EPA ID:	CAT080013352
Trans Name:	Not reported
TSDF Alt EPA ID:	CAT080013352
TSDF Alt Name:	Not reported
Waste Code Description:	135 - Unspecified aqueous solution
RCRA Code:	Not reported
Meth Code:	R01 - Recycler
Quantity Tons:	1.764
Waste Quantity:	420
Quantity Unit:	G
Additional Code 1:	Not reported
Additional Code 2:	Not reported
Additional Code 3:	Not reported
Additional Code 4:	Not reported
Additional Code 5:	Not reported
Shipment Date:	19940614
Creation Date:	3/26/1996 0:00:00
Receipt Date:	19940615
Manifest ID:	93317579
Trans EPA ID:	CAD028277036
Trans Name:	Not reported
Trans 2 EPA ID:	CAD028277036
Trans 2 Name:	Not reported
TSDF EPA ID:	CAT080013352
Trans Name:	Not reported
TSDF Alt EPA ID:	CAT080013352
TSDF Alt Name:	Not reported
Waste Code Description:	135 - Unspecified aqueous solution
RCRA Code:	Not reported
Meth Code:	R01 - Recycler
Quantity Tons:	0.84
Waste Quantity:	200
Quantity Unit:	G
Additional Code 1:	Not reported
Additional Code 2:	Not reported
Additional Code 3:	Not reported
Additional Code 4:	Not reported
Additional Code 5:	Not reported
Shipment Date:	19940412

Docusign Envelope ID: 3773F87A-0B89-4932-BA2C-CA8383B3EEAD

GREGG MOTORS LTD (Continued) **1000234533**

Creation Date:	10/5/1995 0:00:00
Receipt Date:	19940413
Manifest ID:	93321736
Trans EPA ID:	CAD028277036
Trans Name:	Not reported
Trans 2 EPA ID:	CAD028277036
Trans 2 Name:	Not reported
TSDF EPA ID:	CAT080013352
Trans Name:	Not reported
TSDF Alt EPA ID:	Not reported
TSDF Alt Name:	Not reported
Waste Code Description:	135 - Unspecified aqueous solution
RCRA Code:	Not reported
Meth Code:	R01 - Recycler
Quantity Tons:	1.764
Waste Quantity:	420
Quantity Unit:	G
Additional Code 1:	Not reported
Additional Code 2:	Not reported
Additional Code 3:	Not reported
Additional Code 4:	Not reported
Additional Code 5:	Not reported

Additional Info:

Year:	1993
Gen EPA ID:	CAD981980105
Shipment Date:	19930203
Creation Date:	9/15/1995 0:00:00
Receipt Date:	19930212
Manifest ID:	92042903
Trans EPA ID:	CAD983609678
Trans Name:	Not reported
Trans 2 EPA ID:	Not reported
Trans 2 Name:	Not reported
TSDF EPA ID:	CAD980883177
Trans Name:	Not reported
TSDF Alt EPA ID:	CAD980883177
TSDF Alt Name:	Not reported
Waste Code Description:	222 - Oil/water separation sludge
RCRA Code:	D018
Meth Code:	R01 - Recycler
Quantity Tons:	5.9422
Waste Quantity:	1425
Quantity Unit:	G
Additional Code 1:	Not reported
Additional Code 2:	Not reported
Additional Code 3:	Not reported
Additional Code 4:	Not reported
Additional Code 5:	Not reported

Docusign Envelope ID: 3773F87A-0B89-4932-BA2C-CA8383B3EEAD

L75 **WHEEL FUN RENTALS OF SB DBA SANTA BARBARA TROLLEY** **RCRA NonGen / NLR** **1025873938**
ENE **315 CHAPALA ST** **CAL000447067**
1/8-1/4 **SANTA BARBARA, CA 93101**
0.217 mi.
1144 ft. **Site 3 of 5 in cluster L**

Relative:
Lower

Actual:
26 ft.

RCRA Listings:

Date Form Received by Agency:	20190626
Handler Name:	Wheel Fun Rentals Of Sb Dba Santa Barbara Trolley
Handler Address:	315 Chapala St
Handler City,State,Zip:	SANTA BARBARA, CA 93101
EPA ID:	CAL000447067
Contact Name:	TEDDI DREW
Contact Address:	24 E MASON ST
Contact City,State,Zip:	SANTA BARBARA, CA 93101
Contact Telephone:	805-729-4589
Contact Fax:	805-965-1075
Contact Email:	TEDDI@SBTROLLEY.COM
Contact Title:	Not reported
EPA Region:	09
Land Type:	Not reported
Federal Waste Generator Description:	Not a generator, verified
Non-Notifier:	Not reported
Biennial Report Cycle:	Not reported
Accessibility:	Not reported
Active Site Indicator:	Handler Activities
State District Owner:	Not reported
State District:	Not reported
Mailing Address:	24 E MASON ST
Mailing City,State,Zip:	SANTA BARBARA, CA 93101
Owner Name:	Reginald Drew
Owner Type:	Other
Operator Name:	Teddi Drew
Operator Type:	Other
Short-Term Generator Activity:	No
Importer Activity:	No
Mixed Waste Generator:	No
Transporter Activity:	No
Transfer Facility Activity:	No
Recycler Activity with Storage:	No
Small Quantity On-Site Burner Exemption:	No
Smelting Melting and Refining Furnace Exemption:	No
Underground Injection Control:	No
Off-Site Waste Receipt:	No
Universal Waste Indicator:	Yes
Universal Waste Destination Facility:	Yes
Federal Universal Waste:	No
Active Site State-Reg Handler:	---
Federal Facility Indicator:	Not reported
Hazardous Secondary Material Indicator:	N
Sub-Part K Indicator:	Not reported
2018 GPRA Permit Baseline:	Not on the Baseline
2018 GPRA Renewals Baseline:	Not on the Baseline
202 GPRA Corrective Action Baseline:	No
Subject to Corrective Action Universe:	No
Non-TSDFs Where RCRA CA has Been Imposed Universe:	No
Corrective Action Priority Ranking:	No NCAPS ranking
Environmental Control Indicator:	No
Institutional Control Indicator:	No

Docusign Envelope ID: 3773F87A-0B89-4932-BA2C-CA8383B3EEAD

WHEEL FUN RENTALS OF SB DBA SANTA BARBARA TROLLEY (Continued) **1025873938**

Human Exposure Controls Indicator:	N/A
Groundwater Controls Indicator:	N/A
Significant Non-Complier Universe:	No
Unaddressed Significant Non-Complier Universe:	No
Addressed Significant Non-Complier Universe:	No
Significant Non-Complier With a Compliance Schedule Universe:	No
Financial Assurance Required:	Not reported
Handler Date of Last Change:	20190729
Recognized Trader-Importer:	No
Recognized Trader-Exporter:	No
Importer of Spent Lead Acid Batteries:	No
Exporter of Spent Lead Acid Batteries:	No
Recycler Activity Without Storage:	No
Manifest Broker:	No
Sub-Part P Indicator:	No

Handler - Owner Operator:

Owner/Operator Indicator:	Owner
Owner/Operator Name: REGINALD DREW	
Legal Status:	Other
Date Became Current:	Not reported
Date Ended Current:	Not reported
Owner/Operator Address:	24 E MASON ST
Owner/Operator City,State,Zip:	SANTA BARBARA, CA 93101
Owner/Operator Telephone:	805-965-0353
Owner/Operator Telephone Ext:	Not reported
Owner/Operator Fax:	Not reported
Owner/Operator Email:	Not reported

Owner/Operator Indicator:	Operator
Owner/Operator Name: TEDDI DREW	
Legal Status:	Other
Date Became Current:	Not reported
Date Ended Current:	Not reported
Owner/Operator Address:	24 E MASON ST
Owner/Operator City,State,Zip:	SANTA BARBARA, CA 93101
Owner/Operator Telephone:	805-729-4589
Owner/Operator Telephone Ext:	Not reported
Owner/Operator Fax:	Not reported
Owner/Operator Email:	Not reported

Historic Generators:

Receive Date:	20190626
Handler Name:	WHEEL FUN RENTALS OF SB DBA SANTA BARBARA TROLLEY
Federal Waste Generator Description:	Not a generator, verified
State District Owner:	Not reported
Large Quantity Handler of Universal Waste:	No
Recognized Trader Importer:	No
Recognized Trader Exporter:	No
Spent Lead Acid Battery Importer:	No
Spent Lead Acid Battery Exporter:	No
Current Record:	Yes
Non Storage Recycler Activity:	Not reported
Electronic Manifest Broker:	Not reported

Docusign Envelope ID: 3773F87A-0B89-4932-BA2C-CA8383B3EEAD

WHEEL FUN RENTALS OF SB DBA SANTA BARBARA TROLLEY (Continued) **1025873938**

List of NAICS Codes and Descriptions:
NAICS Code: 561599
NAICS Description: ALL OTHER TRAVEL ARRANGEMENT AND RESERVATION SERVICES

Facility Has Received Notices of Violations:
Violations: No Violations Found

Evaluation Action Summary:
Evaluations: No Evaluations Found

L76 **FORMER AUTOMOTIVE SHOP** **UST FINDER RELEASE** **1028963270**
ENE **315 CHAPALA ST** **N/A**
1/8-1/4 **SANTA BARBARA, CA 93101**
0.217 mi.
1144 ft. **Site 4 of 5 in cluster L**

Relative: **Lower**
Actual: **26 ft.**

UST FINDER RELEASE:

Object ID:	55458
Facility ID:	Not reported
Lust ID:	CAT0608300497
Name:	FORMER AUTOMOTIVE SHOP
Address:	315 CHAPALA ST
City,State,Zip:	SANTA BARBARA, CA 93101
Address Match Type:	PointAddress
Reported Date:	Not reported
Status:	No Further Action
Substance:	Not reported
Population within 1500ft:	1881
Domestic Wells within 1500ft:	0
Land Use:	Developed, Medium Intensity
Within SPA:	No
SPA PWS Facility ID:	Not reported
SPA Water Type:	Not reported
SPA Facility Type:	Not reported
SPA HUC12:	Not reported
Within WHPA:	Yes
WHPA PWS Facility ID:	CA4210010_24400
WHPA Water Type:	GW - Ground water
WHPA Facility Type:	WL - Well
WHPA HUC12:	180600130203
Within 100yr Floodplain:	No
Tribe:	Not reported
EPA Region:	9
NFA Letter 1:	Not reported
NFA Letter 2:	Not reported
NFA Letter 3:	Not reported
NFA Letter 4:	Not reported
Closed With Residual Contaminate:	Not reported
Coordinate Source:	Geocode
X Coord:	-119.69471
Y Coord:	34.4142800000001
Latitude:	34.4142799999999
Longitude:	-119.69471

Docusign Envelope ID: 3773F87A-0B89-4932-BA2C-CA8383B3EEAD

K77 **HAPPYS AUTO BODY & PAINT SHOP** **RCRA NonGen / NLR** **1024829223**
NE **433 CHAPALA ST** **E MANIFEST** **CAL000362240**
1/8-1/4 **SANTA BARBARA, CA 93101**
0.217 mi.
1146 ft. **Site 2 of 12 in cluster K**

Relative:
Lower

Actual:
32 ft.

RCRA Listings:

Date Form Received by Agency:	20110328
Handler Name:	Happys Auto Body & Paint Shop
Handler Address:	433 Chapala St
Handler City,State,Zip:	SANTA BARBARA, CA 93101-3409
EPA ID:	CAL000362240
Contact Name:	HAPPY CARRILLO
Contact Address:	433 CHAPALA ST
Contact City,State,Zip:	SANTA BARBARA, CA 93101-3409
Contact Telephone:	805-730-7724
Contact Fax:	805-845-9401
Contact Email:	HAPPYSAUTOBODYSHOP@YAHOO.COM
Contact Title:	Not reported
EPA Region:	09
Land Type:	Not reported
Federal Waste Generator Description:	Not a generator, verified
Non-Notifier:	Not reported
Biennial Report Cycle:	Not reported
Accessibility:	Not reported
Active Site Indicator:	Handler Activities
State District Owner:	Not reported
State District:	Not reported
Mailing Address:	433 CHAPALA ST
Mailing City,State,Zip:	SANTA BARBARA, CA 93101-3409
Owner Name:	Facundo Carrillo
Owner Type:	Other
Operator Name:	Happy Carrillo
Operator Type:	Other
Short-Term Generator Activity:	No
Importer Activity:	No
Mixed Waste Generator:	No
Transporter Activity:	No
Transfer Facility Activity:	No
Recycler Activity with Storage:	No
Small Quantity On-Site Burner Exemption:	No
Smelting Melting and Refining Furnace Exemption:	No
Underground Injection Control:	No
Off-Site Waste Receipt:	No
Universal Waste Indicator:	Yes
Universal Waste Destination Facility:	Yes
Federal Universal Waste:	No
Active Site State-Reg Handler:	---
Federal Facility Indicator:	Not reported
Hazardous Secondary Material Indicator:	N
Sub-Part K Indicator:	Not reported
2018 GPRA Permit Baseline:	Not on the Baseline
2018 GPRA Renewals Baseline:	Not on the Baseline
202 GPRA Corrective Action Baseline:	No
Subject to Corrective Action Universe:	No
Non-TSDFs Where RCRA CA has Been Imposed Universe:	No
Corrective Action Priority Ranking:	No NCAPS ranking
Environmental Control Indicator:	No
Institutional Control Indicator:	No

Docusign Envelope ID: 3773F87A-0B89-4932-BA2C-CA8383B3EEAD

HAPPYS AUTO BODY & PAINT SHOP (Continued) **1024829223**

Human Exposure Controls Indicator:	N/A
Groundwater Controls Indicator:	N/A
Significant Non-Complier Universe:	No
Unaddressed Significant Non-Complier Universe:	No
Addressed Significant Non-Complier Universe:	No
Significant Non-Complier With a Compliance Schedule Universe:	No
Financial Assurance Required:	Not reported
Handler Date of Last Change:	20180905
Recognized Trader-Importer:	No
Recognized Trader-Exporter:	No
Importer of Spent Lead Acid Batteries:	No
Exporter of Spent Lead Acid Batteries:	No
Recycler Activity Without Storage:	No
Manifest Broker:	No
Sub-Part P Indicator:	No

Handler - Owner Operator:

Owner/Operator Indicator:	Owner
Owner/Operator Name: FACUNDO CARRILLO	
Legal Status:	Other
Date Became Current:	Not reported
Date Ended Current:	Not reported
Owner/Operator Address:	433 CHAPALA ST
Owner/Operator City,State,Zip:	SANTA BARBARA, CA 93101-3409
Owner/Operator Telephone:	805-760-7724
Owner/Operator Telephone Ext:	Not reported
Owner/Operator Fax:	Not reported
Owner/Operator Email:	Not reported

Owner/Operator Indicator:	Operator
Owner/Operator Name: HAPPY CARRILLO	
Legal Status:	Other
Date Became Current:	Not reported
Date Ended Current:	Not reported
Owner/Operator Address:	433 CHAPALA ST
Owner/Operator City,State,Zip:	SANTA BARBARA, CA 93101-3409
Owner/Operator Telephone:	805-730-7724
Owner/Operator Telephone Ext:	Not reported
Owner/Operator Fax:	Not reported
Owner/Operator Email:	Not reported

Historic Generators:

Receive Date:	20110328
Handler Name:	HAPPYS AUTO BODY & PAINT SHOP
Federal Waste Generator Description:	Not a generator, verified
State District Owner:	Not reported
Large Quantity Handler of Universal Waste:	No
Recognized Trader Importer:	No
Recognized Trader Exporter:	No
Spent Lead Acid Battery Importer:	No
Spent Lead Acid Battery Exporter:	No
Current Record:	Yes
Non Storage Recycler Activity:	Not reported
Electronic Manifest Broker:	Not reported

Docusign Envelope ID: 3773F87A-0B89-4932-BA2C-CA8383B3EEAD

HAPPYS AUTO BODY & PAINT SHOP (Continued) **1024829223**

List of NAICS Codes and Descriptions:
NAICS Code: 811111
NAICS Description: GENERAL AUTOMOTIVE REPAIR

Facility Has Received Notices of Violations:
Violations: No Violations Found

Evaluation Action Summary:
Evaluations: No Evaluations Found

E MANIFEST:

Manifest Tracking Number:	007168280SKS
Last Updated Date:	20190829
Shipped Date:	20190715
Received Date:	20190726
Manifest Status:	Signed
Submission Type:	DataImage5Copy
Origin Type:	Service
Generator EPA ID:	CAL000362240
Generator Name:	Happy'S Collision Center Inc
Generator Mail Street Number:	Not reported
Generator Mail Street 1:	433 CHAPALA ST
Generator Mail Street 2:	Not reported
Generator Mail City:	SANTA BARBARA
Generator Mail State:	CA
Generator Mail Zip:	93101
Generator Location Street Number:	Not reported
Generator Location Street 1:	433 Chapala St
Generator Location Street 2:	Not reported
Generator Location City:	Santa Barbara
Generator Location Zip:	93101
Generator Location State:	CA
Generator Contact Company Name:	Not reported
Designated Facility EPA ID:	CAD980675276
Designated Facility Name:	Not reported
Designated Facility Mail Street Number:	Not reported
Designated Facility Mail Street 1:	Not reported
Designated Facility Mail Street 2:	PO Box 787
Designated Facility Mail City:	Buttonwillow
Designated Facility Mail Zip:	93206
Designated Facility Mail State:	CA
Designated Facility Location Street Number:	Not reported
Designated Facility Location Street 1:	PO Box 787
Designated Facility Location Street 2:	Not reported
Designated Facility Location City:	Buttonwillow
Designated Facility Location Zip:	93206
Designated Facility Location State:	CA
Designated Facility Contact Company Name:	Clean Harbors Buttonwillow LLC
Manifest Residue Indicator:	N
Rejection Indicator:	N

Manifest Tracking Number:	006956748SKS
Last Updated Date:	20190923
Shipped Date:	20190809

Docusign Envelope ID: 3773F87A-0B89-4932-BA2C-CA8383B3EEAD

HAPPYS AUTO BODY & PAINT SHOP (Continued) **1024829223**

Received Date:	20190826
Manifest Status:	Signed
Submission Type:	DataImage5Copy
Origin Type:	Service
Generator EPA ID:	CAL000362240
Generator Name:	Happy'S Collision Center Inc
Generator Mail Street Number:	Not reported
Generator Mail Street 1:	433 CHAPALA ST
Generator Mail Street 2:	Not reported
Generator Mail City:	SANTA BARBARA
Generator Mail State:	CA
Generator Mail Zip:	93101
Generator Location Street Number:	Not reported
Generator Location Street 1:	433 Chapala St
Generator Location Street 2:	Not reported
Generator Location City:	Santa Barbara
Generator Location Zip:	93101
Generator Location State:	CA
Generator Contact Company Name:	Not reported
Designated Facility EPA ID:	UTD991301748
Designated Facility Name:	Not reported
Designated Facility Mail Street Number:	Not reported
Designated Facility Mail Street 1:	Not reported
Designated Facility Mail Street 2:	PO Box 22750
Designated Facility Mail City:	Salt Lake City
Designated Facility Mail Zip:	84122
Designated Facility Mail State:	UT
Designated Facility Location Street Number:	Not reported
Designated Facility Location Street 1:	PO Box 22750
Designated Facility Location Street 2:	Not reported
Designated Facility Location City:	Salt Lake City
Designated Facility Location Zip:	84122
Designated Facility Location State:	UT
Designated Facility Contact Company Name:	Clean Harbors Grassy Mountain LLC
Manifest Residue Indicator:	N
Rejection Indicator:	N

Manifest Tracking Number:	006956749SKS
Last Updated Date:	20190916
Shipped Date:	20190809
Received Date:	20190821
Manifest Status:	Signed
Submission Type:	DataImage5Copy
Origin Type:	Service
Generator EPA ID:	CAL000362240
Generator Name:	Happy'S Collision Center Inc
Generator Mail Street Number:	Not reported
Generator Mail Street 1:	433 CHAPALA ST
Generator Mail Street 2:	Not reported
Generator Mail City:	SANTA BARBARA
Generator Mail State:	CA
Generator Mail Zip:	93101
Generator Location Street Number:	Not reported
Generator Location Street 1:	433 Chapala St
Generator Location Street 2:	Not reported
Generator Location City:	Santa Barbara
Generator Location Zip:	93101

Docusign Envelope ID: 3773F87A-0B89-4932-BA2C-CA8383B3EEAD

HAPPYS AUTO BODY & PAINT SHOP (Continued) **1024829223**

Generator Location State:	CA
Generator Contact Company Name:	Not reported
Designated Facility EPA ID:	NED981723513
Designated Facility Name:	Not reported
Designated Facility Mail Street Number:	Not reported
Designated Facility Mail Street 1:	Not reported
Designated Facility Mail Street 2:	2247 South Highway 71
Designated Facility Mail City:	Kimball
Designated Facility Mail Zip:	69145
Designated Facility Mail State:	NE
Designated Facility Location Street Number:	Not reported
Designated Facility Location Street 1:	2247 South Highway 71
Designated Facility Location Street 2:	Not reported
Designated Facility Location City:	Kimball
Designated Facility Location Zip:	69145
Designated Facility Location State:	NE
Designated Facility Contact Company Name:	Clean Harbors Environmental Services, Inc.
Manifest Residue Indicator:	N
Rejection Indicator:	N

Manifest Tracking Number:	007432339SKS
Last Updated Date:	20210621
Shipped Date:	20200515
Received Date:	20200605
Manifest Status:	Corrected
Submission Type:	DataImage5Copy
Origin Type:	Service
Generator EPA ID:	CAL000362240
Generator Name:	Happy'S Collision Center Inc
Generator Mail Street Number:	Not reported
Generator Mail Street 1:	433 CHAPALA ST
Generator Mail Street 2:	Not reported
Generator Mail City:	SANTA BARBARA
Generator Mail State:	CA
Generator Mail Zip:	93101
Generator Location Street Number:	Not reported
Generator Location Street 1:	433 Chapala St
Generator Location Street 2:	Not reported
Generator Location City:	Santa Barbara
Generator Location Zip:	93101
Generator Location State:	CA
Generator Contact Company Name:	Happy's Collision Center Inc
Designated Facility EPA ID:	NED981723513
Designated Facility Name:	Clean Harbors Environmental Services, Inc.
Designated Facility Mail Street Number:	Not reported
Designated Facility Mail Street 1:	Not reported
Designated Facility Mail Street 2:	2247 South Highway 71
Designated Facility Mail City:	Kimball
Designated Facility Mail Zip:	69145
Designated Facility Mail State:	NE
Designated Facility Location Street Number:	Not reported
Designated Facility Location Street 1:	2247 South Highway 71
Designated Facility Location Street 2:	Not reported
Designated Facility Location City:	Kimball
Designated Facility Location Zip:	69145
Designated Facility Location State:	NE
Designated Facility Contact Company Name:	Not reported

Docusign Envelope ID: 3773F87A-0B89-4932-BA2C-CA8383B3EEAD

HAPPYS AUTO BODY & PAINT SHOP (Continued) **1024829223**

Manifest Residue Indicator:	N
Rejection Indicator:	N
Manifest Tracking Number:	007432341SKS
Last Updated Date:	20200702
Shipped Date:	20200515
Received Date:	20200608
Manifest Status:	Signed
Submission Type:	DataImage5Copy
Origin Type:	Service
Generator EPA ID:	CAL000362240
Generator Name:	Happy'S Collision Center Inc
Generator Mail Street Number:	Not reported
Generator Mail Street 1:	433 CHAPALA ST
Generator Mail Street 2:	Not reported
Generator Mail City:	SANTA BARBARA
Generator Mail State:	CA
Generator Mail Zip:	93101
Generator Location Street Number:	Not reported
Generator Location Street 1:	433 Chapala St
Generator Location Street 2:	Not reported
Generator Location City:	Santa Barbara
Generator Location Zip:	93101
Generator Location State:	CA
Generator Contact Company Name:	Happy's Collision Center Inc
Designated Facility EPA ID:	UTD991301748
Designated Facility Name:	Clean Harbors Grassy Mountain Llc
Designated Facility Mail Street Number:	Not reported
Designated Facility Mail Street 1:	Not reported
Designated Facility Mail Street 2:	PO Box 22750
Designated Facility Mail City:	Salt Lake City
Designated Facility Mail Zip:	84122
Designated Facility Mail State:	UT
Designated Facility Location Street Number:	Not reported
Designated Facility Location Street 1:	3 Miles East 7 Miles North of Knolls
Designated Facility Location Street 2:	Exit 41 off I-80
Designated Facility Location City:	Grantsville
Designated Facility Location Zip:	84029
Designated Facility Location State:	UT
Designated Facility Contact Company Name:	Not reported
Manifest Residue Indicator:	N
Rejection Indicator:	N

Federal Waste:

Manifest Tracking Number:	007432341SKS
Waste Line Number:	1
Federal Waste Code:	D001
Federal Waste:	IGNITABLE WASTE
Manifest Tracking Number:	007432341SKS
Waste Line Number:	1
Federal Waste Code:	D005
Federal Waste:	BARIUM
Manifest Tracking Number:	007432341SKS
Waste Line Number:	1
Federal Waste Code:	D006

Docusign Envelope ID: 3773F87A-0B89-4932-BA2C-CA8383B3EEAD

HAPPYS AUTO BODY & PAINT SHOP (Continued) **1024829223**

Federal Waste: CADMIUM

Manifest Tracking Number: 007432341SKS
Waste Line Number: 1
Federal Waste Code: D007
Federal Waste: CHROMIUM

Manifest Tracking Number: 007432341SKS
Waste Line Number: 1
Federal Waste Code: D008
Federal Waste: LEAD

Manifest Tracking Number: 007432341SKS
Waste Line Number: 1
Federal Waste Code: D035
Federal Waste: METHYL ETHYL KETONE

Manifest Tracking Number: 007432341SKS
Waste Line Number: 1
Federal Waste Code: D040
Federal Waste: TRICHLORETHYLENE

Manifest Tracking Number: 007432341SKS
Waste Line Number: 1
Federal Waste Code: F003
Federal Waste: THE FOLLOWING SPENT NONHALOGENATED SOLVENTS: XYLENE, ACETONE, ETHYL ACETATE, ETHYL BENZENE, ETHYL ETHER, METHYL ISOBUTYL KETONE, N-BUTYL ALCOHOL, CYCLOHEXANONE, AND METHANOL; ALL SPENT SOLVENT MIXTURES/BLENDS CONTAINING, BEFORE USE, ONLY THE ABOVE SPENT NONHALOGENATED SOLVENTS; AND ALL SPENT SOLVENT MIXTURES/BLENDS CONTAINING, BEFORE USE, ONE OR MORE OF THE ABOVE NONHALOGENATED SOLVENTS, AND A TOTAL OF TEN PERCENT OR MORE (BY VOLUME) OF ONE OR MORE OF THOSE SOLVENTS LISTED IN F001, F002, F004, AND F005; AND STILL BOTTOMS FROM THE RECOVERY OF THESE SPENT SOLVENTS AND SPENT SOLVENT MIXTURES.

Manifest Tracking Number: 007432341SKS
Waste Line Number: 1
Federal Waste Code: F005
Federal Waste: THE FOLLOWING SPENT NONHALOGENATED SOLVENTS: TOLUENE, METHYL ETHYL KETONE, CARBON DISULFIDE, ISOBUTANOL, PYRIDINE, BENZENE, 2-ETHOXYETHANOL, AND 2-NITROPROPANE; ALL SPENT SOLVENT MIXTURES/BLENDS CONTAINING, BEFORE USE, A TOTAL OF TEN PERCENT OR MORE (BY VOLUME) OF ONE OR MORE OF THE ABOVE NONHALOGENATED SOLVENTS OR THOSE SOLVENTS LISTED IN F001, F002, OR F004; AND STILL BOTTOMS FROM THE RECOVERY OF THESE SPENT SOLVENTS AND SPENT SOLVENT MIXTURES.

State Waste:
Manifest Tracking Number: 007432341SKS
Waste Line Number: 1
State Waste Code Owner: CA
State Waste Code: 343
State Waste: Unspecified organic liquid mixture

Manifest Tracking Number: 007432341SKS
Waste Line Number: 1
State Waste Code Owner: CA

Docusign Envelope ID: 3773F87A-0B89-4932-BA2C-CA8383B3EEAD

HAPPYS AUTO BODY & PAINT SHOP (Continued) **1024829223**

State Waste Code: 461
State Waste: Degreasing sludge

Transporter:
Manifest Tracking Number: 007432341SKS
Transporter Line Number: 1
Transporter EPA ID: TXR000081205
Transporter Name: Safety-Kleen Systems, Inc.

Manifest Tracking Number: 007432341SKS
Transporter Line Number: 2
Transporter EPA ID: MAD039322250
Transporter Name: Clean Harbors Environmental Services, Inc.

Manifest Tracking Number: 007432341SKS
Transporter Line Number: 3
Transporter EPA ID: MAD039322250
Transporter Name: Clean Harbors Environmental Services, Inc.

Manifest Tracking Number: 007432341SKS
Transporter Line Number: 4
Transporter EPA ID: MAD039322250
Transporter Name: Clean Harbors Environmental Services, Inc.

Waste Line:
Manifest Tracking Number: 007432341SKS
Waste Line Number: 1
U.S. DOT Hazardous Indicator: Y
U.S. DOT ID Number: UN1263
U.S. DOT Description: Rq, Un1263, Waste Paint (Acetone), 3, Pg Ii (D001)
Non-Hazardous Waste Description: Not reported
Number of Containers: 1
Container Type Code: DF
Container Type Description: Fiberboard or plastic drums, barrels, kegs
Waste Quantity: 100
Quantity Unit of Measure Code: P
Quantity Unit of Measure Description: Pounds
Waste Quantity, in Tons: 0.05
Acute Waste Quantity, in Tons: 0
Non-Acute Waste Quantity, in Tons: 0.05
Waste Quantity, in Kilograms: 45.3515
Acute Waste Quantity, in Kilograms: 0
Non-Acute Waste Quantity, in Kilorgrams: 45.3515
Management Method Code: H141
Management Method Description: STORAGE, BULKING AND/OR TRANSFER OFF SITE
Waste Residue Indicator: N
Quantity Discrepancy Indicator: N
Waste Type Discrepancy Indicator: N
Waste Density: Not reported
Waste Density Unit of Measure Code: Not reported
Waste Density Unit of Measure Description: Not reported
Form Code: Not reported
Form Code Description: Not reported
Source Code: Not reported
Source Code Description: Not reported
Waste Minimization Code: Not reported

Docusign Envelope ID: 3773F87A-0B89-4932-BA2C-CA8383B3EEAD

HAPPYS AUTO BODY & PAINT SHOP (Continued) **1024829223**

Waste Minimization Code Description: Not reported
Consent Number: Not reported
EPA Waste Indicator: Y

K78 **VAN WYK'S AUTO BODY - CLSD** **CUPA Listings** **S103659361**
NE **433 CHAPALA ST** **N/A**
1/8-1/4 **SANTA BARBARA, CA 93101**
0.217 mi.
1146 ft. **Site 3 of 12 in cluster K**

Relative:
Lower

Actual:
32 ft.

CUPA SANTA BARBARA:

Name: VAN WYK'S AUTO BODY - CLSD
Address: 433 CHAPALA ST
City,State,Zip: SANTA BARBARA, CA 93101
Facility Id: FA0002539
Region: SANTA BARBARA
Cross Street: Not reported
Latitude: Not reported
Longitude: Not reported
Mailing Name: RUGGIERO, MIKE
Mailing Care Of: MICHAEL RUGGIERO
Mailing Address: 406 A VIA ROSA
Mailing City: SANTA BARBARA
Mailing State: CA
Mailing Zip Code: 93110
Record Id: PR0220059
Pe #: 2201
Current Status: 2

Name: HAPPY'S AUTO BODY & PAINT
Address: 433 CHAPALA ST
City,State,Zip: SANTA BARBARA, CA 93103
Facility Id: FA0014272
Region: SANTA BARBARA
Cross Street: Not reported
Latitude: Not reported
Longitude: Not reported
Mailing Name: HAPPY'S AUTO BODY & PAINT
Mailing Care Of: FACUNDO CARRILLO
Mailing Address: 114 EL SUENO RD
Mailing City: SANTA BARBARA
Mailing State: CA
Mailing Zip Code: 93110
Record Id: PR0512287
Pe #: 2201
Current Status: 1

Docusign Envelope ID: 3773F87A-0B89-4932-BA2C-CA8383B3EEAD

K79 **ZANNE WOLFHEAD** **RCRA NonGen / NLR** **1026709712**
NE **433 CHAPALA STREET** **E MANIFEST** **CAC003097811**
1/8-1/4 **SANTA BARBARA, CA 93101**
0.217 mi.
1146 ft. **Site 4 of 12 in cluster K**

Relative: **Lower**

Actual: **32 ft.**

RCRA Listings:

Date Form Received by Agency:	20201218
Handler Name:	Zanne Wolfhead
Handler Address:	433 Chapala Street
Handler City,State,Zip:	SANTA BARBARA, CA 93101
EPA ID:	CAC003097811
Contact Name:	ZANNE WOLFHEAD
Contact Address:	3043 PASEO DEL DESCANSO
Contact City,State,Zip:	SANTA BARBARA, CA 93105
Contact Telephone:	805-698-6222
Contact Fax:	Not reported
Contact Email:	PAUL@TRAKENVIRO.COM
Contact Title:	Not reported
EPA Region:	09
Land Type:	Not reported
Federal Waste Generator Description:	Not a generator, verified
Non-Notifier:	Not reported
Biennial Report Cycle:	Not reported
Accessibility:	Not reported
Active Site Indicator:	Not reported
State District Owner:	Not reported
State District:	Not reported
Mailing Address:	3043 PASEO DEL DESCANSO
Mailing City,State,Zip:	SANTA BARBARA, CA 93105
Owner Name:	Zanne Wolfhead
Owner Type:	Other
Operator Name:	Zanne Wolfhead
Operator Type:	Other
Short-Term Generator Activity:	No
Importer Activity:	No
Mixed Waste Generator:	No
Transporter Activity:	No
Transfer Facility Activity:	No
Recycler Activity with Storage:	No
Small Quantity On-Site Burner Exemption:	No
Smelting Melting and Refining Furnace Exemption:	No
Underground Injection Control:	No
Off-Site Waste Receipt:	No
Universal Waste Indicator:	No
Universal Waste Destination Facility:	No
Federal Universal Waste:	No
Active Site State-Reg Handler:	---
Federal Facility Indicator:	Not reported
Hazardous Secondary Material Indicator:	N
Sub-Part K Indicator:	Not reported
2018 GPRA Permit Baseline:	Not on the Baseline
2018 GPRA Renewals Baseline:	Not on the Baseline
202 GPRA Corrective Action Baseline:	No
Subject to Corrective Action Universe:	No
Non-TSDFs Where RCRA CA has Been Imposed Universe:	No
Corrective Action Priority Ranking:	No NCAPS ranking
Environmental Control Indicator:	No
Institutional Control Indicator:	No

Docusign Envelope ID: 3773F87A-0B89-4932-BA2C-CA8383B3EEAD

ZANNE WOLFHEAD (Continued) **1026709712**

Human Exposure Controls Indicator:	N/A
Groundwater Controls Indicator:	N/A
Significant Non-Complier Universe:	No
Unaddressed Significant Non-Complier Universe:	No
Addressed Significant Non-Complier Universe:	No
Significant Non-Complier With a Compliance Schedule Universe:	No
Financial Assurance Required:	Not reported
Handler Date of Last Change:	20201218
Recognized Trader-Importer:	No
Recognized Trader-Exporter:	No
Importer of Spent Lead Acid Batteries:	No
Exporter of Spent Lead Acid Batteries:	No
Recycler Activity Without Storage:	No
Manifest Broker:	No
Sub-Part P Indicator:	No

Handler - Owner Operator:

Owner/Operator Indicator:	Operator
Owner/Operator Name: ZANNE WOLFHEAD	
Legal Status:	Other
Date Became Current:	Not reported
Date Ended Current:	Not reported
Owner/Operator Address:	3043 PASEO DEL DESCANSO
Owner/Operator City,State,Zip:	SANTA BARBARA, CA 93105
Owner/Operator Telephone:	805-698-6222
Owner/Operator Telephone Ext:	Not reported
Owner/Operator Fax:	Not reported
Owner/Operator Email:	Not reported

Owner/Operator Indicator:	Owner
Owner/Operator Name: ZANNE WOLFHEAD	
Legal Status:	Other
Date Became Current:	Not reported
Date Ended Current:	Not reported
Owner/Operator Address:	3043 PASEO DEL DESCANSO
Owner/Operator City,State,Zip:	SANTA BARBARA, CA 93105
Owner/Operator Telephone:	805-698-6222
Owner/Operator Telephone Ext:	Not reported
Owner/Operator Fax:	Not reported
Owner/Operator Email:	Not reported

Historic Generators:

Receive Date:	20201218
Handler Name: ZANNE WOLFHEAD	
Federal Waste Generator Description:	Not a generator, verified
State District Owner:	Not reported
Large Quantity Handler of Universal Waste:	No
Recognized Trader Importer:	No
Recognized Trader Exporter:	No
Spent Lead Acid Battery Importer:	No
Spent Lead Acid Battery Exporter:	No
Current Record:	Yes
Non Storage Recycler Activity:	Not reported
Electronic Manifest Broker:	Not reported

Docusign Envelope ID: 3773F87A-0B89-4932-BA2C-CA8383B3EEAD

ZANNE WOLFHEAD (Continued) **1026709712**

List of NAICS Codes and Descriptions:
NAICS Code: 56299
NAICS Description: ALL OTHER WASTE MANAGEMENT SERVICES

Facility Has Received Notices of Violations:
Violations: No Violations Found

Evaluation Action Summary:
Evaluations: No Evaluations Found

E MANIFEST:

Manifest Tracking Number:	014677469FLE
Last Updated Date:	20210208
Shipped Date:	20210125
Received Date:	20210203
Manifest Status:	Signed
Submission Type:	DataImage5Copy
Origin Type:	Service
Generator EPA ID:	CAC003097811
Generator Name:	Zanne Wolfhead
Generator Mail Street Number:	Not reported
Generator Mail Street 1:	433 CHAPALA STREET
Generator Mail Street 2:	Not reported
Generator Mail City:	SANTA BARBARA
Generator Mail State:	CA
Generator Mail Zip:	93101
Generator Location Street Number:	Not reported
Generator Location Street 1:	3043 PASEO DEL DESCANSO
Generator Location Street 2:	Not reported
Generator Location City:	SANTA BARBARA
Generator Location Zip:	93105
Generator Location State:	CA
Generator Contact Company Name:	Not reported
Designated Facility EPA ID:	NVT330010000
Designated Facility Name:	Us Ecology Nevada, Inc
Designated Facility Mail Street Number:	Not reported
Designated Facility Mail Street 1:	Not reported
Designated Facility Mail Street 2:	PO BOX 578
Designated Facility Mail City:	BEATTY
Designated Facility Mail Zip:	89003
Designated Facility Mail State:	NV
Designated Facility Location Street Number:	Not reported
Designated Facility Location Street 1:	HWY 95 11 MI S OF BEATTY
Designated Facility Location Street 2:	Not reported
Designated Facility Location City:	BEATTY
Designated Facility Location Zip:	89003
Designated Facility Location State:	NV
Designated Facility Contact Company Name:	Not reported
Manifest Residue Indicator:	N
Rejection Indicator:	N

State Waste:

Manifest Tracking Number:	014677469FLE
Waste Line Number:	1

Docusign Envelope ID: 3773F87A-0B89-4932-BA2C-CA8383B3EEAD

ZANNE WOLFHEAD (Continued) **1026709712**

State Waste Code Owner: CA
State Waste Code: 352
State Waste: Other organic solids

Transporter:
Manifest Tracking Number: 014677469FLE
Transporter Line Number: 1
Transporter EPA ID: CAR000183913
Transporter Name: Belshire Transportation Services Inc

Waste Line:
Manifest Tracking Number: 014677469FLE
Waste Line Number: 1
U.S. DOT Hazardous Indicator: N
U.S. DOT ID Number: Not reported
U.S. DOT Description: Not reported
Non-Hazardous Waste Description: NON-RCRA HAZARDOUS WASTE SOLID, (SOIL IMPACTED WITH LEAD)
Number of Containers: 1
Container Type Code: DM
Container Type Description: Metal drums, barrels, kegs
Waste Quantity: 400
Quantity Unit of Measure Code: P
Quantity Unit of Measure Description: Pounds
Waste Quantity, in Tons: 0.2
Acute Waste Quantity, in Tons: 0
Non-Acute Waste Quantity, in Tons: 0.2
Waste Quantity, in Kilograms: 181.406
Acute Waste Quantity, in Kilograms: 0
Non-Acute Waste Quantity, in Kilorgrams: 181.406
Management Method Code: H132
Management Method Description: LANDFILL (WITH PRIOR TREATMENT AND/OR STABILIZATION)
Waste Residue Indicator: N
Quantity Discrepancy Indicator: N
Waste Type Discrepancy Indicator: N
Waste Density: Not reported
Waste Density Unit of Measure Code: Not reported
Waste Density Unit of Measure Description: Not reported
Form Code: Not reported
Form Code Description: Not reported
Source Code: Not reported
Source Code Description: Not reported
Waste Minimization Code: Not reported
Waste Minimization Code Description: Not reported
Consent Number: Not reported
EPA Waste Indicator: N

K80 **VAN WYK'S VW, INC BODY SHOP** **RCRA-SQG 1000136696**
NE **433 CHAPALA ST** **FINDS CAD981171283**
1/8-1/4 **SANTA BARBARA, CA 93101** **ECHO**
0.217 mi.
1146 ft. **Site 5 of 12 in cluster K**

Relative: **Lower**
Actual: **32 ft.**

RCRA Listings:
Date Form Received by Agency: 19960901
Handler Name: Van Wyk'S Vw, Inc Body Shop
Handler Address: 433 Chapala St
Handler City,State,Zip: SANTA BARBARA, CA 93101

Docusign Envelope ID: 3773F87A-0B89-4932-BA2C-CA8383B3EEAD

VAN WYK'S VW, INC BODY SHOP (Continued) **1000136696**

EPA ID:	CAD981171283
Contact Name:	Not reported
Contact Address:	Not reported
Contact City,State,Zip:	Not reported
Contact Telephone:	Not reported
Contact Fax:	Not reported
Contact Email:	Not reported
Contact Title:	Not reported
EPA Region:	09
Land Type:	Not reported
Federal Waste Generator Description:	Small Quantity Generator
Non-Notifier:	Not reported
Biennial Report Cycle:	Not reported
Accessibility:	Not reported
Active Site Indicator:	Handler Activities
State District Owner:	Ca
State District:	3
Mailing Address:	433 CHAPALA ST
Mailing City,State,Zip:	SANTA BARBARA, CA 93101
Owner Name:	Not reported
Owner Type:	Not reported
Operator Name:	Not Required
Operator Type:	Private
Short-Term Generator Activity:	No
Importer Activity:	No
Mixed Waste Generator:	No
Transporter Activity:	No
Transfer Facility Activity:	No
Recycler Activity with Storage:	No
Small Quantity On-Site Burner Exemption:	No
Smelting Melting and Refining Furnace Exemption:	No
Underground Injection Control:	No
Off-Site Waste Receipt:	No
Universal Waste Indicator:	No
Universal Waste Destination Facility:	No
Federal Universal Waste:	No
Active Site State-Reg Handler:	---
Federal Facility Indicator:	Not reported
Hazardous Secondary Material Indicator:	N
Sub-Part K Indicator:	Not reported
2018 GPRA Permit Baseline:	Not on the Baseline
2018 GPRA Renewals Baseline:	Not on the Baseline
202 GPRA Corrective Action Baseline:	No
Subject to Corrective Action Universe:	No
Non-TSDFs Where RCRA CA has Been Imposed Universe:	No
Corrective Action Priority Ranking:	No NCAPS ranking
Environmental Control Indicator:	No
Institutional Control Indicator:	No
Human Exposure Controls Indicator:	N/A
Groundwater Controls Indicator:	N/A
Significant Non-Complier Universe:	No
Unaddressed Significant Non-Complier Universe:	No
Addressed Significant Non-Complier Universe:	No
Significant Non-Complier With a Compliance Schedule Universe:	No
Financial Assurance Required:	Not reported
Handler Date of Last Change:	20020627
Recognized Trader-Importer:	No

Docusign Envelope ID: 3773F87A-0B89-4932-BA2C-CA8383B3EEAD

VAN WYK'S VW, INC BODY SHOP (Continued) **1000136696**

Recognized Trader-Exporter:	No
Importer of Spent Lead Acid Batteries:	No
Exporter of Spent Lead Acid Batteries:	No
Recycler Activity Without Storage:	No
Manifest Broker:	No
Sub-Part P Indicator:	No

Handler - Owner Operator:

Owner/Operator Indicator:	Operator
Owner/Operator Name: NOT REQUIRED	
Legal Status:	Private
Date Became Current:	Not reported
Date Ended Current:	Not reported
Owner/Operator Address:	NOT REQUIRED
Owner/Operator City,State,Zip:	NOT REQUIRED, ME 99999
Owner/Operator Telephone:	415-555-1212
Owner/Operator Telephone Ext:	Not reported
Owner/Operator Fax:	Not reported
Owner/Operator Email:	Not reported

Owner/Operator Indicator:	Owner
Owner/Operator Name: GARY VAN WYK	
Legal Status:	Private
Date Became Current:	Not reported
Date Ended Current:	Not reported
Owner/Operator Address:	NOT REQUIRED
Owner/Operator City,State,Zip:	NOT REQUIRED, ME 99999
Owner/Operator Telephone:	415-555-1212
Owner/Operator Telephone Ext:	Not reported
Owner/Operator Fax:	Not reported
Owner/Operator Email:	Not reported

Historic Generators:

Receive Date:	19960901
Handler Name: VAN WYK'S VW, INC BODY SHOP	
Federal Waste Generator Description:	Small Quantity Generator
State District Owner:	Ca
Large Quantity Handler of Universal Waste:	No
Recognized Trader Importer:	No
Recognized Trader Exporter:	No
Spent Lead Acid Battery Importer:	No
Spent Lead Acid Battery Exporter:	No
Current Record:	Yes
Non Storage Recycler Activity:	Not reported
Electronic Manifest Broker:	Not reported

Receive Date:	19860122
Handler Name: VAN WYK'S VW, INC BODY SHOP	
Federal Waste Generator Description:	Large Quantity Generator
State District Owner:	Ca
Large Quantity Handler of Universal Waste:	No
Recognized Trader Importer:	No
Recognized Trader Exporter:	No
Spent Lead Acid Battery Importer:	No
Spent Lead Acid Battery Exporter:	No

Docusign Envelope ID: 3773F87A-0B89-4932-BA2C-CA8383B3EEAD

VAN WYK'S VW, INC BODY SHOP (Continued) **1000136696**

Current Record: No
Non Storage Recycler Activity: Not reported
Electronic Manifest Broker: Not reported

List of NAICS Codes and Descriptions:
NAICS Code: 811121
NAICS Description: AUTOMOTIVE BODY, PAINT, AND INTERIOR REPAIR AND MAINTENANCE

Has the Facility Received Notices of Violations:
Found Violation: No
Agency Which Determined Violation: Not reported
Violation Short Description: Not reported
Date Violation was Determined: Not reported
Actual Return to Compliance Date: Not reported
Return to Compliance Qualifier: Not reported
Violation Responsible Agency: Not reported
Scheduled Compliance Date: Not reported
Enforcement Identifier: Not reported
Date of Enforcement Action: Not reported
Enforcement Responsible Agency: Not reported
Enforcement Docket Number: Not reported
Enforcement Attorney: Not reported
Corrective Action Component: Not reported
Appeal Initiated Date: Not reported
Appeal Resolution Date: Not reported
Disposition Status Date: Not reported
Disposition Status: Not reported
Disposition Status Description: Not reported
Consent/Final Order Sequence Number: Not reported
Consent/Final Order Respondent Name: Not reported
Consent/Final Order Lead Agency: Not reported
Enforcement Type: Not reported
Enforcement Responsible Person: Not reported
Enforcement Responsible Sub-Organization: Not reported
SEP Sequence Number: Not reported
SEP Expenditure Amount: Not reported
SEP Scheduled Completion Date: Not reported
SEP Actual Date: Not reported
SEP Defaulted Date: Not reported
SEP Type: Not reported
SEP Type Description: Not reported
Proposed Amount: Not reported
Final Monetary Amount: Not reported
Paid Amount: Not reported
Final Count: Not reported
Final Amount: Not reported

Evaluation Action Summary:
Evaluation Date: 19940920
Evaluation Responsible Agency: State Contractor/Grantee
Found Violation: No
Evaluation Type Description: COMPLIANCE EVALUATION INSPECTION
Evaluation Responsible Person Identifier: R9
Evaluation Responsible Sub-Organization: Not reported
Actual Return to Compliance Date: Not reported
Scheduled Compliance Date: Not reported

Map ID / Direction / Distance / Elevation	Site	MAP FINDINGS	Database(s)	EDR ID Number / EPA ID Number

VAN WYK'S VW, INC BODY SHOP (Continued) **1000136696**

Date of Request: Not reported
Date Response Received: Not reported
Request Agency: Not reported
Former Citation: Not reported

FINDS:
Registry ID: 110002681599

Click Here for FRS Facility Detail Report:

Environmental Interest/Information System:
The Resource Conservation and Recovery Act Information System (RCRAInfo) is EPA's comprehensive information system in support of the Resource Conservation and Recovery Act (RCRA) of 1976 and the Hazardous and Solid Waste Amendments (HSWA) of 1984. It tracks many types of information about generators, transporters, treaters, storers, and disposers of hazardous waste.

Click this hyperlink while viewing on your computer to access additional FINDS: detail in the EDR Site Report.

ECHO:
Envid: 1000136696
Registry ID: 110002681599
DFR URL: http://echo.epa.gov/detailed-facility-report?fid=110002681599
Name: VAN WYK'S VW, INC BODY SHOP
Address: 433 CHAPALA ST
City,State,Zip: SANTA BARBARA, CA 93101

M81 **GM AUTOMOTIVE** **CUPA Listings** **S103966222**
NE **401 1/2 CHAPALA ST** **N/A**
1/8-1/4 **SANTA BARBARA, CA 93101**
0.219 mi.
1155 ft. **Site 1 of 12 in cluster M**

Relative: **Lower**
Actual: **30 ft.**

CUPA SANTA BARBARA:
Name: GM AUTOMOTIVE
Address: 401 1/2 CHAPALA ST
City,State,Zip: SANTA BARBARA, CA 93101
Facility Id: FA0002396
Region: SANTA BARBARA
Cross Street: Not reported
Latitude: Not reported
Longitude: Not reported
Mailing Name: GM AUTOMOTIVE
Mailing Care Of: Not reported
Mailing Address: 401 1/2 CHAPALA ST
Mailing City: SANTA BARBARA
Mailing State: CA
Mailing Zip Code: 93101
Record Id: PR0220278
Pe #: 2202
Current Status: 2

Name: INDEPENDENT LEXUS & INFINITY
Address: 401 1/2 CHAPALA ST
City,State,Zip: SANTA BARBARA, CA 93101

Docusign Envelope ID: 3773F87A-0B89-4932-BA2C-CA8383B3EEAD

GM AUTOMOTIVE (Continued) **S103966222**

Facility Id:	FA0013106
Region:	SANTA BARBARA
Cross Street:	Not reported
Latitude:	Not reported
Longitude:	Not reported
Mailing Name:	INDEPENDENT AUTO GROUP INC
Mailing Care Of:	SANTA BARBARA MOBILE AUTO
Mailing Address:	517 E GUTIERREZ ST
Mailing City:	SANTA BARBARA
Mailing State:	CA
Mailing Zip Code:	93103
Record Id:	PR0507281
Pe #:	2203
Current Status:	2

M82 **C & H CHEVROLET** **LUST** **U001580468**
NE **401 CHAPALA ST** **HIST UST** **N/A**
1/8-1/4 **SANTA BARBARA, CA 93101** **CUPA Listings**
0.219 mi.
1155 ft. **Site 2 of 12 in cluster M**

Relative: **Lower**

Actual: **30 ft.**

LUST:

Name:	PRIVATE RESIDENCE
Address:	PRIVATE RESIDENCE
City,State,Zip:	SANTA BARBARA, CA 93103
Lead Agency:	SANTA BARBARA COUNTY LOP
Case Type:	LUST Cleanup Site
Geo Track:	http://geotracker.waterboards.ca.gov/profile_report.asp?global_id=T0608341343
Global Id:	T0608341343
Latitude:	34.414712299
Longitude:	-119.695574934
Status:	Completed - Case Closed
Status Date:	06/07/2005
Case Worker:	CSB
RB Case Number:	3451
Local Agency:	SANTA BARBARA COUNTY LOP
File Location:	All Files are on GeoTracker or in the Local Agency Database
Local Case Number:	90104
Potential Media Affect:	Aquifer used for drinking water supply
Potential Contaminants of Concern:	Diesel, Gasoline
EPA Region:	9
Coordinate Source:	* High Quality GPS
Cuf Case:	NO
Quantity Released Gallons:	Not reported
Begin Date:	07/18/2002
Leak Reported Date:	09/11/2002
How Discovered:	Property Sale/Transaction
How Discovered Description:	Not reported
Discharge Source:	Other
Discharge Cause:	Unknown
Stop Method:	Close and Remove Tank
Stop Description:	SITE WAS GAS STATION W/ 2-550 GALLON USTS FROM 1947 TO 1958. STTAION UPGRADED IN 1958 TO 2-6000 GALLON GASOLINE AND 10,000 GALLON DIESEL TANK. STATION DEMOLISHED IN LATE 1960S. SITE INVESTIGATION PERFORMED IN 2002 FOUND CONTAMINATION. NOT ANKS FOUND D
No Further Action Date:	06/07/2005
CA Water Watershed Name:	South Coast - South Coast - Santa Barbara (315.32)
Dwr Groundwater Subbasin Name:	Santa Barbara (3-017)

Docusign Envelope ID: 3773F87A-0B89-4932-BA2C-CA8383B3EEAD

C & H CHEVROLET (Continued) **U001580468**

Disadvantaged Community: Not reported
CA Enviroscreen 3 Score: 16-20%
CA Enviroscreen 4 Score: 60-65%
Military DOD Site: No
Facility Project Subtype: Not reported
RWQCB Region: CENTRAL COAST RWQCB (REGION 3)
Site History: COMPLETE LOP FILE HAS BEEN UPLOADED TO GEOTRACKER WEBSITE - HARD COPIES NO LONGER EXIST IN LOP FILES

LUST:
Global Id: T0608341343
Contact Type: Local Agency Caseworker - Primary Caseworker
Contact Name: Closed Santa Barbara Co LOP Sites
Organization Name: SANTA BARBARA COUNTY LOP
Address: 2125 S. Centerpointe Parkway, Suite #333
City: Santa Maria
Email: Not reported
Phone Number: 8053468460

Global Id: T0608341343
Contact Type: Regional Board Caseworker
Contact Name: RB3 STAFF
Organization Name: CENTRAL COAST RWQCB (REGION 3)
Address: 895 AEROVISTA PL, SUITE 101
City: SAN LUIS OBISPO
Email: centralcoast@waterboards.ca.gov
Phone Number: 8055493147

LUST:
Global Id: T0608341343
Action Type: ENFORCEMENT
Date: 10/22/2014
Action: Technical Correspondence / Assistance / Other

Global Id: T0608341343
Action Type: ENFORCEMENT
Date: 09/11/2002
Action: Unauthorized Release Form

Global Id: T0608341343
Action Type: ENFORCEMENT
Date: 01/25/2005
Action: Staff Letter

Global Id: T0608341343
Action Type: Other
Date: 08/26/2002
Action: Leak Stopped

Global Id: T0608341343
Action Type: RESPONSE
Date: 03/24/2003
Action: Monitoring Report - Quarterly

Global Id: T0608341343
Action Type: RESPONSE
Date: 04/16/2003

Docusign Envelope ID: 3773F87A-0B89-4932-BA2C-CA8383B3EEAD

C & H CHEVROLET (Continued) **U001580468**

Action:	Soil and Water Investigation Workplan
Global Id:	T0608341343
Action Type:	RESPONSE
Date:	09/28/2004
Action:	CAP/RAP - Other Report
Global Id:	T0608341343
Action Type:	RESPONSE
Date:	06/25/2003
Action:	Site Assessment Report
Global Id:	T0608341343
Action Type:	RESPONSE
Date:	06/30/2003
Action:	Monitoring Report - Quarterly
Global Id:	T0608341343
Action Type:	RESPONSE
Date:	08/07/2003
Action:	CAP/RAP - Other Report
Global Id:	T0608341343
Action Type:	RESPONSE
Date:	06/30/2004
Action:	Monitoring Report - Quarterly
Global Id:	T0608341343
Action Type:	RESPONSE
Date:	10/22/2002
Action:	Other Workplan
Global Id:	T0608341343
Action Type:	RESPONSE
Date:	08/12/2002
Action:	Site Assessment Report
Global Id:	T0608341343
Action Type:	RESPONSE
Date:	03/31/2005
Action:	Remedial Progress Report
Global Id:	T0608341343
Action Type:	RESPONSE
Date:	06/30/2004
Action:	Site Assessment Report
Global Id:	T0608341343
Action Type:	RESPONSE
Date:	10/22/2002
Action:	Soil and Water Investigation Workplan
Global Id:	T0608341343
Action Type:	RESPONSE
Date:	02/13/2003
Action:	Site Assessment Report

Docusign Envelope ID: 3773F87A-0B89-4932-BA2C-CA8383B3EEAD

C & H CHEVROLET (Continued) **U001580468**

Global Id: T0608341343
Action Type: ENFORCEMENT
Date: 01/07/2003
Action: Staff Letter

Global Id: T0608341343
Action Type: Other
Date: 08/26/2002
Action: Leak Discovery

Global Id: T0608341343
Action Type: ENFORCEMENT
Date: 11/25/2002
Action: Warning Letter

Global Id: T0608341343
Action Type: ENFORCEMENT
Date: 11/12/2003
Action: Staff Letter

Global Id: T0608341343
Action Type: ENFORCEMENT
Date: 06/07/2005
Action: Closure/No Further Action Letter

Global Id: T0608341343
Action Type: ENFORCEMENT
Date: 06/07/2005
Action: Closure/No Further Action Letter

Global Id: T0608341343
Action Type: ENFORCEMENT
Date: 05/11/2005
Action: Closure/No Further Action Letter

Global Id: T0608341343
Action Type: Other
Date: 09/11/2002
Action: Leak Reported

Global Id: T0608341343
Action Type: REMEDIATION
Date: 12/22/2004
Action: Excavation

LUST:
Global Id: T0608341343
Status: Open - Case Begin Date
Status Date: 07/18/2002

Global Id: T0608341343
Status: Open - Site Assessment
Status Date: 07/18/2002

Global Id: T0608341343
Status: Open - Site Assessment
Status Date: 09/11/2002

Docusign Envelope ID: 3773F87A-0B89-4932-BA2C-CA8383B3EEAD

C & H CHEVROLET (Continued) **U001580468**

Global Id: T0608341343
Status: Open - Site Assessment
Status Date: 09/12/2002

Global Id: T0608341343
Status: Open - Remediation
Status Date: 06/23/2003

Global Id: T0608341343
Status: Open - Remediation
Status Date: 12/24/2004

Global Id: T0608341343
Status: Completed - Case Closed
Status Date: 06/07/2005

HIST UST:
Name: C & H CHEVROLET
Address: 401 CHAPALA ST
City,State,Zip: SANTA BARBARA, CA 93101
File Number: Not reported
URL: Not reported
Region: STATE
Facility ID: 00000038570
Facility Type: Other
Other Type: CAR DEALERSHIP
Contact Name: FREDERICK PEARISO
Telephone: 8059660801
Owner Name: C.H. WILKINS
Owner Address: 614 CHAPALA STREET
Owner City,St,Zip: SANTA BARBARA, CA 93101
Total Tanks: 0003

Tank Num: 001
Container Num: 1
Year Installed: Not reported
Tank Capacity: 00000500
Tank Used for: PRODUCT
Type of Fuel: UNLEADED
Container Construction Thickness: Not reported
Leak Detection: Stock Inventor

Tank Num: 002
Container Num: 2
Year Installed: Not reported
Tank Capacity: 00000500
Tank Used for: WASTE
Type of Fuel: WASTE OIL
Container Construction Thickness: Not reported
Leak Detection: Stock Inventor

Tank Num: 003
Container Num: 1
Year Installed: Not reported
Tank Capacity: 00000500
Tank Used for: PRODUCT

C & H CHEVROLET (Continued) **U001580468**

Type of Fuel: UNLEADED
Container Construction Thickness: Not reported
Leak Detection: Stock Inventor

CUPA SANTA BARBARA:
Name: HUGHES FAMILY TRUST - UST REMOVAL
Address: 401 CHAPALA ST
City,State,Zip: SANTA BARBARA, CA 93101
Facility Id: FA0013405
Region: SANTA BARBARA
Cross Street: Not reported
Latitude: Not reported
Longitude: Not reported
Mailing Name: HUGHES FAMILY TRUST
Mailing Care Of: Not reported
Mailing Address: 3912 LAGUNA BLANCO DR
Mailing City: SANTA BARBARA
Mailing State: CA
Mailing Zip Code: 93101
Record Id: PR0507923
Pe #: 2302
Current Status: 2

M83 **HUGHES PROPERTY** **LUST** **S105620351**
NE **401 CHAPALA ST** **N/A**
1/8-1/4 **SANTA BARBARA, CA 93103**
0.219 mi.
1155 ft. **Site 3 of 12 in cluster M**

Relative:
Lower

Actual:
30 ft.

LUST REG 3:
Region: 3
Regional Board: Central Coast Region
Facility County: Santa Barbara
Global ID: T0608341343
Status: Leak being confirmed
Case Number: 3451
Local Case Num: 90104
Case Type: A
Substance: 12034, 80066
Quantity: Not reported
Abatement Method: Not reported
Leak Source: UNK
Leak Cause: UNK
How Stopped: Close Tank
How Discovered: PST
Release Date: 09/11/2002
Discovered Date: 8/26/02
Enter Date: / /
Stop Date: 8/26/02
Review Date: / /
Enforce Date: Not reported
Close Date: Not reported
Enforcement Type: SEL
Responsible Party: JEROME SUMMERLIN
RP Address: 900 CALLE DE LOS AMIGOS
Contact: Not reported
Cross Street: GUTIERREZ ST

Docusign Envelope ID: 3773F87A-0B89-4932-BA2C-CA8383B3EEAD

HUGHES PROPERTY (Continued) **S105620351**

Local Agency:	42000L
Lead Agency:	Local Agency
Staff Initials:	SMS
Confirm Leak:	9/11/02
Workplan:	Not reported
Prelim Assess:	7/18/02
Pollution Char:	/ /
Remedial Plan:	Not reported
Remedial Action:	Not reported
Monitoring:	/ /
Pilot Program:	LUST
Interim Action:	Not reported
Funding:	Not reported
MTBE Class:	D
Max MTBE Grnd Wtr:	2
Max MTBE Soil:	.1
Max MTBE Data:	07/19/2002
MTBE Tested:	YES
Lat/Long:	34.4147123 / -119.6955749
Soil Qualifier:	=
Grnd Wtr Qualifier:	=
Mtbe Concentratn:	32
Mtbe Fuel:	0
Org Name:	Not reported
Basin Plan:	Not reported
Beneficial:	Not reported
Priority:	Not reported
UST Cleanup Fund ID:	Not reported
Suspended:	Not reported
Operator:	Not reported
Water System:	Not reported
Well Name:	Not reported
Distance From Well:	0
Assigned Name:	Not reported
Summary:	Not reported

M84 **C AND H CHEVROLET** **HIST UST** **S113046170**
NE **401 CHAPALA STREET** **HWTS** **N/A**
1/8-1/4 **SANTA BARBARA, CA 93101** **HAZNET**
0.219 mi.
1155 ft. **Site 4 of 12 in cluster M**

Relative: **Lower**

Actual: **30 ft.**

HIST UST:

Name:	C AND H CHEVROLET
Address:	401 CHAPALA STREET
City,State,Zip:	SANTA BARBARA, CA 93101
File Number:	0002c522
URL:	https://documents.geotracker.waterboards.ca.gov/ustpdfs/pdf/0002c522.pdf
Region:	Not reported
Facility ID:	Not reported
Facility Type:	Not reported
Other Type:	Not reported
Contact Name:	Not reported
Telephone:	Not reported
Owner Name:	Not reported
Owner Address:	Not reported
Owner City,St,Zip:	Not reported
Total Tanks:	Not reported

Docusign Envelope ID: 3773F87A-0B89-4932-BA2C-CA8383B3EEAD

C AND H CHEVROLET (Continued) **S113046170**

Tank Num:	Not reported
Container Num:	Not reported
Year Installed:	Not reported
Tank Capacity:	Not reported
Tank Used for:	Not reported
Type of Fuel:	Not reported
Container Construction Thickness:	Not reported
Leak Detection:	Not reported

Click here for Geo Tracker PDF:

HWTS:

Name:	GM AUTOMOTIVE
Address:	401 1/2 CHAPALA ST
Address 2:	Not reported
City,State,Zip:	SANTA BARBARA, CA 93101
EPA ID:	CAL000063251
Inactive Date:	06/30/2001
Create Date:	07/21/1993
Last Act Date:	Not reported
Mailing Name:	Not reported
Mailing Address:	401 1/2 CHAPALA ST
Mailing Address 2:	Not reported
Mailing City,State,Zip:	SANTA BARBARA, CA 931010000
Owner Name:	GABRIEL
Owner Address:	401 1/2 CHAPALA ST
Owner Address 2:	Not reported
Owner City,State,Zip:	SB, CA 931030000
Owner Phone:	Not reported
Owner Fax:	Not reported
Contact Name:	Not reported
Contact Address:	Not reported
Contact Address 2:	Not reported
City,State,Zip:	Not reported
Contact Phone:	Not reported
Contact Fax:	Not reported
Facility Status:	Inactive
Facility Type:	PERMANENT
Category:	STATE
Latitude:	34.414789
Longitude:	-119.695419

HAZNET:

Name:	GM AUTOMOTIVE
Address:	401 1/2 CHAPALA ST
Address 2:	Not reported
City,State,Zip:	SANTA BARBARA, CA 931010000
Contact:	--
Telephone:	--
Mailing Name:	Not reported
Mailing Address:	401 1/2 CHAPALA ST
Year:	1998
Gepaid:	CAL000063251
TSD EPA ID:	CAT080013352
CA Waste Code:	133 - Aqueous solution with total organic residues 10 percent or more

Docusign Envelope ID: 3773F87A-0B89-4932-BA2C-CA8383B3EEAD

C AND H CHEVROLET (Continued) **S113046170**

Disposal Method: R01 - Recycler
Tons: 0.4586

Additional Info:
Year: 1998
Gen EPA ID: CAL000063251

Shipment Date: 19981207
Creation Date: 2/8/1999 0:00:00
Receipt Date: 19981207
Manifest ID: 98844196
Trans EPA ID: CAD028277036
Trans Name: Not reported
Trans 2 EPA ID: Not reported
Trans 2 Name: Not reported
TSDF EPA ID: CAT080013352
Trans Name: Not reported
TSDF Alt EPA ID: Not reported
TSDF Alt Name: Not reported
Waste Code Description: 133 - Aqueous solution with 10% or more total organic residues
RCRA Code: Not reported
Meth Code: R01 - Recycler
Quantity Tons: 0.2293
Waste Quantity: 55
Quantity Unit: G
Additional Code 1: Not reported
Additional Code 2: Not reported
Additional Code 3: Not reported
Additional Code 4: Not reported
Additional Code 5: Not reported

Shipment Date: 19980914
Creation Date: 11/5/1998 0:00:00
Receipt Date: 19980915
Manifest ID: 96834357
Trans EPA ID: CAD028277036
Trans Name: Not reported
Trans 2 EPA ID: Not reported
Trans 2 Name: Not reported
TSDF EPA ID: CAT080013352
Trans Name: Not reported
TSDF Alt EPA ID: Not reported
TSDF Alt Name: Not reported
Waste Code Description: 133 - Aqueous solution with 10% or more total organic residues
RCRA Code: Not reported
Meth Code: R01 - Recycler
Quantity Tons: 0.2293
Waste Quantity: 55
Quantity Unit: G
Additional Code 1: Not reported
Additional Code 2: Not reported
Additional Code 3: Not reported
Additional Code 4: Not reported
Additional Code 5: Not reported

Docusign Envelope ID: 3773F87A-0B89-4932-BA2C-CA8383B3EEAD

85
SSE
1/8-1/4
0.221 mi.
1168 ft.

GOLDBERG GOSS JEWETT
220 GUTIERREZ STREET WEST
SANTA BARBARA, CA 93101

SEMS **1014915229**
CAN000909344

Relative:
Higher

Actual:
41 ft.

SEMS:

Site ID:	0909344
EPA ID:	CAN000909344
Name:	GOLDBERG GOSS JEWETT
Address:	220 GUTIERREZ STREET WEST
Address 2:	Not reported
City,State,Zip:	SANTA BARBARA, CA 93101
Cong District:	Not reported
FIPS Code:	06083
Latitude:	34.409811
Longitude:	-119.697024
FF:	N
NPL:	Not on the NPL
Non NPL Status:	Other Cleanup Activity: State-Lead Cleanup

SEMS Detail:

Region:	09
Site ID:	0909344
EPA ID:	CAN000909344
Site Name:	GOLDBERG GOSS JEWETT
NPL:	N
FF:	N
OU:	00
Action Code:	VA
Action Name:	OTHR CLEANUP
SEQ:	1
Start Date:	2014-03-26 04:00:00
Finish Date:	Not reported
Qual:	H
Current Action Lead:	St Perf

Region:	09
Site ID:	0909344
EPA ID:	CAN000909344
Site Name:	GOLDBERG GOSS JEWETT
NPL:	N
FF:	N
OU:	00
Action Code:	PA
Action Name:	PA
SEQ:	1
Start Date:	2011-12-01 05:00:00
Finish Date:	2012-11-01 04:00:00
Qual:	H
Current Action Lead:	EPA Perf

Region:	09
Site ID:	0909344
EPA ID:	CAN000909344
Site Name:	GOLDBERG GOSS JEWETT
NPL:	N
FF:	N
OU:	00
Action Code:	DS

Docusign Envelope ID: 3773F87A-0B89-4932-BA2C-CA8383B3EEAD

GOLDBERG GOSS JEWETT (Continued) **1014915229**

Action Name:	DISCVRY
SEQ:	1
Start Date:	2011-10-18 04:00:00
Finish Date:	2011-10-18 04:00:00
Qual:	Not reported
Current Action Lead:	EPA Perf
Region:	09
Site ID:	0909344
EPA ID:	CAN000909344
Site Name:	GOLDBERG GOSS JEWETT
NPL:	N
FF:	N
OU:	00
Action Code:	SI
Action Name:	SI
SEQ:	1
Start Date:	2012-10-01 04:00:00
Finish Date:	2014-03-26 04:00:00
Qual:	L
Current Action Lead:	EPA Perf

K86 **SANTA BARBARA CAR COMPANY** **CUPA Listings** **S110742210**
NNE **517 CHAPALA ST** **N/A**
1/8-1/4 **SANTA BARBARA, CA 93101**
0.222 mi.
1171 ft. **Site 6 of 12 in cluster K**

Relative: CUPA SANTA BARBARA:
Lower

Name:	SANTA BARBARA CAR COMPANY
Address:	517 CHAPALA ST
City,State,Zip:	SANTA BARBARA, CA 93101
Facility Id:	FA0012694
Region:	SANTA BARBARA
Cross Street:	Not reported
Latitude:	Not reported
Longitude:	Not reported
Mailing Name:	SANTA BARBARA CAR COMPANY
Mailing Care Of:	Not reported
Mailing Address:	517 CHAPALA ST
Mailing City:	SANTA BARBARA
Mailing State:	CA
Mailing Zip Code:	93101
Record Id:	PR0506404
Pe #:	2200
Current Status:	2

Actual:
35 ft.

Docusign Envelope ID: 3773F87A-0B89-4932-BA2C-CA8383B3EEAD

K87 **HARRIS PROPERTY** **CUPA Listings** **S110742256**
NE **53 W HALEY ST** **N/A**
1/8-1/4 **SANTA BARBARA, CA 93101**
0.223 mi.
1180 ft. **Site 7 of 12 in cluster K**

Relative: **Lower**

Actual: **32 ft.**

CUPA SANTA BARBARA:

Name:	HARRIS PROPERTY
Address:	53 W HALEY ST
City,State,Zip:	SANTA BARBARA, CA 93101
Facility Id:	FA0012779
Region:	SANTA BARBARA
Cross Street:	Not reported
Latitude:	Not reported
Longitude:	Not reported
Mailing Name:	HARRIS PROPERTY
Mailing Care Of:	Not reported
Mailing Address:	533 STATE ST
Mailing City:	SANTA BARBARA
Mailing State:	CA
Mailing Zip Code:	93101
Record Id:	PR0506574
Pe #:	2302
Current Status:	2

K88 **LEARNED AUTO SALES** **CUPA Listings** **S110742209**
NNE **513 CHAPALA ST** **N/A**
1/8-1/4 **SANTA BARBARA, CA 93101**
0.224 mi.
1181 ft. **Site 8 of 12 in cluster K**

Relative: **Lower**

Actual: **34 ft.**

CUPA SANTA BARBARA:

Name:	LEARNED AUTO SALES
Address:	513 CHAPALA ST
City,State,Zip:	SANTA BARBARA, CA 93101
Facility Id:	FA0012693
Region:	SANTA BARBARA
Cross Street:	Not reported
Latitude:	Not reported
Longitude:	Not reported
Mailing Name:	LEARNED AUTO SALES
Mailing Care Of:	Not reported
Mailing Address:	513 CHAPALA ST
Mailing City:	SANTA BARBARA
Mailing State:	CA
Mailing Zip Code:	93101
Record Id:	PR0506403
Pe #:	2200
Current Status:	2

Docusign Envelope ID: 3773F87A-0B89-4932-BA2C-CA8383B3EEAD

N89 **COURTESY MOTORS** **UST FINDER RELEASE** **1028941604**
NNE **527 CHAPALA ST** **N/A**
1/8-1/4 **SANTA BARBARA, CA 93101**
0.231 mi.
1222 ft. **Site 1 of 5 in cluster N**

Relative: **Higher**
Actual: **36 ft.**

UST FINDER RELEASE:

Object ID:	55436
Facility ID:	Not reported
Lust ID:	CAT0608300610
Name:	COURTESY MOTORS
Address:	527 CHAPALA ST
City,State,Zip:	SANTA BARBARA, CA 93101
Address Match Type:	StreetAddress
Reported Date:	Not reported
Status:	No Further Action
Substance:	Not reported
Population within 1500ft:	2007
Domestic Wells within 1500ft:	0
Land Use:	Developed, Medium Intensity
Within SPA:	No
SPA PWS Facility ID:	Not reported
SPA Water Type:	Not reported
SPA Facility Type:	Not reported
SPA HUC12:	Not reported
Within WHPA:	Yes
WHPA PWS Facility ID:	CA4210010_24400
WHPA Water Type:	GW - Ground water
WHPA Facility Type:	WL - Well
WHPA HUC12:	180600130203
Within 100yr Floodplain:	No
Tribe:	Not reported
EPA Region:	9
NFA Letter 1:	Not reported
NFA Letter 2:	Not reported
NFA Letter 3:	Not reported
NFA Letter 4:	Not reported
Closed With Residual Contaminate:	Not reported
Coordinate Source:	Geocode
X Coord:	-119.69706
Y Coord:	34.4159500000001
Latitude:	34.41595
Longitude:	-119.697059999999

N90 **COURTESY MOTORS** **LUST** **S100234338**
NNE **527 CHAPALA ST** **Cortese** **N/A**
1/8-1/4 **SANTA BARBARA, CA 93101** **CUPA Listings**
0.231 mi. **HIST CORTESE**
1222 ft. **Site 2 of 5 in cluster N** **Notify 65**

Relative: **Higher**
Actual: **36 ft.**

LUST:

Name:	COURTESY MOTORS
Address:	527 CHAPALA ST
City,State,Zip:	SANTA BARBARA, CA 93101
Lead Agency:	SANTA BARBARA COUNTY LOP
Case Type:	LUST Cleanup Site
Geo Track:	http://geotracker.waterboards.ca.gov/profile_report.asp?global_id=T0608300610
Global Id:	T0608300610
Latitude:	34.416056542
Longitude:	-119.697912202

Docusign Envelope ID: 3773F87A-0B89-4932-BA2C-CA8383B3EEAD

COURTESY MOTORS (Continued) **S100234338**

Status:	Completed - Case Closed
Status Date:	02/08/2007
Case Worker:	CSB
RB Case Number:	318
Local Agency:	SANTA BARBARA COUNTY LOP
File Location:	All Files are on GeoTracker or in the Local Agency Database
Local Case Number:	51226
Potential Media Affect:	Aquifer used for drinking water supply
Potential Contaminants of Concern:	Gasoline
EPA Region:	9
Coordinate Source:	* High Quality GPS
Cuf Case:	YES
Quantity Released Gallons:	Not reported
Begin Date:	04/19/1988
Leak Reported Date:	04/19/1988
How Discovered:	Tank Closure
How Discovered Description:	Not reported
Discharge Source:	Other
Discharge Cause:	Unknown
Stop Method:	Close and Remove Tank, Remove Contents
Stop Description:	Not reported
No Further Action Date:	02/08/2007
CA Water Watershed Name:	South Coast - South Coast - Santa Barbara (315.32)
Dwr Groundwater Subbasin Name:	Santa Barbara (3-017)
Disadvantaged Community:	Not reported
CA Enviroscreen 3 Score:	16-20%
CA Enviroscreen 4 Score:	60-65%
Military DOD Site:	No
Facility Project Subtype:	Not reported
RWQCB Region:	CENTRAL COAST RWQCB (REGION 3)
Site History:	COMPLETE LOP FILE HAS BEEN UPLOADED TO GEOTRACKER WEBSITE - HARD COPIES NO LONGER EXIST IN LOP FILES

LUST:

Global Id:	T0608300610
Contact Type:	Local Agency Caseworker - Primary Caseworker
Contact Name:	Closed Santa Barbara Co LOP Sites
Organization Name:	SANTA BARBARA COUNTY LOP
Address:	2125 S. Centerpointe Parkway, Suite #333
City:	Santa Maria
Email:	Not reported
Phone Number:	8053468460

Global Id:	T0608300610
Contact Type:	Regional Board Caseworker
Contact Name:	RB3 STAFF
Organization Name:	CENTRAL COAST RWQCB (REGION 3)
Address:	895 AEROVISTA PL, SUITE 101
City:	SAN LUIS OBISPO
Email:	centralcoast@waterboards.ca.gov
Phone Number:	8055493147

LUST:

Global Id:	T0608300610
Action Type:	Other
Date:	04/19/1988
Action:	Leak Discovery

Docusign Envelope ID: 3773F87A-0B89-4932-BA2C-CA8383B3EEAD

COURTESY MOTORS (Continued) **S100234338**

Global Id: T0608300610
Action Type: ENFORCEMENT
Date: 04/22/1988
Action: Unauthorized Release Form

Global Id: T0608300610
Action Type: ENFORCEMENT
Date: 02/08/2007
Action: Closure/No Further Action Letter

Global Id: T0608300610
Action Type: ENFORCEMENT
Date: 01/12/2015
Action: Technical Correspondence / Assistance / Other

Global Id: T0608300610
Action Type: ENFORCEMENT
Date: 01/31/2007
Action: Closure/No Further Action Letter

Global Id: T0608300610
Action Type: ENFORCEMENT
Date: 03/28/2006
Action: LOP Case Closure Summary to RB

Global Id: T0608300610
Action Type: RESPONSE
Date: 08/16/2004
Action: CAP/RAP - Other Report

Global Id: T0608300610
Action Type: RESPONSE
Date: 01/08/2002
Action: Monitoring Report - Quarterly

Global Id: T0608300610
Action Type: RESPONSE
Date: 01/14/1997
Action: Monitoring Report - Quarterly

Global Id: T0608300610
Action Type: RESPONSE
Date: 04/20/1992
Action: CAP/RAP - Other Report

Global Id: T0608300610
Action Type: RESPONSE
Date: 11/07/1994
Action: Monitoring Report - Quarterly

Global Id: T0608300610
Action Type: RESPONSE
Date: 04/16/1997
Action: Monitoring Report - Quarterly

Global Id: T0608300610
Action Type: RESPONSE

Docusign Envelope ID: 3773F87A-0B89-4932-BA2C-CA8383B3EEAD

COURTESY MOTORS (Continued) **S100234338**

Date: 01/14/2000
Action: Monitoring Report - Quarterly

Global Id: T0608300610
Action Type: RESPONSE
Date: 04/08/2001
Action: Monitoring Report - Quarterly

Global Id: T0608300610
Action Type: RESPONSE
Date: 10/02/2003
Action: Monitoring Report - Quarterly

Global Id: T0608300610
Action Type: RESPONSE
Date: 04/03/1999
Action: Monitoring Report - Quarterly

Global Id: T0608300610
Action Type: RESPONSE
Date: 10/08/2001
Action: Monitoring Report - Quarterly

Global Id: T0608300610
Action Type: RESPONSE
Date: 07/30/2001
Action: Monitoring Report - Quarterly

Global Id: T0608300610
Action Type: RESPONSE
Date: 05/15/1990
Action: Remedial Progress Report

Global Id: T0608300610
Action Type: RESPONSE
Date: 12/24/2005
Action: Remedial Progress Report

Global Id: T0608300610
Action Type: RESPONSE
Date: 10/16/1998
Action: Monitoring Report - Quarterly

Global Id: T0608300610
Action Type: RESPONSE
Date: 07/19/1991
Action: Monitoring Report - Quarterly

Global Id: T0608300610
Action Type: RESPONSE
Date: 08/29/1991
Action: Soil and Water Investigation Workplan

Global Id: T0608300610
Action Type: RESPONSE
Date: 12/20/2003
Action: Monitoring Report - Quarterly

Docusign Envelope ID: 3773F87A-0B89-4932-BA2C-CA8383B3EEAD

COURTESY MOTORS (Continued) **S100234338**

Global Id: T0608300610
Action Type: RESPONSE
Date: 10/31/2000
Action: Monitoring Report - Quarterly

Global Id: T0608300610
Action Type: RESPONSE
Date: 01/10/2003
Action: Monitoring Report - Quarterly

Global Id: T0608300610
Action Type: RESPONSE
Date: 01/03/2006
Action: Monitoring Report - Quarterly

Global Id: T0608300610
Action Type: RESPONSE
Date: 06/26/1996
Action: Monitoring Report - Quarterly

Global Id: T0608300610
Action Type: RESPONSE
Date: 10/30/2005
Action: Monitoring Report - Quarterly

Global Id: T0608300610
Action Type: RESPONSE
Date: 08/25/2005
Action: CAP/RAP - Other Report

Global Id: T0608300610
Action Type: RESPONSE
Date: 03/26/1998
Action: Site Assessment Report

Global Id: T0608300610
Action Type: RESPONSE
Date: 08/13/2004
Action: Site Assessment Report

Global Id: T0608300610
Action Type: RESPONSE
Date: 05/20/2005
Action: Remedial Progress Report

Global Id: T0608300610
Action Type: RESPONSE
Date: 01/09/2001
Action: Monitoring Report - Quarterly

Global Id: T0608300610
Action Type: RESPONSE
Date: 01/18/1998
Action: Monitoring Report - Quarterly

Global Id: T0608300610
Action Type: RESPONSE

Docusign Envelope ID: 3773F87A-0B89-4932-BA2C-CA8383B3EEAD

COURTESY MOTORS (Continued) **S100234338**

Date: 10/13/2002
Action: Monitoring Report - Quarterly

Global Id: T0608300610
Action Type: RESPONSE
Date: 07/18/1997
Action: Monitoring Report - Quarterly

Global Id: T0608300610
Action Type: RESPONSE
Date: 10/14/1997
Action: Monitoring Report - Quarterly

Global Id: T0608300610
Action Type: RESPONSE
Date: 01/18/1988
Action: Monitoring Report - Quarterly

Global Id: T0608300610
Action Type: RESPONSE
Date: 07/09/1998
Action: Monitoring Report - Quarterly

Global Id: T0608300610
Action Type: RESPONSE
Date: 04/19/2003
Action: Monitoring Report - Quarterly

Global Id: T0608300610
Action Type: RESPONSE
Date: 10/12/1988
Action: Soil and Water Investigation Report

Global Id: T0608300610
Action Type: RESPONSE
Date: 01/22/1993
Action: Soil and Water Investigation Workplan

Global Id: T0608300610
Action Type: RESPONSE
Date: 01/20/1995
Action: CAP/RAP - Other Report

Global Id: T0608300610
Action Type: RESPONSE
Date: 09/30/1997
Action: CAP/RAP - Other Report

Global Id: T0608300610
Action Type: RESPONSE
Date: 04/19/1998
Action: Other Report / Document

Global Id: T0608300610
Action Type: RESPONSE
Date: 07/20/1999
Action: Corrective Action Plan / Remedial Action Plan

Docusign Envelope ID: 3773F87A-0B89-4932-BA2C-CA8383B3EEAD

COURTESY MOTORS (Continued) **S100234338**

Global Id: T0608300610
Action Type: RESPONSE
Date: 03/29/1993
Action: Site Assessment Report

Global Id: T0608300610
Action Type: RESPONSE
Date: 09/15/2005
Action: Soil and Water Investigation Workplan

Global Id: T0608300610
Action Type: RESPONSE
Date: 04/15/1994
Action: Monitoring Report - Quarterly

Global Id: T0608300610
Action Type: RESPONSE
Date: 01/25/1995
Action: Monitoring Report - Quarterly

Global Id: T0608300610
Action Type: RESPONSE
Date: 01/30/1989
Action: Other Report / Document

Global Id: T0608300610
Action Type: RESPONSE
Date: 02/01/2000
Action: CAP/RAP - Other Report

Global Id: T0608300610
Action Type: RESPONSE
Date: 02/09/2006
Action: Other Report / Document

Global Id: T0608300610
Action Type: RESPONSE
Date: 07/21/1995
Action: Monitoring Report - Quarterly

Global Id: T0608300610
Action Type: RESPONSE
Date: 04/12/2003
Action: Remedial Progress Report

Global Id: T0608300610
Action Type: RESPONSE
Date: 10/01/1999
Action: Monitoring Report - Quarterly

Global Id: T0608300610
Action Type: RESPONSE
Date: 05/02/1995
Action: Monitoring Report - Semi-Annually

Global Id: T0608300610
Action Type: RESPONSE

Docusign Envelope ID: 3773F87A-0B89-4932-BA2C-CA8383B3EEAD

COURTESY MOTORS (Continued) **S100234338**

Date: 11/13/1995
Action: Monitoring Report - Quarterly

Global Id: T0608300610
Action Type: RESPONSE
Date: 04/03/2002
Action: Monitoring Report - Quarterly

Global Id: T0608300610
Action Type: RESPONSE
Date: 03/08/1989
Action: Other Report / Document

Global Id: T0608300610
Action Type: RESPONSE
Date: 11/12/1991
Action: Monitoring Report - Quarterly

Global Id: T0608300610
Action Type: RESPONSE
Date: 02/28/1992
Action: Monitoring Report - Quarterly

Global Id: T0608300610
Action Type: RESPONSE
Date: 10/30/1996
Action: Monitoring Report - Quarterly

Global Id: T0608300610
Action Type: RESPONSE
Date: 04/24/2000
Action: Monitoring Report - Quarterly

Global Id: T0608300610
Action Type: RESPONSE
Date: 07/28/2002
Action: Monitoring Report - Quarterly

Global Id: T0608300610
Action Type: RESPONSE
Date: 10/21/1991
Action: Other Report / Document

Global Id: T0608300610
Action Type: RESPONSE
Date: 12/02/1991
Action: Other Report / Document

Global Id: T0608300610
Action Type: RESPONSE
Date: 09/23/1992
Action: Remedial Progress Report

Global Id: T0608300610
Action Type: RESPONSE
Date: 02/01/2000
Action: CAP/RAP - Other Report

Docusign Envelope ID: 3773F87A-0B89-4932-BA2C-CA8383B3EEAD

COURTESY MOTORS (Continued) **S100234338**

Global Id: T0608300610
Action Type: RESPONSE
Date: 05/31/1988
Action: Soil and Water Investigation Report

Global Id: T0608300610
Action Type: RESPONSE
Date: 07/10/2000
Action: Monitoring Report - Quarterly

Global Id: T0608300610
Action Type: RESPONSE
Date: 04/02/1996
Action: Monitoring Report - Quarterly

Global Id: T0608300610
Action Type: RESPONSE
Date: 01/06/1999
Action: Monitoring Report - Quarterly

Global Id: T0608300610
Action Type: RESPONSE
Date: 01/14/1994
Action: Monitoring Report - Quarterly

Global Id: T0608300610
Action Type: RESPONSE
Date: 07/19/1994
Action: Monitoring Report - Quarterly

Global Id: T0608300610
Action Type: RESPONSE
Date: 07/07/1999
Action: Monitoring Report - Quarterly

Global Id: T0608300610
Action Type: RESPONSE
Date: 02/14/1992
Action: Remedial Progress Report

Global Id: T0608300610
Action Type: ENFORCEMENT
Date: 11/19/2002
Action: Staff Letter

Global Id: T0608300610
Action Type: REMEDIATION
Date: 03/16/2007
Action: Excavation

Global Id: T0608300610
Action Type: REMEDIATION
Date: 08/23/2000
Action: In Situ Physical/Chemical Treatment (other than SVE)

Global Id: T0608300610
Action Type: REMEDIATION

Docusign Envelope ID: 3773F87A-0B89-4932-BA2C-CA8383B3EEAD

COURTESY MOTORS (Continued) **S100234338**

Date: 06/01/1992
Action: Excavation

Global Id: T0608300610
Action Type: ENFORCEMENT
Date: 08/06/2002
Action: Warning Letter

Global Id: T0608300610
Action Type: ENFORCEMENT
Date: 01/27/2015
Action: Technical Correspondence / Assistance / Other

Global Id: T0608300610
Action Type: ENFORCEMENT
Date: 01/20/2015
Action: Technical Correspondence / Assistance / Other

Global Id: T0608300610
Action Type: Other
Date: 04/19/1988
Action: Leak Reported

Global Id: T0608300610
Action Type: REMEDIATION
Date: 07/01/2003
Action: Pump & Treat (P&T) Groundwater

LUST:
Global Id: T0608300610
Status: Open - Case Begin Date
Status Date: 04/19/1988

Global Id: T0608300610
Status: Open - Site Assessment
Status Date: 05/02/1988

Global Id: T0608300610
Status: Open - Site Assessment
Status Date: 05/31/1988

Global Id: T0608300610
Status: Open - Site Assessment
Status Date: 10/14/1988

Global Id: T0608300610
Status: Open - Site Assessment
Status Date: 03/08/1989

Global Id: T0608300610
Status: Open - Remediation
Status Date: 07/01/1998

Global Id: T0608300610
Status: Open - Verification Monitoring
Status Date: 07/01/2003

Docusign Envelope ID: 3773F87A-0B89-4932-BA2C-CA8383B3EEAD

COURTESY MOTORS (Continued) **S100234338**

Global Id: T0608300610
Status: Completed - Case Closed
Status Date: 02/08/2007

LUST REG 3:
Region: 3
Regional Board: Central Coast Region
Facility County: Santa Barbara
Global ID: T0608300610
Status: Pollution Characterization
Case Number: 318
Local Case Num: 51226
Case Type: A
Substance: Gasoline
Quantity: Not reported
Abatement Method: Other
Leak Source: UNK
Leak Cause: UNK
How Stopped: CT,
How Discovered: Tank Closure
Release Date: 04/19/1988
Discovered Date: 4/19/88
Enter Date: / /
Stop Date: Not reported
Review Date: / /
Enforce Date: 1/1/65
Close Date: Not reported
Enforcement Type: SEL
Responsible Party: KURT HAYDEN
RP Address: 820 STATE ST.
Contact: Not reported
Cross Street: Not reported
Local Agency: 42000L
Lead Agency: Local Agency
Staff Initials: SMS
Confirm Leak: 5/2/88
Workplan: 5/31/88
Prelim Assess: 10/14/88
Pollution Char: 03/08/1989
Remedial Plan: Not reported
Remedial Action: Not reported
Monitoring: / /
Pilot Program: LOP
Interim Action: Not reported
Funding: F
MTBE Class: C
Max MTBE Grnd Wtr: 20
Max MTBE Soil: Not reported
Max MTBE Data: 11/14/2001
MTBE Tested: YES
Lat/Long: 34.41605654 / -119.6979122
Soil Qualifier: Not reported
Grnd Wtr Qualifier: =
Mtbe Concentratn: 27
Mtbe Fuel: 1
Org Name: Not reported

Docusign Envelope ID: 3773F87A-0B89-4932-BA2C-CA8383B3EEAD

COURTESY MOTORS (Continued) **S100234338**

Basin Plan: Not reported
Beneficial: Not reported
Priority: 1C1
UST Cleanup Fund ID: Not reported
Suspended: Not reported
Operator: Not reported
Water System: Not reported
Well Name: Not reported
Distance From Well: 0
Assigned Name: Not reported
Summary: Not reported

CORTESE:

Name:	COURTESY MOTORS
Address:	527 CHAPALA ST
City,State,Zip:	SANTA BARBARA, CA 93101
Region:	CORTESE
Envirostor Id:	Not reported
Global ID:	T0608300610
Site/Facility Type:	LUST CLEANUP SITE
Cleanup Status:	COMPLETED - CASE CLOSED
Status Date:	Not reported
Site Code:	Not reported
Latitude:	Not reported
Longitude:	Not reported
Owner:	Not reported
Enf Type:	Not reported
Swat R:	Not reported
Flag:	active
Order No:	Not reported
Waste Discharge System No:	Not reported
Effective Date:	Not reported
Region 2:	Not reported
WID Id:	Not reported
Solid Waste Id No:	Not reported
Waste Management Uit Name:	Not reported
File Name:	Active Open

CUPA SANTA BARBARA:

Name:	COURTESY MOTORS
Address:	527 CHAPALA ST
City,State,Zip:	SANTA BARBARA, CA 93101
Facility Id:	FA0002742
Region:	SANTA BARBARA
Cross Street:	Not reported
Latitude:	Not reported
Longitude:	Not reported
Mailing Name:	COURTESY MOTORS
Mailing Care Of:	Not reported
Mailing Address:	527 CHAPALA ST
Mailing City:	SANTA BARBARA
Mailing State:	CA
Mailing Zip Code:	93101
Record Id:	PR0223525
Pe #:	2201
Current Status:	2

Docusign Envelope ID: 3773F87A-0B89-4932-BA2C-CA8383B3EEAD

COURTESY MOTORS (Continued) **S100234338**

HIST CORTESE:

edr_fname:	Courtesy Motors
edr_fadd1:	527 CHAPALA
City,State,Zip:	SANTA BARBARA, CA 93101
Region:	CORTESE
Facility County Code:	42
Reg By:	LTNKA
Reg Id:	318

NOTIFY 65:

Name:	COURTESY MOTORS
Address:	527 CHAPALA STREET
City,State,Zip:	SANTA BARBARA, CA 91103
Date Reported:	Not reported
Staff Initials:	Not reported
Board File Number:	Not reported
Facility Type:	Not reported
Discharge Date:	Not reported
Issue Date:	Not reported
Incident Description:	Not reported
Global ID:	Not reported
Status:	Not reported

L91 **PUEBLO PAINT & DECORATING** **RCRA-SQG** **1000163849**
ENE **325 CHAPALA STREET** **FINDS** **CAD982462699**
1/8-1/4 **SANTA BARBARA, CA 93101** **ECHO**
0.232 mi. **HWTS**
1225 ft. **Site 5 of 5 in cluster L** **HAZNET**

Relative: **Lower**
Actual: **27 ft.**

RCRA Listings:

Date Form Received by Agency:	19881231
Handler Name:	Pueblo Paint & Decorating
Handler Address:	Chapala Street
Handler City,State,Zip:	SANTA BARBARA, CA 93101
EPA ID:	CAD982462699
Contact Name:	ENVIRONMENTAL MANAGER
Contact Address:	325 CHAPALA STREET
Contact City,State,Zip:	SANTA BARBARA, CA 93101
Contact Telephone:	805-965-3049
Contact Fax:	Not reported
Contact Email:	Not reported
Contact Title:	Not reported
EPA Region:	09
Land Type:	Not reported
Federal Waste Generator Description:	Small Quantity Generator
Non-Notifier:	Not reported
Biennial Report Cycle:	Not reported
Accessibility:	Not reported
Active Site Indicator:	Handler Activities
State District Owner:	Ca
State District:	3
Mailing Address:	CHAPALA STREET
Mailing City,State,Zip:	SANTA BARBARA, CA 93101
Owner Name:	Tim Kelly
Owner Type:	Private
Operator Name:	Not Required
Operator Type:	Private

Docusign Envelope ID: 3773F87A-0B89-4932-BA2C-CA8383B3EEAD

PUEBLO PAINT & DECORATING (Continued) **1000163849**

Short-Term Generator Activity:	No
Importer Activity:	No
Mixed Waste Generator:	No
Transporter Activity:	No
Transfer Facility Activity:	No
Recycler Activity with Storage:	No
Small Quantity On-Site Burner Exemption:	No
Smelting Melting and Refining Furnace Exemption:	No
Underground Injection Control:	No
Off-Site Waste Receipt:	No
Universal Waste Indicator:	No
Universal Waste Destination Facility:	No
Federal Universal Waste:	No
Active Site State-Reg Handler:	---
Federal Facility Indicator:	Not reported
Hazardous Secondary Material Indicator:	N
Sub-Part K Indicator:	Not reported
2018 GPRA Permit Baseline:	Not on the Baseline
2018 GPRA Renewals Baseline:	Not on the Baseline
202 GPRA Corrective Action Baseline:	No
Subject to Corrective Action Universe:	No
Non-TSDFs Where RCRA CA has Been Imposed Universe:	No
Corrective Action Priority Ranking:	No NCAPS ranking
Environmental Control Indicator:	No
Institutional Control Indicator:	No
Human Exposure Controls Indicator:	N/A
Groundwater Controls Indicator:	N/A
Significant Non-Complier Universe:	No
Unaddressed Significant Non-Complier Universe:	No
Addressed Significant Non-Complier Universe:	No
Significant Non-Complier With a Compliance Schedule Universe:	No
Financial Assurance Required:	Not reported
Handler Date of Last Change:	20000915
Recognized Trader-Importer:	No
Recognized Trader-Exporter:	No
Importer of Spent Lead Acid Batteries:	No
Exporter of Spent Lead Acid Batteries:	No
Recycler Activity Without Storage:	No
Manifest Broker:	No
Sub-Part P Indicator:	No

Handler - Owner Operator:

Owner/Operator Indicator:	Owner
Owner/Operator Name: TIM KELLY	
Legal Status:	Private
Date Became Current:	Not reported
Date Ended Current:	Not reported
Owner/Operator Address:	NOT REQUIRED
Owner/Operator City,State,Zip:	NOT REQUIRED, ME 99999
Owner/Operator Telephone:	415-555-1212
Owner/Operator Telephone Ext:	Not reported
Owner/Operator Fax:	Not reported
Owner/Operator Email:	Not reported
Owner/Operator Indicator:	Operator
Owner/Operator Name: NOT REQUIRED	

Docusign Envelope ID: 3773F87A-0B89-4932-BA2C-CA8383B3EEAD

PUEBLO PAINT & DECORATING (Continued) **1000163849**

Legal Status:	Private
Date Became Current:	Not reported
Date Ended Current:	Not reported
Owner/Operator Address:	NOT REQUIRED
Owner/Operator City,State,Zip:	NOT REQUIRED, ME 99999
Owner/Operator Telephone:	415-555-1212
Owner/Operator Telephone Ext:	Not reported
Owner/Operator Fax:	Not reported
Owner/Operator Email:	Not reported

Historic Generators:

Receive Date:	19881231
Handler Name:	PUEBLO PAINT & DECORATING
Federal Waste Generator Description:	Small Quantity Generator
State District Owner:	Ca
Large Quantity Handler of Universal Waste:	No
Recognized Trader Importer:	No
Recognized Trader Exporter:	No
Spent Lead Acid Battery Importer:	No
Spent Lead Acid Battery Exporter:	No
Current Record:	Yes
Non Storage Recycler Activity:	Not reported
Electronic Manifest Broker:	Not reported

List of NAICS Codes and Descriptions:

NAICS Codes:	No NAICS Codes Found

Facility Has Received Notices of Violations:

Violations:	No Violations Found

Evaluation Action Summary:

Evaluations:	No Evaluations Found

FINDS:

Registry ID: 110002816383

Click Here for FRS Facility Detail Report:

Environmental Interest/Information System:

The Resource Conservation and Recovery Act Information System (RCRAInfo) is EPA's comprehensive information system in support of the Resource Conservation and Recovery Act (RCRA) of 1976 and the Hazardous and Solid Waste Amendments (HSWA) of 1984. It tracks many types of information about generators, transporters, treaters, storers, and disposers of hazardous waste.

Click this hyperlink while viewing on your computer to access additional FINDS: detail in the EDR Site Report.

ECHO:

Envid:	1000163849
Registry ID:	110002816383
DFR URL:	http://echo.epa.gov/detailed-facility-report?fid=110002816383
Name:	PUEBLO PAINT & DECORATING
Address:	325 CHAPALA STREET

Docusign Envelope ID: 3773F87A-0B89-4932-BA2C-CA8383B3EEAD

PUEBLO PAINT & DECORATING (Continued) **1000163849**

City,State,Zip: SANTA BARBARA, CA 93101

HWTS:

Name:	PUEBLO PAINT & DECORATING
Address:	325 CHAPALA STREET
Address 2:	Not reported
City,State,Zip:	SANTA BARBARA, CA 93101
EPA ID:	CAD982462699
Inactive Date:	01/01/1995
Create Date:	06/15/1989
Last Act Date:	Not reported
Mailing Name:	Not reported
Mailing Address:	325 CHAPALA STREET
Mailing Address 2:	Not reported
Mailing City,State,Zip:	SANTA BARBARA, CA 931010000
Owner Name:	Not reported
Owner Address:	Not reported
Owner Address 2:	Not reported
Owner City,State,Zip:	Not reported
Owner Phone:	Not reported
Owner Fax:	Not reported
Contact Name:	INACT UNDELVR SURVEY 12-21-94
Contact Address:	Not reported
Contact Address 2:	Not reported
City,State,Zip:	Not reported
Contact Phone:	Not reported
Contact Fax:	Not reported
Facility Status:	Inactive
Facility Type:	PERMANENT
Category:	FEDERAL
Latitude:	34.414301
Longitude:	-119.694625

HAZNET:

Name:	PUEBLO PAINT & DECORATING
Address:	325 CHAPALA STREET
Address 2:	Not reported
City,State,Zip:	SANTA BARBARA, CA 931010000
Contact:	INACT UNDELVR SURVEY 12-21-94
Telephone:	--
Mailing Name:	Not reported
Mailing Address:	325 CHAPALA STREET
Year:	1993
Gepaid:	CAD982462699
TSD EPA ID:	CAD008302903
CA Waste Code:	291 - Latex waste
Disposal Method:	R01 - Recycler
Tons:	2.0641
Year:	1993
Gepaid:	CAD982462699
TSD EPA ID:	CAD008302903
CA Waste Code:	212 - Oxygenated solvents (acetone, butanol, ethyl acetate, etc.)
Disposal Method:	R01 - Recycler
Tons:	1.9965

Docusign Envelope ID: 3773F87A-0B89-4932-BA2C-CA8383B3EEAD

PUEBLO PAINT & DECORATING (Continued) **1000163849**

Additional Info:

Year:	1993
Gen EPA ID:	CAD982462699
Shipment Date:	19930407
Creation Date:	9/6/1995 0:00:00
Receipt Date:	19930407
Manifest ID:	92446189
Trans EPA ID:	CAD008302903
Trans Name:	Not reported
Trans 2 EPA ID:	Not reported
Trans 2 Name:	Not reported
TSDF EPA ID:	CAD008302903
Trans Name:	Not reported
TSDF Alt EPA ID:	Not reported
TSDF Alt Name:	Not reported
Waste Code Description:	291 - Latex waste
RCRA Code:	Not reported
Meth Code:	R01 - Recycler
Quantity Tons:	2.0641
Waste Quantity:	495
Quantity Unit:	G
Additional Code 1:	Not reported
Additional Code 2:	Not reported
Additional Code 3:	Not reported
Additional Code 4:	Not reported
Additional Code 5:	Not reported
Shipment Date:	19930407
Creation Date:	9/6/1995 0:00:00
Receipt Date:	19930407
Manifest ID:	92446189
Trans EPA ID:	CAD008302903
Trans Name:	Not reported
Trans 2 EPA ID:	Not reported
Trans 2 Name:	Not reported
TSDF EPA ID:	CAD008302903
Trans Name:	Not reported
TSDF Alt EPA ID:	Not reported
TSDF Alt Name:	Not reported
Waste Code Description:	212 - Oxygenated solvents (acetone, butanol, ethyl acetate, etc.
RCRA Code:	D001
Meth Code:	R01 - Recycler
Quantity Tons:	1.9965
Waste Quantity:	605
Quantity Unit:	G
Additional Code 1:	Not reported
Additional Code 2:	Not reported
Additional Code 3:	Not reported
Additional Code 4:	Not reported
Additional Code 5:	Not reported

Docusign Envelope ID: 3773F87A-0B89-4932-BA2C-CA8383B3EEAD

J92 **GRETI U CROFT LIVING TRUST** **RCRA NonGen / NLR** **1027520552**
North **610 BRADBURY AVE.** **E MANIFEST** **CAC003212777**
1/8-1/4 **SANTA BARBARA, CA 93101**
0.235 mi.
1242 ft. **Site 2 of 9 in cluster J**

Relative: **Higher**

Actual: **38 ft.**

RCRA Listings:

Date Form Received by Agency:	20230117
Handler Name:	Greti U Croft Living Trust
Handler Address:	610 Bradbury Ave.
Handler City,State,Zip:	SANTA BARBARA, CA 93101
EPA ID:	CAC003212777
Contact Name:	GRETI U CROFT LIVING TRUST
Contact Address:	801 SEA RANCH DR.
Contact City,State,Zip:	SANTA BARBARA, CA 93109
Contact Telephone:	805-687-2279
Contact Fax:	Not reported
Contact Email:	JESSICA@QWIKRESPONSE.COM
Contact Title:	Not reported
EPA Region:	09
Land Type:	Not reported
Federal Waste Generator Description:	Not a generator, verified
Non-Notifier:	Not reported
Biennial Report Cycle:	Not reported
Accessibility:	Not reported
Active Site Indicator:	Not reported
State District Owner:	Not reported
State District:	Not reported
Mailing Address:	801 SEA RANCH DR.
Mailing City,State,Zip:	SANTA BARBARA, CA 93109
Owner Name:	Greti U Croft Living Trust
Owner Type:	Other
Operator Name:	Greti U Croft Living Trust
Operator Type:	Other
Short-Term Generator Activity:	No
Importer Activity:	No
Mixed Waste Generator:	No
Transporter Activity:	No
Transfer Facility Activity:	No
Recycler Activity with Storage:	No
Small Quantity On-Site Burner Exemption:	No
Smelting Melting and Refining Furnace Exemption:	No
Underground Injection Control:	No
Off-Site Waste Receipt:	No
Universal Waste Indicator:	No
Universal Waste Destination Facility:	No
Federal Universal Waste:	No
Active Site State-Reg Handler:	---
Federal Facility Indicator:	Not reported
Hazardous Secondary Material Indicator:	N
Sub-Part K Indicator:	Not reported
2018 GPRA Permit Baseline:	Not on the Baseline
2018 GPRA Renewals Baseline:	Not on the Baseline
202 GPRA Corrective Action Baseline:	No
Subject to Corrective Action Universe:	No
Non-TSDFs Where RCRA CA has Been Imposed Universe:	No
Corrective Action Priority Ranking:	No NCAPS ranking
Environmental Control Indicator:	No
Institutional Control Indicator:	No

Docusign Envelope ID: 3773F87A-0B89-4932-BA2C-CA8383B3EEAD

GRETI U CROFT LIVING TRUST (Continued) **1027520552**

Human Exposure Controls Indicator:	N/A
Groundwater Controls Indicator:	N/A
Significant Non-Complier Universe:	No
Unaddressed Significant Non-Complier Universe:	No
Addressed Significant Non-Complier Universe:	No
Significant Non-Complier With a Compliance Schedule Universe:	No
Financial Assurance Required:	Not reported
Handler Date of Last Change:	20230118
Recognized Trader-Importer:	No
Recognized Trader-Exporter:	No
Importer of Spent Lead Acid Batteries:	No
Exporter of Spent Lead Acid Batteries:	No
Recycler Activity Without Storage:	No
Manifest Broker:	No
Sub-Part P Indicator:	No

Handler - Owner Operator:

Owner/Operator Indicator:	Owner
Owner/Operator Name:	GRETI U CROFT LIVING TRUST
Legal Status:	Other
Date Became Current:	Not reported
Date Ended Current:	Not reported
Owner/Operator Address:	801 SEA RANCH DR.
Owner/Operator City,State,Zip:	SANTA BARBARA, CA 93109
Owner/Operator Telephone:	805-687-2279
Owner/Operator Telephone Ext:	Not reported
Owner/Operator Fax:	Not reported
Owner/Operator Email:	Not reported

Owner/Operator Indicator:	Operator
Owner/Operator Name:	GRETI U CROFT LIVING TRUST
Legal Status:	Other
Date Became Current:	Not reported
Date Ended Current:	Not reported
Owner/Operator Address:	801 SEA RANCH DR.
Owner/Operator City,State,Zip:	SANTA BARBARA, CA 93109
Owner/Operator Telephone:	805-687-2279
Owner/Operator Telephone Ext:	Not reported
Owner/Operator Fax:	Not reported
Owner/Operator Email:	Not reported

Historic Generators:

Receive Date:	20230117
Handler Name:	GRETI U CROFT LIVING TRUST
Federal Waste Generator Description:	Not a generator, verified
State District Owner:	Not reported
Large Quantity Handler of Universal Waste:	No
Recognized Trader Importer:	No
Recognized Trader Exporter:	No
Spent Lead Acid Battery Importer:	No
Spent Lead Acid Battery Exporter:	No
Current Record:	Yes
Non Storage Recycler Activity:	No
Electronic Manifest Broker:	No

Docusign Envelope ID: 3773F87A-0B89-4932-BA2C-CA8383B3EEAD

GRETI U CROFT LIVING TRUST (Continued) **1027520552**

List of NAICS Codes and Descriptions:
NAICS Code: 56299
NAICS Description: ALL OTHER WASTE MANAGEMENT SERVICES

Facility Has Received Notices of Violations:
Violations: No Violations Found

Evaluation Action Summary:
Evaluations: No Evaluations Found

E MANIFEST:

Manifest Tracking Number:	018308887JJK
Last Updated Date:	20230316
Shipped Date:	20230302
Received Date:	20230302
Manifest Status:	Signed
Submission Type:	DataImage5Copy
Origin Type:	Service
Generator EPA ID:	CAC003212777
Generator Name:	Greti U Croft Living Trust
Generator Mail Street Number:	Not reported
Generator Mail Street 1:	610 BRADBURY AVE.
Generator Mail Street 2:	Not reported
Generator Mail City:	SANTA BARBARA
Generator Mail State:	CA
Generator Mail Zip:	93101
Generator Location Street Number:	Not reported
Generator Location Street 1:	801 SEA RANCH DR.
Generator Location Street 2:	Not reported
Generator Location City:	SANTA BARBARA
Generator Location Zip:	93109
Generator Location State:	CA
Generator Contact Company Name:	Not reported
Designated Facility EPA ID:	CAD009007626
Designated Facility Name:	Azusa Land Reclamation Co Inc
Designated Facility Mail Street Number:	Not reported
Designated Facility Mail Street 1:	Not reported
Designated Facility Mail Street 2:	1211 W. GLADSTONE STREET
Designated Facility Mail City:	AZUSA
Designated Facility Mail Zip:	91702
Designated Facility Mail State:	CA
Designated Facility Location Street Number:	Not reported
Designated Facility Location Street 1:	1211 W. GLADSTONE STREET
Designated Facility Location Street 2:	Not reported
Designated Facility Location City:	AZUSA
Designated Facility Location Zip:	91702
Designated Facility Location State:	CA
Designated Facility Contact Company Name:	Not reported
Manifest Residue Indicator:	N
Rejection Indicator:	N

State Waste:

Manifest Tracking Number:	018308887JJK
Waste Line Number:	1

Docusign Envelope ID: 3773F87A-0B89-4932-BA2C-CA8383B3EEAD

GRETI U CROFT LIVING TRUST (Continued) **1027520552**

State Waste Code Owner: CA
State Waste Code: 151
State Waste: Asbestos-containing waste

Transporter:
Manifest Tracking Number: 018308887JJK
Transporter Line Number: 1
Transporter EPA ID: CAL000390241
Transporter Name: South Coast Funding Group Inc Dba Qwikresponse

Waste Line:
Manifest Tracking Number: 018308887JJK
Waste Line Number: 1
U.S. DOT Hazardous Indicator: Y
U.S. DOT ID Number: NA2212
U.S. DOT Description: Na2212, Asbestos, 9, Pg Iii, Rq
Non-Hazardous Waste Description: Not reported
Number of Containers: 9
Container Type Code: BA
Container Type Description: Burlap, cloth, paper, or plastic bags
Waste Quantity: 1
Quantity Unit of Measure Code: Y
Quantity Unit of Measure Description: Cubic Yards
Waste Quantity, in Tons: 0.84
Acute Waste Quantity, in Tons: 0
Non-Acute Waste Quantity, in Tons: 0.84
Waste Quantity, in Kilograms: 761.9052
Acute Waste Quantity, in Kilograms: 0
Non-Acute Waste Quantity, in Kilorgrams: 761.9052
Management Method Code: H132
Management Method Description: LANDFILL (WITH PRIOR TREATMENT AND/OR STABILIZATION)
Waste Residue Indicator: N
Quantity Discrepancy Indicator: N
Waste Type Discrepancy Indicator: N
Waste Density: Not reported
Waste Density Unit of Measure Code: Not reported
Waste Density Unit of Measure Description: Not reported
Form Code: Not reported
Form Code Description: Not reported
Source Code: Not reported
Source Code Description: Not reported
Waste Minimization Code: Not reported
Waste Minimization Code Description: Not reported
Consent Number: Not reported
EPA Waste Indicator: N

K93 **FIRESTONE STORES** **HIST UST** **S118410158**
NNE **506 CHAPOLA ST** **N/A**
1/8-1/4 **SANTA BARBARA, CA 93101**
0.243 mi.
1282 ft. **Site 9 of 12 in cluster K**

Relative: HIST UST:
Lower
Name: FIRESTONE STORES
Actual: Address: 506 CHAPOLA ST
33 ft. City,State,Zip: SANTA BARBARA, CA 93101
File Number: 0002c6b8

Docusign Envelope ID: 3773F87A-0B89-4932-BA2C-CA8383B3EEAD

FIRESTONE STORES (Continued) **S118410158**

URL:	https://documents.geotracker.waterboards.ca.gov/ustpdfs/pdf/0002c6b8.pdf
Region:	Not reported
Facility ID:	Not reported
Facility Type:	Not reported
Other Type:	Not reported
Contact Name:	Not reported
Telephone:	Not reported
Owner Name:	Not reported
Owner Address:	Not reported
Owner City,St,Zip:	Not reported
Total Tanks:	Not reported
Tank Num:	Not reported
Container Num:	Not reported
Year Installed:	Not reported
Tank Capacity:	Not reported
Tank Used for:	Not reported
Type of Fuel:	Not reported
Container Construction Thickness:	Not reported
Leak Detection:	Not reported

Click here for Geo Tracker PDF:

K94 **SANTA BARBARA HARLEY-DAVIDSON-CLSD** **HIST UST** **U001580483**
NNE **506 CHAPALA ST** **CUPA Listings** **N/A**
1/8-1/4 **SANTA BARBARA, CA 93101**
0.243 mi.
1282 ft. **Site 10 of 12 in cluster K**

Relative: **Lower**
Actual: **33 ft.**

HIST UST:

Name:	FIRESTONE STORES.
Address:	506 CHAPALA ST
City,State,Zip:	SANTA BARBARA, CA 93101
File Number:	Not reported
URL:	Not reported
Region:	STATE
Facility ID:	00000002410
Facility Type:	Other
Other Type:	SERVICE
Contact Name:	IAN MILLER
Telephone:	8059628134
Owner Name:	FIRESTONE TIRE & RUBBER CO.
Owner Address:	506 CHAPOLA
Owner City,St,Zip:	SANTA BARBARA, CA 93101
Total Tanks:	0001
Tank Num:	001
Container Num:	10
Year Installed:	Not reported
Tank Capacity:	00001000
Tank Used for:	WASTE
Type of Fuel:	WASTE OIL
Container Construction Thickness:	Not reported
Leak Detection:	Visual

CUPA SANTA BARBARA:

Name:	SANTA BARBARA HARLEY-DAVIDSON-CLSD

Docusign Envelope ID: 3773F87A-0B89-4932-BA2C-CA8383B3EEAD

SANTA BARBARA HARLEY-DAVIDSON-CLSD (Continued) **U001580483**

Address:	506 CHAPALA ST
City,State,Zip:	SANTA BARBARA, CA 93101
Facility Id:	FA0013605
Region:	SANTA BARBARA
Cross Street:	Not reported
Latitude:	Not reported
Longitude:	Not reported
Mailing Name:	SANTA BARBARA HARLEY-DAVIDSON
Mailing Care Of:	JENNIFER RENSHAW
Mailing Address:	506 CHAPALA ST
Mailing City:	SANTA BARBARA
Mailing State:	CA
Mailing Zip Code:	93101
Record Id:	PR0508448
Pe #:	2201
Current Status:	2

K95 **FIRESTONE TIRE** **UST FINDER RELEASE** **1028957889**
NNE **506 CHAPALA ST** **N/A**
1/8-1/4 **SANTA BARBARA, CA 93101**
0.243 mi.
1282 ft. **Site 11 of 12 in cluster K**

Relative: **Lower**
Actual: **33 ft.**

UST FINDER RELEASE:

Object ID:	55438
Facility ID:	Not reported
Lust ID:	CAT0608300710
Name:	FIRESTONE TIRE
Address:	506 CHAPALA ST
City,State,Zip:	SANTA BARBARA, CA 93101
Address Match Type:	PointAddress
Reported Date:	Not reported
Status:	No Further Action
Substance:	Not reported
Population within 1500ft:	1973
Domestic Wells within 1500ft:	0
Land Use:	Developed, Medium Intensity
Within SPA:	No
SPA PWS Facility ID:	Not reported
SPA Water Type:	Not reported
SPA Facility Type:	Not reported
SPA HUC12:	Not reported
Within WHPA:	Yes
WHPA PWS Facility ID:	CA4210010_24400
WHPA Water Type:	GW - Ground water
WHPA Facility Type:	WL - Well
WHPA HUC12:	180600130203
Within 100yr Floodplain:	Yes
Tribe:	Not reported
EPA Region:	9
NFA Letter 1:	Not reported
NFA Letter 2:	Not reported
NFA Letter 3:	Not reported
NFA Letter 4:	Not reported
Closed With Residual Contaminate:	Not reported
Coordinate Source:	Geocode
X Coord:	-119.69681
Y Coord:	34.41589

Docusign Envelope ID: 3773F87A-0B89-4932-BA2C-CA8383B3EEAD

FIRESTONE TIRE (Continued) **1028957889**

Latitude: 34.4158899999999
Longitude: -119.696809999999

K96 **FORMER FIRESTONE TIRES (SMU 22)** **LUST** **S102429986**
NNE **506 CHAPALA STREET** **CPS-SLIC** **N/A**
1/8-1/4 **SANTA BARBARA, CA 93101** **Cortese**
0.243 mi. **HIST CORTESE**
1282 ft. **Site 12 of 12 in cluster K**

Relative: **Lower**
Actual: **33 ft.**

LUST:

Name:	FIRESTONE TIRE
Address:	506 CHAPALA ST
City,State,Zip:	SANTA BARBARA, CA 93101
Lead Agency:	SANTA BARBARA COUNTY LOP
Case Type:	LUST Cleanup Site
Geo Track:	http://geotracker.waterboards.ca.gov/profile_report.asp?global_id=T0608300710
Global Id:	T0608300710
Latitude:	34.416038253
Longitude:	-119.696657313
Status:	Completed - Case Closed
Status Date:	01/12/1995
Case Worker:	CSB
RB Case Number:	718
Local Agency:	SANTA BARBARA COUNTY LOP
File Location:	All Files are on GeoTracker or in the Local Agency Database
Local Case Number:	50560
Potential Media Affect:	Soil
Potential Contaminants of Concern:	Waste Oil / Motor / Hydraulic / Lubricating
EPA Region:	9
Coordinate Source:	* High Quality GPS
Cuf Case:	NO
Quantity Released Gallons:	Not reported
Begin Date:	10/10/1989
Leak Reported Date:	10/10/1989
How Discovered:	Not reported
How Discovered Description:	Not reported
Discharge Source:	Not reported
Discharge Cause:	Not reported
Stop Method:	Not reported
Stop Description:	Not reported
No Further Action Date:	01/12/1995
CA Water Watershed Name:	South Coast - South Coast - Santa Barbara (315.32)
Dwr Groundwater Subbasin Name:	Santa Barbara (3-017)
Disadvantaged Community:	Not reported
CA Enviroscreen 3 Score:	46-50%
CA Enviroscreen 4 Score:	60-65%
Military DOD Site:	No
Facility Project Subtype:	Not reported
RWQCB Region:	CENTRAL COAST RWQCB (REGION 3)
Site History:	COMPLETE LOP FILE HAS BEEN UPLOADED TO GEOTRACKER WEBSITE - HARD COPIES NO LONGER EXIST IN LOP FILES

LUST:

Global Id:	T0608300710
Contact Type:	Local Agency Caseworker - Primary Caseworker
Contact Name:	Closed Santa Barbara Co LOP Sites
Organization Name:	SANTA BARBARA COUNTY LOP
Address:	2125 S. Centerpointe Parkway, Suite #333

Docusign Envelope ID: 3773F87A-0B89-4932-BA2C-CA8383B3EEAD

FORMER FIRESTONE TIRES (SMU 22) (Continued) **S102429986**

City: Santa Maria
Email: Not reported
Phone Number: 8053468460

LUST:
Global Id: T0608300710
Action Type: ENFORCEMENT
Date: 05/09/1994
Action: Staff Letter

Global Id: T0608300710
Action Type: ENFORCEMENT
Date: 01/12/1995
Action: Closure/No Further Action Letter

Global Id: T0608300710
Action Type: ENFORCEMENT
Date: 11/12/1995
Action: Closure/No Further Action Letter

Global Id: T0608300710
Action Type: ENFORCEMENT
Date: 10/26/1989
Action: Unauthorized Release Form

Global Id: T0608300710
Action Type: RESPONSE
Date: 03/15/1991
Action: Tank Removal Workplan

Global Id: T0608300710
Action Type: RESPONSE
Date: 08/26/1991
Action: Other Report / Document

Global Id: T0608300710
Action Type: RESPONSE
Date: 10/16/1992
Action: Monitoring Report - Quarterly

Global Id: T0608300710
Action Type: RESPONSE
Date: 10/18/1989
Action: Preliminary Site Assessment Report

Global Id: T0608300710
Action Type: RESPONSE
Date: 10/08/1990
Action: CAP/RAP - Other Report

Global Id: T0608300710
Action Type: RESPONSE
Date: 09/18/1990
Action: Correspondence

Global Id: T0608300710
Action Type: RESPONSE

Docusign Envelope ID: 3773F87A-0B89-4932-BA2C-CA8383B3EEAD

FORMER FIRESTONE TIRES (SMU 22) (Continued) **S102429986**

Date: 02/27/1991
Action: Tank Removal Workplan

Global Id: T0608300710
Action Type: RESPONSE
Date: 06/01/1991
Action: Tank Removal Report / UST Sampling Report

Global Id: T0608300710
Action Type: RESPONSE
Date: 10/01/1991
Action: Soil and Water Investigation Report

Global Id: T0608300710
Action Type: RESPONSE
Date: 07/20/1992
Action: Monitoring Report - Quarterly

Global Id: T0608300710
Action Type: RESPONSE
Date: 11/23/2010
Action: Other Report / Document

Global Id: T0608300710
Action Type: RESPONSE
Date: 11/23/2010
Action: Other Report / Document

Global Id: T0608300710
Action Type: RESPONSE
Date: 07/19/1990
Action: Corrective Action Plan / Remedial Action Plan

Global Id: T0608300710
Action Type: RESPONSE
Date: 11/23/2010
Action: Other Report / Document

Global Id: T0608300710
Action Type: RESPONSE
Date: 05/16/1990
Action: Site Assessment Report

Global Id: T0608300710
Action Type: RESPONSE
Date: 11/23/2010
Action: Other Report / Document

Global Id: T0608300710
Action Type: RESPONSE
Date: 11/23/2010
Action: Other Report / Document

Global Id: T0608300710
Action Type: RESPONSE
Date: 06/01/1991
Action: Soil and Water Investigation Report

Docusign Envelope ID: 3773F87A-0B89-4932-BA2C-CA8383B3EEAD

FORMER FIRESTONE TIRES (SMU 22) (Continued) **S102429986**

Global Id: T0608300710
Action Type: RESPONSE
Date: 04/27/1993
Action: Monitoring Report - Quarterly

Global Id: T0608300710
Action Type: RESPONSE
Date: 01/06/1993
Action: Monitoring Report - Quarterly

Global Id: T0608300710
Action Type: Other
Date: 10/10/1989
Action: Leak Discovery

Global Id: T0608300710
Action Type: Other
Date: 10/10/1989
Action: Leak Reported

LUST:
Global Id: T0608300710
Status: Open - Case Begin Date
Status Date: 10/10/1989

Global Id: T0608300710
Status: Open - Site Assessment
Status Date: 10/19/1989

Global Id: T0608300710
Status: Open - Site Assessment
Status Date: 10/05/1990

Global Id: T0608300710
Status: Open - Site Assessment
Status Date: 10/09/1990

Global Id: T0608300710
Status: Open - Verification Monitoring
Status Date: 10/09/1990

Global Id: T0608300710
Status: Open - Remediation
Status Date: 12/16/1993

Global Id: T0608300710
Status: Completed - Case Closed
Status Date: 01/12/1995

LUST REG 3:
Region: 3
Regional Board: Central Coast Region
Facility County: Santa Barbara
Global ID: T0608300710
Status: Case Closed

Docusign Envelope ID: 3773F87A-0B89-4932-BA2C-CA8383B3EEAD

FORMER FIRESTONE TIRES (SMU 22) (Continued) **S102429986**

Case Number:	718
Local Case Num:	50560
Case Type:	S
Substance:	Lubricating Oil
Quantity:	Not reported
Abatement Method:	Excavate and Dispose - remove contaminated soil and dispose in approved site
Leak Source:	Not reported
Leak Cause:	Not reported
How Stopped:	Not reported
How Discovered:	Not reported
Release Date:	10/10/1989
Discovered Date:	10/10/89
Enter Date:	/ /
Stop Date:	Not reported
Review Date:	/ /
Enforce Date:	1/1/65
Close Date:	1/12/95
Enforcement Type:	None Taken
Responsible Party:	Not reported
RP Address:	Not reported
Contact:	Not reported
Cross Street:	Not reported
Local Agency:	42000L
Lead Agency:	Local Agency
Staff Initials:	RBA
Confirm Leak:	10/19/89
Workplan:	10/19/89
Prelim Assess:	10/5/90
Pollution Char:	10/09/1990
Remedial Plan:	12/16/93
Remedial Action:	12/16/93
Monitoring:	10/09/1990
Pilot Program:	LOP
Interim Action:	Not reported
Funding:	S
MTBE Class:	*
Max MTBE Grnd Wtr:	Not reported
Max MTBE Soil:	Not reported
Max MTBE Data:	/ /
MTBE Tested:	NRQ
Lat/Long:	34.4157862 / -119.6965487
Soil Qualifier:	Not reported
Grnd Wtr Qualifier:	Not reported
Mtbe Concentratn:	0
Mtbe Fuel:	0
Org Name:	Not reported
Basin Plan:	Not reported
Beneficial:	Not reported
Priority:	1C3
UST Cleanup Fund ID:	Not reported
Suspended:	Not reported
Operator:	Not reported
Water System:	Not reported
Well Name:	Not reported
Distance From Well:	0
Assigned Name:	Not reported

Docusign Envelope ID: 3773F87A-0B89-4932-BA2C-CA8383B3EEAD

FORMER FIRESTONE TIRES (SMU 22) (Continued) **S102429986**

Summary: Not reported

CPS-SLIC:

Name:	FORMER FIRESTONE TIRES (SMU 31)
Address:	506 CHAPALA STREET
City,State,Zip:	SANTA BARBARA, CA 93101
Region:	STATE
Facility Status:	**Completed - Case Closed**
Status Date:	12/16/1993
Global Id:	T10000006167
Lead Agency:	SANTA BARBARA COUNTY
Lead Agency Case Number:	Not reported
Latitude:	34.4159452789907
Longitude:	-119.69676765159
Case Type:	Cleanup Program Site
Case Worker:	CSS
Local Agency:	SANTA BARBARA COUNTY
RB Case Number:	Not reported
File Location:	Not reported
Potential Media Affected:	Soil
Potential Contaminants of Concern:	Lead
EPA Region:	9
Coordinate Source:	Not reported
Cuf Case:	NO
Quantity Released Gallons:	Not reported
Begin Date:	07/12/1991
Leak Reported Date:	Not reported
How Discovered:	Not reported
How Discovered Description:	Not reported
Discharge Source:	Not reported
Discharge Cause:	Not reported
Stop Method:	Not reported
Stop Description:	Not reported
No Further Action Date:	12/16/1993
CA Water Watershed Name:	South Coast - South Coast - Santa Barbara (315.32)
Dwr Groundwater Subbasin Name:	Santa Barbara (3-017)
Disadvantaged Community:	Not reported
CA Enviroscreen 3 Score:	46-50%
CA Enviroscreen 4 Score:	60-65%
Military DOD Site:	No
Facility Project Subtype:	Not reported
RWQCB Region:	CENTRAL COAST RWQCB (REGION 3)
Site History:	All Santa Barbara County SMU site #31 documents (FILE) have been uploaded to GeoTracker as of 9/3/2014

Click here to access the California GeoTracker records for this facility:

Name:	FORMER FIRESTONE TIRES (SMU 22)
Address:	506 CHAPALA STREET
City,State,Zip:	SANTA BARBARA, CA 93101
Region:	STATE
Facility Status:	**Completed - Case Closed**
Status Date:	06/12/1992
Global Id:	T10000006165
Lead Agency:	SANTA BARBARA COUNTY
Lead Agency Case Number:	SMU 22
Latitude:	34.4159674060383

Docusign Envelope ID: 3773F87A-0B89-4932-BA2C-CA8383B3EEAD

FORMER FIRESTONE TIRES (SMU 22) (Continued) **S102429986**

Longitude:	-119.696805202516
Case Type:	Cleanup Program Site
Case Worker:	CSS
Local Agency:	SANTA BARBARA COUNTY
RB Case Number:	Not reported
File Location:	Not reported
Potential Media Affected:	Soil
Potential Contaminants of Concern:	Other Solvent or Non-Petroleum Hydrocarbon, Other Petroleum
EPA Region:	9
Coordinate Source:	Not reported
Cuf Case:	NO
Quantity Released Gallons:	Not reported
Begin Date:	01/13/1990
Leak Reported Date:	Not reported
How Discovered:	Not reported
How Discovered Description:	Not reported
Discharge Source:	Not reported
Discharge Cause:	Not reported
Stop Method:	Not reported
Stop Description:	Not reported
No Further Action Date:	06/12/1992
CA Water Watershed Name:	South Coast - South Coast - Santa Barbara (315.32)
Dwr Groundwater Subbasin Name:	Santa Barbara (3-017)
Disadvantaged Community:	Not reported
CA Enviroscreen 3 Score:	46-50%
CA Enviroscreen 4 Score:	60-65%
Military DOD Site:	No
Facility Project Subtype:	Not reported
RWQCB Region:	CENTRAL COAST RWQCB (REGION 3)
Site History:	All SMU #22 site documents have been uploaded to GeoTracker as of 9/3/2014.

Click here to access the California GeoTracker records for this facility:

CORTESE:

Name:	FIRESTONE TIRE
Address:	506 CHAPALA ST
City,State,Zip:	SANTA BARBARA, CA 93101
Region:	CORTESE
Envirostor Id:	Not reported
Global ID:	T0608300710
Site/Facility Type:	LUST CLEANUP SITE
Cleanup Status:	COMPLETED - CASE CLOSED
Status Date:	Not reported
Site Code:	Not reported
Latitude:	Not reported
Longitude:	Not reported
Owner:	Not reported
Enf Type:	Not reported
Swat R:	Not reported
Flag:	active
Order No:	Not reported
Waste Discharge System No:	Not reported
Effective Date:	Not reported
Region 2:	Not reported
WID Id:	Not reported
Solid Waste Id No:	Not reported

Docusign Envelope ID: 3773F87A-0B89-4932-BA2C-CA8383B3EEAD

FORMER FIRESTONE TIRES (SMU 22) (Continued) **S102429986**

Waste Management Uit Name: Not reported
File Name: Active Open

HIST CORTESE:
edr_fname: Firestone Tire
edr_fadd1: 506 Chapala St
City,State,Zip: Santa Barbara, CA 93101
Region: CORTESE
Facility County Code: 42
Reg By: LTNKA
Reg Id: 718

M97 **HIETE PROPERTY** **UST FINDER RELEASE** **1028975837**
NE **414 CHAPALA ST** **N/A**
1/8-1/4 **SANTA BARBARA, CA 93101**
0.243 mi.
1283 ft. **Site 5 of 12 in cluster M**

Relative: **Lower**
Actual: **30 ft.**

UST FINDER RELEASE:
Object ID: 55449
Facility ID: Not reported
Lust ID: CAT0608300253
Name: HIETE PROPERTY
Address: 414 CHAPALA ST
City,State,Zip: SANTA BARBARA, CA 93101
Address Match Type: PointAddress
Reported Date: Not reported
Status: No Further Action
Substance: Not reported
Population within 1500ft: 1843
Domestic Wells within 1500ft: 0
Land Use: Developed, Medium Intensity
Within SPA: No
SPA PWS Facility ID: Not reported
SPA Water Type: Not reported
SPA Facility Type: Not reported
SPA HUC12: Not reported
Within WHPA: Yes
WHPA PWS Facility ID: CA4210010_24400
WHPA Water Type: GW - Ground water
WHPA Facility Type: WL - Well
WHPA HUC12: 180600130203
Within 100yr Floodplain: No
Tribe: Not reported
EPA Region: 9
NFA Letter 1: Not reported
NFA Letter 2: Not reported
NFA Letter 3: Not reported
NFA Letter 4: Not reported
Closed With Residual Contaminate: Not reported
Coordinate Source: Geocode
X Coord: -119.69576
Y Coord: 34.41513
Latitude: 34.4151299999999
Longitude: -119.69576

Docusign Envelope ID: 3773F87A-0B89-4932-BA2C-CA8383B3EEAD

M98 **HIETE PROPERTY** **LUST** **S102431365**
NE **414 CHAPALA ST** **SWEEPS UST** **N/A**
1/8-1/4 **SANTA BARBARA, CA 93101** **Cortese**
0.243 mi. **CUPA Listings**
1283 ft. **Site 6 of 12 in cluster M** **HIST CORTESE**

Relative:
Lower

Actual:
30 ft.

LUST:

Name:	HIETE PROPERTY
Address:	414 CHAPALA ST
City,State,Zip:	SANTA BARBARA, CA 93101
Lead Agency:	SANTA BARBARA COUNTY LOP
Case Type:	LUST Cleanup Site
Geo Track:	http://geotracker.waterboards.ca.gov/profile_report.asp?global_id=T0608300253
Global Id:	T0608300253
Latitude:	34.415406421
Longitude:	-119.695357156
Status:	Completed - Case Closed
Status Date:	01/20/2016
Case Worker:	CSB
RB Case Number:	2489
Local Agency:	SANTA BARBARA COUNTY LOP
File Location:	All Files are on GeoTracker or in the Local Agency Database
Local Case Number:	52645
Potential Media Affect:	Aquifer used for drinking water supply, Soil, Soil Vapor
Potential Contaminants of Concern:	Gasoline
EPA Region:	9
Coordinate Source:	Manual Entry on Screens
Cuf Case:	YES
Quantity Released Gallons:	Not reported
Begin Date:	08/26/1993
Leak Reported Date:	08/26/1993
How Discovered:	Tank Closure
How Discovered Description:	Not reported
Discharge Source:	Other
Discharge Cause:	Unknown
Stop Method:	Close and Remove Tank, Remove Contents
Stop Description:	Not reported
No Further Action Date:	01/20/2016
CA Water Watershed Name:	South Coast - South Coast - Santa Barbara (315.32)
Dwr Groundwater Subbasin Name:	Santa Barbara (3-017)
Disadvantaged Community:	Not reported
CA Enviroscreen 3 Score:	46-50%
CA Enviroscreen 4 Score:	60-65%
Military DOD Site:	No
Facility Project Subtype:	Not reported
RWQCB Region:	CENTRAL COAST RWQCB (REGION 3)
Site History:	The case was opened following an unauthorized release from an underground storage tank system at the subject site. Corrective action is underway as directed by FPD. Corrective action may consist of preliminary site investigation, planning and implementation of remedial action, verification monitoring, or a combination thereof. Please refer to the site-specific documentation submitted to the SWRCB's GeoTracker database for additional information. COMPLETE LOP FILE HAS BEEN UPLOADED TO GEOTRACKER WEBSITE - HARD COPIES NO LONGER EXIST IN LOP FILES

LUST:

Global Id:	T0608300253
Contact Type:	Local Agency Caseworker - Primary Caseworker
Contact Name:	Closed Santa Barbara Co LOP Sites

Docusign Envelope ID: 3773F87A-0B89-4932-BA2C-CA8383B3EEAD

HIETE PROPERTY (Continued) **S102431365**

Organization Name: SANTA BARBARA COUNTY LOP
Address: 2125 S. Centerpointe Parkway, Suite #333
City: Santa Maria
Email: Not reported
Phone Number: 8053468460

Global Id: T0608300253
Contact Type: Regional Board Caseworker
Contact Name: RB3 STAFF
Organization Name: CENTRAL COAST RWQCB (REGION 3)
Address: 895 AEROVISTA PL, SUITE 101
City: SAN LUIS OBISPO
Email: centralcoast@waterboards.ca.gov
Phone Number: 8055493147

LUST:
Global Id: T0608300253
Action Type: ENFORCEMENT
Date: 08/06/2002
Action: Warning Letter

Global Id: T0608300253
Action Type: ENFORCEMENT
Date: 06/03/2009
Action: Technical Correspondence / Assistance / Other

Global Id: T0608300253
Action Type: ENFORCEMENT
Date: 04/02/2012
Action: Notice to Comply

Global Id: T0608300253
Action Type: ENFORCEMENT
Date: 08/09/2013
Action: Staff Letter

Global Id: T0608300253
Action Type: ENFORCEMENT
Date: 03/27/2015
Action: Technical Correspondence / Assistance / Other

Global Id: T0608300253
Action Type: ENFORCEMENT
Date: 10/23/2015
Action: Technical Correspondence / Assistance / Other

Global Id: T0608300253
Action Type: ENFORCEMENT
Date: 11/19/2015
Action: Site Visit / Inspection / Sampling

Global Id: T0608300253
Action Type: ENFORCEMENT
Date: 12/05/2002
Action: Staff Letter

Global Id: T0608300253

Docusign Envelope ID: 3773F87A-0B89-4932-BA2C-CA8383B3EEAD

HIETE PROPERTY (Continued) **S102431365**

Action Type: RESPONSE
Date: 12/06/2010
Action: CAP/RAP - Other Report

Global Id: T0608300253
Action Type: RESPONSE
Date: 09/30/1996
Action: Site Assessment Report

Global Id: T0608300253
Action Type: RESPONSE
Date: 04/15/1997
Action: Interim Remedial Action Plan

Global Id: T0608300253
Action Type: RESPONSE
Date: 04/15/1998
Action: Monitoring Report - Quarterly

Global Id: T0608300253
Action Type: RESPONSE
Date: 03/07/2005
Action: Site Assessment Report

Global Id: T0608300253
Action Type: RESPONSE
Date: 01/24/1997
Action: Monitoring Report - Quarterly

Global Id: T0608300253
Action Type: RESPONSE
Date: 08/30/1995
Action: Site Assessment Report

Global Id: T0608300253
Action Type: RESPONSE
Date: 04/30/1997
Action: Monitoring Report - Quarterly

Global Id: T0608300253
Action Type: RESPONSE
Date: 04/29/1997
Action: Monitoring Report - Quarterly

Global Id: T0608300253
Action Type: RESPONSE
Date: 10/20/1997
Action: Monitoring Report - Quarterly

Global Id: T0608300253
Action Type: RESPONSE
Date: 01/14/2003
Action: Other Report / Document

Global Id: T0608300253
Action Type: RESPONSE
Date: 10/27/1995

Docusign Envelope ID: 3773F87A-0B89-4932-BA2C-CA8383B3EEAD

HIETE PROPERTY (Continued) **S102431365**

Action: Other Report / Document

Global Id: T0608300253
Action Type: RESPONSE
Date: 03/12/2004
Action: Other Report / Document

Global Id: T0608300253
Action Type: RESPONSE
Date: 04/02/2012
Action: Correspondence

Global Id: T0608300253
Action Type: ENFORCEMENT
Date: 08/27/2009
Action: Notice to Comply

Global Id: T0608300253
Action Type: ENFORCEMENT
Date: 11/16/2009
Action: Notice to Comply

Global Id: T0608300253
Action Type: ENFORCEMENT
Date: 08/03/2011
Action: Notice to Comply

Global Id: T0608300253
Action Type: ENFORCEMENT
Date: 07/27/2010
Action: Technical Correspondence / Assistance / Other

Global Id: T0608300253
Action Type: ENFORCEMENT
Date: 06/16/2010
Action: Notice to Comply

Global Id: T0608300253
Action Type: ENFORCEMENT
Date: 03/13/2015
Action: Technical Correspondence / Assistance / Other

Global Id: T0608300253
Action Type: ENFORCEMENT
Date: 10/08/2015
Action: Notice to Comply

Global Id: T0608300253
Action Type: ENFORCEMENT
Date: 11/26/2002
Action: Staff Letter

Global Id: T0608300253
Action Type: ENFORCEMENT
Date: 01/19/2016
Action: LOP Case Closure Summary to RB

Docusign Envelope ID: 3773F87A-0B89-4932-BA2C-CA8383B3EEAD

HIETE PROPERTY (Continued) **S102431365**

Global Id: T0608300253
Action Type: RESPONSE
Date: 11/30/2009
Action: Electronic Reporting Submittal Due

Global Id: T0608300253
Action Type: RESPONSE
Date: 06/01/2009
Action: Electronic Reporting Submittal Due

Global Id: T0608300253
Action Type: RESPONSE
Date: 07/18/1997
Action: Monitoring Report - Quarterly

Global Id: T0608300253
Action Type: RESPONSE
Date: 04/11/1998
Action: Monitoring Report - Quarterly

Global Id: T0608300253
Action Type: RESPONSE
Date: 11/29/2001
Action: Site Assessment Report

Global Id: T0608300253
Action Type: RESPONSE
Date: 12/23/2003
Action: Monitoring Report - Quarterly

Global Id: T0608300253
Action Type: RESPONSE
Date: 08/31/2010
Action: Other Workplan

Global Id: T0608300253
Action Type: RESPONSE
Date: 01/14/1997
Action: Monitoring Report - Quarterly

Global Id: T0608300253
Action Type: RESPONSE
Date: 03/31/1997
Action: Interim Remedial Action Plan

Global Id: T0608300253
Action Type: RESPONSE
Date: 01/18/1998
Action: Monitoring Report - Quarterly

Global Id: T0608300253
Action Type: RESPONSE
Date: 09/26/1996
Action: Site Assessment Report

Global Id: T0608300253
Action Type: RESPONSE

Docusign Envelope ID: 3773F87A-0B89-4932-BA2C-CA8383B3EEAD

HIETE PROPERTY (Continued) **S102431365**

Date: 07/03/2002
Action: Monitoring Report - Quarterly

Global Id: T0608300253
Action Type: RESPONSE
Date: 04/06/2001
Action: Monitoring Report - Quarterly

Global Id: T0608300253
Action Type: RESPONSE
Date: 10/08/2004
Action: Monitoring Report - Quarterly

Global Id: T0608300253
Action Type: RESPONSE
Date: 03/13/2002
Action: Monitoring Report - Quarterly

Global Id: T0608300253
Action Type: RESPONSE
Date: 10/11/2002
Action: Monitoring Report - Quarterly

Global Id: T0608300253
Action Type: RESPONSE
Date: 10/09/2003
Action: Monitoring Report - Quarterly

Global Id: T0608300253
Action Type: RESPONSE
Date: 07/22/2004
Action: Monitoring Report - Quarterly

Global Id: T0608300253
Action Type: RESPONSE
Date: 04/25/2000
Action: Site Assessment Report

Global Id: T0608300253
Action Type: RESPONSE
Date: 10/04/2010
Action: Other Workplan

Global Id: T0608300253
Action Type: RESPONSE
Date: 04/24/2005
Action: Monitoring Report - Quarterly

Global Id: T0608300253
Action Type: RESPONSE
Date: 10/03/1998
Action: Monitoring Report - Quarterly

Global Id: T0608300253
Action Type: RESPONSE
Date: 07/26/1999
Action: Monitoring Report - Quarterly

Docusign Envelope ID: 3773F87A-0B89-4932-BA2C-CA8383B3EEAD

HIETE PROPERTY (Continued) **S102431365**

Global Id: T0608300253
Action Type: RESPONSE
Date: 10/26/2001
Action: Monitoring Report - Quarterly

Global Id: T0608300253
Action Type: RESPONSE
Date: 02/07/2005
Action: Site Assessment Report

Global Id: T0608300253
Action Type: RESPONSE
Date: 02/07/2005
Action: Site Assessment Report

Global Id: T0608300253
Action Type: RESPONSE
Date: 04/16/1997
Action: Monitoring Report - Quarterly

Global Id: T0608300253
Action Type: RESPONSE
Date: 07/17/2000
Action: Monitoring Report - Quarterly

Global Id: T0608300253
Action Type: RESPONSE
Date: 10/10/2000
Action: Monitoring Report - Quarterly

Global Id: T0608300253
Action Type: RESPONSE
Date: 01/10/2001
Action: Monitoring Report - Quarterly

Global Id: T0608300253
Action Type: RESPONSE
Date: 12/14/1998
Action: Final Remedial Action Report / Corrective Action Report

Global Id: T0608300253
Action Type: RESPONSE
Date: 01/15/1999
Action: Monitoring Report - Quarterly

Global Id: T0608300253
Action Type: RESPONSE
Date: 07/05/2003
Action: Monitoring Report - Quarterly

Global Id: T0608300253
Action Type: RESPONSE
Date: 10/19/2003
Action: Monitoring Report - Quarterly

Global Id: T0608300253
Action Type: RESPONSE

Docusign Envelope ID: 3773F87A-0B89-4932-BA2C-CA8383B3EEAD

HIETE PROPERTY (Continued) **S102431365**

Date: 04/12/2004
Action: Monitoring Report - Quarterly

Global Id: T0608300253
Action Type: RESPONSE
Date: 01/25/2005
Action: Monitoring Report - Quarterly

Global Id: T0608300253
Action Type: RESPONSE
Date: 04/21/1999
Action: Monitoring Report - Quarterly

Global Id: T0608300253
Action Type: RESPONSE
Date: 08/15/1995
Action: Site Assessment Report

Global Id: T0608300253
Action Type: RESPONSE
Date: 10/13/1997
Action: Monitoring Report - Quarterly

Global Id: T0608300253
Action Type: RESPONSE
Date: 11/22/1999
Action: Monitoring Report - Quarterly

Global Id: T0608300253
Action Type: RESPONSE
Date: 01/14/2000
Action: Monitoring Report - Quarterly

Global Id: T0608300253
Action Type: RESPONSE
Date: 04/16/2003
Action: Monitoring Report - Quarterly

Global Id: T0608300253
Action Type: RESPONSE
Date: 05/26/1998
Action: Site Assessment Report

Global Id: T0608300253
Action Type: RESPONSE
Date: 07/27/2001
Action: Monitoring Report - Quarterly

Global Id: T0608300253
Action Type: RESPONSE
Date: 01/02/2002
Action: Monitoring Report - Quarterly

Global Id: T0608300253
Action Type: RESPONSE
Date: 07/26/2010
Action: Correspondence

Docusign Envelope ID: 3773F87A-0B89-4932-BA2C-CA8383B3EEAD

HIETE PROPERTY (Continued) **S102431365**

Global Id:	T0608300253
Action Type:	RESPONSE
Date:	12/02/2002
Action:	Corrective Action Plan / Remedial Action Plan
Global Id:	T0608300253
Action Type:	RESPONSE
Date:	01/22/1998
Action:	Monitoring Report - Other
Global Id:	T0608300253
Action Type:	RESPONSE
Date:	10/13/1998
Action:	Monitoring Report - Quarterly
Global Id:	T0608300253
Action Type:	RESPONSE
Date:	05/26/1998
Action:	Site Assessment Report
Global Id:	T0608300253
Action Type:	RESPONSE
Date:	01/16/2016
Action:	Well Destruction Workplan
Global Id:	T0608300253
Action Type:	ENFORCEMENT
Date:	05/21/2009
Action:	Notice to Comply
Global Id:	T0608300253
Action Type:	ENFORCEMENT
Date:	05/18/2009
Action:	Notice to Comply
Global Id:	T0608300253
Action Type:	ENFORCEMENT
Date:	03/31/2009
Action:	Technical Correspondence / Assistance / Other
Global Id:	T0608300253
Action Type:	ENFORCEMENT
Date:	05/26/2011
Action:	Notice to Comply
Global Id:	T0608300253
Action Type:	ENFORCEMENT
Date:	12/03/2010
Action:	Site Visit / Inspection / Sampling
Global Id:	T0608300253
Action Type:	ENFORCEMENT
Date:	03/16/2004
Action:	Staff Letter
Global Id:	T0608300253
Action Type:	ENFORCEMENT

Docusign Envelope ID: 3773F87A-0B89-4932-BA2C-CA8383B3EEAD

HIETE PROPERTY (Continued) **S102431365**

Date: 01/20/2016
Action: Closure/No Further Action Letter

Global Id: T0608300253
Action Type: RESPONSE
Date: 09/25/2009
Action: Electronic Reporting Submittal Due

Global Id: T0608300253
Action Type: RESPONSE
Date: 06/01/2009
Action: Remedial Progress Report

Global Id: T0608300253
Action Type: RESPONSE
Date: 04/19/2012
Action: Correspondence

Global Id: T0608300253
Action Type: RESPONSE
Date: 10/01/2005
Action: Remedial Progress Report

Global Id: T0608300253
Action Type: RESPONSE
Date: 07/22/2009
Action: Monitoring Report - Quarterly

Global Id: T0608300253
Action Type: RESPONSE
Date: 08/15/1995
Action: Monitoring Report - Quarterly

Global Id: T0608300253
Action Type: RESPONSE
Date: 01/09/2003
Action: Monitoring Report - Quarterly

Global Id: T0608300253
Action Type: RESPONSE
Date: 02/29/2000
Action: Soil and Water Investigation Workplan

Global Id: T0608300253
Action Type: RESPONSE
Date: 10/28/2009
Action: Monitoring Report - Quarterly

Global Id: T0608300253
Action Type: RESPONSE
Date: 07/27/2008
Action: Monitoring Report - Quarterly

Global Id: T0608300253
Action Type: RESPONSE
Date: 03/02/2015
Action: Other Report / Document

Docusign Envelope ID: 3773F87A-0B89-4932-BA2C-CA8383B3EEAD

HIETE PROPERTY (Continued) **S102431365**

Global Id: T0608300253
Action Type: RESPONSE
Date: 11/25/2002
Action: CAP/RAP - Other Report

Global Id: T0608300253
Action Type: RESPONSE
Date: 05/26/1998
Action: Monitoring Report - Quarterly

Global Id: T0608300253
Action Type: RESPONSE
Date: 11/29/2001
Action: Site Assessment Report

Global Id: T0608300253
Action Type: RESPONSE
Date: 01/30/2009
Action: Monitoring Report - Quarterly

Global Id: T0608300253
Action Type: RESPONSE
Date: 09/07/2010
Action: Corrective Action Plan / Remedial Action Plan

Global Id: T0608300253
Action Type: RESPONSE
Date: 02/07/2005
Action: Site Assessment Report

Global Id: T0608300253
Action Type: RESPONSE
Date: 09/26/1996
Action: Monitoring Report - Quarterly

Global Id: T0608300253
Action Type: RESPONSE
Date: 10/26/2007
Action: Monitoring Report - Quarterly

Global Id: T0608300253
Action Type: RESPONSE
Date: 04/25/2000
Action: Monitoring Report - Quarterly

Global Id: T0608300253
Action Type: RESPONSE
Date: 10/16/2010
Action: Correspondence

Global Id: T0608300253
Action Type: RESPONSE
Date: 01/29/2010
Action: Monitoring Report - Quarterly

Global Id: T0608300253
Action Type: RESPONSE

Docusign Envelope ID: 3773F87A-0B89-4932-BA2C-CA8383B3EEAD

HIETE PROPERTY (Continued) **S102431365**

Date: 07/28/2005
Action: Monitoring Report - Quarterly

Global Id: T0608300253
Action Type: RESPONSE
Date: 01/29/2010
Action: Monitoring Report - Quarterly

Global Id: T0608300253
Action Type: RESPONSE
Date: 10/24/2008
Action: Monitoring Report - Quarterly

Global Id: T0608300253
Action Type: RESPONSE
Date: 11/29/1999
Action: Well Installation Workplan

Global Id: T0608300253
Action Type: RESPONSE
Date: 01/22/2008
Action: Monitoring Report - Quarterly

Global Id: T0608300253
Action Type: RESPONSE
Date: 11/23/2014
Action: Other Report / Document

Global Id: T0608300253
Action Type: RESPONSE
Date: 11/21/2010
Action: Soil and Water Investigation Workplan

Global Id: T0608300253
Action Type: RESPONSE
Date: 10/28/2009
Action: Monitoring Report - Quarterly

Global Id: T0608300253
Action Type: RESPONSE
Date: 08/19/2015
Action: Other Report / Document

Global Id: T0608300253
Action Type: ENFORCEMENT
Date: 11/19/2002
Action: Staff Letter

Global Id: T0608300253
Action Type: ENFORCEMENT
Date: 09/14/2010
Action: Notice to Comply

Global Id: T0608300253
Action Type: ENFORCEMENT
Date: 10/04/2010
Action: Notice to Comply

Docusign Envelope ID: 3773F87A-0B89-4932-BA2C-CA8383B3EEAD

HIETE PROPERTY (Continued) **S102431365**

Global Id: T0608300253
Action Type: ENFORCEMENT
Date: 10/19/2010
Action: Notice to Comply

Global Id: T0608300253
Action Type: ENFORCEMENT
Date: 06/16/2010
Action: File Review - Closure

Global Id: T0608300253
Action Type: ENFORCEMENT
Date: 08/13/2015
Action: Technical Correspondence / Assistance / Other

Global Id: T0608300253
Action Type: ENFORCEMENT
Date: 03/26/2015
Action: Technical Correspondence / Assistance / Other

Global Id: T0608300253
Action Type: ENFORCEMENT
Date: 01/20/2016
Action: LOP Case Closure Summary to RB

Global Id: T0608300253
Action Type: ENFORCEMENT
Date: 10/31/2012
Action: Clean Up Fund - Case Closure Review Summary Report (RSR)

Global Id: T0608300253
Action Type: ENFORCEMENT
Date: 05/11/2023
Action: Email Correspondence

Global Id: T0608300253
Action Type: RESPONSE
Date: 05/22/2009
Action: Correspondence

Global Id: T0608300253
Action Type: REMEDIATION
Date: 10/02/2006
Action: In Situ Physical/Chemical Treatment (other than SVE)

Global Id: T0608300253
Action Type: ENFORCEMENT
Date: 08/15/2012
Action: Technical Correspondence / Assistance / Other

Global Id: T0608300253
Action Type: ENFORCEMENT
Date: 11/25/2014
Action: Notification - Public Participation Document

Global Id: T0608300253
Action Type: ENFORCEMENT

Docusign Envelope ID: 3773F87A-0B89-4932-BA2C-CA8383B3EEAD

HIETE PROPERTY (Continued) **S102431365**

Date: 06/12/2014
Action: Staff Letter

Global Id: T0608300253
Action Type: ENFORCEMENT
Date: 11/24/2014
Action: Staff Letter

Global Id: T0608300253
Action Type: ENFORCEMENT
Date: 04/18/2019
Action: Staff Letter

Global Id: T0608300253
Action Type: Other
Date: 08/26/1993
Action: Leak Discovery

Global Id: T0608300253
Action Type: Other
Date: 08/26/1993
Action: Leak Reported

Global Id: T0608300253
Action Type: RESPONSE
Date: 11/08/2010
Action: Other Workplan

Global Id: T0608300253
Action Type: RESPONSE
Date: 10/30/2010
Action: Corrective Action Plan / Remedial Action Plan - Addendum - Regulator Responded

Global Id: T0608300253
Action Type: RESPONSE
Date: 12/17/2015
Action: Request for Closure - Regulator Responded

Global Id: T0608300253
Action Type: REMEDIATION
Date: 09/28/1998
Action: Excavation

LUST:
Global Id: T0608300253
Status: Open - Case Begin Date
Status Date: 08/26/1993

Global Id: T0608300253
Status: Open - Site Assessment
Status Date: 08/26/1993

Global Id: T0608300253
Status: Open - Site Assessment
Status Date: 09/21/1993

Global Id: T0608300253

Docusign Envelope ID: 3773F87A-0B89-4932-BA2C-CA8383B3EEAD

HIETE PROPERTY (Continued) **S102431365**

Status: Open - Remediation
Status Date: 10/02/2006

Global Id: T0608300253
Status: Open - Verification Monitoring
Status Date: 08/09/2013

Global Id: T0608300253
Status: Open - Eligible for Closure
Status Date: 06/12/2014

Global Id: T0608300253
Status: Open - Verification Monitoring
Status Date: 09/09/2014

Global Id: T0608300253
Status: Open - Eligible for Closure
Status Date: 06/15/2015

Global Id: T0608300253
Status: Completed - Case Closed
Status Date: 01/20/2016

LUST REG 3:
Region: 3
Regional Board: Central Coast Region
Facility County: Santa Barbara
Global ID: T0608300253
Status: Preliminary site assessment workplan submitted
Case Number: 2489
Local Case Num: 52645
Case Type: A
Substance: Gasoline
Quantity: Not reported
Abatement Method: Other
Leak Source: UNK
Leak Cause: UNK
How Stopped: CT,
How Discovered: Tank Closure
Release Date: 08/26/1993
Discovered Date: 8/26/93
Enter Date: / /
Stop Date: Not reported
Review Date: / /
Enforce Date: 1/1/65
Close Date: Not reported
Enforcement Type: SEL
Responsible Party: KURT HIETE
RP Address: 708 OCAMPO DRIVE
Contact: Not reported
Cross Street: Not reported
Local Agency: 42000L
Lead Agency: Local Agency
Staff Initials: SMS
Confirm Leak: 8/26/93
Workplan: 9/21/93

HIETE PROPERTY (Continued) **S102431365**

Prelim Assess: Not reported
Pollution Char: / /
Remedial Plan: Not reported
Remedial Action: Not reported
Monitoring: / /
Pilot Program: LOP
Interim Action: Not reported
Funding: f
MTBE Class: C
Max MTBE Grnd Wtr: 6
Max MTBE Soil: Not reported
Max MTBE Data: 06/01/2001
MTBE Tested: YES
Lat/Long: 34.41540642 / -119.6953572
Soil Qualifier: Not reported
Grnd Wtr Qualifier: =
Mtbe Concentratn: 27
Mtbe Fuel: 1
Org Name: Not reported
Basin Plan: Not reported
Beneficial: Not reported
Priority: 2A4
UST Cleanup Fund ID: Not reported
Suspended: Not reported
Operator: Not reported
Water System: Not reported
Well Name: Not reported
Distance From Well: 0
Assigned Name: Not reported
Summary: Not reported

SWEEPS UST:
Name: KURT L. HIETE
Address: 414 CHAPALA ST
City: SANTA BARBARA
Status: Not reported
Comp Number: 2645
Number: Not reported
Board Of Equalization: 44-081793
Referral Date: Not reported
Action Date: Not reported
Created Date: Not reported
Owner Tank Id: Not reported
SWRCB Tank Id: Not reported
Tank Status: Not reported
Capacity: Not reported
Active Date: Not reported
Tank Use: Not reported
STG: Not reported
Content: Not reported
Number Of Tanks: 0

CORTESE:
Name: HIETE PROPERTY
Address: 414 CHAPALA ST
City,State,Zip: SANTA BARBARA, CA 93101

Docusign Envelope ID: 3773F87A-0B89-4932-BA2C-CA8383B3EEAD

HIETE PROPERTY (Continued) **S102431365**

Region:	CORTESE
Envirostor Id:	Not reported
Global ID:	T0608300253
Site/Facility Type:	LUST CLEANUP SITE
Cleanup Status:	COMPLETED - CASE CLOSED
Status Date:	Not reported
Site Code:	Not reported
Latitude:	Not reported
Longitude:	Not reported
Owner:	Not reported
Enf Type:	Not reported
Swat R:	Not reported
Flag:	active
Order No:	Not reported
Waste Discharge System No:	Not reported
Effective Date:	Not reported
Region 2:	Not reported
WID Id:	Not reported
Solid Waste Id No:	Not reported
Waste Management Uit Name:	Not reported
File Name:	Active Open

CUPA SANTA BARBARA:

Name:	ALPHONSOS TRANSMISSION - CLSD UST
Address:	414 CHAPALA ST
City,State,Zip:	SANTA BARBARA, CA 93101
Facility Id:	FA0002452
Region:	SANTA BARBARA
Cross Street:	Not reported
Latitude:	Not reported
Longitude:	Not reported
Mailing Name:	ALPHONSOS TRANSMISSION
Mailing Care Of:	Not reported
Mailing Address:	414 CHAPALA ST
Mailing City:	SANTA BARBARA
Mailing State:	CA
Mailing Zip Code:	93101
Record Id:	PR0231815
Pe #:	2302
Current Status:	2

HIST CORTESE:

edr_fname:	Hiete Property
edr_fadd1:	414 Chapala St
City,State,Zip:	Santa Barbara, CA
Region:	CORTESE
Facility County Code:	42
Reg By:	LTNKA
Reg Id:	2489

Docusign Envelope ID: 3773F87A-0B89-4932-BA2C-CA8383B3EEAD

M99 **ALPHONSOS TRANSMISSION** **SWEEPS UST** **S101594194**
NE **414 CHAPALA ST** **CA FID UST** **N/A**
1/8-1/4 **SANTA BARBARA, CA 93101** **CUPA Listings**
0.243 mi.
1283 ft. **Site 7 of 12 in cluster M**

Relative:
Lower

Actual:
30 ft.

SWEEPS UST:

Name:	ALPHONSOS TRANSMISSION
Address:	414 CHAPALA ST
City:	SANTA BARBARA
Status:	Not reported
Comp Number:	1815
Number:	Not reported
Board Of Equalization:	Not reported
Referral Date:	Not reported
Action Date:	Not reported
Created Date:	Not reported
Owner Tank Id:	Not reported
SWRCB Tank Id:	Not reported
Tank Status:	Not reported
Capacity:	Not reported
Active Date:	Not reported
Tank Use:	Not reported
STG:	Not reported
Content:	Not reported
Number Of Tanks:	0

CA FID UST:

Facility ID:	42000567
Regulated By:	UTNKA
Regulated ID:	Not reported
Cortese Code:	Not reported
SIC Code:	Not reported
Facility Phone:	Not reported
Mail To:	Not reported
Mailing Address:	414 CHAPALA ST
Mailing Address 2:	Not reported
Mailing City,St,Zip:	SANTA BARBARA 93101
Contact:	Not reported
Contact Phone:	Not reported
DUNs Number:	Not reported
NPDES Number:	Not reported
EPA ID:	Not reported
Comments:	Not reported
Status:	Active

CUPA SANTA BARBARA:

Name:	KURT L. HIETE
Address:	414 CHAPALA ST
City,State,Zip:	SANTA BARBARA, CA 93101
Facility Id:	FA0002453
Region:	SANTA BARBARA
Cross Street:	Not reported
Latitude:	Not reported
Longitude:	Not reported
Mailing Name:	HIETE, KURT L
Mailing Care Of:	Not reported
Mailing Address:	708 OCAMPO

Map ID Direction Distance Elevation	Site	Database(s)	EDR ID Number EPA ID Number

MAP FINDINGS

ALPHONSOS TRANSMISSION (Continued) **S101594194**

Mailing City:	PACIFIC PALISADES
Mailing State:	CA
Mailing Zip Code:	90270
Record Id:	PR0232645
Pe #:	2302
Current Status:	2

O100 **VERA CRUZ WELL** **PFAS** **S127520616**
NNW **N/A**
1/8-1/4 **SANTA BARBARA, CA**
0.243 mi.
1284 ft. **Site 1 of 3 in cluster O**

Relative:
Higher

Actual:
41 ft.

PFAS:

Name:	VERA CRUZ WELL
Address:	Not reported
City,State,Zip:	SANTA BARBARA, CA
Envirostor ID:	Not reported
Program Type:	Not reported
Status:	Not reported
Status Date:	Not reported
Enviroscreen Score:	Not reported
Site Code:	Not reported
Global ID:	W0604210010
Facility Region:	Not reported
Lead Agency:	Not reported
Case worker:	Not reported
Local Agency:	Not reported
Location Case Number:	Not reported
File Location:	Not reported
Potential Contaminants of Concern:	Not reported
Potential Media Affected:	Not reported
Site History:	Not reported
Begin Date:	Not reported
RB Case Number:	Not reported
source_type:	All PFAS Chemicals
Location ID:	CA4210010_031_031
Matrix:	Liquid
Chemical:	4,8-Dioxa-3H-perfluorononanoic acid
Qualifier:	<
Value:	2
Reporting Limit:	Not reported
Detection Limit:	Not reported
Lab Notes:	Not reported
Quarterly Running Annual Average:	Not reported
Units:	NG/L
Date:	9/19/2019
Field Pt Class:	PUBW
Site Use:	Drinking Water Wells
Site Type:	DDW Well
Latitude:	34.416667
Longitude:	-119.7
Geo Tracker URL:	Not reported
Name:	VERA CRUZ WELL
Address:	Not reported
City,State,Zip:	SANTA BARBARA, CA

Docusign Envelope ID: 3773F87A-0B89-4932-BA2C-CA8383B3EEAD

VERA CRUZ WELL (Continued) **S127520616**

Envirostor ID:	Not reported
Program Type:	Not reported
Status:	Not reported
Status Date:	Not reported
Enviroscreen Score:	Not reported
Site Code:	Not reported
Global ID:	W0604210010
Facility Region:	Not reported
Lead Agency:	Not reported
Case worker:	Not reported
Local Agency:	Not reported
Location Case Number:	Not reported
File Location:	Not reported
Potential Contaminants of Concern:	Not reported
Potential Media Affected:	Not reported
Site History:	Not reported

Begin Date:	Not reported
RB Case Number:	Not reported
source_type:	All PFAS Chemicals
Location ID:	CA4210010_031_031
Matrix:	Liquid
Chemical:	9-Chlorohexadecafluoro-3-oxanonane-1-sulfonic acid
Qualifier:	<
Value:	2
Reporting Limit:	Not reported
Detection Limit:	Not reported
Lab Notes:	Not reported
Quarterly Running Annual Average:	Not reported
Units:	NG/L
Date:	9/19/2019
Field Pt Class:	PUBW
Site Use:	Drinking Water Wells
Site Type:	DDW Well
Latitude:	34.416667
Longitude:	-119.7
Geo Tracker URL:	Not reported

Name:	VERA CRUZ WELL
Address:	Not reported
City,State,Zip:	SANTA BARBARA, CA
Envirostor ID:	Not reported
Program Type:	Not reported
Status:	Not reported
Status Date:	Not reported
Enviroscreen Score:	Not reported
Site Code:	Not reported
Global ID:	W0604210010
Facility Region:	Not reported
Lead Agency:	Not reported
Case worker:	Not reported
Local Agency:	Not reported
Location Case Number:	Not reported
File Location:	Not reported
Potential Contaminants of Concern:	Not reported
Potential Media Affected:	Not reported
Site History:	Not reported

Docusign Envelope ID: 3773F87A-0B89-4932-BA2C-CA8383B3EEAD

VERA CRUZ WELL (Continued) **S127520616**

Begin Date:	Not reported
RB Case Number:	Not reported
source_type:	All PFAS Chemicals
Location ID:	CA4210010_031_031
Matrix:	Liquid
Chemical:	N-Ethyl perfluorooctane sulfonamidoacetic acid
Qualifier:	<
Value:	2
Reporting Limit:	Not reported
Detection Limit:	Not reported
Lab Notes:	Not reported
Quarterly Running Annual Average:	Not reported
Units:	NG/L
Date:	9/19/2019
Field Pt Class:	PUBW
Site Use:	Drinking Water Wells
Site Type:	DDW Well
Latitude:	34.416667
Longitude:	-119.7
Geo Tracker URL:	Not reported

Name:	VERA CRUZ WELL
Address:	Not reported
City,State,Zip:	SANTA BARBARA, CA
Envirostor ID:	Not reported
Program Type:	Not reported
Status:	Not reported
Status Date:	Not reported
Enviroscreen Score:	Not reported
Site Code:	Not reported
Global ID:	W0604210010
Facility Region:	Not reported
Lead Agency:	Not reported
Case worker:	Not reported
Local Agency:	Not reported
Location Case Number:	Not reported
File Location:	Not reported
Potential Contaminants of Concern:	Not reported
Potential Media Affected:	Not reported
Site History:	Not reported

Begin Date:	Not reported
RB Case Number:	Not reported
source_type:	All PFAS Chemicals
Location ID:	CA4210010_031_031
Matrix:	Liquid
Chemical:	N-Methyl perfluorooctane sulfonamidoacetic acid
Qualifier:	<
Value:	2
Reporting Limit:	Not reported
Detection Limit:	Not reported
Lab Notes:	Not reported
Quarterly Running Annual Average:	Not reported
Units:	NG/L
Date:	9/19/2019
Field Pt Class:	PUBW
Site Use:	Drinking Water Wells

Map ID / Direction / Distance / Elevation	Site	MAP FINDINGS	Database(s)	EDR ID Number / EPA ID Number

VERA CRUZ WELL (Continued) **S127520616**

Site Type: DDW Well
Latitude: 34.416667
Longitude: -119.7
Geo Tracker URL: Not reported

Name: VERA CRUZ WELL
Address: Not reported
City,State,Zip: SANTA BARBARA, CA
Envirostor ID: Not reported
Program Type: Not reported
Status: Not reported
Status Date: Not reported
Enviroscreen Score: Not reported
Site Code: Not reported
Global ID: W0604210010
Facility Region: Not reported
Lead Agency: Not reported
Case worker: Not reported
Local Agency: Not reported
Location Case Number: Not reported
File Location: Not reported
Potential Contaminants of Concern: Not reported
Potential Media Affected: Not reported
Site History: Not reported

Begin Date: Not reported
RB Case Number: Not reported
source_type: All PFAS Chemicals
Location ID: CA4210010_031_031
Matrix: Liquid
Chemical: 11-Chloroeicosafluoro-3-oxaundecane-1-sulfonic acid
Qualifier: <
Value: 2
Reporting Limit: Not reported
Detection Limit: Not reported
Lab Notes: Not reported
Quarterly Running Annual Average: Not reported
Units: NG/L
Date: 9/19/2019
Field Pt Class: PUBW
Site Use: Drinking Water Wells
Site Type: DDW Well
Latitude: 34.416667
Longitude: -119.7
Geo Tracker URL: Not reported

Name: VERA CRUZ WELL
Address: Not reported
City,State,Zip: SANTA BARBARA, CA
Envirostor ID: Not reported
Program Type: Not reported
Status: Not reported
Status Date: Not reported
Enviroscreen Score: Not reported
Site Code: Not reported
Global ID: W0604210010
Facility Region: Not reported

Docusign Envelope ID: 3773F87A-0B89-4932-BA2C-CA8383B3EEAD

VERA CRUZ WELL (Continued) **S127520616**

Lead Agency:	Not reported
Case worker:	Not reported
Local Agency:	Not reported
Location Case Number:	Not reported
File Location:	Not reported
Potential Contaminants of Concern:	Not reported
Potential Media Affected:	Not reported
Site History:	Not reported
Begin Date:	Not reported
RB Case Number:	Not reported
source_type:	All PFAS Chemicals
Location ID:	CA4210010_031_031
Matrix:	Liquid
Chemical:	2,3,3,3-tetrafluoro-2-(1,1,2,2,3,3,3-heptafluoropropoxy) propanoic acid
Qualifier:	<
Value:	5
Reporting Limit:	Not reported
Detection Limit:	Not reported
Lab Notes:	Not reported
Quarterly Running Annual Average:	Not reported
Units:	NG/L
Date:	9/19/2019
Field Pt Class:	PUBW
Site Use:	Drinking Water Wells
Site Type:	DDW Well
Latitude:	34.416667
Longitude:	-119.7
Geo Tracker URL: Not reported	
Name:	VERA CRUZ WELL
Address:	Not reported
City,State,Zip:	SANTA BARBARA, CA
Envirostor ID:	Not reported
Program Type:	Not reported
Status:	Not reported
Status Date:	Not reported
Enviroscreen Score:	Not reported
Site Code:	Not reported
Global ID:	W0604210010
Facility Region:	Not reported
Lead Agency:	Not reported
Case worker:	Not reported
Local Agency:	Not reported
Location Case Number:	Not reported
File Location:	Not reported
Potential Contaminants of Concern:	Not reported
Potential Media Affected:	Not reported
Site History:	Not reported
Begin Date:	Not reported
RB Case Number:	Not reported
source_type:	All PFAS Chemicals
Location ID:	CA4210010_031_031
Matrix:	Liquid
Chemical:	Perfluorobutanesulfonic acid

Docusign Envelope ID: 3773F87A-0B89-4932-BA2C-CA8383B3EEAD

VERA CRUZ WELL (Continued) **S127520616**

Qualifier:	<
Value:	2
Reporting Limit:	Not reported
Detection Limit:	Not reported
Lab Notes:	Not reported
Quarterly Running Annual Average:	Not reported
Units:	NG/L
Date:	9/19/2019
Field Pt Class:	PUBW
Site Use:	Drinking Water Wells
Site Type:	DDW Well
Latitude:	34.416667
Longitude:	-119.7
Geo Tracker URL:	Not reported

Name:	VERA CRUZ WELL
Address:	Not reported
City,State,Zip:	SANTA BARBARA, CA
Envirostor ID:	Not reported
Program Type:	Not reported
Status:	Not reported
Status Date:	Not reported
Enviroscreen Score:	Not reported
Site Code:	Not reported
Global ID:	W0604210010
Facility Region:	Not reported
Lead Agency:	Not reported
Case worker:	Not reported
Local Agency:	Not reported
Location Case Number:	Not reported
File Location:	Not reported
Potential Contaminants of Concern:	Not reported
Potential Media Affected:	Not reported
Site History:	Not reported

Begin Date:	Not reported
RB Case Number:	Not reported
source_type:	All PFAS Chemicals
Location ID:	CA4210010_031_031
Matrix:	Liquid
Chemical:	Perfluorodecanoic acid
Qualifier:	<
Value:	2
Reporting Limit:	Not reported
Detection Limit:	Not reported
Lab Notes:	Not reported
Quarterly Running Annual Average:	Not reported
Units:	NG/L
Date:	9/19/2019
Field Pt Class:	PUBW
Site Use:	Drinking Water Wells
Site Type:	DDW Well
Latitude:	34.416667
Longitude:	-119.7
Geo Tracker URL:	Not reported

Name:	VERA CRUZ WELL

Docusign Envelope ID: 3773F87A-0B89-4932-BA2C-CA8383B3EEAD

VERA CRUZ WELL (Continued) **S127520616**

Address:	Not reported
City,State,Zip:	SANTA BARBARA, CA
Envirostor ID:	Not reported
Program Type:	Not reported
Status:	Not reported
Status Date:	Not reported
Enviroscreen Score:	Not reported
Site Code:	Not reported
Global ID:	W0604210010
Facility Region:	Not reported
Lead Agency:	Not reported
Case worker:	Not reported
Local Agency:	Not reported
Location Case Number:	Not reported
File Location:	Not reported
Potential Contaminants of Concern:	Not reported
Potential Media Affected:	Not reported
Site History:	Not reported
Begin Date:	Not reported
RB Case Number:	Not reported
source_type:	All PFAS Chemicals
Location ID:	CA4210010_031_031
Matrix:	Liquid
Chemical:	Perfluorododecanoic acid
Qualifier:	<
Value:	2
Reporting Limit:	Not reported
Detection Limit:	Not reported
Lab Notes:	Not reported
Quarterly Running Annual Average:	Not reported
Units:	NG/L
Date:	9/19/2019
Field Pt Class:	PUBW
Site Use:	Drinking Water Wells
Site Type:	DDW Well
Latitude:	34.416667
Longitude:	-119.7
Geo Tracker URL: Not reported	
Name:	VERA CRUZ WELL
Address:	Not reported
City,State,Zip:	SANTA BARBARA, CA
Envirostor ID:	Not reported
Program Type:	Not reported
Status:	Not reported
Status Date:	Not reported
Enviroscreen Score:	Not reported
Site Code:	Not reported
Global ID:	W0604210010
Facility Region:	Not reported
Lead Agency:	Not reported
Case worker:	Not reported
Local Agency:	Not reported
Location Case Number:	Not reported
File Location:	Not reported
Potential Contaminants of Concern:	Not reported

Docusign Envelope ID: 3773F87A-0B89-4932-BA2C-CA8383B3EEAD

VERA CRUZ WELL (Continued) **S127520616**

Potential Media Affected:	Not reported
Site History:	Not reported
Begin Date:	Not reported
RB Case Number:	Not reported
source_type:	All PFAS Chemicals
Location ID:	CA4210010_031_031
Matrix:	Liquid
Chemical:	Perfluoroheptanoic acid
Qualifier:	<
Value:	2
Reporting Limit:	Not reported
Detection Limit:	Not reported
Lab Notes:	Not reported
Quarterly Running Annual Average:	Not reported
Units:	NG/L
Date:	9/19/2019
Field Pt Class:	PUBW
Site Use:	Drinking Water Wells
Site Type:	DDW Well
Latitude:	34.416667
Longitude:	-119.7
Geo Tracker URL:	Not reported
Name:	VERA CRUZ WELL
Address:	Not reported
City,State,Zip:	SANTA BARBARA, CA
Envirostor ID:	Not reported
Program Type:	Not reported
Status:	Not reported
Status Date:	Not reported
Enviroscreen Score:	Not reported
Site Code:	Not reported
Global ID:	W0604210010
Facility Region:	Not reported
Lead Agency:	Not reported
Case worker:	Not reported
Local Agency:	Not reported
Location Case Number:	Not reported
File Location:	Not reported
Potential Contaminants of Concern:	Not reported
Potential Media Affected:	Not reported
Site History:	Not reported
Begin Date:	Not reported
RB Case Number:	Not reported
source_type:	All PFAS Chemicals
Location ID:	CA4210010_031_031
Matrix:	Liquid
Chemical:	Perfluorohexanesulfonic acid
Qualifier:	<
Value:	2
Reporting Limit:	Not reported
Detection Limit:	Not reported
Lab Notes:	Not reported
Quarterly Running Annual Average:	Not reported
Units:	NG/L

Docusign Envelope ID: 3773F87A-0B89-4932-BA2C-CA8383B3EEAD

VERA CRUZ WELL (Continued) **S127520616**

Date:	9/19/2019
Field Pt Class:	PUBW
Site Use:	Drinking Water Wells
Site Type:	DDW Well
Latitude:	34.416667
Longitude:	-119.7
Geo Tracker URL:	Not reported

Click this hyperlink while viewing on your computer to access
8 additional CA PFAS: record(s) in the EDR Site Report.

M101 **HONDA OF SANTA BARBARA** **RCRA NonGen / NLR** **1024875969**
NE **408 CHAPALA** **CAL922265615**
1/8-1/4 **SANTA BARBARA, CA 93101**
0.245 mi.
1292 ft. **Site 8 of 12 in cluster M**

Relative: **Lower**
Actual: **30 ft.**

RCRA Listings:

Date Form Received by Agency:	19920813
Handler Name:	Honda Of Santa Barbara
Handler Address:	408 Chapala
Handler City,State,Zip:	SANTA BARBARA, CA 93101-0000
EPA ID:	CAL922265615
Contact Name:	AL BALTES
Contact Address:	532 VIA ROJO
Contact City,State,Zip:	SANTA BARBARA, CA 93110
Contact Telephone:	805-682-5197
Contact Fax:	000-000-0000
Contact Email:	AL@HONDASB.SBCOXMAIL.COM
Contact Title:	Not reported
EPA Region:	09
Land Type:	Not reported
Federal Waste Generator Description:	Not a generator, verified
Non-Notifier:	Not reported
Biennial Report Cycle:	Not reported
Accessibility:	Not reported
Active Site Indicator:	Handler Activities
State District Owner:	Not reported
State District:	Not reported
Mailing Address:	408 CHAPALA ST
Mailing City,State,Zip:	SANTA BARBARA, CA 93101-3410
Owner Name:	Al Baltes
Owner Type:	Other
Operator Name:	Al Baltes
Operator Type:	Other
Short-Term Generator Activity:	No
Importer Activity:	No
Mixed Waste Generator:	No
Transporter Activity:	No
Transfer Facility Activity:	No
Recycler Activity with Storage:	No
Small Quantity On-Site Burner Exemption:	No
Smelting Melting and Refining Furnace Exemption:	No
Underground Injection Control:	No
Off-Site Waste Receipt:	No
Universal Waste Indicator:	Yes
Universal Waste Destination Facility:	Yes
Federal Universal Waste:	No

Docusign Envelope ID: 3773F87A-0B89-4932-BA2C-CA8383B3EEAD

HONDA OF SANTA BARBARA (Continued) **1024875969**

Active Site State-Reg Handler:	---
Federal Facility Indicator:	Not reported
Hazardous Secondary Material Indicator:	N
Sub-Part K Indicator:	Not reported
2018 GPRA Permit Baseline:	Not on the Baseline
2018 GPRA Renewals Baseline:	Not on the Baseline
202 GPRA Corrective Action Baseline:	No
Subject to Corrective Action Universe:	No
Non-TSDFs Where RCRA CA has Been Imposed Universe:	No
Corrective Action Priority Ranking:	No NCAPS ranking
Environmental Control Indicator:	No
Institutional Control Indicator:	No
Human Exposure Controls Indicator:	N/A
Groundwater Controls Indicator:	N/A
Significant Non-Complier Universe:	No
Unaddressed Significant Non-Complier Universe:	No
Addressed Significant Non-Complier Universe:	No
Significant Non-Complier With a Compliance Schedule Universe:	No
Financial Assurance Required:	Not reported
Handler Date of Last Change:	20180907
Recognized Trader-Importer:	No
Recognized Trader-Exporter:	No
Importer of Spent Lead Acid Batteries:	No
Exporter of Spent Lead Acid Batteries:	No
Recycler Activity Without Storage:	No
Manifest Broker:	No
Sub-Part P Indicator:	No

Handler - Owner Operator:

Owner/Operator Indicator:	Owner
Owner/Operator Name: AL BALTES	
Legal Status:	Other
Date Became Current:	Not reported
Date Ended Current:	Not reported
Owner/Operator Address:	532 VIA ROJO
Owner/Operator City,State,Zip:	SANTA BARBARA, CA 93110-0000
Owner/Operator Telephone:	805-682-5197
Owner/Operator Telephone Ext:	Not reported
Owner/Operator Fax:	Not reported
Owner/Operator Email:	Not reported

Owner/Operator Indicator:	Operator
Owner/Operator Name: AL BALTES	
Legal Status:	Other
Date Became Current:	Not reported
Date Ended Current:	Not reported
Owner/Operator Address:	532 VIA ROJO
Owner/Operator City,State,Zip:	SANTA BARBARA, CA 93110
Owner/Operator Telephone:	805-682-5197
Owner/Operator Telephone Ext:	Not reported
Owner/Operator Fax:	Not reported
Owner/Operator Email:	Not reported

Historic Generators:

Receive Date:	19920813

Docusign Envelope ID: 3773F87A-0B89-4932-BA2C-CA8383B3EEAD

HONDA OF SANTA BARBARA (Continued) **1024875969**

Handler Name: HONDA OF SANTA BARBARA
Federal Waste Generator Description: Not a generator, verified
State District Owner: Not reported
Large Quantity Handler of Universal Waste: No
Recognized Trader Importer: No
Recognized Trader Exporter: No
Spent Lead Acid Battery Importer: No
Spent Lead Acid Battery Exporter: No
Current Record: Yes
Non Storage Recycler Activity: Not reported
Electronic Manifest Broker: Not reported

List of NAICS Codes and Descriptions:
NAICS Code: 56299
NAICS Description: ALL OTHER WASTE MANAGEMENT SERVICES

Facility Has Received Notices of Violations:
Violations: No Violations Found

Evaluation Action Summary:
Evaluations: No Evaluations Found

M102 **FORMER HONDA MOTORCYCLE SHOWROOM AND REPAIR** **CPS-SLIC** **S107149671**
NE **408 CHAPALA STREET** **DEED** **N/A**
1/8-1/4 **SANTA BARBARA, CA 93101** **CUPA Listings**
0.245 mi. **HWTS**
1292 ft. **Site 9 of 12 in cluster M**

Relative: **Lower**
Actual: **30 ft.**

CPS-SLIC:
Name: FORMER HONDA MOTORCYCLE SHOWROOM AND REPAIR
Address: 408 CHAPALA STREET
City,State,Zip: SANTA BARBARA, CA 93101
Region: STATE
Facility Status: **Completed - Case Closed**
Status Date: 11/14/2023
Global Id: T10000017038
Lead Agency: SANTA BARBARA COUNTY
Lead Agency Case Number: 768
Latitude: 34.41509
Longitude: -119.69547
Case Type: Cleanup Program Site
Case Worker: CSS
Local Agency: SANTA BARBARA COUNTY
RB Case Number: Not reported
File Location: All Files are on GeoTracker or in the Local Agency Database
Potential Media Affected: Soil Vapor
Potential Contaminants of Concern: Tetrachloroethylene (PCE), Trichloroethylene (TCE)
EPA Region: 9
Coordinate Source: Not reported
Cuf Case: NO
Quantity Released Gallons: Not reported
Begin Date: 03/06/2019
Leak Reported Date: 12/08/2020
How Discovered: Site Assessment/Site Investigation
How Discovered Description: soil vapor sampling

Docusign Envelope ID: 3773F87A-0B89-4932-BA2C-CA8383B3EEAD

FORMER HONDA MOTORCYCLE SHOWROOM AND REPAIR (Continued) **S107149671**

Discharge Source:	Other
Discharge Cause:	Spill
Stop Method:	Other Means
Stop Description:	business closed
No Further Action Date:	11/14/2023
CA Water Watershed Name:	South Coast - South Coast - Santa Barbara (315.32)
Dwr Groundwater Subbasin Name:	Santa Barbara (3-017)
Disadvantaged Community:	Disadvantaged Community
CA Enviroscreen 3 Score:	61-65%
CA Enviroscreen 4 Score:	60-65%
Military DOD Site:	No
Facility Project Subtype:	Not reported
RWQCB Region:	CENTRAL COAST RWQCB (REGION 3)
Site History:	Not reported

Click here to access the California GeoTracker records for this facility:

DEED:

Name:	FORMER HONDA MOTORCYCLE SHOWROOM AND REPAIR
Address:	408 CHAPALA STREET
City,State,Zip:	SANTA BARBARA, CA 93101
Envirostor ID:	T10000017038
Area:	Not reported
Sub Area:	Not reported
Site Type:	SLIC
Status:	COMPLETED - CASE CLOSED
Agency:	SWRCB
Covenant Uploaded:	Y
Deed Date(s):	11/03/2023
File Name:	Geotracker Land Use/Deed Restrictions

CUPA SANTA BARBARA:

Name:	HONDA OF SANTA BARBARA
Address:	408 CHAPALA ST
City,State,Zip:	SANTA BARBARA, CA 93101
Facility Id:	FA0002431
Region:	SANTA BARBARA
Cross Street:	Not reported
Latitude:	Not reported
Longitude:	Not reported
Mailing Name:	HONDA OF SANTA BARBARA
Mailing Care Of:	AL BALTES
Mailing Address:	532 VIA ROJO
Mailing City:	SANTA BARBARA
Mailing State:	CA
Mailing Zip Code:	93110
Record Id:	PR0221960
Pe #:	2201
Current Status:	1

HWTS:

Name:	ALFRED BALTES TRUST
Address:	408 CHAPALA STREET
Address 2:	Not reported
City,State,Zip:	SANTA BARBARA, CA 93101
EPA ID:	CAC003190662

Docusign Envelope ID: 3773F87A-0B89-4932-BA2C-CA8383B3EEAD

FORMER HONDA MOTORCYCLE SHOWROOM AND REPAIR (Continued) **S107149671**

Inactive Date:	11/17/2022
Create Date:	08/18/2022
Last Act Date:	11/18/2022
Mailing Name:	Not reported
Mailing Address:	24981 OLD STONE WAY
Mailing Address 2:	Not reported
Mailing City,State,Zip:	STEVENSON RANCH, CA
Owner Name:	ALFRED BALTES TRUST
Owner Address:	24981 OLD STONE WAY
Owner Address 2:	Not reported
Owner City,State,Zip:	STEVENSON RANCH, CA 91381
Owner Phone:	6612546581
Owner Fax:	Not reported
Contact Name:	CLAUDIN A HOLCOMB - TRUSTEE
Contact Address:	24981 OLD STONE WAY
Contact Address 2:	Not reported
City,State,Zip:	STEVENSON RANCH, CA 91381
Contact Phone:	6672546581
Contact Fax:	Not reported
Facility Status:	Not reported
Facility Type:	Not reported
Category:	Not reported
Latitude:	Not reported
Longitude:	Not reported

M103 **ALFRED BALTES TRUST** **RCRA NonGen / NLR** **1027452662**
NE **408 CHAPALA STREET** **E MANIFEST** **CAC003190662**
1/8-1/4 **SANTA BARBARA, CA 93101**
0.245 mi.
1292 ft. **Site 10 of 12 in cluster M**

Relative: **Lower**
Actual: **30 ft.**

RCRA Listings:

Date Form Received by Agency:	20220818
Handler Name:	Alfred Baltes Trust
Handler Address:	408 Chapala Street
Handler City,State,Zip:	SANTA BARBARA, CA 93101
EPA ID:	CAC003190662
Contact Name:	CLAUDIN A HOLCOMB - TRUSTEE
Contact Address:	24981 OLD STONE WAY
Contact City,State,Zip:	STEVENSON RANCH, CA 91381
Contact Telephone:	667-254-6581
Contact Fax:	Not reported
Contact Email:	CLAUDINEALLENREMAX@YAHOO.COM
Contact Title:	Not reported
EPA Region:	09
Land Type:	Not reported
Federal Waste Generator Description:	Not a generator, verified
Non-Notifier:	Not reported
Biennial Report Cycle:	Not reported
Accessibility:	Not reported
Active Site Indicator:	Not reported
State District Owner:	Not reported
State District:	Not reported
Mailing Address:	24981 OLD STONE WAY
Mailing City,State,Zip:	STEVENSON RANCH, CA 91381
Owner Name:	Alfred Baltes Trust
Owner Type:	Other
Operator Name:	Claudin A Holcomb - Trustee

Docusign Envelope ID: 3773F87A-0B89-4932-BA2C-CA8383B3EEAD

ALFRED BALTES TRUST (Continued) **1027452662**

Operator Type:	Other
Short-Term Generator Activity:	No
Importer Activity:	No
Mixed Waste Generator:	No
Transporter Activity:	No
Transfer Facility Activity:	No
Recycler Activity with Storage:	No
Small Quantity On-Site Burner Exemption:	No
Smelting Melting and Refining Furnace Exemption:	No
Underground Injection Control:	No
Off-Site Waste Receipt:	No
Universal Waste Indicator:	No
Universal Waste Destination Facility:	No
Federal Universal Waste:	No
Active Site State-Reg Handler:	---
Federal Facility Indicator:	Not reported
Hazardous Secondary Material Indicator:	N
Sub-Part K Indicator:	Not reported
2018 GPRA Permit Baseline:	Not on the Baseline
2018 GPRA Renewals Baseline:	Not on the Baseline
202 GPRA Corrective Action Baseline:	No
Subject to Corrective Action Universe:	No
Non-TSDFs Where RCRA CA has Been Imposed Universe:	No
Corrective Action Priority Ranking:	No NCAPS ranking
Environmental Control Indicator:	No
Institutional Control Indicator:	No
Human Exposure Controls Indicator:	N/A
Groundwater Controls Indicator:	N/A
Significant Non-Complier Universe:	No
Unaddressed Significant Non-Complier Universe:	No
Addressed Significant Non-Complier Universe:	No
Significant Non-Complier With a Compliance Schedule Universe:	No
Financial Assurance Required:	Not reported
Handler Date of Last Change:	20220818
Recognized Trader-Importer:	No
Recognized Trader-Exporter:	No
Importer of Spent Lead Acid Batteries:	No
Exporter of Spent Lead Acid Batteries:	No
Recycler Activity Without Storage:	No
Manifest Broker:	No
Sub-Part P Indicator:	No

Handler - Owner Operator:

Owner/Operator Indicator:	Owner
Owner/Operator Name: ALFRED BALTES TRUST	
Legal Status:	Other
Date Became Current:	Not reported
Date Ended Current:	Not reported
Owner/Operator Address:	24981 OLD STONE WAY
Owner/Operator City,State,Zip:	STEVENSON RANCH, CA 91381
Owner/Operator Telephone:	661-254-6581
Owner/Operator Telephone Ext:	Not reported
Owner/Operator Fax:	Not reported
Owner/Operator Email:	Not reported
Owner/Operator Indicator:	Operator

Docusign Envelope ID: 3773F87A-0B89-4932-BA2C-CA8383B3EEAD

ALFRED BALTES TRUST (Continued) **1027452662**

Owner/Operator Name: CLAUDIN A HOLCOMB - TRUSTEE
Legal Status: Other
Date Became Current: Not reported
Date Ended Current: Not reported
Owner/Operator Address: 24981 OLD STONE WAY
Owner/Operator City,State,Zip: STEVENSON RANCH, CA 91381
Owner/Operator Telephone: 667-254-6581
Owner/Operator Telephone Ext: Not reported
Owner/Operator Fax: Not reported
Owner/Operator Email: Not reported

Historic Generators:
Receive Date: 20220818
Handler Name: ALFRED BALTES TRUST
Federal Waste Generator Description: Not a generator, verified
State District Owner: Not reported
Large Quantity Handler of Universal Waste: No
Recognized Trader Importer: No
Recognized Trader Exporter: No
Spent Lead Acid Battery Importer: No
Spent Lead Acid Battery Exporter: No
Current Record: Yes
Non Storage Recycler Activity: No
Electronic Manifest Broker: No

List of NAICS Codes and Descriptions:
NAICS Code: 333995
NAICS Description: FLUID POWER CYLINDER AND ACTUATOR MANUFACTURING

Facility Has Received Notices of Violations:
Violations: No Violations Found

Evaluation Action Summary:
Evaluations: No Evaluations Found

E MANIFEST:
Manifest Tracking Number: 015016826FLE
Last Updated Date: 20220923
Shipped Date: 20220822
Received Date: 20220901
Manifest Status: Signed
Submission Type: DataImage5Copy
Origin Type: Service
Generator EPA ID: CAC003190662
Generator Name: Alfred Baltes Trust
Generator Mail Street Number: Not reported
Generator Mail Street 1: 408 CHAPALA STREET
Generator Mail Street 2: Not reported
Generator Mail City: SANTA BARBARA
Generator Mail State: CA
Generator Mail Zip: 93101
Generator Location Street Number: Not reported
Generator Location Street 1: 24981 OLD STONE WAY
Generator Location Street 2: Not reported

Docusign Envelope ID: 3773F87A-0B89-4932-BA2C-CA8383B3EEAD

ALFRED BALTES TRUST (Continued) **1027452662**

Generator Location City:	STEVENSON RANCH
Generator Location Zip:	91381
Generator Location State:	CA
Generator Contact Company Name:	Not reported
Designated Facility EPA ID:	CAT080013352
Designated Facility Name:	World Oil Recycling
Designated Facility Mail Street Number:	2000
Designated Facility Mail Street 1:	CA90222 CA037US 2000
Designated Facility Mail Street 2:	N. ALAMEDA STREET
Designated Facility Mail City:	COMPTON
Designated Facility Mail Zip:	90222
Designated Facility Mail State:	CA
Designated Facility Location Street Number:	2000
Designated Facility Location Street 1:	N. ALAMEDA STREET
Designated Facility Location Street 2:	Not reported
Designated Facility Location City:	COMPTON
Designated Facility Location Zip:	90222-0000
Designated Facility Location State:	CA
Designated Facility Contact Company Name:	Not reported
Manifest Residue Indicator:	N
Rejection Indicator:	N

State Waste:

Manifest Tracking Number:	015016826FLE
Waste Line Number:	1
State Waste Code Owner:	CA
State Waste Code:	133
State Waste:	Aqueous solution with 10% or more total organic residues

Transporter:

Manifest Tracking Number:	015016826FLE
Transporter Line Number:	1
Transporter EPA ID:	CAT080016116
Transporter Name:	Nieto And Sons Trucking Inc

Waste Line:

Manifest Tracking Number:	015016826FLE
Waste Line Number:	1
U.S. DOT Hazardous Indicator:	Y
U.S. DOT ID Number:	UN1203
U.S. DOT Description:	Un1203, Gasoline Mixture, 3, Pg Ii
Non-Hazardous Waste Description:	Not reported
Number of Containers:	1
Container Type Code:	TT
Container Type Description:	Cargo tanks (tank trucks)
Waste Quantity:	15
Quantity Unit of Measure Code:	G
Quantity Unit of Measure Description:	Gallons
Waste Quantity, in Tons:	0.062552124
Acute Waste Quantity, in Tons:	0
Non-Acute Waste Quantity, in Tons:	0.062552124
Waste Quantity, in Kilograms:	56.736656
Acute Waste Quantity, in Kilograms:	0
Non-Acute Waste Quantity, in Kilorgrams:	56.736656
Management Method Code:	H039
Management Method Description:	OTHER RECOVERY OR RECLAMATION FOR REUSE

Docusign Envelope ID: 3773F87A-0B89-4932-BA2C-CA8383B3EEAD

ALFRED BALTES TRUST (Continued) **1027452662**

Waste Residue Indicator:	N
Quantity Discrepancy Indicator:	N
Waste Type Discrepancy Indicator:	N
Waste Density:	Not reported
Waste Density Unit of Measure Code:	Not reported
Waste Density Unit of Measure Description:	Not reported
Form Code:	Not reported
Form Code Description:	Not reported
Source Code:	Not reported
Source Code Description:	Not reported
Waste Minimization Code:	Not reported
Waste Minimization Code Description:	Not reported
Consent Number:	Not reported
EPA Waste Indicator:	N

O104 **JACKBILT SB INC.** **RCRA NonGen / NLR** **1026816722**
NNW **127 W. ORTEGA STREET** **CAC003129453**
1/8-1/4 **SANTA BARBARA, CA 93101**
0.245 mi.
1296 ft. **Site 2 of 3 in cluster O**

Relative: **Higher**

Actual: **41 ft.**

RCRA Listings:

Date Form Received by Agency:	20210715
Handler Name:	Jackbilt Sb Inc.
Handler Address:	127 W. Ortega Street
Handler City,State,Zip:	SANTA BARBARA, CA 93101
EPA ID:	CAC003129453
Contact Name:	TODD ELIASSEN
Contact Address:	127 W. ORTEGA STREET
Contact City,State,Zip:	SANTA BARBARA, CA 93101
Contact Telephone:	805-966-5225
Contact Fax:	805-966-5224
Contact Email:	MAINTENANCE@JACKBILT.COM
Contact Title:	Not reported
EPA Region:	09
Land Type:	Not reported
Federal Waste Generator Description:	Not a generator, verified
Non-Notifier:	Not reported
Biennial Report Cycle:	Not reported
Accessibility:	Not reported
Active Site Indicator:	Not reported
State District Owner:	Not reported
State District:	Not reported
Mailing Address:	127 W. ORTEGA STREET
Mailing City,State,Zip:	SANTA BARBARA, CA 93101
Owner Name:	Todd Eliassen
Owner Type:	Other
Operator Name:	Todd Eliassen
Operator Type:	Other
Short-Term Generator Activity:	No
Importer Activity:	No
Mixed Waste Generator:	No
Transporter Activity:	No
Transfer Facility Activity:	No
Recycler Activity with Storage:	No
Small Quantity On-Site Burner Exemption:	No
Smelting Melting and Refining Furnace Exemption:	No
Underground Injection Control:	No

Docusign Envelope ID: 3773F87A-0B89-4932-BA2C-CA8383B3EEAD

JACKBILT SB INC. (Continued) **1026816722**

Off-Site Waste Receipt:	No
Universal Waste Indicator:	No
Universal Waste Destination Facility:	No
Federal Universal Waste:	No
Active Site State-Reg Handler:	---
Federal Facility Indicator:	Not reported
Hazardous Secondary Material Indicator:	N
Sub-Part K Indicator:	Not reported
2018 GPRA Permit Baseline:	Not on the Baseline
2018 GPRA Renewals Baseline:	Not on the Baseline
202 GPRA Corrective Action Baseline:	No
Subject to Corrective Action Universe:	No
Non-TSDFs Where RCRA CA has Been Imposed Universe:	No
Corrective Action Priority Ranking:	No NCAPS ranking
Environmental Control Indicator:	No
Institutional Control Indicator:	No
Human Exposure Controls Indicator:	N/A
Groundwater Controls Indicator:	N/A
Significant Non-Complier Universe:	No
Unaddressed Significant Non-Complier Universe:	No
Addressed Significant Non-Complier Universe:	No
Significant Non-Complier With a Compliance Schedule Universe:	No
Financial Assurance Required:	Not reported
Handler Date of Last Change:	20210718
Recognized Trader-Importer:	No
Recognized Trader-Exporter:	No
Importer of Spent Lead Acid Batteries:	No
Exporter of Spent Lead Acid Batteries:	No
Recycler Activity Without Storage:	No
Manifest Broker:	No
Sub-Part P Indicator:	No

Handler - Owner Operator:

Owner/Operator Indicator:	Operator
Owner/Operator Name: TODD ELIASSEN	
Legal Status:	Other
Date Became Current:	Not reported
Date Ended Current:	Not reported
Owner/Operator Address:	127 W. ORTEGA STREET
Owner/Operator City,State,Zip:	SANTA BARBARA, CA 93101
Owner/Operator Telephone:	805-966-5225
Owner/Operator Telephone Ext:	Not reported
Owner/Operator Fax:	Not reported
Owner/Operator Email:	Not reported

Owner/Operator Indicator:	Owner
Owner/Operator Name: TODD ELIASSEN	
Legal Status:	Other
Date Became Current:	Not reported
Date Ended Current:	Not reported
Owner/Operator Address:	127 W. ORTEGA STREET
Owner/Operator City,State,Zip:	SANTA BARBARA, CA 93101
Owner/Operator Telephone:	805-966-5225
Owner/Operator Telephone Ext:	Not reported
Owner/Operator Fax:	Not reported
Owner/Operator Email:	Not reported

Docusign Envelope ID: 3773F87A-0B89-4932-BA2C-CA8383B3EEAD

JACKBILT SB INC. (Continued) **1026816722**

Historic Generators:
- Receive Date: 20210715
- Handler Name: JACKBILT SB INC.
- Federal Waste Generator Description: Not a generator, verified
- State District Owner: Not reported
- Large Quantity Handler of Universal Waste: No
- Recognized Trader Importer: No
- Recognized Trader Exporter: No
- Spent Lead Acid Battery Importer: No
- Spent Lead Acid Battery Exporter: No
- Current Record: Yes
- Non Storage Recycler Activity: No
- Electronic Manifest Broker: No

List of NAICS Codes and Descriptions:
- NAICS Code: 56299
- NAICS Description: ALL OTHER WASTE MANAGEMENT SERVICES

Facility Has Received Notices of Violations:
- Violations: No Violations Found

Evaluation Action Summary:
- Evaluations: No Evaluations Found

O105 **JACKBILT SB INC.** **RCRA NonGen / NLR** **1026481892**
NNW **127 W ORTEGA ST** **CAC003087911**
1/8-1/4 **SANTA BARBARA, CA 93191**
0.245 mi.
1296 ft. **Site 3 of 3 in cluster O**

Relative: **Higher**

Actual: **41 ft.**

RCRA Listings:
- Date Form Received by Agency: 20201012
- Handler Name: Jackbilt Sb Inc.
- Handler Address: 127 W Ortega St
- Handler City,State,Zip: SANTA BARBARA, CA 93191
- EPA ID: CAC003087911
- Contact Name: CARL EASTER
- Contact Address: 127 W ORTEGA ST
- Contact City,State,Zip: SANTA BARBARA, CA 93102
- Contact Telephone: 805-452-4781
- Contact Fax: Not reported
- Contact Email: CARL4738@AOL.COM
- Contact Title: Not reported
- EPA Region: 09
- Land Type: Not reported
- Federal Waste Generator Description: Not a generator, verified
- Non-Notifier: Not reported
- Biennial Report Cycle: Not reported
- Accessibility: Not reported
- Active Site Indicator: Not reported
- State District Owner: Not reported
- State District: Not reported
- Mailing Address: 237 W ORTEGA ST
- Mailing City,State,Zip: SANTA BARBARA, CA 93101
- Owner Name: John Eliassen

Docusign Envelope ID: 3773F87A-0B89-4932-BA2C-CA8383B3EEAD

JACKBILT SB INC. (Continued) **1026481892**

Owner Type:	Other
Operator Name:	Carl Easter
Operator Type:	Other
Short-Term Generator Activity:	No
Importer Activity:	No
Mixed Waste Generator:	No
Transporter Activity:	No
Transfer Facility Activity:	No
Recycler Activity with Storage:	No
Small Quantity On-Site Burner Exemption:	No
Smelting Melting and Refining Furnace Exemption:	No
Underground Injection Control:	No
Off-Site Waste Receipt:	No
Universal Waste Indicator:	No
Universal Waste Destination Facility:	No
Federal Universal Waste:	No
Active Site State-Reg Handler:	---
Federal Facility Indicator:	Not reported
Hazardous Secondary Material Indicator:	N
Sub-Part K Indicator:	Not reported
2018 GPRA Permit Baseline:	Not on the Baseline
2018 GPRA Renewals Baseline:	Not on the Baseline
202 GPRA Corrective Action Baseline:	No
Subject to Corrective Action Universe:	No
Non-TSDFs Where RCRA CA has Been Imposed Universe:	No
Corrective Action Priority Ranking:	No NCAPS ranking
Environmental Control Indicator:	No
Institutional Control Indicator:	No
Human Exposure Controls Indicator:	N/A
Groundwater Controls Indicator:	N/A
Significant Non-Complier Universe:	No
Unaddressed Significant Non-Complier Universe:	No
Addressed Significant Non-Complier Universe:	No
Significant Non-Complier With a Compliance Schedule Universe:	No
Financial Assurance Required:	Not reported
Handler Date of Last Change:	20201026
Recognized Trader-Importer:	No
Recognized Trader-Exporter:	No
Importer of Spent Lead Acid Batteries:	No
Exporter of Spent Lead Acid Batteries:	No
Recycler Activity Without Storage:	No
Manifest Broker:	No
Sub-Part P Indicator:	No

Handler - Owner Operator:

Owner/Operator Indicator:	Operator
Owner/Operator Name: CARL EASTER	
Legal Status:	Other
Date Became Current:	Not reported
Date Ended Current:	Not reported
Owner/Operator Address:	127 W ORTEGA ST
Owner/Operator City,State,Zip:	SANTA BARBARA, CA 93102
Owner/Operator Telephone:	805-452-4781
Owner/Operator Telephone Ext:	Not reported
Owner/Operator Fax:	Not reported
Owner/Operator Email:	Not reported

Docusign Envelope ID: 3773F87A-0B89-4932-BA2C-CA8383B3EEAD

JACKBILT SB INC. (Continued) **1026481892**

Owner/Operator Indicator: Owner
Owner/Operator Name: JOHN ELIASSEN
Legal Status: Other
Date Became Current: Not reported
Date Ended Current: Not reported
Owner/Operator Address: 127 W ORTEGA ST
Owner/Operator City,State,Zip: SANTA BARBARA,, CA 93101
Owner/Operator Telephone: 805-966-5225
Owner/Operator Telephone Ext: Not reported
Owner/Operator Fax: Not reported
Owner/Operator Email: Not reported

Historic Generators:
Receive Date: 20201012
Handler Name: JACKBILT SB INC.
Federal Waste Generator Description: Not a generator, verified
State District Owner: Not reported
Large Quantity Handler of Universal Waste: No
Recognized Trader Importer: No
Recognized Trader Exporter: No
Spent Lead Acid Battery Importer: No
Spent Lead Acid Battery Exporter: No
Current Record: Yes
Non Storage Recycler Activity: Not reported
Electronic Manifest Broker: Not reported

List of NAICS Codes and Descriptions:
NAICS Code: 531390
NAICS Description: OTHER ACTIVITIES RELATED TO REAL ESTATE

Facility Has Received Notices of Violations:
Violations: No Violations Found

Evaluation Action Summary:
Evaluations: No Evaluations Found

J106 **LANG MOTORS** **RCRA-SQG 1000472856**
North **601 CHAPALA ST** **FINDS CAD982434045**
1/8-1/4 **SANTA BARBARA, CA 93101** **ECHO**
0.247 mi.
1304 ft. **Site 3 of 9 in cluster J**

Relative:
Higher

Actual:
38 ft.

RCRA Listings:
Date Form Received by Agency: 19901019
Handler Name: Lang Motors
Handler Address: 601 Chapala St
Handler City,State,Zip: SANTA BARBARA, CA 93101
EPA ID: CAD982434045
Contact Name: ENVIRONMENTAL MANAGER
Contact Address: 601 CHAPALA ST
Contact City,State,Zip: SANTA BARBARA, CA 93101
Contact Telephone: 805-965-5671
Contact Fax: Not reported
Contact Email: Not reported
Contact Title: Not reported

Docusign Envelope ID: 3773F87A-0B89-4932-BA2C-CA8383B3EEAD

LANG MOTORS (Continued) **1000472856**

EPA Region:	09
Land Type:	Other
Federal Waste Generator Description:	Small Quantity Generator
Non-Notifier:	Not reported
Biennial Report Cycle:	Not reported
Accessibility:	Not reported
Active Site Indicator:	Handler Activities
State District Owner:	Ca
State District:	3
Mailing Address:	601 CHAPALA ST
Mailing City,State,Zip:	SANTA BARBARA, CA 93101
Owner Name:	Eleondora Hofmann
Owner Type:	Private
Operator Name:	Not Required
Operator Type:	Private
Short-Term Generator Activity:	No
Importer Activity:	No
Mixed Waste Generator:	No
Transporter Activity:	No
Transfer Facility Activity:	No
Recycler Activity with Storage:	No
Small Quantity On-Site Burner Exemption:	No
Smelting Melting and Refining Furnace Exemption:	No
Underground Injection Control:	No
Off-Site Waste Receipt:	No
Universal Waste Indicator:	No
Universal Waste Destination Facility:	No
Federal Universal Waste:	No
Active Site State-Reg Handler:	---
Federal Facility Indicator:	Not reported
Hazardous Secondary Material Indicator:	N
Sub-Part K Indicator:	Not reported
2018 GPRA Permit Baseline:	Not on the Baseline
2018 GPRA Renewals Baseline:	Not on the Baseline
202 GPRA Corrective Action Baseline:	No
Subject to Corrective Action Universe:	No
Non-TSDFs Where RCRA CA has Been Imposed Universe:	No
Corrective Action Priority Ranking:	No NCAPS ranking
Environmental Control Indicator:	No
Institutional Control Indicator:	No
Human Exposure Controls Indicator:	N/A
Groundwater Controls Indicator:	N/A
Significant Non-Complier Universe:	No
Unaddressed Significant Non-Complier Universe:	No
Addressed Significant Non-Complier Universe:	No
Significant Non-Complier With a Compliance Schedule Universe:	No
Financial Assurance Required:	Not reported
Handler Date of Last Change:	20020627
Recognized Trader-Importer:	No
Recognized Trader-Exporter:	No
Importer of Spent Lead Acid Batteries:	No
Exporter of Spent Lead Acid Batteries:	No
Recycler Activity Without Storage:	No
Manifest Broker:	No
Sub-Part P Indicator:	No

Docusign Envelope ID: 3773F87A-0B89-4932-BA2C-CA8383B3EEAD

LANG MOTORS (Continued) **1000472856**

Handler - Owner Operator:

Owner/Operator Indicator:	Owner
Owner/Operator Name: ELEONDORA HOFMANN	
Legal Status:	Private
Date Became Current:	Not reported
Date Ended Current:	Not reported
Owner/Operator Address:	NOT REQUIRED
Owner/Operator City,State,Zip:	NOT REQUIRED, ME 99999
Owner/Operator Telephone:	415-555-1212
Owner/Operator Telephone Ext:	Not reported
Owner/Operator Fax:	Not reported
Owner/Operator Email:	Not reported
Owner/Operator Indicator:	Operator
Owner/Operator Name: NOT REQUIRED	
Legal Status:	Private
Date Became Current:	Not reported
Date Ended Current:	Not reported
Owner/Operator Address:	NOT REQUIRED
Owner/Operator City,State,Zip:	NOT REQUIRED, ME 99999
Owner/Operator Telephone:	415-555-1212
Owner/Operator Telephone Ext:	Not reported
Owner/Operator Fax:	Not reported
Owner/Operator Email:	Not reported

Historic Generators:

Receive Date:	19901019
Handler Name: LANG MOTORS	
Federal Waste Generator Description:	Small Quantity Generator
State District Owner:	Ca
Large Quantity Handler of Universal Waste:	No
Recognized Trader Importer:	No
Recognized Trader Exporter:	No
Spent Lead Acid Battery Importer:	No
Spent Lead Acid Battery Exporter:	No
Current Record:	Yes
Non Storage Recycler Activity:	Not reported
Electronic Manifest Broker:	Not reported

List of NAICS Codes and Descriptions:

NAICS Code:	81149
NAICS Description:	OTHER PERSONAL AND HOUSEHOLD GOODS REPAIR AND MAINTENANCE

Facility Has Received Notices of Violations:

Violations:	No Violations Found

Evaluation Action Summary:

Evaluations:	No Evaluations Found

FINDS:

Registry ID:	110002810968

Map ID / Direction / Distance / Elevation	Site	MAP FINDINGS	Database(s)	EDR ID Number / EPA ID Number

LANG MOTORS (Continued) **1000472856**

Click Here for FRS Facility Detail Report:

Environmental Interest/Information System:

The Resource Conservation and Recovery Act Information System (RCRAInfo) is EPA's comprehensive information system in support of the Resource Conservation and Recovery Act (RCRA) of 1976 and the Hazardous and Solid Waste Amendments (HSWA) of 1984. It tracks many types of information about generators, transporters, treaters, storers, and disposers of hazardous waste.

Click this hyperlink while viewing on your computer to access additional FINDS: detail in the EDR Site Report.

ECHO:

Envid:	1000472856
Registry ID:	110002810968
DFR URL:	http://echo.epa.gov/detailed-facility-report?fid=110002810968
Name:	LANG MOTORS
Address:	601 CHAPALA ST
City,State,Zip:	SANTA BARBARA, CA 93101

J107 **HOFFMAN PROPERTY** **LUST** **S106162425**
North **601 CHAPALA ST** **CUPA Listings** **N/A**
1/8-1/4 **SANTA BARBARA, CA 93010**
0.247 mi.
1304 ft. **Site 4 of 9 in cluster J**

Relative: **Higher**

Actual: **38 ft.**

LUST:

Name:	HOFFMAN PROPERTY
Address:	601 CHAPALA ST
City,State,Zip:	SANTA BARBARA, CA 93010
Lead Agency:	SANTA BARBARA COUNTY LOP
Case Type:	LUST Cleanup Site
Geo Track:	http://geotracker.waterboards.ca.gov/profile_report.asp?global_id=T0608310378
Global Id:	T0608310378
Latitude:	34.416715757
Longitude:	-119.698334073
Status:	Completed - Case Closed
Status Date:	11/22/2005
Case Worker:	CSB
RB Case Number:	3521
Local Agency:	SANTA BARBARA COUNTY LOP
File Location:	All Files are on GeoTracker or in the Local Agency Database
Local Case Number:	90112
Potential Media Affect:	Not reported
Potential Contaminants of Concern:	Other Solvent or Non-Petroleum Hydrocarbon, Lead
EPA Region:	9
Coordinate Source:	* High Quality GPS
Cuf Case:	YES
Quantity Released Gallons:	Not reported
Begin Date:	02/19/2003
Leak Reported Date:	07/02/2003
How Discovered:	Subsurface Monitoring
How Discovered Description:	Not reported
Discharge Source:	Other
Discharge Cause:	Unknown
Stop Method:	Close and Remove Tank
Stop Description:	Not reported

Docusign Envelope ID: 3773F87A-0B89-4932-BA2C-CA8383B3EEAD

HOFFMAN PROPERTY (Continued) **S106162425**

No Further Action Date: 11/22/2005
CA Water Watershed Name: South Coast - South Coast - Santa Barbara (315.32)
Dwr Groundwater Subbasin Name: Santa Barbara (3-017)
Disadvantaged Community: Not reported
CA Enviroscreen 3 Score: 16-20%
CA Enviroscreen 4 Score: 60-65%
Military DOD Site: No
Facility Project Subtype: Not reported
RWQCB Region: CENTRAL COAST RWQCB (REGION 3)
Site History: COMPLETE LOP FILE HAS BEEN UPLOADED TO GEOTRACKER WEBSITE - HARD COPIES NO LONGER EXIST IN LOP FILES

LUST:
Global Id: T0608310378
Contact Type: Local Agency Caseworker - Primary Caseworker
Contact Name: Closed Santa Barbara Co LOP Sites
Organization Name: SANTA BARBARA COUNTY LOP
Address: 2125 S. Centerpointe Parkway, Suite #333
City: Santa Maria
Email: Not reported
Phone Number: 8053468460

Global Id: T0608310378
Contact Type: Regional Board Caseworker
Contact Name: RB3 STAFF
Organization Name: CENTRAL COAST RWQCB (REGION 3)
Address: 895 AEROVISTA PL, SUITE 101
City: SAN LUIS OBISPO
Email: centralcoast@waterboards.ca.gov
Phone Number: 8055493147

LUST:
Global Id: T0608310378
Action Type: ENFORCEMENT
Date: 11/22/2005
Action: Closure/No Further Action Letter

Global Id: T0608310378
Action Type: ENFORCEMENT
Date: 10/20/2004
Action: Staff Letter

Global Id: T0608310378
Action Type: ENFORCEMENT
Date: 11/25/2014
Action: Technical Correspondence / Assistance / Other

Global Id: T0608310378
Action Type: ENFORCEMENT
Date: 06/16/2015
Action: Unauthorized Release Form

Global Id: T0608310378
Action Type: ENFORCEMENT
Date: 02/24/2004
Action: Staff Letter

Docusign Envelope ID: 3773F87A-0B89-4932-BA2C-CA8383B3EEAD

HOFFMAN PROPERTY (Continued) **S106162425**

Global Id: T0608310378
Action Type: ENFORCEMENT
Date: 09/26/2003
Action: Staff Letter

Global Id: T0608310378
Action Type: Other
Date: 02/19/2003
Action: Leak Stopped

Global Id: T0608310378
Action Type: RESPONSE
Date: 06/28/2005
Action: Other Report / Document

Global Id: T0608310378
Action Type: RESPONSE
Date: 06/28/2005
Action: Other Report / Document

Global Id: T0608310378
Action Type: ENFORCEMENT
Date: 09/04/2003
Action: Staff Letter

Global Id: T0608310378
Action Type: Other
Date: 02/19/2003
Action: Leak Discovery

Global Id: T0608310378
Action Type: RESPONSE
Date: 04/24/2003
Action: Tank Removal Report / UST Sampling Report

Global Id: T0608310378
Action Type: REMEDIATION
Date: 06/30/2003
Action: Excavation

Global Id: T0608310378
Action Type: ENFORCEMENT
Date: 11/15/2005
Action: Closure/No Further Action Letter

Global Id: T0608310378
Action Type: ENFORCEMENT
Date: 07/02/2003
Action: Unauthorized Release Form

Global Id: T0608310378
Action Type: ENFORCEMENT
Date: 06/16/2015
Action: Unauthorized Release Form

Global Id: T0608310378
Action Type: Other

Docusign Envelope ID: 3773F87A-0B89-4932-BA2C-CA8383B3EEAD

HOFFMAN PROPERTY (Continued) **S106162425**

Date: 07/02/2003
Action: Leak Reported

LUST:
Global Id: T0608310378
Status: Open - Case Begin Date
Status Date: 02/19/2003

Global Id: T0608310378
Status: Open - Site Assessment
Status Date: 06/30/2003

Global Id: T0608310378
Status: Open - Remediation
Status Date: 06/30/2005

Global Id: T0608310378
Status: Completed - Case Closed
Status Date: 11/22/2005

CUPA SANTA BARBARA:
Name: LANG MOTORS - CLSD HOFMANN PROPERTY
Address: 601 CHAPALA ST
City,State,Zip: SANTA BARBARA, CA 93101
Facility Id: FA0002824
Region: SANTA BARBARA
Cross Street: Not reported
Latitude: Not reported
Longitude: Not reported
Mailing Name: LANG MOTORS
Mailing Care Of: TERESA HOFFMAN, PROPERTY OWNER
Mailing Address: 601 CHAPALA ST
Mailing City: SANTA BARBARA
Mailing State: CA
Mailing Zip Code: 93101
Record Id: PR0500528
Pe #: 2302
Current Status: 2

Name: LANG MOTORS - CLSD HOFMANN PROPERTY
Address: 601 CHAPALA ST
City,State,Zip: SANTA BARBARA, CA 93101
Facility Id: FA0002824
Region: SANTA BARBARA
Cross Street: Not reported
Latitude: Not reported
Longitude: Not reported
Mailing Name: LANG MOTORS
Mailing Care Of: TERESA HOFFMAN, PROPERTY OWNER
Mailing Address: 601 CHAPALA ST
Mailing City: SANTA BARBARA
Mailing State: CA
Mailing Zip Code: 93101
Record Id: PR0220809
Pe #: 2202

Map ID
Direction
Distance
Elevation | Site | MAP FINDINGS | Database(s) | EDR ID Number EPA ID Number

HOFFMAN PROPERTY (Continued) **S106162425**

Current Status:	2
Name:	LANG MOTORS - CLSD HOFMANN PROPERTY
Address:	601 CHAPALA ST
City,State,Zip:	SANTA BARBARA, CA 93101
Facility Id:	FA0002824
Region:	SANTA BARBARA
Cross Street:	Not reported
Latitude:	Not reported
Longitude:	Not reported
Mailing Name:	LANG MOTORS
Mailing Care Of:	TERESA HOFFMAN, PROPERTY OWNER
Mailing Address:	601 CHAPALA ST
Mailing City:	SANTA BARBARA
Mailing State:	CA
Mailing Zip Code:	93101
Record Id:	PR0505912
Pe #:	2161
Current Status:	2

J108 **HOFFMAN PROPERTY** **Cortese** **S123098426**
North **601 CHAPALA ST** **CERS** **N/A**
1/8-1/4 **SANTA BARBARA, CA 93010**
0.247 mi.
1304 ft. **Site 5 of 9 in cluster J**

Relative: **Higher**
Actual: **38 ft.**

CORTESE:

Name:	HOFFMAN PROPERTY
Address:	601 CHAPALA ST
City,State,Zip:	SANTA BARBARA, CA 93010
Region:	CORTESE
Envirostor Id:	Not reported
Global ID:	T0608310378
Site/Facility Type:	LUST CLEANUP SITE
Cleanup Status:	COMPLETED - CASE CLOSED
Status Date:	Not reported
Site Code:	Not reported
Latitude:	Not reported
Longitude:	Not reported
Owner:	Not reported
Enf Type:	Not reported
Swat R:	Not reported
Flag:	active
Order No:	Not reported
Waste Discharge System No:	Not reported
Effective Date:	Not reported
Region 2:	Not reported
WID Id:	Not reported
Solid Waste Id No:	Not reported
Waste Management Uit Name:	Not reported
File Name:	Active Open

CERS:

Name:	HOFFMAN PROPERTY
Address:	601 CHAPALA ST
City,State,Zip:	SANTA BARBARA, CA 93010
Site ID:	851854

Docusign Envelope ID: 3773F87A-0B89-4932-BA2C-CA8383B3EEAD

HOFFMAN PROPERTY (Continued) **S123098426**

CERS ID: T0608310378
CERS Description: Leaking Underground Storage Tank Cleanup Site

Affiliation:
Affiliation Type Desc: Regional Board Caseworker
Entity Name: RB3 STAFF - CENTRAL COAST RWQCB (REGION 3)
Entity Title: Not reported
Affiliation Address: 895 AEROVISTA PL, SUITE 101
Affiliation City: SAN LUIS OBISPO
Affiliation State: CA
Affiliation Country: Not reported
Affiliation Zip: Not reported
Affiliation Phone: 8055493147,

Affiliation Type Desc: Local Agency Caseworker
Entity Name: Closed Santa Barbara Co LOP Sites - SANTA BARBARA COUNTY LOP
Entity Title: Not reported
Affiliation Address: 2125 S. Centerpointe Parkway, Suite #333
Affiliation City: Santa Maria
Affiliation State: CA
Affiliation Country: Not reported
Affiliation Zip: Not reported
Affiliation Phone: 8053468460,

J109 **HOFFMAN PROPERTY** **UST FINDER RELEASE** **1028976440**
North **601 CHAPALA ST** **N/A**
1/8-1/4 **SANTA BARBARA, CA 93010**
0.247 mi.
1304 ft. **Site 6 of 9 in cluster J**

Relative: **Higher**
Actual: **38 ft.**

UST FINDER RELEASE:
Object ID: 55425
Facility ID: Not reported
Lust ID: CAT0608310378
Name: HOFFMAN PROPERTY
Address: 601 CHAPALA ST
City,State,Zip: SANTA BARBARA, CA 93010
Address Match Type: PointAddress
Reported Date: Not reported
Status: No Further Action
Substance: Not reported
Population within 1500ft: 2101
Domestic Wells within 1500ft: 0
Land Use: Developed, Medium Intensity
Within SPA: No
SPA PWS Facility ID: Not reported
SPA Water Type: Not reported
SPA Facility Type: Not reported
SPA HUC12: Not reported
Within WHPA: Yes
WHPA PWS Facility ID: CA4210010_24400
WHPA Water Type: GW - Ground water
WHPA Facility Type: WL - Well
WHPA HUC12: 180600130203
Within 100yr Floodplain: No
Tribe: Not reported
EPA Region: 9

MAP FINDINGS

Map ID / Direction / Distance / Elevation	Site	Database(s)	EDR ID Number / EPA ID Number

HOFFMAN PROPERTY (Continued) **1028976440**

NFA Letter 1:	Not reported
NFA Letter 2:	Not reported
NFA Letter 3:	Not reported
NFA Letter 4:	Not reported
Closed With Residual Contaminate:	Not reported
Coordinate Source:	Geocode
X Coord:	-119.69812
Y Coord:	34.4167600000001
Latitude:	34.4167599999999
Longitude:	-119.69812

J110 **FRAZEE PAINT & WALLCOVERING** **CUPA Listings** **S103667024**
North **617 CHAPALA ST** **N/A**
1/8-1/4 **SANTA BARBARA, CA 93101**
0.250 mi.
1318 ft. **Site 7 of 9 in cluster J**

Relative: **Higher**

Actual: **39 ft.**

CUPA SANTA BARBARA:

Name:	FRAZEE PAINT & WALLCOVERING
Address:	617 CHAPALA ST
City,State,Zip:	SANTA BARBARA, CA 93101
Facility Id:	FA0002885
Region:	SANTA BARBARA
Cross Street:	Not reported
Latitude:	Not reported
Longitude:	Not reported
Mailing Name:	FRAZEE PAINT & WALLCOVERING
Mailing Care Of:	Not reported
Mailing Address:	6625 MIRAMAR RD
Mailing City:	SAN DIEGO
Mailing State:	CA
Mailing Zip Code:	92121
Record Id:	PR0222278
Pe #:	2201
Current Status:	1

Name:	FRAZEE PAINT & WALLCOVERING
Address:	617 CHAPALA ST
City,State,Zip:	SANTA BARBARA, CA 93101
Facility Id:	FA0002885
Region:	SANTA BARBARA
Cross Street:	Not reported
Latitude:	Not reported
Longitude:	Not reported
Mailing Name:	FRAZEE PAINT & WALLCOVERING
Mailing Care Of:	Not reported
Mailing Address:	6625 MIRAMAR RD
Mailing City:	SAN DIEGO
Mailing State:	CA
Mailing Zip Code:	92121
Record Id:	PR0507276
Pe #:	2161
Current Status:	2

Docusign Envelope ID: 3773F87A-0B89-4932-BA2C-CA8383B3EEAD

J111 **SHERWIN-WILLIAMS #1512** **CERS HAZ WASTE** **S123099899**
North **617 CHAPALA ST** **HAZNET** **N/A**
1/8-1/4 **SANTA BARBARA, CA 93101** **CERS**
0.250 mi.
1318 ft. **Site 8 of 9 in cluster J**

Relative:
Higher

Actual:
39 ft.

CERS HAZ WASTE:
Name: SHERWIN-WILLIAMS #1512
Address: 617 CHAPALA ST
City,State,Zip: SANTA BARBARA, CA 93101
Site ID: 31558
CERS ID: 10209613
CERS Description: Hazardous Waste Generator

HAZNET:
Name: SHERIN WILLIAMS #1512
Address: 617 CHAPALA ST
Address 2: Not reported
City,State,Zip: SANTA BARBARA, CA 93101
Contact: YENNY KHUU
Telephone: 7144747617
Mailing Name: Not reported
Mailing Address: 2100 W. ORANGEWOOD AVE. STE100

Year: 2021
Gepaid: CAL000396227
TSD EPA ID: NVD980895338
CA Waste Code: 214 - Unspecified solvent mixture
Disposal Method: H141 - Storage, Bulking, And/Or Transfer Off Site--No Treatment/Reovery (H010-H129) Or (H131-H135)
Tons: 0.1195

Year: 2021
Gepaid: CAL000396227
TSD EPA ID: CAD008364432
CA Waste Code: 291 - Latex waste
Disposal Method: H141 - Storage, Bulking, And/Or Transfer Off Site--No Treatment/Reovery (H010-H129) Or (H131-H135)
Tons: 0.3985

Year: 2020
Gepaid: CAL000396227
TSD EPA ID: NVD980895338
CA Waste Code: 214 - Unspecified solvent mixture
Disposal Method: H141 - Storage, Bulking, And/Or Transfer Off Site--No Treatment/Reovery (H010-H129) Or (H131-H135)
Tons: 0.1475

Year: 2020
Gepaid: CAL000396227
TSD EPA ID: CAD008364432
CA Waste Code: 291 - Latex waste
Disposal Method: H141 - Storage, Bulking, And/Or Transfer Off Site--No Treatment/Reovery (H010-H129) Or (H131-H135)
Tons: 0.5315

Year: 2019
Gepaid: CAL000396227
TSD EPA ID: NVD980895338

Docusign Envelope ID: 3773F87A-0B89-4932-BA2C-CA8383B3EEAD

SHERWIN-WILLIAMS #1512 (Continued) **S123099899**

CA Waste Code: 214 - Unspecified solvent mixture
Disposal Method: H141 - Storage, Bulking, And/Or Transfer Off Site--No Treatment/Reovery (H010-H129) Or (H131-H135)
Tons: 0.20150

Year: 2019
Gepaid: CAL000396227
TSD EPA ID: CAD008364432
CA Waste Code: 291 - Latex waste
Disposal Method: H141 - Storage, Bulking, And/Or Transfer Off Site--No Treatment/Reovery (H010-H129) Or (H131-H135)
Tons: 0.30500

Year: 2018
Gepaid: CAL000396227
TSD EPA ID: CAD008364432
CA Waste Code: 291 - Latex waste
Disposal Method: H141 - Storage, Bulking, And/Or Transfer Off Site--No Treatment/Reovery (H010-H129) Or (H131-H135)
Tons: 0.59850

Year: 2018
Gepaid: CAL000396227
TSD EPA ID: NVD980895338
CA Waste Code: 331 - Off-specification, aged or surplus organics
Disposal Method: H141 - Storage, Bulking, And/Or Transfer Off Site--No Treatment/Reovery (H010-H129) Or (H131-H135)
Tons: 0.00700

Year: 2017
Gepaid: CAL000396227
TSD EPA ID: CAD008364432
CA Waste Code: 214 - Unspecified solvent mixture
Disposal Method: H141 - Storage, Bulking, And/Or Transfer Off Site--No Treatment/Reovery (H010-H129) Or (H131-H135)
Tons: 0.2555

Year: 2017
Gepaid: CAL000396227
TSD EPA ID: CAD008364432
CA Waste Code: -
Disposal Method: H141 - Storage, Bulking, And/Or Transfer Off Site--No Treatment/Reovery (H010-H129) Or (H131-H135)
Tons: Not reported

Click this hyperlink while viewing on your computer to access
4 additional CA HAZNET: record(s) in the EDR Site Report.

Additional Info:
Year: 2021
Gen EPA ID: CAL000396227

Shipment Date: 8/18/2020
Creation Date: 8/27/2020
Receipt Date: 8/25/2020
Manifest ID: 002872455PSC

Docusign Envelope ID: 3773F87A-0B89-4932-BA2C-CA8383B3EEAD

SHERWIN-WILLIAMS #1512 (Continued) **S123099899**

Trans EPA ID:	MNS000110924
Trans Name:	STERICYCLE SPECIALTY WASTE SOLUTIONS INC
Trans 2 EPA ID:	Not reported
Trans 2 Name:	Not reported
TSDF EPA ID:	CAD008364432
Trans Name:	Rho Chem LLC
TSDF Alt EPA ID:	Not reported
TSDF Alt Name:	Not reported
Waste Code Description:	291 - Latex waste
RCRA Code:	Not reported
Meth Code:	H141 - Storage, Bulking, And/Or Transfer Off Site--No Treatment/Reovery (H010-H129) Or (H131-H135)
Quantity Tons:	0.0825
Waste Quantity:	165
Quantity Unit:	P
Additional Code 1:	Not reported
Additional Code 2:	Not reported
Additional Code 3:	Not reported
Additional Code 4:	Not reported
Additional Code 5:	Not reported
Shipment Date:	8/18/2020
Creation Date:	8/27/2020
Receipt Date:	8/25/2020
Manifest ID:	002872455PSC
Trans EPA ID:	MNS000110924
Trans Name:	STERICYCLE SPECIALTY WASTE SOLUTIONS INC
Trans 2 EPA ID:	Not reported
Trans 2 Name:	Not reported
TSDF EPA ID:	CAD008364432
Trans Name:	Rho Chem LLC
TSDF Alt EPA ID:	Not reported
TSDF Alt Name:	Not reported
Waste Code Description:	291 - Latex waste
RCRA Code:	Not reported
Meth Code:	H141 - Storage, Bulking, And/Or Transfer Off Site--No Treatment/Reovery (H010-H129) Or (H131-H135)
Quantity Tons:	0.093
Waste Quantity:	186
Quantity Unit:	P
Additional Code 1:	Not reported
Additional Code 2:	Not reported
Additional Code 3:	Not reported
Additional Code 4:	Not reported
Additional Code 5:	Not reported
Shipment Date:	8/18/2020
Creation Date:	4/9/2021
Receipt Date:	9/1/2020
Manifest ID:	002872467PSC
Trans EPA ID:	MNS000110924
Trans Name:	CLEAN EARTH SPECIALTY WASTE SOLUTIONS, INC.
Trans 2 EPA ID:	CAR000294520
Trans 2 Name:	CRUZ CONTAINERS LOGISTICS INC
TSDF EPA ID:	NVD980895338
Trans Name:	21ST CENTURY ENVIRONMENTAL MANAGMENT OF NEVADA, LLC.
TSDF Alt EPA ID:	Not reported

Docusign Envelope ID: 3773F87A-0B89-4932-BA2C-CA8383B3EEAD

SHERWIN-WILLIAMS #1512 (Continued) **S123099899**

TSDF Alt Name:	Not reported
Waste Code Description:	214,214 - Not reported
RCRA Code:	D001
Meth Code:	H141 - Storage, Bulking, And/Or Transfer Off Site--No Treatment/Reovery (H010-H129) Or (H131-H135)
Quantity Tons:	0.068
Waste Quantity:	136
Quantity Unit:	P
Additional Code 1:	Not reported
Additional Code 2:	Not reported
Additional Code 3:	Not reported
Additional Code 4:	Not reported
Additional Code 5:	Not reported
Shipment Date:	5/26/2020
Creation Date:	6/8/2020
Receipt Date:	6/4/2020
Manifest ID:	002791113PSC
Trans EPA ID:	MNS000110924
Trans Name:	STERICYCLE SPECIALTY WASTE SOLUTIONS INC
Trans 2 EPA ID:	Not reported
Trans 2 Name:	Not reported
TSDF EPA ID:	CAD008364432
Trans Name:	Rho Chem LLC
TSDF Alt EPA ID:	Not reported
TSDF Alt Name:	Not reported
Waste Code Description:	291 - Latex waste
RCRA Code:	Not reported
Meth Code:	H141 - Storage, Bulking, And/Or Transfer Off Site--No Treatment/Reovery (H010-H129) Or (H131-H135)
Quantity Tons:	0.0825
Waste Quantity:	165
Quantity Unit:	P
Additional Code 1:	Not reported
Additional Code 2:	Not reported
Additional Code 3:	Not reported
Additional Code 4:	Not reported
Additional Code 5:	Not reported
Shipment Date:	3/4/2020
Creation Date:	3/26/2020
Receipt Date:	3/17/2020
Manifest ID:	002700282PSC
Trans EPA ID:	MNS000110924
Trans Name:	STERICYCLE SPECIALTY WASTE SOLUTIONS INC
Trans 2 EPA ID:	CAR000217554
Trans 2 Name:	CRUZ CONTAINERS LOGISTICS INC.
TSDF EPA ID:	NVD980895338
Trans Name:	21st Century Environmental Management of Nevada, LLC
TSDF Alt EPA ID:	Not reported
TSDF Alt Name:	Not reported
Waste Code Description:	214 - Unspecified solvent mixture
RCRA Code:	D001
Meth Code:	H141 - Storage, Bulking, And/Or Transfer Off Site--No Treatment/Reovery (H010-H129) Or (H131-H135)
Quantity Tons:	0.0795
Waste Quantity:	159

Docusign Envelope ID: 3773F87A-0B89-4932-BA2C-CA8383B3EEAD

SHERWIN-WILLIAMS #1512 (Continued) **S123099899**

Quantity Unit:	P
Additional Code 1:	Not reported
Additional Code 2:	Not reported
Additional Code 3:	Not reported
Additional Code 4:	Not reported
Additional Code 5:	Not reported
Shipment Date:	3/4/2020
Creation Date:	3/12/2020
Receipt Date:	3/10/2020
Manifest ID:	002700251PSC
Trans EPA ID:	MNS000110924
Trans Name:	STERICYCLE SPECIALTY WASTE SOLUTIONS INC
Trans 2 EPA ID:	Not reported
Trans 2 Name:	Not reported
TSDF EPA ID:	CAD008364432
Trans Name:	Rho Chem LLC
TSDF Alt EPA ID:	Not reported
TSDF Alt Name:	Not reported
Waste Code Description:	291 - Latex waste
RCRA Code:	Not reported
Meth Code:	H141 - Storage, Bulking, And/Or Transfer Off Site--No Treatment/Reovery (H010-H129) Or (H131-H135)
Quantity Tons:	0.1295
Waste Quantity:	259
Quantity Unit:	P
Additional Code 1:	Not reported
Additional Code 2:	Not reported
Additional Code 3:	Not reported
Additional Code 4:	Not reported
Additional Code 5:	Not reported
Shipment Date:	3/4/2020
Creation Date:	3/12/2020
Receipt Date:	3/10/2020
Manifest ID:	002700251PSC
Trans EPA ID:	MNS000110924
Trans Name:	STERICYCLE SPECIALTY WASTE SOLUTIONS INC
Trans 2 EPA ID:	Not reported
Trans 2 Name:	Not reported
TSDF EPA ID:	CAD008364432
Trans Name:	Rho Chem LLC
TSDF Alt EPA ID:	Not reported
TSDF Alt Name:	Not reported
Waste Code Description:	291 - Latex waste
RCRA Code:	Not reported
Meth Code:	H141 - Storage, Bulking, And/Or Transfer Off Site--No Treatment/Reovery (H010-H129) Or (H131-H135)
Quantity Tons:	0.064
Waste Quantity:	128
Quantity Unit:	P
Additional Code 1:	Not reported
Additional Code 2:	Not reported
Additional Code 3:	Not reported
Additional Code 4:	Not reported
Additional Code 5:	Not reported

Docusign Envelope ID: 3773F87A-0B89-4932-BA2C-CA8383B3EEAD

SHERWIN-WILLIAMS #1512 (Continued) **S123099899**

Shipment Date:	11/10/2020
Creation Date:	11/25/2020
Receipt Date:	11/23/2020
Manifest ID:	002963139PSC
Trans EPA ID:	MNS000110924
Trans Name:	STERICYCLE SPECIALTY WASTE SOLUTIONS INC
Trans 2 EPA ID:	CAR000216770
Trans 2 Name:	CATRANS
TSDF EPA ID:	CAD008364432
Trans Name:	Rho Chem LLC
TSDF Alt EPA ID:	Not reported
TSDF Alt Name:	Not reported
Waste Code Description:	291 - Latex waste
RCRA Code:	Not reported
Meth Code:	H141 - Storage, Bulking, And/Or Transfer Off Site--No Treatment/Reovery (H010-H129) Or (H131-H135)
Quantity Tons:	0.08
Waste Quantity:	160
Quantity Unit:	P
Additional Code 1:	Not reported
Additional Code 2:	Not reported
Additional Code 3:	Not reported
Additional Code 4:	Not reported
Additional Code 5:	Not reported

Additional Info:

Year:	2020
Gen EPA ID:	CAL000396227
Shipment Date:	8/18/2020
Creation Date:	4/9/2021
Receipt Date:	9/1/2020
Manifest ID:	002872467PSC
Trans EPA ID:	MNS000110924
Trans Name:	CLEAN EARTH SPECIALTY WASTE SOLUTIONS, INC.
Trans 2 EPA ID:	CAR000294520
Trans 2 Name:	CRUZ CONTAINERS LOGISTICS INC
TSDF EPA ID:	NVD980895338
Trans Name:	21ST CENTURY ENVIRONMENTAL MANAGMENT OF NEVADA, LLC.
TSDF Alt EPA ID:	Not reported
TSDF Alt Name:	Not reported
Waste Code Description:	214,214 - Not reported
RCRA Code:	D001
Meth Code:	H141 - Storage, Bulking, And/Or Transfer Off Site--No Treatment/Reovery (H010-H129) Or (H131-H135)
Quantity Tons:	0.068
Waste Quantity:	136
Quantity Unit:	P
Additional Code 1:	Not reported
Additional Code 2:	Not reported
Additional Code 3:	Not reported
Additional Code 4:	Not reported
Additional Code 5:	Not reported
Shipment Date:	8/18/2020
Creation Date:	8/27/2020
Receipt Date:	8/25/2020

Docusign Envelope ID: 3773F87A-0B89-4932-BA2C-CA8383B3EEAD

SHERWIN-WILLIAMS #1512 (Continued) **S123099899**

Manifest ID:	002872455PSC
Trans EPA ID:	MNS000110924
Trans Name:	STERICYCLE SPECIALTY WASTE SOLUTIONS INC
Trans 2 EPA ID:	Not reported
Trans 2 Name:	Not reported
TSDF EPA ID:	CAD008364432
Trans Name:	Rho Chem LLC
TSDF Alt EPA ID:	Not reported
TSDF Alt Name:	Not reported
Waste Code Description:	291 - Latex waste
RCRA Code:	Not reported
Meth Code:	H141 - Storage, Bulking, And/Or Transfer Off Site--No Treatment/Reovery (H010-H129) Or (H131-H135)
Quantity Tons:	0.0825
Waste Quantity:	165
Quantity Unit:	P
Additional Code 1:	Not reported
Additional Code 2:	Not reported
Additional Code 3:	Not reported
Additional Code 4:	Not reported
Additional Code 5:	Not reported

Shipment Date:	8/18/2020
Creation Date:	8/27/2020
Receipt Date:	8/25/2020
Manifest ID:	002872455PSC
Trans EPA ID:	MNS000110924
Trans Name:	STERICYCLE SPECIALTY WASTE SOLUTIONS INC
Trans 2 EPA ID:	Not reported
Trans 2 Name:	Not reported
TSDF EPA ID:	CAD008364432
Trans Name:	Rho Chem LLC
TSDF Alt EPA ID:	Not reported
TSDF Alt Name:	Not reported
Waste Code Description:	291 - Latex waste
RCRA Code:	Not reported
Meth Code:	H141 - Storage, Bulking, And/Or Transfer Off Site--No Treatment/Reovery (H010-H129) Or (H131-H135)
Quantity Tons:	0.093
Waste Quantity:	186
Quantity Unit:	P
Additional Code 1:	Not reported
Additional Code 2:	Not reported
Additional Code 3:	Not reported
Additional Code 4:	Not reported
Additional Code 5:	Not reported

Shipment Date:	5/26/2020
Creation Date:	6/8/2020
Receipt Date:	6/4/2020
Manifest ID:	002791113PSC
Trans EPA ID:	MNS000110924
Trans Name:	STERICYCLE SPECIALTY WASTE SOLUTIONS INC
Trans 2 EPA ID:	Not reported
Trans 2 Name:	Not reported
TSDF EPA ID:	CAD008364432
Trans Name:	Rho Chem LLC

Docusign Envelope ID: 3773F87A-0B89-4932-BA2C-CA8383B3EEAD

SHERWIN-WILLIAMS #1512 (Continued) **S123099899**

TSDF Alt EPA ID:	Not reported
TSDF Alt Name:	Not reported
Waste Code Description:	291 - Latex waste
RCRA Code:	Not reported
Meth Code:	H141 - Storage, Bulking, And/Or Transfer Off Site--No Treatment/Reovery (H010-H129) Or (H131-H135)
Quantity Tons:	0.0825
Waste Quantity:	165
Quantity Unit:	P
Additional Code 1:	Not reported
Additional Code 2:	Not reported
Additional Code 3:	Not reported
Additional Code 4:	Not reported
Additional Code 5:	Not reported
Shipment Date:	3/4/2020
Creation Date:	3/12/2020
Receipt Date:	3/10/2020
Manifest ID:	002700251PSC
Trans EPA ID:	MNS000110924
Trans Name:	STERICYCLE SPECIALTY WASTE SOLUTIONS INC
Trans 2 EPA ID:	Not reported
Trans 2 Name:	Not reported
TSDF EPA ID:	CAD008364432
Trans Name:	Rho Chem LLC
TSDF Alt EPA ID:	Not reported
TSDF Alt Name:	Not reported
Waste Code Description:	291 - Latex waste
RCRA Code:	Not reported
Meth Code:	H141 - Storage, Bulking, And/Or Transfer Off Site--No Treatment/Reovery (H010-H129) Or (H131-H135)
Quantity Tons:	0.064
Waste Quantity:	128
Quantity Unit:	P
Additional Code 1:	Not reported
Additional Code 2:	Not reported
Additional Code 3:	Not reported
Additional Code 4:	Not reported
Additional Code 5:	Not reported
Shipment Date:	3/4/2020
Creation Date:	3/26/2020
Receipt Date:	3/17/2020
Manifest ID:	002700282PSC
Trans EPA ID:	MNS000110924
Trans Name:	STERICYCLE SPECIALTY WASTE SOLUTIONS INC
Trans 2 EPA ID:	CAR000217554
Trans 2 Name:	CRUZ CONTAINERS LOGISTICS INC.
TSDF EPA ID:	NVD980895338
Trans Name:	21st Century Environmental Management of Nevada, LLC
TSDF Alt EPA ID:	Not reported
TSDF Alt Name:	Not reported
Waste Code Description:	214 - Unspecified solvent mixture
RCRA Code:	D001
Meth Code:	H141 - Storage, Bulking, And/Or Transfer Off Site--No Treatment/Reovery (H010-H129) Or (H131-H135)
Quantity Tons:	0.0795

Docusign Envelope ID: 3773F87A-0B89-4932-BA2C-CA8383B3EEAD

SHERWIN-WILLIAMS #1512 (Continued) **S123099899**

Waste Quantity:	159
Quantity Unit:	P
Additional Code 1:	Not reported
Additional Code 2:	Not reported
Additional Code 3:	Not reported
Additional Code 4:	Not reported
Additional Code 5:	Not reported
Shipment Date:	3/4/2020
Creation Date:	3/12/2020
Receipt Date:	3/10/2020
Manifest ID:	002700251PSC
Trans EPA ID:	MNS000110924
Trans Name:	STERICYCLE SPECIALTY WASTE SOLUTIONS INC
Trans 2 EPA ID:	Not reported
Trans 2 Name:	Not reported
TSDF EPA ID:	CAD008364432
Trans Name:	Rho Chem LLC
TSDF Alt EPA ID:	Not reported
TSDF Alt Name:	Not reported
Waste Code Description:	291 - Latex waste
RCRA Code:	Not reported
Meth Code:	H141 - Storage, Bulking, And/Or Transfer Off Site--No Treatment/Reovery (H010-H129) Or (H131-H135)
Quantity Tons:	0.1295
Waste Quantity:	259
Quantity Unit:	P
Additional Code 1:	Not reported
Additional Code 2:	Not reported
Additional Code 3:	Not reported
Additional Code 4:	Not reported
Additional Code 5:	Not reported
Shipment Date:	11/10/2020
Creation Date:	11/25/2020
Receipt Date:	11/23/2020
Manifest ID:	002963139PSC
Trans EPA ID:	MNS000110924
Trans Name:	STERICYCLE SPECIALTY WASTE SOLUTIONS INC
Trans 2 EPA ID:	CAR000216770
Trans 2 Name:	CATRANS
TSDF EPA ID:	CAD008364432
Trans Name:	Rho Chem LLC
TSDF Alt EPA ID:	Not reported
TSDF Alt Name:	Not reported
Waste Code Description:	291 - Latex waste
RCRA Code:	Not reported
Meth Code:	H141 - Storage, Bulking, And/Or Transfer Off Site--No Treatment/Reovery (H010-H129) Or (H131-H135)
Quantity Tons:	0.08
Waste Quantity:	160
Quantity Unit:	P
Additional Code 1:	Not reported
Additional Code 2:	Not reported
Additional Code 3:	Not reported
Additional Code 4:	Not reported
Additional Code 5:	Not reported

Docusign Envelope ID: 3773F87A-0B89-4932-BA2C-CA8383B3EEAD

SHERWIN-WILLIAMS #1512 (Continued) **S123099899**

Detail Two:

Year:	2020
EM Manifest ID:	916201
Shipment Date:	9/5/2019
Receipt Date:	9/17/2019
Manifest Number:	002486707PSC
Generator EPA ID:	CAL000396227
Name:	SHERWIN-WILLIAMS #1512
Address:	617 CHAPALA STREET
Address 2:	Not reported
City:	SANTA BARBARA
Zip:	93101
Telephone:	877-577-2669
Contact:	Not reported
Contact Telephone:	323-776-6233
Transporter 1 EPA ID:	MNS000110924
Transporter 1 Emergency Number:	Not reported
Transporter 2 EPA ID:	CAR000217554
Transporter 2 Emergency Number:	Not reported
TSDF EPA ID:	CAD008364432
TSDF Name:	Rho Chem LLC
TSDF Address 1:	425 Isis Ave.
TSDF Address 2:	Not reported
TSDF City:	Inglewood
TSDF Zip:	90301
TSDF Telephone:	Not reported

State:

Year:	2020
EM Manifest ID:	916201
Generator EPA ID:	CAL000396227
Shipment Date:	2019-09-05
Manifest Number:	002486707PSC
Line Number:	2
Method Code:	H141
Quantity Tons:	0.09350
Quantity Waste:	187.000000
Quantity Unit:	P
Number of Containers:	1
Type of Container:	Metal drums, barrels, kegs
Quantity Type:	Pounds
State Code:	291

Year:	2020
EM Manifest ID:	916201
Generator EPA ID:	CAL000396227
Shipment Date:	2019-09-05
Manifest Number:	002486707PSC
Line Number:	6
Method Code:	H141
Quantity Tons:	0.09150
Quantity Waste:	183.000000
Quantity Unit:	P
Number of Containers:	1
Type of Container:	Burlap, cloth, paper, or plastic bags
Quantity Type:	Pounds
State Code:	291

Docusign Envelope ID: 3773F87A-0B89-4932-BA2C-CA8383B3EEAD

SHERWIN-WILLIAMS #1512 (Continued) **S123099899**

Year:	2020
EM Manifest ID:	885048
Shipment Date:	9/5/2019
Receipt Date:	9/23/2019
Manifest Number:	002486840PSC
Generator EPA ID:	CAL000396227
Name:	SHERWIN-WILLIAMS #1512
Address:	617 CHAPALA STREET
Address 2:	Not reported
City:	SANTA BARBARA
Zip:	93101
Telephone:	877-577-2669
Contact:	Not reported
Contact Telephone:	775-575-2760
Transporter 1 EPA ID:	MNS000110924
Transporter 1 Emergency Number:	Not reported
Transporter 2 EPA ID:	MOD095038998
Transporter 2 Emergency Number:	Not reported
TSDF EPA ID:	NVD980895338
TSDF Name:	21st Century Environmental Management of Nevada, LLC
TSDF Address 1:	2095 Newlands Drive East
TSDF Address 2:	Not reported
TSDF City:	Fernley
TSDF Zip:	89408
TSDF Telephone:	Not reported

Federal:

Year:	2020
EM Manifest ID:	885048
Generator EPA ID:	CAL000396227
Shipment Date:	2019-09-05
Manifest Number:	002486840PSC
Line Number:	2
Method Code:	H141
Quantity Tons:	0.06450
Quantity Waste:	129.000000
Quantity Unit:	P
Number of Containers:	1
Type of Container:	Metal drums, barrels, kegs
Quantity Type:	Pounds
Federal Code:	D001

State:

Year:	2020
EM Manifest ID:	885048
Generator EPA ID:	CAL000396227
Shipment Date:	2019-09-05
Manifest Number:	002486840PSC
Line Number:	2
Method Code:	H141
Quantity Tons:	0.06450
Quantity Waste:	129.000000
Quantity Unit:	P
Number of Containers:	1
Type of Container:	Metal drums, barrels, kegs
Quantity Type:	Pounds
State Code:	214

Docusign Envelope ID: 3773F87A-0B89-4932-BA2C-CA8383B3EEAD

SHERWIN-WILLIAMS #1512 (Continued) **S123099899**

Year:	2020
EM Manifest ID:	1138557
Shipment Date:	3/4/2020
Receipt Date:	3/17/2020
Manifest Number:	002700282PSC
Generator EPA ID:	CAL000396227
Name:	SHERWIN-WILLIAMS #1512
Address:	617 CHAPALA STREET
Address 2:	Not reported
City:	SANTA BARBARA
Zip:	93101
Telephone:	877-577-2669
Contact:	Not reported
Contact Telephone:	775-575-2760
Transporter 1 EPA ID:	MNS000110924
Transporter 1 Emergency Number:	Not reported
Transporter 2 EPA ID:	CAR000217554
Transporter 2 Emergency Number:	Not reported
TSDF EPA ID:	NVD980895338
TSDF Name:	21st Century Environmental Management of Nevada, LLC
TSDF Address 1:	2095 Newlands Drive East
TSDF Address 2:	Not reported
TSDF City:	Fernley
TSDF Zip:	89408
TSDF Telephone:	Not reported

Federal:

Year:	2020
EM Manifest ID:	1138557
Generator EPA ID:	CAL000396227
Shipment Date:	2020-03-04
Manifest Number:	002700282PSC
Line Number:	1
Method Code:	H141
Quantity Tons:	0.07950
Quantity Waste:	159.000000
Quantity Unit:	P
Number of Containers:	1
Type of Container:	Metal drums, barrels, kegs
Quantity Type:	Pounds
Federal Code:	D001

State:

Year:	2020
EM Manifest ID:	1138557
Generator EPA ID:	CAL000396227
Shipment Date:	2020-03-04
Manifest Number:	002700282PSC
Line Number:	1
Method Code:	H141
Quantity Tons:	0.07950
Quantity Waste:	159.000000
Quantity Unit:	P
Number of Containers:	1
Type of Container:	Metal drums, barrels, kegs
Quantity Type:	Pounds
State Code:	214

Docusign Envelope ID: 3773F87A-0B89-4932-BA2C-CA8383B3EEAD

SHERWIN-WILLIAMS #1512 (Continued) **S123099899**

Year:	2020
EM Manifest ID:	7b969609-165a-4fc9-afa0-d6bb81772ce8
Shipment Date:	11/10/2020
Receipt Date:	11/23/2020
Manifest Number:	002963139PSC
Generator EPA ID:	CAL000396227
Name:	SHERWIN-WILLIAMS #1512
Address:	617 CHAPALA STREET
Address 2:	Not reported
City:	SANTA BARBARA
Zip:	93101
Telephone:	877-577-2669
Contact:	Not reported
Contact Telephone:	323-776-6233
Transporter 1 EPA ID:	MNS000110924
Transporter 1 Emergency Number:	Not reported
Transporter 2 EPA ID:	CAR000216770
Transporter 2 Emergency Number:	Not reported
TSDF EPA ID:	CAD008364432
TSDF Name:	Rho Chem LLC
TSDF Address 1:	425 Isis Ave.
TSDF Address 2:	Not reported
TSDF City:	Inglewood
TSDF Zip:	90301
TSDF Telephone:	Not reported

State:

Year:	2020
EM Manifest ID:	7b969609-165a-4fc9-afa0-d6bb81772ce8
Generator EPA ID:	CAL000396227
Shipment Date:	2020-11-10
Manifest Number:	002963139PSC
Line Number:	1
Method Code:	H141
Quantity Tons:	0.08000
Quantity Waste:	160.000000
Quantity Unit:	P
Number of Containers:	1
Type of Container:	Burlap, cloth, paper, or plastic bags
Quantity Type:	Pounds
State Code:	291

Year:	2020
EM Manifest ID:	7b969609-165a-4fc9-afa0-d6bb81772ce8
Generator EPA ID:	CAL000396227
Shipment Date:	2020-11-10
Manifest Number:	002963139PSC
Line Number:	1
Method Code:	H141
Quantity Tons:	0.08000
Quantity Waste:	160.000000
Quantity Unit:	P
Number of Containers:	1
Type of Container:	Burlap, cloth, paper, or plastic bags
Quantity Type:	Pounds
State Code:	291

Docusign Envelope ID: 3773F87A-0B89-4932-BA2C-CA8383B3EEAD

SHERWIN-WILLIAMS #1512 (Continued) **S123099899**

Detail Two:

Year:	2019
EM Manifest ID:	434807
Shipment Date:	5/15/2019
Receipt Date:	6/11/2019
Manifest Number:	002314860PSC
Generator EPA ID:	CAL000396227
Name:	SHERWIN-WILLIAMS #1512
Address:	617 CHAPALA STREET
Address 2:	Not reported
City:	SANTA BARBARA
Zip:	93101
Telephone:	877-577-2669
Contact:	Not reported
Contact Telephone:	775-575-2760
Transporter 1 EPA ID:	MNS000110924
Transporter 1 Emergency Number:	Not reported
Transporter 2 EPA ID:	MOD095038998
Transporter 2 Emergency Number:	Not reported
TSDF EPA ID:	NVD980895338
TSDF Name:	21st Century Environmental Management of Nevada, LLC
TSDF Address 1:	2095 Newlands Drive East
TSDF Address 2:	Not reported
TSDF City:	Fernley
TSDF Zip:	89408
TSDF Telephone:	Not reported

Federal:

Year:	2019
EM Manifest ID:	434807
Generator EPA ID:	CAL000396227
Shipment Date:	2019-05-15
Manifest Number:	002314860PSC
Line Number:	1
Method Code:	H141
Quantity Tons:	0.04000
Quantity Waste:	80.000000
Quantity Unit:	P
Number of Containers:	1
Type of Container:	Metal drums, barrels, kegs
Quantity Type:	Pounds
Federal Code:	D001

State:

Year:	2019
EM Manifest ID:	434807
Generator EPA ID:	CAL000396227
Shipment Date:	2019-05-15
Manifest Number:	002314860PSC
Line Number:	1
Method Code:	H141
Quantity Tons:	0.04000
Quantity Waste:	80.000000
Quantity Unit:	P
Number of Containers:	1
Type of Container:	Metal drums, barrels, kegs
Quantity Type:	Pounds

Docusign Envelope ID: 3773F87A-0B89-4932-BA2C-CA8383B3EEAD

SHERWIN-WILLIAMS #1512 (Continued) **S123099899**

State Code: 214

Year: 2019
EM Manifest ID: 262097
Shipment Date: 10/3/2018
Receipt Date: 10/5/2018
Manifest Number: 001979740PSC
Generator EPA ID: CAL000396227
Name: SHERWIN-WILLIAMS #1512
Address: 617 CHAPALA STREET
Address 2: Not reported
City: SANTA BARBARA
Zip: 93101
Telephone: 877-577-2669
Contact: Not reported
Contact Telephone: 323-776-6233
Transporter 1 EPA ID: MNS000110924
Transporter 1 Emergency Number: Not reported
Transporter 2 EPA ID: CAR000217554
Transporter 2 Emergency Number: Not reported
TSDF EPA ID: CAD008364432
TSDF Name: Rho Chem LLC
TSDF Address 1: 425 Isis Ave.
TSDF Address 2: Not reported
TSDF City: Inglewood
TSDF Zip: 90301
TSDF Telephone: Not reported

State:
Year: 2019
EM Manifest ID: 262097
Generator EPA ID: CAL000396227
Shipment Date: 2018-10-03
Manifest Number: 001979740PSC
Line Number: 2
Method Code: H141
Quantity Tons: 0.15100
Quantity Waste: 302.000000
Quantity Unit: P
Number of Containers: 2
Type of Container: Metal drums, barrels, kegs
Quantity Type: Pounds
State Code: 291

Year: 2019
EM Manifest ID: 262097
Generator EPA ID: CAL000396227
Shipment Date: 2018-10-03
Manifest Number: 001979740PSC
Line Number: 6
Method Code: H141
Quantity Tons: 0.12250
Quantity Waste: 245.000000
Quantity Unit: P
Number of Containers: 2
Type of Container: Burlap, cloth, paper, or plastic bags
Quantity Type: Pounds

Docusign Envelope ID: 3773F87A-0B89-4932-BA2C-CA8383B3EEAD

SHERWIN-WILLIAMS #1512 (Continued) **S123099899**

State Code: 291

Year: 2019
EM Manifest ID: 321910
Shipment Date: 1/15/2019
Receipt Date: 2/21/2019
Manifest Number: 002098543PSC
Generator EPA ID: CAL000396227
Name: SHERWIN-WILLIAMS #1512
Address: 617 CHAPALA STREET
Address 2: Not reported
City: SANTA BARBARA
Zip: 93101
Telephone: 877-577-2669
Contact: Not reported
Contact Telephone: 775-575-2760
Transporter 1 EPA ID: MNS000110924
Transporter 1 Emergency Number: Not reported
Transporter 2 EPA ID: MOD095038998
Transporter 2 Emergency Number: Not reported
TSDF EPA ID: NVD980895338
TSDF Name: 21st Century Environmental Management of Nevada, LLC
TSDF Address 1: 2095 Newlands Drive East
TSDF Address 2: Not reported
TSDF City: Fernley
TSDF Zip: 89408
TSDF Telephone: Not reported

Federal:
Year: 2019
EM Manifest ID: 321910
Generator EPA ID: CAL000396227
Shipment Date: 2019-01-15
Manifest Number: 002098543PSC
Line Number: 1
Method Code: H141
Quantity Tons: 0.09700
Quantity Waste: 194.000000
Quantity Unit: P
Number of Containers: 1
Type of Container: Metal drums, barrels, kegs
Quantity Type: Pounds
Federal Code: D001

State:
Year: 2019
EM Manifest ID: 321910
Generator EPA ID: CAL000396227
Shipment Date: 2019-01-15
Manifest Number: 002098543PSC
Line Number: 1
Method Code: H141
Quantity Tons: 0.09700
Quantity Waste: 194.000000
Quantity Unit: P
Number of Containers: 1

Docusign Envelope ID: 3773F87A-0B89-4932-BA2C-CA8383B3EEAD

SHERWIN-WILLIAMS #1512 (Continued) **S123099899**

Type of Container: Metal drums, barrels, kegs
Quantity Type: Pounds
State Code: 214

Year: 2019
EM Manifest ID: f70881e5-3bf5-42bb-a273-8ad9265e12ab
Shipment Date: 1/15/2019
Receipt Date: 1/23/2019
Manifest Number: 002098541PSC
Generator EPA ID: CAL000396227
Name: SHERWIN-WILLIAMS #1512
Address: 617 CHAPALA STREET
Address 2: Not reported
City: SANTA BARBARA
Zip: 93101
Telephone: 877-577-2669
Contact: Not reported
Contact Telephone: 323-776-6233
Transporter 1 EPA ID: MNS000110924
Transporter 1 Emergency Number: Not reported
Transporter 2 EPA ID: CAR000217554
Transporter 2 Emergency Number: Not reported
TSDF EPA ID: CAD008364432
TSDF Name: Rho Chem LLC
TSDF Address 1: 425 Isis Ave.
TSDF Address 2: Not reported
TSDF City: Inglewood
TSDF Zip: 90301
TSDF Telephone: Not reported

State:
Year: 2019
EM Manifest ID: f70881e5-3bf5-42bb-a273-8ad9265e12ab
Generator EPA ID: CAL000396227
Shipment Date: 2019-01-15
Manifest Number: 002098541PSC
Line Number: 2
Method Code: H141
Quantity Tons: 0.09500
Quantity Waste: 190.000000
Quantity Unit: P
Number of Containers: 1
Type of Container: Metal drums, barrels, kegs
Quantity Type: Pounds
State Code: 291

Year: 2019
EM Manifest ID: f70881e5-3bf5-42bb-a273-8ad9265e12ab
Generator EPA ID: CAL000396227
Shipment Date: 2019-01-15
Manifest Number: 002098541PSC
Line Number: 6
Method Code: H141
Quantity Tons: 0.08750
Quantity Waste: 175.000000
Quantity Unit: P
Number of Containers: 1

Docusign Envelope ID: 3773F87A-0B89-4932-BA2C-CA8383B3EEAD

SHERWIN-WILLIAMS #1512 (Continued) **S123099899**

Type of Container: Burlap, cloth, paper, or plastic bags
Quantity Type: Pounds
State Code: 291

Detail Two:
Year: 2018
EM Manifest ID: 001633334PSC20170823_D_1
Shipment Date: 8/23/2017
Receipt Date: 8/30/2017
Manifest Number: 001633334PSC
Generator EPA ID: CAL000396227
Name: SHERWIN WILLIAMS #1512
Address: Not reported
Address 2: Not reported
City: Not reported
Zip: Not reported
Telephone: Not reported
Contact: Not reported
Contact Telephone: Not reported
Transporter 1 EPA ID: MNS000110924
Transporter 1 Emergency Number: Not reported
Transporter 2 EPA ID: CAR000217000
Transporter 2 Emergency Number: Not reported
TSDF EPA ID: CAD008364432
TSDF Name: RHO CHEM LLC
TSDF Address 1: Not reported
TSDF Address 2: Not reported
TSDF City: Not reported
TSDF Zip: Not reported
TSDF Telephone: Not reported

Federal:
Year: 2018
EM Manifest ID: 001633334PSC20170823_D_1
Generator EPA ID: CAL000396227
Shipment Date: 2017-08-23
Manifest Number: 001633334PSC
Line Number: 2
Method Code: H141
Quantity Tons: 0.07100
Quantity Waste: 142.000000
Quantity Unit: P
Number of Containers: 1
Type of Container: NULL
Quantity Type: NULL
Federal Code: D001

State:
Year: 2018
EM Manifest ID: 001633334PSC20170823_D_1
Generator EPA ID: CAL000396227
Shipment Date: 2017-08-23
Manifest Number: 001633334PSC
Line Number: 1
Method Code: H141
Quantity Tons: 0.07050

Docusign Envelope ID: 3773F87A-0B89-4932-BA2C-CA8383B3EEAD

SHERWIN-WILLIAMS #1512 (Continued) **S123099899**

Quantity Waste:	141.000000
Quantity Unit:	P
Number of Containers:	1
Type of Container:	NULL
Quantity Type:	NULL
State Code:	291
Year:	2018
EM Manifest ID:	001633334PSC20170823_D_1
Generator EPA ID:	CAL000396227
Shipment Date:	2017-08-23
Manifest Number:	001633334PSC
Line Number:	2
Method Code:	H141
Quantity Tons:	0.07100
Quantity Waste:	142.000000
Quantity Unit:	P
Number of Containers:	1
Type of Container:	NULL
Quantity Type:	NULL
State Code:	214
Year:	2018
EM Manifest ID:	001633334PSC20170823_D_1
Generator EPA ID:	CAL000396227
Shipment Date:	2017-08-23
Manifest Number:	001633334PSC
Line Number:	3
Method Code:	H141
Quantity Tons:	0.06300
Quantity Waste:	126.000000
Quantity Unit:	P
Number of Containers:	1
Type of Container:	NULL
Quantity Type:	NULL
State Code:	291
Year:	2018
EM Manifest ID:	001884454PSC20180613_D_1
Shipment Date:	6/13/2018
Receipt Date:	6/22/2018
Manifest Number:	001884454PSC
Generator EPA ID:	CAL000396227
Name:	SHERWIN WILLIAMS #1512
Address:	Not reported
Address 2:	Not reported
City:	Not reported
Zip:	Not reported
Telephone:	Not reported
Contact:	Not reported
Contact Telephone:	Not reported
Transporter 1 EPA ID:	MNS000110924
Transporter 1 Emergency Number:	Not reported
Transporter 2 EPA ID:	CAR000217554
Transporter 2 Emergency Number:	Not reported
TSDF EPA ID:	CAD008364432

Docusign Envelope ID: 3773F87A-0B89-4932-BA2C-CA8383B3EEAD

SHERWIN-WILLIAMS #1512 (Continued) **S123099899**

TSDF Name: RHO CHEM LLC
TSDF Address 1: Not reported
TSDF Address 2: Not reported
TSDF City: Not reported
TSDF Zip: Not reported
TSDF Telephone: Not reported

State:
Year: 2018
EM Manifest ID: 001884454PSC20180613_D_1
Generator EPA ID: CAL000396227
Shipment Date: 2018-06-13
Manifest Number: 001884454PSC
Line Number: 1
Method Code: H141
Quantity Tons: 0.08800
Quantity Waste: 176.000000
Quantity Unit: P
Number of Containers: 1
Type of Container: NULL
Quantity Type: NULL
State Code: 291

Year: 2018
EM Manifest ID: 001884454PSC20180613_D_1
Generator EPA ID: CAL000396227
Shipment Date: 2018-06-13
Manifest Number: 001884454PSC
Line Number: 2
Method Code: H141
Quantity Tons: 0.07400
Quantity Waste: 148.000000
Quantity Unit: P
Number of Containers: 1
Type of Container: NULL
Quantity Type: NULL
State Code: 291

Year: 2018
EM Manifest ID: 001884439PSC20180613_D_1
Shipment Date: 6/13/2018
Receipt Date: 7/10/2018
Manifest Number: 001884439PSC
Generator EPA ID: CAL000396227
Name: SHERWIN WILLIAMS #1512
Address: Not reported
Address 2: Not reported
City: Not reported
Zip: Not reported
Telephone: Not reported
Contact: Not reported
Contact Telephone: Not reported
Transporter 1 EPA ID: MNS000110924
Transporter 1 Emergency Number: Not reported
Transporter 2 EPA ID: NED986382133
Transporter 2 Emergency Number: Not reported
TSDF EPA ID: NVD980895338

SHERWIN-WILLIAMS #1512 (Continued) **S123099899**

TSDF Name: 21ST CENTURY ENVIRONMENTAL MANAGEMENT OF NEVADA LLC
TSDF Address 1: Not reported
TSDF Address 2: Not reported
TSDF City: Not reported
TSDF Zip: Not reported
TSDF Telephone: Not reported

Federal:
Year: 2018
EM Manifest ID: 001884439PSC20180613_D_1
Generator EPA ID: CAL000396227
Shipment Date: 2018-06-13
Manifest Number: 001884439PSC
Line Number: 1
Method Code: H141
Quantity Tons: 0.00700
Quantity Waste: 14.000000
Quantity Unit: P
Number of Containers: 1
Type of Container: NULL
Quantity Type: NULL
Federal Code: D001

Year: 2018
EM Manifest ID: 001884439PSC20180613_D_1
Generator EPA ID: CAL000396227
Shipment Date: 2018-06-13
Manifest Number: 001884439PSC
Line Number: 1
Method Code: H141
Quantity Tons: 0.00700
Quantity Waste: 14.000000
Quantity Unit: P
Number of Containers: 1
Type of Container: NULL
Quantity Type: NULL
Federal Code: D035

Year: 2018
EM Manifest ID: 001884439PSC20180613_D_1
Generator EPA ID: CAL000396227
Shipment Date: 2018-06-13
Manifest Number: 001884439PSC
Line Number: 2
Method Code: H141
Quantity Tons: 0.07250
Quantity Waste: 145.000000
Quantity Unit: P
Number of Containers: 1
Type of Container: NULL
Quantity Type: NULL
Federal Code: D001

State:
Year: 2018
EM Manifest ID: 001884439PSC20180613_D_1
Generator EPA ID: CAL000396227

Docusign Envelope ID: 3773F87A-0B89-4932-BA2C-CA8383B3EEAD

SHERWIN-WILLIAMS #1512 (Continued) **S123099899**

Shipment Date:	2018-06-13
Manifest Number:	001884439PSC
Line Number:	1
Method Code:	H141
Quantity Tons:	0.00700
Quantity Waste:	14.000000
Quantity Unit:	P
Number of Containers:	1
Type of Container:	NULL
Quantity Type:	NULL
State Code:	331
Year:	2018
EM Manifest ID:	001884439PSC20180613_D_1
Generator EPA ID:	CAL000396227
Shipment Date:	2018-06-13
Manifest Number:	001884439PSC
Line Number:	2
Method Code:	H141
Quantity Tons:	0.07250
Quantity Waste:	145.000000
Quantity Unit:	P
Number of Containers:	1
Type of Container:	NULL
Quantity Type:	NULL
State Code:	214
Year:	2018
EM Manifest ID:	001856450PSC20180508_D_1
Shipment Date:	5/8/2018
Receipt Date:	5/18/2018
Manifest Number:	001856450PSC
Generator EPA ID:	CAL000396227
Name:	SHERWIN WILLIAMS #1512
Address:	Not reported
Address 2:	Not reported
City:	Not reported
Zip:	Not reported
Telephone:	Not reported
Contact:	Not reported
Contact Telephone:	Not reported
Transporter 1 EPA ID:	MNS000110924
Transporter 1 Emergency Number:	Not reported
Transporter 2 EPA ID:	CAR000217554
Transporter 2 Emergency Number:	Not reported
TSDF EPA ID:	CAD008364432
TSDF Name:	RHO CHEM LLC
TSDF Address 1:	Not reported
TSDF Address 2:	Not reported
TSDF City:	Not reported
TSDF Zip:	Not reported
TSDF Telephone:	Not reported

State:

Year:	2018
EM Manifest ID:	001856450PSC20180508_D_1
Generator EPA ID:	CAL000396227

SHERWIN-WILLIAMS #1512 (Continued) **S123099899**

Shipment Date: 2018-05-08
Manifest Number: 001856450PSC
Line Number: 1
Method Code: H141
Quantity Tons: 0.10000
Quantity Waste: 200.000000
Quantity Unit: P
Number of Containers: 1
Type of Container: NULL
Quantity Type: NULL
State Code: 291

Year: 2018
EM Manifest ID: 001856450PSC20180508_D_1
Generator EPA ID: CAL000396227
Shipment Date: 2018-05-08
Manifest Number: 001856450PSC
Line Number: 2
Method Code: H141
Quantity Tons: 0.06300
Quantity Waste: 126.000000
Quantity Unit: P
Number of Containers: 1
Type of Container: NULL
Quantity Type: NULL
State Code: 291

Year: 2018
EM Manifest ID: 001543685PSC20170425_D_1
Shipment Date: 4/25/2017
Receipt Date: 5/1/2017
Manifest Number: 001543685PSC
Generator EPA ID: CAL000396227
Name: SHERWIN WILLIAMS #1512
Address: Not reported
Address 2: Not reported
City: Not reported
Zip: Not reported
Telephone: Not reported
Contact: Not reported
Contact Telephone: Not reported
Transporter 1 EPA ID: CAD008364432
Transporter 1 Emergency Number: Not reported
Transporter 2 EPA ID: CAD983649880
Transporter 2 Emergency Number: Not reported
TSDF EPA ID: CAD008364432
TSDF Name: RHO CHEM LLC
TSDF Address 1: Not reported
TSDF Address 2: Not reported
TSDF City: Not reported
TSDF Zip: Not reported
TSDF Telephone: Not reported

State:
Year: 2018
EM Manifest ID: 001543685PSC20170425_D_1
Generator EPA ID: CAL000396227

SHERWIN-WILLIAMS #1512 (Continued) **S123099899**

Shipment Date:	2017-04-25
Manifest Number:	001543685PSC
Line Number:	1
Method Code:	H141
Quantity Tons:	0.08450
Quantity Waste:	169.000000
Quantity Unit:	P
Number of Containers:	1
Type of Container:	NULL
Quantity Type:	NULL
State Code:	291

Year:	2018
EM Manifest ID:	001543685PSC20170425_D_1
Generator EPA ID:	CAL000396227
Shipment Date:	2017-04-25
Manifest Number:	001543685PSC
Line Number:	2
Method Code:	H141
Quantity Tons:	0.04950
Quantity Waste:	99.000000
Quantity Unit:	P
Number of Containers:	1
Type of Container:	NULL
Quantity Type:	NULL
State Code:	291

Year:	2018
EM Manifest ID:	001735516PSC20171228_D_1
Shipment Date:	12/28/2017
Receipt Date:	1/3/2018
Manifest Number:	001735516PSC
Generator EPA ID:	CAL000396227
Name:	SHERWIN WILLIAMS #1512
Address:	Not reported
Address 2:	Not reported
City:	Not reported
Zip:	Not reported
Telephone:	Not reported
Contact:	Not reported
Contact Telephone:	Not reported
Transporter 1 EPA ID:	MNS000110924
Transporter 1 Emergency Number:	Not reported
Transporter 2 EPA ID:	CAR000217554
Transporter 2 Emergency Number:	Not reported
TSDF EPA ID:	CAD008364432
TSDF Name:	RHO CHEM LLC
TSDF Address 1:	Not reported
TSDF Address 2:	Not reported
TSDF City:	Not reported
TSDF Zip:	Not reported
TSDF Telephone:	Not reported

Federal:

Year:	2018
EM Manifest ID:	001735516PSC20171228_D_1
Generator EPA ID:	CAL000396227

Docusign Envelope ID: 3773F87A-0B89-4932-BA2C-CA8383B3EEAD

SHERWIN-WILLIAMS #1512 (Continued) **S123099899**

Shipment Date: 2017-12-28
Manifest Number: 001735516PSC
Line Number: 2
Method Code: H141
Quantity Tons: 0.05800
Quantity Waste: 116.000000
Quantity Unit: P
Number of Containers: 1
Type of Container: NULL
Quantity Type: NULL
Federal Code: D001

State:
Year: 2018
EM Manifest ID: 001735516PSC20171228_D_1
Generator EPA ID: CAL000396227
Shipment Date: 2017-12-28
Manifest Number: 001735516PSC
Line Number: 1
Method Code: H141
Quantity Tons: 0.04900
Quantity Waste: 98.000000
Quantity Unit: P
Number of Containers: 1
Type of Container: NULL
Quantity Type: NULL
State Code: 291

Year: 2018
EM Manifest ID: 001735516PSC20171228_D_1
Generator EPA ID: CAL000396227
Shipment Date: 2017-12-28
Manifest Number: 001735516PSC
Line Number: 2
Method Code: H141
Quantity Tons: 0.05800
Quantity Waste: 116.000000
Quantity Unit: P
Number of Containers: 1
Type of Container: NULL
Quantity Type: NULL
State Code: 214

Year: 2018
EM Manifest ID: 001735516PSC20171228_D_1
Generator EPA ID: CAL000396227
Shipment Date: 2017-12-28
Manifest Number: 001735516PSC
Line Number: 3
Method Code: H141
Quantity Tons: 0.08450
Quantity Waste: 169.000000
Quantity Unit: P
Number of Containers: 1
Type of Container: NULL
Quantity Type: NULL
State Code: 291

Docusign Envelope ID: 3773F87A-0B89-4932-BA2C-CA8383B3EEAD

SHERWIN-WILLIAMS #1512 (Continued) **S123099899**

Year:	2018
EM Manifest ID:	001691806PSC20171102_D_1
Shipment Date:	11/2/2017
Receipt Date:	11/7/2017
Manifest Number:	001691806PSC
Generator EPA ID:	CAL000396227
Name:	SHERWIN WILLIAMS #1512
Address:	Not reported
Address 2:	Not reported
City:	Not reported
Zip:	Not reported
Telephone:	Not reported
Contact:	Not reported
Contact Telephone:	Not reported
Transporter 1 EPA ID:	MNS000110924
Transporter 1 Emergency Number:	Not reported
Transporter 2 EPA ID:	CAR000217000
Transporter 2 Emergency Number:	Not reported
TSDF EPA ID:	CAD008364432
TSDF Name:	RHO CHEM LLC
TSDF Address 1:	Not reported
TSDF Address 2:	Not reported
TSDF City:	Not reported
TSDF Zip:	Not reported
TSDF Telephone:	Not reported

Federal:

Year:	2018
EM Manifest ID:	001691806PSC20171102_D_1
Generator EPA ID:	CAL000396227
Shipment Date:	2017-11-02
Manifest Number:	001691806PSC
Line Number:	1
Method Code:	H141
Quantity Tons:	0.06350
Quantity Waste:	127.000000
Quantity Unit:	P
Number of Containers:	1
Type of Container:	NULL
Quantity Type:	NULL
Federal Code:	D001

State:

Year:	2018
EM Manifest ID:	001691806PSC20171102_D_1
Generator EPA ID:	CAL000396227
Shipment Date:	2017-11-02
Manifest Number:	001691806PSC
Line Number:	1
Method Code:	H141
Quantity Tons:	0.06350
Quantity Waste:	127.000000
Quantity Unit:	P
Number of Containers:	1
Type of Container:	NULL
Quantity Type:	NULL
State Code:	214

Docusign Envelope ID: 3773F87A-0B89-4932-BA2C-CA8383B3EEAD

SHERWIN-WILLIAMS #1512 (Continued) **S123099899**

Year:	2018
EM Manifest ID:	001691806PSC20171102_D_1
Generator EPA ID:	CAL000396227
Shipment Date:	2017-11-02
Manifest Number:	001691806PSC
Line Number:	2
Method Code:	H141
Quantity Tons:	0.08500
Quantity Waste:	170.000000
Quantity Unit:	P
Number of Containers:	1
Type of Container:	NULL
Quantity Type:	NULL
State Code:	291

Year:	2018
EM Manifest ID:	001691806PSC20171102_D_1
Generator EPA ID:	CAL000396227
Shipment Date:	2017-11-02
Manifest Number:	001691806PSC
Line Number:	4
Method Code:	H141
Quantity Tons:	0.04750
Quantity Waste:	95.000000
Quantity Unit:	P
Number of Containers:	1
Type of Container:	NULL
Quantity Type:	NULL
State Code:	291

Year:	2018
EM Manifest ID:	147587
Shipment Date:	10/3/2018
Receipt Date:	10/16/2018
Manifest Number:	001979758PSC
Generator EPA ID:	CAL000396227
Name:	SHERWIN-WILLIAMS #1512
Address:	617 CHAPALA STREET
Address 2:	Not reported
City:	SANTA BARBARA
Zip:	93101
Telephone:	877-577-2669
Contact:	Not reported
Contact Telephone:	775-575-2760
Transporter 1 EPA ID:	MNS000110924
Transporter 1 Emergency Number:	Not reported
Transporter 2 EPA ID:	MOD095039998
Transporter 2 Emergency Number:	Not reported
TSDF EPA ID:	NVD980895338
TSDF Name:	21st Century Environmental Management of Nevada, LLC
TSDF Address 1:	2095 Newlands Drive East
TSDF Address 2:	Not reported
TSDF City:	Fernley
TSDF Zip:	89408
TSDF Telephone:	Not reported

Docusign Envelope ID: 3773F87A-0B89-4932-BA2C-CA8383B3EEAD

SHERWIN-WILLIAMS #1512 (Continued) **S123099899**

Federal:

Year:	2018
EM Manifest ID:	147587
Generator EPA ID:	CAL000396227
Shipment Date:	2018-10-03
Manifest Number:	001979758PSC
Line Number:	1
Method Code:	H141
Quantity Tons:	0.08000
Quantity Waste:	160.000000
Quantity Unit:	P
Number of Containers:	1
Type of Container:	Metal drums, barrels, kegs
Quantity Type:	Pounds
Federal Code:	D001

Year:	2018
EM Manifest ID:	147587
Generator EPA ID:	CAL000396227
Shipment Date:	2018-10-03
Manifest Number:	001979758PSC
Line Number:	2
Method Code:	H141
Quantity Tons:	0.01750
Quantity Waste:	35.000000
Quantity Unit:	P
Number of Containers:	2
Type of Container:	Fiber or plastic boxes, cartons, cases
Quantity Type:	Pounds
Federal Code:	D001

Year:	2018
EM Manifest ID:	147587
Generator EPA ID:	CAL000396227
Shipment Date:	2018-10-03
Manifest Number:	001979758PSC
Line Number:	2
Method Code:	H141
Quantity Tons:	0.01750
Quantity Waste:	35.000000
Quantity Unit:	P
Number of Containers:	2
Type of Container:	Fiber or plastic boxes, cartons, cases
Quantity Type:	Pounds
Federal Code:	D035

Additional Info:

Year:	2017
Gen EPA ID:	CAL000396227

Shipment Date:	20171228
Creation Date:	8/10/2018 18:30:24
Receipt Date:	20180103
Manifest ID:	001735516PSC
Trans EPA ID:	MNS000110924

Docusign Envelope ID: 3773F87A-0B89-4932-BA2C-CA8383B3EEAD

SHERWIN-WILLIAMS #1512 (Continued) **S123099899**

Trans Name:	STERICYCLE SPECIALTY WASTE SOLUTIONS INC
Trans 2 EPA ID:	CAR000217554
Trans 2 Name:	CRUZ CONTAINERS LOGISTICS INC
TSDF EPA ID:	CAD008364432
Trans Name:	RHO CHEM LLC
TSDF Alt EPA ID:	Not reported
TSDF Alt Name:	Not reported
Waste Code Description:	291 - Latex waste
RCRA Code:	Not reported
Meth Code:	H141 - Storage, Bulking, And/Or Transfer Off Site--No Treatment/Reovery (H010-H129) Or (H131-H135)
Quantity Tons:	0.0845
Waste Quantity:	169
Quantity Unit:	P
Additional Code 1:	Not reported
Additional Code 2:	Not reported
Additional Code 3:	Not reported
Additional Code 4:	Not reported
Additional Code 5:	Not reported
Shipment Date:	20171228
Creation Date:	8/10/2018 18:30:24
Receipt Date:	20180103
Manifest ID:	001735516PSC
Trans EPA ID:	MNS000110924
Trans Name:	STERICYCLE SPECIALTY WASTE SOLUTIONS INC
Trans 2 EPA ID:	CAR000217554
Trans 2 Name:	CRUZ CONTAINERS LOGISTICS INC
TSDF EPA ID:	CAD008364432
Trans Name:	RHO CHEM LLC
TSDF Alt EPA ID:	Not reported
TSDF Alt Name:	Not reported
Waste Code Description:	214 - Unspecified solvent mixture
RCRA Code:	D001
Meth Code:	H141 - Storage, Bulking, And/Or Transfer Off Site--No Treatment/Reovery (H010-H129) Or (H131-H135)
Quantity Tons:	0.058
Waste Quantity:	116
Quantity Unit:	P
Additional Code 1:	Not reported
Additional Code 2:	Not reported
Additional Code 3:	Not reported
Additional Code 4:	Not reported
Additional Code 5:	Not reported
Shipment Date:	20171228
Creation Date:	8/10/2018 18:30:24
Receipt Date:	20180103
Manifest ID:	001735516PSC
Trans EPA ID:	MNS000110924
Trans Name:	STERICYCLE SPECIALTY WASTE SOLUTIONS INC
Trans 2 EPA ID:	CAR000217554
Trans 2 Name:	CRUZ CONTAINERS LOGISTICS INC
TSDF EPA ID:	CAD008364432
Trans Name:	RHO CHEM LLC
TSDF Alt EPA ID:	Not reported
TSDF Alt Name:	Not reported

Docusign Envelope ID: 3773F87A-0B89-4932-BA2C-CA8383B3EEAD

SHERWIN-WILLIAMS #1512 (Continued) **S123099899**

Waste Code Description:	291 - Latex waste
RCRA Code:	Not reported
Meth Code:	H141 - Storage, Bulking, And/Or Transfer Off Site--No Treatment/Reovery (H010-H129) Or (H131-H135)
Quantity Tons:	0.049
Waste Quantity:	98
Quantity Unit:	P
Additional Code 1:	Not reported
Additional Code 2:	Not reported
Additional Code 3:	Not reported
Additional Code 4:	Not reported
Additional Code 5:	Not reported
Shipment Date:	20171102
Creation Date:	5/30/2018 18:32:07
Receipt Date:	20171107
Manifest ID:	001691806PSC
Trans EPA ID:	MNS000110924
Trans Name:	STERICYCLE SPECIALTY WASTE SOLUTIONS INC
Trans 2 EPA ID:	CAR000217000
Trans 2 Name:	LA CHIQUITA TRUCKING
TSDF EPA ID:	CAD008364432
Trans Name:	RHO CHEM LLC
TSDF Alt EPA ID:	Not reported
TSDF Alt Name:	Not reported
Waste Code Description:	291 - Latex waste
RCRA Code:	Not reported
Meth Code:	H141 - Storage, Bulking, And/Or Transfer Off Site--No Treatment/Reovery (H010-H129) Or (H131-H135)
Quantity Tons:	0.0475
Waste Quantity:	95
Quantity Unit:	P
Additional Code 1:	Not reported
Additional Code 2:	Not reported
Additional Code 3:	Not reported
Additional Code 4:	Not reported
Additional Code 5:	Not reported
Shipment Date:	20171102
Creation Date:	5/30/2018 18:32:07
Receipt Date:	20171107
Manifest ID:	001691806PSC
Trans EPA ID:	MNS000110924
Trans Name:	STERICYCLE SPECIALTY WASTE SOLUTIONS INC
Trans 2 EPA ID:	CAR000217000
Trans 2 Name:	LA CHIQUITA TRUCKING
TSDF EPA ID:	CAD008364432
Trans Name:	RHO CHEM LLC
TSDF Alt EPA ID:	Not reported
TSDF Alt Name:	Not reported
Waste Code Description:	- Not reported
RCRA Code:	Not reported
Meth Code:	H141 - Storage, Bulking, And/Or Transfer Off Site--No Treatment/Reovery (H010-H129) Or (H131-H135)
Quantity Tons:	Not reported
Waste Quantity:	Not reported
Quantity Unit:	Not reported

Docusign Envelope ID: 3773F87A-0B89-4932-BA2C-CA8383B3EEAD

SHERWIN-WILLIAMS #1512 (Continued) **S123099899**

Additional Code 1:	Not reported
Additional Code 2:	Not reported
Additional Code 3:	Not reported
Additional Code 4:	Not reported
Additional Code 5:	Not reported
Shipment Date:	20171102
Creation Date:	5/30/2018 18:32:07
Receipt Date:	20171107
Manifest ID:	001691806PSC
Trans EPA ID:	MNS000110924
Trans Name:	STERICYCLE SPECIALTY WASTE SOLUTIONS INC
Trans 2 EPA ID:	CAR000217000
Trans 2 Name:	LA CHIQUITA TRUCKING
TSDF EPA ID:	CAD008364432
Trans Name:	RHO CHEM LLC
TSDF Alt EPA ID:	Not reported
TSDF Alt Name:	Not reported
Waste Code Description:	214 - Unspecified solvent mixture
RCRA Code:	D001
Meth Code:	H141 - Storage, Bulking, And/Or Transfer Off Site--No Treatment/Reovery (H010-H129) Or (H131-H135)
Quantity Tons:	0.0635
Waste Quantity:	127
Quantity Unit:	P
Additional Code 1:	Not reported
Additional Code 2:	Not reported
Additional Code 3:	Not reported
Additional Code 4:	Not reported
Additional Code 5:	Not reported
Shipment Date:	20171102
Creation Date:	5/30/2018 18:32:07
Receipt Date:	20171107
Manifest ID:	001691806PSC
Trans EPA ID:	MNS000110924
Trans Name:	STERICYCLE SPECIALTY WASTE SOLUTIONS INC
Trans 2 EPA ID:	CAR000217000
Trans 2 Name:	LA CHIQUITA TRUCKING
TSDF EPA ID:	CAD008364432
Trans Name:	RHO CHEM LLC
TSDF Alt EPA ID:	Not reported
TSDF Alt Name:	Not reported
Waste Code Description:	291 - Latex waste
RCRA Code:	Not reported
Meth Code:	H141 - Storage, Bulking, And/Or Transfer Off Site--No Treatment/Reovery (H010-H129) Or (H131-H135)
Quantity Tons:	0.085
Waste Quantity:	170
Quantity Unit:	P
Additional Code 1:	Not reported
Additional Code 2:	Not reported
Additional Code 3:	Not reported
Additional Code 4:	Not reported
Additional Code 5:	Not reported
Shipment Date:	20170823

Docusign Envelope ID: 3773F87A-0B89-4932-BA2C-CA8383B3EEAD

SHERWIN-WILLIAMS #1512 (Continued) **S123099899**

Creation Date:	5/29/2018 18:30:43
Receipt Date:	20170830
Manifest ID:	001633334PSC
Trans EPA ID:	MNS000110924
Trans Name:	STERICYCLE SPECIALTY WASTE SOLUTIONS INC
Trans 2 EPA ID:	CAR000217000
Trans 2 Name:	LA CHIQUITA TRUCKING
TSDF EPA ID:	CAD008364432
Trans Name:	RHO CHEM LLC
TSDF Alt EPA ID:	Not reported
TSDF Alt Name:	Not reported
Waste Code Description:	214 - Unspecified solvent mixture
RCRA Code:	D001
Meth Code:	H141 - Storage, Bulking, And/Or Transfer Off Site--No Treatment/Reovery (H010-H129) Or (H131-H135)
Quantity Tons:	0.071
Waste Quantity:	142
Quantity Unit:	P
Additional Code 1:	Not reported
Additional Code 2:	Not reported
Additional Code 3:	Not reported
Additional Code 4:	Not reported
Additional Code 5:	Not reported

Shipment Date:	20170823
Creation Date:	5/29/2018 18:30:43
Receipt Date:	20170830
Manifest ID:	001633334PSC
Trans EPA ID:	MNS000110924
Trans Name:	STERICYCLE SPECIALTY WASTE SOLUTIONS INC
Trans 2 EPA ID:	CAR000217000
Trans 2 Name:	LA CHIQUITA TRUCKING
TSDF EPA ID:	CAD008364432
Trans Name:	RHO CHEM LLC
TSDF Alt EPA ID:	Not reported
TSDF Alt Name:	Not reported
Waste Code Description:	291 - Latex waste
RCRA Code:	Not reported
Meth Code:	H141 - Storage, Bulking, And/Or Transfer Off Site--No Treatment/Reovery (H010-H129) Or (H131-H135)
Quantity Tons:	0.063
Waste Quantity:	126
Quantity Unit:	P
Additional Code 1:	Not reported
Additional Code 2:	Not reported
Additional Code 3:	Not reported
Additional Code 4:	Not reported
Additional Code 5:	Not reported

Shipment Date:	20170823
Creation Date:	5/29/2018 18:30:43
Receipt Date:	20170830
Manifest ID:	001633334PSC
Trans EPA ID:	MNS000110924
Trans Name:	STERICYCLE SPECIALTY WASTE SOLUTIONS INC
Trans 2 EPA ID:	CAR000217000
Trans 2 Name:	LA CHIQUITA TRUCKING

Docusign Envelope ID: 3773F87A-0B89-4932-BA2C-CA8383B3EEAD

SHERWIN-WILLIAMS #1512 (Continued) **S123099899**

TSDF EPA ID:	CAD008364432
Trans Name:	RHO CHEM LLC
TSDF Alt EPA ID:	Not reported
TSDF Alt Name:	Not reported
Waste Code Description:	291 - Latex waste
RCRA Code:	Not reported
Meth Code:	H141 - Storage, Bulking, And/Or Transfer Off Site--No Treatment/Reovery (H010-H129) Or (H131-H135)
Quantity Tons:	0.0705
Waste Quantity:	141
Quantity Unit:	P
Additional Code 1:	Not reported
Additional Code 2:	Not reported
Additional Code 3:	Not reported
Additional Code 4:	Not reported
Additional Code 5:	Not reported

Additional Info:

Year:	2016
Gen EPA ID:	CAL000396227
Shipment Date:	20151027
Creation Date:	12/22/2015 22:15:31
Receipt Date:	20151102
Manifest ID:	001132086PSC
Trans EPA ID:	CAD008364432
Trans Name:	RHO CHEM LLC
Trans 2 EPA ID:	CAD983649880
Trans 2 Name:	PSC ENVIRONMENTAL SERVICES OF POMONA LP
TSDF EPA ID:	CAD008364432
Trans Name:	RHO CHEM LLC
TSDF Alt EPA ID:	Not reported
TSDF Alt Name:	Not reported
Waste Code Description:	291 - Latex waste
RCRA Code:	Not reported
Meth Code:	H141 - Storage, Bulking, And/Or Transfer Off Site--No Treatment/Reovery (H010-H129) Or (H131-H135)
Quantity Tons:	0.046
Waste Quantity:	92
Quantity Unit:	P
Additional Code 1:	Not reported
Additional Code 2:	Not reported
Additional Code 3:	Not reported
Additional Code 4:	Not reported
Additional Code 5:	Not reported
Shipment Date:	20151027
Creation Date:	12/22/2015 22:15:31
Receipt Date:	20151102
Manifest ID:	001132086PSC
Trans EPA ID:	CAD008364432
Trans Name:	RHO CHEM LLC
Trans 2 EPA ID:	CAD983649880
Trans 2 Name:	PSC ENVIRONMENTAL SERVICES OF POMONA LP
TSDF EPA ID:	CAD008364432
Trans Name:	RHO CHEM LLC
TSDF Alt EPA ID:	Not reported

Docusign Envelope ID: 3773F87A-0B89-4932-BA2C-CA8383B3EEAD

SHERWIN-WILLIAMS #1512 (Continued) **S123099899**

TSDF Alt Name:	Not reported
Waste Code Description:	291 - Latex waste
RCRA Code:	Not reported
Meth Code:	H141 - Storage, Bulking, And/Or Transfer Off Site--No Treatment/Reovery (H010-H129) Or (H131-H135)
Quantity Tons:	0.056
Waste Quantity:	112
Quantity Unit:	P
Additional Code 1:	Not reported
Additional Code 2:	Not reported
Additional Code 3:	Not reported
Additional Code 4:	Not reported
Additional Code 5:	Not reported
Shipment Date:	20150812
Creation Date:	9/23/2015 22:15:29
Receipt Date:	20150814
Manifest ID:	001081544PSC
Trans EPA ID:	CAD008364432
Trans Name:	RHO CHEM LLC
Trans 2 EPA ID:	CAD983649880
Trans 2 Name:	PSC ENVIRONMENTAL SERVICES OF POMONA LP
TSDF EPA ID:	CAD008364432
Trans Name:	RHO CHEM LLC
TSDF Alt EPA ID:	Not reported
TSDF Alt Name:	Not reported
Waste Code Description:	291 - Latex waste
RCRA Code:	Not reported
Meth Code:	H141 - Storage, Bulking, And/Or Transfer Off Site--No Treatment/Reovery (H010-H129) Or (H131-H135)
Quantity Tons:	0.0775
Waste Quantity:	155
Quantity Unit:	P
Additional Code 1:	Not reported
Additional Code 2:	Not reported
Additional Code 3:	Not reported
Additional Code 4:	Not reported
Additional Code 5:	Not reported
Shipment Date:	20150812
Creation Date:	9/23/2015 22:15:29
Receipt Date:	20150814
Manifest ID:	001081544PSC
Trans EPA ID:	CAD008364432
Trans Name:	RHO CHEM LLC
Trans 2 EPA ID:	CAD983649880
Trans 2 Name:	PSC ENVIRONMENTAL SERVICES OF POMONA LP
TSDF EPA ID:	CAD008364432
Trans Name:	RHO CHEM LLC
TSDF Alt EPA ID:	Not reported
TSDF Alt Name:	Not reported
Waste Code Description:	291 - Latex waste
RCRA Code:	Not reported
Meth Code:	H141 - Storage, Bulking, And/Or Transfer Off Site--No Treatment/Reovery (H010-H129) Or (H131-H135)
Quantity Tons:	0.046
Waste Quantity:	92

Docusign Envelope ID: 3773F87A-0B89-4932-BA2C-CA8383B3EEAD

SHERWIN-WILLIAMS #1512 (Continued) **S123099899**

Quantity Unit:	P
Additional Code 1:	Not reported
Additional Code 2:	Not reported
Additional Code 3:	Not reported
Additional Code 4:	Not reported
Additional Code 5:	Not reported
Shipment Date:	20150526
Creation Date:	8/20/2015 22:15:40
Receipt Date:	20150529
Manifest ID:	001022733PSC
Trans EPA ID:	CAD008364432
Trans Name:	RHO CHEM LLC
Trans 2 EPA ID:	CAD983649880
Trans 2 Name:	PSC ENVIRONMENTAL SERVICES OF POMONA LP
TSDF EPA ID:	CAD008364432
Trans Name:	RHO CHEM LLC
TSDF Alt EPA ID:	Not reported
TSDF Alt Name:	Not reported
Waste Code Description:	291 - Latex waste
RCRA Code:	Not reported
Meth Code:	H141 - Storage, Bulking, And/Or Transfer Off Site--No Treatment/Reovery (H010-H129) Or (H131-H135)
Quantity Tons:	0.0745
Waste Quantity:	149
Quantity Unit:	P
Additional Code 1:	Not reported
Additional Code 2:	Not reported
Additional Code 3:	Not reported
Additional Code 4:	Not reported
Additional Code 5:	Not reported
Shipment Date:	20150526
Creation Date:	8/20/2015 22:15:40
Receipt Date:	20150529
Manifest ID:	001022733PSC
Trans EPA ID:	CAD008364432
Trans Name:	RHO CHEM LLC
Trans 2 EPA ID:	CAD983649880
Trans 2 Name:	PSC ENVIRONMENTAL SERVICES OF POMONA LP
TSDF EPA ID:	CAD008364432
Trans Name:	RHO CHEM LLC
TSDF Alt EPA ID:	Not reported
TSDF Alt Name:	Not reported
Waste Code Description:	291 - Latex waste
RCRA Code:	Not reported
Meth Code:	H141 - Storage, Bulking, And/Or Transfer Off Site--No Treatment/Reovery (H010-H129) Or (H131-H135)
Quantity Tons:	0.15
Waste Quantity:	300
Quantity Unit:	P
Additional Code 1:	Not reported
Additional Code 2:	Not reported
Additional Code 3:	Not reported
Additional Code 4:	Not reported
Additional Code 5:	Not reported

Docusign Envelope ID: 3773F87A-0B89-4932-BA2C-CA8383B3EEAD

SHERWIN-WILLIAMS #1512 (Continued) **S123099899**

Shipment Date:	20150526
Creation Date:	8/20/2015 22:15:40
Receipt Date:	20150529
Manifest ID:	001022733PSC
Trans EPA ID:	CAD008364432
Trans Name:	RHO CHEM LLC
Trans 2 EPA ID:	CAD983649880
Trans 2 Name:	PSC ENVIRONMENTAL SERVICES OF POMONA LP
TSDF EPA ID:	CAD008364432
Trans Name:	RHO CHEM LLC
TSDF Alt EPA ID:	Not reported
TSDF Alt Name:	Not reported
Waste Code Description:	214 - Unspecified solvent mixture
RCRA Code:	D001
Meth Code:	H061 - Fuel Blending Prior To Energy Recovery At Another Site
Quantity Tons:	0.084
Waste Quantity:	168
Quantity Unit:	P
Additional Code 1:	Not reported
Additional Code 2:	Not reported
Additional Code 3:	Not reported
Additional Code 4:	Not reported
Additional Code 5:	Not reported

Shipment Date:	20150317
Creation Date:	6/26/2015 22:16:07
Receipt Date:	20150324
Manifest ID:	000976581PSC
Trans EPA ID:	CAD008364432
Trans Name:	RHO CHEM LLC
Trans 2 EPA ID:	CAD983649880
Trans 2 Name:	PSC ENVIRONMENTAL SERVICES OF POMONA LP
TSDF EPA ID:	CAD008364432
Trans Name:	RHO CHEM LLC
TSDF Alt EPA ID:	Not reported
TSDF Alt Name:	Not reported
Waste Code Description:	214 - Unspecified solvent mixture
RCRA Code:	D001
Meth Code:	H061 - Fuel Blending Prior To Energy Recovery At Another Site
Quantity Tons:	0.09
Waste Quantity:	180
Quantity Unit:	P
Additional Code 1:	Not reported
Additional Code 2:	Not reported
Additional Code 3:	Not reported
Additional Code 4:	Not reported
Additional Code 5:	Not reported

Shipment Date:	20150317
Creation Date:	6/26/2015 22:16:07
Receipt Date:	20150324
Manifest ID:	000976581PSC
Trans EPA ID:	CAD008364432
Trans Name:	RHO CHEM LLC
Trans 2 EPA ID:	CAD983649880
Trans 2 Name:	PSC ENVIRONMENTAL SERVICES OF POMONA LP
TSDF EPA ID:	CAD008364432

Docusign Envelope ID: 3773F87A-0B89-4932-BA2C-CA8383B3EEAD

SHERWIN-WILLIAMS #1512 (Continued) **S123099899**

Trans Name:	RHO CHEM LLC
TSDF Alt EPA ID:	Not reported
TSDF Alt Name:	Not reported
Waste Code Description:	291 - Latex waste
RCRA Code:	Not reported
Meth Code:	H141 - Storage, Bulking, And/Or Transfer Off Site--No Treatment/Reovery (H010-H129) Or (H131-H135)
Quantity Tons:	0.14
Waste Quantity:	280
Quantity Unit:	P
Additional Code 1:	Not reported
Additional Code 2:	Not reported
Additional Code 3:	Not reported
Additional Code 4:	Not reported
Additional Code 5:	Not reported

CERS:

Name:	SHERWIN-WILLIAMS #1512
Address:	617 CHAPALA ST
City,State,Zip:	SANTA BARBARA, CA 93101
Site ID:	31558
CERS ID:	10209613
CERS Description:	Chemical Storage Facilities

Violations:

Site ID:	31558
Site Name:	SHERWIN-WILLIAMS #1512
Violation Date:	12-01-2016
Citation:	HSC 6.5 Multiple - California Health and Safety Code, Chapter 6.5, Section(s) Multiple
Violation Description:	Hazardous Waste Generator Program - Operations/Maintenance - General
Violation Notes:	Returned to compliance on 02/04/2019.
Violation Division:	Santa Barbara County Environmental Health Services
Violation Program:	HW
Violation Source:	CERS,

Evaluation:

Eval General Type:	Compliance Evaluation Inspection
Eval Date:	01-10-2022
Violations Found:	No
Eval Type:	Routine done by local agency
Eval Notes:	Not reported
Eval Division:	Santa Barbara County Environmental Health Services
Eval Program:	HW
Eval Source:	CERS,

Eval General Type:	Compliance Evaluation Inspection
Eval Date:	05-14-2019
Violations Found:	No
Eval Type:	Routine done by local agency
Eval Notes:	Not reported
Eval Division:	Santa Barbara County Environmental Health Services
Eval Program:	HW
Eval Source:	CERS,

Eval General Type:	Compliance Evaluation Inspection
Eval Date:	12-01-2016

Docusign Envelope ID: 3773F87A-0B89-4932-BA2C-CA8383B3EEAD

SHERWIN-WILLIAMS #1512 (Continued) **S123099899**

Violations Found: No
Eval Type: Routine done by local agency
Eval Notes: Not reported
Eval Division: Santa Barbara County Environmental Health Services
Eval Program: HMRRP
Eval Source: CERS,

Eval General Type: Compliance Evaluation Inspection
Eval Date: 01-10-2022
Violations Found: No
Eval Type: Routine done by local agency
Eval Notes: Not reported
Eval Division: Santa Barbara County Environmental Health Services
Eval Program: HMRRP
Eval Source: CERS,

Eval General Type: Compliance Evaluation Inspection
Eval Date: 05-14-2019
Violations Found: No
Eval Type: Routine done by local agency
Eval Notes: Not reported
Eval Division: Santa Barbara County Environmental Health Services
Eval Program: HMRRP
Eval Source: CERS,

Eval General Type: Compliance Evaluation Inspection
Eval Date: 12-01-2016
Violations Found: Yes
Eval Type: Routine done by local agency
Eval Notes: Not reported
Eval Division: Santa Barbara County Environmental Health Services
Eval Program: HW
Eval Source: CERS,

Coordinates:
Site ID: 31558
Facility Name: SHERWIN-WILLIAMS #1512
Env Int Type Code: HWG
Program ID: 10209613
Coord Name: Not reported
Ref Point Type Desc: Center of a facility or station.,
Latitude: 34.416810
Longitude: -119.698780

Affiliation:
Affiliation Type Desc: Document Preparer
Entity Name: Yenny Khuu
Entity Title: Not reported
Affiliation Address: Not reported
Affiliation City: Not reported
Affiliation State: Not reported
Affiliation Country: Not reported
Affiliation Zip: Not reported
Affiliation Phone: ,

Affiliation Type Desc: Facility Mailing Address

Docusign Envelope ID: 3773F87A-0B89-4932-BA2C-CA8383B3EEAD

SHERWIN-WILLIAMS #1512 (Continued) **S123099899**

Entity Name:	Mailing Address
Entity Title:	Not reported
Affiliation Address:	617 CHAPALA St
Affiliation City:	SANTA BARBARA
Affiliation State:	CA
Affiliation Country:	Not reported
Affiliation Zip:	93101
Affiliation Phone:	,
Affiliation Type Desc:	Identification Signer
Entity Name:	Yenny Khuu
Entity Title:	EHS Manager
Affiliation Address:	Not reported
Affiliation City:	Not reported
Affiliation State:	Not reported
Affiliation Country:	Not reported
Affiliation Zip:	Not reported
Affiliation Phone:	,
Affiliation Type Desc:	Property Owner
Entity Name:	JOYCE L. MONKARSH AND JULIE A. MONKARSH GADINSKY
Entity Title:	Not reported
Affiliation Address:	9061 SANTA MONICA BLVD
Affiliation City:	Los Angeles
Affiliation State:	CA
Affiliation Country:	United States
Affiliation Zip:	90069
Affiliation Phone:	(310) 278-1830,
Affiliation Type Desc:	Parent Corporation
Entity Name:	Sherwin-Williams Company
Entity Title:	Not reported
Affiliation Address:	Not reported
Affiliation City:	Not reported
Affiliation State:	Not reported
Affiliation Country:	Not reported
Affiliation Zip:	Not reported
Affiliation Phone:	,
Affiliation Type Desc:	CUPA District
Entity Name:	Santa Barbara County Env Health
Entity Title:	Not reported
Affiliation Address:	225 Camino del Remedio
Affiliation City:	Santa Barbara
Affiliation State:	CA
Affiliation Country:	Not reported
Affiliation Zip:	93110
Affiliation Phone:	(805) 681-4900,
Affiliation Type Desc:	Environmental Contact
Entity Name:	Yenny Khuu
Entity Title:	Not reported
Affiliation Address:	2100 W. Orangewood Ave. Ste100
Affiliation City:	Orange
Affiliation State:	CA
Affiliation Country:	Not reported
Affiliation Zip:	92868

Docusign Envelope ID: 3773F87A-0B89-4932-BA2C-CA8383B3EEAD

SHERWIN-WILLIAMS #1512 (Continued) **S123099899**

Affiliation Phone: ,

Affiliation Type Desc: Legal Owner
Entity Name: The Sherwin-Williams Company
Entity Title: Not reported
Affiliation Address: 101 W Prospect Ave 1000 Midland Building
Affiliation City: Cleveland
Affiliation State: OH
Affiliation Country: United States
Affiliation Zip: 44115
Affiliation Phone: (216) 566-1710,

Affiliation Type Desc: Operator
Entity Name: THE SHERWIN-WILLIAMS CO
Entity Title: Not reported
Affiliation Address: Not reported
Affiliation City: Not reported
Affiliation State: Not reported
Affiliation Country: Not reported
Affiliation Zip: Not reported
Affiliation Phone: (216) 566-1710,

J112 **SHERWIN-WILLIAMS** **RCRA NonGen / NLR** **1024844151**
North **617 CHAPALA STREET** **E MANIFEST** **CAL000396227**
1/8-1/4 **SANTA BARBARA, CA 93101**
0.250 mi.
1318 ft. **Site 9 of 9 in cluster J**

Relative: **Higher**
Actual: **39 ft.**

RCRA Listings:
Date Form Received by Agency: 20140424
Handler Name: Sherin Williams #1512
Handler Address: 617 Chapala St
Handler City,State,Zip: SANTA BARBARA, CA 93101
EPA ID: CAL000396227
Contact Name: CAROL F. DOE
Contact Address: 101 PROSPECT AVE NW
Contact City,State,Zip: CLEVELAND, OH 44115
Contact Telephone: 216-566-1710
Contact Fax: Not reported
Contact Email: CAROL.F.DOE@SHERWIN.COM
Contact Title: Not reported
EPA Region: 09
Land Type: Not reported
Federal Waste Generator Description: Not a generator, verified
Non-Notifier: Not reported
Biennial Report Cycle: Not reported
Accessibility: Not reported
Active Site Indicator: Handler Activities
State District Owner: Not reported
State District: Not reported
Mailing Address: 101 W PROSPECT AVE
Mailing City,State,Zip: CLEVELAND, OH 44115-1027
Owner Name: The Sherwin Williams Company
Owner Type: Other
Operator Name: Carol F. Doe
Operator Type: Other
Short-Term Generator Activity: No

Docusign Envelope ID: 3773F87A-0B89-4932-BA2C-CA8383B3EEAD

SHERWIN-WILLIAMS (Continued) **1024844151**

Importer Activity:	No
Mixed Waste Generator:	No
Transporter Activity:	No
Transfer Facility Activity:	No
Recycler Activity with Storage:	No
Small Quantity On-Site Burner Exemption:	No
Smelting Melting and Refining Furnace Exemption:	No
Underground Injection Control:	No
Off-Site Waste Receipt:	No
Universal Waste Indicator:	Yes
Universal Waste Destination Facility:	Yes
Federal Universal Waste:	No
Active Site State-Reg Handler:	---
Federal Facility Indicator:	Not reported
Hazardous Secondary Material Indicator:	N
Sub-Part K Indicator:	Not reported
2018 GPRA Permit Baseline:	Not on the Baseline
2018 GPRA Renewals Baseline:	Not on the Baseline
202 GPRA Corrective Action Baseline:	No
Subject to Corrective Action Universe:	No
Non-TSDFs Where RCRA CA has Been Imposed Universe:	No
Corrective Action Priority Ranking:	No NCAPS ranking
Environmental Control Indicator:	No
Institutional Control Indicator:	No
Human Exposure Controls Indicator:	N/A
Groundwater Controls Indicator:	N/A
Significant Non-Complier Universe:	No
Unaddressed Significant Non-Complier Universe:	No
Addressed Significant Non-Complier Universe:	No
Significant Non-Complier With a Compliance Schedule Universe:	No
Financial Assurance Required:	Not reported
Handler Date of Last Change:	20180906
Recognized Trader-Importer:	No
Recognized Trader-Exporter:	No
Importer of Spent Lead Acid Batteries:	No
Exporter of Spent Lead Acid Batteries:	No
Recycler Activity Without Storage:	No
Manifest Broker:	No
Sub-Part P Indicator:	No

Handler - Owner Operator:

Owner/Operator Indicator:	Owner
Owner/Operator Name: THE SHERWIN WILLIAMS COMPANY	
Legal Status:	Other
Date Became Current:	Not reported
Date Ended Current:	Not reported
Owner/Operator Address:	101 W PROSPECT AVE
Owner/Operator City,State,Zip:	CLEVELAND, OH 44115-1027
Owner/Operator Telephone:	216-566-1710
Owner/Operator Telephone Ext:	Not reported
Owner/Operator Fax:	Not reported
Owner/Operator Email:	Not reported
Owner/Operator Indicator:	Operator
Owner/Operator Name: CAROL F. DOE	
Legal Status:	Other

Docusign Envelope ID: 3773F87A-0B89-4932-BA2C-CA8383B3EEAD

SHERWIN-WILLIAMS (Continued) **1024844151**

Date Became Current:	Not reported
Date Ended Current:	Not reported
Owner/Operator Address:	101 PROSPECT AVE NW
Owner/Operator City,State,Zip:	CLEVELAND, OH 44115
Owner/Operator Telephone:	216-566-1710
Owner/Operator Telephone Ext:	Not reported
Owner/Operator Fax:	Not reported
Owner/Operator Email:	Not reported

Historic Generators:

Receive Date:	20140424
Handler Name: SHERIN WILLIAMS #1512	
Federal Waste Generator Description:	Not a generator, verified
State District Owner:	Not reported
Large Quantity Handler of Universal Waste:	No
Recognized Trader Importer:	No
Recognized Trader Exporter:	No
Spent Lead Acid Battery Importer:	No
Spent Lead Acid Battery Exporter:	No
Current Record:	Yes
Non Storage Recycler Activity:	Not reported
Electronic Manifest Broker:	Not reported

List of NAICS Codes and Descriptions:

NAICS Code:	44419
NAICS Description:	OTHER BUILDING MATERIAL DEALERS

Facility Has Received Notices of Violations:

Violations:	No Violations Found

Evaluation Action Summary:

Evaluations:	No Evaluations Found

E MANIFEST:

Manifest Tracking Number:	002791113PSC
Last Updated Date:	20200610
Shipped Date:	20200526
Received Date:	20200604
Manifest Status:	Signed
Submission Type:	DataImage5Copy
Origin Type:	Service
Generator EPA ID:	CAL000396227
Generator Name:	Sherwin-Williams #1512
Generator Mail Street Number:	Not reported
Generator Mail Street 1:	617 CHAPALA STREET
Generator Mail Street 2:	Not reported
Generator Mail City:	SANTA BARBARA
Generator Mail State:	CA
Generator Mail Zip:	93101
Generator Location Street Number:	Not reported
Generator Location Street 1:	617 CHAPALA STREET
Generator Location Street 2:	Not reported
Generator Location City:	SANTA BARBARA
Generator Location Zip:	93101

Docusign Envelope ID: 3773F87A-0B89-4932-BA2C-CA8383B3EEAD

SHERWIN-WILLIAMS (Continued) **1024844151**

Generator Location State:	CA
Generator Contact Company Name:	Not reported
Designated Facility EPA ID:	CAD008364432
Designated Facility Name:	Not reported
Designated Facility Mail Street Number:	Not reported
Designated Facility Mail Street 1:	Not reported
Designated Facility Mail Street 2:	425 Isis Ave.
Designated Facility Mail City:	Inglewood
Designated Facility Mail Zip:	90301
Designated Facility Mail State:	CA
Designated Facility Location Street Number:	Not reported
Designated Facility Location Street 1:	425 Isis Ave.
Designated Facility Location Street 2:	Not reported
Designated Facility Location City:	Inglewood
Designated Facility Location Zip:	90301
Designated Facility Location State:	CA
Designated Facility Contact Company Name:	Rho Chem LLC
Manifest Residue Indicator:	N
Rejection Indicator:	N

Manifest Tracking Number:	200305024CLE
Last Updated Date:	20230103
Shipped Date:	20221115
Received Date:	20221215
Manifest Status:	Signed
Submission Type:	DataImage5Copy
Origin Type:	Service
Generator EPA ID:	CAL000396227
Generator Name:	Sherwin-Williams
Generator Mail Street Number:	Not reported
Generator Mail Street 1:	617 CHAPALA STREET
Generator Mail Street 2:	Not reported
Generator Mail City:	SANTA BARBARA
Generator Mail State:	CA
Generator Mail Zip:	93101
Generator Location Street Number:	Not reported
Generator Location Street 1:	617 CHAPALA STREET
Generator Location Street 2:	Not reported
Generator Location City:	Santa Barbara
Generator Location Zip:	93101
Generator Location State:	CA
Generator Contact Company Name:	Not reported
Designated Facility EPA ID:	CAD008364432
Designated Facility Name:	Rho Chem Llc
Designated Facility Mail Street Number:	Not reported
Designated Facility Mail Street 1:	Not reported
Designated Facility Mail Street 2:	425 Isis Ave.
Designated Facility Mail City:	Inglewood
Designated Facility Mail Zip:	90301
Designated Facility Mail State:	CA
Designated Facility Location Street Number:	Not reported
Designated Facility Location Street 1:	425 Isis Ave.
Designated Facility Location Street 2:	Not reported
Designated Facility Location City:	Inglewood
Designated Facility Location Zip:	90301
Designated Facility Location State:	CA
Designated Facility Contact Company Name:	Not reported

Docusign Envelope ID: 3773F87A-0B89-4932-BA2C-CA8383B3EEAD

SHERWIN-WILLIAMS (Continued) **1024844151**

Manifest Residue Indicator:	N
Rejection Indicator:	N
Manifest Tracking Number:	002700251PSC
Last Updated Date:	20200313
Shipped Date:	20200304
Received Date:	20200310
Manifest Status:	Signed
Submission Type:	DataImage5Copy
Origin Type:	Service
Generator EPA ID:	CAL000396227
Generator Name:	Sherwin-Williams #1512
Generator Mail Street Number:	Not reported
Generator Mail Street 1:	617 CHAPALA STREET
Generator Mail Street 2:	Not reported
Generator Mail City:	SANTA BARBARA
Generator Mail State:	CA
Generator Mail Zip:	93101
Generator Location Street Number:	Not reported
Generator Location Street 1:	617 CHAPALA STREET
Generator Location Street 2:	Not reported
Generator Location City:	SANTA BARBARA
Generator Location Zip:	93101
Generator Location State:	CA
Generator Contact Company Name:	Not reported
Designated Facility EPA ID:	CAD008364432
Designated Facility Name:	Not reported
Designated Facility Mail Street Number:	Not reported
Designated Facility Mail Street 1:	Not reported
Designated Facility Mail Street 2:	425 Isis Ave.
Designated Facility Mail City:	Inglewood
Designated Facility Mail Zip:	90301
Designated Facility Mail State:	CA
Designated Facility Location Street Number:	Not reported
Designated Facility Location Street 1:	425 Isis Ave.
Designated Facility Location Street 2:	Not reported
Designated Facility Location City:	Inglewood
Designated Facility Location Zip:	90301
Designated Facility Location State:	CA
Designated Facility Contact Company Name:	Rho Chem LLC
Manifest Residue Indicator:	N
Rejection Indicator:	N
Manifest Tracking Number:	002700282PSC
Last Updated Date:	20200331
Shipped Date:	20200304
Received Date:	20200317
Manifest Status:	Signed
Submission Type:	DataImage5Copy
Origin Type:	Service
Generator EPA ID:	CAL000396227
Generator Name:	Sherwin-Williams #1512
Generator Mail Street Number:	Not reported
Generator Mail Street 1:	617 CHAPALA STREET
Generator Mail Street 2:	Not reported
Generator Mail City:	SANTA BARBARA
Generator Mail State:	CA

Docusign Envelope ID: 3773F87A-0B89-4932-BA2C-CA8383B3EEAD

SHERWIN-WILLIAMS (Continued) **1024844151**

Generator Mail Zip:	93101
Generator Location Street Number:	Not reported
Generator Location Street 1:	617 CHAPALA STREET
Generator Location Street 2:	Not reported
Generator Location City:	SANTA BARBARA
Generator Location Zip:	93101
Generator Location State:	CA
Generator Contact Company Name:	Not reported
Designated Facility EPA ID:	NVD980895338
Designated Facility Name:	Not reported
Designated Facility Mail Street Number:	Not reported
Designated Facility Mail Street 1:	Not reported
Designated Facility Mail Street 2:	2095 Newlands Drive East
Designated Facility Mail City:	Fernley
Designated Facility Mail Zip:	89408
Designated Facility Mail State:	NV
Designated Facility Location Street Number:	Not reported
Designated Facility Location Street 1:	2095 Newlands Drive East
Designated Facility Location Street 2:	Not reported
Designated Facility Location City:	Fernley
Designated Facility Location Zip:	89408
Designated Facility Location State:	NV
Designated Facility Contact Company Name:	21st Century Environmental Management of Nevada, LLC
Manifest Residue Indicator:	N
Rejection Indicator:	N

Manifest Tracking Number:	003123624CLE
Last Updated Date:	20210426
Shipped Date:	20210407
Received Date:	20210419
Manifest Status:	Signed
Submission Type:	DataImage5Copy
Origin Type:	Service
Generator EPA ID:	CAL000396227
Generator Name:	Sherwin-Williams #1512
Generator Mail Street Number:	Not reported
Generator Mail Street 1:	617 CHAPALA STREET
Generator Mail Street 2:	Not reported
Generator Mail City:	SANTA BARBARA
Generator Mail State:	CA
Generator Mail Zip:	93101
Generator Location Street Number:	Not reported
Generator Location Street 1:	617 CHAPALA STREET
Generator Location Street 2:	Not reported
Generator Location City:	SANTA BARBARA
Generator Location Zip:	93101
Generator Location State:	CA
Generator Contact Company Name:	Not reported
Designated Facility EPA ID:	CAD008364432
Designated Facility Name:	Not reported
Designated Facility Mail Street Number:	Not reported
Designated Facility Mail Street 1:	Not reported
Designated Facility Mail Street 2:	425 Isis Ave.
Designated Facility Mail City:	Inglewood
Designated Facility Mail Zip:	90301
Designated Facility Mail State:	CA
Designated Facility Location Street Number:	Not reported

Docusign Envelope ID: 3773F87A-0B89-4932-BA2C-CA8383B3EEAD

SHERWIN-WILLIAMS (Continued) **1024844151**

Designated Facility Location Street 1:	425 Isis Ave.
Designated Facility Location Street 2:	Not reported
Designated Facility Location City:	Inglewood
Designated Facility Location Zip:	90301
Designated Facility Location State:	CA
Designated Facility Contact Company Name:	Rho Chem LLC
Manifest Residue Indicator:	N
Rejection Indicator:	N
Manifest Tracking Number:	003123651CLE
Last Updated Date:	20210506
Shipped Date:	20210407
Received Date:	20210419
Manifest Status:	Signed
Submission Type:	DataImage5Copy
Origin Type:	Service
Generator EPA ID:	CAL000396227
Generator Name:	Sherwin-Williams #1512
Generator Mail Street Number:	Not reported
Generator Mail Street 1:	617 CHAPALA STREET
Generator Mail Street 2:	Not reported
Generator Mail City:	SANTA BARBARA
Generator Mail State:	CA
Generator Mail Zip:	93101
Generator Location Street Number:	Not reported
Generator Location Street 1:	617 CHAPALA STREET
Generator Location Street 2:	Not reported
Generator Location City:	SANTA BARBARA
Generator Location Zip:	93101
Generator Location State:	CA
Generator Contact Company Name:	Not reported
Designated Facility EPA ID:	NVD980895338
Designated Facility Name:	Not reported
Designated Facility Mail Street Number:	Not reported
Designated Facility Mail Street 1:	Not reported
Designated Facility Mail Street 2:	2095 Newlands Drive East
Designated Facility Mail City:	Fernley
Designated Facility Mail Zip:	89408
Designated Facility Mail State:	NV
Designated Facility Location Street Number:	Not reported
Designated Facility Location Street 1:	2095 Newlands Drive East
Designated Facility Location Street 2:	Not reported
Designated Facility Location City:	Fernley
Designated Facility Location Zip:	89408
Designated Facility Location State:	NV
Designated Facility Contact Company Name:	21st Century Environmental Management of Nevada, LLC
Manifest Residue Indicator:	N
Rejection Indicator:	N
Manifest Tracking Number:	002098541PSC
Last Updated Date:	20190411
Shipped Date:	20190115
Received Date:	20190123
Manifest Status:	Signed
Submission Type:	DataImage5Copy
Origin Type:	Service
Generator EPA ID:	CAL000396227

Docusign Envelope ID: 3773F87A-0B89-4932-BA2C-CA8383B3EEAD

SHERWIN-WILLIAMS (Continued) **1024844151**

Generator Name:	Sherwin-Williams #1512
Generator Mail Street Number:	Not reported
Generator Mail Street 1:	617 CHAPALA STREET
Generator Mail Street 2:	Not reported
Generator Mail City:	SANTA BARBARA
Generator Mail State:	CA
Generator Mail Zip:	93101
Generator Location Street Number:	Not reported
Generator Location Street 1:	617 CHAPALA STREET
Generator Location Street 2:	Not reported
Generator Location City:	SANTA BARBARA
Generator Location Zip:	93101
Generator Location State:	CA
Generator Contact Company Name:	Not reported
Designated Facility EPA ID:	CAD008364432
Designated Facility Name:	Not reported
Designated Facility Mail Street Number:	Not reported
Designated Facility Mail Street 1:	Not reported
Designated Facility Mail Street 2:	425 Isis Ave.
Designated Facility Mail City:	Inglewood
Designated Facility Mail Zip:	90301
Designated Facility Mail State:	CA
Designated Facility Location Street Number:	Not reported
Designated Facility Location Street 1:	425 Isis Ave.
Designated Facility Location Street 2:	Not reported
Designated Facility Location City:	Inglewood
Designated Facility Location Zip:	90301
Designated Facility Location State:	CA
Designated Facility Contact Company Name:	Rho Chem LLC
Manifest Residue Indicator:	N
Rejection Indicator:	N

Manifest Tracking Number:	002098543PSC
Last Updated Date:	20190412
Shipped Date:	20190115
Received Date:	20190221
Manifest Status:	Signed
Submission Type:	DataImage5Copy
Origin Type:	Service
Generator EPA ID:	CAL000396227
Generator Name:	Sherwin-Williams #1512
Generator Mail Street Number:	Not reported
Generator Mail Street 1:	617 CHAPALA STREET
Generator Mail Street 2:	Not reported
Generator Mail City:	SANTA BARBARA
Generator Mail State:	CA
Generator Mail Zip:	93101
Generator Location Street Number:	Not reported
Generator Location Street 1:	617 CHAPALA STREET
Generator Location Street 2:	Not reported
Generator Location City:	SANTA BARBARA
Generator Location Zip:	93101
Generator Location State:	CA
Generator Contact Company Name:	Not reported
Designated Facility EPA ID:	NVD980895338
Designated Facility Name:	Not reported
Designated Facility Mail Street Number:	Not reported

Docusign Envelope ID: 3773F87A-0B89-4932-BA2C-CA8383B3EEAD

SHERWIN-WILLIAMS (Continued) **1024844151**

Designated Facility Mail Street 1:	Not reported
Designated Facility Mail Street 2:	2095 Newlands Drive East
Designated Facility Mail City:	Fernley
Designated Facility Mail Zip:	89408
Designated Facility Mail State:	NV
Designated Facility Location Street Number:	Not reported
Designated Facility Location Street 1:	2095 Newlands Drive East
Designated Facility Location Street 2:	Not reported
Designated Facility Location City:	Fernley
Designated Facility Location Zip:	89408
Designated Facility Location State:	NV
Designated Facility Contact Company Name:	21st Century Environmental Management of Nevada, LLC
Manifest Residue Indicator:	N
Rejection Indicator:	N
Manifest Tracking Number:	002314816PSC
Last Updated Date:	20190607
Shipped Date:	20190515
Received Date:	20190522
Manifest Status:	Signed
Submission Type:	DataImage5Copy
Origin Type:	Service
Generator EPA ID:	CAL000396227
Generator Name:	Sherwin-Williams #1512
Generator Mail Street Number:	Not reported
Generator Mail Street 1:	617 CHAPALA STREET
Generator Mail Street 2:	Not reported
Generator Mail City:	SANTA BARBARA
Generator Mail State:	CA
Generator Mail Zip:	93101
Generator Location Street Number:	Not reported
Generator Location Street 1:	617 CHAPALA STREET
Generator Location Street 2:	Not reported
Generator Location City:	SANTA BARBARA
Generator Location Zip:	93101
Generator Location State:	CA
Generator Contact Company Name:	Not reported
Designated Facility EPA ID:	CAD008364432
Designated Facility Name:	Not reported
Designated Facility Mail Street Number:	Not reported
Designated Facility Mail Street 1:	Not reported
Designated Facility Mail Street 2:	425 Isis Ave.
Designated Facility Mail City:	Inglewood
Designated Facility Mail Zip:	90301
Designated Facility Mail State:	CA
Designated Facility Location Street Number:	Not reported
Designated Facility Location Street 1:	425 Isis Ave.
Designated Facility Location Street 2:	Not reported
Designated Facility Location City:	Inglewood
Designated Facility Location Zip:	90301
Designated Facility Location State:	CA
Designated Facility Contact Company Name:	Rho Chem LLC
Manifest Residue Indicator:	N
Rejection Indicator:	N
Manifest Tracking Number:	002314860PSC
Last Updated Date:	20190715

Docusign Envelope ID: 3773F87A-0B89-4932-BA2C-CA8383B3EEAD

SHERWIN-WILLIAMS (Continued) **1024844151**

Shipped Date:	20190515
Received Date:	20190611
Manifest Status:	Signed
Submission Type:	DataImage5Copy
Origin Type:	Service
Generator EPA ID:	CAL000396227
Generator Name:	Sherwin-Williams #1512
Generator Mail Street Number:	Not reported
Generator Mail Street 1:	617 CHAPALA STREET
Generator Mail Street 2:	Not reported
Generator Mail City:	SANTA BARBARA
Generator Mail State:	CA
Generator Mail Zip:	93101
Generator Location Street Number:	Not reported
Generator Location Street 1:	617 CHAPALA STREET
Generator Location Street 2:	Not reported
Generator Location City:	SANTA BARBARA
Generator Location Zip:	93101
Generator Location State:	CA
Generator Contact Company Name:	Not reported
Designated Facility EPA ID:	NVD980895338
Designated Facility Name:	Not reported
Designated Facility Mail Street Number:	Not reported
Designated Facility Mail Street 1:	Not reported
Designated Facility Mail Street 2:	2095 Newlands Drive East
Designated Facility Mail City:	Fernley
Designated Facility Mail Zip:	89408
Designated Facility Mail State:	NV
Designated Facility Location Street Number:	Not reported
Designated Facility Location Street 1:	2095 Newlands Drive East
Designated Facility Location Street 2:	Not reported
Designated Facility Location City:	Fernley
Designated Facility Location Zip:	89408
Designated Facility Location State:	NV
Designated Facility Contact Company Name:	21st Century Environmental Management of Nevada, LLC
Manifest Residue Indicator:	N
Rejection Indicator:	N

Manifest Tracking Number:	200100251CLE
Last Updated Date:	20220321
Shipped Date:	20220308
Received Date:	20220315
Manifest Status:	Signed
Submission Type:	DataImage5Copy
Origin Type:	Service
Generator EPA ID:	CAL000396227
Generator Name:	Sherwin-Williams
Generator Mail Street Number:	Not reported
Generator Mail Street 1:	617 CHAPALA STREET
Generator Mail Street 2:	Not reported
Generator Mail City:	SANTA BARBARA
Generator Mail State:	CA
Generator Mail Zip:	93101
Generator Location Street Number:	Not reported
Generator Location Street 1:	617 CHAPALA STREET
Generator Location Street 2:	Not reported
Generator Location City:	Santa Barbara

Docusign Envelope ID: 3773F87A-0B89-4932-BA2C-CA8383B3EEAD

SHERWIN-WILLIAMS (Continued) **1024844151**

Generator Location Zip:	93101
Generator Location State:	CA
Generator Contact Company Name:	Not reported
Designated Facility EPA ID:	CAD008364432
Designated Facility Name:	Rho Chem Llc
Designated Facility Mail Street Number:	Not reported
Designated Facility Mail Street 1:	Not reported
Designated Facility Mail Street 2:	425 Isis Ave.
Designated Facility Mail City:	Inglewood
Designated Facility Mail Zip:	90301
Designated Facility Mail State:	CA
Designated Facility Location Street Number:	Not reported
Designated Facility Location Street 1:	425 Isis Ave.
Designated Facility Location Street 2:	Not reported
Designated Facility Location City:	Inglewood
Designated Facility Location Zip:	90301
Designated Facility Location State:	CA
Designated Facility Contact Company Name:	Not reported
Manifest Residue Indicator:	N
Rejection Indicator:	N

Federal Waste:

Manifest Tracking Number:	003357395CLE
Waste Line Number:	2
Federal Waste Code:	D001
Federal Waste:	IGNITABLE WASTE

Manifest Tracking Number:	003357395CLE
Waste Line Number:	2
Federal Waste Code:	D035
Federal Waste:	METHYL ETHYL KETONE

State Waste:

Manifest Tracking Number:	003357395CLE
Waste Line Number:	1
State Waste Code Owner:	CA
State Waste Code:	291
State Waste:	Latex waste

Manifest Tracking Number:	003357395CLE
Waste Line Number:	2
State Waste Code Owner:	CA
State Waste Code:	343
State Waste:	Unspecified organic liquid mixture

Transporter:

Manifest Tracking Number:	003357395CLE
Transporter Line Number:	1
Transporter EPA ID:	MNS000110924
Transporter Name:	Clean Earth Specialty Waste Solutions, Inc.

Manifest Tracking Number:	003357395CLE
Transporter Line Number:	2
Transporter EPA ID:	CAR000216770
Transporter Name:	Catrans

Docusign Envelope ID: 3773F87A-0B89-4932-BA2C-CA8383B3EEAD

SHERWIN-WILLIAMS (Continued) **1024844151**

Waste Line:

Manifest Tracking Number:	003357395CLE
Waste Line Number:	1
U.S. DOT Hazardous Indicator:	N
U.S. DOT ID Number:	Not reported
U.S. DOT Description:	Not reported
Non-Hazardous Waste Description:	NON RCRA HAZARDOUS WASTE SOLIDS (RESIDUAL TONER IN BOTTLES)
Number of Containers:	1
Container Type Code:	DM
Container Type Description:	Metal drums, barrels, kegs
Waste Quantity:	275
Quantity Unit of Measure Code:	P
Quantity Unit of Measure Description:	Pounds
Waste Quantity, in Tons:	0.1375
Acute Waste Quantity, in Tons:	0
Non-Acute Waste Quantity, in Tons:	0.1375
Waste Quantity, in Kilograms:	124.71663
Acute Waste Quantity, in Kilograms:	0
Non-Acute Waste Quantity, in Kilorgrams:	124.71663
Management Method Code:	H141
Management Method Description:	STORAGE, BULKING AND/OR TRANSFER OFF SITE
Waste Residue Indicator:	N
Quantity Discrepancy Indicator:	N
Waste Type Discrepancy Indicator:	N
Waste Density:	Not reported
Waste Density Unit of Measure Code:	Not reported
Waste Density Unit of Measure Description:	Not reported
Form Code:	Not reported
Form Code Description:	Not reported
Source Code:	Not reported
Source Code Description:	Not reported
Waste Minimization Code:	Not reported
Waste Minimization Code Description:	Not reported
Consent Number:	Not reported
EPA Waste Indicator:	N

Manifest Tracking Number:	003357395CLE
Waste Line Number:	2
U.S. DOT Hazardous Indicator:	Y
U.S. DOT ID Number:	UN1263
U.S. DOT Description:	Un1263, Waste Paint, 3, Pg Ii, Rq (Marine Pollutant (Flashpoint-22-78c))
Non-Hazardous Waste Description:	Not reported
Number of Containers:	1
Container Type Code:	DM
Container Type Description:	Metal drums, barrels, kegs
Waste Quantity:	170
Quantity Unit of Measure Code:	P
Quantity Unit of Measure Description:	Pounds
Waste Quantity, in Tons:	0.085
Acute Waste Quantity, in Tons:	0
Non-Acute Waste Quantity, in Tons:	0.085
Waste Quantity, in Kilograms:	77.09756
Acute Waste Quantity, in Kilograms:	0
Non-Acute Waste Quantity, in Kilorgrams:	77.09756
Management Method Code:	H141
Management Method Description:	STORAGE, BULKING AND/OR TRANSFER OFF SITE

Docusign Envelope ID: 3773F87A-0B89-4932-BA2C-CA8383B3EEAD

SHERWIN-WILLIAMS (Continued) **1024844151**

Waste Residue Indicator:	N
Quantity Discrepancy Indicator:	N
Waste Type Discrepancy Indicator:	N
Waste Density:	Not reported
Waste Density Unit of Measure Code:	Not reported
Waste Density Unit of Measure Description:	Not reported
Form Code:	Not reported
Form Code Description:	Not reported
Source Code:	Not reported
Source Code Description:	Not reported
Waste Minimization Code:	Not reported
Waste Minimization Code Description:	Not reported
Consent Number:	Not reported
EPA Waste Indicator:	Y

Click this hyperlink while viewing on your computer to access
12 additional US EManifest: record(s) in the EDR Site Report.

M113 **SANTA BARBARA RADIATOR WORKS** **CUPA Listings** **S110741469**
NE **36 W GUTIERREZ ST #A** **N/A**
1/8-1/4 **SANTA BARBARA, CA 93101**
0.250 mi.
1318 ft. **Site 11 of 12 in cluster M**

Relative: **Lower**
Actual: **29 ft.**

CUPA SANTA BARBARA:

Name:	SANTA BARBARA RADIATOR WORKS
Address:	36 W GUTIERREZ ST #A
City,State,Zip:	SANTA BARBARA, CA 93101
Facility Id:	FA0001289
Region:	SANTA BARBARA
Cross Street:	Not reported
Latitude:	Not reported
Longitude:	Not reported
Mailing Name:	SANTA BARBARA RADIATOR WORKS
Mailing Care Of:	ALAN HAZARD
Mailing Address:	36 W GUTIERREZ ST
Mailing City:	SANTA BARBARA
Mailing State:	CA
Mailing Zip Code:	93101
Record Id:	PR0220913
Pe #:	2202
Current Status:	1

Name:	SANTA BARBARA RADIATOR WORKS
Address:	36 W GUTIERREZ ST #A
City,State,Zip:	SANTA BARBARA, CA 93101
Facility Id:	FA0001289
Region:	SANTA BARBARA
Cross Street:	Not reported
Latitude:	Not reported
Longitude:	Not reported
Mailing Name:	SANTA BARBARA RADIATOR WORKS
Mailing Care Of:	ALAN HAZARD
Mailing Address:	36 W GUTIERREZ ST
Mailing City:	SANTA BARBARA
Mailing State:	CA
Mailing Zip Code:	93101
Record Id:	PR0210913

Docusign Envelope ID: 3773F87A-0B89-4932-BA2C-CA8383B3EEAD

SANTA BARBARA RADIATOR WORKS (Continued) **S110741469**

Pe #: 2161
Current Status: 2

M114 **RICK'S AUTO REPAIR** **CUPA Listings** **S110742367**
NE **36 W GUTIERREZ ST #B** **N/A**
1/8-1/4 **SANTA BARBARA, CA 93101**
0.250 mi.
1318 ft. **Site 12 of 12 in cluster M**

Relative: **Lower**
Actual: **29 ft.**

CUPA SANTA BARBARA:

Name:	RICK'S AUTO REPAIR
Address:	36 W GUTIERREZ ST #B
City,State,Zip:	SANTA BARBARA, CA 93101
Facility Id:	FA0012957
Region:	SANTA BARBARA
Cross Street:	Not reported
Latitude:	Not reported
Longitude:	Not reported
Mailing Name:	CLARKE, RICK
Mailing Care Of:	RICK'S AUTO REPAIR
Mailing Address:	36 W GUTIERREZ ST #B
Mailing City:	SANTA BARBARA
Mailing State:	CA
Mailing Zip Code:	93101
Record Id:	PR0506983
Pe #:	2201
Current Status:	1

N115 **TPG CHAPALA TANKS** **UST FINDER RELEASE** **1029120467**
NNE **530 CHAPALA ST** **N/A**
1/4-1/2 **SANTA BARBARA, CA 93101**
0.257 mi.
1358 ft. **Site 3 of 5 in cluster N**

Relative: **Higher**
Actual: **37 ft.**

UST FINDER RELEASE:

Object ID:	55428
Facility ID:	Not reported
Lust ID:	CAT10000006339
Name:	TPG CHAPALA TANKS
Address:	530 CHAPALA ST
City,State,Zip:	SANTA BARBARA, CA 93101
Address Match Type:	PointAddress
Reported Date:	Not reported
Status:	No Further Action
Substance:	Not reported
Population within 1500ft:	2075
Domestic Wells within 1500ft:	0
Land Use:	Developed, Medium Intensity
Within SPA:	No
SPA PWS Facility ID:	Not reported
SPA Water Type:	Not reported
SPA Facility Type:	Not reported
SPA HUC12:	Not reported
Within WHPA:	Yes
WHPA PWS Facility ID:	CA4210010_24400
WHPA Water Type:	GW - Ground water

Map ID / Direction / Distance / Elevation	Site	MAP FINDINGS	Database(s)	EDR ID Number / EPA ID Number

TPG CHAPALA TANKS (Continued) **1029120467**

WHPA Facility Type:	WL - Well
WHPA HUC12:	180600130203
Within 100yr Floodplain:	No
Tribe:	Not reported
EPA Region:	9
NFA Letter 1:	Not reported
NFA Letter 2:	Not reported
NFA Letter 3:	Not reported
NFA Letter 4:	Not reported
Closed With Residual Contaminate:	Not reported
Coordinate Source:	Geocode
X Coord:	-119.69769
Y Coord:	34.4165100000001
Latitude:	34.41651
Longitude:	-119.697689999999

N116 **TPG CHAPALA TANKS** **LUST** **S110742144**
NNE **530 CHAPALA ST** **Cortese** **N/A**
1/4-1/2 **SANTA BARBARA, CA 93101** **CUPA Listings**
0.257 mi. **HWTS**
1358 ft. **Site 4 of 5 in cluster N** **HAZNET**

Relative: Higher

Actual: 37 ft.

LUST:

Name:	TPG CHAPALA TANKS
Address:	530 CHAPALA ST
City,State,Zip:	SANTA BARBARA, CA 93101
Lead Agency:	SANTA BARBARA COUNTY LOP
Case Type:	LUST Cleanup Site
Geo Track:	http://geotracker.waterboards.ca.gov/profile_report.asp?global_id=T10000006339
Global Id:	T10000006339
Latitude:	34.4167207141632
Longitude:	-119.697629076721
Status:	Completed - Case Closed
Status Date:	05/25/2017
Case Worker:	CSB
RB Case Number:	Not reported
Local Agency:	SANTA BARBARA COUNTY LOP
File Location:	All Files are on GeoTracker or in the Local Agency Database
Local Case Number:	90137
Potential Media Affect:	Soil
Potential Contaminants of Concern:	Gasoline
EPA Region:	9
Coordinate Source:	Google Geocode
Cuf Case:	YES
Quantity Released Gallons:	Not reported
Begin Date:	06/12/2014
Leak Reported Date:	11/14/2014
How Discovered:	Site Assessment/Site Investigation
How Discovered Description:	discovered during redevelopment investigation
Discharge Source:	Piping, Tank
Discharge Cause:	Corrosion
Stop Method:	Close and Remove Tank
Stop Description:	remove 4 tanks
No Further Action Date:	05/25/2017
CA Water Watershed Name:	South Coast - South Coast - Santa Barbara (315.32)
Dwr Groundwater Subbasin Name:	Santa Barbara (3-017)
Disadvantaged Community:	Disadvantaged Community
CA Enviroscreen 3 Score:	61-65%

Docusign Envelope ID: 3773F87A-0B89-4932-BA2C-CA8383B3EEAD

TPG CHAPALA TANKS (Continued) **S110742144**

CA Enviroscreen 4 Score: 60-65%
Military DOD Site: No
Facility Project Subtype: Not reported
RWQCB Region: CENTRAL COAST RWQCB (REGION 3)
Site History: A historic gasoline service station was located at the site. The site was opened in 2014 when gasoline related soil and groundwater contamination was discovered during a site assessment investigation. Four Underground Storage Tanks were identified as remaining in place in 2014. From October 2014 to January 2015, three 1,000 gallon gasoline tanks, one 7,500 gallon gasoline tank, the former dispenser island, remote fill location, and piping runs were removed. 1,100 pounds of RegenOx was placed in the excavation prior to backfill to treat residual contamination. 186.6 tons of impacted soil were transported offsite for recycling. Groundwater monitoring wells, soil vapor extraction wells, and soil vapor wells were installed in 2015. From November 2015 to January 2016, 11,728 pounds of hydrocarbons were removed via a soil vapor extraction event. 2,783 pounds of Persulfox were injected into the groundwater in February 2016. 1,031 pounds of hydrocarbons were removed during a second soil vapor extraction event in March 2016. In July 2016, eight 70 gallon lubricating oil tanks and one 216 gallon waste oil tank was discovered during site redevelopment. The tanks, along with 65 tons of impacted soil were removed in July and August 2016.

LUST:
Global Id: T10000006339
Contact Type: Local Agency Caseworker - Primary Caseworker
Contact Name: Closed Santa Barbara Co LOP Sites
Organization Name: SANTA BARBARA COUNTY LOP
Address: 2125 S. Centerpointe Parkway, Suite #333
City: Santa Maria
Email: Not reported
Phone Number: 8053468460

LUST:
Global Id: T10000006339
Action Type: ENFORCEMENT
Date: 05/11/2015
Action: Email Correspondence

Global Id: T10000006339
Action Type: ENFORCEMENT
Date: 07/20/2015
Action: Email Correspondence

Global Id: T10000006339
Action Type: ENFORCEMENT
Date: 03/12/2015
Action: Technical Correspondence / Assistance / Other

Global Id: T10000006339
Action Type: ENFORCEMENT
Date: 07/20/2015
Action: Staff Letter

Global Id: T10000006339
Action Type: ENFORCEMENT

Docusign Envelope ID: 3773F87A-0B89-4932-BA2C-CA8383B3EEAD

TPG CHAPALA TANKS (Continued) **S110742144**

Date: 04/14/2015
Action: Site Visit / Inspection / Sampling

Global Id: T10000006339
Action Type: ENFORCEMENT
Date: 02/17/2016
Action: Site Visit / Inspection / Sampling

Global Id: T10000006339
Action Type: ENFORCEMENT
Date: 02/18/2016
Action: Technical Correspondence / Assistance / Other

Global Id: T10000006339
Action Type: ENFORCEMENT
Date: 01/13/2017
Action: Staff Letter

Global Id: T10000006339
Action Type: ENFORCEMENT
Date: 05/11/2017
Action: Site Visit / Inspection / Sampling

Global Id: T10000006339
Action Type: ENFORCEMENT
Date: 08/17/2016
Action: Unauthorized Release Form

Global Id: T10000006339
Action Type: ENFORCEMENT
Date: 01/26/2016
Action: Site Visit / Inspection / Sampling

Global Id: T10000006339
Action Type: ENFORCEMENT
Date: 02/23/2017
Action: Staff Letter

Global Id: T10000006339
Action Type: RESPONSE
Date: 01/13/2017
Action: Email Correspondence

Global Id: T10000006339
Action Type: ENFORCEMENT
Date: 10/14/2014
Action: Unauthorized Release Form

Global Id: T10000006339
Action Type: ENFORCEMENT
Date: 12/18/2014
Action: Site Visit / Inspection / Sampling

Global Id: T10000006339
Action Type: ENFORCEMENT
Date: 10/29/2014
Action: Site Visit / Inspection / Sampling

Docusign Envelope ID: 3773F87A-0B89-4932-BA2C-CA8383B3EEAD

TPG CHAPALA TANKS (Continued) **S110742144**

Global Id: T10000006339
Action Type: ENFORCEMENT
Date: 04/06/2015
Action: Site Visit / Inspection / Sampling

Global Id: T10000006339
Action Type: ENFORCEMENT
Date: 08/01/2016
Action: Site Visit / Inspection / Sampling

Global Id: T10000006339
Action Type: ENFORCEMENT
Date: 12/09/2016
Action: Email Correspondence

Global Id: T10000006339
Action Type: ENFORCEMENT
Date: 05/08/2017
Action: Site Visit / Inspection / Sampling

Global Id: T10000006339
Action Type: ENFORCEMENT
Date: 08/01/2016
Action: Site Visit / Inspection / Sampling

Global Id: T10000006339
Action Type: ENFORCEMENT
Date: 07/29/2016
Action: Site Visit / Inspection / Sampling

Global Id: T10000006339
Action Type: ENFORCEMENT
Date: 08/10/2016
Action: Site Visit / Inspection / Sampling

Global Id: T10000006339
Action Type: ENFORCEMENT
Date: 03/02/2016
Action: Site Visit / Inspection / Sampling

Global Id: T10000006339
Action Type: ENFORCEMENT
Date: 04/19/2017
Action: Email Correspondence

Global Id: T10000006339
Action Type: ENFORCEMENT
Date: 04/19/2017
Action: Site Visit / Inspection / Sampling

Global Id: T10000006339
Action Type: ENFORCEMENT
Date: 05/03/2017
Action: Email Correspondence

Global Id: T10000006339
Action Type: ENFORCEMENT

Docusign Envelope ID: 3773F87A-0B89-4932-BA2C-CA8383B3EEAD

TPG CHAPALA TANKS (Continued) **S110742144**

Date: 02/29/2016
Action: Site Visit / Inspection / Sampling

Global Id: T10000006339
Action Type: RESPONSE
Date: 07/21/2015
Action: Site Assessment Report

Global Id: T10000006339
Action Type: RESPONSE
Date: 01/04/2016
Action: Email Correspondence

Global Id: T10000006339
Action Type: RESPONSE
Date: 09/20/2017
Action: Well Destruction Report

Global Id: T10000006339
Action Type: RESPONSE
Date: 05/24/2017
Action: Well Destruction Report

Global Id: T10000006339
Action Type: RESPONSE
Date: 03/03/2017
Action: Fact Sheets - Public Participation

Global Id: T10000006339
Action Type: ENFORCEMENT
Date: 07/29/2016
Action: Technical Correspondence / Assistance / Other

Global Id: T10000006339
Action Type: ENFORCEMENT
Date: 04/19/2016
Action: Staff Letter

Global Id: T10000006339
Action Type: ENFORCEMENT
Date: 04/18/2017
Action: Technical Correspondence / Assistance / Other

Global Id: T10000006339
Action Type: ENFORCEMENT
Date: 10/26/2015
Action: Technical Correspondence / Assistance / Other

Global Id: T10000006339
Action Type: ENFORCEMENT
Date: 11/02/2015
Action: Site Visit / Inspection / Sampling

Global Id: T10000006339
Action Type: ENFORCEMENT
Date: 05/10/2016
Action: Email Correspondence

Docusign Envelope ID: 3773F87A-0B89-4932-BA2C-CA8383B3EEAD

TPG CHAPALA TANKS (Continued) **S110742144**

Global Id: T10000006339
Action Type: Other
Date: 10/29/2014
Action: Leak Stopped

Global Id: T10000006339
Action Type: RESPONSE
Date: 05/07/2015
Action: Tank Removal Report / UST Sampling Report

Global Id: T10000006339
Action Type: RESPONSE
Date: 11/14/2014
Action: Preliminary Site Assessment Report

Global Id: T10000006339
Action Type: ENFORCEMENT
Date: 05/25/2017
Action: Closure/No Further Action Letter

Global Id: T10000006339
Action Type: ENFORCEMENT
Date: 10/23/2015
Action: Notice to Comply

Global Id: T10000006339
Action Type: ENFORCEMENT
Date: 07/29/2016
Action: Site Visit / Inspection / Sampling

Global Id: T10000006339
Action Type: ENFORCEMENT
Date: 08/11/2016
Action: Site Visit / Inspection / Sampling

Global Id: T10000006339
Action Type: Other
Date: 06/12/2014
Action: Leak Discovery

Global Id: T10000006339
Action Type: REMEDIATION
Date: 11/24/2014
Action: In Situ Biological Treatment

Global Id: T10000006339
Action Type: REMEDIATION
Date: 01/06/2015
Action: Excavation

Global Id: T10000006339
Action Type: REMEDIATION
Date: 10/29/2014
Action: Excavation

Global Id: T10000006339
Action Type: REMEDIATION

Docusign Envelope ID: 3773F87A-0B89-4932-BA2C-CA8383B3EEAD

TPG CHAPALA TANKS (Continued) **S110742144**

Date: 08/01/2016
Action: Excavation

Global Id: T10000006339
Action Type: REMEDIATION
Date: 01/26/2016
Action: In Situ Physical/Chemical Treatment (other than SVE)

Global Id: T10000006339
Action Type: REMEDIATION
Date: 02/29/2016
Action: Dual Phase Extraction

Global Id: T10000006339
Action Type: REMEDIATION
Date: 11/23/2015
Action: Dual Phase Extraction

Global Id: T10000006339
Action Type: ENFORCEMENT
Date: 11/21/2014
Action: Notice of Responsibility

Global Id: T10000006339
Action Type: ENFORCEMENT
Date: 12/17/2014
Action: Technical Correspondence / Assistance / Other

Global Id: T10000006339
Action Type: Other
Date: 11/14/2014
Action: Leak Reported

Global Id: T10000006339
Action Type: RESPONSE
Date: 12/09/2014
Action: Soil and Water Investigation Workplan - Regulator Responded

Global Id: T10000006339
Action Type: RESPONSE
Date: 09/23/2015
Action: Corrective Action Plan / Remedial Action Plan - Regulator Responded

Global Id: T10000006339
Action Type: RESPONSE
Date: 02/05/2015
Action: Site Investigation Workplan - Regulator Responded

Global Id: T10000006339
Action Type: RESPONSE
Date: 10/21/2015
Action: Respond to Petition - Regulator Responded

Global Id: T10000006339
Action Type: RESPONSE
Date: 05/22/2017
Action: Request for Closure - Regulator Responded

Docusign Envelope ID: 3773F87A-0B89-4932-BA2C-CA8383B3EEAD

TPG CHAPALA TANKS (Continued) **S110742144**

Global Id: T10000006339
Action Type: RESPONSE
Date: 12/21/2016
Action: Request for Closure - Regulator Responded

Global Id: T10000006339
Action Type: RESPONSE
Date: 01/13/2017
Action: Request for Closure - Regulator Responded

Global Id: T10000006339
Action Type: RESPONSE
Date: 08/16/2016
Action: Site Assessment Report - Regulator Responded

LUST:
Global Id: T10000006339
Status: Open - Case Begin Date
Status Date: 06/12/2014

Global Id: T10000006339
Status: Open - Site Assessment
Status Date: 11/14/2014

Global Id: T10000006339
Status: Open - Verification Monitoring
Status Date: 04/19/2016

Global Id: T10000006339
Status: Open - Eligible for Closure
Status Date: 02/23/2017

Global Id: T10000006339
Status: Completed - Case Closed
Status Date: 05/25/2017

CORTESE:
Name: TPG CHAPALA TANKS
Address: 530 CHAPALA ST
City,State,Zip: SANTA BARBARA, CA 93101
Region: CORTESE
Envirostor Id: Not reported
Global ID: T10000006339
Site/Facility Type: LUST CLEANUP SITE
Cleanup Status: COMPLETED - CASE CLOSED
Status Date: Not reported
Site Code: Not reported
Latitude: Not reported
Longitude: Not reported
Owner: Not reported
Enf Type: Not reported
Swat R: Not reported
Flag: active
Order No: Not reported
Waste Discharge System No: Not reported

Docusign Envelope ID: 3773F87A-0B89-4932-BA2C-CA8383B3EEAD

TPG CHAPALA TANKS (Continued) **S110742144**

Effective Date:	Not reported
Region 2:	Not reported
WID Id:	Not reported
Solid Waste Id No:	Not reported
Waste Management Uit Name:	Not reported
File Name:	Active Open

CUPA SANTA BARBARA:

Name:	MONTECITO MOTORS - CLSD
Address:	530 CHAPALA ST
City,State,Zip:	SANTA BARBARA, CA 931013412
Facility Id:	FA0012539
Region:	SANTA BARBARA
Cross Street:	Not reported
Latitude:	Not reported
Longitude:	Not reported
Mailing Name:	MONTECITO MOTORS
Mailing Care Of:	C ADAM TAYLOR
Mailing Address:	530 Chapala ST
Mailing City:	SANTA BARBARA
Mailing State:	CA
Mailing Zip Code:	931013412
Record Id:	PR0505777
Pe #:	2201
Current Status:	2

HWTS:

Name:	TPG CHAPALA LLC
Address:	530 CHAPALA ST
Address 2:	Not reported
City,State,Zip:	SANTA BARBARA, CA 93101
EPA ID:	CAC002871183
Inactive Date:	10/28/2016
Create Date:	07/28/2016
Last Act Date:	Not reported
Mailing Name:	Not reported
Mailing Address:	735 STATE ST
Mailing Address 2:	Not reported
Mailing City,State,Zip:	SANTA BARBARA, CA 931013351
Owner Name:	MICHAEL PASKIN
Owner Address:	735 STATE ST
Owner Address 2:	Not reported
Owner City,State,Zip:	SANTA BARBARA, CA 931013351
Owner Phone:	Not reported
Owner Fax:	Not reported
Contact Name:	PAUL SALMONSEN
Contact Address:	3637 ARUNDELL CIR STE B
Contact Address 2:	Not reported
City,State,Zip:	VENTURA, CA 930034977
Contact Phone:	Not reported
Contact Fax:	Not reported
Facility Status:	Inactive
Facility Type:	TEMPORARY
Category:	STATE
Latitude:	-90
Longitude:	180

Docusign Envelope ID: 3773F87A-0B89-4932-BA2C-CA8383B3EEAD

TPG CHAPALA TANKS (Continued) **S110742144**

NAICS:

EPA ID:	CAC002871183
Create Date:	2016-07-28 07:06:50.003
NAICS Code:	811191
NAICS Description:	Automotive Oil Change and Lubrication Shops
Issued EPA ID Date:	2016-07-28 07:06:50.11000
Inactive Date:	2016-10-28 03:00:27.19000
Facility Name:	TPG CHAPALA LLC
Facility Address:	530 CHAPALA ST
Facility Address 2:	Not reported
Facility City:	SANTA BARBARA
Facility County:	Not reported
Facility State:	CA
Facility Zip:	931013412

HAZNET:

Name:	TPG CHAPALA LLC
Address:	530 CHAPALA ST
Address 2:	Not reported
City,State,Zip:	SANTA BARBARA, CA 931013412
Contact:	PAUL SALMONSEN
Telephone:	8056505333
Mailing Name:	Not reported
Mailing Address:	735 STATE ST
Year:	2016
Gepaid:	CAC002871183
TSD EPA ID:	NVT330010000
CA Waste Code:	223 - Unspecified oil-containing waste
Disposal Method:	H039 - Other Recovery Of Reclamation For Reuse Including Acid Regeneration, Organics Recovery Ect
Tons:	1.31355
Year:	2016
Gepaid:	CAC002871183
TSD EPA ID:	AZR000506980
CA Waste Code:	611 - Contaminated soil from site clean-up
Disposal Method:	-
Tons:	25.38
Year:	2016
Gepaid:	CAC002871183
TSD EPA ID:	CAT080013352
CA Waste Code:	223 - Unspecified oil-containing waste
Disposal Method:	H039 - Other Recovery Of Reclamation For Reuse Including Acid Regeneration, Organics Recovery Ect
Tons:	2.11419
Year:	2016
Gepaid:	CAC002871183
TSD EPA ID:	NVT330010000
CA Waste Code:	352 - Other organic solids
Disposal Method:	H132 - Landfill Or Surface Impoundment That Will Be Closed As Landfill(To Include On-Site Treatment And/Or Stabilization)
Tons:	0.035

Docusign Envelope ID: 3773F87A-0B89-4932-BA2C-CA8383B3EEAD

P117 **CITO CORP** **LUST** **S105620321**
South **520 MONTECITO ST E** **Cortese** **N/A**
1/4-1/2 **SANTA BARBARA, CA 93101**
0.271 mi.
1432 ft. **Site 1 of 4 in cluster P**

Relative:
Higher

Actual:
48 ft.

LUST:

Name:	CITO CORP
Address:	520 MONTECITO ST E
City,State,Zip:	SANTA BARBARA, CA 93101
Lead Agency:	SANTA BARBARA COUNTY LOP
Case Type:	LUST Cleanup Site
Geo Track:	http://geotracker.waterboards.ca.gov/profile_report.asp?global_id=T0608300115
Global Id:	T0608300115
Latitude:	34.420481581
Longitude:	-119.686744592
Status:	Completed - Case Closed
Status Date:	07/09/2007
Case Worker:	CSB
RB Case Number:	2135
Local Agency:	SANTA BARBARA COUNTY LOP
File Location:	All Files are on GeoTracker or in the Local Agency Database
Local Case Number:	90016
Potential Media Affect:	Aquifer used for drinking water supply
Potential Contaminants of Concern:	Gasoline
EPA Region:	9
Coordinate Source:	* High Quality GPS
Cuf Case:	YES
Quantity Released Gallons:	Not reported
Begin Date:	03/14/1990
Leak Reported Date:	03/13/1991
How Discovered:	Subsurface Monitoring
How Discovered Description:	Not reported
Discharge Source:	Other
Discharge Cause:	Unknown
Stop Method:	Not reported
Stop Description:	Not reported
No Further Action Date:	07/09/2007
CA Water Watershed Name:	South Coast - South Coast - Santa Barbara (315.32)
Dwr Groundwater Subbasin Name:	Santa Barbara (3-017)
Disadvantaged Community:	Not reported
CA Enviroscreen 3 Score:	51-55%
CA Enviroscreen 4 Score:	70-75%
Military DOD Site:	No
Facility Project Subtype:	Not reported
RWQCB Region:	CENTRAL COAST RWQCB (REGION 3)
Site History:	COMPLETE LOP FILE HAS BEEN UPLOADED TO GEOTRACKER WEBSITE - HARD COPIES NO LONGER EXIST IN LOP FILES

LUST:

Global Id:	T0608300115
Contact Type:	Local Agency Caseworker - Primary Caseworker
Contact Name:	Closed Santa Barbara Co LOP Sites
Organization Name:	SANTA BARBARA COUNTY LOP
Address:	2125 S. Centerpointe Parkway, Suite #333
City:	Santa Maria
Email:	Not reported
Phone Number:	8053468460

Global Id:	T0608300115

Docusign Envelope ID: 3773F87A-0B89-4932-BA2C-CA8383B3EEAD

CITO CORP (Continued) **S105620321**

Contact Type: Regional Board Caseworker
Contact Name: RB3 STAFF
Organization Name: CENTRAL COAST RWQCB (REGION 3)
Address: 895 AEROVISTA PL, SUITE 101
City: SAN LUIS OBISPO
Email: centralcoast@waterboards.ca.gov
Phone Number: 8055493147

LUST:

Global Id: T0608300115
Action Type: ENFORCEMENT
Date: 07/13/2007
Action: Closure/No Further Action Letter

Global Id: T0608300115
Action Type: ENFORCEMENT
Date: 04/08/2015
Action: Technical Correspondence / Assistance / Other

Global Id: T0608300115
Action Type: RESPONSE
Date: 04/12/2002
Action: Monitoring Report - Quarterly

Global Id: T0608300115
Action Type: RESPONSE
Date: 07/18/1994
Action: Monitoring Report - Quarterly

Global Id: T0608300115
Action Type: RESPONSE
Date: 05/01/2001
Action: Monitoring Report - Quarterly

Global Id: T0608300115
Action Type: RESPONSE
Date: 07/11/2001
Action: Monitoring Report - Quarterly

Global Id: T0608300115
Action Type: RESPONSE
Date: 10/04/2002
Action: Monitoring Report - Quarterly

Global Id: T0608300115
Action Type: RESPONSE
Date: 06/30/2003
Action: Monitoring Report - Quarterly

Global Id: T0608300115
Action Type: RESPONSE
Date: 10/08/2003
Action: Monitoring Report - Quarterly

Global Id: T0608300115
Action Type: RESPONSE
Date: 11/26/1996

Docusign Envelope ID: 3773F87A-0B89-4932-BA2C-CA8383B3EEAD

CITO CORP (Continued) **S105620321**

Action: Monitoring Report - Quarterly

Global Id: T0608300115
Action Type: RESPONSE
Date: 04/24/1997
Action: Site Assessment Report

Global Id: T0608300115
Action Type: RESPONSE
Date: 05/09/2001
Action: Monitoring Report - Quarterly

Global Id: T0608300115
Action Type: RESPONSE
Date: 04/14/2004
Action: Monitoring Report - Quarterly

Global Id: T0608300115
Action Type: RESPONSE
Date: 03/14/1990
Action: Preliminary Site Assessment Report

Global Id: T0608300115
Action Type: RESPONSE
Date: 07/21/1995
Action: Monitoring Report - Quarterly

Global Id: T0608300115
Action Type: RESPONSE
Date: 08/06/1996
Action: Monitoring Report - Quarterly

Global Id: T0608300115
Action Type: RESPONSE
Date: 07/01/1997
Action: Monitoring Report - Other

Global Id: T0608300115
Action Type: RESPONSE
Date: 10/09/2001
Action: Monitoring Report - Quarterly

Global Id: T0608300115
Action Type: RESPONSE
Date: 07/29/1990
Action: Soil and Water Investigation Workplan

Global Id: T0608300115
Action Type: RESPONSE
Date: 04/09/2001
Action: Soil and Water Investigation Report

Global Id: T0608300115
Action Type: RESPONSE
Date: 08/10/2001
Action: Corrective Action Plan / Remedial Action Plan

Docusign Envelope ID: 3773F87A-0B89-4932-BA2C-CA8383B3EEAD

CITO CORP (Continued) **S105620321**

Global Id: T0608300115
Action Type: RESPONSE
Date: 10/13/1994
Action: Monitoring Report - Quarterly

Global Id: T0608300115
Action Type: RESPONSE
Date: 10/29/2001
Action: Correspondence

Global Id: T0608300115
Action Type: RESPONSE
Date: 05/05/1998
Action: Remedial Progress Report

Global Id: T0608300115
Action Type: RESPONSE
Date: 10/16/1991
Action: Monitoring Report - Quarterly

Global Id: T0608300115
Action Type: RESPONSE
Date: 01/08/2003
Action: Monitoring Report - Quarterly

Global Id: T0608300115
Action Type: RESPONSE
Date: 01/23/1996
Action: Monitoring Report - Quarterly

Global Id: T0608300115
Action Type: RESPONSE
Date: 05/28/1996
Action: Monitoring Report - Quarterly

Global Id: T0608300115
Action Type: RESPONSE
Date: 01/02/1992
Action: Monitoring Report - Quarterly

Global Id: T0608300115
Action Type: RESPONSE
Date: 01/23/1997
Action: Monitoring Report - Quarterly

Global Id: T0608300115
Action Type: RESPONSE
Date: 04/30/1997
Action: Monitoring Report - Quarterly

Global Id: T0608300115
Action Type: RESPONSE
Date: 03/26/2003
Action: Correspondence

Global Id: T0608300115
Action Type: RESPONSE

Docusign Envelope ID: 3773F87A-0B89-4932-BA2C-CA8383B3EEAD

CITO CORP (Continued) **S105620321**

Date: 05/13/1992
Action: Monitoring Report - Quarterly

Global Id: T0608300115
Action Type: RESPONSE
Date: 05/31/2000
Action: Monitoring Report - Quarterly

Global Id: T0608300115
Action Type: RESPONSE
Date: 10/11/2000
Action: Monitoring Report - Quarterly

Global Id: T0608300115
Action Type: RESPONSE
Date: 01/14/2005
Action: Monitoring Report - Quarterly

Global Id: T0608300115
Action Type: RESPONSE
Date: 07/19/2004
Action: Monitoring Report - Quarterly

Global Id: T0608300115
Action Type: RESPONSE
Date: 01/22/1992
Action: Monitoring Report - Quarterly

Global Id: T0608300115
Action Type: RESPONSE
Date: 07/20/1992
Action: Monitoring Report - Quarterly

Global Id: T0608300115
Action Type: RESPONSE
Date: 10/16/1992
Action: Monitoring Report - Quarterly

Global Id: T0608300115
Action Type: RESPONSE
Date: 04/13/1994
Action: Monitoring Report - Quarterly

Global Id: T0608300115
Action Type: RESPONSE
Date: 04/24/1997
Action: Site Assessment Report

Global Id: T0608300115
Action Type: RESPONSE
Date: 07/21/2000
Action: CAP/RAP - Other Report

Global Id: T0608300115
Action Type: RESPONSE
Date: 04/30/1997
Action: Monitoring Report - Quarterly

Docusign Envelope ID: 3773F87A-0B89-4932-BA2C-CA8383B3EEAD

CITO CORP (Continued) **S105620321**

Global Id: T0608300115
Action Type: RESPONSE
Date: 10/10/1995
Action: Monitoring Report - Quarterly

Global Id: T0608300115
Action Type: RESPONSE
Date: 07/12/2002
Action: Monitoring Report - Quarterly

Global Id: T0608300115
Action Type: RESPONSE
Date: 10/01/2004
Action: Monitoring Report - Quarterly

Global Id: T0608300115
Action Type: RESPONSE
Date: 02/14/2003
Action: Monitoring Report - Quarterly

Global Id: T0608300115
Action Type: RESPONSE
Date: 01/23/2004
Action: Monitoring Report - Quarterly

Global Id: T0608300115
Action Type: RESPONSE
Date: 08/28/2003
Action: Corrective Action Plan / Remedial Action Plan

Global Id: T0608300115
Action Type: RESPONSE
Date: 01/17/1995
Action: Monitoring Report - Quarterly

Global Id: T0608300115
Action Type: RESPONSE
Date: 05/02/1995
Action: Monitoring Report - Quarterly

Global Id: T0608300115
Action Type: RESPONSE
Date: 01/10/1994
Action: Monitoring Report - Quarterly

Global Id: T0608300115
Action Type: RESPONSE
Date: 05/01/2002
Action: Remedial Progress Report

Global Id: T0608300115
Action Type: RESPONSE
Date: 01/09/2002
Action: Monitoring Report - Quarterly

Global Id: T0608300115
Action Type: ENFORCEMENT

Docusign Envelope ID: 3773F87A-0B89-4932-BA2C-CA8383B3EEAD

CITO CORP (Continued) **S105620321**

Date: 03/01/2005
Action: * No Action

Global Id: T0608300115
Action Type: RESPONSE
Date: 03/10/2005
Action: Unknown

Global Id: T0608300115
Action Type: REMEDIATION
Date: 01/01/1996
Action: Soil Vapor Extraction (SVE)

Global Id: T0608300115
Action Type: REMEDIATION
Date: 01/01/2001
Action: Ex Situ Physical/Chemical Treatment (other than P&T, SVE, or Excavation)

Global Id: T0608300115
Action Type: ENFORCEMENT
Date: 02/12/1992
Action: Unauthorized Release Form

Global Id: T0608300115
Action Type: ENFORCEMENT
Date: 07/09/2007
Action: Closure/No Further Action Letter

Global Id: T0608300115
Action Type: Other
Date: 03/13/1991
Action: Leak Discovery

Global Id: T0608300115
Action Type: Other
Date: 03/13/1991
Action: Leak Reported

LUST:
Global Id: T0608300115
Status: Open - Case Begin Date
Status Date: 03/14/1990

Global Id: T0608300115
Status: Open - Site Assessment
Status Date: 03/14/1990

Global Id: T0608300115
Status: Open - Site Assessment
Status Date: 12/01/1990

Global Id: T0608300115
Status: Open - Site Assessment
Status Date: 03/13/1991

Global Id: T0608300115
Status: Open - Remediation

Docusign Envelope ID: 3773F87A-0B89-4932-BA2C-CA8383B3EEAD

CITO CORP (Continued) **S105620321**

Status Date: 01/01/1995

Global Id: T0608300115
Status: Open - Verification Monitoring
Status Date: 03/20/2003

Global Id: T0608300115
Status: Completed - Case Closed
Status Date: 07/09/2007

LUST REG 3:
Region: 3
Regional Board: Central Coast Region
Facility County: Santa Barbara
Global ID: T0608300115
Status: Remedial action (cleanup) Underway
Case Number: 2135
Local Case Num: 90016
Case Type: A
Substance: Gasoline
Quantity: Not reported
Abatement Method: Other
Leak Source: UNK
Leak Cause: UNK
How Stopped: Not reported
How Discovered: Subsurface Monitoring
Release Date: 03/13/1991
Discovered Date: 3/13/91
Enter Date: / /
Stop Date: Not reported
Review Date: / /
Enforce Date: 1/1/65
Close Date: Not reported
Enforcement Type: None Taken
Responsible Party: WALTER HAMANN
RP Address: 790 E. SANTA CLARA ST.
Contact: Not reported
Cross Street: Not reported
Local Agency: 42000L
Lead Agency: Local Agency
Staff Initials: SMS
Confirm Leak: 3/13/91
Workplan: Not reported
Prelim Assess: 3/14/90
Pollution Char: 12/01/1990
Remedial Plan: Not reported
Remedial Action: 1/1/95
Monitoring: / /
Pilot Program: LOP
Interim Action: Not reported
Funding: F
MTBE Class: D
Max MTBE Grnd Wtr: 2
Max MTBE Soil: Not reported
Max MTBE Data: 06/15/2002
MTBE Tested: YES

Docusign Envelope ID: 3773F87A-0B89-4932-BA2C-CA8383B3EEAD

CITO CORP (Continued) **S105620321**

Lat/Long:	34.420237 / -119.6869052
Soil Qualifier:	Not reported
Grnd Wtr Qualifier:	=
Mtbe Concentratn:	19
Mtbe Fuel:	1
Org Name:	Not reported
Basin Plan:	Not reported
Beneficial:	Not reported
Priority:	2A4
UST Cleanup Fund ID:	Not reported
Suspended:	Not reported
Operator:	Not reported
Water System:	SANTA BARBARA WATER DISTRICT
Well Name:	YANANALI 01 - DESTROYED
Distance From Well:	0
Assigned Name:	04N/27W-14P01 S
Summary:	Not reported

CORTESE:

Name:	CITO CORP
Address:	520 MONTECITO ST E
City,State,Zip:	SANTA BARBARA, CA 93101
Region:	CORTESE
Envirostor Id:	Not reported
Global ID:	T0608300115
Site/Facility Type:	LUST CLEANUP SITE
Cleanup Status:	COMPLETED - CASE CLOSED
Status Date:	Not reported
Site Code:	Not reported
Latitude:	Not reported
Longitude:	Not reported
Owner:	Not reported
Enf Type:	Not reported
Swat R:	Not reported
Flag:	active
Order No:	Not reported
Waste Discharge System No:	Not reported
Effective Date:	Not reported
Region 2:	Not reported
WID Id:	Not reported
Solid Waste Id No:	Not reported
Waste Management Uit Name:	Not reported
File Name:	Active Open

P118 **CITO CORP** **UST FINDER RELEASE** **1028936389**
South **520 MONTECITO ST E** **N/A**
1/4-1/2 **SANTA BARBARA, CA 93101**
0.271 mi.
1432 ft. **Site 2 of 4 in cluster P**

Relative: **Higher**

Actual: **48 ft.**

UST FINDER RELEASE:

Object ID:	55541
Facility ID:	Not reported
Lust ID:	CAT0608300115
Name:	CITO CORP
Address:	520 MONTECITO ST E
City,State,Zip:	SANTA BARBARA, CA 93101

Docusign Envelope ID: 3773F87A-0B89-4932-BA2C-CA8383B3EEAD

CITO CORP (Continued) **1028936389**

Address Match Type:	StreetAddress
Reported Date:	Not reported
Status:	No Further Action
Substance:	Not reported
Population within 1500ft:	619
Domestic Wells within 1500ft:	0
Land Use:	Developed, Medium Intensity
Within SPA:	No
SPA PWS Facility ID:	Not reported
SPA Water Type:	Not reported
SPA Facility Type:	Not reported
SPA HUC12:	Not reported
Within WHPA:	Yes
WHPA PWS Facility ID:	CA4210010_21367
WHPA Water Type:	GW - Ground water
WHPA Facility Type:	WL - Well
WHPA HUC12:	180600130203
Within 100yr Floodplain:	No
Tribe:	Not reported
EPA Region:	9
NFA Letter 1:	Not reported
NFA Letter 2:	Not reported
NFA Letter 3:	Not reported
NFA Letter 4:	Not reported
Closed With Residual Contaminate:	Not reported
Coordinate Source:	Geocode
X Coord:	-119.687
Y Coord:	34.4203800000001
Latitude:	34.42038
Longitude:	-119.686999999999

P119 **CITO CORP.** **HIST CORTESE** **S101303465**
South **520 MONTECITO ST** **N/A**
1/4-1/2 **SANTA BARBARA, CA 93101**
0.271 mi.
1432 ft. **Site 3 of 4 in cluster P**

Relative: **Higher**
Actual: **48 ft.**

HIST CORTESE:

edr_fname:	Cito Corp.
edr_fadd1:	520 Montecito St
City,State,Zip:	SANTA BARBARA, CA 93101
Region:	CORTESE
Facility County Code:	42
Reg By:	LTNKA
Reg Id:	2135

N120 **BLACKSMITH SHOP** **CPS-SLIC** **S117226718**
NNE **527-529 FIG STREET** **N/A**
1/4-1/2 **SANTA BARBARA, CA 93101**
0.277 mi.
1465 ft. **Site 5 of 5 in cluster N**

Relative: **Lower**
Actual: **35 ft.**

CPS-SLIC:

Name:	BLACKSMITH SHOP
Address:	527-529 FIG STREET
City,State,Zip:	SANTA BARBARA, CA 93101

Docusign Envelope ID: 3773F87A-0B89-4932-BA2C-CA8383B3EEAD

BLACKSMITH SHOP (Continued) **S117226718**

Region:	STATE
Facility Status:	**Completed - Case Closed**
Status Date:	06/23/2017
Global Id:	T10000006182
Lead Agency:	SANTA BARBARA COUNTY
Lead Agency Case Number:	503
Latitude:	34.4169797774671
Longitude:	-119.69725334418
Case Type:	Cleanup Program Site
Case Worker:	Not reported
Local Agency:	Not reported
RB Case Number:	Not reported
File Location:	All Files are on GeoTracker or in the Local Agency Database
Potential Media Affected:	Soil
Potential Contaminants of Concern:	Lead, Total Petroleum Hydrocarbons (TPH)
EPA Region:	9
Coordinate Source:	Not reported
Cuf Case:	NO
Quantity Released Gallons:	Not reported
Begin Date:	07/24/2004
Leak Reported Date:	Not reported
How Discovered:	Not reported
How Discovered Description:	Not reported
Discharge Source:	Not reported
Discharge Cause:	Not reported
Stop Method:	Not reported
Stop Description:	Not reported
No Further Action Date:	06/23/2017
CA Water Watershed Name:	South Coast - South Coast - Santa Barbara (315.32)
Dwr Groundwater Subbasin Name:	Santa Barbara (3-017)
Disadvantaged Community:	Disadvantaged Community
CA Enviroscreen 3 Score:	61-65%
CA Enviroscreen 4 Score:	60-65%
Military DOD Site:	No
Facility Project Subtype:	Not reported
RWQCB Region:	CENTRAL COAST RWQCB (REGION 3)
Site History:	All Santa Barbara County SMU site # 503 documents have been uploaded to GeoTracker as of 6/22/2017. Following initial closure with contaminated left in place beneath an impermeable cap, the site was reopened and remediation completed to levels consistent with unrestricted land use.

Click here to access the California GeoTracker records for this facility:

Q121 **VIRGINIA HOTEL LTD** **LUST** **S105620282**
NE **17 HALEY ST W** **Cortese** **N/A**
1/4-1/2 **SANTA BARBARA, CA 93101**
0.278 mi.
1470 ft. **Site 1 of 3 in cluster Q**

Relative: LUST:
Lower

Name:	VIRGINIA HOTEL LTD
Address:	17 HALEY ST W
City,State,Zip:	SANTA BARBARA, CA 93101
Lead Agency:	SANTA BARBARA COUNTY LOP
Case Type:	LUST Cleanup Site
Geo Track:	http://geotracker.waterboards.ca.gov/profile_report.asp?global_id=T0608300667
Global Id:	T0608300667

Actual:
33 ft.

Docusign Envelope ID: 3773F87A-0B89-4932-BA2C-CA8383B3EEAD

VIRGINIA HOTEL LTD (Continued) **S105620282**

Latitude:	34.415976371
Longitude:	-119.695891832
Status:	Completed - Case Closed
Status Date:	11/18/1997
Case Worker:	CSB
RB Case Number:	3235
Local Agency:	SANTA BARBARA COUNTY LOP
File Location:	All Files are on GeoTracker or in the Local Agency Database
Local Case Number:	90068
Potential Media Affect:	Soil
Potential Contaminants of Concern:	Heating Oil / Fuel Oil
EPA Region:	9
Coordinate Source:	* High Quality GPS
Cuf Case:	YES
Quantity Released Gallons:	Not reported
Begin Date:	06/02/1997
Leak Reported Date:	06/02/1997
How Discovered:	Not reported
How Discovered Description:	Not reported
Discharge Source:	Not reported
Discharge Cause:	Not reported
Stop Method:	Not reported
Stop Description:	Not reported
No Further Action Date:	11/18/1997
CA Water Watershed Name:	South Coast - South Coast - Santa Barbara (315.32)
Dwr Groundwater Subbasin Name:	Santa Barbara (3-017)
Disadvantaged Community:	Not reported
CA Enviroscreen 3 Score:	46-50%
CA Enviroscreen 4 Score:	60-65%
Military DOD Site:	No
Facility Project Subtype:	Not reported
RWQCB Region:	CENTRAL COAST RWQCB (REGION 3)
Site History:	COMPLETE LOP FILE HAS BEEN UPLOADED TO GEOTRACKER WEBSITE - HARD COPIES NO LONGER EXIST IN LOP FILES

LUST:

Global Id:	T0608300667
Contact Type:	Local Agency Caseworker - Primary Caseworker
Contact Name:	Closed Santa Barbara Co LOP Sites
Organization Name:	SANTA BARBARA COUNTY LOP
Address:	2125 S. Centerpointe Parkway, Suite #333
City:	Santa Maria
Email:	Not reported
Phone Number:	8053468460

LUST:

Global Id:	T0608300667
Action Type:	ENFORCEMENT
Date:	10/24/1997
Action:	Closure/No Further Action Letter
Global Id:	T0608300667
Action Type:	ENFORCEMENT
Date:	11/18/1997
Action:	Closure/No Further Action Letter
Global Id:	T0608300667

Docusign Envelope ID: 3773F87A-0B89-4932-BA2C-CA8383B3EEAD

VIRGINIA HOTEL LTD (Continued) **S105620282**

Action Type: RESPONSE
Date: 10/07/1997
Action: Soil and Water Investigation Report

Global Id: T0608300667
Action Type: RESPONSE
Date: 06/12/1997
Action: Tank Removal Report / UST Sampling Report

Global Id: T0608300667
Action Type: RESPONSE
Date: 09/16/1997
Action: Soil and Water Investigation Workplan

Global Id: T0608300667
Action Type: RESPONSE
Date: 09/24/1997
Action: Soil and Water Investigation Workplan

Global Id: T0608300667
Action Type: RESPONSE
Date: 08/25/1997
Action: Soil and Water Investigation Report

Global Id: T0608300667
Action Type: RESPONSE
Date: 08/25/1997
Action: Soil and Water Investigation Report

Global Id: T0608300667
Action Type: RESPONSE
Date: 07/01/1997
Action: Soil and Water Investigation Workplan

Global Id: T0608300667
Action Type: RESPONSE
Date: 08/25/1997
Action: Soil and Water Investigation Report

Global Id: T0608300667
Action Type: RESPONSE
Date: 11/18/1997
Action: Other Report / Document

Global Id: T0608300667
Action Type: RESPONSE
Date: 06/06/2001
Action: Other Report / Document

Global Id: T0608300667
Action Type: RESPONSE
Date: 11/18/1997
Action: Other Report / Document

Global Id: T0608300667
Action Type: RESPONSE
Date: 10/22/1997

Docusign Envelope ID: 3773F87A-0B89-4932-BA2C-CA8383B3EEAD

VIRGINIA HOTEL LTD (Continued) **S105620282**

Action: Other Report / Document

Global Id: T0608300667
Action Type: ENFORCEMENT
Date: 06/02/1997
Action: Unauthorized Release Form

Global Id: T0608300667
Action Type: ENFORCEMENT
Date: 11/18/1997
Action: Closure/No Further Action Letter

Global Id: T0608300667
Action Type: Other
Date: 06/02/1997
Action: Leak Discovery

Global Id: T0608300667
Action Type: Other
Date: 06/02/1997
Action: Leak Reported

LUST:
Global Id: T0608300667
Status: Open - Case Begin Date
Status Date: 06/02/1997

Global Id: T0608300667
Status: Open - Site Assessment
Status Date: 06/02/1997

Global Id: T0608300667
Status: Completed - Case Closed
Status Date: 11/18/1997

LUST REG 3:
Region: 3
Regional Board: Central Coast Region
Facility County: Santa Barbara
Global ID: T0608300667
Status: Case Closed
Case Number: 3235
Local Case Num: 90068
Case Type: S
Substance: Heater Fuel
Quantity: Not reported
Abatement Method: Other
Leak Source: Not reported
Leak Cause: Not reported
How Stopped: Not reported
How Discovered: Not reported
Release Date: 06/02/1997
Discovered Date: 6/2/97
Enter Date: / /
Stop Date: Not reported

Docusign Envelope ID: 3773F87A-0B89-4932-BA2C-CA8383B3EEAD

VIRGINIA HOTEL LTD (Continued) **S105620282**

Review Date:	/ /
Enforce Date:	1/1/65
Close Date:	11/18/97
Enforcement Type:	None Taken
Responsible Party:	Not reported
RP Address:	Not reported
Contact:	Not reported
Cross Street:	Not reported
Local Agency:	42000L
Lead Agency:	Local Agency
Staff Initials:	RBA
Confirm Leak:	6/2/97
Workplan:	Not reported
Prelim Assess:	Not reported
Pollution Char:	/ /
Remedial Plan:	Not reported
Remedial Action:	Not reported
Monitoring:	/ /
Pilot Program:	LOP
Interim Action:	Not reported
Funding:	F
MTBE Class:	*
Max MTBE Grnd Wtr:	Not reported
Max MTBE Soil:	Not reported
Max MTBE Data:	/ /
MTBE Tested:	NRQ
Lat/Long:	34.428033 / -119.683681
Soil Qualifier:	Not reported
Grnd Wtr Qualifier:	Not reported
Mtbe Concentratn:	0
Mtbe Fuel:	0
Org Name:	Not reported
Basin Plan:	Not reported
Beneficial:	Not reported
Priority:	2A4
UST Cleanup Fund ID:	Not reported
Suspended:	Not reported
Operator:	Not reported
Water System:	Not reported
Well Name:	Not reported
Distance From Well:	0
Assigned Name:	Not reported
Summary:	Not reported

CORTESE:

Name:	VIRGINIA HOTEL LTD
Address:	17 HALEY ST W
City,State,Zip:	SANTA BARBARA, CA 93101
Region:	CORTESE
Envirostor Id:	Not reported
Global ID:	T0608300667
Site/Facility Type:	LUST CLEANUP SITE
Cleanup Status:	COMPLETED - CASE CLOSED
Status Date:	Not reported
Site Code:	Not reported
Latitude:	Not reported
Longitude:	Not reported

Docusign Envelope ID: 3773F87A-0B89-4932-BA2C-CA8383B3EEAD

VIRGINIA HOTEL LTD (Continued) **S105620282**

Owner:	Not reported
Enf Type:	Not reported
Swat R:	Not reported
Flag:	active
Order No:	Not reported
Waste Discharge System No:	Not reported
Effective Date:	Not reported
Region 2:	Not reported
WID Id:	Not reported
Solid Waste Id No:	Not reported
Waste Management Uit Name:	Not reported
File Name:	Active Open

R122 **ABLITT'S CLEANERS** **LUST** **S100853963**
NE **14 W GUTIERREZ ST** **CPS-SLIC** **N/A**
1/4-1/2 **SANTA BARBARA, CA 93101** **Cortese**
0.280 mi. **CUPA Listings**
1480 ft. **Site 1 of 2 in cluster R** **DRYCLEANERS**
HIST CORTESE

Relative:
Lower

Actual:
30 ft.

LUST:

Name:	ABLITT'S CLEANERS
Address:	14 GUTIERREZ ST W
City,State,Zip:	SANTA BARBARA, CA 93101
Lead Agency:	SANTA BARBARA COUNTY LOP
Case Type:	LUST Cleanup Site
Geo Track:	http://geotracker.waterboards.ca.gov/profile_report.asp?global_id=T0608300232
Global Id:	T0608300232
Latitude:	34.415453979
Longitude:	-119.694819576
Status:	Completed - Case Closed
Status Date:	09/14/1993
Case Worker:	CSB
RB Case Number:	S234
Local Agency:	SANTA BARBARA COUNTY LOP
File Location:	Not reported
Local Case Number:	51801
Potential Media Affect:	Aquifer used for drinking water supply
Potential Contaminants of Concern:	Gasoline
EPA Region:	9
Coordinate Source:	* High Quality GPS
Cuf Case:	NO
Quantity Released Gallons:	Not reported
Begin Date:	01/17/1989
Leak Reported Date:	01/17/1989
How Discovered:	Not reported
How Discovered Description:	Not reported
Discharge Source:	Not reported
Discharge Cause:	Not reported
Stop Method:	Not reported
Stop Description:	Not reported
No Further Action Date:	09/14/1993
CA Water Watershed Name:	South Coast - South Coast - Santa Barbara (315.32)
Dwr Groundwater Subbasin Name:	Santa Barbara (3-017)
Disadvantaged Community:	Not reported
CA Enviroscreen 3 Score:	46-50%
CA Enviroscreen 4 Score:	60-65%
Military DOD Site:	No

Docusign Envelope ID: 3773F87A-0B89-4932-BA2C-CA8383B3EEAD

ABLITT'S CLEANERS (Continued) **S100853963**

Facility Project Subtype: Not reported
RWQCB Region: CENTRAL COAST RWQCB (REGION 3)
Site History: Not reported

LUST:
Global Id: T0608300232
Contact Type: Local Agency Caseworker - Primary Caseworker
Contact Name: Closed Santa Barbara Co LOP Sites
Organization Name: SANTA BARBARA COUNTY LOP
Address: 2125 S. Centerpointe Parkway, Suite #333
City: Santa Maria
Email: Not reported
Phone Number: 8053468460

LUST:
Global Id: T0608300232
Action Type: Other
Date: 01/17/1989
Action: Leak Discovery

Global Id: T0608300232
Action Type: RESPONSE
Date: 04/17/1991
Action: Other Report / Document

Global Id: T0608300232
Action Type: RESPONSE
Date: 04/17/1991
Action: Other Report / Document

Global Id: T0608300232
Action Type: RESPONSE
Date: 04/17/1991
Action: Other Report / Document

Global Id: T0608300232
Action Type: ENFORCEMENT
Date: 01/23/1989
Action: Unauthorized Release Form

Global Id: T0608300232
Action Type: ENFORCEMENT
Date: 11/20/2014
Action: Technical Correspondence / Assistance / Other

Global Id: T0608300232
Action Type: ENFORCEMENT
Date: 09/14/1993
Action: Closure/No Further Action Letter

Global Id: T0608300232
Action Type: Other
Date: 01/17/1989
Action: Leak Reported

LUST:
Global Id: T0608300232

Docusign Envelope ID: 3773F87A-0B89-4932-BA2C-CA8383B3EEAD

ABLITT'S CLEANERS (Continued) **S100853963**

Status: Open - Case Begin Date
Status Date: 01/17/1989

Global Id: T0608300232
Status: Open - Site Assessment
Status Date: 01/24/1989

Global Id: T0608300232
Status: Open - Site Assessment
Status Date: 10/19/1990

Global Id: T0608300232
Status: Completed - Case Closed
Status Date: 09/14/1993

LUST REG 3:
Region: 3
Regional Board: Central Coast Region
Facility County: Santa Barbara
Global ID: T0608300232
Status: Case Closed
Case Number: 234
Local Case Num: 51801
Case Type: A
Substance: Gasoline
Quantity: Not reported
Abatement Method: Other
Leak Source: Not reported
Leak Cause: Not reported
How Stopped: Not reported
How Discovered: Not reported
Release Date: 01/17/1989
Discovered Date: 1/17/89
Enter Date: / /
Stop Date: Not reported
Review Date: / /
Enforce Date: 1/1/65
Close Date: 9/14/93
Enforcement Type: None Taken
Responsible Party: Not reported
RP Address: Not reported
Contact: Not reported
Cross Street: Not reported
Local Agency: 42000L
Lead Agency: Local Agency
Staff Initials: SMS
Confirm Leak: 1/24/89
Workplan: 10/19/90
Prelim Assess: Not reported
Pollution Char: / /
Remedial Plan: Not reported
Remedial Action: Not reported
Monitoring: / /
Pilot Program: LOP
Interim Action: Not reported
Funding: F

Docusign Envelope ID: 3773F87A-0B89-4932-BA2C-CA8383B3EEAD

ABLITT'S CLEANERS (Continued) **S100853963**

MTBE Class: *
Max MTBE Grnd Wtr: Not reported
Max MTBE Soil: Not reported
Max MTBE Data: / /
MTBE Tested: NT
Lat/Long: 34.4154252 / -119.6946716
Soil Qualifier: Not reported
Grnd Wtr Qualifier: Not reported
Mtbe Concentratn: 0
Mtbe Fuel: 1
Org Name: Not reported
Basin Plan: Not reported
Beneficial: Not reported
Priority: -0-
UST Cleanup Fund ID: Not reported
Suspended: Not reported
Operator: Not reported
Water System: Not reported
Well Name: Not reported
Distance From Well: 0
Assigned Name: Not reported
Summary: Not reported

SLIC REG 3:
Name: ABLITT'S CLEANERS
Address: 14 GUTIERREZ ST W
City: SANTA BARBARA
Region: 3
Leak Site Cross Street: Not reported
Regional Board Case#: S234
Entered Into Database: Not reported
Discovered: GOV
RB Case In: ABLITT'S FINE CLEANERS & LAUNDERERS
Responsible Party: JOE BABINE
RP Contact: Not reported
RP Phone: Not reported
RP Number: Not reported
RP Address: 14 WEST GUITERREZ STREET
RP City,St,Zip: SANTA BARBARA, CA 93101
Date First Reported: Not reported
Lead Agency: Regional Board
Program Type: SLIC
Facility Status: Remedial Action Plan Underway/Ongoing
Case Type: Drinking Water Aquifer affected
Case Type Undetermined: No
Case Type Soil Impacted: No
Case Type Surface Water: No
Case Type Drinkin Water Well: No
Case Type Drinking Water Aqfr: Yes
Case Type Other Grnd Wtr: No
PCA: Not reported

CPS-SLIC:
Name: ABLITT'S CLEANERS
Address: 14 GUTIERREZ ST W
City,State,Zip: SANTA BARBARA, CA

Docusign Envelope ID: 3773F87A-0B89-4932-BA2C-CA8383B3EEAD

ABLITT'S CLEANERS (Continued) **S100853963**

Region:	STATE
Facility Status:	**Completed - Case Closed**
Status Date:	12/07/2015
Global Id:	SLT3S0641304
Lead Agency:	CENTRAL COAST RWQCB (REGION 3)
Lead Agency Case Number:	Not reported
Latitude:	34.415814
Longitude:	-119.695165
Case Type:	Cleanup Program Site
Case Worker:	TT
Local Agency:	Not reported
RB Case Number:	S234
File Location:	Regional Board
Potential Media Affected:	Aquifer used for drinking water supply
Potential Contaminants of Concern:	Not reported
EPA Region:	9
Coordinate Source:	Manual Entry on Screens
Cuf Case:	NO
Quantity Released Gallons:	Not reported
Begin Date:	01/01/1989
Leak Reported Date:	01/02/1965
How Discovered:	* GOV
How Discovered Description:	Not reported
Discharge Source:	Not reported
Discharge Cause:	Not reported
Stop Method:	Not reported
Stop Description:	Not reported
No Further Action Date:	12/07/2015
CA Water Watershed Name:	South Coast - South Coast - Santa Barbara (315.32)
Dwr Groundwater Subbasin Name:	Santa Barbara (3-017)
Disadvantaged Community:	Not reported
CA Enviroscreen 3 Score:	46-50%
CA Enviroscreen 4 Score:	60-65%
Military DOD Site:	No
Facility Project Subtype:	Not reported
RWQCB Region:	CENTRAL COAST RWQCB (REGION 3)
Site History:	In January 1989, four USTs were removed from the property. Two USTs held stoddard solvent, one UST gasoline, and one UST waste water. Santa Barbara County Fire referred the UST case to the Regional Board on 01/14/94 when dry cleaning solvents (in addition to stoddard solvent) were detected in groundwater. In 1993, Ablitts decided to pump and treat groundwater containing solvents from the building basement. In November 1993, the City issued a permit for Ablitts to discharge treated groundwater to the sanitary sewer. Thru 01/5/09, Ablitts has pumped and treated 6.2M gallons of groundwater since pumping commenced 12/15/93. Concentrations of PCE and TCE have shown a declining trend since 2003. In 2013, Ablitt"s discontinued pumping and conducted one year of sampling to see if solvent concentrations remained low. After one year of sampling, concentrations have not rebounded and remain below or just slightly above Maximum Contaminant Levels. Ablitt's will continue pumping in the building basement only as necessary; the city of Santa Barbara will continue to allow discharge of treated groundwater to the city sewer. The Water Board must be notified if the city stops allowing the discharge.

Click here to access the California GeoTracker records for this facility:

Docusign Envelope ID: 3773F87A-0B89-4932-BA2C-CA8383B3EEAD

ABLITT'S CLEANERS (Continued) **S100853963**

CORTESE:

Name:	ABLITT'S CLEANERS
Address:	14 GUTIERREZ ST W
City,State,Zip:	SANTA BARBARA, CA 93101
Region:	CORTESE
Envirostor Id:	Not reported
Global ID:	T0608300232
Site/Facility Type:	LUST CLEANUP SITE
Cleanup Status:	COMPLETED - CASE CLOSED
Status Date:	Not reported
Site Code:	Not reported
Latitude:	Not reported
Longitude:	Not reported
Owner:	Not reported
Enf Type:	Not reported
Swat R:	Not reported
Flag:	active
Order No:	Not reported
Waste Discharge System No:	Not reported
Effective Date:	Not reported
Region 2:	Not reported
WID Id:	Not reported
Solid Waste Id No:	Not reported
Waste Management Uit Name:	Not reported
File Name:	Active Open

CUPA SANTA BARBARA:

Name:	ABLITT'S CLEANERS
Address:	14 W GUTIERREZ ST
City,State,Zip:	SANTA BARBARA, CA 93101
Facility Id:	FA0001177
Region:	SANTA BARBARA
Cross Street:	Not reported
Latitude:	Not reported
Longitude:	Not reported
Mailing Name:	ABLITT'S CLEANERS
Mailing Care Of:	Not reported
Mailing Address:	14 W GUTIERREZ ST
Mailing City:	SANTA BARBARA
Mailing State:	CA
Mailing Zip Code:	93101
Record Id:	PR0221801
Pe #:	2202
Current Status:	1

Name:	ABLITT'S CLEANERS
Address:	14 W GUTIERREZ ST
City,State,Zip:	SANTA BARBARA, CA 93101
Facility Id:	FA0001177
Region:	SANTA BARBARA
Cross Street:	Not reported
Latitude:	Not reported
Longitude:	Not reported
Mailing Name:	ABLITT'S CLEANERS
Mailing Care Of:	Not reported
Mailing Address:	14 W GUTIERREZ ST

Docusign Envelope ID: 3773F87A-0B89-4932-BA2C-CA8383B3EEAD

ABLITT'S CLEANERS (Continued) **S100853963**

Mailing City:	SANTA BARBARA
Mailing State:	CA
Mailing Zip Code:	93101
Record Id:	PR0211801
Pe #:	2161
Current Status:	1

DRYCLEANERS:

Name:	ABLITT'S CLEANERS
Address:	14 W GUTIERREZ ST
City,State,Zip:	SANTA BARBARA, CA 931010000
EPA Id:	CAD982348294
NAICS Code:	81232
NAICS Description:	Drycleaning and Laundry Services (except Coin-Operated)
SIC Code:	7211
SIC Description:	Power Laundries, Family and Commercial
Create Date:	6/17/1988
Facility Active:	Yes
Inactive Date:	Not reported
Facility Addr2:	Not reported
Owner Name:	SASHA M ABLITT
Owner Address:	14 W GUTIERREZ ST
Owner Address 2:	Not reported
Owner Telephone:	8059636677
Contact Name:	SASHA ABLITT
Contact Address:	14 W GUTIERREZ ST
Contact Address 2:	Not reported
Contact Telephone:	8059636677
Contact Fax:	Not reported
Mailing Name:	Not reported
Mailing Address 1:	14 W GUTIERREZ ST
Mailing Address 2:	Not reported
Mailing City:	SANTA BARBARA
Mailing State:	CA
Mailing Zip:	931013423
Owner Fax:	0
Region Code:	3
Latitude:	34.41547
Longitude:	-119.694642

DRYCLEAN SANTA BARB:

Facility ID:	1007
Name:	ABLITT'S FINE CLEANERS
Address:	14 W. GUTIERREZ STREET
City,State,Zip:	SANTA BARBARA, CA 93101
County:	Not reported
Telephone:	(805) 963-6677
Company Name:	Santa Barbara Fabricare, Inc.
Document Type:	Reeval
Permit Number:	14724
Permit Suffix:	R1
Contact Name:	Mr. R. Neil Ablitt

HIST CORTESE:

edr_fname:	Ablitt's Cleaners
edr_fadd1:	14 GUTIERREZ

Docusign Envelope ID: 3773F87A-0B89-4932-BA2C-CA8383B3EEAD

ABLITT'S CLEANERS (Continued) **S100853963**

City,State,Zip:	SANTA BARBARA, CA
Region:	CORTESE
Facility County Code:	42
Reg By:	LTNKA
Reg Id:	234

R123 **ABLITT'S CLEANERS** **UST FINDER RELEASE** **1028914091**
NE **14 GUTIERREZ ST W** **N/A**
1/4-1/2 **SANTA BARBARA, CA 93101**
0.283 mi.
1493 ft. **Site 2 of 2 in cluster R**

Relative: **Lower**

Actual: **30 ft.**

UST FINDER RELEASE:

Object ID:	55457
Facility ID:	Not reported
Lust ID:	CAT0608300232
Name:	ABLITT'S CLEANERS
Address:	14 GUTIERREZ ST W
City,State,Zip:	SANTA BARBARA, CA 93101
Address Match Type:	PointAddress
Reported Date:	Not reported
Status:	No Further Action
Substance:	Not reported
Population within 1500ft:	1632
Domestic Wells within 1500ft:	0
Land Use:	Developed, Medium Intensity
Within SPA:	No
SPA PWS Facility ID:	Not reported
SPA Water Type:	Not reported
SPA Facility Type:	Not reported
SPA HUC12:	Not reported
Within WHPA:	Yes
WHPA PWS Facility ID:	CA4210010_24400
WHPA Water Type:	GW - Ground water
WHPA Facility Type:	WL - Well
WHPA HUC12:	180600130203
Within 100yr Floodplain:	No
Tribe:	Not reported
EPA Region:	9
NFA Letter 1:	Not reported
NFA Letter 2:	Not reported
NFA Letter 3:	Not reported
NFA Letter 4:	Not reported
Closed With Residual Contaminate:	Not reported
Coordinate Source:	Geocode
X Coord:	-119.69478
Y Coord:	34.41535
Latitude:	34.4153499999999
Longitude:	-119.694779999999

Docusign Envelope ID: 3773F87A-0B89-4932-BA2C-CA8383B3EEAD

Q124 **VIRGINIA HOTEL LTD** **UST FINDER RELEASE** **1029127622**
NE **17 HALEY ST W** **N/A**
1/4-1/2 **SANTA BARBARA, CA 93101**
0.283 mi.
1496 ft. **Site 2 of 3 in cluster Q**

Relative: **Lower**
Actual: **33 ft.**

UST FINDER RELEASE:

Object ID:	55445
Facility ID:	Not reported
Lust ID:	CAT0608300667
Name:	VIRGINIA HOTEL LTD
Address:	17 HALEY ST W
City,State,Zip:	SANTA BARBARA, CA 93101
Address Match Type:	PointAddress
Reported Date:	Not reported
Status:	No Further Action
Substance:	Not reported
Population within 1500ft:	1698
Domestic Wells within 1500ft:	0
Land Use:	Developed, Medium Intensity
Within SPA:	No
SPA PWS Facility ID:	Not reported
SPA Water Type:	Not reported
SPA Facility Type:	Not reported
SPA HUC12:	Not reported
Within WHPA:	Yes
WHPA PWS Facility ID:	CA4210010_24400
WHPA Water Type:	GW - Ground water
WHPA Facility Type:	WL - Well
WHPA HUC12:	180600130203
Within 100yr Floodplain:	No
Tribe:	Not reported
EPA Region:	9
NFA Letter 1:	Not reported
NFA Letter 2:	Not reported
NFA Letter 3:	Not reported
NFA Letter 4:	Not reported
Closed With Residual Contaminate:	Not reported
Coordinate Source:	Geocode
X Coord:	-119.69598
Y Coord:	34.41632
Latitude:	34.4163199999999
Longitude:	-119.69598

P125 **SLOAN/LAMBDA PROPERTY** **CPS-SLIC** **S106498697**
South **602 MONTECITO ST E** **N/A**
1/4-1/2 **SANTA BARBARA, CA 93101**
0.293 mi.
1547 ft. **Site 4 of 4 in cluster P**

Relative: **Higher**
Actual: **49 ft.**

SLIC REG 3:

Name:	SLOAN/LAMBDA PROPERTY
Address:	602 Montecito St E
City:	Santa Barbara
Region:	3
Leak Site Cross Street:	Salsipuedes St
Regional Board Case#:	S349
Entered Into Database:	Not reported
Discovered:	Not reported
RB Case In:	SOUTHERN PACIFIC TRANS. CO.1741

Docusign Envelope ID: 3773F87A-0B89-4932-BA2C-CA8383B3EEAD

SLOAN/LAMBDA PROPERTY (Continued) **S106498697**

Responsible Party:	SOUTHERN PACIFIC TRANS. CO.
RP Contact:	Not reported
RP Phone:	Not reported
RP Number:	Not reported
RP Address:	1200 CORPORATE CENTER DR., SUITE 100, MONTEREY PARK, 91754
RP City,St,Zip:	r8 UNKNOWN
Date First Reported:	24-Apr-97
Lead Agency:	Regional Board
Program Type:	SLIC
Facility Status:	Case Closed
Case Type:	Drinking Water Aquifer affected
Case Type Undetermined:	No
Case Type Soil Impacted:	No
Case Type Surface Water:	No
Case Type Drinkin Water Well:	No
Case Type Drinking Water Aqfr:	Yes
Case Type Other Grnd Wtr:	No
PCA:	Not reported

CPS-SLIC:

Name:	SLOAN/LAMBDA PROPERTY
Address:	602 MONTECITO ST E
City,State,Zip:	SANTA BARBARA, CA 93101
Region:	STATE
Facility Status:	**Completed - Case Closed**
Status Date:	11/30/1998
Global Id:	SL0608384065
Lead Agency:	CENTRAL COAST RWQCB (REGION 3)
Lead Agency Case Number:	288
Latitude:	34.42125
Longitude:	-119.685423
Case Type:	Cleanup Program Site
Case Worker:	Not reported
Local Agency:	SANTA BARBARA COUNTY
RB Case Number:	S349
File Location:	All Files are on GeoTracker or in the Local Agency Database
Potential Media Affected:	Aquifer used for drinking water supply
Potential Contaminants of Concern:	* Solvents
EPA Region:	9
Coordinate Source:	Google Geocode
Cuf Case:	NO
Quantity Released Gallons:	Not reported
Begin Date:	04/24/1997
Leak Reported Date:	04/24/1997
How Discovered:	Not reported
How Discovered Description:	Not reported
Discharge Source:	Not reported
Discharge Cause:	Not reported
Stop Method:	Not reported
Stop Description:	Not reported
No Further Action Date:	11/30/1998
CA Water Watershed Name:	South Coast - South Coast - Santa Barbara (315.32)
Dwr Groundwater Subbasin Name:	Santa Barbara (3-017)
Disadvantaged Community:	Disadvantaged Community
CA Enviroscreen 3 Score:	66-70%
CA Enviroscreen 4 Score:	70-75%
Military DOD Site:	No

Docusign Envelope ID: 3773F87A-0B89-4932-BA2C-CA8383B3EEAD

SLOAN/LAMBDA PROPERTY (Continued) **S106498697**

Facility Project Subtype: Not reported
RWQCB Region: CENTRAL COAST RWQCB (REGION 3)
Site History: All Central Coast Regional Water Quality Control Board hardcopy files have been uploaded to GeoTracker as of 11/28/2016.

Click here to access the California GeoTracker records for this facility:

S126 **TONY'S BODY & FENDER** **UST FINDER RELEASE** **1029119451**
NNE **18 COTA ST W** **N/A**
1/4-1/2 **SANTA BARBARA, CA 93101**
0.294 mi.
1550 ft. **Site 1 of 5 in cluster S**

Relative:
Higher

Actual:
38 ft.

UST FINDER RELEASE:

Object ID:	55431
Facility ID:	Not reported
Lust ID:	CAT0608375544
Name:	TONY'S BODY & FENDER
Address:	18 COTA ST W
City,State,Zip:	SANTA BARBARA, CA 93101
Address Match Type:	PointAddress
Reported Date:	Not reported
Status:	No Further Action
Substance:	Not reported
Population within 1500ft:	1905
Domestic Wells within 1500ft:	0
Land Use:	Developed, Medium Intensity
Within SPA:	No
SPA PWS Facility ID:	Not reported
SPA Water Type:	Not reported
SPA Facility Type:	Not reported
SPA HUC12:	Not reported
Within WHPA:	Yes
WHPA PWS Facility ID:	CA4210010_24400
WHPA Water Type:	GW - Ground water
WHPA Facility Type:	WL - Well
WHPA HUC12:	180600130203
Within 100yr Floodplain:	No
Tribe:	Not reported
EPA Region:	9
NFA Letter 1:	Not reported
NFA Letter 2:	Not reported
NFA Letter 3:	Not reported
NFA Letter 4:	Not reported
Closed With Residual Contaminate:	Not reported
Coordinate Source:	Geocode
X Coord:	-119.69744
Y Coord:	34.4172
Latitude:	34.4172
Longitude:	-119.69744

Docusign Envelope ID: 3773F87A-0B89-4932-BA2C-CA8383B3EEAD

S127 **TONY'S BODY AND FENDER** **UST FINDER RELEASE** **1029119452**
NNE **18 COTA ST W** **N/A**
1/4-1/2 **SANTA BARBARA, CA 93101**
0.294 mi.
1550 ft. **Site 2 of 5 in cluster S**

Relative: UST FINDER RELEASE:
Higher

Actual:
38 ft.

Object ID:	55432
Facility ID:	Not reported
Lust ID:	CAT0608307642
Name:	TONY'S BODY AND FENDER
Address:	18 COTA ST W
City,State,Zip:	SANTA BARBARA, CA 93101
Address Match Type:	PointAddress
Reported Date:	Not reported
Status:	No Further Action
Substance:	Not reported
Population within 1500ft:	1905
Domestic Wells within 1500ft:	0
Land Use:	Developed, Medium Intensity
Within SPA:	No
SPA PWS Facility ID:	Not reported
SPA Water Type:	Not reported
SPA Facility Type:	Not reported
SPA HUC12:	Not reported
Within WHPA:	Yes
WHPA PWS Facility ID:	CA4210010_24400
WHPA Water Type:	GW - Ground water
WHPA Facility Type:	WL - Well
WHPA HUC12:	180600130203
Within 100yr Floodplain:	No
Tribe:	Not reported
EPA Region:	9
NFA Letter 1:	Not reported
NFA Letter 2:	Not reported
NFA Letter 3:	Not reported
NFA Letter 4:	Not reported
Closed With Residual Contaminate:	Not reported
Coordinate Source:	Geocode
X Coord:	-119.69744
Y Coord:	34.4172
Latitude:	34.4172
Longitude:	-119.69744

T128 **S.B. MAZDA/VAN WYKS** **UST FINDER RELEASE** **1029100969**
North **630 CHAPALA ST** **N/A**
1/4-1/2 **SANTA BARBARA, CA 93101**
0.301 mi.
1587 ft. **Site 1 of 2 in cluster T**

Relative: UST FINDER RELEASE:
Higher

Actual:
40 ft.

Object ID:	55418
Facility ID:	Not reported
Lust ID:	CAT0608300264
Name:	S.B. MAZDA/VAN WYKS
Address:	630 CHAPALA ST
City,State,Zip:	SANTA BARBARA, CA 93101
Address Match Type:	PointAddress
Reported Date:	Not reported
Status:	No Further Action

Docusign Envelope ID: 3773F87A-0B89-4932-BA2C-CA8383B3EEAD

S.B. MAZDA/VAN WYKS (Continued) **1029100969**

Substance:	Not reported
Population within 1500ft:	2039
Domestic Wells within 1500ft:	0
Land Use:	Developed, Medium Intensity
Within SPA:	No
SPA PWS Facility ID:	Not reported
SPA Water Type:	Not reported
SPA Facility Type:	Not reported
SPA HUC12:	Not reported
Within WHPA:	Yes
WHPA PWS Facility ID:	CA4210010_24400
WHPA Water Type:	GW - Ground water
WHPA Facility Type:	WL - Well
WHPA HUC12:	180600130203
Within 100yr Floodplain:	No
Tribe:	Not reported
EPA Region:	9
NFA Letter 1:	Not reported
NFA Letter 2:	Not reported
NFA Letter 3:	Not reported
NFA Letter 4:	Not reported
Closed With Residual Contaminate:	Not reported
Coordinate Source:	Geocode
X Coord:	-119.69887
Y Coord:	34.4174100000001
Latitude:	34.4174099999999
Longitude:	-119.698869999999

T129
North
1/4-1/2
0.301 mi.
1587 ft.

Relative:
Higher

Actual:
40 ft.

S.B. MAZDA/VAN WYKS
630 CHAPALA ST
SANTA BARBARA, CA 93101

Site 2 of 2 in cluster T

LUST **S102436166**
CPS-SLIC **N/A**
HIST UST
Cortese
CUPA Listings
HIST CORTESE
HWTS

LUST:

Name:	S.B. MAZDA/VAN WYKS
Address:	630 CHAPALA ST
City,State,Zip:	SANTA BARBARA, CA 93101
Lead Agency:	SANTA BARBARA COUNTY LOP
Case Type:	LUST Cleanup Site
Geo Track:	http://geotracker.waterboards.ca.gov/profile_report.asp?global_id=T0608300264
Global Id:	T0608300264
Latitude:	34.417686083
Longitude:	-119.698852263
Status:	Completed - Case Closed
Status Date:	06/09/1995
Case Worker:	CSB
RB Case Number:	259
Local Agency:	SANTA BARBARA COUNTY LOP
File Location:	All Files are on GeoTracker or in the Local Agency Database
Local Case Number:	50135
Potential Media Affect:	Soil
Potential Contaminants of Concern:	Gasoline
EPA Region:	9
Coordinate Source:	* High Quality GPS
Cuf Case:	YES

Docusign Envelope ID: 3773F87A-0B89-4932-BA2C-CA8383B3EEAD

S.B. MAZDA/VAN WYKS (Continued) **S102436166**

Quantity Released Gallons:	Not reported
Begin Date:	11/15/1988
Leak Reported Date:	11/15/1988
How Discovered:	Not reported
How Discovered Description:	Not reported
Discharge Source:	Not reported
Discharge Cause:	Not reported
Stop Method:	Not reported
Stop Description:	Not reported
No Further Action Date:	06/09/1995
CA Water Watershed Name:	South Coast - South Coast - Santa Barbara (315.32)
Dwr Groundwater Subbasin Name:	Santa Barbara (3-017)
Disadvantaged Community:	Not reported
CA Enviroscreen 3 Score:	46-50%
CA Enviroscreen 4 Score:	60-65%
Military DOD Site:	No
Facility Project Subtype:	Not reported
RWQCB Region:	CENTRAL COAST RWQCB (REGION 3)
Site History:	COMPLETE LOP FILE HAS BEEN UPLOADED TO GEOTRACKER WEBSITE - HARD COPIES NO LONGER EXIST IN LOP FILES

LUST:

Global Id:	T0608300264
Contact Type:	Local Agency Caseworker - Primary Caseworker
Contact Name:	Closed Santa Barbara Co LOP Sites
Organization Name:	SANTA BARBARA COUNTY LOP
Address:	2125 S. Centerpointe Parkway, Suite #333
City:	Santa Maria
Email:	Not reported
Phone Number:	8053468460

LUST:

Global Id:	T0608300264
Action Type:	ENFORCEMENT
Date:	06/09/1995
Action:	Closure/No Further Action Letter

Global Id:	T0608300264
Action Type:	ENFORCEMENT
Date:	06/09/1995
Action:	Closure/No Further Action Letter

Global Id:	T0608300264
Action Type:	Other
Date:	11/15/1988
Action:	Leak Discovery

Global Id:	T0608300264
Action Type:	ENFORCEMENT
Date:	11/25/2014
Action:	Technical Correspondence / Assistance / Other

Global Id:	T0608300264
Action Type:	RESPONSE
Date:	06/11/1993
Action:	Soil and Water Investigation Workplan

Docusign Envelope ID: 3773F87A-0B89-4932-BA2C-CA8383B3EEAD

S.B. MAZDA/VAN WYKS (Continued) **S102436166**

Global Id: T0608300264
Action Type: RESPONSE
Date: 04/05/1993
Action: Site Assessment Report

Global Id: T0608300264
Action Type: RESPONSE
Date: 11/23/2010
Action: Other Report / Document

Global Id: T0608300264
Action Type: RESPONSE
Date: 11/23/2010
Action: Other Report / Document

Global Id: T0608300264
Action Type: RESPONSE
Date: 10/15/1991
Action: Other Workplan

Global Id: T0608300264
Action Type: RESPONSE
Date: 04/20/1995
Action: Monitoring Report - Quarterly

Global Id: T0608300264
Action Type: RESPONSE
Date: 02/07/1992
Action: Site Assessment Report

Global Id: T0608300264
Action Type: RESPONSE
Date: 11/18/1994
Action: Soil and Water Investigation Workplan

Global Id: T0608300264
Action Type: RESPONSE
Date: 11/23/2010
Action: Other Report / Document

Global Id: T0608300264
Action Type: ENFORCEMENT
Date: 12/05/1988
Action: Unauthorized Release Form

Global Id: T0608300264
Action Type: Other
Date: 11/15/1988
Action: Leak Reported

LUST:
Global Id: T0608300264
Status: Open - Case Begin Date
Status Date: 11/15/1988

Global Id: T0608300264
Status: Open - Site Assessment

Docusign Envelope ID: 3773F87A-0B89-4932-BA2C-CA8383B3EEAD

S.B. MAZDA/VAN WYKS (Continued) **S102436166**

Status Date: 11/15/1988

Global Id: T0608300264
Status: Open - Site Assessment
Status Date: 10/15/1991

Global Id: T0608300264
Status: Open - Remediation
Status Date: 04/01/1995

Global Id: T0608300264
Status: Completed - Case Closed
Status Date: 06/09/1995

LUST REG 3:
Region: 3
Regional Board: Central Coast Region
Facility County: Santa Barbara
Global ID: T0608300264
Status: Case Closed
Case Number: 259
Local Case Num: 50135
Case Type: S
Substance: Unleaded Gasoline
Quantity: Not reported
Abatement Method: Other
Leak Source: Not reported
Leak Cause: Not reported
How Stopped: Not reported
How Discovered: Not reported
Release Date: 11/15/1988
Discovered Date: 11/15/88
Enter Date: / /
Stop Date: Not reported
Review Date: / /
Enforce Date: 1/1/65
Close Date: 6/9/95
Enforcement Type: None Taken
Responsible Party: Not reported
RP Address: Not reported
Contact: Not reported
Cross Street: Not reported
Local Agency: 42000L
Lead Agency: Local Agency
Staff Initials: RBA
Confirm Leak: 11/15/88
Workplan: 10/15/91
Prelim Assess: Not reported
Pollution Char: 10/15/1991
Remedial Plan: 4/1/95
Remedial Action: Not reported
Monitoring: / /
Pilot Program: LOP
Interim Action: Not reported
Funding: -0
MTBE Class: *

Docusign Envelope ID: 3773F87A-0B89-4932-BA2C-CA8383B3EEAD

S.B. MAZDA/VAN WYKS (Continued) **S102436166**

Max MTBE Grnd Wtr: Not reported
Max MTBE Soil: Not reported
Max MTBE Data: / /
MTBE Tested: NT
Lat/Long: 34.4169842 / -119.6981908
Soil Qualifier: Not reported
Grnd Wtr Qualifier: Not reported
Mtbe Concentratn: 0
Mtbe Fuel: 1
Org Name: Not reported
Basin Plan: Not reported
Beneficial: Not reported
Priority: 2A4
UST Cleanup Fund ID: Not reported
Suspended: Not reported
Operator: Not reported
Water System: Not reported
Well Name: Not reported
Distance From Well: 0
Assigned Name: Not reported
Summary: Not reported

CPS-SLIC:

Name:	FORMER AUTO SERVICE FACILITY
Address:	630 CHAPALA STREET
City,State,Zip:	SANTA BARBARA, CA 93101
Region:	STATE
Facility Status:	**Open - Site Assessment**
Status Date:	08/09/2018
Global Id:	T10000011876
Lead Agency:	SANTA BARBARA COUNTY
Lead Agency Case Number:	747
Latitude:	34.41744
Longitude:	-119.6986
Case Type:	Cleanup Program Site
Case Worker:	TMR
Local Agency:	SANTA BARBARA COUNTY
RB Case Number:	Not reported
File Location:	Not reported
Potential Media Affected:	Not reported
Potential Contaminants of Concern:	Not reported
EPA Region:	9
Coordinate Source:	Not reported
Cuf Case:	NO
Quantity Released Gallons:	Not reported
Begin Date:	08/09/2018
Leak Reported Date:	Not reported
How Discovered:	Not reported
How Discovered Description:	Not reported
Discharge Source:	Not reported
Discharge Cause:	Not reported
Stop Method:	Not reported
Stop Description:	Not reported
No Further Action Date:	Not reported
CA Water Watershed Name:	South Coast - South Coast - Santa Barbara (315.32)
Dwr Groundwater Subbasin Name:	Santa Barbara (3-017)
Disadvantaged Community:	Disadvantaged Community

Docusign Envelope ID: 3773F87A-0B89-4932-BA2C-CA8383B3EEAD

S.B. MAZDA/VAN WYKS (Continued) **S102436166**

CA Enviroscreen 3 Score: 61-65%
CA Enviroscreen 4 Score: 60-65%
Military DOD Site: No
Facility Project Subtype: Not reported
RWQCB Region: CENTRAL COAST RWQCB (REGION 3)
Site History: Not reported

Click here to access the California GeoTracker records for this facility:

HIST UST:
Name: VAN WYKS INC
Address: 630 CHAPALA STREET
City,State,Zip: SANTA BARBARA, CA 93101
File Number: 0002ccc6
URL: https://documents.geotracker.waterboards.ca.gov/ustpdfs/pdf/0002ccc6.pdf
Region: Not reported
Facility ID: Not reported
Facility Type: Not reported
Other Type: Not reported
Contact Name: Not reported
Telephone: Not reported
Owner Name: Not reported
Owner Address: Not reported
Owner City,St,Zip: Not reported
Total Tanks: Not reported

Tank Num: Not reported
Container Num: Not reported
Year Installed: Not reported
Tank Capacity: Not reported
Tank Used for: Not reported
Type of Fuel: Not reported
Container Construction Thickness: Not reported
Leak Detection: Not reported

Click here for Geo Tracker PDF:

CORTESE:
Name: S.B. MAZDA/VAN WYKS
Address: 630 CHAPALA ST
City,State,Zip: SANTA BARBARA, CA 93101
Region: CORTESE
Envirostor Id: Not reported
Global ID: T0608300264
Site/Facility Type: LUST CLEANUP SITE
Cleanup Status: COMPLETED - CASE CLOSED
Status Date: Not reported
Site Code: Not reported
Latitude: Not reported
Longitude: Not reported
Owner: Not reported
Enf Type: Not reported
Swat R: Not reported
Flag: active
Order No: Not reported
Waste Discharge System No: Not reported

Docusign Envelope ID: 3773F87A-0B89-4932-BA2C-CA8383B3EEAD

S.B. MAZDA/VAN WYKS (Continued) **S102436166**

Effective Date:	Not reported
Region 2:	Not reported
WID Id:	Not reported
Solid Waste Id No:	Not reported
Waste Management Uit Name:	Not reported
File Name:	Active Open

CUPA SANTA BARBARA:

Name:	SANTA BARBARA VW
Address:	630 CHAPALA ST
City,State,Zip:	SANTA BARBARA, CA 93101
Facility Id:	FA0002943
Region:	SANTA BARBARA
Cross Street:	Not reported
Latitude:	Not reported
Longitude:	Not reported
Mailing Name:	SANTA BARBARA VW
Mailing Care Of:	Not reported
Mailing Address:	630 CHAPALA ST
Mailing City:	SANTA BARBARA
Mailing State:	CA
Mailing Zip Code:	93101
Record Id:	PR0210135
Pe #:	2161
Current Status:	1

Name:	SANTA BARBARA VW
Address:	630 CHAPALA ST
City,State,Zip:	SANTA BARBARA, CA 93101
Facility Id:	FA0002943
Region:	SANTA BARBARA
Cross Street:	Not reported
Latitude:	Not reported
Longitude:	Not reported
Mailing Name:	SANTA BARBARA VW
Mailing Care Of:	Not reported
Mailing Address:	630 CHAPALA ST
Mailing City:	SANTA BARBARA
Mailing State:	CA
Mailing Zip Code:	93101
Record Id:	PR0220135
Pe #:	2204
Current Status:	1

HIST CORTESE:

edr_fname:	S.B. Mazda/Van Wyks
edr_fadd1:	630 CHAPALA
City,State,Zip:	SANTA BARBARA, CA 93101
Region:	CORTESE
Facility County Code:	42
Reg By:	LTNKA
Reg Id:	259

HWTS:

Name:	THIRD GENERATION SB, LLC
Address:	630 CHAPALA ST & 25 WEST ORTEGA ST

Map ID
Direction
Distance
Elevation | Site | MAP FINDINGS | Database(s) | EDR ID Number EPA ID Number

S.B. MAZDA/VAN WYKS (Continued) **S102436166**

Address 2:	Not reported
City,State,Zip:	SANTA BARBARA, CA 93101
EPA ID:	CAC003118258
Inactive Date:	08/04/2021
Create Date:	05/05/2021
Last Act Date:	Not reported
Mailing Name:	Not reported
Mailing Address:	327-A EAST HALEY STREET
Mailing Address 2:	Not reported
Mailing City,State,Zip:	SANTA BARBARA, CA 93101
Owner Name:	THIRD GENERATION SB, LLC
Owner Address:	630 CHAPALA ST
Owner Address 2:	Not reported
Owner City,State,Zip:	SANTA BARBARA, CA 931013312
Owner Phone:	Not reported
Owner Fax:	Not reported
Contact Name:	CAMPBELL GEO, INC
Contact Address:	327-A EAST HALEY STREET
Contact Address 2:	Not reported
City,State,Zip:	SANTA BARBARA, CA 93101
Contact Phone:	Not reported
Contact Fax:	Not reported
Facility Status:	Inactive
Facility Type:	TEMPORARY
Category:	STATE
Latitude:	34.41757502
Longitude:	-119.698604

NAICS:

EPA ID:	CAC003118258
Create Date:	2021-05-05 12:49:38.927
NAICS Code:	99999
NAICS Description:	Not Otherwise Specified
Issued EPA ID Date:	2021-05-05 12:49:38.93000
Inactive Date:	Not reported
Facility Name:	THIRD GENERATION SB, LLC
Facility Address:	630 CHAPALA ST
Facility Address 2:	& 25 WEST ORTEGA ST
Facility City:	SANTA BARBARA
Facility County:	Not reported
Facility State:	CA
Facility Zip:	931013312

S130 **TONY'S BODY AND FENDER** **HIST CORTESE** **S102439158**
NNE **18 COTA** **N/A**
1/4-1/2 **SANTA BARBARA, CA**
0.307 mi.
1620 ft. **Site 3 of 5 in cluster S**

Relative:
Higher

Actual:
37 ft.

HIST CORTESE:

edr_fname:	Tony's Body and Fender
edr_fadd1:	18 COTA
City,State,Zip:	SANTA BARBARA, CA
Region:	CORTESE
Facility County Code:	42
Reg By:	LTNKA
Reg Id:	232

Docusign Envelope ID: 3773F87A-0B89-4932-BA2C-CA8383B3EEAD

S131 **TONY'S BODY & FENDER** **LUST** **S105620284**
NNE **18 COTA ST W** **Cortese** **N/A**
1/4-1/2 **SANTA BARBARA, CA 93101**
0.308 mi.
1624 ft. **Site 4 of 5 in cluster S**

Relative:
Higher

Actual:
38 ft.

LUST:

Name:	TONY'S BODY AND FENDER
Address:	18 COTA ST W
City,State,Zip:	SANTA BARBARA, CA 93101
Lead Agency:	SANTA BARBARA COUNTY LOP
Case Type:	LUST Cleanup Site
Geo Track:	http://geotracker.waterboards.ca.gov/profile_report.asp?global_id=T0608307642
Global Id:	T0608307642
Latitude:	34.417201477481
Longitude:	-119.697465558
Status:	Completed - Case Closed
Status Date:	03/17/2009
Case Worker:	CSB
RB Case Number:	3435
Local Agency:	SANTA BARBARA COUNTY LOP
File Location:	All Files are on GeoTracker or in the Local Agency Database
Local Case Number:	506171
Potential Media Affect:	Soil
Potential Contaminants of Concern:	Gasoline, Waste Oil / Motor / Hydraulic / Lubricating
EPA Region:	9
Coordinate Source:	Google Map Move
Cuf Case:	NO
Quantity Released Gallons:	Not reported
Begin Date:	01/24/1989
Leak Reported Date:	01/24/1989
How Discovered:	Tank Closure
How Discovered Description:	Not reported
Discharge Source:	Piping, Tank
Discharge Cause:	Corrosion
Stop Method:	Close and Remove Tank
Stop Description:	Not reported
No Further Action Date:	03/17/2009
CA Water Watershed Name:	South Coast - South Coast - Santa Barbara (315.32)
Dwr Groundwater Subbasin Name:	Santa Barbara (3-017)
Disadvantaged Community:	Not reported
CA Enviroscreen 3 Score:	46-50%
CA Enviroscreen 4 Score:	60-65%
Military DOD Site:	No
Facility Project Subtype:	Not reported
RWQCB Region:	CENTRAL COAST RWQCB (REGION 3)
Site History:	The case was opened following an unauthorized release from an underground storage tank system at the subject site. Corrective action is underway as directed by FPD. Corrective action may consist of preliminary site investigation, planning and implementation of remedial action, verification monitoring, or a combination thereof. Please refer to the site-specific documentation submitted to the SWRCB's GeoTracker database for additional information. COMPLETE LOP FILE HAS BEEN UPLOADED TO GEOTRACKER WEBSITE - HARD COPIES NO LONGER EXIST IN LOP FILES For adjacent site under sidewalk / roadway view http://geotracker.waterboards.ca.gov/profile_report.asp?global_id= T0608375544

LUST:

Global Id:	T0608307642

Docusign Envelope ID: 3773F87A-0B89-4932-BA2C-CA8383B3EEAD

TONY'S BODY & FENDER (Continued) **S105620284**

Contact Type:	Local Agency Caseworker - Primary Caseworker
Contact Name:	Closed Santa Barbara Co LOP Sites
Organization Name:	SANTA BARBARA COUNTY LOP
Address:	2125 S. Centerpointe Parkway, Suite #333
City:	Santa Maria
Email:	Not reported
Phone Number:	8053468460

Global Id:	T0608307642
Contact Type:	Regional Board Caseworker
Contact Name:	RB3 STAFF
Organization Name:	CENTRAL COAST RWQCB (REGION 3)
Address:	895 AEROVISTA PL, SUITE 101
City:	SAN LUIS OBISPO
Email:	centralcoast@waterboards.ca.gov
Phone Number:	8055493147

LUST:

Global Id:	T0608307642
Action Type:	ENFORCEMENT
Date:	01/06/2003
Action:	* No Action

Global Id:	T0608307642
Action Type:	ENFORCEMENT
Date:	06/15/1990
Action:	Notice of Reimbursement

Global Id:	T0608307642
Action Type:	Other
Date:	01/24/1989
Action:	Leak Discovery

Global Id:	T0608307642
Action Type:	ENFORCEMENT
Date:	04/02/1993
Action:	Notice of Reimbursement

Global Id:	T0608307642
Action Type:	ENFORCEMENT
Date:	01/14/2003
Action:	Notice of Reimbursement

Global Id:	T0608307642
Action Type:	ENFORCEMENT
Date:	03/17/2009
Action:	Closure/No Further Action Letter

Global Id:	T0608307642
Action Type:	ENFORCEMENT
Date:	05/24/2013
Action:	Technical Correspondence / Assistance / Other

Global Id:	T0608307642
Action Type:	Other
Date:	01/24/1989
Action:	Leak Stopped

Docusign Envelope ID: 3773F87A-0B89-4932-BA2C-CA8383B3EEAD

TONY'S BODY & FENDER (Continued) **S105620284**

Global Id: T0608307642
Action Type: RESPONSE
Date: 09/26/2005
Action: Soil and Water Investigation Workplan

Global Id: T0608307642
Action Type: ENFORCEMENT
Date: 11/30/1990
Action: Notice of Reimbursement

Global Id: T0608307642
Action Type: ENFORCEMENT
Date: 05/08/1991
Action: Notice of Reimbursement

Global Id: T0608307642
Action Type: REMEDIATION
Date: 01/24/1989
Action: Not reported

Global Id: T0608307642
Action Type: ENFORCEMENT
Date: 05/24/2013
Action: Technical Correspondence / Assistance / Other

Global Id: T0608307642
Action Type: Other
Date: 01/24/1989
Action: Leak Reported

LUST:
Global Id: T0608307642
Status: Open - Case Begin Date
Status Date: 01/24/1989

Global Id: T0608307642
Status: Open - Site Assessment
Status Date: 02/03/1989

Global Id: T0608307642
Status: Open - Site Assessment
Status Date: 11/29/1990

Global Id: T0608307642
Status: Open - Site Assessment
Status Date: 02/27/2006

Global Id: T0608307642
Status: Open - Verification Monitoring
Status Date: 09/03/2008

Global Id: T0608307642
Status: Completed - Case Closed
Status Date: 03/17/2009

Name: TONY'S BODY & FENDER

TONY'S BODY & FENDER (Continued) **S105620284**

Address:	18 COTA ST W
City,State,Zip:	SANTA BARBARA, CA 93101
Lead Agency:	SANTA BARBARA COUNTY LOP
Case Type:	LUST Cleanup Site
Geo Track:	http://geotracker.waterboards.ca.gov/profile_report.asp?global_id=T0608375544
Global Id:	T0608375544
Latitude:	34.417209775
Longitude:	-119.697465558
Status:	Completed - Case Closed
Status Date:	08/22/2014
Case Worker:	CSB
RB Case Number:	Not reported
Local Agency:	SANTA BARBARA COUNTY LOP
File Location:	All Files are on GeoTracker or in the Local Agency Database
Local Case Number:	50617
Potential Media Affect:	Other Groundwater (uses other than drinking water), Soil
Potential Contaminants of Concern:	Gasoline
EPA Region:	9
Coordinate Source:	Manual Entry on Screens
Cuf Case:	NO
Quantity Released Gallons:	Not reported
Begin Date:	01/24/1989
Leak Reported Date:	01/24/1989
How Discovered:	Tank Closure
How Discovered Description:	Not reported
Discharge Source:	Other
Discharge Cause:	Unknown
Stop Method:	Close and Remove Tank
Stop Description:	Not reported
No Further Action Date:	08/22/2014
CA Water Watershed Name:	South Coast - South Coast - Santa Barbara (315.32)
Dwr Groundwater Subbasin Name:	Santa Barbara (3-017)
Disadvantaged Community:	Not reported
CA Enviroscreen 3 Score:	46-50%
CA Enviroscreen 4 Score:	60-65%
Military DOD Site:	No
Facility Project Subtype:	Not reported
RWQCB Region:	CENTRAL COAST RWQCB (REGION 3)
Site History:	The case was opened following an unauthorized release from an underground storage tank system at the subject site. COMPLETE LOP FILE HAS BEEN UPLOADED TO GEOTRACKER WEBSITE - HARD COPIES NO LONGER EXIST IN LOP FILES For adjacent site under sidewalk / roadway view http://geotracker.waterboards.ca.gov/profile_report.asp?global_id= T0608307642

LUST:

Global Id:	T0608375544
Contact Type:	Local Agency Caseworker - Primary Caseworker
Contact Name:	Closed Santa Barbara Co LOP Sites
Organization Name:	SANTA BARBARA COUNTY LOP
Address:	2125 S. Centerpointe Parkway, Suite #333
City:	Santa Maria
Email:	Not reported
Phone Number:	8053468460

Global Id:	T0608375544
Contact Type:	Regional Board Caseworker
Contact Name:	RB3 STAFF

Docusign Envelope ID: 3773F87A-0B89-4932-BA2C-CA8383B3EEAD

TONY'S BODY & FENDER (Continued) **S105620284**

Organization Name: CENTRAL COAST RWQCB (REGION 3)
Address: 895 AEROVISTA PL, SUITE 101
City: SAN LUIS OBISPO
Email: centralcoast@waterboards.ca.gov
Phone Number: 8055493147

LUST:

Global Id: T0608375544
Action Type: ENFORCEMENT
Date: 05/24/2013
Action: Technical Correspondence / Assistance / Other

Global Id: T0608375544
Action Type: ENFORCEMENT
Date: 01/24/1989
Action: Unauthorized Release Form

Global Id: T0608375544
Action Type: Other
Date: 01/24/1989
Action: Leak Discovery

Global Id: T0608375544
Action Type: ENFORCEMENT
Date: 06/20/2014
Action: Notification - Fee Title Owners Notice

Global Id: T0608375544
Action Type: ENFORCEMENT
Date: 05/24/2013
Action: Technical Correspondence / Assistance / Other

Global Id: T0608375544
Action Type: ENFORCEMENT
Date: 05/24/2013
Action: Technical Correspondence / Assistance / Other

Global Id: T0608375544
Action Type: ENFORCEMENT
Date: 05/24/2013
Action: Technical Correspondence / Assistance / Other

Global Id: T0608375544
Action Type: RESPONSE
Date: 03/30/1995
Action: Monitoring Report - Other

Global Id: T0608375544
Action Type: RESPONSE
Date: 02/24/1988
Action: Tank Removal Report / UST Sampling Report

Global Id: T0608375544
Action Type: RESPONSE
Date: 07/20/1995
Action: Monitoring Report - Quarterly

Docusign Envelope ID: 3773F87A-0B89-4932-BA2C-CA8383B3EEAD

TONY'S BODY & FENDER (Continued) **S105620284**

Global Id: T0608375544
Action Type: RESPONSE
Date: 09/26/2005
Action: Soil and Water Investigation Workplan

Global Id: T0608375544
Action Type: RESPONSE
Date: 02/22/2006
Action: Soil and Water Investigation Report

Global Id: T0608375544
Action Type: ENFORCEMENT
Date: 05/24/2013
Action: Technical Correspondence / Assistance / Other

Global Id: T0608375544
Action Type: ENFORCEMENT
Date: 08/22/2014
Action: Closure/No Further Action Letter

Global Id: T0608375544
Action Type: ENFORCEMENT
Date: 05/10/2023
Action: Email Correspondence

Global Id: T0608375544
Action Type: ENFORCEMENT
Date: 05/20/2010
Action: File Review - Closure

Global Id: T0608375544
Action Type: ENFORCEMENT
Date: 05/29/2013
Action: Technical Correspondence / Assistance / Other

Global Id: T0608375544
Action Type: ENFORCEMENT
Date: 05/24/2013
Action: Technical Correspondence / Assistance / Other

Global Id: T0608375544
Action Type: Other
Date: 01/24/1989
Action: Leak Reported

Global Id: T0608375544
Action Type: REMEDIATION
Date: 01/24/1989
Action: Excavation

LUST:
Global Id: T0608375544
Status: Open - Case Begin Date
Status Date: 01/24/1989

Global Id: T0608375544
Status: Open - Site Assessment

Docusign Envelope ID: 3773F87A-0B89-4932-BA2C-CA8383B3EEAD

TONY'S BODY & FENDER (Continued) **S105620284**

Status Date: 11/29/1990

Global Id: T0608375544
Status: Open - Eligible for Closure
Status Date: 05/24/2013

Global Id: T0608375544
Status: Completed - Case Closed
Status Date: 08/22/2014

LUST REG 3:
Region: 3
Regional Board: Central Coast Region
Facility County: Santa Barbara
Global ID: T0608307642
Status: Not reported
Case Number: 3435
Local Case Num: 51617
Case Type: O
Substance: Gasoline
Quantity: Not reported
Abatement Method: Not reported
Leak Source: Tank
Leak Cause: Corrosion
How Stopped: Close Tank
How Discovered: Tank Closure
Release Date: 01/24/1989
Discovered Date: 1/24/89
Enter Date: / /
Stop Date: Not reported
Review Date: / /
Enforce Date: Not reported
Close Date: Not reported
Enforcement Type: Not reported
Responsible Party: TONY RAYA
RP Address: P.O. BOX 1990
Contact: Not reported
Cross Street: Not reported
Local Agency: 42000L
Lead Agency: Local Agency
Staff Initials: SMS
Confirm Leak: Not reported
Workplan: Not reported
Prelim Assess: Not reported
Pollution Char: / /
Remedial Plan: Not reported
Remedial Action: Not reported
Monitoring: / /
Pilot Program: LUST
Interim Action: Not reported
Funding: Not reported
MTBE Class: *
Max MTBE Grnd Wtr: Not reported
Max MTBE Soil: Not reported
Max MTBE Data: / /
MTBE Tested: NT

Docusign Envelope ID: 3773F87A-0B89-4932-BA2C-CA8383B3EEAD

TONY'S BODY & FENDER (Continued) **S105620284**

Lat/Long:	34.41718481 / -119.6974606
Soil Qualifier:	Not reported
Grnd Wtr Qualifier:	Not reported
Mtbe Concentratn:	0
Mtbe Fuel:	1
Org Name:	Not reported
Basin Plan:	Not reported
Beneficial:	Not reported
Priority:	Not reported
UST Cleanup Fund ID:	Not reported
Suspended:	Not reported
Operator:	Not reported
Water System:	Not reported
Well Name:	Not reported
Distance From Well:	0
Assigned Name:	Not reported
Summary:	Not reported

CORTESE:

Name:	TONY'S BODY & FENDER
Address:	18 COTA ST W
City,State,Zip:	SANTA BARBARA, CA 93101
Region:	CORTESE
Envirostor Id:	Not reported
Global ID:	T0608375544
Site/Facility Type:	LUST CLEANUP SITE
Cleanup Status:	COMPLETED - CASE CLOSED
Status Date:	Not reported
Site Code:	Not reported
Latitude:	Not reported
Longitude:	Not reported
Owner:	Not reported
Enf Type:	Not reported
Swat R:	Not reported
Flag:	active
Order No:	Not reported
Waste Discharge System No:	Not reported
Effective Date:	Not reported
Region 2:	Not reported
WID Id:	Not reported
Solid Waste Id No:	Not reported
Waste Management Uit Name:	Not reported
File Name:	Active Open

S132 **TONY'S BODY AND FENDER** **LUST** **S105620329**
NNE **18 COTA ST W** **Cortese** **N/A**
1/4-1/2 **SANTA BARBARA, CA 93101**
0.308 mi.
1624 ft. **Site 5 of 5 in cluster S**

Relative:
Higher

Actual:
38 ft.

LUST REG 3:

Region:	3
Regional Board:	Central Coast Region
Facility County:	Santa Barbara
Global ID:	T0608300229
Status:	Leak being confirmed
Case Number:	232

Docusign Envelope ID: 3773F87A-0B89-4932-BA2C-CA8383B3EEAD

TONY'S BODY AND FENDER (Continued) **S105620329**

Local Case Num:	50617
Case Type:	S
Substance:	Gasoline
Quantity:	Not reported
Abatement Method:	Other
Leak Source:	P,
Leak Cause:	Corrosion
How Stopped:	CT,
How Discovered:	Tank Closure
Release Date:	01/24/1990
Discovered Date:	1/24/90
Enter Date:	/ /
Stop Date:	Not reported
Review Date:	/ /
Enforce Date:	1/1/65
Close Date:	Not reported
Enforcement Type:	None Taken
Responsible Party:	TONY RAYA
RP Address:	PO BOX 1990
Contact:	Not reported
Cross Street:	Not reported
Local Agency:	42000L
Lead Agency:	Local Agency
Staff Initials:	SMS
Confirm Leak:	2/24/89
Workplan:	2/3/89
Prelim Assess:	2/3/89
Pollution Char:	/ /
Remedial Plan:	Not reported
Remedial Action:	Not reported
Monitoring:	/ /
Pilot Program:	LOP
Interim Action:	Not reported
Funding:	f
MTBE Class:	*
Max MTBE Grnd Wtr:	Not reported
Max MTBE Soil:	Not reported
Max MTBE Data:	/ /
MTBE Tested:	NT
Lat/Long:	34.4171782 / -119.6973858
Soil Qualifier:	Not reported
Grnd Wtr Qualifier:	Not reported
Mtbe Concentratn:	0
Mtbe Fuel:	1
Org Name:	Not reported
Basin Plan:	Not reported
Beneficial:	Not reported
Priority:	1C2
UST Cleanup Fund ID:	Not reported
Suspended:	Not reported
Operator:	Not reported
Water System:	Not reported
Well Name:	Not reported
Distance From Well:	0
Assigned Name:	Not reported
Summary:	Not reported

Docusign Envelope ID: 3773F87A-0B89-4932-BA2C-CA8383B3EEAD

TONY'S BODY AND FENDER (Continued) **S105620329**

CORTESE:

Name:	TONY'S BODY AND FENDER
Address:	18 COTA ST W
City,State,Zip:	SANTA BARBARA, CA 93101
Region:	CORTESE
Envirostor Id:	Not reported
Global ID:	T0608307642
Site/Facility Type:	LUST CLEANUP SITE
Cleanup Status:	COMPLETED - CASE CLOSED
Status Date:	Not reported
Site Code:	Not reported
Latitude:	Not reported
Longitude:	Not reported
Owner:	Not reported
Enf Type:	Not reported
Swat R:	Not reported
Flag:	active
Order No:	Not reported
Waste Discharge System No:	Not reported
Effective Date:	Not reported
Region 2:	Not reported
WID Id:	Not reported
Solid Waste Id No:	Not reported
Waste Management Uit Name:	Not reported
File Name:	Active Open

U133 **SHELL, BUCZKOWSKI, LTD.** **UST FINDER RELEASE** **1029106433**
ENE **33 MONTECITO ST W** **N/A**
1/4-1/2 **SANTA BARBARA, CA 93101**
0.310 mi.
1637 ft. **Site 1 of 6 in cluster U**

Relative: **Lower**
Actual: **24 ft.**

UST FINDER RELEASE:

Object ID:	55466
Facility ID:	Not reported
Lust ID:	CAT0608300179
Name:	SHELL, BUCZKOWSKI, LTD.
Address:	33 MONTECITO ST W
City,State,Zip:	SANTA BARBARA, CA 93101
Address Match Type:	StreetAddress
Reported Date:	Not reported
Status:	No Further Action
Substance:	Not reported
Population within 1500ft:	1584
Domestic Wells within 1500ft:	0
Land Use:	Developed, Medium Intensity
Within SPA:	No
SPA PWS Facility ID:	Not reported
SPA Water Type:	Not reported
SPA Facility Type:	Not reported
SPA HUC12:	Not reported
Within WHPA:	Yes
WHPA PWS Facility ID:	CA4210010_24400
WHPA Water Type:	GW - Ground water
WHPA Facility Type:	WL - Well
WHPA HUC12:	180600130203
Within 100yr Floodplain:	Yes

Docusign Envelope ID: 3773F87A-0B89-4932-BA2C-CA8383B3EEAD

SHELL, BUCZKOWSKI, LTD. (Continued) **1029106433**

Tribe:	Not reported
EPA Region:	9
NFA Letter 1:	Not reported
NFA Letter 2:	Not reported
NFA Letter 3:	Not reported
NFA Letter 4:	Not reported
Closed With Residual Contaminate:	Not reported
Coordinate Source:	Geocode
X Coord:	-119.69353
Y Coord:	34.4142900000001
Latitude:	34.41429
Longitude:	-119.693529999999

Q134 **JOE'S PLATING** **CPS-SLIC** **S103972286**
NE **429 STATE ST** **CHROME PLATING** **N/A**
1/4-1/2 **SANTA BARBARA, CA 93101** **CUPA Listings**
0.313 mi.
1651 ft. **Site 3 of 3 in cluster Q**

Relative: **Lower**

Actual: **33 ft.**

CPS-SLIC:

Name:	JOE'S PLATING SHOP
Address:	429 STATE ST
City,State,Zip:	SANTA BARBARA, CA 93101
Region:	STATE
Facility Status:	**Open - Site Assessment**
Status Date:	08/23/2018
Global Id:	T10000012008
Lead Agency:	SANTA BARBARA COUNTY
Lead Agency Case Number:	748
Latitude:	34.41638
Longitude:	-119.69537
Case Type:	Cleanup Program Site
Case Worker:	TMR
Local Agency:	SANTA BARBARA COUNTY
RB Case Number:	Not reported
File Location:	All Files are on GeoTracker or in the Local Agency Database
Potential Media Affected:	Soil
Potential Contaminants of Concern:	Chromium, Copper, Lead, Nickel, Other Metal, Silver, Zinc
EPA Region:	9
Coordinate Source:	Not reported
Cuf Case:	YES
Quantity Released Gallons:	Not reported
Begin Date:	11/15/2017
Leak Reported Date:	11/21/2017
How Discovered:	Visual
How Discovered Description:	CUPA Inspection
Discharge Source:	Not reported
Discharge Cause:	Spill
Stop Method:	Not reported
Stop Description:	Close Business
No Further Action Date:	Not reported
CA Water Watershed Name:	South Coast - South Coast - Santa Barbara (315.32)
Dwr Groundwater Subbasin Name:	Santa Barbara (3-017)
Disadvantaged Community:	Disadvantaged Community
CA Enviroscreen 3 Score:	61-65%
CA Enviroscreen 4 Score:	60-65%
Military DOD Site:	No
Facility Project Subtype:	Not reported

Docusign Envelope ID: 3773F87A-0B89-4932-BA2C-CA8383B3EEAD

JOE'S PLATING (Continued) **S103972286**

RWQCB Region: CENTRAL COAST RWQCB (REGION 3)
Site History: The site was a metal plating shop. The business closed down in December 2017 after a CUPA inspection discovered the operation was not in compliance with current operational standards.

Click here to access the California GeoTracker records for this facility:

CHROME PLATING:

Geo Tracked ID:	T10000012008
Name:	JOE'S PLATING SHOP
Address:	429 STATE ST
City,State,Zip:	SANTA BARBARA, CA 93101
Region:	Central Coast
Latitude:	34.41637999999
Longitude:	-119.69537
Contact URL:	https://www.waterboards.ca.gov/pfas/regional_board_contacts.html
Geo Tracker URL:	https://geotracker.waterboards.ca.gov/regulators/screens/menu?global_id=T10000012008

CUPA SANTA BARBARA:

Name:	JOE'S PLATING
Address:	429 STATE ST
City,State,Zip:	SANTA BARBARA, CA 93101
Facility Id:	FA0002528
Region:	SANTA BARBARA
Cross Street:	Not reported
Latitude:	Not reported
Longitude:	Not reported
Mailing Name:	JOE'S PLATING
Mailing Care Of:	ALISON GONZALEZ
Mailing Address:	429 STATE ST
Mailing City:	SANTA BARBARA
Mailing State:	CA
Mailing Zip Code:	93101
Record Id:	PR0220561
Pe #:	2201
Current Status:	1

Name:	JOE'S PLATING
Address:	429 STATE ST
City,State,Zip:	SANTA BARBARA, CA 93101
Facility Id:	FA0002528
Region:	SANTA BARBARA
Cross Street:	Not reported
Latitude:	Not reported
Longitude:	Not reported
Mailing Name:	JOE'S PLATING
Mailing Care Of:	ALISON GONZALEZ
Mailing Address:	429 STATE ST
Mailing City:	SANTA BARBARA
Mailing State:	CA
Mailing Zip Code:	93101
Record Id:	PR0210561
Pe #:	2162
Current Status:	1

Docusign Envelope ID: 3773F87A-0B89-4932-BA2C-CA8383B3EEAD

JOE'S PLATING (Continued) **S103972286**

Name:	JOE'S PLATING
Address:	429 STATE ST
City,State,Zip:	SANTA BARBARA, CA 93101
Facility Id:	FA0002528
Region:	SANTA BARBARA
Cross Street:	Not reported
Latitude:	Not reported
Longitude:	Not reported
Mailing Name:	JOE'S PLATING
Mailing Care Of:	ALISON GONZALEZ
Mailing Address:	429 STATE ST
Mailing City:	SANTA BARBARA
Mailing State:	CA
Mailing Zip Code:	93101
Record Id:	PR0508037
Pe #:	1900
Current Status:	2

V135 **FORMER 7-UP BOTTLING PLANT** **LUST** **S101303412**
East **203 CHAPALA ST** **Cortese** **N/A**
1/4-1/2 **SANTA BARBARA, CA 93101** **HIST CORTESE**
0.317 mi.
1674 ft. **Site 1 of 2 in cluster V**

Relative: **Lower**
Actual: **20 ft.**

LUST:

Name:	FORMER 7-UP BOTTLING PLANT
Address:	203 CHAPALA ST
City,State,Zip:	SANTA BARBARA, CA 93101
Lead Agency:	SANTA BARBARA COUNTY LOP
Case Type:	LUST Cleanup Site
Geo Track:	http://geotracker.waterboards.ca.gov/profile_report.asp?global_id=T0608300101
Global Id:	T0608300101
Latitude:	34.4128276
Longitude:	-119.692855609
Status:	Completed - Case Closed
Status Date:	02/16/1994
Case Worker:	CSB
RB Case Number:	2093
Local Agency:	SANTA BARBARA COUNTY LOP
File Location:	Not reported
Local Case Number:	90022
Potential Media Affect:	Soil
Potential Contaminants of Concern:	Gasoline
EPA Region:	9
Coordinate Source:	* High Quality GPS
Cuf Case:	NO
Quantity Released Gallons:	Not reported
Begin Date:	05/09/1991
Leak Reported Date:	05/09/1991
How Discovered:	Not reported
How Discovered Description:	Not reported
Discharge Source:	Not reported
Discharge Cause:	Not reported
Stop Method:	Not reported
Stop Description:	Not reported
No Further Action Date:	02/16/1994
CA Water Watershed Name:	South Coast - South Coast - Santa Barbara (315.32)
Dwr Groundwater Subbasin Name:	Santa Barbara (3-017)

Docusign Envelope ID: 3773F87A-0B89-4932-BA2C-CA8383B3EEAD

FORMER 7-UP BOTTLING PLANT (Continued) **S101303412**

Disadvantaged Community: Not reported
CA Enviroscreen 3 Score: 36-40%
CA Enviroscreen 4 Score: 50-55%
Military DOD Site: No
Facility Project Subtype: Not reported
RWQCB Region: CENTRAL COAST RWQCB (REGION 3)
Site History: Not reported

LUST:
Global Id: T0608300101
Contact Type: Local Agency Caseworker - Primary Caseworker
Contact Name: Closed Santa Barbara Co LOP Sites
Organization Name: SANTA BARBARA COUNTY LOP
Address: 2125 S. Centerpointe Parkway, Suite #333
City: Santa Maria
Email: Not reported
Phone Number: 8053468460

LUST:
Global Id: T0608300101
Action Type: ENFORCEMENT
Date: 02/16/1994
Action: Closure/No Further Action Letter

Global Id: T0608300101
Action Type: ENFORCEMENT
Date: 02/10/1991
Action: Unauthorized Release Form

Global Id: T0608300101
Action Type: ENFORCEMENT
Date: 10/24/2014
Action: Technical Correspondence / Assistance / Other

Global Id: T0608300101
Action Type: RESPONSE
Date: 09/12/1991
Action: Remedial Progress Report

Global Id: T0608300101
Action Type: RESPONSE
Date: 04/14/1992
Action: Monitoring Report - Quarterly

Global Id: T0608300101
Action Type: RESPONSE
Date: 12/31/1991
Action: Monitoring Report - Quarterly

Global Id: T0608300101
Action Type: RESPONSE
Date: 07/10/1991
Action: Site Assessment Report

Global Id: T0608300101
Action Type: RESPONSE
Date: 07/21/1992

Docusign Envelope ID: 3773F87A-0B89-4932-BA2C-CA8383B3EEAD

FORMER 7-UP BOTTLING PLANT (Continued) **S101303412**

Action: Monitoring Report - Other

Global Id: T0608300101
Action Type: RESPONSE
Date: 06/05/1991
Action: Soil and Water Investigation Workplan

Global Id: T0608300101
Action Type: RESPONSE
Date: 10/07/1991
Action: Monitoring Report - Quarterly

Global Id: T0608300101
Action Type: ENFORCEMENT
Date: 02/14/1994
Action: Closure/No Further Action Letter

Global Id: T0608300101
Action Type: Other
Date: 05/09/1991
Action: Leak Discovery

Global Id: T0608300101
Action Type: Other
Date: 05/09/1991
Action: Leak Reported

LUST:
Global Id: T0608300101
Status: Open - Case Begin Date
Status Date: 05/09/1991

Global Id: T0608300101
Status: Open - Site Assessment
Status Date: 05/29/1991

Global Id: T0608300101
Status: Completed - Case Closed
Status Date: 02/16/1994

LUST REG 3:
Region: 3
Regional Board: Central Coast Region
Facility County: Santa Barbara
Global ID: T0608300101
Status: Case Closed
Case Number: 2093
Local Case Num: 90022
Case Type: S
Substance: Regular Gasoline
Quantity: Not reported
Abatement Method: Other
Leak Source: Not reported
Leak Cause: Not reported
How Stopped: Not reported

Docusign Envelope ID: 3773F87A-0B89-4932-BA2C-CA8383B3EEAD

FORMER 7-UP BOTTLING PLANT (Continued) **S101303412**

How Discovered: Not reported
Release Date: 05/09/1991
Discovered Date: 5/9/91
Enter Date: / /
Stop Date: Not reported
Review Date: / /
Enforce Date: 1/1/65
Close Date: 2/16/94
Enforcement Type: None Taken
Responsible Party: Not reported
RP Address: Not reported
Contact: Not reported
Cross Street: Not reported
Local Agency: 42000L
Lead Agency: Local Agency
Staff Initials: RBA
Confirm Leak: 5/29/91
Workplan: Not reported
Prelim Assess: Not reported
Pollution Char: / /
Remedial Plan: Not reported
Remedial Action: Not reported
Monitoring: / /
Pilot Program: LOP
Interim Action: Not reported
Funding: -0
MTBE Class: *
Max MTBE Grnd Wtr: Not reported
Max MTBE Soil: Not reported
Max MTBE Data: / /
MTBE Tested: NT
Lat/Long: 34.4125592 / -119.6924874
Soil Qualifier: Not reported
Grnd Wtr Qualifier: Not reported
Mtbe Concentratn: 0
Mtbe Fuel: 1
Org Name: Not reported
Basin Plan: Not reported
Beneficial: Not reported
Priority: -0-
UST Cleanup Fund ID: Not reported
Suspended: Not reported
Operator: Not reported
Water System: Not reported
Well Name: Not reported
Distance From Well: 0
Assigned Name: Not reported
Summary: Not reported

CORTESE:
Name: FORMER 7-UP BOTTLING PLANT
Address: 203 CHAPALA ST
City,State,Zip: SANTA BARBARA, CA 93101
Region: CORTESE
Envirostor Id: Not reported
Global ID: T0608300101
Site/Facility Type: LUST CLEANUP SITE

Docusign Envelope ID: 3773F87A-0B89-4932-BA2C-CA8383B3EEAD

FORMER 7-UP BOTTLING PLANT (Continued) **S101303412**

Cleanup Status:	COMPLETED - CASE CLOSED
Status Date:	Not reported
Site Code:	Not reported
Latitude:	Not reported
Longitude:	Not reported
Owner:	Not reported
Enf Type:	Not reported
Swat R:	Not reported
Flag:	active
Order No:	Not reported
Waste Discharge System No:	Not reported
Effective Date:	Not reported
Region 2:	Not reported
WID Id:	Not reported
Solid Waste Id No:	Not reported
Waste Management Uit Name:	Not reported
File Name:	Active Open

HIST CORTESE:

edr_fname:	Former 7-UP Bottling Plan
edr_fadd1:	203 Chapala St
City,State,Zip:	Santa Barbara, CA 93101
Region:	CORTESE
Facility County Code:	42
Reg By:	LTNKA
Reg Id:	2093

V136 **FORMER 7-UP BOTTLING PLANT** **UST FINDER RELEASE** **1028963100**
East **203 CHAPALA ST** **N/A**
1/4-1/2 **SANTA BARBARA, CA 93101**
0.317 mi.
1674 ft. **Site 2 of 2 in cluster V**

Relative: **Lower**
Actual: **20 ft.**

UST FINDER RELEASE:

Object ID:	55474
Facility ID:	Not reported
Lust ID:	CAT0608300101
Name:	FORMER 7-UP BOTTLING PLANT
Address:	203 CHAPALA ST
City,State,Zip:	SANTA BARBARA, CA 93101
Address Match Type:	PointAddress
Reported Date:	Not reported
Status:	No Further Action
Substance:	Not reported
Population within 1500ft:	1237
Domestic Wells within 1500ft:	0
Land Use:	Developed, Low Intensity
Within SPA:	No
SPA PWS Facility ID:	Not reported
SPA Water Type:	Not reported
SPA Facility Type:	Not reported
SPA HUC12:	Not reported
Within WHPA:	Yes
WHPA PWS Facility ID:	CA4210010_24400
WHPA Water Type:	GW - Ground water
WHPA Facility Type:	WL - Well
WHPA HUC12:	180600130203

Docusign Envelope ID: 3773F87A-0B89-4932-BA2C-CA8383B3EEAD

FORMER 7-UP BOTTLING PLANT (Continued) **1028963100**

Within 100yr Floodplain:	Yes
Tribe:	Not reported
EPA Region:	9
NFA Letter 1:	Not reported
NFA Letter 2:	Not reported
NFA Letter 3:	Not reported
NFA Letter 4:	Not reported
Closed With Residual Contaminate:	Not reported
Coordinate Source:	Geocode
X Coord:	-119.6927
Y Coord:	34.41283
Latitude:	34.41283
Longitude:	-119.6927

W137 **HAZARD ESTATE** **LUST S106916370**
NNW **115/117 DE LA GUERRA ST E** **DEED N/A**
1/4-1/2 **SANTA BARBARA, CA 93101** **Cortese**
0.320 mi.
1688 ft. **Site 1 of 3 in cluster W**

Relative: LUST:
Higher

Actual:
44 ft.

Name:	HAZARD ESTATE
Address:	115/117 DE LA GUERRA ST E
City,State,Zip:	SANTA BARBARA, CA 93101
Lead Agency:	SANTA BARBARA COUNTY LOP
Case Type:	LUST Cleanup Site
Geo Track:	http://geotracker.waterboards.ca.gov/profile_report.asp?global_id=T0608348523
Global Id:	T0608348523
Latitude:	34.41772688
Longitude:	-119.700425598
Status:	Completed - Case Closed
Status Date:	06/27/2000
Case Worker:	CSB
RB Case Number:	3572
Local Agency:	SANTA BARBARA COUNTY LOP
File Location:	All Files are on GeoTracker or in the Local Agency Database
Local Case Number:	90081
Potential Media Affect:	Soil
Potential Contaminants of Concern:	Gasoline
EPA Region:	9
Coordinate Source:	* High Quality GPS
Cuf Case:	YES
Quantity Released Gallons:	Not reported
Begin Date:	02/24/2000
Leak Reported Date:	02/24/2000
How Discovered:	Site Assessment/Site Investigation
How Discovered Description:	Not reported
Discharge Source:	Tank
Discharge Cause:	Corrosion
Stop Method:	Close and Remove Tank
Stop Description:	Not reported
No Further Action Date:	06/27/2000
CA Water Watershed Name:	South Coast - South Coast - Santa Barbara (315.32)
Dwr Groundwater Subbasin Name:	Santa Barbara (3-017)
Disadvantaged Community:	Not reported
CA Enviroscreen 3 Score:	16-20%
CA Enviroscreen 4 Score:	60-65%
Military DOD Site:	No

Docusign Envelope ID: 3773F87A-0B89-4932-BA2C-CA8383B3EEAD

HAZARD ESTATE (Continued) **S106916370**

Facility Project Subtype: Not reported
RWQCB Region: CENTRAL COAST RWQCB (REGION 3)
Site History: COMPLETE LOP FILE HAS BEEN UPLOADED TO GEOTRACKER WEBSITE - HARD COPIES NO LONGER EXIST IN LOP FILES

LUST:
Global Id: T0608348523
Contact Type: Local Agency Caseworker - Primary Caseworker
Contact Name: Closed Santa Barbara Co LOP Sites
Organization Name: SANTA BARBARA COUNTY LOP
Address: 2125 S. Centerpointe Parkway, Suite #333
City: Santa Maria
Email: Not reported
Phone Number: 8053468460

Global Id: T0608348523
Contact Type: Regional Board Caseworker
Contact Name: RB3 STAFF
Organization Name: CENTRAL COAST RWQCB (REGION 3)
Address: 895 AEROVISTA PL, SUITE 101
City: SAN LUIS OBISPO
Email: centralcoast@waterboards.ca.gov
Phone Number: 8055493147

LUST:
Global Id: T0608348523
Action Type: ENFORCEMENT
Date: 11/10/2014
Action: Technical Correspondence / Assistance / Other

Global Id: T0608348523
Action Type: ENFORCEMENT
Date: 06/27/2000
Action: Closure/No Further Action Letter

Global Id: T0608348523
Action Type: ENFORCEMENT
Date: 03/24/2000
Action: Unauthorized Release Form

Global Id: T0608348523
Action Type: ENFORCEMENT
Date: 06/27/2000
Action: Deed Restriction / Land Use Restriction / Covenant

Global Id: T0608348523
Action Type: ENFORCEMENT
Date: 08/01/2012
Action: Technical Correspondence / Assistance / Other

Global Id: T0608348523
Action Type: Other
Date: 02/24/2000
Action: Leak Stopped

Global Id: T0608348523
Action Type: RESPONSE

Docusign Envelope ID: 3773F87A-0B89-4932-BA2C-CA8383B3EEAD

HAZARD ESTATE (Continued) **S106916370**

Date:	03/06/2012
Action:	Soil Vapor Intrusion Investigation Report
Global Id:	T0608348523
Action Type:	RESPONSE
Date:	08/30/2012
Action:	Soil and Water Investigation Workplan
Global Id:	T0608348523
Action Type:	RESPONSE
Date:	11/29/2012
Action:	Site Assessment Report
Global Id:	T0608348523
Action Type:	RESPONSE
Date:	03/15/2000
Action:	Soil and Water Investigation Report
Global Id:	T0608348523
Action Type:	RESPONSE
Date:	04/04/2000
Action:	Tank Removal Report / UST Sampling Report
Global Id:	T0608348523
Action Type:	RESPONSE
Date:	05/30/2000
Action:	CAP/RAP - Other Report
Global Id:	T0608348523
Action Type:	ENFORCEMENT
Date:	04/17/2013
Action:	Deed Restriction Release / Recission of LUC
Global Id:	T0608348523
Action Type:	Other
Date:	02/24/2000
Action:	Leak Discovery
Global Id:	T0608348523
Action Type:	ENFORCEMENT
Date:	05/07/2013
Action:	Technical Correspondence / Assistance / Other
Global Id:	T0608348523
Action Type:	ENFORCEMENT
Date:	06/27/2000
Action:	Closure/No Further Action Letter
Global Id:	T0608348523
Action Type:	Other
Date:	02/24/2000
Action:	Leak Reported
Global Id:	T0608348523
Action Type:	REMEDIATION
Date:	05/22/2000
Action:	Excavation

Docusign Envelope ID: 3773F87A-0B89-4932-BA2C-CA8383B3EEAD

HAZARD ESTATE (Continued) **S106916370**

LUST:

Global Id:	T0608348523
Status:	Open - Case Begin Date
Status Date:	02/24/2000
Global Id:	T0608348523
Status:	Open - Site Assessment
Status Date:	06/26/2000
Global Id:	T0608348523
Status:	Completed - Case Closed
Status Date:	06/27/2000

DEED:

Name:	HAZARD ESTATE
Address:	115/117 DE LA GUERRA ST E
City,State,Zip:	SANTA BARBARA, CA 93101
Envirostor ID:	T0608348523
Area:	Not reported
Sub Area:	Not reported
Site Type:	LUFT
Status:	COMPLETED - CASE CLOSED
Agency:	SWRCB
Covenant Uploaded:	Y
Deed Date(s):	06/27/2000
File Name:	Geotracker Land Use/Deed Restrictions

CORTESE:

Name:	HAZARD ESTATE
Address:	115/117 DE LA GUERRA ST E
City,State,Zip:	SANTA BARBARA, CA 93101
Region:	CORTESE
Envirostor Id:	Not reported
Global ID:	T0608348523
Site/Facility Type:	LUST CLEANUP SITE
Cleanup Status:	COMPLETED - CASE CLOSED
Status Date:	Not reported
Site Code:	Not reported
Latitude:	Not reported
Longitude:	Not reported
Owner:	Not reported
Enf Type:	Not reported
Swat R:	Not reported
Flag:	active
Order No:	Not reported
Waste Discharge System No:	Not reported
Effective Date:	Not reported
Region 2:	Not reported
WID Id:	Not reported
Solid Waste Id No:	Not reported
Waste Management Uit Name:	Not reported
File Name:	Active Open

Docusign Envelope ID: 3773F87A-0B89-4932-BA2C-CA8383B3EEAD

U138 **SHELL, BUCZKOWSKI, LTD.** **LUST** **S105620277**
ENE **33 MONTECITO ST W** **Cortese** **N/A**
1/4-1/2 **SANTA BARBARA, CA 93101**
0.332 mi.
1753 ft. **Site 2 of 6 in cluster U**

Relative:
Lower

Actual:
25 ft.

LUST:

Name:	SHELL, BUCZKOWSKI, LTD.
Address:	33 MONTECITO ST W
City,State,Zip:	SANTA BARBARA, CA 93101
Lead Agency:	SANTA BARBARA COUNTY LOP
Case Type:	LUST Cleanup Site
Geo Track:	http://geotracker.waterboards.ca.gov/profile_report.asp?global_id=T0608300179
Global Id:	T0608300179
Latitude:	34.414061965
Longitude:	-119.693628919
Status:	Completed - Case Closed
Status Date:	05/04/1993
Case Worker:	CSB
RB Case Number:	225
Local Agency:	SANTA BARBARA COUNTY LOP
File Location:	Not reported
Local Case Number:	50123
Potential Media Affect:	Aquifer used for drinking water supply
Potential Contaminants of Concern:	Gasoline
EPA Region:	9
Coordinate Source:	* High Quality GPS
Cuf Case:	YES
Quantity Released Gallons:	Not reported
Begin Date:	06/01/1988
Leak Reported Date:	01/29/1989
How Discovered:	Not reported
How Discovered Description:	Not reported
Discharge Source:	Not reported
Discharge Cause:	Not reported
Stop Method:	Not reported
Stop Description:	Not reported
No Further Action Date:	05/04/1993
CA Water Watershed Name:	South Coast - South Coast - Santa Barbara (315.32)
Dwr Groundwater Subbasin Name:	Santa Barbara (3-017)
Disadvantaged Community:	Not reported
CA Enviroscreen 3 Score:	41-45%
CA Enviroscreen 4 Score:	50-55%
Military DOD Site:	No
Facility Project Subtype:	Not reported
RWQCB Region:	CENTRAL COAST RWQCB (REGION 3)
Site History:	Not reported

LUST:

Global Id:	T0608300179
Contact Type:	Local Agency Caseworker - Primary Caseworker
Contact Name:	Closed Santa Barbara Co LOP Sites
Organization Name:	SANTA BARBARA COUNTY LOP
Address:	2125 S. Centerpointe Parkway, Suite #333
City:	Santa Maria
Email:	Not reported
Phone Number:	8053468460

LUST:

Docusign Envelope ID: 3773F87A-0B89-4932-BA2C-CA8383B3EEAD

SHELL, BUCZKOWSKI, LTD. (Continued) **S105620277**

Global Id: T0608300179
Action Type: Other
Date: 01/29/1989
Action: Leak Discovery

Global Id: T0608300179
Action Type: ENFORCEMENT
Date: 07/15/1991
Action: Unauthorized Release Form

Global Id: T0608300179
Action Type: RESPONSE
Date: 04/20/1992
Action: Monitoring Report - Quarterly

Global Id: T0608300179
Action Type: RESPONSE
Date: 07/12/1990
Action: Monitoring Report - Quarterly

Global Id: T0608300179
Action Type: RESPONSE
Date: 07/26/1991
Action: Monitoring Report - Quarterly

Global Id: T0608300179
Action Type: RESPONSE
Date: 08/25/1988
Action: Site Assessment Report

Global Id: T0608300179
Action Type: RESPONSE
Date: 10/16/1990
Action: Monitoring Report - Quarterly

Global Id: T0608300179
Action Type: RESPONSE
Date: 03/16/1990
Action: Corrective Action Plan / Remedial Action Plan

Global Id: T0608300179
Action Type: RESPONSE
Date: 03/04/1991
Action: Monitoring Report - Quarterly

Global Id: T0608300179
Action Type: RESPONSE
Date: 01/08/1990
Action: Monitoring Report - Quarterly

Global Id: T0608300179
Action Type: RESPONSE
Date: 07/18/1989
Action: Monitoring Report - Quarterly

Global Id: T0608300179
Action Type: RESPONSE

Docusign Envelope ID: 3773F87A-0B89-4932-BA2C-CA8383B3EEAD

SHELL, BUCZKOWSKI, LTD. (Continued) **S105620277**

Date: 04/15/1989
Action: Monitoring Report - Quarterly

Global Id: T0608300179
Action Type: RESPONSE
Date: 04/15/1991
Action: Monitoring Report - Quarterly

Global Id: T0608300179
Action Type: RESPONSE
Date: 01/15/1992
Action: Monitoring Report - Quarterly

Global Id: T0608300179
Action Type: RESPONSE
Date: 02/08/1989
Action: Soil and Water Investigation Report

Global Id: T0608300179
Action Type: RESPONSE
Date: 01/13/1989
Action: Monitoring Report - Quarterly

Global Id: T0608300179
Action Type: RESPONSE
Date: 10/12/1989
Action: Monitoring Report - Quarterly

Global Id: T0608300179
Action Type: RESPONSE
Date: 04/05/1990
Action: Monitoring Report - Quarterly

Global Id: T0608300179
Action Type: RESPONSE
Date: 06/28/1989
Action: Corrective Action Plan / Remedial Action Plan

Global Id: T0608300179
Action Type: RESPONSE
Date: 10/15/1991
Action: Monitoring Report - Quarterly

Global Id: T0608300179
Action Type: ENFORCEMENT
Date: 01/08/2015
Action: Technical Correspondence / Assistance / Other

Global Id: T0608300179
Action Type: Other
Date: 01/29/1989
Action: Leak Reported

LUST:
Global Id: T0608300179
Status: Open - Case Begin Date
Status Date: 06/01/1988

Docusign Envelope ID: 3773F87A-0B89-4932-BA2C-CA8383B3EEAD

SHELL, BUCZKOWSKI, LTD. (Continued) **S105620277**

Global Id: T0608300179
Status: Open - Verification Monitoring
Status Date: 06/01/1988

Global Id: T0608300179
Status: Open - Site Assessment
Status Date: 01/29/1989

Global Id: T0608300179
Status: Open - Site Assessment
Status Date: 03/27/1990

Global Id: T0608300179
Status: Completed - Case Closed
Status Date: 05/04/1993

LUST REG 3:
Region: 3
Regional Board: Central Coast Region
Facility County: Santa Barbara
Global ID: T0608300179
Status: Case Closed
Case Number: 225
Local Case Num: 50123
Case Type: A
Substance: Gasoline
Quantity: Not reported
Abatement Method: Other
Leak Source: Not reported
Leak Cause: Not reported
How Stopped: Not reported
How Discovered: Not reported
Release Date: 01/29/1989
Discovered Date: 1/29/89
Enter Date: / /
Stop Date: Not reported
Review Date: / /
Enforce Date: 1/1/65
Close Date: 5/4/93
Enforcement Type: None Taken
Responsible Party: Not reported
RP Address: Not reported
Contact: Not reported
Cross Street: Not reported
Local Agency: 42000L
Lead Agency: Local Agency
Staff Initials: RBA
Confirm Leak: 1/29/89
Workplan: 1/29/89
Prelim Assess: 3/27/90
Pollution Char: 03/27/1990
Remedial Plan: Not reported
Remedial Action: Not reported
Monitoring: 06/01/1988
Pilot Program: LOP
Interim Action: Not reported

Docusign Envelope ID: 3773F87A-0B89-4932-BA2C-CA8383B3EEAD

SHELL, BUCZKOWSKI, LTD. (Continued) **S105620277**

Funding: S
MTBE Class: *
Max MTBE Grnd Wtr: Not reported
Max MTBE Soil: Not reported
Max MTBE Data: / /
MTBE Tested: NT
Lat/Long: 34.4144102 / -119.6931815
Soil Qualifier: Not reported
Grnd Wtr Qualifier: Not reported
Mtbe Concentratn: 0
Mtbe Fuel: 1
Org Name: Not reported
Basin Plan: Not reported
Beneficial: Not reported
Priority: -0-
UST Cleanup Fund ID: Not reported
Suspended: Not reported
Operator: Not reported
Water System: Not reported
Well Name: Not reported
Distance From Well: 0
Assigned Name: Not reported
Summary: Not reported

CORTESE:

Name:	SHELL, BUCZKOWSKI, LTD.
Address:	33 MONTECITO ST W
City,State,Zip:	SANTA BARBARA, CA 93101
Region:	CORTESE
Envirostor Id:	Not reported
Global ID:	T0608300179
Site/Facility Type:	LUST CLEANUP SITE
Cleanup Status:	COMPLETED - CASE CLOSED
Status Date:	Not reported
Site Code:	Not reported
Latitude:	Not reported
Longitude:	Not reported
Owner:	Not reported
Enf Type:	Not reported
Swat R:	Not reported
Flag:	active
Order No:	Not reported
Waste Discharge System No:	Not reported
Effective Date:	Not reported
Region 2:	Not reported
WID Id:	Not reported
Solid Waste Id No:	Not reported
Waste Management Uit Name:	Not reported
File Name:	Active Open

Docusign Envelope ID: 3773F87A-0B89-4932-BA2C-CA8383B3EEAD

X139 **REDEVELOPMENT AGENCY PROPERTY** **Cortese** **S111023546**
ENE **321-327 STATE ST. (VACANT LOT)** **ENF** **N/A**
1/4-1/2 **SANTA BARBARA, CA 93100**
0.337 mi.
1777 ft. **Site 1 of 4 in cluster X**

Relative:
Lower

Actual:
27 ft.

CORTESE:

Name:	REDEVELOPMENT AGENCY PROPERTY
Address:	321-327 STATE ST. (VACANT LOT)
City,State,Zip:	SANTA BARBARA, CA 93100
Region:	CORTESE
Envirostor Id:	Not reported
Global ID:	Not reported
Site/Facility Type:	Not reported
Cleanup Status:	Not reported
Status Date:	Not reported
Site Code:	Not reported
Latitude:	Not reported
Longitude:	Not reported
Owner:	Not reported
Enf Type:	Clean-up and Abatement Order
Swat R:	Not reported
Flag:	CORTESE
Order No:	Not reported
Waste Discharge System No:	Not reported
Effective Date:	Not reported
Region 2:	3
WID Id:	3 420000N31
Solid Waste Id No:	Not reported
Waste Management Uit Name:	Not reported
File Name:	Cease Desist Orders & Cleanup Abatement Orders

ENF:

Name:	REDEVELOPMENT AGENCY PROPERTY
Address:	321-327 STATE ST. (VACANT LOT)
City,State,Zip:	SANTA BARBARA, CA 93100
Region:	3
Facility Id:	252191
Agency Name:	CA Dept of Transportation District 5 SLO Caltrans
Place Type:	Facility
Place Subtype:	Not reported
Facility Type:	All other facilities
Agency Type:	State Agency
# Of Agencies:	1
Place Latitude:	Not reported
Place Longitude:	Not reported
SIC Code 1:	Not reported
SIC Desc 1:	Not reported
SIC Code 2:	Not reported
SIC Desc 2:	Not reported
SIC Code 3:	Not reported
SIC Desc 3:	Not reported
NAICS Code 1:	Not reported
NAICS Desc 1:	Not reported
NAICS Code 2:	Not reported
NAICS Desc 2:	Not reported
NAICS Code 3:	Not reported
NAICS Desc 3:	Not reported
# Of Places:	1

Docusign Envelope ID: 3773F87A-0B89-4932-BA2C-CA8383B3EEAD

REDEVELOPMENT AGENCY PROPERTY (Continued) **S111023546**

Source Of Facility:	Reg Meas
Design Flow:	Not reported
Threat To Water Quality:	Not reported
Complexity:	Not reported
Pretreatment:	Not reported
Facility Waste Type:	Not reported
Facility Waste Type 2:	Not reported
Facility Waste Type 3:	Not reported
Facility Waste Type 4:	Not reported
Program:	UNREGS
Program Category1:	UNREGS
Program Category2:	UNREGS
# Of Programs:	1
WDID:	3 420000N31
Reg Measure Id:	163897
Reg Measure Type:	Unregulated
Region:	3
Order #:	Not reported
Npdes# CA#:	Not reported
Major-Minor:	Not reported
Npdes Type:	Not reported
Reclamation:	Not reported
Dredge Fill Fee:	Not reported
301H:	Not reported
Application Fee Amt Received:	Not reported
Status:	Never Active
Status Date:	02/21/2013
Effective Date:	Not reported
Expiration/Review Date:	Not reported
Termination Date:	Not reported
WDR Review - Amend:	Not reported
WDR Review - Revise/Renew:	Not reported
WDR Review - Rescind:	Not reported
WDR Review - No Action Required:	Not reported
WDR Review - Pending:	Not reported
WDR Review - Planned:	Not reported
Status Enrollee:	N
Individual/General:	I
Fee Code:	Not reported
Direction/Voice:	Passive
Enforcement Id(EID):	222492
Region:	3
Order / Resolution Number:	90-095
Enforcement Action Type:	Clean-up and Abatement Order
Effective Date:	09/13/1990
Adoption/Issuance Date:	Not reported
Achieve Date:	Not reported
Termination Date:	Not reported
ACL Issuance Date:	Not reported
EPL Issuance Date:	Not reported
Status:	Active
Title:	Enforcement - 3 420000N31
Description:	TETRACHLOROETHYLENE (PCE) IN ELEVATED CONCENTRATIONS WERE DETECTED IN SOIL AND GROUND WATER
Program:	UNREGS
Latest Milestone Completion Date:	Not reported
# Of Programs1:	1

Docusign Envelope ID: 3773F87A-0B89-4932-BA2C-CA8383B3EEAD

REDEVELOPMENT AGENCY PROPERTY (Continued) **S111023546**

Total Assessment Amount:	0
Initial Assessed Amount:	0
Liability $ Amount:	0
Project $ Amount:	0
Liability $ Paid:	0
Project $ Completed:	0
Total $ Paid/Completed Amount:	0

X140 **SANTA BARBARA CITY PARKING LOT #12** **CPS-SLIC** **S106455266**
ENE **321-327 STATE ST** **N/A**
1/4-1/2 **SANTA BARBARA, CA**
0.337 mi.
1777 ft. **Site 2 of 4 in cluster X**

Relative:
Lower

Actual:
27 ft.

SLIC REG 3:

Name:	SANTA BARBARA CITY PARKING LOT #12
Address:	321-327 STATE ST
City:	SANTA BARBARA
Region:	3
Leak Site Cross Street:	HIGHWAY 101
Regional Board Case#:	S334
Entered Into Database:	Not reported
Discovered:	GOV
RB Case In:	CITY OF SANTA BARBARA
Responsible Party:	JOHN SCHOOF
RP Contact:	Not reported
RP Phone:	Not reported
RP Number:	Not reported
RP Address:	P.O. BOX 1990
RP City,St,Zip:	SANTA BARBARA, CA 93102-5377
Date First Reported:	Not reported
Lead Agency:	Regional Board
Program Type:	SLIC
Facility Status:	Post Remediation Action Monitoring
Case Type:	Other ground water affected
Case Type Undetermined:	No
Case Type Soil Impacted:	No
Case Type Surface Water:	No
Case Type Drinkin Water Well:	No
Case Type Drinking Water Aqfr:	No
Case Type Other Grnd Wtr:	Yes
PCA:	2030049

CPS-SLIC:

Name:	SANTA BARBARA CITY PARKING LOT #12
Address:	321-327 STATE ST
City,State,Zip:	SANTA BARBARA, CA
Region:	STATE
Facility Status:	**Open - Verification Monitoring**
Status Date:	06/17/2003
Global Id:	SLT3S2371349
Lead Agency:	CENTRAL COAST RWQCB (REGION 3)
Lead Agency Case Number:	Not reported
Latitude:	34.4152653161042
Longitude:	-119.694027900696
Case Type:	Cleanup Program Site
Case Worker:	NB

Docusign Envelope ID: 3773F87A-0B89-4932-BA2C-CA8383B3EEAD

SANTA BARBARA CITY PARKING LOT #12 (Continued) **S106455266**

Local Agency:	Not reported
RB Case Number:	S334
File Location:	Regional Board
Potential Media Affected:	Other Groundwater (uses other than drinking water)
Potential Contaminants of Concern:	Not reported
EPA Region:	9
Coordinate Source:	Manual Entry on Screens
Cuf Case:	NO
Quantity Released Gallons:	Not reported
Begin Date:	12/01/1988
Leak Reported Date:	01/02/1965
How Discovered:	* GOV
How Discovered Description:	Not reported
Discharge Source:	Not reported
Discharge Cause:	Not reported
Stop Method:	Not reported
Stop Description:	Not reported
No Further Action Date:	Not reported
CA Water Watershed Name:	South Coast - South Coast - Santa Barbara (315.32)
Dwr Groundwater Subbasin Name:	Santa Barbara (3-017)
Disadvantaged Community:	Disadvantaged Community
CA Enviroscreen 3 Score:	61-65%
CA Enviroscreen 4 Score:	60-65%
Military DOD Site:	No
Facility Project Subtype:	Not reported
RWQCB Region:	CENTRAL COAST RWQCB (REGION 3)
Site History:	Remediation feasibility assessment slated for 2022 and potential remediation activities slated for 2023 The site is currently a public parking lot owned by the City of Santa Barbara, but this property was formerly occupied by gasoline service stations, automotive repair shops, and a dry cleaning facility (Coit Drapery Cleaners). The City of Santa Barbara samples ten monitoring wells located within the site. The groundwater depths were measured between 6.82 and 10.85 feet below the top of the well casing. Groundwater flow direction has been to the south to southeast since 2009. The chlorinated solvents tetrachloroethene (PCE), trichloroethene (TCE), cis-1,2-dichloroethene (DCE), trans-1,2-dichloroethene (DCE), 1,1-dichloroethene (1,1-DCE), 1,1-dichloroethane (1,1-DCA), and vinyl chloride are detected at concentrations exceeding Maximum Contaminant Levels (MCLs) in the groundwater monitoring wells.

Click here to access the California GeoTracker records for this facility:

Y141 **GREG YOUNG** **DEED** **S112903710**
NE **418 STATE ST** **HWTS** **N/A**
1/4-1/2 **SANTA BARBARA, CA 93101** **HAZNET**
0.337 mi.
1780 ft. **Site 1 of 8 in cluster Y**

Relative: **Lower**
Actual: **31 ft.**

DEED:

Name:	FORMER AUTO REPAIR SHOP
Address:	418 STATE STREET
City,State,Zip:	SANTA BARBARA, CA 93101
Envirostor ID:	T10000009094
Area:	Not reported
Sub Area:	Not reported
Site Type:	SLIC
Status:	COMPLETED - CASE CLOSED

Docusign Envelope ID: 3773F87A-0B89-4932-BA2C-CA8383B3EEAD

GREG YOUNG (Continued) **S112903710**

Agency: SWRCB
Covenant Uploaded: Y
Deed Date(s): 06/21/2017
File Name: Geotracker Land Use/Deed Restrictions

HWTS:

Name:	GREG YOUNG
Address:	418 STATE ST
Address 2:	Not reported
City,State,Zip:	SANTA BARBARA, CA 93101
EPA ID:	CAC002206089
Inactive Date:	06/11/2001
Create Date:	03/08/2000
Last Act Date:	Not reported
Mailing Name:	Not reported
Mailing Address:	225 E CARILLO
Mailing Address 2:	Not reported
Mailing City,State,Zip:	SANTA BARBARA, CA 931010000
Owner Name:	GREG YOUNG
Owner Address:	225 E CARILLO
Owner Address 2:	Not reported
Owner City,State,Zip:	SANTA BARBARA, CA 931010000
Owner Phone:	Not reported
Owner Fax:	Not reported
Contact Name:	GREG YOUNG
Contact Address:	225 E CARILLO
Contact Address 2:	Not reported
City,State,Zip:	SANTA BARBARA, CA 931010000
Contact Phone:	Not reported
Contact Fax:	Not reported
Facility Status:	Inactive
Facility Type:	TEMPORARY
Category:	STATE
Latitude:	34.416077
Longitude:	-119.694433

HAZNET:

Name:	GREG YOUNG
Address:	418 STATE ST
Address 2:	Not reported
City,State,Zip:	SANTA BARBARA, CA 931010000
Contact:	GREG YOUNG
Telephone:	8059650027
Mailing Name:	Not reported
Mailing Address:	225 E CARILLO
Year:	2000
Gepaid:	CAC002206089
TSD EPA ID:	CAT080013352
CA Waste Code:	223 - Unspecified oil-containing waste
Disposal Method:	R01 - Recycler
Tons:	0.0625

Additional Info:

Year:	2000

Docusign Envelope ID: 3773F87A-0B89-4932-BA2C-CA8383B3EEAD

GREG YOUNG (Continued) **S112903710**

Gen EPA ID:	CAC002206089
Shipment Date:	20000328
Creation Date:	6/7/2000 0:00:00
Receipt Date:	20000404
Manifest ID:	99687124
Trans EPA ID:	CAD983609678
Trans Name:	Not reported
Trans 2 EPA ID:	Not reported
Trans 2 Name:	Not reported
TSDF EPA ID:	CAT080013352
Trans Name:	Not reported
TSDF Alt EPA ID:	Not reported
TSDF Alt Name:	Not reported
Waste Code Description:	223 - Unspecified oil-containing waste
RCRA Code:	Not reported
Meth Code:	R01 - Recycler
Quantity Tons:	0.0625
Waste Quantity:	15
Quantity Unit:	G
Additional Code 1:	Not reported
Additional Code 2:	Not reported
Additional Code 3:	Not reported
Additional Code 4:	Not reported
Additional Code 5:	Not reported

Y142 **YOUNG AND GILLIAM** **CPS-SLIC** **S112883459**
NE **418 STATE ST** **HWTS** **N/A**
1/4-1/2 **SANTA BARBARA, CA 93101** **HAZNET**
0.337 mi.
1780 ft. **Site 2 of 8 in cluster Y**

Relative: **Lower**
Actual: **31 ft.**

CPS-SLIC:

Name:	FORMER AUTO REPAIR SHOP
Address:	418 STATE STREET
City,State,Zip:	SANTA BARBARA, CA 93101
Region:	STATE
Facility Status:	**Completed - Case Closed**
Status Date:	12/05/2017
Global Id:	T10000009094
Lead Agency:	SANTA BARBARA COUNTY
Lead Agency Case Number:	734
Latitude:	34.41671
Longitude:	-119.69442
Case Type:	Cleanup Program Site
Case Worker:	CSS
Local Agency:	SANTA BARBARA COUNTY
RB Case Number:	Not reported
File Location:	All Files are on GeoTracker or in the Local Agency Database
Potential Media Affected:	Soil
Potential Contaminants of Concern:	Total Petroleum Hydrocarbons (TPH)
EPA Region:	9
Coordinate Source:	Not reported
Cuf Case:	NO
Quantity Released Gallons:	Not reported
Begin Date:	06/09/2016
Leak Reported Date:	06/09/2016
How Discovered:	Site Assessment/Site Investigation

Docusign Envelope ID: 3773F87A-0B89-4932-BA2C-CA8383B3EEAD

YOUNG AND GILLIAM (Continued) **S112883459**

How Discovered Description:	subsurface investigation
Discharge Source:	Other
Discharge Cause:	Other
Stop Method:	Change Operating Procedures
Stop Description:	stop auto repair ooperations
No Further Action Date:	12/05/2017
CA Water Watershed Name:	South Coast - South Coast - Santa Barbara (315.32)
Dwr Groundwater Subbasin Name:	Santa Barbara (3-017)
Disadvantaged Community:	Disadvantaged Community
CA Enviroscreen 3 Score:	61-65%
CA Enviroscreen 4 Score:	60-65%
Military DOD Site:	No
Facility Project Subtype:	Not reported
RWQCB Region:	CENTRAL COAST RWQCB (REGION 3)
Site History:	A Phase I investigation indicated that an auto repair shop operated at the site from circa 1920 to 1995. Subsurface investigations conducted in 2016 encountered soil impacts consisting of oil range organics to depths of 22 feet below grade under the current building. Structural encumbrances prevented the removal of the impacted soil. The impacted soil is capped by the cement floor of the building and is currently inaccessible to human contact. Constituents of concern were either not detected or below screening levels in soil vapor and groundwater samples. A soils management plan was prepared for the site, which outlines the proper handling of impacted soil that may be encountered in future subsurface work. A Land Use Covenant was recorded for the site. (Document 2017-0042613). The LUC requires the removal of impacted soil if the building is torn down. EDC was detected in one groundwater sample above its MCL. The RWQCB concurred that the extent of this contaminant was limited. 1,2,3-Trichloropropane was detected in both groundwater samples, The RWQCB concurred that this contaminant was liklely related to the upgradient source.

Click here to access the California GeoTracker records for this facility:

HWTS:

Name:	YOUNG AND GILLIAM
Address:	418 STATE ST
Address 2:	Not reported
City,State,Zip:	SANTA BARBARA, CA 93101
EPA ID:	CAC001339008
Inactive Date:	10/25/2000
Create Date:	06/09/1997
Last Act Date:	Not reported
Mailing Name:	Not reported
Mailing Address:	225 E CARRILLO STE 202
Mailing Address 2:	Not reported
Mailing City,State,Zip:	SANTA BARBARA, CA 931010000
Owner Name:	YOUNG AND GILLIAM
Owner Address:	418 STATE ST
Owner Address 2:	Not reported
Owner City,State,Zip:	SANTA BARBARA, CA 931010000
Owner Phone:	Not reported
Owner Fax:	Not reported
Contact Name:	LYNEE BANKS
Contact Address:	EXTENDED 30 DAYS TO 10-09--97 NS
Contact Address 2:	Not reported

Docusign Envelope ID: 3773F87A-0B89-4932-BA2C-CA8383B3EEAD

YOUNG AND GILLIAM (Continued) **S112883459**

City,State,Zip:	SANTA BARBARA, CA 931010000
Contact Phone:	Not reported
Contact Fax:	Not reported
Facility Status:	Inactive
Facility Type:	TEMPORARY
Category:	STATE
Latitude:	34.416077
Longitude:	-119.694433

HAZNET:

Name:	YOUNG AND GILLIAM
Address:	418 STATE ST
Address 2:	Not reported
City,State,Zip:	SANTA BARBARA, CA 931010000
Contact:	LYNEE BANKS
Telephone:	8059650027
Mailing Name:	Not reported
Mailing Address:	225 E CARRILLO STE 202
Year:	1997
Gepaid:	CAC001339008
TSD EPA ID:	CAT080013352
CA Waste Code:	223 - Unspecified oil-containing waste
Disposal Method:	R01 - Recycler
Tons:	0.9382

Additional Info:

Year:	1997
Gen EPA ID:	CAC001339008
Shipment Date:	19970919
Creation Date:	7/23/1998 0:00:00
Receipt Date:	19970924
Manifest ID:	96699962
Trans EPA ID:	CAD983609678
Trans Name:	Not reported
Trans 2 EPA ID:	Not reported
Trans 2 Name:	Not reported
TSDF EPA ID:	CAT080013352
Trans Name:	Not reported
TSDF Alt EPA ID:	CAT080013352
TSDF Alt Name:	Not reported
Waste Code Description:	223 - Unspecified oil-containing waste
RCRA Code:	Not reported
Meth Code:	R01 - Recycler
Quantity Tons:	0.9382
Waste Quantity:	225
Quantity Unit:	G
Additional Code 1:	Not reported
Additional Code 2:	Not reported
Additional Code 3:	Not reported
Additional Code 4:	Not reported
Additional Code 5:	Not reported

Docusign Envelope ID: 3773F87A-0B89-4932-BA2C-CA8383B3EEAD

Y143 **PEP BOYS** **LUST** **1000105162**
NE **424 STATE ST** **CPS-SLIC** **N/A**
1/4-1/2 **SANTA BARBARA, CA 93101** **SWEEPS UST**
0.338 mi. **HIST UST**
1782 ft. **Site 3 of 8 in cluster Y** **CA FID UST**
DEED
Relative: **Lower** **Cortese**

Actual: **32 ft.**

LUST:

Name:	PEP BOYS
Address:	424 STATE ST
City,State,Zip:	SANTA BARBARA, CA 93101
Lead Agency:	SANTA BARBARA COUNTY LOP
Case Type:	LUST Cleanup Site
Geo Track:	http://geotracker.waterboards.ca.gov/profile_report.asp?global_id=T0608300586
Global Id:	T0608300586
Latitude:	34.416640093
Longitude:	-119.694864722
Status:	Completed - Case Closed
Status Date:	06/24/1996
Case Worker:	CSB
RB Case Number:	3157
Local Agency:	SANTA BARBARA COUNTY LOP
File Location:	All Files are on GeoTracker or in the Local Agency Database
Local Case Number:	51615
Potential Media Affect:	Aquifer used for drinking water supply
Potential Contaminants of Concern:	Not reported
EPA Region:	9
Coordinate Source:	* High Quality GPS
Cuf Case:	NO
Quantity Released Gallons:	Not reported
Begin Date:	12/04/1995
Leak Reported Date:	12/04/1995
How Discovered:	Not reported
How Discovered Description:	Not reported
Discharge Source:	Not reported
Discharge Cause:	Not reported
Stop Method:	Not reported
Stop Description:	Not reported
No Further Action Date:	06/24/1996
CA Water Watershed Name:	South Coast - South Coast - Santa Barbara (315.32)
Dwr Groundwater Subbasin Name:	Santa Barbara (3-017)
Disadvantaged Community:	Disadvantaged Community
CA Enviroscreen 3 Score:	61-65%
CA Enviroscreen 4 Score:	60-65%
Military DOD Site:	No
Facility Project Subtype:	Not reported
RWQCB Region:	CENTRAL COAST RWQCB (REGION 3)
Site History:	COMPLETE LOP FILE HAS BEEN UPLOADED TO GEOTRACKER WEBSITE - HARD COPIES NO LONGER EXIST IN LOP FILES

LUST:

Global Id:	T0608300586
Contact Type:	Local Agency Caseworker - Primary Caseworker
Contact Name:	Closed Santa Barbara Co LOP Sites
Organization Name:	SANTA BARBARA COUNTY LOP
Address:	2125 S. Centerpointe Parkway, Suite #333
City:	Santa Maria
Email:	Not reported
Phone Number:	8053468460

Docusign Envelope ID: 3773F87A-0B89-4932-BA2C-CA8383B3EEAD

PEP BOYS (Continued) **1000105162**

LUST:
Global Id: T0608300586
Action Type: RESPONSE
Date: 01/01/1996
Action: Corrective Action Plan / Remedial Action Plan

Global Id: T0608300586
Action Type: RESPONSE
Date: 05/01/1996
Action: Other Report / Document

Global Id: T0608300586
Action Type: RESPONSE
Date: 12/05/1995
Action: Other Report / Document

Global Id: T0608300586
Action Type: ENFORCEMENT
Date: 06/21/1996
Action: Closure/No Further Action Letter

Global Id: T0608300586
Action Type: ENFORCEMENT
Date: 06/24/1996
Action: Closure/No Further Action Letter

Global Id: T0608300586
Action Type: ENFORCEMENT
Date: 03/23/2015
Action: Technical Correspondence / Assistance / Other

Global Id: T0608300586
Action Type: Other
Date: 12/04/1995
Action: Leak Discovery

Global Id: T0608300586
Action Type: Other
Date: 12/04/1995
Action: Leak Reported

LUST:
Global Id: T0608300586
Status: Open - Case Begin Date
Status Date: 12/04/1995

Global Id: T0608300586
Status: Open - Site Assessment
Status Date: 12/04/1995

Global Id: T0608300586
Status: Open - Site Assessment
Status Date: 12/08/1995

Global Id: T0608300586
Status: Completed - Case Closed

Docusign Envelope ID: 3773F87A-0B89-4932-BA2C-CA8383B3EEAD

PEP BOYS (Continued) **1000105162**

Status Date: 06/24/1996

LUST REG 3:

Region:	3
Regional Board:	Central Coast Region
Facility County:	Santa Barbara
Global ID:	T0608300586
Status:	Case Closed
Case Number:	3157
Local Case Num:	51615
Case Type:	A
Substance:	UNKNOWN
Quantity:	Not reported
Abatement Method:	Other
Leak Source:	Not reported
Leak Cause:	Not reported
How Stopped:	Not reported
How Discovered:	Not reported
Release Date:	12/04/1995
Discovered Date:	12/4/95
Enter Date:	/ /
Stop Date:	Not reported
Review Date:	/ /
Enforce Date:	1/1/65
Close Date:	6/24/96
Enforcement Type:	None Taken
Responsible Party:	Not reported
RP Address:	Not reported
Contact:	Not reported
Cross Street:	Not reported
Local Agency:	42000L
Lead Agency:	Local Agency
Staff Initials:	RBA
Confirm Leak:	12/4/95
Workplan:	12/8/95
Prelim Assess:	Not reported
Pollution Char:	/ /
Remedial Plan:	Not reported
Remedial Action:	Not reported
Monitoring:	/ /
Pilot Program:	LOP
Interim Action:	Not reported
Funding:	F
MTBE Class:	*
Max MTBE Grnd Wtr:	Not reported
Max MTBE Soil:	Not reported
Max MTBE Data:	/ /
MTBE Tested:	NRQ
Lat/Long:	34.4160452 / -119.6944176
Soil Qualifier:	Not reported
Grnd Wtr Qualifier:	Not reported
Mtbe Concentratn:	0
Mtbe Fuel:	0
Org Name:	Not reported
Basin Plan:	Not reported
Beneficial:	Not reported

Docusign Envelope ID: 3773F87A-0B89-4932-BA2C-CA8383B3EEAD

PEP BOYS (Continued) **1000105162**

Priority: -0-
UST Cleanup Fund ID: Not reported
Suspended: Not reported
Operator: Not reported
Water System: Not reported
Well Name: Not reported
Distance From Well: 0
Assigned Name: Not reported
Summary: Not reported

CPS-SLIC:

Name:	FORMER PEP BOYS STORE #623
Address:	424 STATE ST.
City,State,Zip:	SANTA BARBARA, CA 93101
Region:	STATE
Facility Status:	**Open - Site Assessment**
Status Date:	05/11/2009
Global Id:	T0608374992
Lead Agency:	CENTRAL COAST RWQCB (REGION 3)
Lead Agency Case Number:	516151
Latitude:	34.41664
Longitude:	-119.69487
Case Type:	Cleanup Program Site
Case Worker:	NB
Local Agency:	Not reported
RB Case Number:	3615
File Location:	Regional Board
Potential Media Affected:	Aquifer used for drinking water supply, Soil, Soil Vapor
Potential Contaminants of Concern:	1,2,3-Trichloropropane (TCP), Gasoline, * Volatile Organic Compounds (VOC)
EPA Region:	9
Coordinate Source:	Manual Entry on Screens
Cuf Case:	NO
Quantity Released Gallons:	Not reported
Begin Date:	02/04/2004
Leak Reported Date:	01/01/2008
How Discovered:	Site Assessment/Site Investigation
How Discovered Description:	Not reported
Discharge Source:	Tank
Discharge Cause:	Unknown
Stop Method:	Remove Contents
Stop Description:	Not reported
No Further Action Date:	Not reported
CA Water Watershed Name:	South Coast - South Coast - Santa Barbara (315.32)
Dwr Groundwater Subbasin Name:	Santa Barbara (3-017)
Disadvantaged Community:	Disadvantaged Community
CA Enviroscreen 3 Score:	61-65%
CA Enviroscreen 4 Score:	60-65%
Military DOD Site:	No
Facility Project Subtype:	Not reported
RWQCB Region:	CENTRAL COAST RWQCB (REGION 3)
Site History:	Additional Assessment Report for 1,2,3-TCP impacts submitted 7/9/2021 The Site was initially at the direction of the Santa Barbara County Fire Department Fire Prevention Division (Santa Barbara County) for discharges of petroleum hydrocarbons associated with a 550-gallon underground storage tank (UST) used for gasoline, and two hydraulic hoists at the Site. In 2007, after the UST case was closed by Santa

Docusign Envelope ID: 3773F87A-0B89-4932-BA2C-CA8383B3EEAD

PEP BOYS (Continued) **1000105162**

Barbara County, Central Coast Water Board opened a groundwater case to address chlorinated volatile organic compounds (CVOCs) detected in groundwater beneath the Site, specifically 1,2,3-TCP. Site investigations were implemented between 2007 and 2011 and groundwater monitoring has been ongoing since 2008 (currently under Monitoring and Reporting Program [MRP] R3-2013-0014). In a January 28, 2011 staff letter Central Coast Water Board determined the Site was not appropriate for closure because site conditions did not meet closure criteria consistent with State Water Resources Control Board s (State Water Board) Resolution 92-49 and determined characterization of the lateral and vertical extent of 1,2,3-TCP impacts to groundwater, an updated site conceptual model including potential exposure pathways and receptors, and a proposal for a groundwater cleanup goal based on economic and technological feasibility was required to move forward. On October 13, 2011, ECGW, on behalf of Pep Boys, submitted the Updated Site Conceptual Model report that determined additional characterization of the 1,2,3-TCP plume was required to further delineate the horizontal extent of impacts to groundwater, and that temporal trends in 1,2,3-TCP concentrations would need to be established. On October 28, 2011, the Revised Analysis of Indoor Air Sampling Results report was submitted and reported 1,2,3-TCP was not detected in indoor air samples collected inside the building overlying the plume and concluded no additional indoor air assessment was needed to evaluate the Site for closure. At the time the aforementioned reports were submitted, there was no State Water Board Division of Drinking Water Standard (maximum contaminant level, or MCL) established for 1,2,3-TCP and a cleanup goal was undetermined. Central Coast Water Board issued MRP R3-2013-0014 on February 7, 2013, and in the cover letter we stated Pep Boys had not completely characterized the 1,2,3-TCP plume in the downgradient direction and that we anticipated cost savings from reduced monitoring and reporting would facilitate additional investigation(s) needed to delineate the plume. On July 18, 2017, the State Water Board established an MCL for 1,2,3-TCP at 5 parts per trillion (ppt) . Based on groundwater data submitted in the 2020 Annual Report, 1,2,3-TCP concentrations in groundwater at the Site remain significantly elevated above this standard. Additional offsite assessment is being implemented in 2021. Please refer to the site-specific documentation submitted to the SWRCB's GeoTracker database for additional information.

Click here to access the California GeoTracker records for this facility:

SWEEPS UST:

Name:	PEP BOYS
Address:	424 STATE ST
City:	SANTA BARBARA
Status:	Active
Comp Number:	1615
Number:	9
Board Of Equalization:	Not reported
Referral Date:	11-11-92
Action Date:	11-11-92
Created Date:	10-09-91
Owner Tank Id:	1
SWRCB Tank Id:	42-000-001615-000001
Tank Status:	A

Docusign Envelope ID: 3773F87A-0B89-4932-BA2C-CA8383B3EEAD

PEP BOYS (Continued) **1000105162**

Capacity: 550
Active Date: 03-03-92
Tank Use: OIL
STG: W
Content: WASTE OIL
Number Of Tanks: 1

HIST UST:
Name: PEP BOYS - SANTA BARBARA 23
Address: 424 STATE ST
City,State,Zip: SANTA BARBARA, CA 93101
File Number: 0002c8f7
URL: https://documents.geotracker.waterboards.ca.gov/ustpdfs/pdf/0002c8f7.pdf
Region: STATE
Facility ID: 00000013510
Facility Type: Other
Other Type: WASTE TANK
Contact Name: ROY COOK
Telephone: 2137485751
Owner Name: PEP BOYS-MANNY, MOE & JACK
Owner Address: 1124 W. WASHINGTON BLVD.
Owner City,St,Zip: LOS ANGELES, CA 90015
Total Tanks: 0001

Tank Num: 001
Container Num: 1
Year Installed: Not reported
Tank Capacity: 00000550
Tank Used for: WASTE
Type of Fuel: WASTE OIL
Container Construction Thickness: Not reported
Leak Detection: Visual

Click here for Geo Tracker PDF:

CA FID UST:
Facility ID: 42001597
Regulated By: UTNKA
Regulated ID: Not reported
Cortese Code: Not reported
SIC Code: Not reported
Facility Phone: 2137485751
Mail To: Not reported
Mailing Address: 1124 W WASHINGTON
Mailing Address 2: Not reported
Mailing City,St,Zip: SANTA BARBARA 93101
Contact: Not reported
Contact Phone: Not reported
DUNs Number: Not reported
NPDES Number: Not reported
EPA ID: Not reported
Comments: Not reported
Status: Active

DEED:
Name: FORMER PEP BOYS STORE #623

Docusign Envelope ID: 3773F87A-0B89-4932-BA2C-CA8383B3EEAD

PEP BOYS (Continued) **1000105162**

Address: 424 STATE ST.
City,State,Zip: SANTA BARBARA, CA 93101
Envirostor ID: T0608374992
Area: Not reported
Sub Area: Not reported
Site Type: SLIC
Status: OPEN - SITE ASSESSMENT
Agency: SWRCB
Covenant Uploaded: Y
Deed Date(s): 01/19/2012
File Name: Geotracker Land Use/Deed Restrictions

CORTESE:
Name: PEP BOYS
Address: 424 STATE ST
City,State,Zip: SANTA BARBARA, CA 93101
Region: CORTESE
Envirostor Id: Not reported
Global ID: T0608300586
Site/Facility Type: LUST CLEANUP SITE
Cleanup Status: COMPLETED - CASE CLOSED
Status Date: Not reported
Site Code: Not reported
Latitude: Not reported
Longitude: Not reported
Owner: Not reported
Enf Type: Not reported
Swat R: Not reported
Flag: active
Order No: Not reported
Waste Discharge System No: Not reported
Effective Date: Not reported
Region 2: Not reported
WID Id: Not reported
Solid Waste Id No: Not reported
Waste Management Uit Name: Not reported
File Name: Active Open

Y144 **PEP BOYS** **UST FINDER RELEASE** **1029090446**
NE **424 STATE ST** **N/A**
1/4-1/2 **SANTA BARBARA, CA 93101**
0.338 mi.
1782 ft. **Site 4 of 8 in cluster Y**

Relative: **Lower**
Actual: **32 ft.**

UST FINDER RELEASE:
Object ID: 55456
Facility ID: Not reported
Lust ID: CAT0608300586
Name: PEP BOYS
Address: 424 STATE ST
City,State,Zip: SANTA BARBARA, CA 93101
Address Match Type: PointAddress
Reported Date: Not reported
Status: No Further Action
Substance: Not reported
Population within 1500ft: 1358
Domestic Wells within 1500ft: 0

Docusign Envelope ID: 3773F87A-0B89-4932-BA2C-CA8383B3EEAD

PEP BOYS (Continued) **1029090446**

Land Use:	Developed, Medium Intensity
Within SPA:	No
SPA PWS Facility ID:	Not reported
SPA Water Type:	Not reported
SPA Facility Type:	Not reported
SPA HUC12:	Not reported
Within WHPA:	Yes
WHPA PWS Facility ID:	CA4210010_24400
WHPA Water Type:	GW - Ground water
WHPA Facility Type:	WL - Well
WHPA HUC12:	180600130203
Within 100yr Floodplain:	No
Tribe:	Not reported
EPA Region:	9
NFA Letter 1:	Not reported
NFA Letter 2:	Not reported
NFA Letter 3:	Not reported
NFA Letter 4:	Not reported
Closed With Residual Contaminate:	Not reported
Coordinate Source:	Geocode
X Coord:	-119.69491
Y Coord:	34.4164000000001
Latitude:	34.4164
Longitude:	-119.694909999999

Y145 **HALEY/STATE STREET SIDEWALK** **UST FINDER RELEASE** **1028973478**
NE **436 STATE ST** **N/A**
1/4-1/2 **SANTA BARBARA, CA 93101**
0.338 mi.
1783 ft. **Site 5 of 8 in cluster Y**

Relative: **Lower**
Actual: **33 ft.**

UST FINDER RELEASE:

Object ID:	55452
Facility ID:	Not reported
Lust ID:	CAT0608336799
Name:	HALEY/STATE STREET SIDEWALK
Address:	436 STATE ST
City,State,Zip:	SANTA BARBARA, CA 93101
Address Match Type:	PointAddress
Reported Date:	Not reported
Status:	No Further Action
Substance:	Not reported
Population within 1500ft:	1420
Domestic Wells within 1500ft:	0
Land Use:	Developed, Medium Intensity
Within SPA:	No
SPA PWS Facility ID:	Not reported
SPA Water Type:	Not reported
SPA Facility Type:	Not reported
SPA HUC12:	Not reported
Within WHPA:	Yes
WHPA PWS Facility ID:	CA4210010_24400
WHPA Water Type:	GW - Ground water
WHPA Facility Type:	WL - Well
WHPA HUC12:	180600130203
Within 100yr Floodplain:	No
Tribe:	Not reported
EPA Region:	9

Docusign Envelope ID: 3773F87A-0B89-4932-BA2C-CA8383B3EEAD

HALEY/STATE STREET SIDEWALK (Continued) **1028973478**

NFA Letter 1:	Not reported
NFA Letter 2:	Not reported
NFA Letter 3:	Not reported
NFA Letter 4:	Not reported
Closed With Residual Contaminate:	Not reported
Coordinate Source:	Geocode
X Coord:	-119.69532
Y Coord:	34.41668
Latitude:	34.4166799999999
Longitude:	-119.695319999999

Y146 **HALEY/STATE STREET SIDEWALK** **LUST** **S106875442**
NE **436 STATE ST** **Cortese** **N/A**
1/4-1/2 **SANTA BARBARA, CA 93101**
0.338 mi.
1783 ft. **Site 6 of 8 in cluster Y**

Relative: **Lower**
Actual: **33 ft.**

LUST:

Name:	HALEY/STATE STREET SIDEWALK
Address:	436 STATE ST
City,State,Zip:	SANTA BARBARA, CA 93101
Lead Agency:	SANTA BARBARA COUNTY LOP
Case Type:	LUST Cleanup Site
Geo Track:	http://geotracker.waterboards.ca.gov/profile_report.asp?global_id=T0608336799
Global Id:	T0608336799
Latitude:	34.417033304
Longitude:	-119.695158527
Status:	Completed - Case Closed
Status Date:	10/25/2012
Case Worker:	CSB
RB Case Number:	3632
Local Agency:	SANTA BARBARA COUNTY LOP
File Location:	All Files are on GeoTracker or in the Local Agency Database
Local Case Number:	90119
Potential Media Affect:	Aquifer used for drinking water supply, Soil
Potential Contaminants of Concern:	Gasoline
EPA Region:	9
Coordinate Source:	* High Quality GPS
Cuf Case:	YES
Quantity Released Gallons:	Not reported
Begin Date:	04/05/2005
Leak Reported Date:	04/05/2005
How Discovered:	Tank Closure
How Discovered Description:	Not reported
Discharge Source:	Tank
Discharge Cause:	Corrosion
Stop Method:	Close and Remove Tank
Stop Description:	Not reported
No Further Action Date:	10/25/2012
CA Water Watershed Name:	South Coast - South Coast - Santa Barbara (315.32)
Dwr Groundwater Subbasin Name:	Santa Barbara (3-017)
Disadvantaged Community:	Disadvantaged Community
CA Enviroscreen 3 Score:	61-65%
CA Enviroscreen 4 Score:	60-65%
Military DOD Site:	No
Facility Project Subtype:	Not reported
RWQCB Region:	CENTRAL COAST RWQCB (REGION 3)
Site History:	The case was opened following an unauthorized release from an

Docusign Envelope ID: 3773F87A-0B89-4932-BA2C-CA8383B3EEAD

HALEY/STATE STREET SIDEWALK (Continued) **S106875442**

underground storage tank system at the subject site. Corrective action is underway as directed by FPD. Corrective action may consist of preliminary site investigation, planning and implementation of remedial action, verification monitoring, or a combination thereof. Please refer to the site-specific documentation submitted to the SWRCB's GeoTracker database for additional information. COMPLETE LOP FILE HAS BEEN UPLOADED TO GEOTRACKER WEBSITE - HARD COPIES NO LONGER EXIST IN LOP FILES

LUST:

Global Id:	T0608336799
Contact Type:	Local Agency Caseworker - Primary Caseworker
Contact Name:	Closed Santa Barbara Co LOP Sites
Organization Name:	SANTA BARBARA COUNTY LOP
Address:	2125 S. Centerpointe Parkway, Suite #333
City:	Santa Maria
Email:	Not reported
Phone Number:	8053468460

Global Id:	T0608336799
Contact Type:	Regional Board Caseworker
Contact Name:	RB3 STAFF
Organization Name:	CENTRAL COAST RWQCB (REGION 3)
Address:	895 AEROVISTA PL, SUITE 101
City:	SAN LUIS OBISPO
Email:	centralcoast@waterboards.ca.gov
Phone Number:	8055493147

LUST:

Global Id:	T0608336799
Action Type:	ENFORCEMENT
Date:	08/17/2007
Action:	Technical Correspondence / Assistance / Other

Global Id:	T0608336799
Action Type:	ENFORCEMENT
Date:	09/25/2009
Action:	Technical Correspondence / Assistance / Other

Global Id:	T0608336799
Action Type:	ENFORCEMENT
Date:	04/10/2012
Action:	Technical Correspondence / Assistance / Other

Global Id:	T0608336799
Action Type:	ENFORCEMENT
Date:	03/13/2012
Action:	Staff Letter

Global Id:	T0608336799
Action Type:	ENFORCEMENT
Date:	10/24/2012
Action:	Technical Correspondence / Assistance / Other

Global Id:	T0608336799
Action Type:	ENFORCEMENT
Date:	08/05/2011

Docusign Envelope ID: 3773F87A-0B89-4932-BA2C-CA8383B3EEAD

HALEY/STATE STREET SIDEWALK (Continued) **S106875442**

Action: Technical Correspondence / Assistance / Other

Global Id: T0608336799
Action Type: ENFORCEMENT
Date: 05/11/2023
Action: Email Correspondence

Global Id: T0608336799
Action Type: ENFORCEMENT
Date: 10/02/2008
Action: Technical Correspondence / Assistance / Other

Global Id: T0608336799
Action Type: ENFORCEMENT
Date: 07/07/2010
Action: Technical Correspondence / Assistance / Other

Global Id: T0608336799
Action Type: ENFORCEMENT
Date: 10/25/2012
Action: Closure/No Further Action Letter

Global Id: T0608336799
Action Type: ENFORCEMENT
Date: 10/24/2012
Action: Technical Correspondence / Assistance / Other

Global Id: T0608336799
Action Type: ENFORCEMENT
Date: 06/26/2012
Action: Technical Correspondence / Assistance / Other

Global Id: T0608336799
Action Type: Other
Date: 04/05/2005
Action: Leak Stopped

Global Id: T0608336799
Action Type: RESPONSE
Date: 03/27/2009
Action: Other Report / Document

Global Id: T0608336799
Action Type: RESPONSE
Date: 02/26/2009
Action: Other Report / Document

Global Id: T0608336799
Action Type: RESPONSE
Date: 04/28/2009
Action: Other Report / Document

Global Id: T0608336799
Action Type: RESPONSE
Date: 05/09/2005
Action: Tank Removal Report / UST Sampling Report

Docusign Envelope ID: 3773F87A-0B89-4932-BA2C-CA8383B3EEAD

HALEY/STATE STREET SIDEWALK (Continued) **S106875442**

Global Id:	T0608336799
Action Type:	RESPONSE
Date:	04/12/2012
Action:	Well Destruction Workplan
Global Id:	T0608336799
Action Type:	RESPONSE
Date:	03/31/2005
Action:	Tank Removal Report / UST Sampling Report
Global Id:	T0608336799
Action Type:	ENFORCEMENT
Date:	10/24/2012
Action:	Technical Correspondence / Assistance / Other
Global Id:	T0608336799
Action Type:	Other
Date:	04/05/2005
Action:	Leak Discovery
Global Id:	T0608336799
Action Type:	RESPONSE
Date:	05/30/2008
Action:	CAP/RAP - Feasibility Study Report
Global Id:	T0608336799
Action Type:	REMEDIATION
Date:	03/01/2005
Action:	Excavation
Global Id:	T0608336799
Action Type:	ENFORCEMENT
Date:	03/17/2010
Action:	Notice to Comply
Global Id:	T0608336799
Action Type:	ENFORCEMENT
Date:	03/17/2010
Action:	File Review - Closure
Global Id:	T0608336799
Action Type:	ENFORCEMENT
Date:	12/01/2010
Action:	Technical Correspondence / Assistance / Other
Global Id:	T0608336799
Action Type:	ENFORCEMENT
Date:	10/26/2011
Action:	Technical Correspondence / Assistance / Other
Global Id:	T0608336799
Action Type:	ENFORCEMENT
Date:	10/24/2012
Action:	Technical Correspondence / Assistance / Other
Global Id:	T0608336799
Action Type:	ENFORCEMENT

Docusign Envelope ID: 3773F87A-0B89-4932-BA2C-CA8383B3EEAD

HALEY/STATE STREET SIDEWALK (Continued) **S106875442**

Date: 10/25/2012
Action: LOP Case Closure Summary to RB

Global Id: T0608336799
Action Type: Other
Date: 04/05/2005
Action: Leak Reported

LUST:
Global Id: T0608336799
Status: Open - Case Begin Date
Status Date: 04/05/2005

Global Id: T0608336799
Status: Open - Site Assessment
Status Date: 04/05/2005

Global Id: T0608336799
Status: Open - Site Assessment
Status Date: 05/01/2006

Global Id: T0608336799
Status: Open - Verification Monitoring
Status Date: 05/01/2006

Global Id: T0608336799
Status: Open - Verification Monitoring
Status Date: 03/13/2012

Global Id: T0608336799
Status: Completed - Case Closed
Status Date: 10/25/2012

CORTESE:
Name: HALEY/STATE STREET SIDEWALK
Address: 436 STATE ST
City,State,Zip: SANTA BARBARA, CA 93101
Region: CORTESE
Envirostor Id: Not reported
Global ID: T0608336799
Site/Facility Type: LUST CLEANUP SITE
Cleanup Status: COMPLETED - CASE CLOSED
Status Date: Not reported
Site Code: Not reported
Latitude: Not reported
Longitude: Not reported
Owner: Not reported
Enf Type: Not reported
Swat R: Not reported
Flag: active
Order No: Not reported
Waste Discharge System No: Not reported
Effective Date: Not reported
Region 2: Not reported
WID Id: Not reported

Docusign Envelope ID: 3773F87A-0B89-4932-BA2C-CA8383B3EEAD

HALEY/STATE STREET SIDEWALK (Continued) **S106875442**

Solid Waste Id No: Not reported
Waste Management Uit Name: Not reported
File Name: Active Open

Y147 **TOM WILLIAMS OLDSMOBILE CADILL** **LUST** **S101308900**
NE **410 STATE STREET** **HIST UST** **N/A**
1/4-1/2 **SANTA BARBARA, CA 93101** **Cortese**
0.338 mi. **HIST CORTESE**
1784 ft. **Site 7 of 8 in cluster Y** **HWTS**
HAZNET

Relative:
Lower

Actual:
30 ft.

LUST:

Name:	FORMER AUTO DEALER
Address:	410 STATE ST
City,State,Zip:	SANTA BARBARA, CA 93101
Lead Agency:	SANTA BARBARA COUNTY LOP
Case Type:	LUST Cleanup Site
Geo Track:	http://geotracker.waterboards.ca.gov/profile_report.asp?global_id=T0608300161
Global Id:	T0608300161
Latitude:	34.416329512
Longitude:	-119.694443372
Status:	Completed - Case Closed
Status Date:	08/06/1993
Case Worker:	CSB
RB Case Number:	2194
Local Agency:	SANTA BARBARA COUNTY LOP
File Location:	All Files are on GeoTracker or in the Local Agency Database
Local Case Number:	90036
Potential Media Affect:	Soil
Potential Contaminants of Concern:	Waste Oil / Motor / Hydraulic / Lubricating
EPA Region:	9
Coordinate Source:	* High Quality GPS
Cuf Case:	NO
Quantity Released Gallons:	Not reported
Begin Date:	03/30/1992
Leak Reported Date:	06/08/1992
How Discovered:	Not reported
How Discovered Description:	Not reported
Discharge Source:	Not reported
Discharge Cause:	Not reported
Stop Method:	Not reported
Stop Description:	Not reported
No Further Action Date:	08/06/1993
CA Water Watershed Name:	South Coast - South Coast - Santa Barbara (315.32)
Dwr Groundwater Subbasin Name:	Santa Barbara (3-017)
Disadvantaged Community:	Disadvantaged Community
CA Enviroscreen 3 Score:	61-65%
CA Enviroscreen 4 Score:	60-65%
Military DOD Site:	No
Facility Project Subtype:	Not reported
RWQCB Region:	CENTRAL COAST RWQCB (REGION 3)
Site History:	COMPLETE LOP FILE HAS BEEN UPLOADED TO GEOTRACKER WEBSITE - HARD COPIES NO LONGER EXIST IN LOP FILES

LUST:

Global Id:	T0608300161
Contact Type:	Local Agency Caseworker - Primary Caseworker
Contact Name:	Closed Santa Barbara Co LOP Sites

Docusign Envelope ID: 3773F87A-0B89-4932-BA2C-CA8383B3EEAD

TOM WILLIAMS OLDSMOBILE CADILL (Continued) **S101308900**

Organization Name: SANTA BARBARA COUNTY LOP
Address: 2125 S. Centerpointe Parkway, Suite #333
City: Santa Maria
Email: Not reported
Phone Number: 8053468460

LUST:

Global Id: T0608300161
Action Type: ENFORCEMENT
Date: 07/16/1992
Action: Unauthorized Release Form

Global Id: T0608300161
Action Type: ENFORCEMENT
Date: 08/04/1992
Action: Unauthorized Release Form

Global Id: T0608300161
Action Type: ENFORCEMENT
Date: 03/19/2015
Action: Technical Correspondence / Assistance / Other

Global Id: T0608300161
Action Type: ENFORCEMENT
Date: 06/03/1992
Action: Technical Correspondence / Assistance / Other

Global Id: T0608300161
Action Type: ENFORCEMENT
Date: 09/08/1993
Action: Closure/No Further Action Letter

Global Id: T0608300161
Action Type: ENFORCEMENT
Date: 04/09/1999
Action: File review

Global Id: T0608300161
Action Type: ENFORCEMENT
Date: 02/23/1993
Action: Technical Correspondence / Assistance / Other

Global Id: T0608300161
Action Type: RESPONSE
Date: 11/19/1992
Action: Other Workplan

Global Id: T0608300161
Action Type: RESPONSE
Date: 12/02/1992
Action: Other Report / Document

Global Id: T0608300161
Action Type: RESPONSE
Date: 06/03/1992
Action: Other Workplan

Docusign Envelope ID: 3773F87A-0B89-4932-BA2C-CA8383B3EEAD

TOM WILLIAMS OLDSMOBILE CADILL (Continued) **S101308900**

Global Id: T0608300161
Action Type: RESPONSE
Date: 06/06/1995
Action: Other Report / Document

Global Id: T0608300161
Action Type: RESPONSE
Date: 02/13/1995
Action: Other Report / Document

Global Id: T0608300161
Action Type: RESPONSE
Date: 06/05/1995
Action: Other Report / Document

Global Id: T0608300161
Action Type: RESPONSE
Date: 06/21/1995
Action: Correspondence

Global Id: T0608300161
Action Type: RESPONSE
Date: 11/18/1992
Action: Other Workplan

Global Id: T0608300161
Action Type: ENFORCEMENT
Date: 07/01/1992
Action: Other Report

Global Id: T0608300161
Action Type: ENFORCEMENT
Date: 07/12/1995
Action: Closure/No Further Action Letter

Global Id: T0608300161
Action Type: ENFORCEMENT
Date: 02/19/1999
Action: Staff Letter

Global Id: T0608300161
Action Type: ENFORCEMENT
Date: 07/21/1993
Action: Site Visit / Inspection / Sampling

Global Id: T0608300161
Action Type: Other
Date: 06/08/1992
Action: Leak Discovery

Global Id: T0608300161
Action Type: Other
Date: 06/08/1992
Action: Leak Reported

LUST:
Global Id: T0608300161

Docusign Envelope ID: 3773F87A-0B89-4932-BA2C-CA8383B3EEAD

TOM WILLIAMS OLDSMOBILE CADILL (Continued) **S101308900**

Status: Open - Case Begin Date
Status Date: 03/30/1992

Global Id: T0608300161
Status: Open - Site Assessment
Status Date: 03/30/1992

Global Id: T0608300161
Status: Open - Site Assessment
Status Date: 06/03/1992

Global Id: T0608300161
Status: Completed - Case Closed
Status Date: 08/06/1993

LUST REG 3:
Region: 3
Regional Board: Central Coast Region
Facility County: Santa Barbara
Global ID: T0608300161
Status: Case Closed
Case Number: 2194
Local Case Num: 90036
Case Type: S
Substance: Waste Oil
Quantity: Not reported
Abatement Method: Other
Leak Source: Not reported
Leak Cause: Not reported
How Stopped: Not reported
How Discovered: Not reported
Release Date: 06/08/1992
Discovered Date: 6/8/92
Enter Date: / /
Stop Date: Not reported
Review Date: / /
Enforce Date: 1/1/65
Close Date: 8/6/93
Enforcement Type: None Taken
Responsible Party: Not reported
RP Address: Not reported
Contact: Not reported
Cross Street: Not reported
Local Agency: 42000L
Lead Agency: Local Agency
Staff Initials: RBA
Confirm Leak: 6/3/92
Workplan: 3/30/92
Prelim Assess: Not reported
Pollution Char: / /
Remedial Plan: Not reported
Remedial Action: Not reported
Monitoring: / /
Pilot Program: LOP
Interim Action: Not reported
Funding: S

Docusign Envelope ID: 3773F87A-0B89-4932-BA2C-CA8383B3EEAD

TOM WILLIAMS OLDSMOBILE CADILL (Continued) **S101308900**

MTBE Class: *
Max MTBE Grnd Wtr: Not reported
Max MTBE Soil: Not reported
Max MTBE Data: / /
MTBE Tested: NRQ
Lat/Long: 34.4160772 / -119.6939766
Soil Qualifier: Not reported
Grnd Wtr Qualifier: Not reported
Mtbe Concentratn: 0
Mtbe Fuel: 0
Org Name: Not reported
Basin Plan: Not reported
Beneficial: Not reported
Priority: -0-
UST Cleanup Fund ID: Not reported
Suspended: Not reported
Operator: Not reported
Water System: Not reported
Well Name: Not reported
Distance From Well: 0
Assigned Name: Not reported
Summary: Not reported

HIST UST:
Name: TOM WILLIAMS OLDSMOBILE CADILL
Address: 410 STATE STREET
City,State,Zip: SANTA BARBARA, CA 93101
File Number: 0002ca81
URL: https://documents.geotracker.waterboards.ca.gov/ustpdfs/pdf/0002ca81.pdf
Region: Not reported
Facility ID: Not reported
Facility Type: Not reported
Other Type: Not reported
Contact Name: Not reported
Telephone: Not reported
Owner Name: Not reported
Owner Address: Not reported
Owner City,St,Zip: Not reported
Total Tanks: Not reported

Tank Num: Not reported
Container Num: Not reported
Year Installed: Not reported
Tank Capacity: Not reported
Tank Used for: Not reported
Type of Fuel: Not reported
Container Construction Thickness: Not reported
Leak Detection: Not reported

Click here for Geo Tracker PDF:

CORTESE:
Name: FORMER AUTO DEALER
Address: 410 STATE ST
City,State,Zip: SANTA BARBARA, CA 93101
Region: CORTESE

Docusign Envelope ID: 3773F87A-0B89-4932-BA2C-CA8383B3EEAD

TOM WILLIAMS OLDSMOBILE CADILL (Continued) **S101308900**

Envirostor Id:	Not reported
Global ID:	T0608300161
Site/Facility Type:	LUST CLEANUP SITE
Cleanup Status:	COMPLETED - CASE CLOSED
Status Date:	Not reported
Site Code:	Not reported
Latitude:	Not reported
Longitude:	Not reported
Owner:	Not reported
Enf Type:	Not reported
Swat R:	Not reported
Flag:	active
Order No:	Not reported
Waste Discharge System No:	Not reported
Effective Date:	Not reported
Region 2:	Not reported
WID Id:	Not reported
Solid Waste Id No:	Not reported
Waste Management Uit Name:	Not reported
File Name:	Active Open

HIST CORTESE:

edr_fname:	Former Auto Dealer
edr_fadd1:	410 State St
City,State,Zip:	Santa Barbara, CA
Region:	CORTESE
Facility County Code:	42
Reg By:	LTNKA
Reg Id:	2194

HWTS:

Name:	STAPLES THE OFFICE SUPERSTORE EAST INC STORE 0179
Address:	410 STATE ST
Address 2:	Not reported
City,State,Zip:	SANTA BARBARA, CA 93101
EPA ID:	CAL000390793
Inactive Date:	12/10/2019
Create Date:	11/04/2013
Last Act Date:	Not reported
Mailing Name:	Not reported
Mailing Address:	500 STAPLES DR
Mailing Address 2:	Not reported
Mailing City,State,Zip:	FRAMINGHAM, MA 1702
Owner Name:	STAPLES THE OFFICE SUPERSTORE E INC
Owner Address:	500 STAPLES DR
Owner Address 2:	Not reported
Owner City,State,Zip:	FRAMINGHAM, MA 1702
Owner Phone:	Not reported
Owner Fax:	Not reported
Contact Name:	KEITH BARROWS
Contact Address:	500 STAPLES DR
Contact Address 2:	Not reported
City,State,Zip:	FRAMINGHAM, MA 1702
Contact Phone:	Not reported
Contact Fax:	Not reported
Facility Status:	Inactive

Docusign Envelope ID: 3773F87A-0B89-4932-BA2C-CA8383B3EEAD

TOM WILLIAMS OLDSMOBILE CADILL (Continued) **S101308900**

Facility Type:	PERMANENT
Category:	STATE
Latitude:	34.416369
Longitude:	-119.6942085

NAICS:

EPA ID:	CAL000390793
Create Date:	2013-11-04 14:27:09.367
NAICS Code:	45321
NAICS Description:	Office Supplies and Stationery Stores
Issued EPA ID Date:	2013-11-04 14:27:09.36300
Inactive Date:	2019-12-10 00:00:00
Facility Name:	STAPLES THE OFFICE SUPERSTORE EAST INC STORE 0179
Facility Address:	410 STATE ST
Facility Address 2:	Not reported
Facility City:	SANTA BARBARA
Facility County:	Not reported
Facility State:	CA
Facility Zip:	93101

HAZNET:

Name:	STAPLES THE OFFICE SUPERSTORE EAST INC STORE 0179
Address:	410 STATE ST
Address 2:	Not reported
City,State,Zip:	SANTA BARBARA, CA 01702
Contact:	FROYLAN RUIZ
Telephone:	3232041522
Mailing Name:	Not reported
Mailing Address:	500 STAPLES DR
Year:	2018
Gepaid:	CAL000390793
TSD EPA ID:	AZR000515924
CA Waste Code:	331 - Off-specification, aged or surplus organics
Disposal Method:	H141 - Storage, Bulking, And/Or Transfer Off Site--No Treatment/Reovery (H010-H129) Or (H131-H135)
Tons:	0.01100
Year:	2017
Gepaid:	CAL000390793
TSD EPA ID:	CAD008364432
CA Waste Code:	122 - Alkaline solution without metals pH >= 12.5
Disposal Method:	H141 - Storage, Bulking, And/Or Transfer Off Site--No Treatment/Reovery (H010-H129) Or (H131-H135)
Tons:	0.004
Year:	2017
Gepaid:	CAL000390793
TSD EPA ID:	CAD008364432
CA Waste Code:	181 - Other inorganic solid waste
Disposal Method:	H141 - Storage, Bulking, And/Or Transfer Off Site--No Treatment/Reovery (H010-H129) Or (H131-H135)
Tons:	0.0005
Year:	2016
Gepaid:	CAL000390793

Docusign Envelope ID: 3773F87A-0B89-4932-BA2C-CA8383B3EEAD

TOM WILLIAMS OLDSMOBILE CADILL (Continued) **S101308900**

TSD EPA ID:	CAD008364432
CA Waste Code:	331 - Off-specification, aged or surplus organics
Disposal Method:	H141 - Storage, Bulking, And/Or Transfer Off Site--No Treatment/Reovery (H010-H129) Or (H131-H135)
Tons:	0.0005

Detail Two:

Year:	2018
EM Manifest ID:	010802542FLE20171226_D_1
Shipment Date:	12/26/2017
Receipt Date:	1/8/2018
Manifest Number:	010802542FLE
Generator EPA ID:	CAL000390793
Name:	STAPLES RETAIL #179
Address:	Not reported
Address 2:	Not reported
City:	Not reported
Zip:	Not reported
Telephone:	Not reported
Contact:	Not reported
Contact Telephone:	Not reported
Transporter 1 EPA ID:	MNS000110924
Transporter 1 Emergency Number:	Not reported
Transporter 2 EPA ID:	CAR000175422
Transporter 2 Emergency Number:	Not reported
TSDF EPA ID:	AZR000515924
TSDF Name:	YUMA YES LLC
TSDF Address 1:	Not reported
TSDF Address 2:	Not reported
TSDF City:	Not reported
TSDF Zip:	Not reported
TSDF Telephone:	Not reported

State:

Year:	2018
EM Manifest ID:	010802542FLE20171226_D_1
Generator EPA ID:	CAL000390793
Shipment Date:	2017-12-26
Manifest Number:	010802542FLE
Line Number:	1
Method Code:	H141
Quantity Tons:	0.00200
Quantity Waste:	4.000000
Quantity Unit:	P
Number of Containers:	1
Type of Container:	NULL
Quantity Type:	NULL
State Code:	331

Year:	2018
EM Manifest ID:	010802541FLE20171226_D_1
Shipment Date:	12/26/2017
Receipt Date:	1/12/2018
Manifest Number:	010802541FLE
Generator EPA ID:	CAL000390793

Docusign Envelope ID: 3773F87A-0B89-4932-BA2C-CA8383B3EEAD

TOM WILLIAMS OLDSMOBILE CADILL (Continued) **S101308900**

Name:	STAPLES RETAIL #179
Address:	Not reported
Address 2:	Not reported
City:	Not reported
Zip:	Not reported
Telephone:	Not reported
Contact:	Not reported
Contact Telephone:	Not reported
Transporter 1 EPA ID:	MNS000110924
Transporter 1 Emergency Number:	Not reported
Transporter 2 EPA ID:	CAR000217000
Transporter 2 Emergency Number:	Not reported
TSDF EPA ID:	CAD008364432
TSDF Name:	RHO CHEM LLC
TSDF Address 1:	Not reported
TSDF Address 2:	Not reported
TSDF City:	Not reported
TSDF Zip:	Not reported
TSDF Telephone:	Not reported

Federal:

Year:	2018
EM Manifest ID:	010802541FLE20171226_D_1
Generator EPA ID:	CAL000390793
Shipment Date:	2017-12-26
Manifest Number:	010802541FLE
Line Number:	1
Method Code:	H141
Quantity Tons:	0.00400
Quantity Waste:	8.000000
Quantity Unit:	P
Number of Containers:	1
Type of Container:	NULL
Quantity Type:	NULL
Federal Code:	D002

Year:	2018
EM Manifest ID:	010802541FLE20171226_D_1
Generator EPA ID:	CAL000390793
Shipment Date:	2017-12-26
Manifest Number:	010802541FLE
Line Number:	2
Method Code:	H141
Quantity Tons:	0.00050
Quantity Waste:	1.000000
Quantity Unit:	P
Number of Containers:	1
Type of Container:	NULL
Quantity Type:	NULL
Federal Code:	D009

State:

Year:	2018
EM Manifest ID:	010802541FLE20171226_D_1
Generator EPA ID:	CAL000390793
Shipment Date:	2017-12-26
Manifest Number:	010802541FLE

Docusign Envelope ID: 3773F87A-0B89-4932-BA2C-CA8383B3EEAD

TOM WILLIAMS OLDSMOBILE CADILL (Continued) **S101308900**

Line Number:	1
Method Code:	H141
Quantity Tons:	0.00400
Quantity Waste:	8.000000
Quantity Unit:	P
Number of Containers:	1
Type of Container:	NULL
Quantity Type:	NULL
State Code:	122
Year:	2018
EM Manifest ID:	010802541FLE20171226_D_1
Generator EPA ID:	CAL000390793
Shipment Date:	2017-12-26
Manifest Number:	010802541FLE
Line Number:	2
Method Code:	H141
Quantity Tons:	0.00050
Quantity Waste:	1.000000
Quantity Unit:	P
Number of Containers:	1
Type of Container:	NULL
Quantity Type:	NULL
State Code:	181

Additional Info:

Year:	2017
Gen EPA ID:	CAL000390793
Shipment Date:	20171226
Creation Date:	8/3/2018 18:30:33
Receipt Date:	20180112
Manifest ID:	010802541FLE
Trans EPA ID:	MNS000110924
Trans Name:	STERICYCLE SPECIALTY WASTE SOLUTIONS INC
Trans 2 EPA ID:	CAR000217000
Trans 2 Name:	LA CHIQUITA TRUCKING
TSDF EPA ID:	CAD008364432
Trans Name:	RHO CHEM LLC
TSDF Alt EPA ID:	Not reported
TSDF Alt Name:	Not reported
Waste Code Description:	122 - Alkaline solution without metals (pH > 12.5
RCRA Code:	D002
Meth Code:	H141 - Storage, Bulking, And/Or Transfer Off Site--No Treatment/Reovery (H010-H129) Or (H131-H135)
Quantity Tons:	0.004
Waste Quantity:	8
Quantity Unit:	P
Additional Code 1:	Not reported
Additional Code 2:	Not reported
Additional Code 3:	Not reported
Additional Code 4:	Not reported
Additional Code 5:	Not reported
Shipment Date:	20171226
Creation Date:	10/16/2018 18:30:53

Docusign Envelope ID: 3773F87A-0B89-4932-BA2C-CA8383B3EEAD

TOM WILLIAMS OLDSMOBILE CADILL (Continued) **S101308900**

Receipt Date:	20180108
Manifest ID:	010802542FLE
Trans EPA ID:	MNS000110924
Trans Name:	STERICYCLE SPECIALTY WASTE SOLUTIONS INC
Trans 2 EPA ID:	CAR000175422
Trans 2 Name:	WORLD WIDE RECOVERY
TSDF EPA ID:	AZR000515924
Trans Name:	YUMA YES LLC
TSDF Alt EPA ID:	Not reported
TSDF Alt Name:	Not reported
Waste Code Description:	331 - Off-specification, aged, or surplus organics
RCRA Code:	Not reported
Meth Code:	H141 - Storage, Bulking, And/Or Transfer Off Site--No Treatment/Reovery (H010-H129) Or (H131-H135)
Quantity Tons:	0.002
Waste Quantity:	4
Quantity Unit:	P
Additional Code 1:	Not reported
Additional Code 2:	Not reported
Additional Code 3:	Not reported
Additional Code 4:	Not reported
Additional Code 5:	Not reported

Shipment Date:	20171226
Creation Date:	8/3/2018 18:30:33
Receipt Date:	20180112
Manifest ID:	010802541FLE
Trans EPA ID:	MNS000110924
Trans Name:	STERICYCLE SPECIALTY WASTE SOLUTIONS INC
Trans 2 EPA ID:	CAR000217000
Trans 2 Name:	LA CHIQUITA TRUCKING
TSDF EPA ID:	CAD008364432
Trans Name:	RHO CHEM LLC
TSDF Alt EPA ID:	Not reported
TSDF Alt Name:	Not reported
Waste Code Description:	181 - Other inorganic solid waste Organics
RCRA Code:	D009
Meth Code:	H141 - Storage, Bulking, And/Or Transfer Off Site--No Treatment/Reovery (H010-H129) Or (H131-H135)
Quantity Tons:	0.0005
Waste Quantity:	1
Quantity Unit:	P
Additional Code 1:	Not reported
Additional Code 2:	Not reported
Additional Code 3:	Not reported
Additional Code 4:	Not reported
Additional Code 5:	Not reported

Docusign Envelope ID: 3773F87A-0B89-4932-BA2C-CA8383B3EEAD

Y148 **FORMER AUTO DEALER** **UST FINDER RELEASE** **1028963254**
NE **410 STATE ST** **N/A**
1/4-1/2 **SANTA BARBARA, CA 93101**
0.338 mi.
1784 ft. **Site 8 of 8 in cluster Y**

Relative: **Lower**
Actual: **30 ft.**

UST FINDER RELEASE:

Object ID:	55459
Facility ID:	Not reported
Lust ID:	CAT0608300161
Name:	FORMER AUTO DEALER
Address:	410 STATE ST
City,State,Zip:	SANTA BARBARA, CA 93101
Address Match Type:	PointAddress
Reported Date:	Not reported
Status:	No Further Action
Substance:	Not reported
Population within 1500ft:	1342
Domestic Wells within 1500ft:	0
Land Use:	Developed, Medium Intensity
Within SPA:	No
SPA PWS Facility ID:	Not reported
SPA Water Type:	Not reported
SPA Facility Type:	Not reported
SPA HUC12:	Not reported
Within WHPA:	Yes
WHPA PWS Facility ID:	CA4210010_24400
WHPA Water Type:	GW - Ground water
WHPA Facility Type:	WL - Well
WHPA HUC12:	180600130203
Within 100yr Floodplain:	No
Tribe:	Not reported
EPA Region:	9
NFA Letter 1:	Not reported
NFA Letter 2:	Not reported
NFA Letter 3:	Not reported
NFA Letter 4:	Not reported
Closed With Residual Contaminate:	Not reported
Coordinate Source:	Geocode
X Coord:	-119.69449
Y Coord:	34.4160800000001
Latitude:	34.41608
Longitude:	-119.69449

W149 **PASEO CHAPALA** **CPS-SLIC** **S117227955**
North **735 CHAPALA STREET** **N/A**
1/4-1/2 **SANTA BARBARA, CA 93101**
0.342 mi.
1804 ft. **Site 2 of 3 in cluster W**

Relative: **Higher**
Actual: **44 ft.**

CPS-SLIC:

Name:	PASEO CHAPALA
Address:	735 CHAPALA STREET
City,State,Zip:	SANTA BARBARA, CA 93101
Region:	STATE
Facility Status:	**Completed - Case Closed**
Status Date:	04/28/2005
Global Id:	T10000006173
Lead Agency:	SANTA BARBARA COUNTY
Lead Agency Case Number:	SMU 517

Docusign Envelope ID: 3773F87A-0B89-4932-BA2C-CA8383B3EEAD

PASEO CHAPALA (Continued) **S117227955**

Latitude:	34.4179860375176
Longitude:	-119.699887058266
Case Type:	Cleanup Program Site
Case Worker:	CSS
Local Agency:	SANTA BARBARA COUNTY
RB Case Number:	Not reported
File Location:	Not reported
Potential Media Affected:	Soil
Potential Contaminants of Concern:	Lead, Total Petroleum Hydrocarbons (TPH)
EPA Region:	9
Coordinate Source:	Not reported
Cuf Case:	NO
Quantity Released Gallons:	Not reported
Begin Date:	11/16/2004
Leak Reported Date:	Not reported
How Discovered:	Not reported
How Discovered Description:	Not reported
Discharge Source:	Not reported
Discharge Cause:	Not reported
Stop Method:	Not reported
Stop Description:	Not reported
No Further Action Date:	04/28/2005
CA Water Watershed Name:	South Coast - South Coast - Santa Barbara (315.32)
Dwr Groundwater Subbasin Name:	Santa Barbara (3-017)
Disadvantaged Community:	Not reported
CA Enviroscreen 3 Score:	16-20%
CA Enviroscreen 4 Score:	60-65%
Military DOD Site:	No
Facility Project Subtype:	Not reported
RWQCB Region:	CENTRAL COAST RWQCB (REGION 3)
Site History:	All Santa Barbara County SMU 517 site documents have been uploaded to GeoTracker as of 9/4/2014

Click here to access the California GeoTracker records for this facility:

X150 **WORK INC** **UST FINDER RELEASE** **1029132925**
ENE **330 STATE ST** **N/A**
1/4-1/2 **SANTA BARBARA, CA 93101**
0.344 mi.
1815 ft. **Site 3 of 4 in cluster X**

Relative: UST FINDER RELEASE:
Lower

Actual: Object ID:	55462
29 ft. Facility ID:	Not reported
Lust ID:	CAT0608300239
Name:	WORK INC
Address:	330 STATE ST
City,State,Zip:	SANTA BARBARA, CA 93101
Address Match Type:	PointAddress
Reported Date:	Not reported
Status:	No Further Action
Substance:	Not reported
Population within 1500ft:	1351
Domestic Wells within 1500ft:	0
Land Use:	Developed, Medium Intensity
Within SPA:	No
SPA PWS Facility ID:	Not reported
SPA Water Type:	Not reported

Map ID
Direction
Distance
Elevation | Site | MAP FINDINGS | Database(s) | EDR ID Number EPA ID Number

WORK INC (Continued) **1029132925**

SPA Facility Type:	Not reported
SPA HUC12:	Not reported
Within WHPA:	Yes
WHPA PWS Facility ID:	CA4210010_24400
WHPA Water Type:	GW - Ground water
WHPA Facility Type:	WL - Well
WHPA HUC12:	180600130203
Within 100yr Floodplain:	No
Tribe:	Not reported
EPA Region:	9
NFA Letter 1:	Not reported
NFA Letter 2:	Not reported
NFA Letter 3:	Not reported
NFA Letter 4:	Not reported
Closed With Residual Contaminate:	Not reported
Coordinate Source:	Geocode
X Coord:	-119.69389
Y Coord:	34.4156400000001
Latitude:	34.41564
Longitude:	-119.693889999999

X151 **WORK INC** **LUST** **S101308894**
ENE **330 STATE ST** **Cortese** **N/A**
1/4-1/2 **SANTA BARBARA, CA 93101** **CUPA Listings**
0.344 mi. **HIST CORTESE**
1815 ft. **Site 4 of 4 in cluster X** **HWTS**

Relative: **Lower**
Actual: **29 ft.**

LUST:

Name:	WORK INC
Address:	330 STATE ST
City,State,Zip:	SANTA BARBARA, CA 93101
Lead Agency:	SANTA BARBARA COUNTY LOP
Case Type:	LUST Cleanup Site
Geo Track:	http://geotracker.waterboards.ca.gov/profile_report.asp?global_id=T0608300239
Global Id:	T0608300239
Latitude:	34.415946909
Longitude:	-119.693758715
Status:	Completed - Case Closed
Status Date:	03/25/1993
Case Worker:	CSB
RB Case Number:	2358
Local Agency:	SANTA BARBARA COUNTY LOP
File Location:	All Files are on GeoTracker or in the Local Agency Database
Local Case Number:	90045
Potential Media Affect:	Aquifer used for drinking water supply
Potential Contaminants of Concern:	Gasoline
EPA Region:	9
Coordinate Source:	* High Quality GPS
Cuf Case:	YES
Quantity Released Gallons:	Not reported
Begin Date:	10/12/1992
Leak Reported Date:	10/12/1992
How Discovered:	Not reported
How Discovered Description:	Not reported
Discharge Source:	Not reported
Discharge Cause:	Not reported
Stop Method:	Not reported
Stop Description:	Not reported

Docusign Envelope ID: 3773F87A-0B89-4932-BA2C-CA8383B3EEAD

WORK INC (Continued) **S101308894**

No Further Action Date: 03/25/1993
CA Water Watershed Name: South Coast - South Coast - Santa Barbara (315.32)
Dwr Groundwater Subbasin Name: Santa Barbara (3-017)
Disadvantaged Community: Not reported
CA Enviroscreen 3 Score: 46-50%
CA Enviroscreen 4 Score: 60-65%
Military DOD Site: No
Facility Project Subtype: Not reported
RWQCB Region: CENTRAL COAST RWQCB (REGION 3)
Site History: COMPLETE LOP FILE HAS BEEN UPLOADED TO GEOTRACKER WEBSITE - HARD COPIES NO LONGER EXIST IN LOP FILES

LUST:
Global Id: T0608300239
Contact Type: Local Agency Caseworker - Primary Caseworker
Contact Name: Closed Santa Barbara Co LOP Sites
Organization Name: SANTA BARBARA COUNTY LOP
Address: 2125 S. Centerpointe Parkway, Suite #333
City: Santa Maria
Email: Not reported
Phone Number: 8053468460

LUST:
Global Id: T0608300239
Action Type: ENFORCEMENT
Date: 03/25/1993
Action: Other Report

Global Id: T0608300239
Action Type: ENFORCEMENT
Date: 06/30/2015
Action: Closure/No Further Action Letter

Global Id: T0608300239
Action Type: ENFORCEMENT
Date: 05/23/1995
Action: Site Visit / Inspection / Sampling

Global Id: T0608300239
Action Type: ENFORCEMENT
Date: 01/21/2000
Action: Closure/No Further Action Letter

Global Id: T0608300239
Action Type: ENFORCEMENT
Date: 02/19/1993
Action: Technical Correspondence / Assistance / Other

Global Id: T0608300239
Action Type: ENFORCEMENT
Date: 01/26/1993
Action: Staff Letter

Global Id: T0608300239
Action Type: ENFORCEMENT
Date: 01/25/1994
Action: Technical Correspondence / Assistance / Other

Docusign Envelope ID: 3773F87A-0B89-4932-BA2C-CA8383B3EEAD

WORK INC (Continued) **S101308894**

Global Id: T0608300239
Action Type: RESPONSE
Date: 02/21/1992
Action: Preliminary Site Assessment Workplan

Global Id: T0608300239
Action Type: RESPONSE
Date: 06/18/1997
Action: Monitoring Report - Quarterly

Global Id: T0608300239
Action Type: RESPONSE
Date: 08/03/1999
Action: Other Report / Document

Global Id: T0608300239
Action Type: RESPONSE
Date: 03/21/1997
Action: Monitoring Report - Quarterly

Global Id: T0608300239
Action Type: RESPONSE
Date: 08/28/1995
Action: CAP/RAP - Feasibility Study Report

Global Id: T0608300239
Action Type: RESPONSE
Date: 01/17/1997
Action: Monitoring Report - Quarterly

Global Id: T0608300239
Action Type: RESPONSE
Date: 02/22/1996
Action: CAP/RAP - Other Report

Global Id: T0608300239
Action Type: RESPONSE
Date: 08/28/1995
Action: CAP/RAP - Other Report

Global Id: T0608300239
Action Type: RESPONSE
Date: 09/22/1992
Action: Preliminary Site Assessment Report

Global Id: T0608300239
Action Type: RESPONSE
Date: 11/30/1998
Action: Other Report / Document

Global Id: T0608300239
Action Type: RESPONSE
Date: 10/01/1998
Action: Monitoring Report - Semi-Annually

Global Id: T0608300239
Action Type: RESPONSE

Docusign Envelope ID: 3773F87A-0B89-4932-BA2C-CA8383B3EEAD

WORK INC (Continued) **S101308894**

Date: 03/26/1996
Action: CAP/RAP - Other Report

Global Id: T0608300239
Action Type: RESPONSE
Date: 09/16/1997
Action: Monitoring Report - Quarterly

Global Id: T0608300239
Action Type: RESPONSE
Date: 11/25/1991
Action: Preliminary Site Assessment Report

Global Id: T0608300239
Action Type: RESPONSE
Date: 07/30/1992
Action: Well Installation Report

Global Id: T0608300239
Action Type: RESPONSE
Date: 04/23/1998
Action: Monitoring Report - Semi-Annually

Global Id: T0608300239
Action Type: RESPONSE
Date: 12/05/1996
Action: Remedial Progress Report

Global Id: T0608300239
Action Type: RESPONSE
Date: 04/29/1996
Action: Other Report / Document

Global Id: T0608300239
Action Type: RESPONSE
Date: 03/19/1996
Action: Monitoring Report - Quarterly

Global Id: T0608300239
Action Type: RESPONSE
Date: 12/04/1997
Action: Other Report / Document

Global Id: T0608300239
Action Type: RESPONSE
Date: 12/05/1996
Action: Remedial Progress Report

Global Id: T0608300239
Action Type: RESPONSE
Date: 11/25/1991
Action: Preliminary Site Assessment Report

Global Id: T0608300239
Action Type: RESPONSE
Date: 09/15/1992
Action: Correspondence

Docusign Envelope ID: 3773F87A-0B89-4932-BA2C-CA8383B3EEAD

WORK INC (Continued) **S101308894**

Global Id: T0608300239
Action Type: RESPONSE
Date: 02/19/1993
Action: Correspondence

Global Id: T0608300239
Action Type: RESPONSE
Date: 04/29/1996
Action: Remedial Progress Report

Global Id: T0608300239
Action Type: RESPONSE
Date: 03/29/1995
Action: Corrective Action Plan / Remedial Action Plan

Global Id: T0608300239
Action Type: RESPONSE
Date: 10/27/1993
Action: Soil and Water Investigation Workplan

Global Id: T0608300239
Action Type: RESPONSE
Date: 08/01/1995
Action: CAP/RAP - Feasibility Study Report

Global Id: T0608300239
Action Type: RESPONSE
Date: 03/21/1997
Action: Monitoring Report - Quarterly

Global Id: T0608300239
Action Type: RESPONSE
Date: 11/15/1994
Action: Soil and Water Investigation Report

Global Id: T0608300239
Action Type: RESPONSE
Date: 09/22/1992
Action: Soil and Water Investigation Report

Global Id: T0608300239
Action Type: ENFORCEMENT
Date: 03/25/1993
Action: Other Report

Global Id: T0608300239
Action Type: ENFORCEMENT
Date: 02/25/1992
Action: Technical Correspondence / Assistance / Other

Global Id: T0608300239
Action Type: ENFORCEMENT
Date: 03/31/2005
Action: File review

Global Id: T0608300239
Action Type: ENFORCEMENT

Docusign Envelope ID: 3773F87A-0B89-4932-BA2C-CA8383B3EEAD

WORK INC (Continued) **S101308894**

Date: 01/21/2000
Action: Closure/No Further Action Letter

Global Id: T0608300239
Action Type: ENFORCEMENT
Date: 06/30/2015
Action: Technical Correspondence / Assistance / Other

Global Id: T0608300239
Action Type: Other
Date: 10/12/1992
Action: Leak Discovery

Global Id: T0608300239
Action Type: Other
Date: 10/12/1992
Action: Leak Reported

LUST:
Global Id: T0608300239
Status: Open - Case Begin Date
Status Date: 10/12/1992

Global Id: T0608300239
Status: Open - Site Assessment
Status Date: 03/24/1993

Global Id: T0608300239
Status: Completed - Case Closed
Status Date: 03/25/1993

LUST REG 3:
Region: 3
Regional Board: Central Coast Region
Facility County: Santa Barbara
Global ID: T0608300239
Status: Case Closed
Case Number: 2358
Local Case Num: 90045
Case Type: A
Substance: Gasoline
Quantity: Not reported
Abatement Method: Other
Leak Source: Not reported
Leak Cause: Not reported
How Stopped: Not reported
How Discovered: Not reported
Release Date: 10/12/1992
Discovered Date: 10/12/92
Enter Date: / /
Stop Date: Not reported
Review Date: / /
Enforce Date: 1/1/65
Close Date: 3/25/93
Enforcement Type: None Taken

Docusign Envelope ID: 3773F87A-0B89-4932-BA2C-CA8383B3EEAD

WORK INC (Continued) **S101308894**

Responsible Party:	Not reported
RP Address:	Not reported
Contact:	Not reported
Cross Street:	Not reported
Local Agency:	42000L
Lead Agency:	Local Agency
Staff Initials:	RBA
Confirm Leak:	3/24/93
Workplan:	3/24/93
Prelim Assess:	Not reported
Pollution Char:	/ /
Remedial Plan:	Not reported
Remedial Action:	Not reported
Monitoring:	/ /
Pilot Program:	LOP
Interim Action:	Not reported
Funding:	f
MTBE Class:	*
Max MTBE Grnd Wtr:	Not reported
Max MTBE Soil:	Not reported
Max MTBE Data:	/ /
MTBE Tested:	NT
Lat/Long:	34.4153932 / -119.6935055
Soil Qualifier:	Not reported
Grnd Wtr Qualifier:	Not reported
Mtbe Concentratn:	0
Mtbe Fuel:	1
Org Name:	Not reported
Basin Plan:	Not reported
Beneficial:	Not reported
Priority:	3A1
UST Cleanup Fund ID:	Not reported
Suspended:	Not reported
Operator:	Not reported
Water System:	Not reported
Well Name:	Not reported
Distance From Well:	0
Assigned Name:	Not reported
Summary:	Not reported

CORTESE:

Name:	WORK INC
Address:	330 STATE ST
City,State,Zip:	SANTA BARBARA, CA 93101
Region:	CORTESE
Envirostor Id:	Not reported
Global ID:	T0608300239
Site/Facility Type:	LUST CLEANUP SITE
Cleanup Status:	COMPLETED - CASE CLOSED
Status Date:	Not reported
Site Code:	Not reported
Latitude:	Not reported
Longitude:	Not reported
Owner:	Not reported
Enf Type:	Not reported
Swat R:	Not reported
Flag:	active

Docusign Envelope ID: 3773F87A-0B89-4932-BA2C-CA8383B3EEAD

WORK INC (Continued) **S101308894**

Order No:	Not reported
Waste Discharge System No:	Not reported
Effective Date:	Not reported
Region 2:	Not reported
WID Id:	Not reported
Solid Waste Id No:	Not reported
Waste Management Uit Name:	Not reported
File Name:	Active Open

CUPA SANTA BARBARA:

Name:	WORK INC
Address:	330 STATE ST
City,State,Zip:	SANTA BARBARA, CA 93101
Facility Id:	FA0002259
Region:	SANTA BARBARA
Cross Street:	Not reported
Latitude:	Not reported
Longitude:	Not reported
Mailing Name:	WORK INC
Mailing Care Of:	DR JOE PICCARI CEO
Mailing Address:	330 STATE ST
Mailing City:	SANTA BARBARA
Mailing State:	CA
Mailing Zip Code:	93101
Record Id:	PR0221692
Pe #:	2201
Current Status:	2

Name:	WORK, INC
Address:	330 STATE ST
City,State,Zip:	SANTA BARBARA, CA 74004
Facility Id:	FA0012180
Region:	SANTA BARBARA
Cross Street:	Not reported
Latitude:	Not reported
Longitude:	Not reported
Mailing Name:	PHILLIPS PETROLEUM COMPANY
Mailing Care Of:	Not reported
Mailing Address:	13 D2 PHILLIPS BUILDING
Mailing City:	BARTLESVILLE
Mailing State:	OK
Mailing Zip Code:	74004
Record Id:	PR0504506
Pe #:	2302
Current Status:	2

HIST CORTESE:

edr_fname:	Work, Inc.
edr_fadd1:	330 State St
City,State,Zip:	Santa Barbara, CA 93101
Region:	CORTESE
Facility County Code:	42
Reg By:	LTNKA
Reg Id:	2358

Docusign Envelope ID: 3773F87A-0B89-4932-BA2C-CA8383B3EEAD

WORK INC (Continued) **S101308894**

HWTS:

Name:	WORK INC
Address:	330 STATE ST
Address 2:	Not reported
City,State,Zip:	SANTA BARBARA, CA 93101
EPA ID:	CAD981693336
Inactive Date:	11/20/2008
Create Date:	01/14/1987
Last Act Date:	Not reported
Mailing Name:	Not reported
Mailing Address:	5464 CARPINTERIA AVE STE B
Mailing Address 2:	Not reported
Mailing City,State,Zip:	CARPINTERIA, CA 930131423
Owner Name:	WORK, INC.
Owner Address:	5464 CARPINTERIA AVE STE B
Owner Address 2:	Not reported
Owner City,State,Zip:	CARPINTERIA, CA 930131423
Owner Phone:	Not reported
Owner Fax:	Not reported
Contact Name:	MAHNAZ PARHAMI
Contact Address:	5464 CARPINTERIA AVE STE B
Contact Address 2:	Not reported
City,State,Zip:	CARPINTERIA, CA 930131423
Contact Phone:	Not reported
Contact Fax:	Not reported
Facility Status:	Inactive
Facility Type:	PERMANENT
Category:	STATE
Latitude:	34.415344
Longitude:	-119.693379

NAICS:

EPA ID:	CAD981693336
Create Date:	2006-08-24 16:16:29.427
NAICS Code:	62431
NAICS Description:	Vocational Rehabilitation Services
Issued EPA ID Date:	1987-01-14 00:00:00
Inactive Date:	2008-11-20 00:00:00
Facility Name:	WORK INC
Facility Address:	330 STATE ST
Facility Address 2:	Not reported
Facility City:	SANTA BARBARA
Facility County:	Not reported
Facility State:	CA
Facility Zip:	931012360

W152 **BENCH PROPERTY** **CPS-SLIC S125345847**
NNW **124 DE LA GUERRA STREET, W.** **CERS N/A**
1/4-1/2 **SANTA BARBARA, CA 93101**
0.353 mi.
1863 ft. **Site 3 of 3 in cluster W**

Relative:
Higher

Actual:
45 ft.

CPS-SLIC:

Name:	BENCH PROPERTY
Address:	124 DE LA GUERRA STREET, W.
City,State,Zip:	SANTA BARBARA, CA 93101
Region:	STATE

Docusign Envelope ID: 3773F87A-0B89-4932-BA2C-CA8383B3EEAD

BENCH PROPERTY (Continued) **S125345847**

Facility Status:	**Completed - Case Closed**
Status Date:	03/18/2021
Global Id:	T10000013315
Lead Agency:	SANTA BARBARA COUNTY
Lead Agency Case Number:	755
Latitude:	34.4180112641619
Longitude:	-119.701319406776
Case Type:	Cleanup Program Site
Case Worker:	CSS
Local Agency:	SANTA BARBARA COUNTY
RB Case Number:	Not reported
File Location:	All Files are on GeoTracker or in the Local Agency Database
Potential Media Affected:	Soil
Potential Contaminants of Concern:	Lead, Diesel, Waste Oil / Motor / Hydraulic / Lubricating
EPA Region:	9
Coordinate Source:	Google Map Move
Cuf Case:	NO
Quantity Released Gallons:	Not reported
Begin Date:	08/20/2019
Leak Reported Date:	08/02/2018
How Discovered:	Site Assessment/Site Investigation
How Discovered Description:	soil sampling
Discharge Source:	Other
Discharge Cause:	Other
Stop Method:	Other Means
Stop Description:	remove hydraulic hoists, no more infilling with contaminated fill
No Further Action Date:	03/18/2021
CA Water Watershed Name:	South Coast - South Coast - Santa Barbara (315.32)
Dwr Groundwater Subbasin Name:	Santa Barbara (3-017)
Disadvantaged Community:	Not reported
CA Enviroscreen 3 Score:	46-50%
CA Enviroscreen 4 Score:	60-65%
Military DOD Site:	No
Facility Project Subtype:	Not reported
RWQCB Region:	CENTRAL COAST RWQCB (REGION 3)
Site History:	All files on Geotracker

Click here to access the California GeoTracker records for this facility:

CERS:

Name:	BENCH PROPERTY
Address:	124 DE LA GUERRA STREET, W.
City,State,Zip:	SANTA BARBARA, CA 93101
Site ID:	914554
CERS ID:	T10000013315
CERS Description:	Cleanup Program Site

Affiliation:

Affiliation Type Desc:	Local Agency Caseworker
Entity Name:	HISTORIC CLOSED SANTA BARBARA COUNTY SITE - SANTA BARBARA COUNTY
Entity Title:	Not reported
Affiliation Address:	2125 S CENTERPOINTE PARKWAY ROOM 333
Affiliation City:	SANTA MARIA
Affiliation State:	CA
Affiliation Country:	Not reported
Affiliation Zip:	Not reported
Affiliation Phone:	,

Docusign Envelope ID: 3773F87A-0B89-4932-BA2C-CA8383B3EEAD

U153 **ENTERPRISE FISH CO** **LUST** **S101303490**
ENE **225 STATE ST** **Cortese** **N/A**
1/4-1/2 **SANTA BARBARA, CA 93101** **HIST CORTESE**
0.363 mi.
1917 ft. **Site 3 of 6 in cluster U**

Relative:
Lower

Actual:
23 ft.

LUST:

Name:	ENTERPRISE FISH CO
Address:	225 STATE ST
City,State,Zip:	SANTA BARBARA, CA 93101
Lead Agency:	SANTA BARBARA COUNTY LOP
Case Type:	LUST Cleanup Site
Geo Track:	http://geotracker.waterboards.ca.gov/profile_report.asp?global_id=T0608300050
Global Id:	T0608300050
Latitude:	34.414443148
Longitude:	-119.692772828
Status:	Completed - Case Closed
Status Date:	06/24/1999
Case Worker:	CSB
RB Case Number:	175
Local Agency:	SANTA BARBARA COUNTY LOP
File Location:	All Files are on GeoTracker or in the Local Agency Database
Local Case Number:	90018
Potential Media Affect:	Aquifer used for drinking water supply
Potential Contaminants of Concern:	Diesel
EPA Region:	9
Coordinate Source:	* High Quality GPS
Cuf Case:	NO
Quantity Released Gallons:	Not reported
Begin Date:	04/18/1987
Leak Reported Date:	04/18/1987
How Discovered:	Not reported
How Discovered Description:	Not reported
Discharge Source:	Not reported
Discharge Cause:	Not reported
Stop Method:	Not reported
Stop Description:	Not reported
No Further Action Date:	06/24/1999
CA Water Watershed Name:	South Coast - South Coast - Santa Barbara (315.32)
Dwr Groundwater Subbasin Name:	Santa Barbara (3-017)
Disadvantaged Community:	Not reported
CA Enviroscreen 3 Score:	41-45%
CA Enviroscreen 4 Score:	50-55%
Military DOD Site:	No
Facility Project Subtype:	Not reported
RWQCB Region:	CENTRAL COAST RWQCB (REGION 3)
Site History:	COMPLETE LOP FILE HAS BEEN UPLOADED TO GEOTRACKER WEBSITE - HARD COPIES NO LONGER EXIST IN LOP FILES

LUST:

Global Id:	T0608300050
Contact Type:	Local Agency Caseworker - Primary Caseworker
Contact Name:	Closed Santa Barbara Co LOP Sites
Organization Name:	SANTA BARBARA COUNTY LOP
Address:	2125 S. Centerpointe Parkway, Suite #333
City:	Santa Maria
Email:	Not reported
Phone Number:	8053468460

Docusign Envelope ID: 3773F87A-0B89-4932-BA2C-CA8383B3EEAD

ENTERPRISE FISH CO (Continued) **S101303490**

LUST:

Global Id:	T0608300050
Action Type:	ENFORCEMENT
Date:	04/19/1999
Action:	Closure/No Further Action Letter
Global Id:	T0608300050
Action Type:	Other
Date:	04/18/1987
Action:	Leak Discovery
Global Id:	T0608300050
Action Type:	ENFORCEMENT
Date:	12/24/2014
Action:	Technical Correspondence / Assistance / Other
Global Id:	T0608300050
Action Type:	RESPONSE
Date:	09/11/1997
Action:	Tank Removal Workplan
Global Id:	T0608300050
Action Type:	RESPONSE
Date:	12/04/1996
Action:	Other Report / Document
Global Id:	T0608300050
Action Type:	RESPONSE
Date:	12/14/1987
Action:	Preliminary Site Assessment Workplan
Global Id:	T0608300050
Action Type:	RESPONSE
Date:	01/22/1988
Action:	Soil and Water Investigation Report
Global Id:	T0608300050
Action Type:	RESPONSE
Date:	09/25/1989
Action:	Soil and Water Investigation Report
Global Id:	T0608300050
Action Type:	RESPONSE
Date:	05/19/1995
Action:	Monitoring Report - Other
Global Id:	T0608300050
Action Type:	RESPONSE
Date:	12/28/1998
Action:	Well Destruction Report
Global Id:	T0608300050
Action Type:	RESPONSE
Date:	06/26/1989
Action:	Soil and Water Investigation Workplan - Addendum
Global Id:	T0608300050

Docusign Envelope ID: 3773F87A-0B89-4932-BA2C-CA8383B3EEAD

ENTERPRISE FISH CO (Continued) **S101303490**

Action Type: RESPONSE
Date: 09/14/1988
Action: Soil and Water Investigation Workplan

Global Id: T0608300050
Action Type: RESPONSE
Date: 12/28/1998
Action: Tank Removal Report / UST Sampling Report

Global Id: T0608300050
Action Type: RESPONSE
Date: 02/02/1989
Action: Soil and Water Investigation Report

Global Id: T0608300050
Action Type: RESPONSE
Date: 01/06/1993
Action: CAP/RAP - Feasibility Study Report

Global Id: T0608300050
Action Type: RESPONSE
Date: 07/08/1993
Action: Soil and Water Investigation Workplan

Global Id: T0608300050
Action Type: RESPONSE
Date: 02/19/1998
Action: Other Report / Document

Global Id: T0608300050
Action Type: RESPONSE
Date: 06/15/1999
Action: Well Destruction Report

Global Id: T0608300050
Action Type: RESPONSE
Date: 03/24/1994
Action: Monitoring Report - Other

Global Id: T0608300050
Action Type: RESPONSE
Date: 04/14/1994
Action: Monitoring Report - Other

Global Id: T0608300050
Action Type: RESPONSE
Date: 02/07/1989
Action: Soil and Water Investigation Workplan

Global Id: T0608300050
Action Type: RESPONSE
Date: 06/16/1987
Action: Tank Removal Report / UST Sampling Report

Global Id: T0608300050
Action Type: RESPONSE
Date: 08/15/1996

Docusign Envelope ID: 3773F87A-0B89-4932-BA2C-CA8383B3EEAD

ENTERPRISE FISH CO (Continued) **S101303490**

Action: Monitoring Report - Quarterly

Global Id: T0608300050
Action Type: RESPONSE
Date: 08/19/1993
Action: Monitoring Report - Other

Global Id: T0608300050
Action Type: RESPONSE
Date: 10/30/1996
Action: Monitoring Report - Quarterly

Global Id: T0608300050
Action Type: RESPONSE
Date: 11/07/1994
Action: Monitoring Report - Other

Global Id: T0608300050
Action Type: RESPONSE
Date: 07/18/1994
Action: Monitoring Report - Other

Global Id: T0608300050
Action Type: RESPONSE
Date: 07/21/1995
Action: Monitoring Report - Quarterly

Global Id: T0608300050
Action Type: RESPONSE
Date: 03/24/1998
Action: Request for Closure

Global Id: T0608300050
Action Type: RESPONSE
Date: 09/02/1998
Action: Correspondence

Global Id: T0608300050
Action Type: RESPONSE
Date: 03/24/1998
Action: Monitoring Report - Other

Global Id: T0608300050
Action Type: RESPONSE
Date: 02/11/1994
Action: Monitoring Report - Other

Global Id: T0608300050
Action Type: RESPONSE
Date: 10/01/1992
Action: Preliminary Site Assessment Report

Global Id: T0608300050
Action Type: ENFORCEMENT
Date: 06/24/1999
Action: Closure/No Further Action Letter

Docusign Envelope ID: 3773F87A-0B89-4932-BA2C-CA8383B3EEAD

ENTERPRISE FISH CO (Continued) **S101303490**

Global Id: T0608300050
Action Type: ENFORCEMENT
Date: 04/16/1987
Action: Unauthorized Release Form

Global Id: T0608300050
Action Type: Other
Date: 04/18/1987
Action: Leak Reported

LUST:
Global Id: T0608300050
Status: Open - Case Begin Date
Status Date: 04/18/1987

Global Id: T0608300050
Status: Open - Site Assessment
Status Date: 06/15/1987

Global Id: T0608300050
Status: Open - Site Assessment
Status Date: 10/15/1987

Global Id: T0608300050
Status: Open - Site Assessment
Status Date: 12/15/1987

Global Id: T0608300050
Status: Completed - Case Closed
Status Date: 06/24/1999

LUST REG 3:
Region: 3
Regional Board: Central Coast Region
Facility County: Santa Barbara
Global ID: T0608300050
Status: Case Closed
Case Number: 175
Local Case Num: 90018
Case Type: A
Substance: Diesel
Quantity: Not reported
Abatement Method: Other
Leak Source: Not reported
Leak Cause: Not reported
How Stopped: Not reported
How Discovered: Not reported
Release Date: 04/18/1987
Discovered Date: 4/18/87
Enter Date: / /
Stop Date: Not reported
Review Date: / /
Enforce Date: 1/1/65
Close Date: 6/24/99
Enforcement Type: None Taken

Docusign Envelope ID: 3773F87A-0B89-4932-BA2C-CA8383B3EEAD

ENTERPRISE FISH CO (Continued) **S101303490**

Responsible Party: Not reported
RP Address: Not reported
Contact: Not reported
Cross Street: Not reported
Local Agency: 42000L
Lead Agency: Local Agency
Staff Initials: RBA
Confirm Leak: 12/15/87
Workplan: 6/15/87
Prelim Assess: 10/15/87
Pollution Char: / /
Remedial Plan: Not reported
Remedial Action: Not reported
Monitoring: / /
Pilot Program: LOP
Interim Action: Not reported
Funding: F
MTBE Class: *
Max MTBE Grnd Wtr: Not reported
Max MTBE Soil: Not reported
Max MTBE Data: / /
MTBE Tested: NRQ
Lat/Long: 34.4139892 / -119.6920344
Soil Qualifier: Not reported
Grnd Wtr Qualifier: Not reported
Mtbe Concentratn: 0
Mtbe Fuel: 0
Org Name: Not reported
Basin Plan: Not reported
Beneficial: Not reported
Priority: 3A1
UST Cleanup Fund ID: Not reported
Suspended: Not reported
Operator: Not reported
Water System: SANTA BARBARA WATER DISTRICT
Well Name: VERA CRUZ WELL - ABANDONED
Distance From Well: 0
Assigned Name: 04N/27W-22B06 S
Summary: Not reported

CORTESE:
Name: ENTERPRISE FISH CO
Address: 225 STATE ST
City,State,Zip: SANTA BARBARA, CA 93101
Region: CORTESE
Envirostor Id: Not reported
Global ID: T0608300050
Site/Facility Type: LUST CLEANUP SITE
Cleanup Status: COMPLETED - CASE CLOSED
Status Date: Not reported
Site Code: Not reported
Latitude: Not reported
Longitude: Not reported
Owner: Not reported
Enf Type: Not reported
Swat R: Not reported
Flag: active

Docusign Envelope ID: 3773F87A-0B89-4932-BA2C-CA8383B3EEAD

ENTERPRISE FISH CO (Continued) **S101303490**

Order No:	Not reported
Waste Discharge System No:	Not reported
Effective Date:	Not reported
Region 2:	Not reported
WID Id:	Not reported
Solid Waste Id No:	Not reported
Waste Management Uit Name:	Not reported
File Name:	Active Open

HIST CORTESE:

edr_fname:	Enterprise Fish Co.
edr_fadd1:	225 STATE
City,State,Zip:	SANTA BARBARA, CA 93101
Region:	CORTESE
Facility County Code:	42
Reg By:	LTNKA
Reg Id:	175

U154 **ENTERPRISE FISH CO** **UST FINDER RELEASE** **1028953014**
ENE **225 STATE ST** **N/A**
1/4-1/2 **SANTA BARBARA, CA 93101**
0.363 mi.
1917 ft. **Site 4 of 6 in cluster U**

Relative: **Lower**
Actual: **23 ft.**

UST FINDER RELEASE:

Object ID:	55479
Facility ID:	Not reported
Lust ID:	CAT0608300050
Name:	ENTERPRISE FISH CO
Address:	225 STATE ST
City,State,Zip:	SANTA BARBARA, CA 93101
Address Match Type:	PointAddress
Reported Date:	Not reported
Status:	No Further Action
Substance:	Not reported
Population within 1500ft:	1197
Domestic Wells within 1500ft:	0
Land Use:	Developed, Medium Intensity
Within SPA:	No
SPA PWS Facility ID:	Not reported
SPA Water Type:	Not reported
SPA Facility Type:	Not reported
SPA HUC12:	Not reported
Within WHPA:	Yes
WHPA PWS Facility ID:	CA4210010_24400
WHPA Water Type:	GW - Ground water
WHPA Facility Type:	WL - Well
WHPA HUC12:	180600130203
Within 100yr Floodplain:	No
Tribe:	Not reported
EPA Region:	9
NFA Letter 1:	Not reported
NFA Letter 2:	Not reported
NFA Letter 3:	Not reported
NFA Letter 4:	Not reported
Closed With Residual Contaminate:	Not reported
Coordinate Source:	Geocode

Docusign Envelope ID: 3773F87A-0B89-4932-BA2C-CA8383B3EEAD

ENTERPRISE FISH CO (Continued) **1028953014**

X Coord:	-119.69247
Y Coord:	34.4145600000001
Latitude:	34.41456
Longitude:	-119.69247

U155 **ENTERPRISE FISH COMPANY** **UST FINDER RELEASE** **1028953015**
ENE **225 STATE ST** **N/A**
1/4-1/2 **SANTA BARBARA, CA 93101**
0.363 mi.
1917 ft. **Site 5 of 6 in cluster U**

Relative: **Lower**
Actual: **23 ft.**

UST FINDER RELEASE:

Object ID:	55480
Facility ID:	Not reported
Lust ID:	CAT0608318381
Name:	ENTERPRISE FISH COMPANY
Address:	225 STATE ST
City,State,Zip:	SANTA BARBARA, CA 93101
Address Match Type:	PointAddress
Reported Date:	Not reported
Status:	No Further Action
Substance:	Not reported
Population within 1500ft:	1197
Domestic Wells within 1500ft:	0
Land Use:	Developed, Medium Intensity
Within SPA:	No
SPA PWS Facility ID:	Not reported
SPA Water Type:	Not reported
SPA Facility Type:	Not reported
SPA HUC12:	Not reported
Within WHPA:	Yes
WHPA PWS Facility ID:	CA4210010_24400
WHPA Water Type:	GW - Ground water
WHPA Facility Type:	WL - Well
WHPA HUC12:	180600130203
Within 100yr Floodplain:	No
Tribe:	Not reported
EPA Region:	9
NFA Letter 1:	Not reported
NFA Letter 2:	Not reported
NFA Letter 3:	Not reported
NFA Letter 4:	Not reported
Closed With Residual Contaminate:	Not reported
Coordinate Source:	Geocode
X Coord:	-119.69247
Y Coord:	34.4145600000001
Latitude:	34.41456
Longitude:	-119.69247

Docusign Envelope ID: 3773F87A-0B89-4932-BA2C-CA8383B3EEAD

U156 **ENTERPRISE FISH COMPANY** **LUST** **S107472915**
ENE **225 STATE ST** **Cortese** **N/A**
1/4-1/2 **SANTA BARBARA, CA 93101** **CERS**
0.363 mi.
1917 ft. **Site 6 of 6 in cluster U**

Relative: **Lower**
Actual: **23 ft.**

LUST:

Name:	ENTERPRISE FISH COMPANY
Address:	225 STATE ST
City,State,Zip:	SANTA BARBARA, CA 93101
Lead Agency:	SANTA BARBARA COUNTY LOP
Case Type:	LUST Cleanup Site
Geo Track:	http://geotracker.waterboards.ca.gov/profile_report.asp?global_id=T0608318381
Global Id:	T0608318381
Latitude:	34.414182197
Longitude:	-119.692940927
Status:	Completed - Case Closed
Status Date:	12/22/2014
Case Worker:	CSB
RB Case Number:	Not reported
Local Agency:	SANTA BARBARA COUNTY LOP
File Location:	All Files are on GeoTracker or in the Local Agency Database
Local Case Number:	900181
Potential Media Affect:	Other Groundwater (uses other than drinking water), Soil
Potential Contaminants of Concern:	Diesel, Heating Oil / Fuel Oil
EPA Region:	9
Coordinate Source:	* High Quality GPS
Cuf Case:	NO
Quantity Released Gallons:	500
Begin Date:	10/07/2005
Leak Reported Date:	10/07/2005
How Discovered:	Tank Closure
How Discovered Description:	Caltrans road work
Discharge Source:	Tank
Discharge Cause:	Corrosion
Stop Method:	Close and Remove Tank
Stop Description:	USTs removed circa 1987 & 1996
No Further Action Date:	12/22/2014
CA Water Watershed Name:	South Coast - South Coast - Santa Barbara (315.32)
Dwr Groundwater Subbasin Name:	Santa Barbara (3-017)
Disadvantaged Community:	Not reported
CA Enviroscreen 3 Score:	41-45%
CA Enviroscreen 4 Score:	50-55%
Military DOD Site:	No
Facility Project Subtype:	Not reported
RWQCB Region:	CENTRAL COAST RWQCB (REGION 3)
Site History:	April 1987 - Cal Trans during freeway widening project, finds #2 redwood USTs in the area of Rey Road & Fish Enterprise Company property. Cal Trans removed the USTs and excavated to 12 ft bgs. Impacts, while likely heating oil, were identified for the life of the project as TPH diesel. June 1987 approx. 460 cubic yards of soil was excavated and disposed of offsite. An unknown volume of free phase diesel and water was removed via pumping into baker tanks and disposal. Additional water removal occurred during Hwy 101 construction dewatering from May 1989 onward. Additional site assessment found impacts estimated at 300 cubic yards of residual impacted soils. FPD granted a Leave-in-place closure 6/24/1999. July 2006 #7 GeoProbe borings were advanced to 20 feet bgs. 7/27/2007 - FPD directive required: delineate extent of soil impacts vertically

Docusign Envelope ID: 3773F87A-0B89-4932-BA2C-CA8383B3EEAD

ENTERPRISE FISH COMPANY (Continued) **S107472915**

and laterally, proivide documentation of soil disposal, provide isoconcentration maps of the residual plume. Estimate the soil mass and volume. Rincon report dated 3/24/2008 provided: 405 cubic yards having 598 gallons of TPH diesel in that volume of soil. Prioir to granting case closure, FPD is requiring: proof of proper MW abandonment, a soil contamination notice be recorded, and an updated case closure summary be submitted. SEE ALSO LUFT#90018 for other related reports. COMPLETE LOP FILE HAS BEEN UPLOADED TO GEOTRACKER WEBSITE - HARD COPIES NO LONGER EXIST IN LOP FILES

LUST:
Global Id: T0608318381
Contact Type: Local Agency Caseworker - Primary Caseworker
Contact Name: Closed Santa Barbara Co LOP Sites
Organization Name: SANTA BARBARA COUNTY LOP
Address: 2125 S. Centerpointe Parkway, Suite #333
City: Santa Maria
Email: Not reported
Phone Number: 8053468460

Global Id: T0608318381
Contact Type: Regional Board Caseworker
Contact Name: RB3 STAFF
Organization Name: CENTRAL COAST RWQCB (REGION 3)
Address: 895 AEROVISTA PL, SUITE 101
City: SAN LUIS OBISPO
Email: centralcoast@waterboards.ca.gov
Phone Number: 8055493147

LUST:
Global Id: T0608318381
Action Type: ENFORCEMENT
Date: 12/28/2007
Action: File review

Global Id: T0608318381
Action Type: ENFORCEMENT
Date: 02/01/2008
Action: Site Visit / Inspection / Sampling

Global Id: T0608318381
Action Type: ENFORCEMENT
Date: 12/22/2014
Action: LOP Case Closure Summary to RB

Global Id: T0608318381
Action Type: ENFORCEMENT
Date: 02/19/2014
Action: Staff Letter

Global Id: T0608318381
Action Type: ENFORCEMENT
Date: 12/22/2014
Action: Technical Correspondence / Assistance / Other

Global Id: T0608318381
Action Type: ENFORCEMENT

Docusign Envelope ID: 3773F87A-0B89-4932-BA2C-CA8383B3EEAD

ENTERPRISE FISH COMPANY (Continued) **S107472915**

Date: 12/22/2014
Action: LOP Case Closure Summary to RB

Global Id: T0608318381
Action Type: Other
Date: 01/01/1980
Action: Leak Began

Global Id: T0608318381
Action Type: ENFORCEMENT
Date: 04/28/2008
Action: Technical Correspondence / Assistance / Other

Global Id: T0608318381
Action Type: Other
Date: 10/07/2005
Action: Leak Stopped

Global Id: T0608318381
Action Type: RESPONSE
Date: 10/01/1992
Action: Preliminary Site Assessment Report

Global Id: T0608318381
Action Type: RESPONSE
Date: 01/22/1988
Action: Site Assessment Report

Global Id: T0608318381
Action Type: RESPONSE
Date: 02/02/1989
Action: Soil and Water Investigation Report

Global Id: T0608318381
Action Type: RESPONSE
Date: 06/16/1987
Action: Tank Removal Report / UST Sampling Report

Global Id: T0608318381
Action Type: RESPONSE
Date: 02/11/1994
Action: Monitoring Report - Other

Global Id: T0608318381
Action Type: RESPONSE
Date: 12/04/1996
Action: Other Report / Document

Global Id: T0608318381
Action Type: RESPONSE
Date: 03/24/1998
Action: Request for Closure

Global Id: T0608318381
Action Type: RESPONSE
Date: 08/09/2005
Action: CAP/RAP - Other Report

Docusign Envelope ID: 3773F87A-0B89-4932-BA2C-CA8383B3EEAD

ENTERPRISE FISH COMPANY (Continued) **S107472915**

Global Id: T0608318381
Action Type: RESPONSE
Date: 10/07/2005
Action: CAP/RAP - Other Report

Global Id: T0608318381
Action Type: RESPONSE
Date: 03/24/1994
Action: Monitoring Report - Other

Global Id: T0608318381
Action Type: RESPONSE
Date: 07/21/1995
Action: Monitoring Report - Quarterly

Global Id: T0608318381
Action Type: RESPONSE
Date: 11/07/1994
Action: Monitoring Report - Other

Global Id: T0608318381
Action Type: RESPONSE
Date: 05/19/1995
Action: Monitoring Report - Other

Global Id: T0608318381
Action Type: RESPONSE
Date: 07/28/2006
Action: Soil and Water Investigation Report

Global Id: T0608318381
Action Type: RESPONSE
Date: 01/06/1993
Action: CAP/RAP - Final Remediation / Design Plan

Global Id: T0608318381
Action Type: RESPONSE
Date: 08/15/1996
Action: Monitoring Report - Quarterly

Global Id: T0608318381
Action Type: RESPONSE
Date: 04/27/2006
Action: Soil and Water Investigation Workplan

Global Id: T0608318381
Action Type: RESPONSE
Date: 07/20/2005
Action: Soil and Water Investigation Report

Global Id: T0608318381
Action Type: RESPONSE
Date: 11/27/2007
Action: Soil and Water Investigation Workplan

Global Id: T0608318381
Action Type: RESPONSE

Docusign Envelope ID: 3773F87A-0B89-4932-BA2C-CA8383B3EEAD

ENTERPRISE FISH COMPANY (Continued) **S107472915**

Date: 03/24/2008
Action: Soil and Water Investigation Report

Global Id: T0608318381
Action Type: RESPONSE
Date: 12/28/1998
Action: Request for Closure

Global Id: T0608318381
Action Type: RESPONSE
Date: 04/14/1994
Action: Monitoring Report - Other

Global Id: T0608318381
Action Type: RESPONSE
Date: 10/30/1996
Action: Monitoring Report - Quarterly

Global Id: T0608318381
Action Type: RESPONSE
Date: 02/11/1994
Action: Monitoring Report - Other

Global Id: T0608318381
Action Type: RESPONSE
Date: 07/18/1994
Action: Monitoring Report - Other

Global Id: T0608318381
Action Type: RESPONSE
Date: 06/15/1999
Action: Well Destruction Report

Global Id: T0608318381
Action Type: RESPONSE
Date: 09/25/1989
Action: Soil and Water Investigation Report

Global Id: T0608318381
Action Type: RESPONSE
Date: 06/17/2005
Action: Soil and Water Investigation Workplan

Global Id: T0608318381
Action Type: ENFORCEMENT
Date: 06/27/2012
Action: Staff Letter

Global Id: T0608318381
Action Type: ENFORCEMENT
Date: 06/27/2014
Action: Notification - Public Notice of Case Closure

Global Id: T0608318381
Action Type: ENFORCEMENT
Date: 05/15/2023
Action: Email Correspondence

Docusign Envelope ID: 3773F87A-0B89-4932-BA2C-CA8383B3EEAD

ENTERPRISE FISH COMPANY (Continued) **S107472915**

Global Id: T0608318381
Action Type: RESPONSE
Date: 06/27/2011
Action: Correspondence

Global Id: T0608318381
Action Type: REMEDIATION
Date: 11/01/1997
Action: Excavation

Global Id: T0608318381
Action Type: ENFORCEMENT
Date: 04/21/2010
Action: Technical Correspondence / Assistance / Other

Global Id: T0608318381
Action Type: ENFORCEMENT
Date: 12/22/2014
Action: Closure/No Further Action Letter

Global Id: T0608318381
Action Type: Other
Date: 04/04/1996
Action: Leak Discovery

Global Id: T0608318381
Action Type: Other
Date: 10/07/2005
Action: Leak Reported

LUST:
Global Id: T0608318381
Status: Open - Case Begin Date
Status Date: 10/07/2005

Global Id: T0608318381
Status: Open - Site Assessment
Status Date: 10/07/2005

Global Id: T0608318381
Status: Open - Site Assessment
Status Date: 04/21/2010

Global Id: T0608318381
Status: Open - Verification Monitoring
Status Date: 04/21/2010

Global Id: T0608318381
Status: Open - Eligible for Closure
Status Date: 06/06/2013

Global Id: T0608318381
Status: Open - Eligible for Closure
Status Date: 02/19/2014

Global Id: T0608318381
Status: Completed - Case Closed

Docusign Envelope ID: 3773F87A-0B89-4932-BA2C-CA8383B3EEAD

ENTERPRISE FISH COMPANY (Continued) **S107472915**

Status Date: 12/22/2014

CORTESE:

Name:	ENTERPRISE FISH COMPANY
Address:	225 STATE ST
City,State,Zip:	SANTA BARBARA, CA 93101
Region:	CORTESE
Envirostor Id:	Not reported
Global ID:	T0608318381
Site/Facility Type:	LUST CLEANUP SITE
Cleanup Status:	COMPLETED - CASE CLOSED
Status Date:	Not reported
Site Code:	Not reported
Latitude:	Not reported
Longitude:	Not reported
Owner:	Not reported
Enf Type:	Not reported
Swat R:	Not reported
Flag:	active
Order No:	Not reported
Waste Discharge System No:	Not reported
Effective Date:	Not reported
Region 2:	Not reported
WID Id:	Not reported
Solid Waste Id No:	Not reported
Waste Management Uit Name:	Not reported
File Name:	Active Open

CERS:

Name:	ENTERPRISE FISH COMPANY
Address:	225 STATE ST
City,State,Zip:	SANTA BARBARA, CA 93101
Site ID:	850226
CERS ID:	T0608318381
CERS Description:	Leaking Underground Storage Tank Cleanup Site

Coordinates:

Site ID:	850226
Facility Name:	Enterprise Fish Company
Env Int Type Code:	LUSTCS
Program ID:	T0608300050
Coord Name:	Not reported
Ref Point Type Desc:	Unknown,
Latitude:	34.414443
Longitude:	-119.692772

Affiliation:

Affiliation Type Desc:	Local Agency Caseworker
Entity Name:	Closed Santa Barbara Co LOP Sites - SANTA BARBARA COUNTY LOP
Entity Title:	Not reported
Affiliation Address:	2125 S. Centerpointe Parkway, Suite #333
Affiliation City:	Santa Maria
Affiliation State:	CA
Affiliation Country:	Not reported
Affiliation Zip:	Not reported

Docusign Envelope ID: 3773F87A-0B89-4932-BA2C-CA8383B3EEAD

ENTERPRISE FISH COMPANY (Continued) **S107472915**

Affiliation Phone: 8053468460,

Affiliation Type Desc: Regional Board Caseworker
Entity Name: RB3 STAFF - CENTRAL COAST RWQCB (REGION 3)
Entity Title: Not reported
Affiliation Address: 895 AEROVISTA PL, SUITE 101
Affiliation City: SAN LUIS OBISPO
Affiliation State: CA
Affiliation Country: Not reported
Affiliation Zip: Not reported
Affiliation Phone: 8055493147,

Name: ENTERPRISE FISH COMPANY
Address: 225 STATE ST
City,State,Zip: SANTA BARBARA, CA 93101
Site ID: 850226
CERS ID: T0608300050
CERS Description: Leaking Underground Storage Tank Cleanup Site

Coordinates:
Site ID: 850226
Facility Name: Enterprise Fish Company
Env Int Type Code: LUSTCS
Program ID: T0608300050
Coord Name: Not reported
Ref Point Type Desc: Unknown,
Latitude: 34.414443
Longitude: -119.692772

Affiliation:
Affiliation Type Desc: Local Agency Caseworker
Entity Name: Closed Santa Barbara Co LOP Sites - SANTA BARBARA COUNTY LOP
Entity Title: Not reported
Affiliation Address: 2125 S. Centerpointe Parkway, Suite #333
Affiliation City: Santa Maria
Affiliation State: CA
Affiliation Country: Not reported
Affiliation Zip: Not reported
Affiliation Phone: 8053468460,

Affiliation Type Desc: Regional Board Caseworker
Entity Name: RB3 STAFF - CENTRAL COAST RWQCB (REGION 3)
Entity Title: Not reported
Affiliation Address: 895 AEROVISTA PL, SUITE 101
Affiliation City: SAN LUIS OBISPO
Affiliation State: CA
Affiliation Country: Not reported
Affiliation Zip: Not reported
Affiliation Phone: 8055493147,

Docusign Envelope ID: 3773F87A-0B89-4932-BA2C-CA8383B3EEAD

Z157 **REAGAN RANCH VISITOR'S CENTER** **LUST** **S107473011**
ENE **217 STATE ST** **Cortese** **N/A**
1/4-1/2 **SANTA BARBARA, CA 93101**
0.369 mi.
1947 ft. **Site 1 of 17 in cluster Z**

Relative: **Lower**
Actual: **23 ft.**

LUST:

Name:	REAGAN RANCH VISITOR'S CENTER
Address:	217 STATE ST
City,State,Zip:	SANTA BARBARA, CA 93101
Lead Agency:	SANTA BARBARA COUNTY LOP
Case Type:	LUST Cleanup Site
Geo Track:	http://geotracker.waterboards.ca.gov/profile_report.asp?global_id=T0608336719
Global Id:	T0608336719
Latitude:	34.414161983
Longitude:	-119.692915861
Status:	Completed - Case Closed
Status Date:	12/22/2014
Case Worker:	CSB
RB Case Number:	3665
Local Agency:	SANTA BARBARA COUNTY LOP
File Location:	All Files are on GeoTracker or in the Local Agency Database
Local Case Number:	900671
Potential Media Affect:	Other Groundwater (uses other than drinking water), Soil
Potential Contaminants of Concern:	Diesel, Heating Oil / Fuel Oil
EPA Region:	9
Coordinate Source:	* High Quality GPS
Cuf Case:	NO
Quantity Released Gallons:	500
Begin Date:	05/25/2005
Leak Reported Date:	05/25/2005
How Discovered:	Tank Closure
How Discovered Description:	Residual impacts found during construction
Discharge Source:	Tank
Discharge Cause:	Corrosion
Stop Method:	Close and Remove Tank
Stop Description:	USTs removed April 1996.
No Further Action Date:	12/22/2014
CA Water Watershed Name:	South Coast - South Coast - Santa Barbara (315.32)
Dwr Groundwater Subbasin Name:	Santa Barbara (3-017)
Disadvantaged Community:	Not reported
CA Enviroscreen 3 Score:	41-45%
CA Enviroscreen 4 Score:	50-55%
Military DOD Site:	No
Facility Project Subtype:	Not reported
RWQCB Region:	CENTRAL COAST RWQCB (REGION 3)
Site History:	3/14/1996 an unknown UST was removed from adjacent to the building (a former hotel built circa 1907 and rebuilt after 1925 earthquake) UST likely held heating oil, which has been analyzed as TPH diesel for the history of the site. 4/4/1996 - 950 gallons impacted water and 42 cu.yds. Removed. 7/16/1996 - Phase II ESA found impacts near and under building - unable to access due to existing building - closed by LUFT. May 2005 - during remodeling and footing excavation work impacted soil and water was found and reported as TPHdiesel. 6/30/2005 - Site assessment conducted to determine if same impacts as in 1996 evaluation. (Other COCs found including recalcitrant compounds in minor concentrations) 10/7/2005 - Site assessment and excavation - removed 1800 cu ft ~ 65.86 tons of soil - verification sidewall samples ranged from 154 - 7280 mg/kg for TPHdiesel.

Docusign Envelope ID: 3773F87A-0B89-4932-BA2C-CA8383B3EEAD

REAGAN RANCH VISITOR'S CENTER (Continued) **S107473011**

7/28/2006 - Phase separated hydrocarbons found in the area. Based upon current & 1993 AET & Caltrans work the site plume is delineated to the N/NW/S/E. 3/24/2008 Environmental Site Assessment Rpt for both 217 & 225 State St found residual mass and volume estimates: 217 State St estimated to have 64.2 gallons of TPH diesel adsorbed into the soil and 0.03 gals in groundwater. FPD is requiring the following: an updated case closure summary, confirmation MWs have been abandoned, may require soil contamination deed notice to be recorded. FPD shall forward this case closure summary to the RWQCB for closure concurrence. This site has been reviewed under the Low Threat Closure Policy and after successful completion of a public notice mailing, shall be closed. COMPLETE LOP FILE HAS BEEN UPLOADED TO GEOTRACKER WEBSITE - HARD COPIES NO LONGER EXIST IN LOP FILES

LUST:
Global Id: T0608336719
Contact Type: Local Agency Caseworker - Primary Caseworker
Contact Name: Closed Santa Barbara Co LOP Sites
Organization Name: SANTA BARBARA COUNTY LOP
Address: 2125 S. Centerpointe Parkway, Suite #333
City: Santa Maria
Email: Not reported
Phone Number: 8053468460

Global Id: T0608336719
Contact Type: Regional Board Caseworker
Contact Name: RB3 STAFF
Organization Name: CENTRAL COAST RWQCB (REGION 3)
Address: 895 AEROVISTA PL, SUITE 101
City: SAN LUIS OBISPO
Email: centralcoast@waterboards.ca.gov
Phone Number: 8055493147

LUST:
Global Id: T0608336719
Action Type: ENFORCEMENT
Date: 12/28/2007
Action: File review

Global Id: T0608336719
Action Type: ENFORCEMENT
Date: 06/11/2008
Action: Staff Letter

Global Id: T0608336719
Action Type: ENFORCEMENT
Date: 02/01/2008
Action: Site Visit / Inspection / Sampling

Global Id: T0608336719
Action Type: ENFORCEMENT
Date: 12/22/2014
Action: LOP Case Closure Summary to RB

Global Id: T0608336719
Action Type: ENFORCEMENT
Date: 12/22/2014

Docusign Envelope ID: 3773F87A-0B89-4932-BA2C-CA8383B3EEAD

REAGAN RANCH VISITOR'S CENTER (Continued) **S107473011**

Action:	LOP Case Closure Summary to RB
Global Id:	T0608336719
Action Type:	Other
Date:	01/01/1990
Action:	Leak Began
Global Id:	T0608336719
Action Type:	ENFORCEMENT
Date:	04/28/2008
Action:	Technical Correspondence / Assistance / Other
Global Id:	T0608336719
Action Type:	ENFORCEMENT
Date:	12/22/2014
Action:	Closure/No Further Action Letter
Global Id:	T0608336719
Action Type:	Other
Date:	04/04/1996
Action:	Leak Stopped
Global Id:	T0608336719
Action Type:	RESPONSE
Date:	04/23/1996
Action:	Tank Removal Report / UST Sampling Report
Global Id:	T0608336719
Action Type:	RESPONSE
Date:	07/20/2005
Action:	Soil and Water Investigation Report
Global Id:	T0608336719
Action Type:	RESPONSE
Date:	07/28/2006
Action:	Soil and Water Investigation Report
Global Id:	T0608336719
Action Type:	RESPONSE
Date:	08/09/2005
Action:	Corrective Action Plan / Remedial Action Plan
Global Id:	T0608336719
Action Type:	RESPONSE
Date:	04/27/2006
Action:	Soil and Water Investigation Workplan
Global Id:	T0608336719
Action Type:	RESPONSE
Date:	11/27/2007
Action:	Soil and Water Investigation Workplan
Global Id:	T0608336719
Action Type:	RESPONSE
Date:	03/24/2008
Action:	Site Assessment Report

Docusign Envelope ID: 3773F87A-0B89-4932-BA2C-CA8383B3EEAD

REAGAN RANCH VISITOR'S CENTER (Continued) **S107473011**

Global Id:	T0608336719
Action Type:	RESPONSE
Date:	08/05/1996
Action:	Site Assessment Report
Global Id:	T0608336719
Action Type:	RESPONSE
Date:	08/23/1996
Action:	Monitoring Report - Other
Global Id:	T0608336719
Action Type:	RESPONSE
Date:	09/13/1996
Action:	Well Destruction Report
Global Id:	T0608336719
Action Type:	RESPONSE
Date:	10/07/2005
Action:	CAP/RAP - Other Report
Global Id:	T0608336719
Action Type:	RESPONSE
Date:	06/07/1996
Action:	Soil and Water Investigation Workplan
Global Id:	T0608336719
Action Type:	RESPONSE
Date:	06/17/2005
Action:	Soil and Water Investigation Workplan
Global Id:	T0608336719
Action Type:	ENFORCEMENT
Date:	06/27/2012
Action:	Staff Letter
Global Id:	T0608336719
Action Type:	ENFORCEMENT
Date:	12/23/2014
Action:	Technical Correspondence / Assistance / Other
Global Id:	T0608336719
Action Type:	ENFORCEMENT
Date:	05/15/2023
Action:	Email Correspondence
Global Id:	T0608336719
Action Type:	RESPONSE
Date:	06/27/2011
Action:	Correspondence
Global Id:	T0608336719
Action Type:	REMEDIATION
Date:	06/15/2005
Action:	Excavation
Global Id:	T0608336719
Action Type:	REMEDIATION

Docusign Envelope ID: 3773F87A-0B89-4932-BA2C-CA8383B3EEAD

REAGAN RANCH VISITOR'S CENTER (Continued) **S107473011**

Date: 08/09/2005
Action: Excavation

Global Id: T0608336719
Action Type: REMEDIATION
Date: 04/01/1996
Action: Excavation

Global Id: T0608336719
Action Type: ENFORCEMENT
Date: 04/21/2010
Action: Staff Letter

Global Id: T0608336719
Action Type: ENFORCEMENT
Date: 04/22/2010
Action: File Review - Closure

Global Id: T0608336719
Action Type: ENFORCEMENT
Date: 02/19/2014
Action: Staff Letter

Global Id: T0608336719
Action Type: ENFORCEMENT
Date: 06/27/2014
Action: Notification - Public Notice of Case Closure

Global Id: T0608336719
Action Type: Other
Date: 04/04/1996
Action: Leak Discovery

Global Id: T0608336719
Action Type: Other
Date: 05/25/2005
Action: Leak Reported

Global Id: T0608336719
Action Type: RESPONSE
Date: 07/31/2008
Action: Request for Closure

LUST:
Global Id: T0608336719
Status: Open - Case Begin Date
Status Date: 05/25/2005

Global Id: T0608336719
Status: Open - Site Assessment
Status Date: 06/15/2005

Global Id: T0608336719
Status: Open - Verification Monitoring
Status Date: 04/21/2010

Global Id: T0608336719

Docusign Envelope ID: 3773F87A-0B89-4932-BA2C-CA8383B3EEAD

REAGAN RANCH VISITOR'S CENTER (Continued) **S107473011**

Status: Open - Eligible for Closure
Status Date: 06/06/2013

Global Id: T0608336719
Status: Open - Eligible for Closure
Status Date: 02/19/2014

Global Id: T0608336719
Status: Completed - Case Closed
Status Date: 12/22/2014

CORTESE:
Name: REAGAN RANCH VISITOR'S CENTER
Address: 217 STATE ST
City,State,Zip: SANTA BARBARA, CA 93101
Region: CORTESE
Envirostor Id: Not reported
Global ID: T0608336719
Site/Facility Type: LUST CLEANUP SITE
Cleanup Status: COMPLETED - CASE CLOSED
Status Date: Not reported
Site Code: Not reported
Latitude: Not reported
Longitude: Not reported
Owner: Not reported
Enf Type: Not reported
Swat R: Not reported
Flag: active
Order No: Not reported
Waste Discharge System No: Not reported
Effective Date: Not reported
Region 2: Not reported
WID Id: Not reported
Solid Waste Id No: Not reported
Waste Management Uit Name: Not reported
File Name: Active Open

Z158 **NEAL HOTEL** **UST FINDER RELEASE** **1029050483**
ENE **217 STATE ST** **N/A**
1/4-1/2 **SANTA BARBARA, CA 93101**
0.369 mi.
1947 ft. **Site 2 of 17 in cluster Z**

Relative: **Lower**
Actual: **23 ft.**

UST FINDER RELEASE:
Object ID: 55482
Facility ID: Not reported
Lust ID: CAT0608300666
Name: NEAL HOTEL
Address: 217 STATE ST
City,State,Zip: SANTA BARBARA, CA 93101
Address Match Type: PointAddress
Reported Date: Not reported
Status: No Further Action
Substance: Not reported
Population within 1500ft: 1166
Domestic Wells within 1500ft: 0

Docusign Envelope ID: 3773F87A-0B89-4932-BA2C-CA8383B3EEAD

NEAL HOTEL (Continued) **1029050483**

Land Use:	Developed, Medium Intensity
Within SPA:	No
SPA PWS Facility ID:	Not reported
SPA Water Type:	Not reported
SPA Facility Type:	Not reported
SPA HUC12:	Not reported
Within WHPA:	Yes
WHPA PWS Facility ID:	CA4210010_24400
WHPA Water Type:	GW - Ground water
WHPA Facility Type:	WL - Well
WHPA HUC12:	180600130203
Within 100yr Floodplain:	No
Tribe:	Not reported
EPA Region:	9
NFA Letter 1:	Not reported
NFA Letter 2:	Not reported
NFA Letter 3:	Not reported
NFA Letter 4:	Not reported
Closed With Residual Contaminate:	Not reported
Coordinate Source:	Geocode
X Coord:	-119.69234
Y Coord:	34.41448
Latitude:	34.4144799999999
Longitude:	-119.69234

Z159 **REAGAN RANCH VISITOR'S CENTER** **UST FINDER RELEASE** **1029096070**
ENE **217 STATE ST** **N/A**
1/4-1/2 **SANTA BARBARA, CA 93101**
0.369 mi.
1947 ft. **Site 3 of 17 in cluster Z**

Relative: **Lower**
Actual: **23 ft.**

UST FINDER RELEASE:

Object ID:	55483
Facility ID:	Not reported
Lust ID:	CAT0608336719
Name:	REAGAN RANCH VISITOR'S CENTER
Address:	217 STATE ST
City,State,Zip:	SANTA BARBARA, CA 93101
Address Match Type:	PointAddress
Reported Date:	Not reported
Status:	No Further Action
Substance:	Not reported
Population within 1500ft:	1166
Domestic Wells within 1500ft:	0
Land Use:	Developed, Medium Intensity
Within SPA:	No
SPA PWS Facility ID:	Not reported
SPA Water Type:	Not reported
SPA Facility Type:	Not reported
SPA HUC12:	Not reported
Within WHPA:	Yes
WHPA PWS Facility ID:	CA4210010_24400
WHPA Water Type:	GW - Ground water
WHPA Facility Type:	WL - Well
WHPA HUC12:	180600130203
Within 100yr Floodplain:	No
Tribe:	Not reported
EPA Region:	9

Docusign Envelope ID: 3773F87A-0B89-4932-BA2C-CA8383B3EEAD

REAGAN RANCH VISITOR'S CENTER (Continued) **1029096070**

NFA Letter 1:	Not reported
NFA Letter 2:	Not reported
NFA Letter 3:	Not reported
NFA Letter 4:	Not reported
Closed With Residual Contaminate:	Not reported
Coordinate Source:	Geocode
X Coord:	-119.69234
Y Coord:	34.41448
Latitude:	34.4144799999999
Longitude:	-119.69234

Z160 **NEAL HOTEL** **LUST** **S104234021**
ENE **217 STATE ST** **Cortese** **N/A**
1/4-1/2 **SANTA BARBARA, CA 93101** **CUPA Listings**
0.369 mi.
1947 ft. **Site 4 of 17 in cluster Z**

Relative: **Lower**
Actual: **23 ft.**

LUST:

Name:	NEAL HOTEL
Address:	217 STATE ST
City,State,Zip:	SANTA BARBARA, CA 93101
Lead Agency:	SANTA BARBARA COUNTY LOP
Case Type:	LUST Cleanup Site
Geo Track:	http://geotracker.waterboards.ca.gov/profile_report.asp?global_id=T0608300666
Global Id:	T0608300666
Latitude:	34.414074287
Longitude:	-119.692652701
Status:	Completed - Case Closed
Status Date:	09/10/1996
Case Worker:	CSB
RB Case Number:	3234
Local Agency:	SANTA BARBARA COUNTY LOP
File Location:	All Files are on GeoTracker or in the Local Agency Database
Local Case Number:	90067
Potential Media Affect:	Soil
Potential Contaminants of Concern:	Heating Oil / Fuel Oil
EPA Region:	9
Coordinate Source:	* High Quality GPS
Cuf Case:	NO
Quantity Released Gallons:	Not reported
Begin Date:	04/04/1996
Leak Reported Date:	04/04/1996
How Discovered:	Not reported
How Discovered Description:	Not reported
Discharge Source:	Not reported
Discharge Cause:	Not reported
Stop Method:	Not reported
Stop Description:	Not reported
No Further Action Date:	09/10/1996
CA Water Watershed Name:	South Coast - South Coast - Santa Barbara (315.32)
Dwr Groundwater Subbasin Name:	Santa Barbara (3-017)
Disadvantaged Community:	Not reported
CA Enviroscreen 3 Score:	41-45%
CA Enviroscreen 4 Score:	50-55%
Military DOD Site:	No
Facility Project Subtype:	Not reported
RWQCB Region:	CENTRAL COAST RWQCB (REGION 3)
Site History:	COMPLETE LOP FILE HAS BEEN UPLOADED TO GEOTRACKER WEBSITE - HARD

Docusign Envelope ID: 3773F87A-0B89-4932-BA2C-CA8383B3EEAD

NEAL HOTEL (Continued) **S104234021**

COPIES NO LONGER EXIST IN LOP FILES

LUST:
Global Id: T0608300666
Contact Type: Local Agency Caseworker - Primary Caseworker
Contact Name: Closed Santa Barbara Co LOP Sites
Organization Name: SANTA BARBARA COUNTY LOP
Address: 2125 S. Centerpointe Parkway, Suite #333
City: Santa Maria
Email: Not reported
Phone Number: 8053468460

LUST:
Global Id: T0608300666
Action Type: ENFORCEMENT
Date: 12/05/2014
Action: Technical Correspondence / Assistance / Other

Global Id: T0608300666
Action Type: ENFORCEMENT
Date: 04/26/1996
Action: Unauthorized Release Form

Global Id: T0608300666
Action Type: ENFORCEMENT
Date: 09/11/1996
Action: Closure/No Further Action Letter

Global Id: T0608300666
Action Type: ENFORCEMENT
Date: 09/10/1996
Action: Closure/No Further Action Letter

Global Id: T0608300666
Action Type: ENFORCEMENT
Date: 04/28/2020
Action: Technical Correspondence / Assistance / Other

Global Id: T0608300666
Action Type: RESPONSE
Date: 06/11/2020
Action: Other Report / Document

Global Id: T0608300666
Action Type: RESPONSE
Date: 06/11/2020
Action: Other Report / Document

Global Id: T0608300666
Action Type: RESPONSE
Date: 05/28/2020
Action: Other Report / Document

Global Id: T0608300666
Action Type: RESPONSE
Date: 11/07/2019
Action: Other Report / Document

Docusign Envelope ID: 3773F87A-0B89-4932-BA2C-CA8383B3EEAD

NEAL HOTEL (Continued) **S104234021**

Global Id: T0608300666
Action Type: RESPONSE
Date: 03/02/2020
Action: Other Report / Document

Global Id: T0608300666
Action Type: RESPONSE
Date: 05/05/2020
Action: Other Report / Document

Global Id: T0608300666
Action Type: ENFORCEMENT
Date: 04/28/2020
Action: Site Visit / Inspection / Sampling

Global Id: T0608300666
Action Type: RESPONSE
Date: 04/23/1996
Action: Tank Removal Report / UST Sampling Report

Global Id: T0608300666
Action Type: RESPONSE
Date: 08/23/1996
Action: Monitoring Report - Other

Global Id: T0608300666
Action Type: RESPONSE
Date: 09/13/1996
Action: Well Destruction Report

Global Id: T0608300666
Action Type: RESPONSE
Date: 08/05/1996
Action: Site Assessment Report

Global Id: T0608300666
Action Type: RESPONSE
Date: 06/07/1996
Action: Soil and Water Investigation Workplan

Global Id: T0608300666
Action Type: ENFORCEMENT
Date: 06/12/2020
Action: Technical Correspondence / Assistance / Other

Global Id: T0608300666
Action Type: Other
Date: 04/04/1996
Action: Leak Discovery

Global Id: T0608300666
Action Type: Other
Date: 04/04/1996
Action: Leak Reported

LUST:
Global Id: T0608300666

Docusign Envelope ID: 3773F87A-0B89-4932-BA2C-CA8383B3EEAD

NEAL HOTEL (Continued) **S104234021**

Status: Open - Case Begin Date
Status Date: 04/04/1996

Global Id: T0608300666
Status: Open - Site Assessment
Status Date: 04/04/1996

Global Id: T0608300666
Status: Completed - Case Closed
Status Date: 09/10/1996

LUST REG 3:
Region: 3
Regional Board: Central Coast Region
Facility County: Santa Barbara
Global ID: T0608300666
Status: Case Closed
Case Number: 3234
Local Case Num: 90067
Case Type: S
Substance: 9
Quantity: Not reported
Abatement Method: Other
Leak Source: Not reported
Leak Cause: Not reported
How Stopped: Not reported
How Discovered: Not reported
Release Date: 04/04/1996
Discovered Date: 4/4/96
Enter Date: / /
Stop Date: Not reported
Review Date: / /
Enforce Date: 1/1/65
Close Date: 9/10/96
Enforcement Type: None Taken
Responsible Party: Not reported
RP Address: Not reported
Contact: Not reported
Cross Street: Not reported
Local Agency: 42000L
Lead Agency: Local Agency
Staff Initials: RBA
Confirm Leak: 4/4/96
Workplan: Not reported
Prelim Assess: Not reported
Pollution Char: / /
Remedial Plan: Not reported
Remedial Action: Not reported
Monitoring: / /
Pilot Program: LOP
Interim Action: Not reported
Funding: S
MTBE Class: *
Max MTBE Grnd Wtr: Not reported
Max MTBE Soil: Not reported
Max MTBE Data: / /

Docusign Envelope ID: 3773F87A-0B89-4932-BA2C-CA8383B3EEAD

NEAL HOTEL (Continued) **S104234021**

MTBE Tested: NRQ
Lat/Long: 34.4139112 / -119.6919314
Soil Qualifier: Not reported
Grnd Wtr Qualifier: Not reported
Mtbe Concentratn: 0
Mtbe Fuel: 0
Org Name: Not reported
Basin Plan: Not reported
Beneficial: Not reported
Priority: 1A4
UST Cleanup Fund ID: Not reported
Suspended: Not reported
Operator: Not reported
Water System: SANTA BARBARA WATER DISTRICT
Well Name: VERA CRUZ WELL - ABANDONED
Distance From Well: 0
Assigned Name: 04N/27W-22B06 S
Summary: Not reported

CORTESE:
Name: NEAL HOTEL
Address: 217 STATE ST
City,State,Zip: SANTA BARBARA, CA 93101
Region: CORTESE
Envirostor Id: Not reported
Global ID: T0608300666
Site/Facility Type: LUST CLEANUP SITE
Cleanup Status: COMPLETED - CASE CLOSED
Status Date: Not reported
Site Code: Not reported
Latitude: Not reported
Longitude: Not reported
Owner: Not reported
Enf Type: Not reported
Swat R: Not reported
Flag: active
Order No: Not reported
Waste Discharge System No: Not reported
Effective Date: Not reported
Region 2: Not reported
WID Id: Not reported
Solid Waste Id No: Not reported
Waste Management Uit Name: Not reported
File Name: Active Open

CUPA SANTA BARBARA:
Name: NEAL HOTEL/COMMERCIAL BLDG
Address: 217 STATE ST
City,State,Zip: SANTA BARBARA, CA 93101
Facility Id: FA0012138
Region: SANTA BARBARA
Cross Street: Not reported
Latitude: Not reported
Longitude: Not reported
Mailing Name: LEVY, WILLIAM INVESTMENTS
Mailing Care Of: Not reported

Docusign Envelope ID: 3773F87A-0B89-4932-BA2C-CA8383B3EEAD

NEAL HOTEL (Continued) **S104234021**

Mailing Address:	120 EL PASEO
Mailing City:	SANTA BARBARA
Mailing State:	CA
Mailing Zip Code:	93101
Record Id:	PR0504446
Pe #:	2302
Current Status:	2

Z161 **FREEMAN & WOOD PROPERTIES** **Cortese** **S123099261**
ENE **236 STATE ST** **CERS** **N/A**
1/4-1/2 **SANTA BARBARA, CA 93103**
0.375 mi.
1978 ft. **Site 5 of 17 in cluster Z**

Relative:
Lower

Actual:
24 ft.

CORTESE:

Name:	FREEMAN & WOOD PROPERTIES
Address:	236 STATE ST
City,State,Zip:	SANTA BARBARA, CA 93103
Region:	CORTESE
Envirostor Id:	Not reported
Global ID:	T10000004141
Site/Facility Type:	LUST CLEANUP SITE
Cleanup Status:	COMPLETED - CASE CLOSED
Status Date:	Not reported
Site Code:	Not reported
Latitude:	Not reported
Longitude:	Not reported
Owner:	Not reported
Enf Type:	Not reported
Swat R:	Not reported
Flag:	active
Order No:	Not reported
Waste Discharge System No:	Not reported
Effective Date:	Not reported
Region 2:	Not reported
WID Id:	Not reported
Solid Waste Id No:	Not reported
Waste Management Uit Name:	Not reported
File Name:	Active Open

CERS:

Name:	FREEMAN & WOOD PROPERTIES
Address:	236 STATE ST
City,State,Zip:	SANTA BARBARA, CA 93103
Site ID:	869969
CERS ID:	T10000004141
CERS Description:	Leaking Underground Storage Tank Cleanup Site

Affiliation:

Affiliation Type Desc:	Local Agency Caseworker
Entity Name:	Closed Santa Barbara Co LOP Sites - SANTA BARBARA COUNTY LOP
Entity Title:	Not reported
Affiliation Address:	2125 S. Centerpointe Parkway, Suite #333
Affiliation City:	Santa Maria
Affiliation State:	CA
Affiliation Country:	Not reported
Affiliation Zip:	Not reported
Affiliation Phone:	8053468460,

Docusign Envelope ID: 3773F87A-0B89-4932-BA2C-CA8383B3EEAD

FREEMAN & WOOD PROPERTIES (Continued) **S123099261**

Affiliation Type Desc:	Regional Board Caseworker
Entity Name:	RB3 STAFF - CENTRAL COAST RWQCB (REGION 3)
Entity Title:	Not reported
Affiliation Address:	895 AEROVISTA PL, SUITE 101
Affiliation City:	SAN LUIS OBISPO
Affiliation State:	CA
Affiliation Country:	Not reported
Affiliation Zip:	Not reported
Affiliation Phone:	8055493147,

Z162 **FREEMAN & WOOD PROPERTIES** **UST FINDER RELEASE** **1028967251**
ENE **236 STATE ST** **N/A**
1/4-1/2 **SANTA BARBARA, CA 93103**
0.375 mi.
1978 ft. **Site 6 of 17 in cluster Z**

Relative: **Lower**
Actual: **24 ft.**

UST FINDER RELEASE:

Object ID:	55481
Facility ID:	Not reported
Lust ID:	CAT10000004141
Name:	FREEMAN & WOOD PROPERTIES
Address:	236 STATE ST
City,State,Zip:	SANTA BARBARA, CA 93103
Address Match Type:	StreetAddress
Reported Date:	Not reported
Status:	Open
Substance:	Not reported
Population within 1500ft:	1168
Domestic Wells within 1500ft:	0
Land Use:	Developed, Medium Intensity
Within SPA:	No
SPA PWS Facility ID:	Not reported
SPA Water Type:	Not reported
SPA Facility Type:	Not reported
SPA HUC12:	Not reported
Within WHPA:	Yes
WHPA PWS Facility ID:	CA4210010_24400
WHPA Water Type:	GW - Ground water
WHPA Facility Type:	WL - Well
WHPA HUC12:	180600130203
Within 100yr Floodplain:	No
Tribe:	Not reported
EPA Region:	9
NFA Letter 1:	Not reported
NFA Letter 2:	Not reported
NFA Letter 3:	Not reported
NFA Letter 4:	Not reported
Closed With Residual Contaminate:	Not reported
Coordinate Source:	Geocode
X Coord:	-119.69239
Y Coord:	34.41463
Latitude:	34.41463
Longitude:	-119.69239

Docusign Envelope ID: 3773F87A-0B89-4932-BA2C-CA8383B3EEAD

Z163 **CALTRANS I-101** **ENVIROSTOR** **S101482242**
ENE **236 STATE STREET** **N/A**
1/4-1/2 **SANTA BARBARA, CA 93110**
0.375 mi.
1978 ft. **Site 7 of 17 in cluster Z**

Relative:
Lower

Actual:
24 ft.

ENVIROSTOR:

Name:	CALTRANS I-101
Address:	236 STATE STREET
City,State,Zip:	SANTA BARBARA, CA 93110
Facility ID:	42160008
Status:	Refer: RWQCB
Status Date:	04/11/1995
Site Code:	300020
Site Type:	Historical
Site Type Detailed:	* Historical
Acres:	Not reported
NPL:	NO
Regulatory Agencies:	RWQCB
Lead Agency:	RWQCB
Program Manager:	Not reported
Supervisor:	* Mmonroy
Division Branch:	Cleanup Chatsworth
Assembly:	37
Senate:	21
Special Program:	* Rural County Survey Program
Restricted Use:	NO
Site Mgmt Req:	NONE SPECIFIED
Funding:	Not reported
Latitude:	34.41416
Longitude:	-119.6919
APN:	NONE SPECIFIED
Past Use:	NONE SPECIFIED
Potential COC:	NONE SPECIFIED
Confirmed COC:	NONE SPECIFIED
Potential Description:	NONE SPECIFIED
Alias Name:	CALTRANS ENGINEERING CONSTRUCTION
Alias Type:	Alternate Name
Alias Name:	CALTRANS I-101 MAINTENANCE YARD
Alias Type:	Alternate Name
Alias Name:	CAC000126533
Alias Type:	HWTS Identification Code
Alias Name:	P33063
Alias Type:	PCode
Alias Name:	300020
Alias Type:	Project Code (Site Code)
Alias Name:	42160008
Alias Type:	Envirostor ID Number

Completed Info:

Completed Area Name:	PROJECT WIDE
Completed Sub Area Name:	Not reported
Completed Document Type:	Triage Meeting
Completed Date:	04/14/2015
Comments:	Not reported
Completed Area Name:	PROJECT WIDE
Completed Sub Area Name:	Not reported
Completed Document Type:	Correspondence
Completed Date:	09/10/2013

Docusign Envelope ID: 3773F87A-0B89-4932-BA2C-CA8383B3EEAD

CALTRANS I-101 (Continued) **S101482242**

Comments: Not reported

Completed Area Name: PROJECT WIDE
Completed Sub Area Name: Not reported
Completed Document Type: Correspondence
Completed Date: 09/10/2013
Comments: Not reported

Completed Area Name: PROJECT WIDE
Completed Sub Area Name: Not reported
Completed Document Type: Correspondence
Completed Date: 09/10/2013
Comments: Not reported

Completed Area Name: PROJECT WIDE
Completed Sub Area Name: Not reported
Completed Document Type: Correspondence
Completed Date: 09/10/2013
Comments: Not reported

Completed Area Name: PROJECT WIDE
Completed Sub Area Name: Not reported
Completed Document Type: Site Screening
Completed Date: 04/11/1995
Comments: BASED ON FILES SEARCH, SITE LEAD IS REFERRED TO RWQCB NFA FOR DTSC

Completed Area Name: PROJECT WIDE
Completed Sub Area Name: Not reported
Completed Document Type: Site Screening
Completed Date: 05/12/1988
Comments: SITE SCREENING DONE SUPERFUND SITE PURSUANT TO THE INCLUSION OF THE SITE INTO THE STATE BEP.

Completed Area Name: PROJECT WIDE
Completed Sub Area Name: Not reported
Completed Document Type: * Discovery
Completed Date: 01/02/1988
Comments: FACILITY IDENTIFIED DHS BOND EXPENDITURE PLAN (BEP)

Future Area Name: Not reported
Future Sub Area Name: Not reported
Future Document Type: Not reported
Future Due Date: Not reported
Schedule Area Name: Not reported
Schedule Sub Area Name: Not reported
Schedule Document Type: Not reported
Schedule Due Date: Not reported
Schedule Revised Date: Not reported

Docusign Envelope ID: 3773F87A-0B89-4932-BA2C-CA8383B3EEAD

Z164 **CALTRANS I - 101** **CA BOND EXP. PLAN** **S100833507**
ENE **236 STATE STREET** **N/A**
1/4-1/2 **SANTA BARBARA, CA 93110**
0.375 mi.
1978 ft. **Site 8 of 17 in cluster Z**

Relative: **Lower**
Actual: **24 ft.**

CA BOND EXP. PLAN:

Reponsible Party:	BACKLOG SITE CLEANUP PLANNING REPORT
Project Revenue Source Company:	Not reported
Project Revenue Source Addr:	Not reported
Project Revenue Source City,St,Zip:	Not reported
Project Revenue Source Desc:	This site is scheduled to be remediated by CALTRANS with oversight provided by the County. Therefore, DHS will not budget monies for direct costs related to the project as DHS involvement will be limited to guidance to the County.
Site Description:	This location is part of the I-101 "Crosstown Freeway" upgrade through the City of Santa Barbara. The site is actually a number of sites in this location. The right-of-way site characterization report indicated that five leaking underground fuel tanks exist in the area and that approximately one foot of free gasoline product is floating on top of the ground water.
Hazardous Waste Desc:	Sampling to date has revealed elevated levels of lead, zinc, nickel, arsenic, vanadium and total fuel hydrocarbons at various locations.
Threat To Public Health & Env:	The primary concern is the contamination of the ground water. A secondary concern is the contamination of the soil at the site. Depth to usable ground water is approximately ten feet.
Site Activity Status:	CALTRANS is working on this site as a right-of-way acquisition to the I-101 freeway. The ownership of the site is in transition of CALTRANS, and former owners are unable to finance removal of tanks or cleanup. Value of the property is exceeded by cost of cleanup. The County of Santa Barbara, Environmental Health Department, is performing oversight of the site characterization and cleanup activities.

Z165 **FREEMAN & WOOD PROPERTIES** **LUST** **S112141893**
ENE **236 STATE ST** **N/A**
1/4-1/2 **SANTA BARBARA, CA 93103**
0.375 mi.
1978 ft. **Site 9 of 17 in cluster Z**

Relative: **Lower**
Actual: **24 ft.**

LUST:

Name:	FREEMAN & WOOD PROPERTIES
Address:	236 STATE ST
City,State,Zip:	SANTA BARBARA, CA 93103
Lead Agency:	SANTA BARBARA COUNTY LOP
Case Type:	LUST Cleanup Site
Geo Track:	http://geotracker.waterboards.ca.gov/profile_report.asp?global_id=T10000004141
Global Id:	T10000004141
Latitude:	34.4149181722707
Longitude:	-119.692787836246
Status:	Completed - Case Closed
Status Date:	06/29/2022
Case Worker:	CSB
RB Case Number:	Not reported
Local Agency:	SANTA BARBARA COUNTY LOP
File Location:	All Files are on GeoTracker or in the Local Agency Database
Local Case Number:	90135
Potential Media Affect:	Aquifer used for drinking water supply, Soil
Potential Contaminants of Concern:	Diesel, Gasoline, Total Petroleum Hydrocarbons (TPH), Waste Oil / Motor / Hydraulic / Lubricating
EPA Region:	9
Coordinate Source:	Google Map Move
Cuf Case:	NO

Docusign Envelope ID: 3773F87A-0B89-4932-BA2C-CA8383B3EEAD

FREEMAN & WOOD PROPERTIES (Continued) **S112141893**

Quantity Released Gallons:	Not reported
Begin Date:	03/26/1986
Leak Reported Date:	03/26/1986
How Discovered:	Not reported
How Discovered Description:	Not reported
Discharge Source:	Tank
Discharge Cause:	Unknown
Stop Method:	Not reported
Stop Description:	Not reported
No Further Action Date:	06/29/2022
CA Water Watershed Name:	South Coast - South Coast - Santa Barbara (315.32)
Dwr Groundwater Subbasin Name:	Santa Barbara (3-017)
Disadvantaged Community:	Not reported
CA Enviroscreen 3 Score:	66-70%
CA Enviroscreen 4 Score:	70-75%
Military DOD Site:	No
Facility Project Subtype:	Not reported
RWQCB Region:	CENTRAL COAST RWQCB (REGION 3)
Site History:	The Bothin Foundation owned the property for 60 years before the Freeman's purchased it. Caltrans purchased the property December 1, 1987 as part of the Highway 101 expansion project. As of purchase date, Caltrans took all responsiblity for clean-up of the site. While performing soil boring tests in 1985 in anticipation of construction, free product was found in the groundwater. In May 1987, one 10,000-gallon underground storage tank (UST), three 3,000-gal. USTs, and one 500-gal. waste-oil UST were excavated and disposed of. Two additional 1,000-gal. USTs were discovered and removed in January 1988. All tanks were not abandoned properly with the county or with the Water Board. Approximately 4,500 cubic yards of contaminated soil were removed. There is still a 12 foot by 18 foot septic tank on the property; it's condition and contents are unknown. Last Water Board correspondence is November 27, 1990. COMPLETE LOP FILE HAS BEEN UPLOADED TO GEOTRACKER WEBSITE - HARD COPIES NO LONGER EXIST IN LOP FILES See 900561 for more detailed data on old UST locations assessment & removals

LUST:

Global Id:	T10000004141
Contact Type:	Local Agency Caseworker - Primary Caseworker
Contact Name:	Closed Santa Barbara Co LOP Sites
Organization Name:	SANTA BARBARA COUNTY LOP
Address:	2125 S. Centerpointe Parkway, Suite #333
City:	Santa Maria
Email:	Not reported
Phone Number:	8053468460

Global Id:	T10000004141
Contact Type:	Regional Board Caseworker
Contact Name:	RB3 STAFF
Organization Name:	CENTRAL COAST RWQCB (REGION 3)
Address:	895 AEROVISTA PL, SUITE 101
City:	SAN LUIS OBISPO
Email:	centralcoast@waterboards.ca.gov
Phone Number:	8055493147

LUST:

Global Id:	T10000004141

Docusign Envelope ID: 3773F87A-0B89-4932-BA2C-CA8383B3EEAD

FREEMAN & WOOD PROPERTIES (Continued) **S112141893**

Action Type: ENFORCEMENT
Date: 06/11/1986
Action: Warning Letter

Global Id: T10000004141
Action Type: ENFORCEMENT
Date: 08/12/1987
Action: Staff Letter

Global Id: T10000004141
Action Type: ENFORCEMENT
Date: 04/01/2014
Action: Technical Correspondence / Assistance / Other

Global Id: T10000004141
Action Type: ENFORCEMENT
Date: 04/01/2014
Action: Technical Correspondence / Assistance / Other

Global Id: T10000004141
Action Type: ENFORCEMENT
Date: 04/01/2014
Action: Technical Correspondence / Assistance / Other

Global Id: T10000004141
Action Type: ENFORCEMENT
Date: 02/17/2016
Action: Staff Letter

Global Id: T10000004141
Action Type: ENFORCEMENT
Date: 06/29/2022
Action: Closure/No Further Action Letter

Global Id: T10000004141
Action Type: ENFORCEMENT
Date: 06/29/2022
Action: Closure Summary

Global Id: T10000004141
Action Type: Other
Date: 03/26/1986
Action: Leak Discovery

Global Id: T10000004141
Action Type: RESPONSE
Date: 01/20/1998
Action: Other Report / Document

Global Id: T10000004141
Action Type: RESPONSE
Date: 02/02/1987
Action: Other Report / Document

Global Id: T10000004141
Action Type: RESPONSE
Date: 06/24/2022

Docusign Envelope ID: 3773F87A-0B89-4932-BA2C-CA8383B3EEAD

FREEMAN & WOOD PROPERTIES (Continued) **S112141893**

Action: Other Report / Document

Global Id: T10000004141
Action Type: ENFORCEMENT
Date: 04/01/2014
Action: Technical Correspondence / Assistance / Other

Global Id: T10000004141
Action Type: ENFORCEMENT
Date: 04/01/2014
Action: Technical Correspondence / Assistance / Other

Global Id: T10000004141
Action Type: ENFORCEMENT
Date: 04/01/2014
Action: File review

Global Id: T10000004141
Action Type: ENFORCEMENT
Date: 06/27/2022
Action: Notice of Responsibility

Global Id: T10000004141
Action Type: RESPONSE
Date: 12/10/1987
Action: Other Report / Document

Global Id: T10000004141
Action Type: RESPONSE
Date: 05/01/1989
Action: Other Report / Document

Global Id: T10000004141
Action Type: RESPONSE
Date: 09/19/2001
Action: Other Report / Document

Global Id: T10000004141
Action Type: RESPONSE
Date: 10/28/2014
Action: Other Report / Document

Global Id: T10000004141
Action Type: ENFORCEMENT
Date: 09/26/1986
Action: Staff Letter

Global Id: T10000004141
Action Type: ENFORCEMENT
Date: 11/21/1986
Action: Staff Letter

Global Id: T10000004141
Action Type: ENFORCEMENT
Date: 02/17/1987
Action: Staff Letter

Docusign Envelope ID: 3773F87A-0B89-4932-BA2C-CA8383B3EEAD

FREEMAN & WOOD PROPERTIES (Continued) **S112141893**

Global Id: T10000004141
Action Type: ENFORCEMENT
Date: 09/17/1986
Action: 13267 Requirement

Global Id: T10000004141
Action Type: ENFORCEMENT
Date: 03/07/1988
Action: 13267 Requirement

Global Id: T10000004141
Action Type: ENFORCEMENT
Date: 06/22/1987
Action: Staff Letter

Global Id: T10000004141
Action Type: ENFORCEMENT
Date: 07/08/1987
Action: Technical Correspondence / Assistance / Other

Global Id: T10000004141
Action Type: ENFORCEMENT
Date: 06/30/2017
Action: Technical Correspondence / Assistance / Other

Global Id: T10000004141
Action Type: ENFORCEMENT
Date: 05/11/2023
Action: Email Correspondence

Global Id: T10000004141
Action Type: RESPONSE
Date: 02/02/1987
Action: Soil and Water Investigation Report

Global Id: T10000004141
Action Type: RESPONSE
Date: 07/03/1987
Action: Other Report / Document

Global Id: T10000004141
Action Type: RESPONSE
Date: 04/01/1990
Action: Correspondence

Global Id: T10000004141
Action Type: RESPONSE
Date: 12/29/1987
Action: Pilot Study/ Treatability Report

Global Id: T10000004141
Action Type: RESPONSE
Date: 11/20/1986
Action: Other Report / Document

Global Id: T10000004141
Action Type: RESPONSE

Docusign Envelope ID: 3773F87A-0B89-4932-BA2C-CA8383B3EEAD

FREEMAN & WOOD PROPERTIES (Continued) **S112141893**

Date: 11/20/1986
Action: Other Report / Document

Global Id: T10000004141
Action Type: RESPONSE
Date: 06/02/1987
Action: Other Report / Document

Global Id: T10000004141
Action Type: RESPONSE
Date: 01/13/1988
Action: Tank Removal Workplan

Global Id: T10000004141
Action Type: RESPONSE
Date: 02/03/1988
Action: Soil and Water Investigation Workplan

Global Id: T10000004141
Action Type: RESPONSE
Date: 01/26/1987
Action: Other Report / Document

Global Id: T10000004141
Action Type: RESPONSE
Date: 12/01/1987
Action: Other Report / Document

Global Id: T10000004141
Action Type: RESPONSE
Date: 02/02/1990
Action: Other Report / Document

Global Id: T10000004141
Action Type: RESPONSE
Date: 04/02/1990
Action: Other Report / Document

Global Id: T10000004141
Action Type: RESPONSE
Date: 05/03/1988
Action: Other Report / Document

Global Id: T10000004141
Action Type: RESPONSE
Date: 10/30/1987
Action: Other Report / Document

Global Id: T10000004141
Action Type: RESPONSE
Date: 08/01/1988
Action: Other Report / Document

Global Id: T10000004141
Action Type: RESPONSE
Date: 09/14/1990
Action: Other Report / Document

Docusign Envelope ID: 3773F87A-0B89-4932-BA2C-CA8383B3EEAD

FREEMAN & WOOD PROPERTIES (Continued) **S112141893**

Global Id:	T10000004141
Action Type:	RESPONSE
Date:	02/16/1988
Action:	Other Report / Document
Global Id:	T10000004141
Action Type:	RESPONSE
Date:	03/21/1990
Action:	Other Report / Document
Global Id:	T10000004141
Action Type:	RESPONSE
Date:	02/17/1988
Action:	Other Report / Document
Global Id:	T10000004141
Action Type:	RESPONSE
Date:	12/01/1991
Action:	Other Report / Document
Global Id:	T10000004141
Action Type:	RESPONSE
Date:	01/01/1992
Action:	Other Report / Document
Global Id:	T10000004141
Action Type:	RESPONSE
Date:	02/01/1992
Action:	Other Report / Document
Global Id:	T10000004141
Action Type:	RESPONSE
Date:	10/30/1989
Action:	Other Report / Document
Global Id:	T10000004141
Action Type:	RESPONSE
Date:	03/07/1990
Action:	Other Report / Document
Global Id:	T10000004141
Action Type:	RESPONSE
Date:	11/21/1987
Action:	Other Report / Document
Global Id:	T10000004141
Action Type:	RESPONSE
Date:	07/27/1987
Action:	Soil and Water Investigation Report
Global Id:	T10000004141
Action Type:	RESPONSE
Date:	06/03/1986
Action:	Other Report / Document
Global Id:	T10000004141
Action Type:	RESPONSE

Docusign Envelope ID: 3773F87A-0B89-4932-BA2C-CA8383B3EEAD

FREEMAN & WOOD PROPERTIES (Continued) **S112141893**

Date: 02/12/1992
Action: Monitoring Report - Quarterly

Global Id: T10000004141
Action Type: RESPONSE
Date: 03/30/1990
Action: Other Report / Document

Global Id: T10000004141
Action Type: RESPONSE
Date: 05/02/1990
Action: Other Report / Document

Global Id: T10000004141
Action Type: RESPONSE
Date: 01/01/1988
Action: Site Assessment Report

Global Id: T10000004141
Action Type: RESPONSE
Date: 05/16/1987
Action: Soil and Water Investigation Report

Global Id: T10000004141
Action Type: RESPONSE
Date: 04/20/1992
Action: Monitoring Report - Quarterly

Global Id: T10000004141
Action Type: RESPONSE
Date: 06/03/1986
Action: Other Report / Document

Global Id: T10000004141
Action Type: RESPONSE
Date: 02/20/1988
Action: Other Report / Document

Global Id: T10000004141
Action Type: RESPONSE
Date: 04/02/1990
Action: Other Report / Document

Global Id: T10000004141
Action Type: RESPONSE
Date: 02/01/1991
Action: Other Report / Document

Global Id: T10000004141
Action Type: RESPONSE
Date: 03/14/1989
Action: Other Report / Document

Global Id: T10000004141
Action Type: RESPONSE
Date: 02/16/1988
Action: Other Report / Document

Docusign Envelope ID: 3773F87A-0B89-4932-BA2C-CA8383B3EEAD

FREEMAN & WOOD PROPERTIES (Continued) **S112141893**

Global Id: T10000004141
Action Type: RESPONSE
Date: 01/02/1990
Action: Other Report / Document

Global Id: T10000004141
Action Type: RESPONSE
Date: 06/01/1990
Action: Other Report / Document

Global Id: T10000004141
Action Type: RESPONSE
Date: 09/13/1989
Action: Other Report / Document

Global Id: T10000004141
Action Type: RESPONSE
Date: 02/16/1988
Action: Other Report / Document

Global Id: T10000004141
Action Type: RESPONSE
Date: 02/10/1987
Action: Other Report / Document

Global Id: T10000004141
Action Type: RESPONSE
Date: 09/12/1988
Action: Other Report / Document

Global Id: T10000004141
Action Type: RESPONSE
Date: 03/07/1990
Action: Other Report / Document

Global Id: T10000004141
Action Type: RESPONSE
Date: 06/08/1990
Action: Other Report / Document

Global Id: T10000004141
Action Type: RESPONSE
Date: 11/14/1989
Action: Other Report / Document

Global Id: T10000004141
Action Type: RESPONSE
Date: 02/10/1988
Action: Other Workplan

Global Id: T10000004141
Action Type: RESPONSE
Date: 03/25/1986
Action: Other Report / Document

Global Id: T10000004141
Action Type: RESPONSE

Docusign Envelope ID: 3773F87A-0B89-4932-BA2C-CA8383B3EEAD

FREEMAN & WOOD PROPERTIES (Continued) **S112141893**

Date: 03/15/1990
Action: Other Report / Document

Global Id: T10000004141
Action Type: RESPONSE
Date: 07/18/1990
Action: Other Report / Document

Global Id: T10000004141
Action Type: RESPONSE
Date: 09/10/1990
Action: Other Report / Document

Global Id: T10000004141
Action Type: RESPONSE
Date: 09/10/1990
Action: Other Report / Document

Global Id: T10000004141
Action Type: RESPONSE
Date: 09/24/1990
Action: Other Report / Document

Global Id: T10000004141
Action Type: RESPONSE
Date: 11/01/1989
Action: Soil and Water Investigation Report

Global Id: T10000004141
Action Type: RESPONSE
Date: 01/01/1991
Action: Other Report / Document

Global Id: T10000004141
Action Type: RESPONSE
Date: 11/01/1991
Action: Other Report / Document

Global Id: T10000004141
Action Type: RESPONSE
Date: 12/01/1990
Action: Other Report / Document

Global Id: T10000004141
Action Type: RESPONSE
Date: 07/31/1989
Action: Other Report / Document

Global Id: T10000004141
Action Type: RESPONSE
Date: 08/28/1989
Action: Other Report / Document

Global Id: T10000004141
Action Type: RESPONSE
Date: 09/01/1991
Action: Other Report / Document

Docusign Envelope ID: 3773F87A-0B89-4932-BA2C-CA8383B3EEAD

FREEMAN & WOOD PROPERTIES (Continued) **S112141893**

Global Id:	T10000004141
Action Type:	RESPONSE
Date:	10/01/1990
Action:	Other Report / Document
Global Id:	T10000004141
Action Type:	RESPONSE
Date:	05/01/1991
Action:	Other Report / Document
Global Id:	T10000004141
Action Type:	RESPONSE
Date:	06/01/1991
Action:	Other Report / Document
Global Id:	T10000004141
Action Type:	RESPONSE
Date:	07/01/1991
Action:	Other Report / Document
Global Id:	T10000004141
Action Type:	RESPONSE
Date:	05/11/1989
Action:	Other Report / Document
Global Id:	T10000004141
Action Type:	RESPONSE
Date:	12/01/1991
Action:	Other Report / Document
Global Id:	T10000004141
Action Type:	RESPONSE
Date:	03/09/1990
Action:	Other Report / Document
Global Id:	T10000004141
Action Type:	RESPONSE
Date:	11/27/1989
Action:	Other Report / Document
Global Id:	T10000004141
Action Type:	RESPONSE
Date:	02/28/1990
Action:	Other Report / Document
Global Id:	T10000004141
Action Type:	RESPONSE
Date:	09/01/1990
Action:	Other Report / Document
Global Id:	T10000004141
Action Type:	RESPONSE
Date:	02/01/1991
Action:	Other Report / Document
Global Id:	T10000004141
Action Type:	RESPONSE

Docusign Envelope ID: 3773F87A-0B89-4932-BA2C-CA8383B3EEAD

FREEMAN & WOOD PROPERTIES (Continued) **S112141893**

Date: 02/20/1988
Action: Other Report / Document

Global Id: T10000004141
Action Type: RESPONSE
Date: 12/01/1991
Action: Other Report / Document

Global Id: T10000004141
Action Type: RESPONSE
Date: 08/01/1991
Action: Other Report / Document

Global Id: T10000004141
Action Type: RESPONSE
Date: 05/29/1989
Action: Other Report / Document

Global Id: T10000004141
Action Type: RESPONSE
Date: 10/01/1989
Action: Other Report / Document

Global Id: T10000004141
Action Type: RESPONSE
Date: 06/26/1989
Action: Other Report / Document

Global Id: T10000004141
Action Type: RESPONSE
Date: 10/01/1990
Action: Other Report / Document

Global Id: T10000004141
Action Type: RESPONSE
Date: 02/16/1988
Action: Other Report / Document

Global Id: T10000004141
Action Type: RESPONSE
Date: 04/01/1991
Action: Other Report / Document

Global Id: T10000004141
Action Type: RESPONSE
Date: 07/23/1990
Action: Other Report / Document

Global Id: T10000004141
Action Type: RESPONSE
Date: 10/01/1990
Action: Other Report / Document

Global Id: T10000004141
Action Type: RESPONSE
Date: 09/23/1988
Action: Other Report / Document

Docusign Envelope ID: 3773F87A-0B89-4932-BA2C-CA8383B3EEAD

FREEMAN & WOOD PROPERTIES (Continued) **S112141893**

Global Id:	T10000004141
Action Type:	ENFORCEMENT
Date:	11/27/1990
Action:	Staff Letter
Global Id:	T10000004141
Action Type:	ENFORCEMENT
Date:	08/13/1986
Action:	Warning Letter
Global Id:	T10000004141
Action Type:	ENFORCEMENT
Date:	03/02/1987
Action:	Staff Letter
Global Id:	T10000004141
Action Type:	ENFORCEMENT
Date:	04/30/1987
Action:	Clean-up and Abatement Order
Global Id:	T10000004141
Action Type:	ENFORCEMENT
Date:	11/21/1986
Action:	13267 Requirement
Global Id:	T10000004141
Action Type:	ENFORCEMENT
Date:	01/22/1988
Action:	13267 Requirement
Global Id:	T10000004141
Action Type:	ENFORCEMENT
Date:	11/13/1986
Action:	Staff Letter
Global Id:	T10000004141
Action Type:	ENFORCEMENT
Date:	04/01/2014
Action:	Technical Correspondence / Assistance / Other
Global Id:	T10000004141
Action Type:	ENFORCEMENT
Date:	10/28/2014
Action:	Notification - Public Notice of Case Closure
Global Id:	T10000004141
Action Type:	ENFORCEMENT
Date:	04/01/2014
Action:	Technical Correspondence / Assistance / Other
Global Id:	T10000004141
Action Type:	ENFORCEMENT
Date:	06/12/2014
Action:	Staff Letter
Global Id:	T10000004141
Action Type:	ENFORCEMENT

Docusign Envelope ID: 3773F87A-0B89-4932-BA2C-CA8383B3EEAD

FREEMAN & WOOD PROPERTIES (Continued) **S112141893**

Date: 06/21/2018
Action: Technical Correspondence / Assistance / Other

Global Id: T10000004141
Action Type: REMEDIATION
Date: 01/01/1988
Action: Excavation

Global Id: T10000004141
Action Type: REMEDIATION
Date: 05/01/1987
Action: Excavation

Global Id: T10000004141
Action Type: ENFORCEMENT
Date: 12/31/1987
Action: 13267 Requirement

Global Id: T10000004141
Action Type: ENFORCEMENT
Date: 12/18/1987
Action: 13267 Requirement

Global Id: T10000004141
Action Type: ENFORCEMENT
Date: 04/10/1986
Action: Clean-up and Abatement Order

Global Id: T10000004141
Action Type: ENFORCEMENT
Date: 11/10/1987
Action: 13267 Requirement

Global Id: T10000004141
Action Type: ENFORCEMENT
Date: 05/01/1987
Action: Clean-up and Abatement Order

Global Id: T10000004141
Action Type: ENFORCEMENT
Date: 09/23/2013
Action: Staff Letter

Global Id: T10000004141
Action Type: ENFORCEMENT
Date: 07/15/1987
Action: Staff Letter

Global Id: T10000004141
Action Type: ENFORCEMENT
Date: 06/07/2001
Action: Other Report

Global Id: T10000004141
Action Type: ENFORCEMENT
Date: 04/01/2014
Action: Technical Correspondence / Assistance / Other

Docusign Envelope ID: 3773F87A-0B89-4932-BA2C-CA8383B3EEAD

FREEMAN & WOOD PROPERTIES (Continued) **S112141893**

Global Id: T10000004141
Action Type: ENFORCEMENT
Date: 04/01/2014
Action: Technical Correspondence / Assistance / Other

Global Id: T10000004141
Action Type: ENFORCEMENT
Date: 04/01/2014
Action: Technical Correspondence / Assistance / Other

Global Id: T10000004141
Action Type: Other
Date: 03/26/1986
Action: Leak Reported

Global Id: T10000004141
Action Type: RESPONSE
Date: 01/11/2023
Action: Other Report / Document

LUST:
Global Id: T10000004141
Status: Open - Case Begin Date
Status Date: 03/26/1986

Global Id: T10000004141
Status: Open - Inactive
Status Date: 06/14/2012

Global Id: T10000004141
Status: Open - Eligible for Closure
Status Date: 08/12/2013

Global Id: T10000004141
Status: Open - Eligible for Closure
Status Date: 09/23/2013

Global Id: T10000004141
Status: Completed - Case Closed
Status Date: 06/29/2022

166
NE
1/4-1/2
0.380 mi.
2004 ft.

CITY OF SANTA BARBARA PARKING LOT #11 **CPS-SLIC** **S103843408**
19 HALEY ST E **N/A**
SANTA BARBARA, CA 93101

Relative:
Lower

Actual:
35 ft.

SLIC REG 3:
Name: SANTA BARBARA, CITY OF, CITY PARKING LOT #11
Address: 19 HALEY ST E
City: SANTA BARBARA
Region: 3
Leak Site Cross Street: Not reported
Regional Board Case#: S336
Entered Into Database: Not reported
Discovered: GOV

Docusign Envelope ID: 3773F87A-0B89-4932-BA2C-CA8383B3EEAD

CITY OF SANTA BARBARA PARKING LOT #11 (Continued) **S103843408**

RB Case In:	CITY OF SANTA BARBARA
Responsible Party:	JOHN SCHOOF
RP Contact:	Not reported
RP Phone:	Not reported
RP Number:	Not reported
RP Address:	P.O. BOX 1990
RP City,St,Zip:	SANTA BARBARA, CA 93102-5377
Date First Reported:	Not reported
Lead Agency:	Regional Board
Program Type:	SLIC
Facility Status:	Post Remediation Action Monitoring
Case Type:	Other ground water affected
Case Type Undetermined:	No
Case Type Soil Impacted:	No
Case Type Surface Water:	No
Case Type Drinkin Water Well:	No
Case Type Drinking Water Aqfr:	No
Case Type Other Grnd Wtr:	Yes
PCA:	2030047

CPS-SLIC:

Name:	CITY OF SANTA BARBARA PARKING LOT #11
Address:	19 HALEY ST E
City,State,Zip:	SANTA BARBARA, CA 93101
Region:	STATE
Facility Status:	**Completed - Case Closed**
Status Date:	09/12/2007
Global Id:	SLT3S1691330
Lead Agency:	CENTRAL COAST RWQCB (REGION 3)
Lead Agency Case Number:	Not reported
Latitude:	34.4175134125035
Longitude:	-119.69507932663
Case Type:	Cleanup Program Site
Case Worker:	Not reported
Local Agency:	Not reported
RB Case Number:	S336
File Location:	Regional Board
Potential Media Affected:	Other Groundwater (uses other than drinking water)
Potential Contaminants of Concern:	Not reported
EPA Region:	9
Coordinate Source:	Google Map Move
Cuf Case:	NO
Quantity Released Gallons:	Not reported
Begin Date:	09/05/1986
Leak Reported Date:	01/02/1965
How Discovered:	* GOV
How Discovered Description:	Not reported
Discharge Source:	Not reported
Discharge Cause:	Not reported
Stop Method:	Not reported
Stop Description:	Not reported
No Further Action Date:	09/12/2007
CA Water Watershed Name:	South Coast - South Coast - Santa Barbara (315.32)
Dwr Groundwater Subbasin Name:	Santa Barbara (3-017)
Disadvantaged Community:	Disadvantaged Community
CA Enviroscreen 3 Score:	61-65%
CA Enviroscreen 4 Score:	60-65%

Docusign Envelope ID: 3773F87A-0B89-4932-BA2C-CA8383B3EEAD

CITY OF SANTA BARBARA PARKING LOT #11 (Continued) **S103843408**

Military DOD Site: No
Facility Project Subtype: Not reported
RWQCB Region: CENTRAL COAST RWQCB (REGION 3)
Site History: Not reported

Click here to access the California GeoTracker records for this facility:

Z167 **SOUTHERN PACIFIC RAILROAD** **ENVIROSTOR** **S101482260**
ENE **209 STATE STREET** **N/A**
1/4-1/2 **SANTA BARBARA, CA 93101**
0.382 mi.
2018 ft. **Site 10 of 17 in cluster Z**

Relative:
Lower

Actual:
22 ft.

ENVIROSTOR:
Name: SOUTHERN PACIFIC RAILROAD
Address: 209 STATE STREET
City,State,Zip: SANTA BARBARA, CA 93101
Facility ID: 42400005
Status: Refer: RWQCB
Status Date: 12/06/1993
Site Code: Not reported
Site Type: Historical
Site Type Detailed: * Historical
Acres: Not reported
NPL: NO
Regulatory Agencies: NONE SPECIFIED
Lead Agency: NONE SPECIFIED
Program Manager: Not reported
Supervisor: * Mmonroy
Division Branch: Cleanup Chatsworth
Assembly: 37
Senate: 21
Special Program: * Rural County Survey Program
Restricted Use: NO
Site Mgmt Req: NONE SPECIFIED
Funding: Not reported
Latitude: 34.41416
Longitude: -119.6919
APN: NONE SPECIFIED
Past Use: NONE SPECIFIED
Potential COC: NONE SPECIFIED
Confirmed COC: NONE SPECIFIED
Potential Description: NONE SPECIFIED
Alias Name: 42400005
Alias Type: Envirostor ID Number

Completed Info:
Completed Area Name: PROJECT WIDE
Completed Sub Area Name: Not reported
Completed Document Type: Site Screening
Completed Date: 11/01/1994
Comments: CalSites Validation Program confirms NFA for DTSC.

Completed Area Name: PROJECT WIDE
Completed Sub Area Name: Not reported
Completed Document Type: Site Screening
Completed Date: 12/06/1993
Comments: Site screening conducted. RWQCB-UST case closed. No Further Action.

Docusign Envelope ID: 3773F87A-0B89-4932-BA2C-CA8383B3EEAD

SOUTHERN PACIFIC RAILROAD (Continued) **S101482260**

Completed Area Name:	PROJECT WIDE
Completed Sub Area Name:	Not reported
Completed Document Type:	* Discovery
Completed Date:	05/16/1988
Comments:	FACILITY IDENTIFIED SANTA BARBARA ENVIRONMENTAL HEALTH ON-GOING SITE MITIGATION HAZARDOUS MATE- RIALS PROGRAM; LEAKING GASOLINE UNDER-GROUND STORAGE TANK: GROUNDWATER & SOIL; ASSESSMENT PENDING
Future Area Name:	Not reported
Future Sub Area Name:	Not reported
Future Document Type:	Not reported
Future Due Date:	Not reported
Schedule Area Name:	Not reported
Schedule Sub Area Name:	Not reported
Schedule Document Type:	Not reported
Schedule Due Date:	Not reported
Schedule Revised Date:	Not reported

Z168 **SOUTHERN PACIFIC RAILROAD** **UST FINDER RELEASE** **1029109484**
ENE **209 STATE ST** **N/A**
1/4-1/2 **SANTA BARBARA, CA 93101**
0.382 mi.
2018 ft. **Site 11 of 17 in cluster Z**

Relative: **Lower**
Actual: **22 ft.**

UST FINDER RELEASE:

Object ID:	55473
Facility ID:	Not reported
Lust ID:	CAT0608300038
Name:	SOUTHERN PACIFIC RAILROAD
Address:	209 STATE ST
City,State,Zip:	SANTA BARBARA, CA 93101
Address Match Type:	PointAddress
Reported Date:	Not reported
Status:	No Further Action
Substance:	Not reported
Population within 1500ft:	1312
Domestic Wells within 1500ft:	0
Land Use:	Developed, Medium Intensity
Within SPA:	No
SPA PWS Facility ID:	Not reported
SPA Water Type:	Not reported
SPA Facility Type:	Not reported
SPA HUC12:	Not reported
Within WHPA:	Yes
WHPA PWS Facility ID:	CA4210010_24400
WHPA Water Type:	GW - Ground water
WHPA Facility Type:	WL - Well
WHPA HUC12:	180600130203
Within 100yr Floodplain:	Yes
Tribe:	Not reported
EPA Region:	9
NFA Letter 1:	Not reported
NFA Letter 2:	Not reported
NFA Letter 3:	Not reported
NFA Letter 4:	Not reported
Closed With Residual Contaminate:	Not reported
Coordinate Source:	Geocode
X Coord:	-119.69276

Docusign Envelope ID: 3773F87A-0B89-4932-BA2C-CA8383B3EEAD

SOUTHERN PACIFIC RAILROAD (Continued) **1029109484**

Y Coord: 34.41369
Latitude: 34.41369
Longitude: -119.69276

Z169 **SOUTHERN PACIFIC RAILROAD** **LUST** **S104568622**
ENE **209 STATE ST** **Cortese** **N/A**
1/4-1/2 **SANTA BARBARA, CA 93101** **HIST CORTESE**
0.382 mi. **HWTS**
2018 ft. **Site 12 of 17 in cluster Z** **HAZNET**

Relative: **Lower**

Actual: **22 ft.**

LUST:

Name:	SOUTHERN PACIFIC RAILROAD
Address:	209 STATE ST
City,State,Zip:	SANTA BARBARA, CA 93101
Lead Agency:	SANTA BARBARA COUNTY LOP
Case Type:	LUST Cleanup Site
Geo Track:	http://geotracker.waterboards.ca.gov/profile_report.asp?global_id=T0608300038
Global Id:	T0608300038
Latitude:	34.413923439
Longitude:	-119.691935054
Status:	Completed - Case Closed
Status Date:	01/21/1997
Case Worker:	CSB
RB Case Number:	149
Local Agency:	SANTA BARBARA COUNTY LOP
File Location:	All Files are on GeoTracker or in the Local Agency Database
Local Case Number:	51946
Potential Media Affect:	Soil
Potential Contaminants of Concern:	Gasoline
EPA Region:	9
Coordinate Source:	* High Quality GPS
Cuf Case:	NO
Quantity Released Gallons:	Not reported
Begin Date:	02/16/1989
Leak Reported Date:	02/16/1989
How Discovered:	Not reported
How Discovered Description:	Not reported
Discharge Source:	Not reported
Discharge Cause:	Not reported
Stop Method:	Not reported
Stop Description:	Not reported
No Further Action Date:	01/21/1997
CA Water Watershed Name:	South Coast - South Coast - Santa Barbara (315.32)
Dwr Groundwater Subbasin Name:	Santa Barbara (3-017)
Disadvantaged Community:	Not reported
CA Enviroscreen 3 Score:	36-40%
CA Enviroscreen 4 Score:	50-55%
Military DOD Site:	No
Facility Project Subtype:	Not reported
RWQCB Region:	CENTRAL COAST RWQCB (REGION 3)
Site History:	COMPLETE LOP FILE HAS BEEN UPLOADED TO GEOTRACKER WEBSITE - HARD COPIES NO LONGER EXIST IN LOP FILES

LUST:

Global Id:	T0608300038
Contact Type:	Local Agency Caseworker - Primary Caseworker
Contact Name:	Closed Santa Barbara Co LOP Sites
Organization Name:	SANTA BARBARA COUNTY LOP

Docusign Envelope ID: 3773F87A-0B89-4932-BA2C-CA8383B3EEAD

SOUTHERN PACIFIC RAILROAD (Continued) **S104568622**

Address: 2125 S. Centerpointe Parkway, Suite #333
City: Santa Maria
Email: Not reported
Phone Number: 8053468460

LUST:
Global Id: T0608300038
Action Type: Other
Date: 02/16/1989
Action: Leak Discovery

Global Id: T0608300038
Action Type: ENFORCEMENT
Date: 11/08/1988
Action: 13267 Requirement

Global Id: T0608300038
Action Type: RESPONSE
Date: 10/19/1992
Action: Other Report / Document

Global Id: T0608300038
Action Type: RESPONSE
Date: 01/26/1989
Action: Correspondence

Global Id: T0608300038
Action Type: RESPONSE
Date: 08/28/2013
Action: Other Report / Document

Global Id: T0608300038
Action Type: RESPONSE
Date: 08/28/2013
Action: Other Report / Document

Global Id: T0608300038
Action Type: RESPONSE
Date: 02/07/1994
Action: Soil and Water Investigation Workplan

Global Id: T0608300038
Action Type: RESPONSE
Date: 07/04/1989
Action: CAP/RAP - Other Report

Global Id: T0608300038
Action Type: RESPONSE
Date: 08/28/2013
Action: Other Report / Document

Global Id: T0608300038
Action Type: RESPONSE
Date: 08/28/2013
Action: Other Report / Document

Global Id: T0608300038

Docusign Envelope ID: 3773F87A-0B89-4932-BA2C-CA8383B3EEAD

SOUTHERN PACIFIC RAILROAD (Continued) **S104568622**

Action Type: RESPONSE
Date: 03/01/1994
Action: Site Assessment Report

Global Id: T0608300038
Action Type: ENFORCEMENT
Date: 11/23/1987
Action: Unauthorized Release Form

Global Id: T0608300038
Action Type: ENFORCEMENT
Date: 12/29/1988
Action: Staff Letter

Global Id: T0608300038
Action Type: ENFORCEMENT
Date: 01/21/1997
Action: Closure/No Further Action Letter

Global Id: T0608300038
Action Type: ENFORCEMENT
Date: 03/07/1989
Action: Staff Letter

Global Id: T0608300038
Action Type: Other
Date: 02/16/1989
Action: Leak Reported

LUST:
Global Id: T0608300038
Status: Open - Case Begin Date
Status Date: 02/16/1989

Global Id: T0608300038
Status: Open - Site Assessment
Status Date: 02/16/1989

Global Id: T0608300038
Status: Completed - Case Closed
Status Date: 01/21/1997

LUST REG 3:
Region: 3
Regional Board: Central Coast Region
Facility County: Santa Barbara
Global ID: T0608300038
Status: Case Closed
Case Number: 149
Local Case Num: 51946
Case Type: S
Substance: Unleaded Gasoline
Quantity: Not reported
Abatement Method: Other
Leak Source: Not reported

Docusign Envelope ID: 3773F87A-0B89-4932-BA2C-CA8383B3EEAD

SOUTHERN PACIFIC RAILROAD (Continued) **S104568622**

Leak Cause:	Not reported
How Stopped:	Not reported
How Discovered:	Not reported
Release Date:	02/16/1989
Discovered Date:	2/16/89
Enter Date:	/ /
Stop Date:	Not reported
Review Date:	/ /
Enforce Date:	1/1/65
Close Date:	1/21/97
Enforcement Type:	None Taken
Responsible Party:	Not reported
RP Address:	Not reported
Contact:	Not reported
Cross Street:	Not reported
Local Agency:	42000L
Lead Agency:	Local Agency
Staff Initials:	RBA
Confirm Leak:	2/16/89
Workplan:	Not reported
Prelim Assess:	Not reported
Pollution Char:	/ /
Remedial Plan:	Not reported
Remedial Action:	Not reported
Monitoring:	/ /
Pilot Program:	LOP
Interim Action:	Not reported
Funding:	f
MTBE Class:	*
Max MTBE Grnd Wtr:	Not reported
Max MTBE Soil:	Not reported
Max MTBE Data:	/ /
MTBE Tested:	NT
Lat/Long:	34.4138322 / -119.6918284
Soil Qualifier:	Not reported
Grnd Wtr Qualifier:	Not reported
Mtbe Concentratn:	0
Mtbe Fuel:	1
Org Name:	Not reported
Basin Plan:	Not reported
Beneficial:	Not reported
Priority:	2B4
UST Cleanup Fund ID:	Not reported
Suspended:	Not reported
Operator:	Not reported
Water System:	SANTA BARBARA WATER DISTRICT
Well Name:	VERA CRUZ WELL - ABANDONED
Distance From Well:	0
Assigned Name:	04N/27W-22B06 S
Summary:	Not reported

CORTESE:

Name:	SOUTHERN PACIFIC RAILROAD
Address:	209 STATE ST
City,State,Zip:	SANTA BARBARA, CA 93101
Region:	CORTESE
Envirostor Id:	Not reported

Docusign Envelope ID: 3773F87A-0B89-4932-BA2C-CA8383B3EEAD

SOUTHERN PACIFIC RAILROAD (Continued) **S104568622**

Global ID:	T0608300038
Site/Facility Type:	LUST CLEANUP SITE
Cleanup Status:	COMPLETED - CASE CLOSED
Status Date:	Not reported
Site Code:	Not reported
Latitude:	Not reported
Longitude:	Not reported
Owner:	Not reported
Enf Type:	Not reported
Swat R:	Not reported
Flag:	active
Order No:	Not reported
Waste Discharge System No:	Not reported
Effective Date:	Not reported
Region 2:	Not reported
WID Id:	Not reported
Solid Waste Id No:	Not reported
Waste Management Uit Name:	Not reported
File Name:	Active Open

HIST CORTESE:

edr_fname:	Southern Pacific Railroad
edr_fadd1:	209 STATE
City,State,Zip:	SANTA BARBARA, CA 90014
Region:	CORTESE
Facility County Code:	42
Reg By:	LTNKA
Reg Id:	149

HWTS:

Name:	AMTRAK
Address:	209 STATE ST
Address 2:	Not reported
City,State,Zip:	SANTA BARBARA, CA 93101
EPA ID:	CAC002836982
Inactive Date:	02/09/2016
Create Date:	11/09/2015
Last Act Date:	Not reported
Mailing Name:	Not reported
Mailing Address:	810 N ALAMEDA ST STE 337
Mailing Address 2:	Not reported
Mailing City,State,Zip:	LOS ANGELES, CA 900122180
Owner Name:	AMTRAK
Owner Address:	810 N ALAMEDA ST STE 337
Owner Address 2:	Not reported
Owner City,State,Zip:	LOS ANGELES, CA 900122180
Owner Phone:	Not reported
Owner Fax:	Not reported
Contact Name:	STEPHANIE JABLONSKI
Contact Address:	810 N ALAMEDA ST STE 337
Contact Address 2:	Not reported
City,State,Zip:	LOS ANGELES, CA 900122180
Contact Phone:	Not reported
Contact Fax:	Not reported
Facility Status:	Inactive
Facility Type:	TEMPORARY

Docusign Envelope ID: 3773F87A-0B89-4932-BA2C-CA8383B3EEAD

SOUTHERN PACIFIC RAILROAD (Continued) **S104568622**

Category: STATE
Latitude: 34.414207
Longitude: -119.692048

NAICS:
EPA ID: CAC002836982
Create Date: 2015-11-09 14:41:38.103
NAICS Code: 482111
NAICS Description: Line-Haul Railroads
Issued EPA ID Date: 2015-11-09 14:41:38.11000
Inactive Date: 2016-02-09 03:00:33.81300
Facility Name: AMTRAK
Facility Address: 209 STATE ST
Facility Address 2: Not reported
Facility City: SANTA BARBARA
Facility County: Not reported
Facility State: CA
Facility Zip: 931013833

HAZNET:
Name: AMTRAK
Address: 209 STATE ST
Address 2: Not reported
City,State,Zip: SANTA BARBARA, CA 931013833
Contact: STEPHANIE JABLONSKI
Telephone: 2138912884
Mailing Name: Not reported
Mailing Address: 810 N ALAMEDA ST STE 337

Year: 2015
Gepaid: CAC002836982
TSD EPA ID: CAD044429835
CA Waste Code: 181 - Other inorganic solid waste
Disposal Method: H141 - Storage, Bulking, And/Or Transfer Off Site--No Treatment/Reovery (H010-H129) Or (H131-H135)
Tons: 0.19

Additional Info:
Year: 2015
Gen EPA ID: CAC002836982

Shipment Date: 20151109
Creation Date: 3/22/2016 22:15:44
Receipt Date: 20151202
Manifest ID: 003772487JJK
Trans EPA ID: CAD981164312
Trans Name: PACIFIC PETROLEUM CA INC
Trans 2 EPA ID: MAD039322250
Trans 2 Name: CLEAN HARBORS ENVIRONMENTAL SERVICES
TSDF EPA ID: CAD044429835
Trans Name: CLEAN HARBORS WILMINGTON LLC
TSDF Alt EPA ID: Not reported
TSDF Alt Name: Not reported
Waste Code Description: 181 - Other inorganic solid waste Organics
RCRA Code: D006

Docusign Envelope ID: 3773F87A-0B89-4932-BA2C-CA8383B3EEAD

SOUTHERN PACIFIC RAILROAD (Continued) **S104568622**

Meth Code:	H141 - Storage, Bulking, And/Or Transfer Off Site--No Treatment/Reovery (H010-H129) Or (H131-H135)
Quantity Tons:	0.0825
Waste Quantity:	165
Quantity Unit:	P
Additional Code 1:	Not reported
Additional Code 2:	Not reported
Additional Code 3:	Not reported
Additional Code 4:	Not reported
Additional Code 5:	Not reported
Shipment Date:	20151109
Creation Date:	3/22/2016 22:15:44
Receipt Date:	20151202
Manifest ID:	003772487JJK
Trans EPA ID:	CAD981164312
Trans Name:	PACIFIC PETROLEUM CA INC
Trans 2 EPA ID:	MAD039322250
Trans 2 Name:	CLEAN HARBORS ENVIRONMENTAL SERVICES
TSDF EPA ID:	CAD044429835
Trans Name:	CLEAN HARBORS WILMINGTON LLC
TSDF Alt EPA ID:	Not reported
TSDF Alt Name:	Not reported
Waste Code Description:	181 - Other inorganic solid waste Organics
RCRA Code:	D006
Meth Code:	H141 - Storage, Bulking, And/Or Transfer Off Site--No Treatment/Reovery (H010-H129) Or (H131-H135)
Quantity Tons:	0.1075
Waste Quantity:	215
Quantity Unit:	P
Additional Code 1:	Not reported
Additional Code 2:	Not reported
Additional Code 3:	Not reported
Additional Code 4:	Not reported
Additional Code 5:	Not reported

AA170 **DEWEY PEST CONTROL** **RCRA-SQG** **1000226162**
North **7000 TELEGRAPH ROAD** **LUST** **CAD025263047**
1/4-1/2 **COMMERCE, CA 90040** **HIST UST**
0.384 mi. **FINDS**
2028 ft. **Site 1 of 4 in cluster AA** **ECHO**
HIST CORTESE

Relative:
Higher

Actual:
44 ft.

RCRA Listings:

Date Form Received by Agency:	19960901
Handler Name:	Dewey Pest Control
Handler Address:	7000 Telegraph Road
Handler City,State,Zip:	COMMERCE, CA 90040
EPA ID:	CAD025263047
Contact Name:	Not reported
Contact Address:	Not reported
Contact City,State,Zip:	Not reported
Contact Telephone:	Not reported
Contact Fax:	Not reported
Contact Email:	Not reported
Contact Title:	Not reported
EPA Region:	09
Land Type:	Not reported

Docusign Envelope ID: 3773F87A-0B89-4932-BA2C-CA8383B3EEAD

DEWEY PEST CONTROL (Continued) **1000226162**

Federal Waste Generator Description:	Small Quantity Generator
Non-Notifier:	Not reported
Biennial Report Cycle:	Not reported
Accessibility:	Not reported
Active Site Indicator:	Handler Activities
State District Owner:	Ca
State District:	3
Mailing Address:	3711 BEVERLY BLVD
Mailing City,State,Zip:	LOS ANGELES, CA 90004
Owner Name:	Not reported
Owner Type:	Not reported
Operator Name:	Not Required
Operator Type:	Private
Short-Term Generator Activity:	No
Importer Activity:	No
Mixed Waste Generator:	No
Transporter Activity:	No
Transfer Facility Activity:	No
Recycler Activity with Storage:	No
Small Quantity On-Site Burner Exemption:	No
Smelting Melting and Refining Furnace Exemption:	No
Underground Injection Control:	No
Off-Site Waste Receipt:	No
Universal Waste Indicator:	No
Universal Waste Destination Facility:	No
Federal Universal Waste:	No
Active Site State-Reg Handler:	---
Federal Facility Indicator:	Not reported
Hazardous Secondary Material Indicator:	N
Sub-Part K Indicator:	Not reported
2018 GPRA Permit Baseline:	Not on the Baseline
2018 GPRA Renewals Baseline:	Not on the Baseline
202 GPRA Corrective Action Baseline:	No
Subject to Corrective Action Universe:	No
Non-TSDFs Where RCRA CA has Been Imposed Universe:	No
Corrective Action Priority Ranking:	No NCAPS ranking
Environmental Control Indicator:	No
Institutional Control Indicator:	No
Human Exposure Controls Indicator:	N/A
Groundwater Controls Indicator:	N/A
Significant Non-Complier Universe:	No
Unaddressed Significant Non-Complier Universe:	No
Addressed Significant Non-Complier Universe:	No
Significant Non-Complier With a Compliance Schedule Universe:	No
Financial Assurance Required:	Not reported
Handler Date of Last Change:	20020627
Recognized Trader-Importer:	No
Recognized Trader-Exporter:	No
Importer of Spent Lead Acid Batteries:	No
Exporter of Spent Lead Acid Batteries:	No
Recycler Activity Without Storage:	No
Manifest Broker:	No
Sub-Part P Indicator:	No

Handler - Owner Operator:
Owner/Operator Indicator: Operator

Docusign Envelope ID: 3773F87A-0B89-4932-BA2C-CA8383B3EEAD

DEWEY PEST CONTROL (Continued) **1000226162**

Owner/Operator Name: NOT REQUIRED
Legal Status: Private
Date Became Current: Not reported
Date Ended Current: Not reported
Owner/Operator Address: NOT REQUIRED
Owner/Operator City,State,Zip: NOT REQUIRED, ME 99999
Owner/Operator Telephone: 415-555-1212
Owner/Operator Telephone Ext: Not reported
Owner/Operator Fax: Not reported
Owner/Operator Email: Not reported

Owner/Operator Indicator: Owner
Owner/Operator Name: DEWEY SERVICES INC
Legal Status: Private
Date Became Current: Not reported
Date Ended Current: Not reported
Owner/Operator Address: NOT REQUIRED
Owner/Operator City,State,Zip: NOT REQUIRED, ME 99999
Owner/Operator Telephone: 415-555-1212
Owner/Operator Telephone Ext: Not reported
Owner/Operator Fax: Not reported
Owner/Operator Email: Not reported

Historic Generators:
Receive Date: 19960901
Handler Name: DEWEY PEST CONTROL
Federal Waste Generator Description: Small Quantity Generator
State District Owner: Ca
Large Quantity Handler of Universal Waste: No
Recognized Trader Importer: No
Recognized Trader Exporter: No
Spent Lead Acid Battery Importer: No
Spent Lead Acid Battery Exporter: No
Current Record: Yes
Non Storage Recycler Activity: Not reported
Electronic Manifest Broker: Not reported

Receive Date: 19860730
Handler Name: DEWEY PEST CONTROL
Federal Waste Generator Description: Large Quantity Generator
State District Owner: Ca
Large Quantity Handler of Universal Waste: No
Recognized Trader Importer: No
Recognized Trader Exporter: No
Spent Lead Acid Battery Importer: No
Spent Lead Acid Battery Exporter: No
Current Record: No
Non Storage Recycler Activity: Not reported
Electronic Manifest Broker: Not reported

List of NAICS Codes and Descriptions:
NAICS Codes: No NAICS Codes Found

Facility Has Received Notices of Violations:
Violations: No Violations Found

Docusign Envelope ID: 3773F87A-0B89-4932-BA2C-CA8383B3EEAD

DEWEY PEST CONTROL (Continued) **1000226162**

Evaluation Action Summary:
Evaluations: No Evaluations Found

LUST REG 3:

Region:	3
Regional Board:	Central Coast Region
Facility County:	Santa Barbara
Global ID:	T0608300057
Status:	Case Closed
Case Number:	190
Local Case Num:	50200
Case Type:	S
Substance:	Mineral Spirits
Quantity:	Not reported
Abatement Method:	Other
Leak Source:	Not reported
Leak Cause:	Not reported
How Stopped:	Not reported
How Discovered:	Not reported
Release Date:	01/14/1989
Discovered Date:	1/14/89
Enter Date:	/ /
Stop Date:	Not reported
Review Date:	/ /
Enforce Date:	1/1/65
Close Date:	10/25/90
Enforcement Type:	None Taken
Responsible Party:	Not reported
RP Address:	Not reported
Contact:	Not reported
Cross Street:	Not reported
Local Agency:	42000L
Lead Agency:	Local Agency
Staff Initials:	RBA
Confirm Leak:	6/14/89
Workplan:	Not reported
Prelim Assess:	Not reported
Pollution Char:	/ /
Remedial Plan:	Not reported
Remedial Action:	Not reported
Monitoring:	/ /
Pilot Program:	LOP
Interim Action:	Not reported
Funding:	S
MTBE Class:	*
Max MTBE Grnd Wtr:	Not reported
Max MTBE Soil:	Not reported
Max MTBE Data:	/ /
MTBE Tested:	NRQ
Lat/Long:	34.4177252 / -119.6967088
Soil Qualifier:	Not reported
Grnd Wtr Qualifier:	Not reported
Mtbe Concentratn:	0
Mtbe Fuel:	0
Org Name:	Not reported

Docusign Envelope ID: 3773F87A-0B89-4932-BA2C-CA8383B3EEAD

DEWEY PEST CONTROL (Continued) **1000226162**

Basin Plan: Not reported
Beneficial: Not reported
Priority: -0-
UST Cleanup Fund ID: Not reported
Suspended: Not reported
Operator: Not reported
Water System: Not reported
Well Name: Not reported
Distance From Well: 0
Assigned Name: Not reported
Summary: Not reported

HIST UST:

Name:	DEWEY PEST CONTROL COMPANY
Address:	7000 TELEGRAPH RD
City,State,Zip:	LOS ANGELES, CA 90040
File Number:	Not reported
URL:	Not reported
Region:	STATE
Facility ID:	00000029534
Facility Type:	Other
Other Type:	PEST CONTROL
Contact Name:	JAMES HODGES/MANAGER
Telephone:	2137210199
Owner Name:	DEWEY PEST CONTROL COMPANY
Owner Address:	7000 TELEGRAPH ROAD
Owner City,St,Zip:	COMMERCE, CA 90040
Total Tanks:	0002
Tank Num:	001
Container Num:	#2
Year Installed:	Not reported
Tank Capacity:	00005000
Tank Used for:	PRODUCT
Type of Fuel:	UNLEADED
Container Construction Thickness:	Not reported
Leak Detection:	None
Tank Num:	002
Container Num:	#1
Year Installed:	Not reported
Tank Capacity:	00007500
Tank Used for:	PRODUCT
Type of Fuel:	UNLEADED
Container Construction Thickness:	Not reported
Leak Detection:	None

FINDS:
Registry ID: 110002639388

Click Here for FRS Facility Detail Report:

Environmental Interest/Information System:
The California Environmental Protection Agency (CalEPA) has recently implemented a new data warehouse system (nSite). This data warehouse combines and merges facility and site information from five different systems managed within CalEPA. The five systems are: California

Docusign Envelope ID: 3773F87A-0B89-4932-BA2C-CA8383B3EEAD

DEWEY PEST CONTROL (Continued) **1000226162**

Environmental Reporting System (CERS),EnviroStor, GeoTracker, California Integrated Water Quality System (CIWQS), andToxic Release Inventory (TRI).
The Resource Conservation and Recovery Act Information System (RCRAInfo) is EPA's comprehensive information system in support of the Resource Conservation and Recovery Act (RCRA) of 1976 and the Hazardous and Solid Waste Amendments (HSWA) of 1984. It tracks many types of information about generators, transporters, treaters, storers, and disposers of hazardous waste.

Click this hyperlink while viewing on your computer to access additional FINDS: detail in the EDR Site Report.

ECHO:

Envid:	1000226162
Registry ID:	110002639388
DFR URL:	http://echo.epa.gov/detailed-facility-report?fid=110002639388
Name:	DEWEY PEST CONTROL
Address:	7000 TELEGRAPH ROAD
City,State,Zip:	COMMERCE, CA 90040

HIST CORTESE:

edr_fname:	DEWEY PEST CONTROL
edr_fadd1:	7000 TELEGRAPH
City,State,Zip:	LOS ANGELES, CA 90040
Region:	CORTESE
Facility County Code:	19
Reg By:	LTNKA
Reg Id:	R-04518

edr_fname:	Frazee Paint & Wallcover 1
edr_fadd1:	7000 TELEGRAPH
City,State,Zip:	LOS ANGELES, CA 90040
Region:	CORTESE
Facility County Code:	19
Reg By:	LTNKA
Reg Id:	190

AA171 **FRAZEE PAINT & WALLCOVERING** **Cortese** **S125984384**
North **701 STATE ST** **N/A**
1/4-1/2 **SANTA BARBARA, CA 93101**
0.384 mi.
2028 ft. **Site 2 of 4 in cluster AA**

Relative: **Higher**
Actual: **44 ft.**

CORTESE:

Name:	FRAZEE PAINT & WALLCOVERING
Address:	701 STATE ST
City,State,Zip:	SANTA BARBARA, CA 93101
Region:	CORTESE
Envirostor Id:	Not reported
Global ID:	T0608300057
Site/Facility Type:	LUST CLEANUP SITE
Cleanup Status:	COMPLETED - CASE CLOSED
Status Date:	Not reported
Site Code:	Not reported
Latitude:	Not reported
Longitude:	Not reported
Owner:	Not reported

Docusign Envelope ID: 3773F87A-0B89-4932-BA2C-CA8383B3EEAD

FRAZEE PAINT & WALLCOVERING (Continued) **S125984384**

Enf Type:	Not reported
Swat R:	Not reported
Flag:	active
Order No:	Not reported
Waste Discharge System No:	Not reported
Effective Date:	Not reported
Region 2:	Not reported
WID Id:	Not reported
Solid Waste Id No:	Not reported
Waste Management Uit Name:	Not reported
File Name:	Active Open

AA172 **FRAZEE PAINT & WALLCOVERING** **UST FINDER RELEASE** **1028967114**
North **701 STATE ST** **N/A**
1/4-1/2 **SANTA BARBARA, CA 93101**
0.384 mi.
2028 ft. **Site 3 of 4 in cluster AA**

Relative:
Higher

Actual:
44 ft.

UST FINDER RELEASE:

Object ID:	55424
Facility ID:	Not reported
Lust ID:	CAT0608300057
Name:	FRAZEE PAINT & WALLCOVERING
Address:	701 STATE ST
City,State,Zip:	SANTA BARBARA, CA 93101
Address Match Type:	PointAddress
Reported Date:	Not reported
Status:	No Further Action
Substance:	Not reported
Population within 1500ft:	1280
Domestic Wells within 1500ft:	0
Land Use:	Developed, Medium Intensity
Within SPA:	No
SPA PWS Facility ID:	Not reported
SPA Water Type:	Not reported
SPA Facility Type:	Not reported
SPA HUC12:	Not reported
Within WHPA:	Yes
WHPA PWS Facility ID:	CA4210010_24400
WHPA Water Type:	GW - Ground water
WHPA Facility Type:	WL - Well
WHPA HUC12:	180600130203
Within 100yr Floodplain:	No
Tribe:	Not reported
EPA Region:	9
NFA Letter 1:	Not reported
NFA Letter 2:	Not reported
NFA Letter 3:	Not reported
NFA Letter 4:	Not reported
Closed With Residual Contaminate:	Not reported
Coordinate Source:	Geocode
X Coord:	-119.69829
Y Coord:	34.4187900000001
Latitude:	34.41879
Longitude:	-119.69829

Docusign Envelope ID: 3773F87A-0B89-4932-BA2C-CA8383B3EEAD

AA173 **FRAZEE PAINT & WALLCOVERING** **LUST** **S110655299**
North **701 STATE ST** **N/A**
1/4-1/2 **SANTA BARBARA, CA 93101**
0.384 mi.
2028 ft. **Site 4 of 4 in cluster AA**

Relative:
Higher

Actual:
44 ft.

LUST:

Name:	FRAZEE PAINT & WALLCOVERING
Address:	701 STATE ST
City,State,Zip:	SANTA BARBARA, CA 93101
Lead Agency:	SANTA BARBARA COUNTY LOP
Case Type:	LUST Cleanup Site
Geo Track:	http://geotracker.waterboards.ca.gov/profile_report.asp?global_id=T0608300057
Global Id:	T0608300057
Latitude:	34.418755415
Longitude:	-119.698717685
Status:	Completed - Case Closed
Status Date:	10/25/1990
Case Worker:	CSB
RB Case Number:	190
Local Agency:	SANTA BARBARA COUNTY LOP
File Location:	All Files are on GeoTracker or in the Local Agency Database
Local Case Number:	50200
Potential Media Affect:	Soil
Potential Contaminants of Concern:	Stoddard solvent / Mineral Spriits / Distillates
EPA Region:	9
Coordinate Source:	* High Quality GPS
Cuf Case:	NO
Quantity Released Gallons:	Not reported
Begin Date:	01/14/1989
Leak Reported Date:	01/14/1989
How Discovered:	Not reported
How Discovered Description:	Not reported
Discharge Source:	Not reported
Discharge Cause:	Not reported
Stop Method:	Not reported
Stop Description:	Not reported
No Further Action Date:	10/25/1990
CA Water Watershed Name:	South Coast - South Coast - Santa Barbara (315.32)
Dwr Groundwater Subbasin Name:	Santa Barbara (3-017)
Disadvantaged Community:	Not reported
CA Enviroscreen 3 Score:	46-50%
CA Enviroscreen 4 Score:	60-65%
Military DOD Site:	No
Facility Project Subtype:	Not reported
RWQCB Region:	CENTRAL COAST RWQCB (REGION 3)
Site History:	COMPLETE LOP FILE HAS BEEN UPLOADED TO GEOTRACKER WEBSITE - HARD COPIES NO LONGER EXIST IN LOP FILES

LUST:

Global Id:	T0608300057
Contact Type:	Local Agency Caseworker - Primary Caseworker
Contact Name:	Closed Santa Barbara Co LOP Sites
Organization Name:	SANTA BARBARA COUNTY LOP
Address:	2125 S. Centerpointe Parkway, Suite #333
City:	Santa Maria
Email:	Not reported
Phone Number:	8053468460

Docusign Envelope ID: 3773F87A-0B89-4932-BA2C-CA8383B3EEAD

FRAZEE PAINT & WALLCOVERING (Continued) **S110655299**

LUST:
Global Id: T0608300057
Action Type: Other
Date: 01/14/1989
Action: Leak Discovery

Global Id: T0608300057
Action Type: RESPONSE
Date: 04/04/1989
Action: Other Workplan

Global Id: T0608300057
Action Type: ENFORCEMENT
Date: 03/19/2015
Action: Technical Correspondence / Assistance / Other

Global Id: T0608300057
Action Type: Other
Date: 01/14/1989
Action: Leak Reported

LUST:
Global Id: T0608300057
Status: Open - Case Begin Date
Status Date: 01/14/1989

Global Id: T0608300057
Status: Open - Site Assessment
Status Date: 06/14/1989

Global Id: T0608300057
Status: Completed - Case Closed
Status Date: 10/25/1990

AB174 **SHELL, BUCZKOWSKI, LTD.** **HIST CORTESE** **S102437448**
ENE **33 MONTECITO ST** **N/A**
1/4-1/2 **SANTA BARBARA, CA 93101**
0.386 mi.
2039 ft. **Site 1 of 5 in cluster AB**

Relative:
Lower

Actual:
25 ft.

HIST CORTESE:
edr_fname: Shell, Buczkowski, Ltd.
edr_fadd1: 33 Montecito St
City,State,Zip: SANTA BARBARA, CA 93101
Region: CORTESE
Facility County Code: 42
Reg By: LTNKA
Reg Id: 225

Docusign Envelope ID: 3773F87A-0B89-4932-BA2C-CA8383B3EEAD

Z175 **ELLIS PROPERTY** **HIST CORTESE** **S102429183**
ENE **12 MONTECITO ST** **N/A**
1/4-1/2 **SANTA BARBARA, CA**
0.389 mi.
2056 ft. **Site 13 of 17 in cluster Z**

Relative: **Lower**
Actual: **25 ft.**

HIST CORTESE:

edr_fname:	Ellis Property
edr_fadd1:	12 Montecito St
City,State,Zip:	SANTA BARBARA, CA
Region:	CORTESE
Facility County Code:	42
Reg By:	LTNKA
Reg Id:	2449

Z176 **ELLIS PROPERTY** **LUST** **S105620354**
ENE **12 MONTECITO ST E** **Cortese** **N/A**
1/4-1/2 **SANTA BARBARA, CA 93101**
0.389 mi.
2056 ft. **Site 14 of 17 in cluster Z**

Relative: **Lower**
Actual: **25 ft.**

LUST:

Name:	ELLIS PROPERTY
Address:	12 MONTECITO ST E
City,State,Zip:	SANTA BARBARA, CA 93101
Lead Agency:	SANTA BARBARA COUNTY LOP
Case Type:	LUST Cleanup Site
Geo Track:	http://geotracker.waterboards.ca.gov/profile_report.asp?global_id=T0608300247
Global Id:	T0608300247
Latitude:	34.415109512
Longitude:	-119.692484892
Status:	Completed - Case Closed
Status Date:	03/31/2011
Case Worker:	CSB
RB Case Number:	2449
Local Agency:	SANTA BARBARA COUNTY LOP
File Location:	All Files are on GeoTracker or in the Local Agency Database
Local Case Number:	900561
Potential Media Affect:	Aquifer used for drinking water supply, Soil
Potential Contaminants of Concern:	Gasoline
EPA Region:	9
Coordinate Source:	* High Quality GPS
Cuf Case:	NO
Quantity Released Gallons:	Not reported
Begin Date:	03/14/1994
Leak Reported Date:	04/21/1994
How Discovered:	Site Assessment/Site Investigation
How Discovered Description:	property transfer investigation
Discharge Source:	Dispenser, Tank
Discharge Cause:	Physc / Mech Damage
Stop Method:	Close and Remove Tank
Stop Description:	Not reported
No Further Action Date:	03/31/2011
CA Water Watershed Name:	South Coast - South Coast - Santa Barbara (315.32)
Dwr Groundwater Subbasin Name:	Santa Barbara (3-017)
Disadvantaged Community:	Not reported
CA Enviroscreen 3 Score:	51-55%
CA Enviroscreen 4 Score:	70-75%
Military DOD Site:	No
Facility Project Subtype:	Not reported

Docusign Envelope ID: 3773F87A-0B89-4932-BA2C-CA8383B3EEAD

ELLIS PROPERTY (Continued) **S105620354**

RWQCB Region: CENTRAL COAST RWQCB (REGION 3)
Site History: The case was opened following an unauthorized release from an underground storage tank system at the subject site. Corrective action is underway as directed by FPD. Corrective action may consist of preliminary site investigation, planning and implementation of remedial action, verification monitoring, or a combination thereof. Please refer to the site-specific documentation submitted to the SWRCB's GeoTracker database for additional information. COMPLETE LOP FILE HAS BEEN UPLOADED TO GEOTRACKER WEBSITE - HARD COPIES NO LONGER EXIST IN LOP FILES

LUST:
Global Id: T0608300247
Contact Type: Local Agency Caseworker - Primary Caseworker
Contact Name: Closed Santa Barbara Co LOP Sites
Organization Name: SANTA BARBARA COUNTY LOP
Address: 2125 S. Centerpointe Parkway, Suite #333
City: Santa Maria
Email: Not reported
Phone Number: 8053468460

LUST:
Global Id: T0608300247
Action Type: ENFORCEMENT
Date: 11/16/2010
Action: Technical Correspondence / Assistance / Other

Global Id: T0608300247
Action Type: ENFORCEMENT
Date: 05/27/2011
Action: Letter - Notice

Global Id: T0608300247
Action Type: ENFORCEMENT
Date: 05/16/1994
Action: Unauthorized Release Form

Global Id: T0608300247
Action Type: ENFORCEMENT
Date: 06/07/2011
Action: Technical Correspondence / Assistance / Other

Global Id: T0608300247
Action Type: ENFORCEMENT
Date: 05/20/2011
Action: LOP Case Closure Summary to RB

Global Id: T0608300247
Action Type: ENFORCEMENT
Date: 06/08/2011
Action: Closure/No Further Action Letter

Global Id: T0608300247
Action Type: ENFORCEMENT
Date: 06/08/2011
Action: Technical Correspondence / Assistance / Other

Docusign Envelope ID: 3773F87A-0B89-4932-BA2C-CA8383B3EEAD

ELLIS PROPERTY (Continued) **S105620354**

Global Id: T0608300247
Action Type: ENFORCEMENT
Date: 05/11/2011
Action: Technical Correspondence / Assistance / Other

Global Id: T0608300247
Action Type: ENFORCEMENT
Date: 06/07/2011
Action: Technical Correspondence / Assistance / Other

Global Id: T0608300247
Action Type: ENFORCEMENT
Date: 05/15/2023
Action: Email Correspondence

Global Id: T0608300247
Action Type: Other
Date: 04/21/1994
Action: Leak Stopped

Global Id: T0608300247
Action Type: RESPONSE
Date: 07/09/2009
Action: Correspondence

Global Id: T0608300247
Action Type: RESPONSE
Date: 10/19/2009
Action: Other Report / Document

Global Id: T0608300247
Action Type: ENFORCEMENT
Date: 03/31/2011
Action: Technical Correspondence / Assistance / Other

Global Id: T0608300247
Action Type: ENFORCEMENT
Date: 05/11/2011
Action: Technical Correspondence / Assistance / Other

Global Id: T0608300247
Action Type: ENFORCEMENT
Date: 06/07/2011
Action: Technical Correspondence / Assistance / Other

Global Id: T0608300247
Action Type: ENFORCEMENT
Date: 05/11/2011
Action: Technical Correspondence / Assistance / Other

Global Id: T0608300247
Action Type: ENFORCEMENT
Date: 06/07/2011
Action: Technical Correspondence / Assistance / Other

Global Id: T0608300247
Action Type: RESPONSE

Docusign Envelope ID: 3773F87A-0B89-4932-BA2C-CA8383B3EEAD

ELLIS PROPERTY (Continued) **S105620354**

Date: 08/14/2008
Action: Other Report / Document

Global Id: T0608300247
Action Type: RESPONSE
Date: 06/10/1994
Action: Remedial Progress Report

Global Id: T0608300247
Action Type: RESPONSE
Date: 08/14/2008
Action: Other Report / Document

Global Id: T0608300247
Action Type: RESPONSE
Date: 08/14/2008
Action: Other Report / Document

Global Id: T0608300247
Action Type: RESPONSE
Date: 08/14/2008
Action: Other Report / Document

Global Id: T0608300247
Action Type: RESPONSE
Date: 05/12/1994
Action: Soil and Water Investigation Workplan - Addendum

Global Id: T0608300247
Action Type: RESPONSE
Date: 08/10/2008
Action: Tank Removal Report / UST Sampling Report

Global Id: T0608300247
Action Type: RESPONSE
Date: 04/21/1994
Action: Corrective Action Plan / Remedial Action Plan

Global Id: T0608300247
Action Type: RESPONSE
Date: 07/01/1994
Action: Soil and Water Investigation Workplan

Global Id: T0608300247
Action Type: RESPONSE
Date: 06/10/1988
Action: Site Assessment Report

Global Id: T0608300247
Action Type: RESPONSE
Date: 07/15/1994
Action: Site Assessment Report

Global Id: T0608300247
Action Type: RESPONSE
Date: 07/26/1994
Action: Well Destruction Report

Docusign Envelope ID: 3773F87A-0B89-4932-BA2C-CA8383B3EEAD

ELLIS PROPERTY (Continued) **S105620354**

Global Id:	T0608300247
Action Type:	RESPONSE
Date:	02/22/2007
Action:	Soil and Water Investigation Report
Global Id:	T0608300247
Action Type:	REMEDIATION
Date:	05/23/1994
Action:	Excavation
Global Id:	T0608300247
Action Type:	ENFORCEMENT
Date:	05/04/2010
Action:	Technical Correspondence / Assistance / Other
Global Id:	T0608300247
Action Type:	ENFORCEMENT
Date:	04/08/2010
Action:	Technical Correspondence / Assistance / Other
Global Id:	T0608300247
Action Type:	ENFORCEMENT
Date:	04/02/2010
Action:	File Review - Closure
Global Id:	T0608300247
Action Type:	ENFORCEMENT
Date:	12/03/2010
Action:	Site Visit / Inspection / Sampling
Global Id:	T0608300247
Action Type:	ENFORCEMENT
Date:	12/02/2010
Action:	Site Visit / Inspection / Sampling
Global Id:	T0608300247
Action Type:	ENFORCEMENT
Date:	05/11/2011
Action:	Technical Correspondence / Assistance / Other
Global Id:	T0608300247
Action Type:	ENFORCEMENT
Date:	05/11/2011
Action:	Technical Correspondence / Assistance / Other
Global Id:	T0608300247
Action Type:	Other
Date:	04/21/1994
Action:	Leak Discovery
Global Id:	T0608300247
Action Type:	Other
Date:	04/21/1994
Action:	Leak Reported
Global Id:	T0608300247
Action Type:	RESPONSE

Docusign Envelope ID: 3773F87A-0B89-4932-BA2C-CA8383B3EEAD

ELLIS PROPERTY (Continued) **S105620354**

Date: 01/20/1988
Action: Site Assessment Report

LUST:
Global Id: T0608300247
Status: Open - Case Begin Date
Status Date: 03/14/1994

Global Id: T0608300247
Status: Open - Site Assessment
Status Date: 03/14/1994

Global Id: T0608300247
Status: Open - Site Assessment
Status Date: 04/29/1994

Global Id: T0608300247
Status: Completed - Case Closed
Status Date: 07/27/1994

Global Id: T0608300247
Status: Open - Reopen Case
Status Date: 05/18/2009

Global Id: T0608300247
Status: Open - Site Assessment
Status Date: 04/02/2010

Global Id: T0608300247
Status: Open - Site Assessment
Status Date: 04/08/2010

Global Id: T0608300247
Status: Completed - Case Closed
Status Date: 03/31/2011

Global Id: T0608300247
Status: Open - Verification Monitoring
Status Date: 03/31/2011

LUST REG 3:
Region: 3
Regional Board: Central Coast Region
Facility County: Santa Barbara
Global ID: T0608300247
Status: Case Closed
Case Number: 2449
Local Case Num: 90056
Case Type: S
Substance: Gasoline
Quantity: Not reported
Abatement Method: Other
Leak Source: Not reported
Leak Cause: Not reported
How Stopped: Not reported

Docusign Envelope ID: 3773F87A-0B89-4932-BA2C-CA8383B3EEAD

ELLIS PROPERTY (Continued) **S105620354**

How Discovered: Not reported
Release Date: 04/21/1994
Discovered Date: 4/21/94
Enter Date: / /
Stop Date: Not reported
Review Date: / /
Enforce Date: 1/1/65
Close Date: 7/27/94
Enforcement Type: None Taken
Responsible Party: Not reported
RP Address: Not reported
Contact: Not reported
Cross Street: Not reported
Local Agency: 42000L
Lead Agency: Local Agency
Staff Initials: RBA
Confirm Leak: 4/29/94
Workplan: 3/14/94
Prelim Assess: Not reported
Pollution Char: / /
Remedial Plan: Not reported
Remedial Action: Not reported
Monitoring: / /
Pilot Program: LOP
Interim Action: Not reported
Funding: F
MTBE Class: *
Max MTBE Grnd Wtr: Not reported
Max MTBE Soil: Not reported
Max MTBE Data: / /
MTBE Tested: NT
Lat/Long: 34.4151222 / -119.6923984
Soil Qualifier: Not reported
Grnd Wtr Qualifier: Not reported
Mtbe Concentratn: 0
Mtbe Fuel: 1
Org Name: Not reported
Basin Plan: Not reported
Beneficial: Not reported
Priority: 3B1
UST Cleanup Fund ID: Not reported
Suspended: Not reported
Operator: Not reported
Water System: SANTA BARBARA WATER DISTRICT
Well Name: VERA CRUZ WELL - ABANDONED
Distance From Well: 0
Assigned Name: 04N/27W-22B06 S
Summary: Not reported

CORTESE:
Name: ELLIS PROPERTY
Address: 12 MONTECITO ST E
City,State,Zip: SANTA BARBARA, CA 93101
Region: CORTESE
Envirostor Id: Not reported
Global ID: T0608300247
Site/Facility Type: LUST CLEANUP SITE

Docusign Envelope ID: 3773F87A-0B89-4932-BA2C-CA8383B3EEAD

ELLIS PROPERTY (Continued) **S105620354**

Cleanup Status:	COMPLETED - CASE CLOSED
Status Date:	Not reported
Site Code:	Not reported
Latitude:	Not reported
Longitude:	Not reported
Owner:	Not reported
Enf Type:	Not reported
Swat R:	Not reported
Flag:	active
Order No:	Not reported
Waste Discharge System No:	Not reported
Effective Date:	Not reported
Region 2:	Not reported
WID Id:	Not reported
Solid Waste Id No:	Not reported
Waste Management Uit Name:	Not reported
File Name:	Active Open

Z177 **ELLIS PROPERTY** **UST FINDER RELEASE** **1028952584**
ENE **12 MONTECITO ST E** **N/A**
1/4-1/2 **SANTA BARBARA, CA 93101**
0.389 mi.
2056 ft. **Site 15 of 17 in cluster Z**

Relative: **Lower**

Actual: **25 ft.**

UST FINDER RELEASE:

Object ID:	55477
Facility ID:	Not reported
Lust ID:	CAT0608300247
Name:	ELLIS PROPERTY
Address:	12 MONTECITO ST E
City,State,Zip:	SANTA BARBARA, CA 93101
Address Match Type:	PointAddress
Reported Date:	Not reported
Status:	No Further Action
Substance:	Not reported
Population within 1500ft:	1142
Domestic Wells within 1500ft:	0
Land Use:	Developed, Medium Intensity
Within SPA:	No
SPA PWS Facility ID:	Not reported
SPA Water Type:	Not reported
SPA Facility Type:	Not reported
SPA HUC12:	Not reported
Within WHPA:	Yes
WHPA PWS Facility ID:	CA4210010_24400
WHPA Water Type:	GW - Ground water
WHPA Facility Type:	WL - Well
WHPA HUC12:	180600130203
Within 100yr Floodplain:	No
Tribe:	Not reported
EPA Region:	9
NFA Letter 1:	Not reported
NFA Letter 2:	Not reported
NFA Letter 3:	Not reported
NFA Letter 4:	Not reported
Closed With Residual Contaminate:	Not reported
Coordinate Source:	Geocode
X Coord:	-119.69256

Docusign Envelope ID: 3773F87A-0B89-4932-BA2C-CA8383B3EEAD

ELLIS PROPERTY (Continued) **1028952584**

Y Coord: 34.41524
Latitude: 34.4152399999999
Longitude: -119.69256

AC178 **AT&T DIESEL TANK** **LUST** **S103673326**
NNW **819 CHAPALA ST** **Cortese** **N/A**
1/4-1/2 **SANTA BARBARA, CA 93101** **CUPA Listings**
0.391 mi.
2062 ft. **Site 1 of 5 in cluster AC**

Relative: **Higher**
Actual: **47 ft.**

LUST:

Name:	AT&T DIESEL TANK
Address:	819 CHAPALA ST
City,State,Zip:	SANTA BARBARA, CA 93101
Lead Agency:	SANTA BARBARA COUNTY LOP
Case Type:	LUST Cleanup Site
Geo Track:	http://geotracker.waterboards.ca.gov/profile_report.asp?global_id=T10000003591
Global Id:	T10000003591
Latitude:	34.418632
Longitude:	-119.701155
Status:	Completed - Case Closed
Status Date:	10/18/2013
Case Worker:	CSB
RB Case Number:	Not reported
Local Agency:	SANTA BARBARA COUNTY LOP
File Location:	Local Agency
Local Case Number:	90132
Potential Media Affect:	Soil
Potential Contaminants of Concern:	Diesel
EPA Region:	9
Coordinate Source:	Google Geocode
Cuf Case:	NO
Quantity Released Gallons:	Not reported
Begin Date:	01/01/2000
Leak Reported Date:	02/28/2012
How Discovered:	Tank Closure
How Discovered Description:	Not reported
Discharge Source:	Delivery Problem
Discharge Cause:	Overfill
Stop Method:	Not reported
Stop Description:	remove tank, dispensers and piping
No Further Action Date:	10/18/2013
CA Water Watershed Name:	South Coast - South Coast - Santa Barbara (315.32)
Dwr Groundwater Subbasin Name:	Santa Barbara (3-017)
Disadvantaged Community:	Not reported
CA Enviroscreen 3 Score:	16-20%
CA Enviroscreen 4 Score:	60-65%
Military DOD Site:	No
Facility Project Subtype:	Not reported
RWQCB Region:	CENTRAL COAST RWQCB (REGION 3)
Site History:	The case was opened following an unauthorized release from an underground storage tank system at the subject site. Corrective action is underway as directed by FPD. Corrective action may consist of preliminary site investigation, planning and implementation of remedial action, verification monitoring, or a combination thereof. Please refer to the site-specific documentation submitted to the SWRCB's GeoTracker database for additional information.

Docusign Envelope ID: 3773F87A-0B89-4932-BA2C-CA8383B3EEAD

AT&T DIESEL TANK (Continued) **S103673326**

LUST:
Global Id: T10000003591
Contact Type: Local Agency Caseworker - Primary Caseworker
Contact Name: Closed Santa Barbara Co LOP Sites
Organization Name: SANTA BARBARA COUNTY LOP
Address: 2125 S. Centerpointe Parkway, Suite #333
City: Santa Maria
Email: Not reported
Phone Number: 8053468460

LUST:
Global Id: T10000003591
Action Type: ENFORCEMENT
Date: 02/29/2012
Action: Technical Correspondence / Assistance / Other

Global Id: T10000003591
Action Type: ENFORCEMENT
Date: 02/29/2012
Action: Notice of Responsibility

Global Id: T10000003591
Action Type: ENFORCEMENT
Date: 02/28/2012
Action: Unauthorized Release Form

Global Id: T10000003591
Action Type: ENFORCEMENT
Date: 02/29/2012
Action: Technical Correspondence / Assistance / Other

Global Id: T10000003591
Action Type: Other
Date: 01/01/2000
Action: Leak Began

Global Id: T10000003591
Action Type: ENFORCEMENT
Date: 05/16/2012
Action: Technical Correspondence / Assistance / Other

Global Id: T10000003591
Action Type: ENFORCEMENT
Date: 05/11/2023
Action: Email Correspondence

Global Id: T10000003591
Action Type: Other
Date: 02/23/2012
Action: Leak Stopped

Global Id: T10000003591
Action Type: RESPONSE
Date: 03/21/2012
Action: Correspondence

Docusign Envelope ID: 3773F87A-0B89-4932-BA2C-CA8383B3EEAD

AT&T DIESEL TANK (Continued) **S103673326**

Global Id: T10000003591
Action Type: Other
Date: 02/28/2012
Action: Leak Discovery

Global Id: T10000003591
Action Type: ENFORCEMENT
Date: 04/26/2013
Action: Staff Letter

Global Id: T10000003591
Action Type: ENFORCEMENT
Date: 10/18/2013
Action: Closure/No Further Action Letter

Global Id: T10000003591
Action Type: Other
Date: 02/28/2012
Action: Leak Reported

LUST:
Global Id: T10000003591
Status: Open - Case Begin Date
Status Date: 01/01/2000

Global Id: T10000003591
Status: Open - Site Assessment
Status Date: 02/29/2012

Global Id: T10000003591
Status: Open - Eligible for Closure
Status Date: 04/26/2013

Global Id: T10000003591
Status: Completed - Case Closed
Status Date: 10/18/2013

CORTESE:
Name: AT&T DIESEL TANK
Address: 819 CHAPALA ST
City,State,Zip: SANTA BARBARA, CA 93101
Region: CORTESE
Envirostor Id: Not reported
Global ID: T10000003591
Site/Facility Type: LUST CLEANUP SITE
Cleanup Status: COMPLETED - CASE CLOSED
Status Date: Not reported
Site Code: Not reported
Latitude: Not reported
Longitude: Not reported
Owner: Not reported
Enf Type: Not reported
Swat R: Not reported
Flag: active
Order No: Not reported

Docusign Envelope ID: 3773F87A-0B89-4932-BA2C-CA8383B3EEAD

AT&T DIESEL TANK (Continued) **S103673326**

Waste Discharge System No: Not reported
Effective Date: Not reported
Region 2: Not reported
WID Id: Not reported
Solid Waste Id No: Not reported
Waste Management Uit Name: Not reported
File Name: Active Open

CUPA SANTA BARBARA:

Name: AT&T CORP KD108
Address: 819 CHAPALA ST
City,State,Zip: SANTA BARBARA, CA 93101
Facility Id: FA0003302
Region: SANTA BARBARA
Cross Street: Not reported
Latitude: 34.4187
Longitude: -119.701
Mailing Name: AT & T CORP
Mailing Care Of: GARY CHIMENTI
Mailing Address: 2600 CAMINO RAMON #3E 000
Mailing City: SAN RAMON
Mailing State: CA
Mailing Zip Code: 94583
Record Id: PR0501275
Pe #: 2302
Current Status: 1

Name: AT&T CORP KD108
Address: 819 CHAPALA ST
City,State,Zip: SANTA BARBARA, CA 93101
Facility Id: FA0003302
Region: SANTA BARBARA
Cross Street: Not reported
Latitude: 34.4187
Longitude: -119.701
Mailing Name: AT & T CORP
Mailing Care Of: GARY CHIMENTI
Mailing Address: 2600 CAMINO RAMON #3E 000
Mailing City: SAN RAMON
Mailing State: CA
Mailing Zip Code: 94583
Record Id: PR0210658
Pe #: 2161
Current Status: 1

AC179 **AT&T DIESEL TANK** **UST FINDER RELEASE** **1028920091**
NNW **819 CHAPALA ST** **N/A**
1/4-1/2 **SANTA BARBARA, CA 93101**
0.391 mi.
2062 ft. **Site 2 of 5 in cluster AC**

Relative: **Higher**
Actual: **47 ft.**

UST FINDER RELEASE:
Object ID: 55393
Facility ID: Not reported
Lust ID: CAT10000003591
Name: AT&T DIESEL TANK
Address: 819 CHAPALA ST

Docusign Envelope ID: 3773F87A-0B89-4932-BA2C-CA8383B3EEAD

AT&T DIESEL TANK (Continued) **1028920091**

City,State,Zip:	SANTA BARBARA, CA 93101
Address Match Type:	PointAddress
Reported Date:	Not reported
Status:	No Further Action
Substance:	Not reported
Population within 1500ft:	1670
Domestic Wells within 1500ft:	0
Land Use:	Developed, Medium Intensity
Within SPA:	No
SPA PWS Facility ID:	Not reported
SPA Water Type:	Not reported
SPA Facility Type:	Not reported
SPA HUC12:	Not reported
Within WHPA:	Yes
WHPA PWS Facility ID:	CA4210010_24400
WHPA Water Type:	GW - Ground water
WHPA Facility Type:	WL - Well
WHPA HUC12:	180600130203
Within 100yr Floodplain:	No
Tribe:	Not reported
EPA Region:	9
NFA Letter 1:	Not reported
NFA Letter 2:	Not reported
NFA Letter 3:	Not reported
NFA Letter 4:	Not reported
Closed With Residual Contaminate:	Not reported
Coordinate Source:	Geocode
X Coord:	-119.70092
Y Coord:	34.4188800000001
Latitude:	34.41888
Longitude:	-119.700919999999

AB180 **FORMER IN & OUT PAINT AND COLLISION CENTER** **CPS-SLIC** **S110041790**
ENE **314 STATE ST** **N/A**
1/4-1/2 **SANTA BARBARA, CA 93109**
0.393 mi.
2074 ft. **Site 2 of 5 in cluster AB**

Relative: **Lower**
Actual: **27 ft.**

CPS-SLIC:

Name:	FORMER IN & OUT PAINT AND COLLISION CENTER
Address:	314 STATE ST
City,State,Zip:	SANTA BARBARA, CA 93109
Region:	STATE
Facility Status:	**Open - Site Assessment**
Status Date:	09/11/2012
Global Id:	T10000001599
Lead Agency:	CENTRAL COAST RWQCB (REGION 3)
Lead Agency Case Number:	Not reported
Latitude:	34.4156547544538
Longitude:	-119.693040847778
Case Type:	Cleanup Program Site
Case Worker:	NB
Local Agency:	Not reported
RB Case Number:	T10000001599
File Location:	Regional Board
Potential Media Affected:	Aquifer used for drinking water supply, Soil, Under Investigation
Potential Contaminants of Concern:	Tetrachloroethylene (PCE), Trichloroethylene (TCE), Lead
EPA Region:	9

Docusign Envelope ID: 3773F87A-0B89-4932-BA2C-CA8383B3EEAD

FORMER IN & OUT PAINT AND COLLISION CENTER (Continued) **S110041790**

Coordinate Source:	Not reported
Cuf Case:	NO
Quantity Released Gallons:	Not reported
Begin Date:	08/12/2009
Leak Reported Date:	Not reported
How Discovered:	Not reported
How Discovered Description:	Not reported
Discharge Source:	Not reported
Discharge Cause:	Not reported
Stop Method:	Not reported
Stop Description:	Not reported
No Further Action Date:	Not reported
CA Water Watershed Name:	South Coast - South Coast - Santa Barbara (315.32)
Dwr Groundwater Subbasin Name:	Santa Barbara (3-017)
Disadvantaged Community:	Disadvantaged Community
CA Enviroscreen 3 Score:	61-65%
CA Enviroscreen 4 Score:	60-65%
Military DOD Site:	No
Facility Project Subtype:	Not reported
RWQCB Region:	CENTRAL COAST RWQCB (REGION 3)
Site History:	05-31-2017: ALL HARD COPY FILES FROM REGION 3 RECORD STORAGE HAVE BEEN UPLOADED TO GEOTRACKER FOR THIS SITE.

Click here to access the California GeoTracker records for this facility:

181
North
1/4-1/2
0.397 mi.
2094 ft.

PASEO NUEVO MALL **CPS-SLIC** **S102858347**
651 PASEO NUEVO **N/A**
SANTA BARBARA, CA 93101

Relative:
Higher

Actual:
47 ft.

SLIC REG 3:

Name:	PASEO NUEVO MALL
Address:	651 PASEO NUEVO
City:	SANTA BARBARA
Region:	3
Leak Site Cross Street:	CHAPALA, STATE & CANON PERDIDO
Regional Board Case#:	S344
Entered Into Database:	Not reported
Discovered:	Not reported
RB Case In:	PASEO NUEVO MALL
Responsible Party:	TRACI TAITT
RP Contact:	Not reported
RP Phone:	Not reported
RP Number:	Not reported
RP Address:	651 PASEO NUEVO
RP City,St,Zip:	SANTA BARBARA, CA 93101
Date First Reported:	1-Jan-95
Lead Agency:	Regional Board
Program Type:	SLIC
Facility Status:	Case Closed
Case Type:	Other ground water affected
Case Type Undetermined:	No
Case Type Soil Impacted:	No
Case Type Surface Water:	No
Case Type Drinkin Water Well:	No
Case Type Drinking Water Aqfr:	No
Case Type Other Grnd Wtr:	Yes

Docusign Envelope ID: 3773F87A-0B89-4932-BA2C-CA8383B3EEAD

PASEO NUEVO MALL (Continued) **S102858347**

PCA: Not reported

CPS-SLIC:

Name:	PASEO NUEVO MALL
Address:	651 PASEO NUEVO
City,State,Zip:	SANTA BARBARA, CA 93101
Region:	STATE
Facility Status:	**Completed - Case Closed**
Status Date:	07/06/1995
Global Id:	SL0608378642
Lead Agency:	CENTRAL COAST RWQCB (REGION 3)
Lead Agency Case Number:	Not reported
Latitude:	34.4194212854752
Longitude:	-119.699802831403
Case Type:	Cleanup Program Site
Case Worker:	Not reported
Local Agency:	Not reported
RB Case Number:	S344
File Location:	Regional Board
Potential Media Affected:	Other Groundwater (uses other than drinking water)
Potential Contaminants of Concern:	Not reported
EPA Region:	9
Coordinate Source:	Google Map Move
Cuf Case:	NO
Quantity Released Gallons:	Not reported
Begin Date:	01/01/1995
Leak Reported Date:	01/01/1995
How Discovered:	Not reported
How Discovered Description:	Not reported
Discharge Source:	Not reported
Discharge Cause:	Not reported
Stop Method:	Not reported
Stop Description:	Not reported
No Further Action Date:	07/06/1995
CA Water Watershed Name:	South Coast - South Coast - Santa Barbara (315.32)
Dwr Groundwater Subbasin Name:	Santa Barbara (3-017)
Disadvantaged Community:	Disadvantaged Community
CA Enviroscreen 3 Score:	61-65%
CA Enviroscreen 4 Score:	60-65%
Military DOD Site:	No
Facility Project Subtype:	Not reported
RWQCB Region:	CENTRAL COAST RWQCB (REGION 3)
Site History:	Not reported

Click here to access the California GeoTracker records for this facility:

AC182 **GTE CALIFORNIA** **LUST** **S105620293**
NNW **101 CANON PERDIDO W** **Cortese** **N/A**
1/4-1/2 **SANTA BARBARA, CA 93101**
0.408 mi.
2155 ft. **Site 3 of 5 in cluster AC**

Relative:
Higher

Actual:
49 ft.

LUST:

Name:	GTE CALIFORNIA
Address:	101 CANON PERDIDO W
City,State,Zip:	SANTA BARBARA, CA 93101
Lead Agency:	SANTA BARBARA COUNTY LOP

Docusign Envelope ID: 3773F87A-0B89-4932-BA2C-CA8383B3EEAD

GTE CALIFORNIA (Continued) **S105620293**

Case Type:	LUST Cleanup Site
Geo Track:	http://geotracker.waterboards.ca.gov/profile_report.asp?global_id=T0608300646
Global Id:	T0608300646
Latitude:	34.418677594
Longitude:	-119.701928574
Status:	Completed - Case Closed
Status Date:	02/26/1999
Case Worker:	CSB
RB Case Number:	3214
Local Agency:	SANTA BARBARA COUNTY LOP
File Location:	All Files are on GeoTracker or in the Local Agency Database
Local Case Number:	90032
Potential Media Affect:	Aquifer used for drinking water supply
Potential Contaminants of Concern:	Gasoline
EPA Region:	9
Coordinate Source:	* High Quality GPS
Cuf Case:	NO
Quantity Released Gallons:	Not reported
Begin Date:	09/24/1991
Leak Reported Date:	09/24/1991
How Discovered:	Not reported
How Discovered Description:	Not reported
Discharge Source:	Not reported
Discharge Cause:	Not reported
Stop Method:	Not reported
Stop Description:	Not reported
No Further Action Date:	02/26/1999
CA Water Watershed Name:	South Coast - South Coast - Santa Barbara (315.32)
Dwr Groundwater Subbasin Name:	Santa Barbara (3-017)
Disadvantaged Community:	Not reported
CA Enviroscreen 3 Score:	16-20%
CA Enviroscreen 4 Score:	60-65%
Military DOD Site:	No
Facility Project Subtype:	Not reported
RWQCB Region:	CENTRAL COAST RWQCB (REGION 3)
Site History:	COMPLETE LOP FILE HAS BEEN UPLOADED TO GEOTRACKER WEBSITE - HARD COPIES NO LONGER EXIST IN LOP FILES

LUST:

Global Id:	T0608300646
Contact Type:	Local Agency Caseworker - Primary Caseworker
Contact Name:	Closed Santa Barbara Co LOP Sites
Organization Name:	SANTA BARBARA COUNTY LOP
Address:	2125 S. Centerpointe Parkway, Suite #333
City:	Santa Maria
Email:	Not reported
Phone Number:	8053468460

LUST:

Global Id:	T0608300646
Action Type:	ENFORCEMENT
Date:	05/15/1992
Action:	Technical Correspondence / Assistance / Other

Global Id:	T0608300646
Action Type:	ENFORCEMENT
Date:	04/17/1998

Docusign Envelope ID: 3773F87A-0B89-4932-BA2C-CA8383B3EEAD

GTE CALIFORNIA (Continued) **S105620293**

Action: Staff Letter

Global Id: T0608300646
Action Type: ENFORCEMENT
Date: 03/20/1998
Action: Staff Letter

Global Id: T0608300646
Action Type: ENFORCEMENT
Date: 03/03/1998
Action: Technical Correspondence / Assistance / Other

Global Id: T0608300646
Action Type: ENFORCEMENT
Date: 04/10/1998
Action: Staff Letter

Global Id: T0608300646
Action Type: ENFORCEMENT
Date: 06/18/2014
Action: Technical Correspondence / Assistance / Other

Global Id: T0608300646
Action Type: ENFORCEMENT
Date: 03/25/2014
Action: Technical Correspondence / Assistance / Other

Global Id: T0608300646
Action Type: ENFORCEMENT
Date: 04/05/2017
Action: Technical Correspondence / Assistance / Other

Global Id: T0608300646
Action Type: RESPONSE
Date: 11/09/1998
Action: Correspondence

Global Id: T0608300646
Action Type: RESPONSE
Date: 10/17/1994
Action: Other Report / Document

Global Id: T0608300646
Action Type: RESPONSE
Date: 03/05/1998
Action: Request for Closure

Global Id: T0608300646
Action Type: RESPONSE
Date: 11/27/1991
Action: Correspondence

Global Id: T0608300646
Action Type: RESPONSE
Date: 11/13/1998
Action: Well Destruction Report

Docusign Envelope ID: 3773F87A-0B89-4932-BA2C-CA8383B3EEAD

GTE CALIFORNIA (Continued) **S105620293**

Global Id: T0608300646
Action Type: RESPONSE
Date: 07/15/1994
Action: Soil and Water Investigation Report

Global Id: T0608300646
Action Type: RESPONSE
Date: 09/24/1991
Action: Other Report / Document

Global Id: T0608300646
Action Type: RESPONSE
Date: 09/24/1991
Action: Other Report / Document

Global Id: T0608300646
Action Type: RESPONSE
Date: 09/23/1991
Action: Other Report / Document

Global Id: T0608300646
Action Type: RESPONSE
Date: 09/24/1991
Action: Respond to Petition

Global Id: T0608300646
Action Type: RESPONSE
Date: 09/24/1991
Action: Other Report / Document

Global Id: T0608300646
Action Type: RESPONSE
Date: 07/15/1994
Action: Other Report / Document

Global Id: T0608300646
Action Type: RESPONSE
Date: 09/24/1991
Action: Soil and Water Investigation Workplan

Global Id: T0608300646
Action Type: RESPONSE
Date: 09/24/1991
Action: Other Report / Document

Global Id: T0608300646
Action Type: RESPONSE
Date: 12/29/1989
Action: Other Report / Document

Global Id: T0608300646
Action Type: RESPONSE
Date: 04/25/1999
Action: Other Report / Document

Global Id: T0608300646
Action Type: RESPONSE

Docusign Envelope ID: 3773F87A-0B89-4932-BA2C-CA8383B3EEAD

GTE CALIFORNIA (Continued) **S105620293**

Date:	09/23/1991
Action:	Other Report / Document
Global Id:	T0608300646
Action Type:	RESPONSE
Date:	09/23/1991
Action:	Other Report / Document
Global Id:	T0608300646
Action Type:	RESPONSE
Date:	09/24/1991
Action:	Other Report / Document
Global Id:	T0608300646
Action Type:	ENFORCEMENT
Date:	04/08/2010
Action:	File review
Global Id:	T0608300646
Action Type:	ENFORCEMENT
Date:	03/30/1992
Action:	Site Visit / Inspection / Sampling
Global Id:	T0608300646
Action Type:	ENFORCEMENT
Date:	04/13/1992
Action:	Technical Correspondence / Assistance / Other
Global Id:	T0608300646
Action Type:	ENFORCEMENT
Date:	05/15/1992
Action:	Staff Letter
Global Id:	T0608300646
Action Type:	ENFORCEMENT
Date:	12/01/1998
Action:	Closure/No Further Action Letter
Global Id:	T0608300646
Action Type:	ENFORCEMENT
Date:	12/04/1997
Action:	Staff Letter
Global Id:	T0608300646
Action Type:	ENFORCEMENT
Date:	03/06/2002
Action:	File review
Global Id:	T0608300646
Action Type:	ENFORCEMENT
Date:	01/29/1992
Action:	Letter - Notice
Global Id:	T0608300646
Action Type:	Other
Date:	09/24/1991
Action:	Leak Discovery

Docusign Envelope ID: 3773F87A-0B89-4932-BA2C-CA8383B3EEAD

GTE CALIFORNIA (Continued) **S105620293**

Global Id: T0608300646
Action Type: Other
Date: 09/24/1991
Action: Leak Reported

LUST:
Global Id: T0608300646
Status: Open - Case Begin Date
Status Date: 09/24/1991

Global Id: T0608300646
Status: Open - Site Assessment
Status Date: 09/24/1991

Global Id: T0608300646
Status: Open - Site Assessment
Status Date: 04/16/1992

Global Id: T0608300646
Status: Completed - Case Closed
Status Date: 02/26/1999

LUST REG 3:
Region: 3
Regional Board: Central Coast Region
Facility County: Santa Barbara
Global ID: T0608300646
Status: Case Closed
Case Number: 3214
Local Case Num: 90032
Case Type: A
Substance: Regular Gasoline
Quantity: Not reported
Abatement Method: Other
Leak Source: Not reported
Leak Cause: Not reported
How Stopped: Not reported
How Discovered: Not reported
Release Date: 09/24/1991
Discovered Date: 9/24/91
Enter Date: / /
Stop Date: Not reported
Review Date: / /
Enforce Date: 1/1/65
Close Date: 2/26/99
Enforcement Type: None Taken
Responsible Party: Not reported
RP Address: Not reported
Contact: Not reported
Cross Street: Not reported
Local Agency: 42000L
Lead Agency: Local Agency
Staff Initials: RBA
Confirm Leak: Not reported
Workplan: 9/24/91

Docusign Envelope ID: 3773F87A-0B89-4932-BA2C-CA8383B3EEAD

GTE CALIFORNIA (Continued) **S105620293**

Prelim Assess: 4/16/92
Pollution Char: / /
Remedial Plan: Not reported
Remedial Action: Not reported
Monitoring: / /
Pilot Program: LOP
Interim Action: Not reported
Funding: F
MTBE Class: *
Max MTBE Grnd Wtr: Not reported
Max MTBE Soil: Not reported
Max MTBE Data: / /
MTBE Tested: NT
Lat/Long: 34.421801 / -119.699415
Soil Qualifier: Not reported
Grnd Wtr Qualifier: Not reported
Mtbe Concentratn: 0
Mtbe Fuel: 1
Org Name: Not reported
Basin Plan: Not reported
Beneficial: Not reported
Priority: 2A4
UST Cleanup Fund ID: Not reported
Suspended: Not reported
Operator: Not reported
Water System: Not reported
Well Name: Not reported
Distance From Well: 0
Assigned Name: Not reported
Summary: Not reported

CORTESE:

Name:	GTE CALIFORNIA
Address:	101 CANON PERDIDO W
City,State,Zip:	SANTA BARBARA, CA 93101
Region:	CORTESE
Envirostor Id:	Not reported
Global ID:	T0608300646
Site/Facility Type:	LUST CLEANUP SITE
Cleanup Status:	COMPLETED - CASE CLOSED
Status Date:	Not reported
Site Code:	Not reported
Latitude:	Not reported
Longitude:	Not reported
Owner:	Not reported
Enf Type:	Not reported
Swat R:	Not reported
Flag:	active
Order No:	Not reported
Waste Discharge System No:	Not reported
Effective Date:	Not reported
Region 2:	Not reported
WID Id:	Not reported
Solid Waste Id No:	Not reported
Waste Management Uit Name:	Not reported
File Name:	Active Open

Docusign Envelope ID: 3773F87A-0B89-4932-BA2C-CA8383B3EEAD

AD183 **THE OPPORTUNITY SHOP** **LUST** **S102438887**
NNW **127 CANON PERDIDO W** **Cortese** **N/A**
1/4-1/2 **SANTA BARBARA, CA 93101** **HIST CORTESE**
0.409 mi.
2161 ft. **Site 1 of 5 in cluster AD**

Relative:
Higher

Actual:
49 ft.

LUST:

Name:	THE OPPORTUNITY SHOP
Address:	127 CANON PERDIDO W
City,State,Zip:	SANTA BARBARA, CA 93101
Lead Agency:	SANTA BARBARA COUNTY LOP
Case Type:	LUST Cleanup Site
Geo Track:	http://geotracker.waterboards.ca.gov/profile_report.asp?global_id=T0608300248
Global Id:	T0608300248
Latitude:	34.418437543
Longitude:	-119.702586535
Status:	Completed - Case Closed
Status Date:	11/11/1998
Case Worker:	CSB
RB Case Number:	245
Local Agency:	SANTA BARBARA COUNTY LOP
File Location:	All Files are on GeoTracker or in the Local Agency Database
Local Case Number:	52144
Potential Media Affect:	Aquifer used for drinking water supply
Potential Contaminants of Concern:	Gasoline
EPA Region:	9
Coordinate Source:	* High Quality GPS
Cuf Case:	YES
Quantity Released Gallons:	Not reported
Begin Date:	12/22/1988
Leak Reported Date:	12/22/1988
How Discovered:	Not reported
How Discovered Description:	Not reported
Discharge Source:	Not reported
Discharge Cause:	Not reported
Stop Method:	Not reported
Stop Description:	Not reported
No Further Action Date:	11/11/1998
CA Water Watershed Name:	South Coast - South Coast - Santa Barbara (315.32)
Dwr Groundwater Subbasin Name:	Santa Barbara (3-017)
Disadvantaged Community:	Not reported
CA Enviroscreen 3 Score:	16-20%
CA Enviroscreen 4 Score:	60-65%
Military DOD Site:	No
Facility Project Subtype:	Not reported
RWQCB Region:	CENTRAL COAST RWQCB (REGION 3)
Site History:	COMPLETE LOP FILE HAS BEEN UPLOADED TO GEOTRACKER WEBSITE - HARD COPIES NO LONGER EXIST IN LOP FILES

LUST:

Global Id:	T0608300248
Contact Type:	Local Agency Caseworker - Primary Caseworker
Contact Name:	Closed Santa Barbara Co LOP Sites
Organization Name:	SANTA BARBARA COUNTY LOP
Address:	2125 S. Centerpointe Parkway, Suite #333
City:	Santa Maria
Email:	Not reported
Phone Number:	8053468460

Docusign Envelope ID: 3773F87A-0B89-4932-BA2C-CA8383B3EEAD

THE OPPORTUNITY SHOP (Continued) **S102438887**

LUST:
Global Id: T0608300248
Action Type: ENFORCEMENT
Date: 10/02/2014
Action: Technical Correspondence / Assistance / Other

Global Id: T0608300248
Action Type: Other
Date: 12/22/1988
Action: Leak Discovery

Global Id: T0608300248
Action Type: ENFORCEMENT
Date: 07/29/1998
Action: Closure/No Further Action Letter

Global Id: T0608300248
Action Type: ENFORCEMENT
Date: 12/27/1988
Action: Unauthorized Release Form

Global Id: T0608300248
Action Type: RESPONSE
Date: 03/04/1988
Action: Other Report / Document

Global Id: T0608300248
Action Type: RESPONSE
Date: 01/22/1992
Action: Other Report / Document

Global Id: T0608300248
Action Type: RESPONSE
Date: 03/04/1988
Action: Other Report / Document

Global Id: T0608300248
Action Type: ENFORCEMENT
Date: 08/05/1998
Action: Closure/No Further Action Letter

Global Id: T0608300248
Action Type: Other
Date: 12/22/1988
Action: Leak Reported

LUST:
Global Id: T0608300248
Status: Open - Case Begin Date
Status Date: 12/22/1988

Global Id: T0608300248
Status: Open - Site Assessment
Status Date: 12/22/1988

Global Id: T0608300248

Docusign Envelope ID: 3773F87A-0B89-4932-BA2C-CA8383B3EEAD

THE OPPORTUNITY SHOP (Continued) **S102438887**

Status: Completed - Case Closed
Status Date: 11/11/1998

LUST REG 3:
Region: 3
Regional Board: Central Coast Region
Facility County: Santa Barbara
Global ID: T0608300248
Status: Case Closed
Case Number: 245
Local Case Num: 52144
Case Type: A
Substance: Gasoline
Quantity: Not reported
Abatement Method: Other
Leak Source: Not reported
Leak Cause: Not reported
How Stopped: Not reported
How Discovered: Not reported
Release Date: 12/22/1988
Discovered Date: 12/22/88
Enter Date: / /
Stop Date: Not reported
Review Date: / /
Enforce Date: 1/1/65
Close Date: 11/11/98
Enforcement Type: None Taken
Responsible Party: Not reported
RP Address: Not reported
Contact: Not reported
Cross Street: Not reported
Local Agency: 42000L
Lead Agency: Local Agency
Staff Initials: RBA
Confirm Leak: 12/22/88
Workplan: Not reported
Prelim Assess: Not reported
Pollution Char: / /
Remedial Plan: Not reported
Remedial Action: Not reported
Monitoring: / /
Pilot Program: LOP
Interim Action: Not reported
Funding: F
MTBE Class: *
Max MTBE Grnd Wtr: Not reported
Max MTBE Soil: Not reported
Max MTBE Data: / /
MTBE Tested: NT
Lat/Long: 34.4189963 / -119.7018961
Soil Qualifier: Not reported
Grnd Wtr Qualifier: Not reported
Mtbe Concentratn: 0
Mtbe Fuel: 1
Org Name: Not reported
Basin Plan: Not reported

Docusign Envelope ID: 3773F87A-0B89-4932-BA2C-CA8383B3EEAD

THE OPPORTUNITY SHOP (Continued) **S102438887**

Beneficial: Not reported
Priority: 2A4
UST Cleanup Fund ID: Not reported
Suspended: Not reported
Operator: Not reported
Water System: LOMPOC AIRPORT
Well Name: LPA REPORTED PRIMARY SOURCE
Distance From Well: 0
Assigned Name: 4200873-001GEN
Summary: Not reported

CORTESE:
Name: THE OPPORTUNITY SHOP
Address: 127 CANON PERDIDO W
City,State,Zip: SANTA BARBARA, CA 93101
Region: CORTESE
Envirostor Id: Not reported
Global ID: T0608300248
Site/Facility Type: LUST CLEANUP SITE
Cleanup Status: COMPLETED - CASE CLOSED
Status Date: Not reported
Site Code: Not reported
Latitude: Not reported
Longitude: Not reported
Owner: Not reported
Enf Type: Not reported
Swat R: Not reported
Flag: active
Order No: Not reported
Waste Discharge System No: Not reported
Effective Date: Not reported
Region 2: Not reported
WID Id: Not reported
Solid Waste Id No: Not reported
Waste Management Uit Name: Not reported
File Name: Active Open

HIST CORTESE:
edr_fname: The Opportunity Shop
edr_fadd1: 127 CANON PERDIDO
City,State,Zip: SANTA BARBARA, CA 93101
Region: CORTESE
Facility County Code: 42
Reg By: LTNKA
Reg Id: 245

Z184 **PARKING LOT** **LUST** **S109285337**
ENE **217 HELENA AVE** **Cortese** **N/A**
1/4-1/2 **SANTA BARBARA, CA 93105** **CUPA Listings**
0.410 mi.
2163 ft. **Site 16 of 17 in cluster Z**

Relative: **Lower**
Actual: **23 ft.**

LUST:
Name: PARKING LOT
Address: 217 HELENA AVE
City,State,Zip: SANTA BARBARA, CA 93105
Lead Agency: SANTA BARBARA COUNTY LOP

Docusign Envelope ID: 3773F87A-0B89-4932-BA2C-CA8383B3EEAD

PARKING LOT (Continued) **S109285337**

Case Type:	LUST Cleanup Site
Geo Track:	http://geotracker.waterboards.ca.gov/profile_report.asp?global_id=T10000000467
Global Id:	T10000000467
Latitude:	34.414961
Longitude:	-119.691799
Status:	Completed - Case Closed
Status Date:	04/08/2016
Case Worker:	CSB
RB Case Number:	Not reported
Local Agency:	SANTA BARBARA COUNTY LOP
File Location:	All Files are on GeoTracker or in the Local Agency Database
Local Case Number:	59305
Potential Media Affect:	Other Groundwater (uses other than drinking water), Soil
Potential Contaminants of Concern:	Other Chlorinated Hydrocarbons, Diesel, Waste Oil / Motor / Hydraulic / Lubricating
EPA Region:	9
Coordinate Source:	Manual Entry on Screens
Cuf Case:	YES
Quantity Released Gallons:	Not reported
Begin Date:	08/11/2008
Leak Reported Date:	08/15/2008
How Discovered:	Tank Closure
How Discovered Description:	Not reported
Discharge Source:	Tank
Discharge Cause:	Install Problem, Other, Physc / Mech Damage
Stop Method:	Close and Remove Tank
Stop Description:	Not reported
No Further Action Date:	04/08/2016
CA Water Watershed Name:	South Coast - South Coast - Santa Barbara (315.32)
Dwr Groundwater Subbasin Name:	Santa Barbara (3-017)
Disadvantaged Community:	Not reported
CA Enviroscreen 3 Score:	51-55%
CA Enviroscreen 4 Score:	70-75%
Military DOD Site:	No
Facility Project Subtype:	Not reported
RWQCB Region:	CENTRAL COAST RWQCB (REGION 3)
Site History:	This case was opened following an unauthorized release from an underground storage tank system at the subject site. Corrective action was conducted under the oversight of Santa Barbara County FPD/EHS. This case was closed under the State Water Resources Control Board Low-Threat Underground Storage Tank Case Closure Policy. Please refer to the site specific documentation submitted to the SWRCB s GeoTracker database for additional information. Complete EHS/FPD file has been uploaded to GeoTracker - Hard copies no longer exist in EHS/FPD files.

LUST:

Global Id:	T10000000467
Contact Type:	Local Agency Caseworker - Primary Caseworker
Contact Name:	Closed Santa Barbara Co LOP Sites
Organization Name:	SANTA BARBARA COUNTY LOP
Address:	2125 S. Centerpointe Parkway, Suite #333
City:	Santa Maria
Email:	Not reported
Phone Number:	8053468460

Global Id:	T10000000467
Contact Type:	Regional Board Caseworker

Docusign Envelope ID: 3773F87A-0B89-4932-BA2C-CA8383B3EEAD

PARKING LOT (Continued) **S109285337**

Contact Name: RB3 STAFF
Organization Name: CENTRAL COAST RWQCB (REGION 3)
Address: 895 AEROVISTA PL, SUITE 101
City: SAN LUIS OBISPO
Email: centralcoast@waterboards.ca.gov
Phone Number: 8055493147

LUST:

Global Id: T10000000467
Action Type: ENFORCEMENT
Date: 04/03/2009
Action: Notice to Comply

Global Id: T10000000467
Action Type: ENFORCEMENT
Date: 12/08/2011
Action: Technical Correspondence / Assistance / Other

Global Id: T10000000467
Action Type: ENFORCEMENT
Date: 01/18/2012
Action: Technical Correspondence / Assistance / Other

Global Id: T10000000467
Action Type: ENFORCEMENT
Date: 03/27/2012
Action: Site Visit / Inspection / Sampling

Global Id: T10000000467
Action Type: ENFORCEMENT
Date: 11/16/2012
Action: Technical Correspondence / Assistance / Other

Global Id: T10000000467
Action Type: ENFORCEMENT
Date: 07/10/2015
Action: Notification - Public Notice of Case Closure

Global Id: T10000000467
Action Type: ENFORCEMENT
Date: 10/01/2015
Action: Technical Correspondence / Assistance / Other

Global Id: T10000000467
Action Type: ENFORCEMENT
Date: 03/31/2016
Action: Email Correspondence

Global Id: T10000000467
Action Type: ENFORCEMENT
Date: 08/15/2008
Action: File review

Global Id: T10000000467
Action Type: ENFORCEMENT
Date: 08/15/2008
Action: Unauthorized Release Form

Docusign Envelope ID: 3773F87A-0B89-4932-BA2C-CA8383B3EEAD

PARKING LOT (Continued) **S109285337**

Global Id: T10000000467
Action Type: RESPONSE
Date: 05/27/2008
Action: Tank Removal Workplan

Global Id: T10000000467
Action Type: ENFORCEMENT
Date: 08/08/2011
Action: Technical Correspondence / Assistance / Other

Global Id: T10000000467
Action Type: ENFORCEMENT
Date: 04/05/2011
Action: Technical Correspondence / Assistance / Other

Global Id: T10000000467
Action Type: ENFORCEMENT
Date: 04/24/2012
Action: Technical Correspondence / Assistance / Other

Global Id: T10000000467
Action Type: ENFORCEMENT
Date: 11/03/2015
Action: Technical Correspondence / Assistance / Other

Global Id: T10000000467
Action Type: ENFORCEMENT
Date: 04/08/2016
Action: Closure/No Further Action Letter

Global Id: T10000000467
Action Type: Other
Date: 08/11/2008
Action: Leak Stopped

Global Id: T10000000467
Action Type: RESPONSE
Date: 06/03/2009
Action: Soil and Water Investigation Workplan

Global Id: T10000000467
Action Type: RESPONSE
Date: 01/21/2013
Action: Monitoring Report - Quarterly

Global Id: T10000000467
Action Type: RESPONSE
Date: 11/20/2014
Action: Correspondence

Global Id: T10000000467
Action Type: RESPONSE
Date: 09/26/2011
Action: Corrective Action Plan / Remedial Action Plan

Global Id: T10000000467
Action Type: ENFORCEMENT

Docusign Envelope ID: 3773F87A-0B89-4932-BA2C-CA8383B3EEAD

PARKING LOT (Continued) **S109285337**

Date: 09/08/2011
Action: Technical Correspondence / Assistance / Other

Global Id: T10000000467
Action Type: ENFORCEMENT
Date: 04/19/2011
Action: Technical Correspondence / Assistance / Other

Global Id: T10000000467
Action Type: ENFORCEMENT
Date: 10/22/2014
Action: Site Visit / Inspection / Sampling

Global Id: T10000000467
Action Type: ENFORCEMENT
Date: 04/03/2015
Action: Staff Letter

Global Id: T10000000467
Action Type: Other
Date: 08/11/2008
Action: Leak Discovery

Global Id: T10000000467
Action Type: RESPONSE
Date: 06/04/2009
Action: Preliminary Site Assessment Workplan

Global Id: T10000000467
Action Type: REMEDIATION
Date: 08/11/2008
Action: Excavation

Global Id: T10000000467
Action Type: REMEDIATION
Date: 08/04/2008
Action: Excavation

Global Id: T10000000467
Action Type: ENFORCEMENT
Date: 12/09/2010
Action: Technical Correspondence / Assistance / Other

Global Id: T10000000467
Action Type: ENFORCEMENT
Date: 04/01/2010
Action: Technical Correspondence / Assistance / Other

Global Id: T10000000467
Action Type: ENFORCEMENT
Date: 03/31/2010
Action: File Review - Closure

Global Id: T10000000467
Action Type: ENFORCEMENT
Date: 05/03/2011
Action: Technical Correspondence / Assistance / Other

Docusign Envelope ID: 3773F87A-0B89-4932-BA2C-CA8383B3EEAD

PARKING LOT (Continued) **S109285337**

Global Id: T10000000467
Action Type: ENFORCEMENT
Date: 06/10/2010
Action: Site Visit / Inspection / Sampling

Global Id: T10000000467
Action Type: ENFORCEMENT
Date: 05/16/2013
Action: Technical Correspondence / Assistance / Other

Global Id: T10000000467
Action Type: ENFORCEMENT
Date: 05/16/2014
Action: Staff Letter

Global Id: T10000000467
Action Type: Other
Date: 08/15/2008
Action: Leak Reported

Global Id: T10000000467
Action Type: RESPONSE
Date: 06/23/2014
Action: Site Investigation Workplan - Regulator Responded

Global Id: T10000000467
Action Type: RESPONSE
Date: 09/14/2015
Action: Well Destruction Workplan - Regulator Responded

LUST:
Global Id: T10000000467
Status: Open - Case Begin Date
Status Date: 08/11/2008

Global Id: T10000000467
Status: Open - Assessment & Interim Remedial Action
Status Date: 08/14/2008

Global Id: T10000000467
Status: Open - Eligible for Closure
Status Date: 04/03/2015

Global Id: T10000000467
Status: Completed - Case Closed
Status Date: 04/08/2016

CORTESE:
Name: PARKING LOT
Address: 217 HELENA AVE
City,State,Zip: SANTA BARBARA, CA 93105
Region: CORTESE
Envirostor Id: Not reported
Global ID: T10000000467
Site/Facility Type: LUST CLEANUP SITE

Docusign Envelope ID: 3773F87A-0B89-4932-BA2C-CA8383B3EEAD

PARKING LOT (Continued) **S109285337**

Cleanup Status:	COMPLETED - CASE CLOSED
Status Date:	Not reported
Site Code:	Not reported
Latitude:	Not reported
Longitude:	Not reported
Owner:	Not reported
Enf Type:	Not reported
Swat R:	Not reported
Flag:	active
Order No:	Not reported
Waste Discharge System No:	Not reported
Effective Date:	Not reported
Region 2:	Not reported
WID Id:	Not reported
Solid Waste Id No:	Not reported
Waste Management Uit Name:	Not reported
File Name:	Active Open

CUPA SANTA BARBARA:

Name:	SB CITY - UST REMOVAL - PIEPER
Address:	217 HELENA
City,State,Zip:	SANTA BARBARA, CA 93101
Facility Id:	FA0013937
Region:	SANTA BARBARA
Cross Street:	Not reported
Latitude:	Not reported
Longitude:	Not reported
Mailing Name:	SANTA BARBARA, CITY OF
Mailing Care Of:	RICHARD APARICIO
Mailing Address:	PO BOX 1990
Mailing City:	SANTA BARBARA
Mailing State:	CA
Mailing Zip Code:	93102
Record Id:	PR0509305
Pe #:	2300
Current Status:	2

Z185 **PARKING LOT** **UST FINDER RELEASE** **1029089448**
ENE **217 HELENA AVE** **N/A**
1/4-1/2 **SANTA BARBARA, CA 93105**
0.410 mi.
2163 ft. **Site 17 of 17 in cluster Z**

Relative:
Lower

Actual:
23 ft.

UST FINDER RELEASE:

Object ID:	55486
Facility ID:	Not reported
Lust ID:	CAT10000000467
Name:	PARKING LOT
Address:	217 HELENA AVE
City,State,Zip:	SANTA BARBARA, CA 93105
Address Match Type:	PointAddress
Reported Date:	Not reported
Status:	No Further Action
Substance:	Not reported
Population within 1500ft:	984
Domestic Wells within 1500ft:	0
Land Use:	Developed, Medium Intensity

Map ID Direction Distance Elevation	Site	MAP FINDINGS	Database(s)	EDR ID Number EPA ID Number

PARKING LOT (Continued) **1029089448**

Within SPA:	No
SPA PWS Facility ID:	Not reported
SPA Water Type:	Not reported
SPA Facility Type:	Not reported
SPA HUC12:	Not reported
Within WHPA:	Yes
WHPA PWS Facility ID:	CA4210010_24400
WHPA Water Type:	GW - Ground water
WHPA Facility Type:	WL - Well
WHPA HUC12:	180600130203
Within 100yr Floodplain:	Yes
Tribe:	Not reported
EPA Region:	9
NFA Letter 1:	Not reported
NFA Letter 2:	Not reported
NFA Letter 3:	Not reported
NFA Letter 4:	Not reported
Closed With Residual Contaminate:	Not reported
Coordinate Source:	Geocode
X Coord:	-119.69179
Y Coord:	34.4150900000001
Latitude:	34.4150899999999
Longitude:	-119.691789999999

AE186 **LYON MOVING & STORAGE** **UST FINDER RELEASE** **1029017160**
NNE **27 COTA ST E** **N/A**
1/4-1/2 **SANTA BARBARA, CA 93101**
0.412 mi.
2173 ft. **Site 1 of 5 in cluster AE**

Relative:
Higher

Actual:
38 ft.

UST FINDER RELEASE:

Object ID:	55444
Facility ID:	Not reported
Lust ID:	CAT0608300605
Name:	LYON MOVING & STORAGE
Address:	27 COTA ST E
City,State,Zip:	SANTA BARBARA, CA 93101
Address Match Type:	PointAddress
Reported Date:	Not reported
Status:	No Further Action
Substance:	Not reported
Population within 1500ft:	1067
Domestic Wells within 1500ft:	0
Land Use:	Developed, Medium Intensity
Within SPA:	No
SPA PWS Facility ID:	Not reported
SPA Water Type:	Not reported
SPA Facility Type:	Not reported
SPA HUC12:	Not reported
Within WHPA:	Yes
WHPA PWS Facility ID:	CA4210010_24400
WHPA Water Type:	GW - Ground water
WHPA Facility Type:	WL - Well
WHPA HUC12:	180600130203
Within 100yr Floodplain:	No
Tribe:	Not reported
EPA Region:	9
NFA Letter 1:	Not reported

Docusign Envelope ID: 3773F87A-0B89-4932-BA2C-CA8383B3EEAD

LYON MOVING & STORAGE (Continued) **1029017160**

NFA Letter 2:	Not reported
NFA Letter 3:	Not reported
NFA Letter 4:	Not reported
Closed With Residual Contaminate:	Not reported
Coordinate Source:	Geocode
X Coord:	-119.69599
Y Coord:	34.4185400000001
Latitude:	34.41854
Longitude:	-119.695989999999

AE187 **LYONS BUILDING** **RCRA-SQG 1005904407**
NNE **27 E COTA ST** **LUST CAR000122341**
1/4-1/2 **SANTA BARBARA, CA 93102** **FINDS**
0.415 mi. **ECHO**
2193 ft. **Site 2 of 5 in cluster AE** **Cortese**
HWTS
Relative: Higher **HAZNET**

Actual: 38 ft.

RCRA Listings:

Date Form Received by Agency:	20020719
Handler Name:	Lyons Building
Handler Address:	27 E Cota St
Handler City,State,Zip:	SANTA BARBARA, CA 93102
EPA ID:	CAR000122341
Contact Name:	CRAIG ENGEL
Contact Address:	510 CASTILLO ST
Contact City,State,Zip:	SANTA BARBARA, CA 93101
Contact Telephone:	805-560-8312
Contact Fax:	Not reported
Contact Email:	Not reported
Contact Title:	Not reported
EPA Region:	09
Land Type:	Private
Federal Waste Generator Description:	Small Quantity Generator
Non-Notifier:	Not reported
Biennial Report Cycle:	Not reported
Accessibility:	Not reported
Active Site Indicator:	Handler Activities
State District Owner:	Not reported
State District:	Not reported
Mailing Address:	27 E COTA ST
Mailing City,State,Zip:	SANTA BARBARA, CA 93102
Owner Name:	Lyon Moving And Storage
Owner Type:	Private
Operator Name:	Not reported
Operator Type:	Not reported
Short-Term Generator Activity:	No
Importer Activity:	No
Mixed Waste Generator:	No
Transporter Activity:	No
Transfer Facility Activity:	No
Recycler Activity with Storage:	No
Small Quantity On-Site Burner Exemption:	No
Smelting Melting and Refining Furnace Exemption:	No
Underground Injection Control:	No
Off-Site Waste Receipt:	No
Universal Waste Indicator:	No
Universal Waste Destination Facility:	No

Docusign Envelope ID: 3773F87A-0B89-4932-BA2C-CA8383B3EEAD

LYONS BUILDING (Continued) **1005904407**

Federal Universal Waste:	No
Active Site State-Reg Handler:	---
Federal Facility Indicator:	Not reported
Hazardous Secondary Material Indicator:	N
Sub-Part K Indicator:	Not reported
2018 GPRA Permit Baseline:	Not on the Baseline
2018 GPRA Renewals Baseline:	Not on the Baseline
202 GPRA Corrective Action Baseline:	No
Subject to Corrective Action Universe:	No
Non-TSDFs Where RCRA CA has Been Imposed Universe:	No
Corrective Action Priority Ranking:	No NCAPS ranking
Environmental Control Indicator:	No
Institutional Control Indicator:	No
Human Exposure Controls Indicator:	N/A
Groundwater Controls Indicator:	N/A
Significant Non-Complier Universe:	No
Unaddressed Significant Non-Complier Universe:	No
Addressed Significant Non-Complier Universe:	No
Significant Non-Complier With a Compliance Schedule Universe:	No
Financial Assurance Required:	Not reported
Handler Date of Last Change:	20060905
Recognized Trader-Importer:	No
Recognized Trader-Exporter:	No
Importer of Spent Lead Acid Batteries:	No
Exporter of Spent Lead Acid Batteries:	No
Recycler Activity Without Storage:	No
Manifest Broker:	No
Sub-Part P Indicator:	No

Hazardous Waste Summary:

Waste Code:	D000
Waste Description:	Not Defined
Waste Code:	D008
Waste Description:	Lead
Waste Code:	F002
Waste Description:	The Following Spent Halogenated Solvents: Tetrachloroethylene, Methylene Chloride, Trichloroethylene, 1,1,1-Trichloroethane, Chlorobenzene, 1,1,2-Trichloro-1,2,2-Trifluoroethane, Ortho-Dichlorobenzene, Trichlorofluoromethane, And 1,1,2, Trichloroethane; All Spent Solvent Mixtures/Blends Containing, Before Use, A Total Of Ten Percent Or More (By Volume) Of One Or More Of The Above Halogenated Solvents Or Those Solvents Listed In F001, F004, And F005; And Still Bottoms From The Recovery Of These Spent Solvents And Spent Solvent Mixtures.
Waste Code:	F005
Waste Description:	The Following Spent Nonhalogenated Solvents: Toluene, Methyl Ethyl Ketone, Carbon Disulfide, Isobutanol, Pyridine, Benzene, 2-Ethoxyethanol, And 2-Nitropropane; All Spent Solvent Mixtures/Blends Containing, Before Use, A Total Of Ten Percent Or More (By Volume) Of One Or More Of The Above Nonhalogenated Solvents Or Those Solvents Listed In F001, F002, Or F004; And Still Bottoms From The Recovery Of These Spent Solvents And Spent Solvent Mixtures.

Docusign Envelope ID: 3773F87A-0B89-4932-BA2C-CA8383B3EEAD

LYONS BUILDING (Continued) **1005904407**

Handler - Owner Operator:
Owner/Operator Indicator: Owner
Owner/Operator Name: LYON MOVING AND STORAGE
Legal Status: Private
Date Became Current: Not reported
Date Ended Current: Not reported
Owner/Operator Address: 27 E COTA ST
Owner/Operator City,State,Zip: SANTA BARBARA, CA 93102
Owner/Operator Telephone: 805-331-9743
Owner/Operator Telephone Ext: Not reported
Owner/Operator Fax: Not reported
Owner/Operator Email: Not reported

Owner/Operator Indicator: Owner
Owner/Operator Name: LYON MOVING AND STORAGE
Legal Status: Private
Date Became Current: Not reported
Date Ended Current: Not reported
Owner/Operator Address: 27 E COTA ST
Owner/Operator City,State,Zip: SANTA BARBARA, CA 93102
Owner/Operator Telephone: 805-331-9743
Owner/Operator Telephone Ext: Not reported
Owner/Operator Fax: Not reported
Owner/Operator Email: Not reported

Historic Generators:
Receive Date: 20020719
Handler Name: LYONS BUILDING
Federal Waste Generator Description: Small Quantity Generator
State District Owner: Not reported
Large Quantity Handler of Universal Waste: No
Recognized Trader Importer: No
Recognized Trader Exporter: No
Spent Lead Acid Battery Importer: No
Spent Lead Acid Battery Exporter: No
Current Record: Yes
Non Storage Recycler Activity: Not reported
Electronic Manifest Broker: Not reported

Receive Date: 20020719
Handler Name: LYONS BUILDING
Federal Waste Generator Description: Large Quantity Generator
State District Owner: Not reported
Large Quantity Handler of Universal Waste: No
Recognized Trader Importer: No
Recognized Trader Exporter: No
Spent Lead Acid Battery Importer: No
Spent Lead Acid Battery Exporter: No
Current Record: No
Non Storage Recycler Activity: Not reported
Electronic Manifest Broker: Not reported

List of NAICS Codes and Descriptions:
NAICS Codes: No NAICS Codes Found

Docusign Envelope ID: 3773F87A-0B89-4932-BA2C-CA8383B3EEAD

LYONS BUILDING (Continued) **1005904407**

Facility Has Received Notices of Violations:
Violations: No Violations Found

Evaluation Action Summary:
Evaluations: No Evaluations Found

LUST:

Name:	LYON MOVING & STORAGE
Address:	27 COTA ST E
City,State,Zip:	SANTA BARBARA, CA 93101
Lead Agency:	SANTA BARBARA COUNTY LOP
Case Type:	LUST Cleanup Site
Geo Track:	http://geotracker.waterboards.ca.gov/profile_report.asp?global_id=T0608300605
Global Id:	T0608300605
Latitude:	34.418340355
Longitude:	-119.696258498
Status:	Completed - Case Closed
Status Date:	11/22/2005
Case Worker:	CSB
RB Case Number:	3175
Local Agency:	SANTA BARBARA COUNTY LOP
File Location:	All Files are on GeoTracker or in the Local Agency Database
Local Case Number:	51669
Potential Media Affect:	Aquifer used for drinking water supply
Potential Contaminants of Concern:	Gasoline
EPA Region:	9
Coordinate Source:	Manual Entry on Screens
Cuf Case:	YES
Quantity Released Gallons:	Not reported
Begin Date:	03/26/1996
Leak Reported Date:	03/26/1996
How Discovered:	Tank Closure
How Discovered Description:	Not reported
Discharge Source:	Piping
Discharge Cause:	Unknown
Stop Method:	Close and Remove Tank
Stop Description:	Not reported
No Further Action Date:	11/22/2005
CA Water Watershed Name:	South Coast - South Coast - Santa Barbara (315.32)
Dwr Groundwater Subbasin Name:	Santa Barbara (3-017)
Disadvantaged Community:	Not reported
CA Enviroscreen 3 Score:	46-50%
CA Enviroscreen 4 Score:	60-65%
Military DOD Site:	No
Facility Project Subtype:	Not reported
RWQCB Region:	CENTRAL COAST RWQCB (REGION 3)
Site History:	COMPLETE LOP FILE HAS BEEN UPLOADED TO GEOTRACKER WEBSITE - HARD COPIES NO LONGER EXIST IN LOP FILES

LUST:

Global Id:	T0608300605
Contact Type:	Local Agency Caseworker - Primary Caseworker
Contact Name:	Closed Santa Barbara Co LOP Sites
Organization Name:	SANTA BARBARA COUNTY LOP
Address:	2125 S. Centerpointe Parkway, Suite #333

Docusign Envelope ID: 3773F87A-0B89-4932-BA2C-CA8383B3EEAD

LYONS BUILDING (Continued) **1005904407**

City: Santa Maria
Email: Not reported
Phone Number: 8053468460

Global Id: T0608300605
Contact Type: Regional Board Caseworker
Contact Name: RB3 STAFF
Organization Name: CENTRAL COAST RWQCB (REGION 3)
Address: 895 AEROVISTA PL, SUITE 101
City: SAN LUIS OBISPO
Email: centralcoast@waterboards.ca.gov
Phone Number: 8055493147

LUST:

Global Id: T0608300605
Action Type: ENFORCEMENT
Date: 11/19/2002
Action: Staff Letter

Global Id: T0608300605
Action Type: ENFORCEMENT
Date: 03/28/1996
Action: Unauthorized Release Form

Global Id: T0608300605
Action Type: ENFORCEMENT
Date: 11/07/2014
Action: Technical Correspondence / Assistance / Other

Global Id: T0608300605
Action Type: ENFORCEMENT
Date: 11/22/2005
Action: Closure/No Further Action Letter

Global Id: T0608300605
Action Type: ENFORCEMENT
Date: 12/05/2002
Action: Staff Letter

Global Id: T0608300605
Action Type: RESPONSE
Date: 02/20/2002
Action: Other Report / Document

Global Id: T0608300605
Action Type: RESPONSE
Date: 03/05/2005
Action: Other Report / Document

Global Id: T0608300605
Action Type: ENFORCEMENT
Date: 09/13/2004
Action: Closure/No Further Action Letter

Global Id: T0608300605
Action Type: ENFORCEMENT
Date: 08/07/2002

Docusign Envelope ID: 3773F87A-0B89-4932-BA2C-CA8383B3EEAD

LYONS BUILDING (Continued) **1005904407**

Action: Warning Letter

Global Id: T0608300605
Action Type: ENFORCEMENT
Date: 11/15/2005
Action: Closure/No Further Action Letter

Global Id: T0608300605
Action Type: ENFORCEMENT
Date: 11/07/2014
Action: Technical Correspondence / Assistance / Other

Global Id: T0608300605
Action Type: Other
Date: 03/26/1996
Action: Leak Discovery

Global Id: T0608300605
Action Type: Other
Date: 03/26/1996
Action: Leak Reported

LUST:
Global Id: T0608300605
Status: Open - Case Begin Date
Status Date: 03/26/1996

Global Id: T0608300605
Status: Open - Site Assessment
Status Date: 03/26/1996

Global Id: T0608300605
Status: Open - Site Assessment
Status Date: 04/01/1996

Global Id: T0608300605
Status: Completed - Case Closed
Status Date: 11/22/2005

LUST REG 3:
Region: 3
Regional Board: Central Coast Region
Facility County: Santa Barbara
Global ID: T0608300605
Status: Preliminary site assessment underway
Case Number: 3175
Local Case Num: 51669
Case Type: A
Substance: Misc. Motor Vehicle Fuels
Quantity: Not reported
Abatement Method: Other
Leak Source: Piping
Leak Cause: UNK
How Stopped: Close Tank
How Discovered: Tank Closure

Docusign Envelope ID: 3773F87A-0B89-4932-BA2C-CA8383B3EEAD

LYONS BUILDING (Continued) **1005904407**

Release Date:	03/26/1996
Discovered Date:	3/26/96
Enter Date:	/ /
Stop Date:	Not reported
Review Date:	/ /
Enforce Date:	1/1/65
Close Date:	Not reported
Enforcement Type:	SEL
Responsible Party:	LANCE KEITH
RP Address:	27 E. COTA
Contact:	Not reported
Cross Street:	Not reported
Local Agency:	42000L
Lead Agency:	Local Agency
Staff Initials:	SMS
Confirm Leak:	3/26/96
Workplan:	Not reported
Prelim Assess:	4/1/96
Pollution Char:	/ /
Remedial Plan:	Not reported
Remedial Action:	Not reported
Monitoring:	/ /
Pilot Program:	LOP
Interim Action:	Not reported
Funding:	F
MTBE Class:	D
Max MTBE Grnd Wtr:	.5
Max MTBE Soil:	0
Max MTBE Data:	12/18/2002
MTBE Tested:	YES
Lat/Long:	34.41834036 / -119.6962585
Soil Qualifier:	ND
Grnd Wtr Qualifier:	<
Mtbe Concentratn:	2
Mtbe Fuel:	0
Org Name:	Not reported
Basin Plan:	Not reported
Beneficial:	Not reported
Priority:	2A4
UST Cleanup Fund ID:	Not reported
Suspended:	Not reported
Operator:	Not reported
Water System:	Not reported
Well Name:	Not reported
Distance From Well:	0
Assigned Name:	Not reported
Summary:	Not reported

FINDS:
Registry ID: 110058307201

Click Here for FRS Facility Detail Report:

Environmental Interest/Information System:
THE EMISSION INVENTORY SYSTEM (EIS) MAINTAINS AN INVENTORY OF LARGE STATIONARY SOURCES AND VOLUNTARILY-REPORTED SMALLER SOURCES OF AIR POINT POLLUTANT EMITTERS. IT CONTAINS INFORMATION ABOUT FACILITY SITES

Docusign Envelope ID: 3773F87A-0B89-4932-BA2C-CA8383B3EEAD

LYONS BUILDING (Continued) **1005904407**

AND THEIR PHYSICAL LOCATION, EMISSIONS UNITS, EMISSIONS PROCESSES, RELEASE POINTS, CONTROL APPROACHES, AND REGULATIONS. FACILITY INVENTORY DATA ARE KEPT SEPARATE FROM THE EMISSIONS DATA AND HAVE STABLE IDENTIFIERS TO IMPROVE CONTINUITY FROM YEAR TO YEAR AND TO HELP IDENTIFY DUPLICATE OR MISSING FACILITIES
The California Environmental Protection Agency (CalEPA) has recently implemented a new data warehouse system (nSite). This data warehouse combines and merges facility and site information from five different systems managed within CalEPA. The five systems are: California Environmental Reporting System (CERS),EnviroStor, GeoTracker, California Integrated Water Quality System (CIWQS), andToxic Release Inventory (TRI).

Registry ID: 110012543426

Click Here for FRS Facility Detail Report:

Environmental Interest/Information System:
The Resource Conservation and Recovery Act Information System (RCRAInfo) is EPA's comprehensive information system in support of the Resource Conservation and Recovery Act (RCRA) of 1976 and the Hazardous and Solid Waste Amendments (HSWA) of 1984. It tracks many types of information about generators, transporters, treaters, storers, and disposers of hazardous waste.

Registry ID: 110058315256

Click Here for FRS Facility Detail Report:

Environmental Interest/Information System:
THE EMISSION INVENTORY SYSTEM (EIS) MAINTAINS AN INVENTORY OF LARGE STATIONARY SOURCES AND VOLUNTARILY-REPORTED SMALLER SOURCES OF AIR POINT POLLUTANT EMITTERS. IT CONTAINS INFORMATION ABOUT FACILITY SITES AND THEIR PHYSICAL LOCATION, EMISSIONS UNITS, EMISSIONS PROCESSES, RELEASE POINTS, CONTROL APPROACHES, AND REGULATIONS. FACILITY INVENTORY DATA ARE KEPT SEPARATE FROM THE EMISSIONS DATA AND HAVE STABLE IDENTIFIERS TO IMPROVE CONTINUITY FROM YEAR TO YEAR AND TO HELP IDENTIFY DUPLICATE OR MISSING FACILITIES

Registry ID: 110058312785

Click Here for FRS Facility Detail Report:

Environmental Interest/Information System:
THE EMISSION INVENTORY SYSTEM (EIS) MAINTAINS AN INVENTORY OF LARGE STATIONARY SOURCES AND VOLUNTARILY-REPORTED SMALLER SOURCES OF AIR POINT POLLUTANT EMITTERS. IT CONTAINS INFORMATION ABOUT FACILITY SITES AND THEIR PHYSICAL LOCATION, EMISSIONS UNITS, EMISSIONS PROCESSES, RELEASE POINTS, CONTROL APPROACHES, AND REGULATIONS. FACILITY INVENTORY DATA ARE KEPT SEPARATE FROM THE EMISSIONS DATA AND HAVE STABLE IDENTIFIERS TO IMPROVE CONTINUITY FROM YEAR TO YEAR AND TO HELP IDENTIFY DUPLICATE OR MISSING FACILITIES

Click this hyperlink while viewing on your computer to access additional FINDS: detail in the EDR Site Report.

ECHO:

Envid:	1005904407
Registry ID:	110012543426
DFR URL:	http://echo.epa.gov/detailed-facility-report?fid=110012543426
Name:	LYONS BUILDING
Address:	27 E COTA ST

Docusign Envelope ID: 3773F87A-0B89-4932-BA2C-CA8383B3EEAD

LYONS BUILDING (Continued) **1005904407**

City,State,Zip: SANTA BARBARA, CA 93102

CORTESE:

Name:	LYON MOVING & STORAGE
Address:	27 COTA ST E
City,State,Zip:	SANTA BARBARA, CA 93101
Region:	CORTESE
Envirostor Id:	Not reported
Global ID:	T0608300605
Site/Facility Type:	LUST CLEANUP SITE
Cleanup Status:	COMPLETED - CASE CLOSED
Status Date:	Not reported
Site Code:	Not reported
Latitude:	Not reported
Longitude:	Not reported
Owner:	Not reported
Enf Type:	Not reported
Swat R:	Not reported
Flag:	active
Order No:	Not reported
Waste Discharge System No:	Not reported
Effective Date:	Not reported
Region 2:	Not reported
WID Id:	Not reported
Solid Waste Id No:	Not reported
Waste Management Uit Name:	Not reported
File Name:	Active Open

HWTS:

Name:	LYONS BUILDING
Address:	27 E COTA ST
Address 2:	Not reported
City,State,Zip:	SANTA BARBARA, CA 93102
EPA ID:	CAR000122341
Inactive Date:	06/30/2003
Create Date:	03/04/2003
Last Act Date:	Not reported
Mailing Name:	Not reported
Mailing Address:	510 CASTILLO ST
Mailing Address 2:	Not reported
Mailing City,State,Zip:	SANTA BARBARA, CA 93101
Owner Name:	LYON MOVING AND STORAGE
Owner Address:	27 E COTA ST
Owner Address 2:	Not reported
Owner City,State,Zip:	SANTA BARBARA, CA 93102
Owner Phone:	Not reported
Owner Fax:	Not reported
Contact Name:	CRAIG ENGEL
Contact Address:	510 CASTILLO ST
Contact Address 2:	Not reported
City,State,Zip:	SANTA BARBARA, CA 93101
Contact Phone:	Not reported
Contact Fax:	Not reported
Facility Status:	Inactive
Facility Type:	PERMANENT
Category:	FEDERAL

Docusign Envelope ID: 3773F87A-0B89-4932-BA2C-CA8383B3EEAD

LYONS BUILDING (Continued) **1005904407**

Latitude: 34.418718
Longitude: -119.696211

HAZNET:
Name: LYONS BUILDING
Address: 27 E COTA ST
Address 2: Not reported
City,State,Zip: SANTA BARBARA, CA 93102
Contact: Craig Engel
Telephone: 8055608312
Mailing Name: Not reported
Mailing Address: 510 Castillo St

Year: 2002
Gepaid: CAR000122341
TSD EPA ID: NVT330010000
CA Waste Code: 352 - Other organic solids
Disposal Method: D99 - Disposal, Other
Tons: 0.25

Year: 2002
Gepaid: CAR000122341
TSD EPA ID: CAD008302903
CA Waste Code: 135 - Unspecified aqueous solution
Disposal Method: R01 - Recycler
Tons: 1.155

Additional Info:
Year: 2002
Gen EPA ID: CAR000122341

Shipment Date: 20020731
Creation Date: 3/14/2003 18:31:30
Receipt Date: 20020808
Manifest ID: 21628696
Trans EPA ID: CAD004778742
Trans Name: Not reported
Trans 2 EPA ID: CAT000624247
Trans 2 Name: Not reported
TSDF EPA ID: CAD008302903
Trans Name: Not reported
TSDF Alt EPA ID: Not reported
TSDF Alt Name: Not reported
Waste Code Description: 135 - Unspecified aqueous solution
RCRA Code: D008
Meth Code: R01 - Recycler
Quantity Tons: 1.155
Waste Quantity: 275
Quantity Unit: G
Additional Code 1: Not reported
Additional Code 2: Not reported
Additional Code 3: Not reported
Additional Code 4: Not reported
Additional Code 5: Not reported

Docusign Envelope ID: 3773F87A-0B89-4932-BA2C-CA8383B3EEAD

LYONS BUILDING (Continued) **1005904407**

Shipment Date:	20020731
Creation Date:	3/13/2003 18:31:17
Receipt Date:	20020808
Manifest ID:	21628694
Trans EPA ID:	CAD004778742
Trans Name:	Not reported
Trans 2 EPA ID:	CAT000624247
Trans 2 Name:	Not reported
TSDF EPA ID:	NVT330010000
Trans Name:	Not reported
TSDF Alt EPA ID:	Not reported
TSDF Alt Name:	Not reported
Waste Code Description:	352 - Other organic solids
RCRA Code:	D008
Meth Code:	D99 - Disposal, Other
Quantity Tons:	0.25
Waste Quantity:	500
Quantity Unit:	P
Additional Code 1:	Not reported
Additional Code 2:	Not reported
Additional Code 3:	Not reported
Additional Code 4:	Not reported
Additional Code 5:	Not reported

AB188 **AVIS RENT-A-CAR** **LUST** **S105620269**
ENE **34 MONTECITO ST E** **Cortese** **N/A**
1/4-1/2 **SANTA BARBARA, CA 93101**
0.416 mi.
2195 ft. **Site 3 of 5 in cluster AB**

Relative: LUST:
Lower

Name:	FORMER ARCO #1884
Address:	34 MONTECITO ST E
City,State,Zip:	SANTA BARBARA, CA 93101
Lead Agency:	SANTA BARBARA COUNTY LOP
Case Type:	LUST Cleanup Site
Geo Track:	http://geotracker.waterboards.ca.gov/profile_report.asp?global_id=T0608300048
Global Id:	T0608300048
Latitude:	34.415674856
Longitude:	-119.691885764
Status:	Completed - Case Closed
Status Date:	08/23/2013
Case Worker:	CSB
RB Case Number:	172
Local Agency:	SANTA BARBARA COUNTY LOP
File Location:	All Files are on GeoTracker or in the Local Agency Database
Local Case Number:	90005
Potential Media Affect:	Aquifer used for drinking water supply, Soil, Soil Vapor
Potential Contaminants of Concern:	Gasoline
EPA Region:	9
Coordinate Source:	Manual Entry on Screens
Cuf Case:	YES
Quantity Released Gallons:	Not reported
Begin Date:	07/01/1987
Leak Reported Date:	07/01/1987
How Discovered:	Nuisance Conditions
How Discovered Description:	Not reported
Discharge Source:	Other

Actual:
26 ft.

Docusign Envelope ID: 3773F87A-0B89-4932-BA2C-CA8383B3EEAD

AVIS RENT-A-CAR (Continued) **S105620269**

Discharge Cause:	Unknown
Stop Method:	Close and Remove Tank
Stop Description:	Not reported
No Further Action Date:	08/23/2013
CA Water Watershed Name:	South Coast - South Coast - Santa Barbara (315.32)
Dwr Groundwater Subbasin Name:	Santa Barbara (3-017)
Disadvantaged Community:	Not reported
CA Enviroscreen 3 Score:	51-55%
CA Enviroscreen 4 Score:	70-75%
Military DOD Site:	No
Facility Project Subtype:	Not reported
RWQCB Region:	CENTRAL COAST RWQCB (REGION 3)
Site History:	COMPLETE LOP FILE HAS BEEN UPLOADED TO GEOTRACKER WEBSITE - HARD COPIES NO LONGER EXIST IN LOP FILES

LUST:

Global Id:	T0608300048
Contact Type:	Local Agency Caseworker - Primary Caseworker
Contact Name:	Closed Santa Barbara Co LOP Sites
Organization Name:	SANTA BARBARA COUNTY LOP
Address:	2125 S. Centerpointe Parkway, Suite #333
City:	Santa Maria
Email:	Not reported
Phone Number:	8053468460

Global Id:	T0608300048
Contact Type:	Regional Board Caseworker
Contact Name:	RB3 STAFF
Organization Name:	CENTRAL COAST RWQCB (REGION 3)
Address:	895 AEROVISTA PL, SUITE 101
City:	SAN LUIS OBISPO
Email:	centralcoast@waterboards.ca.gov
Phone Number:	8055493147

LUST:

Global Id:	T0608300048
Action Type:	ENFORCEMENT
Date:	12/20/2011
Action:	Technical Correspondence / Assistance / Other

Global Id:	T0608300048
Action Type:	ENFORCEMENT
Date:	02/15/2012
Action:	Technical Correspondence / Assistance / Other

Global Id:	T0608300048
Action Type:	ENFORCEMENT
Date:	03/02/2012
Action:	Technical Correspondence / Assistance / Other

Global Id:	T0608300048
Action Type:	ENFORCEMENT
Date:	03/07/2012
Action:	Technical Correspondence / Assistance / Other

Global Id:	T0608300048
Action Type:	ENFORCEMENT

Docusign Envelope ID: 3773F87A-0B89-4932-BA2C-CA8383B3EEAD

AVIS RENT-A-CAR (Continued) **S105620269**

Date: 04/04/2012
Action: Site Visit / Inspection / Sampling

Global Id: T0608300048
Action Type: ENFORCEMENT
Date: 04/26/2012
Action: Technical Correspondence / Assistance / Other

Global Id: T0608300048
Action Type: ENFORCEMENT
Date: 01/23/2013
Action: Technical Correspondence / Assistance / Other

Global Id: T0608300048
Action Type: ENFORCEMENT
Date: 08/23/2013
Action: Closure/No Further Action Letter

Global Id: T0608300048
Action Type: Other
Date: 07/01/1987
Action: Leak Discovery

Global Id: T0608300048
Action Type: RESPONSE
Date: 10/07/2010
Action: Other Report / Document

Global Id: T0608300048
Action Type: ENFORCEMENT
Date: 07/30/2008
Action: Site Visit / Inspection / Sampling

Global Id: T0608300048
Action Type: ENFORCEMENT
Date: 01/11/2008
Action: Notice to Comply

Global Id: T0608300048
Action Type: ENFORCEMENT
Date: 09/09/2010
Action: Site Visit / Inspection / Sampling

Global Id: T0608300048
Action Type: ENFORCEMENT
Date: 07/01/1987
Action: Unauthorized Release Form

Global Id: T0608300048
Action Type: RESPONSE
Date: 03/28/2008
Action: Corrective Action Plan / Remedial Action Plan

Global Id: T0608300048
Action Type: RESPONSE
Date: 07/20/2010
Action: Other Workplan

Docusign Envelope ID: 3773F87A-0B89-4932-BA2C-CA8383B3EEAD

AVIS RENT-A-CAR (Continued) **S105620269**

Global Id: T0608300048
Action Type: ENFORCEMENT
Date: 01/06/2009
Action: Verbal Enforcement

Global Id: T0608300048
Action Type: ENFORCEMENT
Date: 08/12/2011
Action: Notice to Comply

Global Id: T0608300048
Action Type: ENFORCEMENT
Date: 08/26/2010
Action: Notice to Comply

Global Id: T0608300048
Action Type: ENFORCEMENT
Date: 08/06/2002
Action: Warning Letter

Global Id: T0608300048
Action Type: ENFORCEMENT
Date: 01/23/2013
Action: Technical Correspondence / Assistance / Other

Global Id: T0608300048
Action Type: Other
Date: 01/31/1984
Action: Leak Stopped

Global Id: T0608300048
Action Type: RESPONSE
Date: 01/17/1989
Action: Site Assessment Report

Global Id: T0608300048
Action Type: RESPONSE
Date: 02/20/1992
Action: Corrective Action Plan / Remedial Action Plan - Addendum

Global Id: T0608300048
Action Type: RESPONSE
Date: 08/28/2007
Action: Correspondence

Global Id: T0608300048
Action Type: RESPONSE
Date: 06/24/2009
Action: Correspondence

Global Id: T0608300048
Action Type: RESPONSE
Date: 12/07/1991
Action: NPDES / WDR Reports

Global Id: T0608300048
Action Type: RESPONSE

Docusign Envelope ID: 3773F87A-0B89-4932-BA2C-CA8383B3EEAD

AVIS RENT-A-CAR (Continued) **S105620269**

Date: 03/06/1992
Action: NPDES / WDR Reports

Global Id: T0608300048
Action Type: RESPONSE
Date: 12/19/2002
Action: Correspondence

Global Id: T0608300048
Action Type: RESPONSE
Date: 05/22/2003
Action: Pilot Study/ Treatability Report

Global Id: T0608300048
Action Type: RESPONSE
Date: 06/11/2003
Action: Well Installation Report

Global Id: T0608300048
Action Type: RESPONSE
Date: 02/09/2003
Action: Correspondence

Global Id: T0608300048
Action Type: RESPONSE
Date: 12/13/2004
Action: Well Destruction Report

Global Id: T0608300048
Action Type: RESPONSE
Date: 05/29/2007
Action: Correspondence

Global Id: T0608300048
Action Type: RESPONSE
Date: 07/14/1988
Action: Preliminary Site Assessment Report

Global Id: T0608300048
Action Type: RESPONSE
Date: 10/20/1991
Action: Monitoring Report - Quarterly

Global Id: T0608300048
Action Type: RESPONSE
Date: 11/07/1991
Action: NPDES / WDR Reports

Global Id: T0608300048
Action Type: RESPONSE
Date: 02/09/1992
Action: NPDES / WDR Reports

Global Id: T0608300048
Action Type: RESPONSE
Date: 03/25/1992
Action: Correspondence

Docusign Envelope ID: 3773F87A-0B89-4932-BA2C-CA8383B3EEAD

AVIS RENT-A-CAR (Continued) **S105620269**

Global Id: T0608300048
Action Type: RESPONSE
Date: 10/11/2004
Action: CAP/RAP - Feasibility Study Report

Global Id: T0608300048
Action Type: RESPONSE
Date: 02/25/2005
Action: Correspondence

Global Id: T0608300048
Action Type: RESPONSE
Date: 10/14/2005
Action: Correspondence

Global Id: T0608300048
Action Type: RESPONSE
Date: 11/01/2005
Action: Correspondence

Global Id: T0608300048
Action Type: RESPONSE
Date: 06/01/2006
Action: Correspondence

Global Id: T0608300048
Action Type: RESPONSE
Date: 08/02/2006
Action: Correspondence

Global Id: T0608300048
Action Type: RESPONSE
Date: 10/23/2006
Action: Correspondence

Global Id: T0608300048
Action Type: RESPONSE
Date: 01/29/2007
Action: Correspondence

Global Id: T0608300048
Action Type: RESPONSE
Date: 10/19/1992
Action: Well Destruction Workplan

Global Id: T0608300048
Action Type: RESPONSE
Date: 02/25/1998
Action: Site Assessment Report

Global Id: T0608300048
Action Type: RESPONSE
Date: 11/09/1998
Action: Site Assessment Report

Global Id: T0608300048
Action Type: RESPONSE

Docusign Envelope ID: 3773F87A-0B89-4932-BA2C-CA8383B3EEAD

AVIS RENT-A-CAR (Continued) **S105620269**

Date: 11/27/2002
Action: CAP/RAP - Feasibility Study Report

Global Id: T0608300048
Action Type: RESPONSE
Date: 11/27/2002
Action: Well Installation Workplan

Global Id: T0608300048
Action Type: RESPONSE
Date: 02/10/2003
Action: Correspondence

Global Id: T0608300048
Action Type: RESPONSE
Date: 07/14/2003
Action: Monitoring Report - Quarterly

Global Id: T0608300048
Action Type: RESPONSE
Date: 07/09/2004
Action: Well Destruction Workplan

Global Id: T0608300048
Action Type: RESPONSE
Date: 12/11/2007
Action: Correspondence

Global Id: T0608300048
Action Type: RESPONSE
Date: 04/08/1986
Action: Preliminary Site Assessment Report

Global Id: T0608300048
Action Type: RESPONSE
Date: 01/09/1992
Action: NPDES / WDR Reports

Global Id: T0608300048
Action Type: RESPONSE
Date: 06/03/1999
Action: Correspondence

Global Id: T0608300048
Action Type: RESPONSE
Date: 05/23/1997
Action: Correspondence

Global Id: T0608300048
Action Type: RESPONSE
Date: 05/01/1992
Action: NPDES / WDR Reports

Global Id: T0608300048
Action Type: RESPONSE
Date: 08/19/1987
Action: Preliminary Site Assessment Report

Docusign Envelope ID: 3773F87A-0B89-4932-BA2C-CA8383B3EEAD

AVIS RENT-A-CAR (Continued) **S105620269**

Global Id:	T0608300048
Action Type:	RESPONSE
Date:	03/07/2003
Action:	Other Report / Document
Global Id:	T0608300048
Action Type:	RESPONSE
Date:	10/07/2010
Action:	Other Report / Document
Global Id:	T0608300048
Action Type:	RESPONSE
Date:	01/19/2009
Action:	Correspondence
Global Id:	T0608300048
Action Type:	RESPONSE
Date:	12/15/2008
Action:	Correspondence
Global Id:	T0608300048
Action Type:	RESPONSE
Date:	03/10/2011
Action:	Site Assessment Report
Global Id:	T0608300048
Action Type:	RESPONSE
Date:	01/23/2012
Action:	Soil and Water Investigation Workplan - Addendum
Global Id:	T0608300048
Action Type:	RESPONSE
Date:	02/01/1993
Action:	Well Installation Report
Global Id:	T0608300048
Action Type:	RESPONSE
Date:	03/12/1993
Action:	NPDES / WDR Reports
Global Id:	T0608300048
Action Type:	RESPONSE
Date:	03/24/1993
Action:	NPDES / WDR Reports
Global Id:	T0608300048
Action Type:	RESPONSE
Date:	12/30/1991
Action:	Corrective Action Plan / Remedial Action Plan - Addendum
Global Id:	T0608300048
Action Type:	RESPONSE
Date:	02/09/1990
Action:	CAP/RAP - Other Report
Global Id:	T0608300048
Action Type:	RESPONSE

Docusign Envelope ID: 3773F87A-0B89-4932-BA2C-CA8383B3EEAD

AVIS RENT-A-CAR (Continued) **S105620269**

Date: 01/29/1990
Action: Monitoring Report - Quarterly

Global Id: T0608300048
Action Type: RESPONSE
Date: 06/26/1992
Action: Monitoring Report - Quarterly

Global Id: T0608300048
Action Type: RESPONSE
Date: 09/10/1992
Action: Monitoring Report - Quarterly

Global Id: T0608300048
Action Type: RESPONSE
Date: 11/01/1992
Action: NPDES / WDR Reports

Global Id: T0608300048
Action Type: RESPONSE
Date: 01/11/1992
Action: NPDES / WDR Reports

Global Id: T0608300048
Action Type: RESPONSE
Date: 01/11/1993
Action: NPDES / WDR Reports

Global Id: T0608300048
Action Type: RESPONSE
Date: 07/14/2000
Action: Monitoring Report - Quarterly

Global Id: T0608300048
Action Type: RESPONSE
Date: 05/15/1996
Action: Monitoring Report - Quarterly

Global Id: T0608300048
Action Type: RESPONSE
Date: 11/15/1996
Action: Monitoring Report - Quarterly

Global Id: T0608300048
Action Type: RESPONSE
Date: 11/09/2001
Action: Soil and Water Investigation Workplan

Global Id: T0608300048
Action Type: RESPONSE
Date: 01/23/2012
Action: Correspondence

Global Id: T0608300048
Action Type: RESPONSE
Date: 04/15/2000
Action: Monitoring Report - Quarterly

Docusign Envelope ID: 3773F87A-0B89-4932-BA2C-CA8383B3EEAD

AVIS RENT-A-CAR (Continued) **S105620269**

Global Id: T0608300048
Action Type: RESPONSE
Date: 07/18/2012
Action: Monitoring Report - Quarterly

Global Id: T0608300048
Action Type: RESPONSE
Date: 03/30/1994
Action: NPDES / WDR Reports

Global Id: T0608300048
Action Type: RESPONSE
Date: 06/04/1998
Action: Monitoring Report - Quarterly

Global Id: T0608300048
Action Type: RESPONSE
Date: 10/15/2003
Action: Monitoring Report - Quarterly

Global Id: T0608300048
Action Type: RESPONSE
Date: 08/15/1995
Action: Monitoring Report - Quarterly

Global Id: T0608300048
Action Type: RESPONSE
Date: 07/21/1998
Action: Monitoring Report - Quarterly

Global Id: T0608300048
Action Type: RESPONSE
Date: 04/24/1997
Action: Monitoring Report - Quarterly

Global Id: T0608300048
Action Type: RESPONSE
Date: 07/15/1999
Action: Monitoring Report - Other

Global Id: T0608300048
Action Type: RESPONSE
Date: 04/17/2001
Action: Monitoring Report - Quarterly

Global Id: T0608300048
Action Type: RESPONSE
Date: 08/02/2012
Action: Request for Closure

Global Id: T0608300048
Action Type: RESPONSE
Date: 04/06/1993
Action: Monitoring Report - Quarterly

Global Id: T0608300048
Action Type: RESPONSE

Docusign Envelope ID: 3773F87A-0B89-4932-BA2C-CA8383B3EEAD

AVIS RENT-A-CAR (Continued) **S105620269**

Date: 05/05/1993
Action: NPDES / WDR Reports

Global Id: T0608300048
Action Type: RESPONSE
Date: 09/13/1999
Action: Monitoring Report - Quarterly

Global Id: T0608300048
Action Type: RESPONSE
Date: 02/15/1995
Action: Monitoring Report - Quarterly

Global Id: T0608300048
Action Type: RESPONSE
Date: 11/15/1995
Action: Monitoring Report - Quarterly

Global Id: T0608300048
Action Type: RESPONSE
Date: 10/02/2000
Action: Monitoring Report - Quarterly

Global Id: T0608300048
Action Type: RESPONSE
Date: 12/27/2001
Action: Soil and Water Investigation Workplan - Addendum

Global Id: T0608300048
Action Type: RESPONSE
Date: 01/19/2004
Action: Monitoring Report - Quarterly

Global Id: T0608300048
Action Type: RESPONSE
Date: 10/15/1997
Action: Monitoring Report - Quarterly

Global Id: T0608300048
Action Type: RESPONSE
Date: 10/17/2001
Action: Monitoring Report - Quarterly

Global Id: T0608300048
Action Type: RESPONSE
Date: 12/16/1993
Action: NPDES / WDR Reports

Global Id: T0608300048
Action Type: RESPONSE
Date: 07/18/2012
Action: Monitoring Report - Quarterly

Global Id: T0608300048
Action Type: RESPONSE
Date: 04/10/2003
Action: Monitoring Report - Quarterly

Docusign Envelope ID: 3773F87A-0B89-4932-BA2C-CA8383B3EEAD

AVIS RENT-A-CAR (Continued) **S105620269**

Global Id: T0608300048
Action Type: RESPONSE
Date: 12/11/1989
Action: CAP/RAP - Other Report

Global Id: T0608300048
Action Type: RESPONSE
Date: 12/29/1989
Action: CAP/RAP - Other Report

Global Id: T0608300048
Action Type: RESPONSE
Date: 06/28/1989
Action: Interim Remedial Action Plan

Global Id: T0608300048
Action Type: RESPONSE
Date: 10/18/1990
Action: Monitoring Report - Quarterly

Global Id: T0608300048
Action Type: RESPONSE
Date: 04/20/1991
Action: Monitoring Report - Quarterly

Global Id: T0608300048
Action Type: RESPONSE
Date: 05/14/1991
Action: Pilot Study/ Treatability Report

Global Id: T0608300048
Action Type: RESPONSE
Date: 06/10/1991
Action: Monitoring Report - Quarterly

Global Id: T0608300048
Action Type: RESPONSE
Date: 08/01/1992
Action: NPDES / WDR Reports

Global Id: T0608300048
Action Type: RESPONSE
Date: 09/01/1992
Action: NPDES / WDR Reports

Global Id: T0608300048
Action Type: RESPONSE
Date: 10/01/1992
Action: NPDES / WDR Reports

Global Id: T0608300048
Action Type: RESPONSE
Date: 01/26/1990
Action: CAP/RAP - Other Report

Global Id: T0608300048
Action Type: RESPONSE

Docusign Envelope ID: 3773F87A-0B89-4932-BA2C-CA8383B3EEAD

AVIS RENT-A-CAR (Continued) **S105620269**

Date: 07/18/1990
Action: CAP/RAP - Other Report

Global Id: T0608300048
Action Type: RESPONSE
Date: 07/30/1990
Action: Monitoring Report - Quarterly

Global Id: T0608300048
Action Type: RESPONSE
Date: 01/29/1991
Action: Monitoring Report - Quarterly

Global Id: T0608300048
Action Type: RESPONSE
Date: 02/25/1991
Action: NPDES / WDR Reports

Global Id: T0608300048
Action Type: RESPONSE
Date: 03/26/1991
Action: NPDES / WDR Reports

Global Id: T0608300048
Action Type: RESPONSE
Date: 01/29/1991
Action: Monitoring Report - Quarterly

Global Id: T0608300048
Action Type: RESPONSE
Date: 10/10/1991
Action: Monitoring Report - Quarterly

Global Id: T0608300048
Action Type: RESPONSE
Date: 01/07/1992
Action: Monitoring Report - Quarterly

Global Id: T0608300048
Action Type: RESPONSE
Date: 03/25/1992
Action: NPDES / WDR Reports

Global Id: T0608300048
Action Type: RESPONSE
Date: 07/08/1992
Action: NPDES / WDR Reports

Global Id: T0608300048
Action Type: RESPONSE
Date: 07/30/1992
Action: Monitoring Report - Quarterly

Global Id: T0608300048
Action Type: RESPONSE
Date: 11/19/1992
Action: NPDES / WDR Reports

Docusign Envelope ID: 3773F87A-0B89-4932-BA2C-CA8383B3EEAD

AVIS RENT-A-CAR (Continued) **S105620269**

Global Id: T0608300048
Action Type: RESPONSE
Date: 12/21/1992
Action: Monitoring Report - Quarterly

Global Id: T0608300048
Action Type: RESPONSE
Date: 02/05/1993
Action: NPDES / WDR Reports

Global Id: T0608300048
Action Type: RESPONSE
Date: 07/30/1991
Action: Monitoring Report - Quarterly

Global Id: T0608300048
Action Type: RESPONSE
Date: 12/29/2000
Action: Monitoring Report - Quarterly

Global Id: T0608300048
Action Type: RESPONSE
Date: 07/15/2001
Action: Monitoring Report - Quarterly

Global Id: T0608300048
Action Type: RESPONSE
Date: 06/06/2003
Action: CAP/RAP - Other Report

Global Id: T0608300048
Action Type: RESPONSE
Date: 07/19/2004
Action: Monitoring Report - Quarterly

Global Id: T0608300048
Action Type: RESPONSE
Date: 09/02/1993
Action: NPDES / WDR Reports

Global Id: T0608300048
Action Type: RESPONSE
Date: 10/21/1998
Action: Monitoring Report - Quarterly

Global Id: T0608300048
Action Type: RESPONSE
Date: 01/13/2005
Action: Site Assessment Report

Global Id: T0608300048
Action Type: RESPONSE
Date: 03/11/2011
Action: Correspondence

Global Id: T0608300048
Action Type: RESPONSE

Docusign Envelope ID: 3773F87A-0B89-4932-BA2C-CA8383B3EEAD

AVIS RENT-A-CAR (Continued) **S105620269**

Date: 08/29/1994
Action: Monitoring Report - Quarterly

Global Id: T0608300048
Action Type: RESPONSE
Date: 10/17/1994
Action: Monitoring Report - Quarterly

Global Id: T0608300048
Action Type: RESPONSE
Date: 01/16/2002
Action: Monitoring Report - Quarterly

Global Id: T0608300048
Action Type: RESPONSE
Date: 01/13/2003
Action: Monitoring Report - Quarterly

Global Id: T0608300048
Action Type: RESPONSE
Date: 10/31/2011
Action: Well Installation Workplan

Global Id: T0608300048
Action Type: RESPONSE
Date: 04/19/1999
Action: Monitoring Report - Quarterly

Global Id: T0608300048
Action Type: RESPONSE
Date: 08/12/2002
Action: Site Assessment Report

Global Id: T0608300048
Action Type: RESPONSE
Date: 10/18/2002
Action: Monitoring Report - Quarterly

Global Id: T0608300048
Action Type: RESPONSE
Date: 12/13/1993
Action: Monitoring Report - Quarterly

Global Id: T0608300048
Action Type: RESPONSE
Date: 05/26/1994
Action: NPDES / WDR Reports

Global Id: T0608300048
Action Type: RESPONSE
Date: 08/15/1996
Action: Monitoring Report - Quarterly

Global Id: T0608300048
Action Type: RESPONSE
Date: 10/05/2004
Action: Monitoring Report - Quarterly

Docusign Envelope ID: 3773F87A-0B89-4932-BA2C-CA8383B3EEAD

AVIS RENT-A-CAR (Continued) **S105620269**

Global Id: T0608300048
Action Type: RESPONSE
Date: 06/02/1993
Action: NPDES / WDR Reports

Global Id: T0608300048
Action Type: RESPONSE
Date: 01/21/1999
Action: Request for Closure

Global Id: T0608300048
Action Type: RESPONSE
Date: 01/15/1998
Action: Monitoring Report - Quarterly

Global Id: T0608300048
Action Type: RESPONSE
Date: 07/20/2006
Action: Monitoring Report - Quarterly

Global Id: T0608300048
Action Type: RESPONSE
Date: 08/03/1993
Action: NPDES / WDR Reports

Global Id: T0608300048
Action Type: RESPONSE
Date: 07/15/1997
Action: Monitoring Report - Quarterly

Global Id: T0608300048
Action Type: RESPONSE
Date: 01/21/1999
Action: Request for Closure

Global Id: T0608300048
Action Type: RESPONSE
Date: 01/20/2000
Action: Monitoring Report - Quarterly

Global Id: T0608300048
Action Type: RESPONSE
Date: 06/24/2009
Action: Correspondence

Global Id: T0608300048
Action Type: RESPONSE
Date: 07/13/1994
Action: Monitoring Report - Quarterly

Global Id: T0608300048
Action Type: RESPONSE
Date: 04/19/2004
Action: Monitoring Report - Quarterly

Global Id: T0608300048
Action Type: RESPONSE

Docusign Envelope ID: 3773F87A-0B89-4932-BA2C-CA8383B3EEAD

AVIS RENT-A-CAR (Continued) **S105620269**

Date: 04/16/2002
Action: Monitoring Report - Quarterly

Global Id: T0608300048
Action Type: RESPONSE
Date: 02/15/1996
Action: Monitoring Report - Quarterly

Global Id: T0608300048
Action Type: RESPONSE
Date: 05/05/2006
Action: Correspondence

Global Id: T0608300048
Action Type: RESPONSE
Date: 01/19/2012
Action: Monitoring Report - Quarterly

Global Id: T0608300048
Action Type: RESPONSE
Date: 07/02/2002
Action: Monitoring Report - Quarterly

Global Id: T0608300048
Action Type: RESPONSE
Date: 02/15/1997
Action: Monitoring Report - Quarterly

Global Id: T0608300048
Action Type: RESPONSE
Date: 04/12/1995
Action: Monitoring Report - Quarterly

Global Id: T0608300048
Action Type: RESPONSE
Date: 08/01/2013
Action: Correspondence

Global Id: T0608300048
Action Type: ENFORCEMENT
Date: 11/08/2010
Action: Notice to Comply

Global Id: T0608300048
Action Type: ENFORCEMENT
Date: 08/17/2012
Action: Technical Correspondence / Assistance / Other

Global Id: T0608300048
Action Type: ENFORCEMENT
Date: 01/23/2013
Action: Technical Correspondence / Assistance / Other

Global Id: T0608300048
Action Type: ENFORCEMENT
Date: 01/31/2013
Action: Technical Correspondence / Assistance / Other

Docusign Envelope ID: 3773F87A-0B89-4932-BA2C-CA8383B3EEAD

AVIS RENT-A-CAR (Continued) **S105620269**

Global Id:	T0608300048
Action Type:	ENFORCEMENT
Date:	09/13/2012
Action:	Technical Correspondence / Assistance / Other
Global Id:	T0608300048
Action Type:	RESPONSE
Date:	10/06/2011
Action:	Other Workplan
Global Id:	T0608300048
Action Type:	REMEDIATION
Date:	11/01/2004
Action:	Pump & Treat (P&T) Groundwater
Global Id:	T0608300048
Action Type:	REMEDIATION
Date:	09/15/1994
Action:	Pump & Treat (P&T) Groundwater
Global Id:	T0608300048
Action Type:	REMEDIATION
Date:	02/28/1991
Action:	Soil Vapor Extraction (SVE)
Global Id:	T0608300048
Action Type:	REMEDIATION
Date:	03/01/1998
Action:	Excavation
Global Id:	T0608300048
Action Type:	REMEDIATION
Date:	01/04/1990
Action:	Pump & Treat (P&T) Groundwater
Global Id:	T0608300048
Action Type:	REMEDIATION
Date:	03/01/2003
Action:	In Situ Physical/Chemical Treatment (other than SVE)
Global Id:	T0608300048
Action Type:	REMEDIATION
Date:	02/01/1994
Action:	Excavation
Global Id:	T0608300048
Action Type:	REMEDIATION
Date:	07/01/1999
Action:	In Situ Biological Treatment
Global Id:	T0608300048
Action Type:	ENFORCEMENT
Date:	05/20/2010
Action:	Meeting
Global Id:	T0608300048
Action Type:	ENFORCEMENT

Docusign Envelope ID: 3773F87A-0B89-4932-BA2C-CA8383B3EEAD

AVIS RENT-A-CAR (Continued) **S105620269**

Date: 04/20/2010
Action: File Review - Closure

Global Id: T0608300048
Action Type: ENFORCEMENT
Date: 04/20/2010
Action: Notice to Comply

Global Id: T0608300048
Action Type: ENFORCEMENT
Date: 05/14/2013
Action: Technical Correspondence / Assistance / Other

Global Id: T0608300048
Action Type: ENFORCEMENT
Date: 08/22/2013
Action: LOP Case Closure Summary to RB

Global Id: T0608300048
Action Type: ENFORCEMENT
Date: 01/23/2013
Action: Technical Correspondence / Assistance / Other

Global Id: T0608300048
Action Type: ENFORCEMENT
Date: 01/23/2013
Action: Technical Correspondence / Assistance / Other

Global Id: T0608300048
Action Type: Other
Date: 07/01/1987
Action: Leak Reported

Global Id: T0608300048
Action Type: RESPONSE
Date: 11/22/2010
Action: Electronic Reporting Submittal Due

LUST:
Global Id: T0608300048
Status: Open - Case Begin Date
Status Date: 07/01/1987

Global Id: T0608300048
Status: Open - Site Assessment
Status Date: 10/15/1987

Global Id: T0608300048
Status: Open - Site Assessment
Status Date: 01/24/1989

Global Id: T0608300048
Status: Open - Site Assessment
Status Date: 01/26/1990

Global Id: T0608300048
Status: Open - Eligible for Closure

Docusign Envelope ID: 3773F87A-0B89-4932-BA2C-CA8383B3EEAD

AVIS RENT-A-CAR (Continued) **S105620269**

Status Date: 01/18/2013

Global Id: T0608300048
Status: Completed - Case Closed
Status Date: 08/23/2013

LUST REG 3:
Region: 3
Regional Board: Central Coast Region
Facility County: Santa Barbara
Global ID: T0608300048
Status: Pollution Characterization
Case Number: 172
Local Case Num: 90005
Case Type: A
Substance: Gasoline
Quantity: Not reported
Abatement Method: Other
Leak Source: UNK
Leak Cause: UNK
How Stopped: CT,
How Discovered: Nuisance Conditions
Release Date: 07/01/1987
Discovered Date: 7/1/87
Enter Date: / /
Stop Date: Not reported
Review Date: / /
Enforce Date: 6/24/87
Close Date: Not reported
Enforcement Type: WAR
Responsible Party: TONY WONG
RP Address: 6 SYLVAN WAY
Contact: Not reported
Cross Street: Anacapa Street
Local Agency: 42000L
Lead Agency: Local Agency
Staff Initials: SMS
Confirm Leak: 10/15/87
Workplan: 10/15/87
Prelim Assess: 1/24/89
Pollution Char: 01/26/1990
Remedial Plan: Not reported
Remedial Action: Not reported
Monitoring: / /
Pilot Program: LOP
Interim Action: Not reported
Funding: F
MTBE Class: C
Max MTBE Grnd Wtr: 93
Max MTBE Soil: Not reported
Max MTBE Data: 02/01/2001
MTBE Tested: YES
Lat/Long: 34.41567486 / -119.6918858
Soil Qualifier: Not reported
Grnd Wtr Qualifier: =
Mtbe Concentratn: 26

Docusign Envelope ID: 3773F87A-0B89-4932-BA2C-CA8383B3EEAD

AVIS RENT-A-CAR (Continued) **S105620269**

Mtbe Fuel: 1
Org Name: Not reported
Basin Plan: Not reported
Beneficial: Not reported
Priority: 2A4
UST Cleanup Fund ID: Not reported
Suspended: Not reported
Operator: Not reported
Water System: Not reported
Well Name: Not reported
Distance From Well: 0
Assigned Name: Not reported
Summary: Not reported

CORTESE:
Name: FORMER ARCO #1884
Address: 34 MONTECITO ST E
City,State,Zip: SANTA BARBARA, CA 93101
Region: CORTESE
Envirostor Id: Not reported
Global ID: T0608300048
Site/Facility Type: LUST CLEANUP SITE
Cleanup Status: COMPLETED - CASE CLOSED
Status Date: Not reported
Site Code: Not reported
Latitude: Not reported
Longitude: Not reported
Owner: Not reported
Enf Type: Not reported
Swat R: Not reported
Flag: active
Order No: Not reported
Waste Discharge System No: Not reported
Effective Date: Not reported
Region 2: Not reported
WID Id: Not reported
Solid Waste Id No: Not reported
Waste Management Uit Name: Not reported
File Name: Active Open

AB189 **FORMER ARCO #1884** **UST FINDER RELEASE** **1028963217**
ENE **34 MONTECITO ST E** **N/A**
1/4-1/2 **SANTA BARBARA, CA 93101**
0.417 mi.
2201 ft. **Site 4 of 5 in cluster AB**

Relative:
Lower

Actual:
25 ft.

UST FINDER RELEASE:
Object ID: 55485
Facility ID: Not reported
Lust ID: CAT0608300048
Name: FORMER ARCO #1884
Address: 34 MONTECITO ST E
City,State,Zip: SANTA BARBARA, CA 93101
Address Match Type: StreetAddress
Reported Date: Not reported
Status: No Further Action
Substance: Not reported

Docusign Envelope ID: 3773F87A-0B89-4932-BA2C-CA8383B3EEAD

FORMER ARCO #1884 (Continued) **1028963217**

Population within 1500ft:	1003
Domestic Wells within 1500ft:	0
Land Use:	Developed, Medium Intensity
Within SPA:	No
SPA PWS Facility ID:	Not reported
SPA Water Type:	Not reported
SPA Facility Type:	Not reported
SPA HUC12:	Not reported
Within WHPA:	Yes
WHPA PWS Facility ID:	CA4210010_24400
WHPA Water Type:	GW - Ground water
WHPA Facility Type:	WL - Well
WHPA HUC12:	180600130203
Within 100yr Floodplain:	No
Tribe:	Not reported
EPA Region:	9
NFA Letter 1:	Not reported
NFA Letter 2:	Not reported
NFA Letter 3:	Not reported
NFA Letter 4:	Not reported
Closed With Residual Contaminate:	Not reported
Coordinate Source:	Geocode
X Coord:	-119.69216
Y Coord:	34.41556
Latitude:	34.4155599999999
Longitude:	-119.69216

AB190 **AVIS RENT-A-CAR** **HIST CORTESE** **S101303463**
ENE **34 MONTECITO ST** **N/A**
1/4-1/2 **SANTA BARBARA, CA**
0.418 mi.
2207 ft. **Site 5 of 5 in cluster AB**

Relative: **Lower**
Actual: **25 ft.**

HIST CORTESE:

edr_fname:	Avis Rent-A-Car
edr_fadd1:	34 Montecito St
City,State,Zip:	SANTA BARBARA, CA
Region:	CORTESE
Facility County Code:	42
Reg By:	LTNKA
Reg Id:	172

AF191 **S.B. CITY MARINA #2** **LUST** **S105620287**
SE **311 CABRILLO BLVD W** **Cortese** **N/A**
1/4-1/2 **SANTA BARBARA, CA 93101**
0.419 mi.
2212 ft. **Site 1 of 5 in cluster AF**

Relative: **Lower**
Actual: **13 ft.**

LUST:

Name:	S.B. CITY MARINA #2
Address:	311 CABRILLO BLVD W
City,State,Zip:	SANTA BARBARA, CA 93101
Lead Agency:	SANTA BARBARA COUNTY LOP
Case Type:	LUST Cleanup Site
Geo Track:	http://geotracker.waterboards.ca.gov/profile_report.asp?global_id=T0608300120
Global Id:	T0608300120

Docusign Envelope ID: 3773F87A-0B89-4932-BA2C-CA8383B3EEAD

S.B. CITY MARINA #2 (Continued) **S105620287**

Latitude:	34.405253143
Longitude:	-119.694029916
Status:	Completed - Case Closed
Status Date:	08/22/1991
Case Worker:	CSB
RB Case Number:	214
Local Agency:	SANTA BARBARA COUNTY LOP
File Location:	All Files are on GeoTracker or in the Local Agency Database
Local Case Number:	51259
Potential Media Affect:	Soil
Potential Contaminants of Concern:	Waste Oil / Motor / Hydraulic / Lubricating
EPA Region:	9
Coordinate Source:	* High Quality GPS
Cuf Case:	NO
Quantity Released Gallons:	Not reported
Begin Date:	03/09/1989
Leak Reported Date:	03/09/1989
How Discovered:	Not reported
How Discovered Description:	Not reported
Discharge Source:	Not reported
Discharge Cause:	Not reported
Stop Method:	Not reported
Stop Description:	Not reported
No Further Action Date:	08/22/1991
CA Water Watershed Name:	South Coast - South Coast - Santa Barbara (315.32)
Dwr Groundwater Subbasin Name:	Santa Barbara (3-017)
Disadvantaged Community:	Not reported
CA Enviroscreen 3 Score:	41-45%
CA Enviroscreen 4 Score:	50-55%
Military DOD Site:	No
Facility Project Subtype:	Not reported
RWQCB Region:	CENTRAL COAST RWQCB (REGION 3)
Site History:	COMPLETE LOP FILE HAS BEEN UPLOADED TO GEOTRACKER WEBSITE - HARD COPIES NO LONGER EXIST IN LOP FILES

LUST:

Global Id:	T0608300120
Contact Type:	Local Agency Caseworker - Primary Caseworker
Contact Name:	Closed Santa Barbara Co LOP Sites
Organization Name:	SANTA BARBARA COUNTY LOP
Address:	2125 S. Centerpointe Parkway, Suite #333
City:	Santa Maria
Email:	Not reported
Phone Number:	8053468460

LUST:

Global Id:	T0608300120
Action Type:	ENFORCEMENT
Date:	03/17/1989
Action:	Unauthorized Release Form
Global Id:	T0608300120
Action Type:	ENFORCEMENT
Date:	04/04/2014
Action:	Technical Correspondence / Assistance / Other
Global Id:	T0608300120

Docusign Envelope ID: 3773F87A-0B89-4932-BA2C-CA8383B3EEAD

S.B. CITY MARINA #2 (Continued) **S105620287**

Action Type: Other
Date: 03/09/1989
Action: Leak Discovery

Global Id: T0608300120
Action Type: ENFORCEMENT
Date: 08/22/1991
Action: Closure/No Further Action Letter

Global Id: T0608300120
Action Type: Other
Date: 03/09/1989
Action: Leak Reported

LUST:
Global Id: T0608300120
Status: Open - Case Begin Date
Status Date: 03/09/1989

Global Id: T0608300120
Status: Open - Site Assessment
Status Date: 03/10/1990

Global Id: T0608300120
Status: Open - Site Assessment
Status Date: 09/01/1990

Global Id: T0608300120
Status: Open - Site Assessment
Status Date: 12/20/1990

Global Id: T0608300120
Status: Completed - Case Closed
Status Date: 08/22/1991

LUST REG 3:
Region: 3
Regional Board: Central Coast Region
Facility County: Santa Barbara
Global ID: T0608300120
Status: Case Closed
Case Number: 214
Local Case Num: 51259
Case Type: S
Substance: Waste Oil
Quantity: Not reported
Abatement Method: Other
Leak Source: Not reported
Leak Cause: Not reported
How Stopped: Not reported
How Discovered: Not reported
Release Date: 03/09/1989
Discovered Date: 3/9/89
Enter Date: / /
Stop Date: Not reported

Docusign Envelope ID: 3773F87A-0B89-4932-BA2C-CA8383B3EEAD

S.B. CITY MARINA #2 (Continued) **S105620287**

Review Date:	/ /
Enforce Date:	1/1/65
Close Date:	8/22/91
Enforcement Type:	None Taken
Responsible Party:	Not reported
RP Address:	Not reported
Contact:	Not reported
Cross Street:	Not reported
Local Agency:	42000L
Lead Agency:	Local Agency
Staff Initials:	RBA
Confirm Leak:	3/10/90
Workplan:	9/1/90
Prelim Assess:	12/20/90
Pollution Char:	12/20/1990
Remedial Plan:	Not reported
Remedial Action:	Not reported
Monitoring:	/ /
Pilot Program:	LOP
Interim Action:	Not reported
Funding:	F
MTBE Class:	*
Max MTBE Grnd Wtr:	Not reported
Max MTBE Soil:	Not reported
Max MTBE Data:	/ /
MTBE Tested:	NRQ
Lat/Long:	34.4079123 / -119.6937143
Soil Qualifier:	Not reported
Grnd Wtr Qualifier:	Not reported
Mtbe Concentratn:	0
Mtbe Fuel:	0
Org Name:	Not reported
Basin Plan:	Not reported
Beneficial:	Not reported
Priority:	-0-
UST Cleanup Fund ID:	Not reported
Suspended:	Not reported
Operator:	Not reported
Water System:	Not reported
Well Name:	Not reported
Distance From Well:	0
Assigned Name:	Not reported
Summary:	Not reported

CORTESE:

Name:	S.B. CITY MARINA #2
Address:	311 CABRILLO BLVD W
City,State,Zip:	SANTA BARBARA, CA 93101
Region:	CORTESE
Envirostor Id:	Not reported
Global ID:	T0608300120
Site/Facility Type:	LUST CLEANUP SITE
Cleanup Status:	COMPLETED - CASE CLOSED
Status Date:	Not reported
Site Code:	Not reported
Latitude:	Not reported
Longitude:	Not reported

Docusign Envelope ID: 3773F87A-0B89-4932-BA2C-CA8383B3EEAD

S.B. CITY MARINA #2 (Continued) **S105620287**

Owner:	Not reported
Enf Type:	Not reported
Swat R:	Not reported
Flag:	active
Order No:	Not reported
Waste Discharge System No:	Not reported
Effective Date:	Not reported
Region 2:	Not reported
WID Id:	Not reported
Solid Waste Id No:	Not reported
Waste Management Uit Name:	Not reported
File Name:	Active Open

AF192 **S.B. CITY MARINA #4** **LUST** **S105620356**
SE **307 CABRILLO BLVD W** **Cortese** **N/A**
1/4-1/2 **SANTA BARBARA, CA 93101**
0.420 mi.
2216 ft. **Site 2 of 5 in cluster AF**

Relative: **Lower**

Actual: **12 ft.**

LUST:

Name:	S.B. CITY MARINA #4
Address:	307 CABRILLO BLVD W
City,State,Zip:	SANTA BARBARA, CA 93101
Lead Agency:	SANTA BARBARA COUNTY LOP
Case Type:	LUST Cleanup Site
Geo Track:	http://geotracker.waterboards.ca.gov/profile_report.asp?global_id=T0608300106
Global Id:	T0608300106
Latitude:	34.407289821
Longitude:	-119.692920932
Status:	Completed - Case Closed
Status Date:	03/18/1992
Case Worker:	CSB
RB Case Number:	2109
Local Agency:	SANTA BARBARA COUNTY LOP
File Location:	All Files are on GeoTracker or in the Local Agency Database
Local Case Number:	51260
Potential Media Affect:	Soil
Potential Contaminants of Concern:	Waste Oil / Motor / Hydraulic / Lubricating
EPA Region:	9
Coordinate Source:	* High Quality GPS
Cuf Case:	NO
Quantity Released Gallons:	Not reported
Begin Date:	03/10/1989
Leak Reported Date:	03/19/1989
How Discovered:	Not reported
How Discovered Description:	Not reported
Discharge Source:	Not reported
Discharge Cause:	Not reported
Stop Method:	Not reported
Stop Description:	Not reported
No Further Action Date:	03/18/1992
CA Water Watershed Name:	South Coast - Santa Barbara (31532)
Dwr Groundwater Subbasin Name:	Santa Barbara (3-017)
Disadvantaged Community:	Not reported
CA Enviroscreen 3 Score:	41-45%
CA Enviroscreen 4 Score:	50-55%
Military DOD Site:	No
Facility Project Subtype:	Not reported

Docusign Envelope ID: 3773F87A-0B89-4932-BA2C-CA8383B3EEAD

S.B. CITY MARINA #4 (Continued) **S105620356**

RWQCB Region: Not reported
Site History: COMPLETE LOP FILE HAS BEEN UPLOADED TO GEOTRACKER WEBSITE - HARD COPIES NO LONGER EXIST IN LOP FILES

LUST:
Global Id: T0608300106
Contact Type: Local Agency Caseworker - Primary Caseworker
Contact Name: Closed Santa Barbara Co LOP Sites
Organization Name: SANTA BARBARA COUNTY LOP
Address: 2125 S. Centerpointe Parkway, Suite #333
City: Santa Maria
Email: Not reported
Phone Number: 8053468460

LUST:
Global Id: T0608300106
Action Type: Other
Date: 03/19/1989
Action: Leak Discovery

Global Id: T0608300106
Action Type: ENFORCEMENT
Date: 04/04/2014
Action: Technical Correspondence / Assistance / Other

Global Id: T0608300106
Action Type: ENFORCEMENT
Date: 03/03/1992
Action: Closure/No Further Action Letter

Global Id: T0608300106
Action Type: ENFORCEMENT
Date: 03/17/1989
Action: Unauthorized Release Form

Global Id: T0608300106
Action Type: Other
Date: 03/19/1989
Action: Leak Reported

LUST:
Global Id: T0608300106
Status: Open - Case Begin Date
Status Date: 03/10/1989

Global Id: T0608300106
Status: Open - Site Assessment
Status Date: 03/10/1989

Global Id: T0608300106
Status: Open - Site Assessment
Status Date: 09/01/1990

Global Id: T0608300106
Status: Open - Site Assessment
Status Date: 12/20/1990

Docusign Envelope ID: 3773F87A-0B89-4932-BA2C-CA8383B3EEAD

S.B. CITY MARINA #4 (Continued) **S105620356**

Global Id: T0608300106
Status: Open - Remediation
Status Date: 01/17/1992

Global Id: T0608300106
Status: Completed - Case Closed
Status Date: 03/18/1992

LUST REG 3:
Region: 3
Regional Board: Central Coast Region
Facility County: Santa Barbara
Global ID: T0608300106
Status: Case Closed
Case Number: 2109
Local Case Num: 51260
Case Type: S
Substance: Waste Oil
Quantity: Not reported
Abatement Method: Excavate and Dispose - remove contaminated soil and dispose in approved site
Leak Source: Not reported
Leak Cause: Not reported
How Stopped: Not reported
How Discovered: Not reported
Release Date: 03/19/1989
Discovered Date: 3/19/89
Enter Date: / /
Stop Date: Not reported
Review Date: / /
Enforce Date: 1/1/65
Close Date: 3/18/92
Enforcement Type: None Taken
Responsible Party: Not reported
RP Address: Not reported
Contact: Not reported
Cross Street: Not reported
Local Agency: 42000L
Lead Agency: Local Agency
Staff Initials: RBA
Confirm Leak: 3/10/89
Workplan: 9/1/90
Prelim Assess: 12/20/90
Pollution Char: 12/20/1990
Remedial Plan: 1/17/92
Remedial Action: 1/17/92
Monitoring: / /
Pilot Program: LOP
Interim Action: Not reported
Funding: F
MTBE Class: *
Max MTBE Grnd Wtr: Not reported
Max MTBE Soil: Not reported
Max MTBE Data: / /
MTBE Tested: NRQ
Lat/Long: 34.4089003 / -119.6925543

Map ID / Direction / Distance / Elevation	Site	MAP FINDINGS	Database(s)	EDR ID Number / EPA ID Number

S.B. CITY MARINA #4 (Continued) **S105620356**

Soil Qualifier:	Not reported
Grnd Wtr Qualifier:	Not reported
Mtbe Concentratn:	0
Mtbe Fuel:	0
Org Name:	Not reported
Basin Plan:	Not reported
Beneficial:	Not reported
Priority:	-0-
UST Cleanup Fund ID:	Not reported
Suspended:	Not reported
Operator:	Not reported
Water System:	Not reported
Well Name:	Not reported
Distance From Well:	0
Assigned Name:	Not reported
Summary:	Not reported

CORTESE:

Name:	S.B. CITY MARINA #4
Address:	307 CABRILLO BLVD W
City,State,Zip:	SANTA BARBARA, CA 93101
Region:	CORTESE
Envirostor Id:	Not reported
Global ID:	T0608300106
Site/Facility Type:	LUST CLEANUP SITE
Cleanup Status:	COMPLETED - CASE CLOSED
Status Date:	Not reported
Site Code:	Not reported
Latitude:	Not reported
Longitude:	Not reported
Owner:	Not reported
Enf Type:	Not reported
Swat R:	Not reported
Flag:	active
Order No:	Not reported
Waste Discharge System No:	Not reported
Effective Date:	Not reported
Region 2:	Not reported
WID Id:	Not reported
Solid Waste Id No:	Not reported
Waste Management Uit Name:	Not reported
File Name:	Active Open

AD193 **THE OPPORTUNITY SHOP** **UST FINDER RELEASE** **1029117158**
NNW **127 CANON PERDIDO W** **N/A**
1/4-1/2 **SANTA BARBARA, CA 93101**
0.421 mi.
2223 ft. **Site 2 of 5 in cluster AD**

Relative:
Higher

Actual:
50 ft.

UST FINDER RELEASE:

Object ID:	55384
Facility ID:	Not reported
Lust ID:	CAT0608300248
Name:	THE OPPORTUNITY SHOP
Address:	127 CANON PERDIDO W
City,State,Zip:	SANTA BARBARA, CA 93101
Address Match Type:	PointAddress

Docusign Envelope ID: 3773F87A-0B89-4932-BA2C-CA8383B3EEAD

THE OPPORTUNITY SHOP (Continued) **1029117158**

Reported Date:	Not reported
Status:	No Further Action
Substance:	Not reported
Population within 1500ft:	2286
Domestic Wells within 1500ft:	0
Land Use:	Developed, Medium Intensity
Within SPA:	No
SPA PWS Facility ID:	Not reported
SPA Water Type:	Not reported
SPA Facility Type:	Not reported
SPA HUC12:	Not reported
Within WHPA:	Yes
WHPA PWS Facility ID:	CA4210010_24400
WHPA Water Type:	GW - Ground water
WHPA Facility Type:	WL - Well
WHPA HUC12:	180600130203
Within 100yr Floodplain:	No
Tribe:	Not reported
EPA Region:	9
NFA Letter 1:	Not reported
NFA Letter 2:	Not reported
NFA Letter 3:	Not reported
NFA Letter 4:	Not reported
Closed With Residual Contaminate:	Not reported
Coordinate Source:	Geocode
X Coord:	-119.70254
Y Coord:	34.4186500000001
Latitude:	34.41865
Longitude:	-119.702539999999

AF194 **S.B. CITY MARINA #4** **HIST CORTESE** **S101308860**
SE **307 CABRILLO** **N/A**
1/4-1/2 **SANTA BARBARA, CA**
0.423 mi.
2234 ft. **Site 3 of 5 in cluster AF**

Relative: HIST CORTESE:
Lower

edr_fname:	S.B. City Marina #4
edr_fadd1:	307 CABRILLO
City,State,Zip:	SANTA BARBARA, CA
Region:	CORTESE
Facility County Code:	42
Reg By:	LTNKA
Reg Id:	2109

Actual:
12 ft.

AF195 **S.B. CITY MARINA #4** **UST FINDER RELEASE** **1029100953**
SE **307 CABRILLO BLVD W** **N/A**
1/4-1/2 **SANTA BARBARA, CA 93101**
0.424 mi.
2238 ft. **Site 4 of 5 in cluster AF**

Relative: UST FINDER RELEASE:
Lower

Object ID:	55472
Facility ID:	Not reported
Lust ID:	CAT0608300106
Name:	S.B. CITY MARINA #4

Actual:
12 ft.

Docusign Envelope ID: 3773F87A-0B89-4932-BA2C-CA8383B3EEAD

S.B. CITY MARINA #4 (Continued) **1029100953**

Address:	307 CABRILLO BLVD W
City,State,Zip:	SANTA BARBARA, CA 93101
Address Match Type:	StreetAddress
Reported Date:	Not reported
Status:	No Further Action
Substance:	Not reported
Population within 1500ft:	818
Domestic Wells within 1500ft:	0
Land Use:	Developed, Medium Intensity
Within SPA:	No
SPA PWS Facility ID:	Not reported
SPA Water Type:	Not reported
SPA Facility Type:	Not reported
SPA HUC12:	Not reported
Within WHPA:	No
WHPA PWS Facility ID:	Not reported
WHPA Water Type:	Not reported
WHPA Facility Type:	Not reported
WHPA HUC12:	Not reported
Within 100yr Floodplain:	Yes
Tribe:	Not reported
EPA Region:	9
NFA Letter 1:	Not reported
NFA Letter 2:	Not reported
NFA Letter 3:	Not reported
NFA Letter 4:	Not reported
Closed With Residual Contaminate:	Not reported
Coordinate Source:	Geocode
X Coord:	-119.69293
Y Coord:	34.4088600000001
Latitude:	34.4088599999999
Longitude:	-119.69293

AF196 **S.B. CITY MARINA #2** **UST FINDER RELEASE** **1029100952**
SE **311 CABRILLO BLVD W** **N/A**
1/4-1/2 **SANTA BARBARA, CA 93101**
0.424 mi.
2240 ft. **Site 5 of 5 in cluster AF**

Relative: **Lower**

Actual: **13 ft.**

UST FINDER RELEASE:

Object ID:	55470
Facility ID:	Not reported
Lust ID:	CAT0608300120
Name:	S.B. CITY MARINA #2
Address:	311 CABRILLO BLVD W
City,State,Zip:	SANTA BARBARA, CA 93101
Address Match Type:	StreetAddress
Reported Date:	Not reported
Status:	No Further Action
Substance:	Not reported
Population within 1500ft:	801
Domestic Wells within 1500ft:	0
Land Use:	Developed, Medium Intensity
Within SPA:	No
SPA PWS Facility ID:	Not reported
SPA Water Type:	Not reported
SPA Facility Type:	Not reported
SPA HUC12:	Not reported

Docusign Envelope ID: 3773F87A-0B89-4932-BA2C-CA8383B3EEAD

S.B. CITY MARINA #2 (Continued) **1029100952**

Within WHPA:	No
WHPA PWS Facility ID:	Not reported
WHPA Water Type:	Not reported
WHPA Facility Type:	Not reported
WHPA HUC12:	Not reported
Within 100yr Floodplain:	Yes
Tribe:	Not reported
EPA Region:	9
NFA Letter 1:	Not reported
NFA Letter 2:	Not reported
NFA Letter 3:	Not reported
NFA Letter 4:	Not reported
Closed With Residual Contaminate:	Not reported
Coordinate Source:	Geocode
X Coord:	-119.69305
Y Coord:	34.4087400000001
Latitude:	34.40874
Longitude:	-119.693049999999

AC197 **VERIZON CA INC** **CPS-SLIC** **S113122506**
NNW **101 W CANON PERDIDO** **DEED** **N/A**
1/4-1/2 **SANTA BARBARA, CA 93101** **HWTS**
0.434 mi. **HAZNET**
2289 ft. **Site 4 of 5 in cluster AC**

Relative: **Higher**
Actual: **50 ft.**

CPS-SLIC:

Name:	VERIZON BUILDING LOT #2
Address:	101 W. CANON PERDIDO STREET
City,State,Zip:	SANTA BARBARA, CA 93101
Region:	STATE
Facility Status:	**Completed - Case Closed**
Status Date:	03/25/2014
Global Id:	T10000005801
Lead Agency:	SANTA BARBARA COUNTY
Lead Agency Case Number:	432
Latitude:	34.4194419
Longitude:	-119.7017472
Case Type:	Cleanup Program Site
Case Worker:	JJ
Local Agency:	SANTA BARBARA COUNTY
RB Case Number:	Not reported
File Location:	All Files are on GeoTracker or in the Local Agency Database
Potential Media Affected:	Soil
Potential Contaminants of Concern:	Lead
EPA Region:	9
Coordinate Source:	Not reported
Cuf Case:	NO
Quantity Released Gallons:	Not reported
Begin Date:	06/09/2003
Leak Reported Date:	Not reported
How Discovered:	Not reported
How Discovered Description:	Not reported
Discharge Source:	Not reported
Discharge Cause:	Not reported
Stop Method:	Not reported
Stop Description:	Not reported
No Further Action Date:	03/25/2014
CA Water Watershed Name:	South Coast - South Coast - Santa Barbara (315.32)

Docusign Envelope ID: 3773F87A-0B89-4932-BA2C-CA8383B3EEAD

VERIZON CA INC (Continued) **S113122506**

Dwr Groundwater Subbasin Name:	Santa Barbara (3-017)
Disadvantaged Community:	Not reported
CA Enviroscreen 3 Score:	16-20%
CA Enviroscreen 4 Score:	60-65%
Military DOD Site:	No
Facility Project Subtype:	Not reported
RWQCB Region:	CENTRAL COAST RWQCB (REGION 3)
Site History:	All hardcopy files associated with this site from SBC have been uploaded to GeoTracker as of 3/26/2014

Click here to access the California GeoTracker records for this facility:

DEED:

Name:	VERIZON BUILDING LOT #2
Address:	101 W. CANON PERDIDO STREET
City,State,Zip:	SANTA BARBARA, CA 93101
Envirostor ID:	T10000005801
Area:	Not reported
Sub Area:	Not reported
Site Type:	SLIC
Status:	COMPLETED - CASE CLOSED
Agency:	SWRCB
Covenant Uploaded:	Y
Deed Date(s):	06/17/2011
File Name:	Geotracker Land Use/Deed Restrictions

HWTS:

Name:	FRONTIER CA INC
Address:	101 W CANON PERDIDO
Address 2:	Not reported
City,State,Zip:	SANTA BARBARA, CA 93101
EPA ID:	CAL000260250
Inactive Date:	Not reported
Create Date:	10/03/2002
Last Act Date:	Not reported
Mailing Name:	Not reported
Mailing Address:	280 SOUTH LOCUST STREET
Mailing Address 2:	Not reported
Mailing City,State,Zip:	POMONA, CA 917660000
Owner Name:	VERIZON
Owner Address:	280 SOUTH LOCUST STREET
Owner Address 2:	Not reported
Owner City,State,Zip:	POMONA, CA 917660000
Owner Phone:	Not reported
Owner Fax:	Not reported
Contact Name:	MASOOD CHOUDHURY
Contact Address:	280 S. LOCUST STREET
Contact Address 2:	Not reported
City,State,Zip:	POMONA, CA 91766
Contact Phone:	Not reported
Contact Fax:	Not reported
Facility Status:	Active
Facility Type:	PERMANENT
Category:	STATE
Latitude:	34.41949
Longitude:	-119.701715

Docusign Envelope ID: 3773F87A-0B89-4932-BA2C-CA8383B3EEAD

VERIZON CA INC (Continued) **S113122506**

NAICS:

EPA ID:	CAL000260250
Create Date:	2003-10-24 07:19:00.000
NAICS Code:	51331
NAICS Description:	Wired Telecommunications Carriers
Issued EPA ID Date:	2002-10-03 13:42:33.12300
Inactive Date:	Not reported
Facility Name:	FRONTIER CA INC
Facility Address:	101 W CANON PERDIDO
Facility Address 2:	Not reported
Facility City:	SANTA BARBARA
Facility County:	Not reported
Facility State:	CA
Facility Zip:	93101

EPA ID:	CAL000260250
Create Date:	2002-10-03 13:42:33.123
NAICS Code:	99999
NAICS Description:	Not Otherwise Specified
Issued EPA ID Date:	2002-10-03 13:42:33.12300
Inactive Date:	Not reported
Facility Name:	FRONTIER CA INC
Facility Address:	101 W CANON PERDIDO
Facility Address 2:	Not reported
Facility City:	SANTA BARBARA
Facility County:	Not reported
Facility State:	CA
Facility Zip:	93101

HAZNET:

Name:	VERIZON CA INC
Address:	101 W CANON PERDIDO
Address 2:	Not reported
City,State,Zip:	SANTA BARBARA, CA 93101
Contact:	Zach Feingold
Telephone:	9096205498
Mailing Name:	Not reported
Mailing Address:	PO BOX 725
Year:	2010
Gepaid:	CAL000260250
TSD EPA ID:	CAD009007626
CA Waste Code:	151 - Asbestos containing waste
Disposal Method:	H132 - Landfill Or Surface Impoundment That Will Be Closed As Landfill(To Include On-Site Treatment And/Or Stabilization)
Tons:	1.2
Year:	2010
Gepaid:	CAL000260250
TSD EPA ID:	CAD008364432
CA Waste Code:	551 - Laboratory waste chemicals
Disposal Method:	H141 - Storage, Bulking, And/Or Transfer Off Site--No Treatment/Reovery (H010-H129) Or (H131-H135)
Tons:	0.0075

Docusign Envelope ID: 3773F87A-0B89-4932-BA2C-CA8383B3EEAD

VERIZON CA INC (Continued) **S113122506**

Year: 2010
Gepaid: CAL000260250
TSD EPA ID: CAD008364432
CA Waste Code: 551 - Laboratory waste chemicals
Disposal Method: H061 - Fuel Blending Prior To Energy Recovery At Another Site
Tons: 0.01

Year: 2010
Gepaid: CAL000260250
TSD EPA ID: CAD008364432
CA Waste Code: 181 - Other inorganic solid waste
Disposal Method: H141 - Storage, Bulking, And/Or Transfer Off Site--No Treatment/Reovery (H010-H129) Or (H131-H135)
Tons: 0.0025

Year: 2010
Gepaid: CAL000260250
TSD EPA ID: CAD008364432
CA Waste Code: 223 - Unspecified oil-containing waste
Disposal Method: H141 - Storage, Bulking, And/Or Transfer Off Site--No Treatment/Reovery (H010-H129) Or (H131-H135)
Tons: 0.14595

Year: 2010
Gepaid: CAL000260250
TSD EPA ID: CAD008364432
CA Waste Code: 331 - Off-specification, aged or surplus organics
Disposal Method: H061 - Fuel Blending Prior To Energy Recovery At Another Site
Tons: 0.05

Year: 2008
Gepaid: CAL000260250
TSD EPA ID: CAD028409019
CA Waste Code: 352 - Other organic solids
Disposal Method: H141 - Storage, Bulking, And/Or Transfer Off Site--No Treatment/Reovery (H010-H129) Or (H131-H135)
Tons: 0.3

Year: 2008
Gepaid: CAL000260250
TSD EPA ID: CAD009007626
CA Waste Code: 151 - Asbestos containing waste
Disposal Method: H132 - Landfill Or Surface Impoundment That Will Be Closed As Landfill(To Include On-Site Treatment And/Or Stabilization)
Tons: 16

Year: 2003
Gepaid: CAL000260250
TSD EPA ID: CAD028409019
CA Waste Code: 223 - Unspecified oil-containing waste
Disposal Method: T01 - Treatment, Tank
Tons: 0.06255

Year: 2003
Gepaid: CAL000260250
TSD EPA ID: CAD028409019
CA Waste Code: 223 - Unspecified oil-containing waste

Docusign Envelope ID: 3773F87A-0B89-4932-BA2C-CA8383B3EEAD

VERIZON CA INC (Continued) **S113122506**

Disposal Method: -
Tons: 0.06255

Click this hyperlink while viewing on your computer to access
5 additional CA HAZNET: record(s) in the EDR Site Report.

Additional Info:
Year: 2010
Gen EPA ID: CAL000260250

Shipment Date: 20100811
Creation Date: 10/8/2010 18:31:03
Receipt Date: 20100812
Manifest ID: 001158280GBF
Trans EPA ID: CAD983655465
Trans Name: ALLIED ENVIRONMENTAL SERVICES
Trans 2 EPA ID: CAR000181891
Trans 2 Name: Not reported
TSDF EPA ID: CAD009007626
Trans Name: AZUSA LAND RECLAMATION
TSDF Alt EPA ID: Not reported
TSDF Alt Name: Not reported
Waste Code Description: 151 - Asbestos-containing waste
RCRA Code: Not reported
Meth Code: H132 - Landfill Or Surface Impoundment That Will Be Closed As Landfill(To Include On-Site Treatment And/Or Stabilization)
Quantity Tons: 1.2
Waste Quantity: 3
Quantity Unit: Y
Additional Code 1: Not reported
Additional Code 2: Not reported
Additional Code 3: Not reported
Additional Code 4: Not reported
Additional Code 5: Not reported

Shipment Date: 20100728
Creation Date: 9/30/2010 18:30:48
Receipt Date: 20100805
Manifest ID: 005728043JJK
Trans EPA ID: CAD982030173
Trans Name: ECOLOGY CONTROL INDUSTRIES
Trans 2 EPA ID: Not reported
Trans 2 Name: Not reported
TSDF EPA ID: CAD008364432
Trans Name: PHILIP ENVIRONMENTAL SERVICE/RHO-CHEM
TSDF Alt EPA ID: Not reported
TSDF Alt Name: Not reported
Waste Code Description: 223 - Unspecified oil-containing waste
RCRA Code: Not reported
Meth Code: H141 - Storage, Bulking, And/Or Transfer Off Site--No Treatment/Reovery (H010-H129) Or (H131-H135)
Quantity Tons: 0.14595
Waste Quantity: 35
Quantity Unit: G
Additional Code 1: Not reported
Additional Code 2: Not reported

Docusign Envelope ID: 3773F87A-0B89-4932-BA2C-CA8383B3EEAD

VERIZON CA INC (Continued) **S113122506**

Additional Code 3:	Not reported
Additional Code 4:	Not reported
Additional Code 5:	Not reported
Shipment Date:	20100728
Creation Date:	9/30/2010 18:30:48
Receipt Date:	20100805
Manifest ID:	005728043JJK
Trans EPA ID:	CAD982030173
Trans Name:	ECOLOGY CONTROL INDUSTRIES
Trans 2 EPA ID:	Not reported
Trans 2 Name:	Not reported
TSDF EPA ID:	CAD008364432
Trans Name:	PHILIP ENVIRONMENTAL SERVICE/RHO-CHEM
TSDF Alt EPA ID:	Not reported
TSDF Alt Name:	Not reported
Waste Code Description:	331 - Off-specification, aged, or surplus organics
RCRA Code:	D001
Meth Code:	H061 - Fuel Blending Prior To Energy Recovery At Another Site
Quantity Tons:	0.01
Waste Quantity:	20
Quantity Unit:	P
Additional Code 1:	Not reported
Additional Code 2:	Not reported
Additional Code 3:	Not reported
Additional Code 4:	Not reported
Additional Code 5:	Not reported
Shipment Date:	20100712
Creation Date:	Not reported
Receipt Date:	Not reported
Manifest ID:	005728042JJK
Trans EPA ID:	CAD982030173
Trans Name:	ECOLOGY CONTROL INDUSTRIES
Trans 2 EPA ID:	Not reported
Trans 2 Name:	Not reported
TSDF EPA ID:	CAD008364432
Trans Name:	PHILIP ENVIRONMENTAL SERVICE/RHO-CHEM
TSDF Alt EPA ID:	Not reported
TSDF Alt Name:	Not reported
Waste Code Description:	223 - Unspecified oil-containing waste
RCRA Code:	Not reported
Meth Code:	H061 - Fuel Blending Prior To Energy Recovery At Another Site
Quantity Tons:	0.01251
Waste Quantity:	3
Quantity Unit:	G
Additional Code 1:	Not reported
Additional Code 2:	Not reported
Additional Code 3:	Not reported
Additional Code 4:	Not reported
Additional Code 5:	Not reported
Shipment Date:	20100712
Creation Date:	9/30/2010 18:30:40
Receipt Date:	20100722
Manifest ID:	005728042JJK
Trans EPA ID:	CAD982030173

Docusign Envelope ID: 3773F87A-0B89-4932-BA2C-CA8383B3EEAD

VERIZON CA INC (Continued) **S113122506**

Trans Name:	ECOLOGY CONTROL INDUSTRIES
Trans 2 EPA ID:	Not reported
Trans 2 Name:	Not reported
TSDF EPA ID:	CAD008364432
Trans Name:	PHILIP ENVIRONMENTAL SERVICE/RHO-CHEM
TSDF Alt EPA ID:	Not reported
TSDF Alt Name:	Not reported
Waste Code Description:	551 - Laboratory waste chemicals 561 Detergent and soap
RCRA Code:	D001
Meth Code:	H061 - Fuel Blending Prior To Energy Recovery At Another Site
Quantity Tons:	0.01
Waste Quantity:	20
Quantity Unit:	P
Additional Code 1:	Not reported
Additional Code 2:	Not reported
Additional Code 3:	Not reported
Additional Code 4:	Not reported
Additional Code 5:	Not reported
Shipment Date:	20100712
Creation Date:	9/30/2010 18:30:40
Receipt Date:	20100722
Manifest ID:	005728042JJK
Trans EPA ID:	CAD982030173
Trans Name:	ECOLOGY CONTROL INDUSTRIES
Trans 2 EPA ID:	Not reported
Trans 2 Name:	Not reported
TSDF EPA ID:	CAD008364432
Trans Name:	PHILIP ENVIRONMENTAL SERVICE/RHO-CHEM
TSDF Alt EPA ID:	Not reported
TSDF Alt Name:	Not reported
Waste Code Description:	181 - Other inorganic solid waste Organics
RCRA Code:	D008
Meth Code:	H141 - Storage, Bulking, And/Or Transfer Off Site--No Treatment/Reovery (H010-H129) Or (H131-H135)
Quantity Tons:	0.0025
Waste Quantity:	5
Quantity Unit:	P
Additional Code 1:	Not reported
Additional Code 2:	Not reported
Additional Code 3:	Not reported
Additional Code 4:	Not reported
Additional Code 5:	Not reported
Shipment Date:	20100712
Creation Date:	9/30/2010 18:30:40
Receipt Date:	20100722
Manifest ID:	005728042JJK
Trans EPA ID:	CAD982030173
Trans Name:	ECOLOGY CONTROL INDUSTRIES
Trans 2 EPA ID:	Not reported
Trans 2 Name:	Not reported
TSDF EPA ID:	CAD008364432
Trans Name:	PHILIP ENVIRONMENTAL SERVICE/RHO-CHEM
TSDF Alt EPA ID:	Not reported
TSDF Alt Name:	Not reported
Waste Code Description:	331 - Off-specification, aged, or surplus organics

Docusign Envelope ID: 3773F87A-0B89-4932-BA2C-CA8383B3EEAD

VERIZON CA INC (Continued) **S113122506**

RCRA Code:	D001
Meth Code:	H061 - Fuel Blending Prior To Energy Recovery At Another Site
Quantity Tons:	0.04
Waste Quantity:	80
Quantity Unit:	P
Additional Code 1:	Not reported
Additional Code 2:	Not reported
Additional Code 3:	Not reported
Additional Code 4:	Not reported
Additional Code 5:	Not reported
Shipment Date:	20100712
Creation Date:	9/30/2010 18:30:40
Receipt Date:	20100722
Manifest ID:	005728042JJK
Trans EPA ID:	CAD982030173
Trans Name:	ECOLOGY CONTROL INDUSTRIES
Trans 2 EPA ID:	Not reported
Trans 2 Name:	Not reported
TSDF EPA ID:	CAD008364432
Trans Name:	PHILIP ENVIRONMENTAL SERVICE/RHO-CHEM
TSDF Alt EPA ID:	Not reported
TSDF Alt Name:	Not reported
Waste Code Description:	551 - Laboratory waste chemicals 561 Detergent and soap
RCRA Code:	Not reported
Meth Code:	H141 - Storage, Bulking, And/Or Transfer Off Site--No Treatment/Reovery (H010-H129) Or (H131-H135)
Quantity Tons:	0.0075
Waste Quantity:	15
Quantity Unit:	P
Additional Code 1:	Not reported
Additional Code 2:	Not reported
Additional Code 3:	Not reported
Additional Code 4:	Not reported
Additional Code 5:	Not reported

Additional Info:

Year:	2008
Gen EPA ID:	CAL000260250
Shipment Date:	20081222
Creation Date:	2/20/2009 18:30:08
Receipt Date:	20081224
Manifest ID:	000040997WAS
Trans EPA ID:	MDR000013854
Trans Name:	MARCOR REMEDIATION INC
Trans 2 EPA ID:	Not reported
Trans 2 Name:	Not reported
TSDF EPA ID:	CAD028409019
Trans Name:	CROSBY & OVERTON
TSDF Alt EPA ID:	Not reported
TSDF Alt Name:	Not reported
Waste Code Description:	352 - Other organic solids
RCRA Code:	D008
Meth Code:	H141 - Storage, Bulking, And/Or Transfer Off Site--No Treatment/Reovery (H010-H129) Or (H131-H135)
Quantity Tons:	0.3

Docusign Envelope ID: 3773F87A-0B89-4932-BA2C-CA8383B3EEAD

VERIZON CA INC (Continued) **S113122506**

Waste Quantity:	600
Quantity Unit:	P
Additional Code 1:	Not reported
Additional Code 2:	Not reported
Additional Code 3:	Not reported
Additional Code 4:	Not reported
Additional Code 5:	Not reported
Shipment Date:	20081028
Creation Date:	12/11/2008 18:30:37
Receipt Date:	20081028
Manifest ID:	000040964WAS
Trans EPA ID:	CAR000049064
Trans Name:	ECTI (ENVIRONMENTAL CONTRACTORS TRANSPORTATION INC)
Trans 2 EPA ID:	Not reported
Trans 2 Name:	Not reported
TSDF EPA ID:	CAD009007626
Trans Name:	AZUSA LAND RECLAMATION CO
TSDF Alt EPA ID:	Not reported
TSDF Alt Name:	Not reported
Waste Code Description:	151 - Asbestos-containing waste
RCRA Code:	Not reported
Meth Code:	H132 - Landfill Or Surface Impoundment That Will Be Closed As Landfill(To Include On-Site Treatment And/Or Stabilization)
Quantity Tons:	16
Waste Quantity:	40
Quantity Unit:	Y
Additional Code 1:	Not reported
Additional Code 2:	Not reported
Additional Code 3:	Not reported
Additional Code 4:	Not reported
Additional Code 5:	Not reported

Additional Info:

Year:	2003
Gen EPA ID:	CAL000260250
Shipment Date:	20031022
Creation Date:	8/5/2004 10:08:03
Receipt Date:	20031027
Manifest ID:	22850661
Trans EPA ID:	CAL922125668
Trans Name:	ADAMS SERVICES INC
Trans 2 EPA ID:	Not reported
Trans 2 Name:	Not reported
TSDF EPA ID:	CAT080013352
Trans Name:	DEMENNO/KERDOON
TSDF Alt EPA ID:	CAT080013352
TSDF Alt Name:	Not reported
Waste Code Description:	241 - Tank bottom waste 251 Still bottoms with halogenated organics
RCRA Code:	Not reported
Meth Code:	R01 - Recycler
Quantity Tons:	2.502
Waste Quantity:	600
Quantity Unit:	G
Additional Code 1:	Not reported
Additional Code 2:	Not reported

Docusign Envelope ID: 3773F87A-0B89-4932-BA2C-CA8383B3EEAD

VERIZON CA INC (Continued) **S113122506**

Additional Code 3:	Not reported
Additional Code 4:	Not reported
Additional Code 5:	Not reported
Shipment Date:	20031018
Creation Date:	8/3/2004 15:02:31
Receipt Date:	20031024
Manifest ID:	22867766
Trans EPA ID:	CAR000053173
Trans Name:	BRICKLEY ENVIRONMENTAL
Trans 2 EPA ID:	CAR000049064
Trans 2 Name:	E C T I
TSDF EPA ID:	CAD009007626
Trans Name:	AZUSA LAND RECLAMATION
TSDF Alt EPA ID:	CAD009007626
TSDF Alt Name:	Not reported
Waste Code Description:	151 - Asbestos-containing waste
RCRA Code:	Not reported
Meth Code:	D80 - Disposal, Land Fill
Quantity Tons:	0.33712
Waste Quantity:	0.4
Quantity Unit:	Y
Additional Code 1:	Not reported
Additional Code 2:	Not reported
Additional Code 3:	Not reported
Additional Code 4:	Not reported
Additional Code 5:	Not reported
Shipment Date:	20030919
Creation Date:	8/3/2004 15:01:39
Receipt Date:	20031002
Manifest ID:	22050162
Trans EPA ID:	CAD982030173
Trans Name:	ECOLOGY CONTROL INDUSTRIES
Trans 2 EPA ID:	Not reported
Trans 2 Name:	Not reported
TSDF EPA ID:	CAD028409019
Trans Name:	CROSBY AND OVERTON
TSDF Alt EPA ID:	CAD028409019
TSDF Alt Name:	Not reported
Waste Code Description:	223 - Unspecified oil-containing waste
RCRA Code:	Not reported
Meth Code:	H01 - Transfer Station
Quantity Tons:	0.68805
Waste Quantity:	165
Quantity Unit:	G
Additional Code 1:	Not reported
Additional Code 2:	Not reported
Additional Code 3:	Not reported
Additional Code 4:	Not reported
Additional Code 5:	Not reported
Shipment Date:	20030919
Creation Date:	8/3/2004 15:01:39
Receipt Date:	20031002
Manifest ID:	22050162
Trans EPA ID:	CAD982030173

Docusign Envelope ID: 3773F87A-0B89-4932-BA2C-CA8383B3EEAD

VERIZON CA INC (Continued) **S113122506**

Trans Name:	ECOLOGY CONTROL INDUSTRIES
Trans 2 EPA ID:	Not reported
Trans 2 Name:	Not reported
TSDF EPA ID:	CAD028409019
Trans Name:	CROSBY AND OVERTON
TSDF Alt EPA ID:	CAD028409019
TSDF Alt Name:	Not reported
Waste Code Description:	223 - Unspecified oil-containing waste
RCRA Code:	Not reported
Meth Code:	H01 - Transfer Station
Quantity Tons:	0.1251
Waste Quantity:	30
Quantity Unit:	G
Additional Code 1:	Not reported
Additional Code 2:	Not reported
Additional Code 3:	Not reported
Additional Code 4:	Not reported
Additional Code 5:	Not reported

Shipment Date:	20030717
Creation Date:	7/26/2004 18:31:36
Receipt Date:	20030729
Manifest ID:	22050086
Trans EPA ID:	CAD982030173
Trans Name:	Not reported
Trans 2 EPA ID:	Not reported
Trans 2 Name:	Not reported
TSDF EPA ID:	CAD028409019
Trans Name:	Not reported
TSDF Alt EPA ID:	CAD028409019
TSDF Alt Name:	Not reported
Waste Code Description:	223 - Unspecified oil-containing waste
RCRA Code:	Not reported
Meth Code:	- Not reported
Quantity Tons:	0.06255
Waste Quantity:	15
Quantity Unit:	G
Additional Code 1:	Not reported
Additional Code 2:	Not reported
Additional Code 3:	Not reported
Additional Code 4:	Not reported
Additional Code 5:	Not reported

Shipment Date:	20030529
Creation Date:	7/20/2004 12:52:41
Receipt Date:	20030606
Manifest ID:	20117096
Trans EPA ID:	CAD982413262
Trans Name:	Not reported
Trans 2 EPA ID:	Not reported
Trans 2 Name:	Not reported
TSDF EPA ID:	CAD028409019
Trans Name:	Not reported
TSDF Alt EPA ID:	CAD028409019
TSDF Alt Name:	Not reported
Waste Code Description:	343 - Unspecified organic liquid mixture
RCRA Code:	Not reported

Docusign Envelope ID: 3773F87A-0B89-4932-BA2C-CA8383B3EEAD

VERIZON CA INC (Continued) **S113122506**

Meth Code:	H01 - Transfer Station
Quantity Tons:	0.187
Waste Quantity:	55
Quantity Unit:	G
Additional Code 1:	Not reported
Additional Code 2:	Not reported
Additional Code 3:	Not reported
Additional Code 4:	Not reported
Additional Code 5:	Not reported
Shipment Date:	20030512
Creation Date:	8/29/2003 18:31:02
Receipt Date:	20030512
Manifest ID:	22302049
Trans EPA ID:	CAL000234658
Trans Name:	Not reported
Trans 2 EPA ID:	Not reported
Trans 2 Name:	Not reported
TSDF EPA ID:	CAD088504881
Trans Name:	Not reported
TSDF Alt EPA ID:	CAD009452657
TSDF Alt Name:	Not reported
Waste Code Description:	- Not reported
RCRA Code:	Not reported
Meth Code:	T03 - Treatment, Incineration
Quantity Tons:	0.0495
Waste Quantity:	99
Quantity Unit:	P
Additional Code 1:	Not reported
Additional Code 2:	Not reported
Additional Code 3:	Not reported
Additional Code 4:	Not reported
Additional Code 5:	Not reported
Shipment Date:	20030213
Creation Date:	5/18/2003 14:30:16
Receipt Date:	20030214
Manifest ID:	21683194
Trans EPA ID:	CAR000094714
Trans Name:	Not reported
Trans 2 EPA ID:	Not reported
Trans 2 Name:	Not reported
TSDF EPA ID:	CAD009007626
Trans Name:	Not reported
TSDF Alt EPA ID:	CAD009007626
TSDF Alt Name:	Not reported
Waste Code Description:	151 - Asbestos-containing waste
RCRA Code:	Not reported
Meth Code:	D80 - Disposal, Land Fill
Quantity Tons:	0.33712
Waste Quantity:	0.4
Quantity Unit:	Y
Additional Code 1:	Not reported
Additional Code 2:	Not reported
Additional Code 3:	Not reported
Additional Code 4:	Not reported
Additional Code 5:	Not reported

Map ID Direction Distance Elevation	Site	MAP FINDINGS	Database(s)	EDR ID Number EPA ID Number

VERIZON CA INC (Continued) **S113122506**

Shipment Date:	20030205
Creation Date:	5/18/2003 14:34:25
Receipt Date:	20030220
Manifest ID:	21342726
Trans EPA ID:	CAD982030173
Trans Name:	Not reported
Trans 2 EPA ID:	Not reported
Trans 2 Name:	Not reported
TSDF EPA ID:	CAD028409019
Trans Name:	Not reported
TSDF Alt EPA ID:	CAD028409019
TSDF Alt Name:	Not reported
Waste Code Description:	223 - Unspecified oil-containing waste
RCRA Code:	Not reported
Meth Code:	T01 - Treatment, Tank
Quantity Tons:	0.06255
Waste Quantity:	15
Quantity Unit:	G
Additional Code 1:	Not reported
Additional Code 2:	Not reported
Additional Code 3:	Not reported
Additional Code 4:	Not reported
Additional Code 5:	Not reported

AD198 **GTE CALIFORNIA** **UST FINDER RELEASE** **1028972556**
NNW **101 CANON PERDIDO W** **N/A**
1/4-1/2 **SANTA BARBARA, CA 93101**
0.435 mi.
2299 ft. **Site 3 of 5 in cluster AD**

Relative: **Higher**
Actual: **50 ft.**

UST FINDER RELEASE:

Object ID:	55386
Facility ID:	Not reported
Lust ID:	CAT0608300646
Name:	GTE CALIFORNIA
Address:	101 CANON PERDIDO W
City,State,Zip:	SANTA BARBARA, CA 93101
Address Match Type:	PointAddress
Reported Date:	Not reported
Status:	No Further Action
Substance:	Not reported
Population within 1500ft:	2027
Domestic Wells within 1500ft:	0
Land Use:	Developed, Medium Intensity
Within SPA:	No
SPA PWS Facility ID:	Not reported
SPA Water Type:	Not reported
SPA Facility Type:	Not reported
SPA HUC12:	Not reported
Within WHPA:	Yes
WHPA PWS Facility ID:	CA4210010_24400
WHPA Water Type:	GW - Ground water
WHPA Facility Type:	WL - Well
WHPA HUC12:	180600130203
Within 100yr Floodplain:	No
Tribe:	Not reported
EPA Region:	9
NFA Letter 1:	Not reported

MAP FINDINGS

Map ID / Direction / Distance / Elevation	Site	Database(s)	EDR ID Number / EPA ID Number

GTE CALIFORNIA (Continued) **1028972556**

NFA Letter 2:	Not reported
NFA Letter 3:	Not reported
NFA Letter 4:	Not reported
Closed With Residual Contaminate:	Not reported
Coordinate Source:	Geocode
X Coord:	-119.70215
Y Coord:	34.4190300000001
Latitude:	34.4190299999999
Longitude:	-119.70215

AG199 **KELLY'S AUTO** **UST FINDER RELEASE** **1029007711**
NW **915 ST. VINCENT** **N/A**
1/4-1/2 **SANTA BARBARA, CA 93101**
0.438 mi.
2311 ft. **Site 1 of 8 in cluster AG**

Relative:
Higher

Actual:
52 ft.

UST FINDER RELEASE:

Object ID:	55365
Facility ID:	Not reported
Lust ID:	CAT0608367034
Name:	KELLY'S AUTO
Address:	915 ST. VINCENT
City,State,Zip:	SANTA BARBARA, CA 93101
Address Match Type:	PointAddress
Reported Date:	Not reported
Status:	No Further Action
Substance:	Not reported
Population within 1500ft:	2723
Domestic Wells within 1500ft:	0
Land Use:	Developed, Medium Intensity
Within SPA:	No
SPA PWS Facility ID:	Not reported
SPA Water Type:	Not reported
SPA Facility Type:	Not reported
SPA HUC12:	Not reported
Within WHPA:	Yes
WHPA PWS Facility ID:	CA4210010_24400
WHPA Water Type:	GW - Ground water
WHPA Facility Type:	WL - Well
WHPA HUC12:	180600130203
Within 100yr Floodplain:	Yes
Tribe:	Not reported
EPA Region:	9
NFA Letter 1:	Not reported
NFA Letter 2:	Not reported
NFA Letter 3:	Not reported
NFA Letter 4:	Not reported
Closed With Residual Contaminate:	Not reported
Coordinate Source:	Geocode
X Coord:	-119.70391
Y Coord:	34.4182700000001
Latitude:	34.41827
Longitude:	-119.703909999999

Docusign Envelope ID: 3773F87A-0B89-4932-BA2C-CA8383B3EEAD

AG200 **FORMER KELLY'S AUTO REPAIR** **UST FINDER RELEASE** **1028964735**
NW **915 ST. VINCENT** **N/A**
1/4-1/2 **SANTA BARBARA, CA 93101**
0.438 mi.
2311 ft. **Site 2 of 8 in cluster AG**

Relative: **Higher**
Actual: **52 ft.**

UST FINDER RELEASE:

Object ID:	55364
Facility ID:	Not reported
Lust ID:	CAT0608328235
Name:	FORMER KELLY'S AUTO REPAIR
Address:	915 ST. VINCENT
City,State,Zip:	SANTA BARBARA, CA 93101
Address Match Type:	PointAddress
Reported Date:	Not reported
Status:	No Further Action
Substance:	Not reported
Population within 1500ft:	2723
Domestic Wells within 1500ft:	0
Land Use:	Developed, Medium Intensity
Within SPA:	No
SPA PWS Facility ID:	Not reported
SPA Water Type:	Not reported
SPA Facility Type:	Not reported
SPA HUC12:	Not reported
Within WHPA:	Yes
WHPA PWS Facility ID:	CA4210010_24400
WHPA Water Type:	GW - Ground water
WHPA Facility Type:	WL - Well
WHPA HUC12:	180600130203
Within 100yr Floodplain:	Yes
Tribe:	Not reported
EPA Region:	9
NFA Letter 1:	Not reported
NFA Letter 2:	Not reported
NFA Letter 3:	Not reported
NFA Letter 4:	Not reported
Closed With Residual Contaminate:	Not reported
Coordinate Source:	Geocode
X Coord:	-119.70391
Y Coord:	34.4182700000001
Latitude:	34.41827
Longitude:	-119.703909999999

AG201 **FORMER KELLY'S AUTO REPAIR** **LUST** **S105791157**
NW **915 ST. VINCENT** **Cortese** **N/A**
1/4-1/2 **SANTA BARBARA, CA 93101** **CUPA Listings**
0.438 mi.
2311 ft. **Site 3 of 8 in cluster AG**

Relative: **Higher**
Actual: **52 ft.**

LUST:

Name:	KELLY'S AUTO
Address:	915 ST. VINCENT
City,State,Zip:	SANTA BARBARA, CA 93101
Lead Agency:	SANTA BARBARA COUNTY LOP
Case Type:	LUST Cleanup Site
Geo Track:	http://geotracker.waterboards.ca.gov/profile_report.asp?global_id=T0608367034
Global Id:	T0608367034
Latitude:	34.418085
Longitude:	-119.704084

Docusign Envelope ID: 3773F87A-0B89-4932-BA2C-CA8383B3EEAD

FORMER KELLY'S AUTO REPAIR (Continued) **S105791157**

Status:	Completed - Case Closed
Status Date:	12/25/2005
Case Worker:	CSB
RB Case Number:	3605
Local Agency:	SANTA BARBARA COUNTY LOP
File Location:	Not reported
Local Case Number:	90107
Potential Media Affect:	Soil
Potential Contaminants of Concern:	Gasoline
EPA Region:	9
Coordinate Source:	Google Geocode
Cuf Case:	YES
Quantity Released Gallons:	Not reported
Begin Date:	02/26/2003
Leak Reported Date:	02/26/2003
How Discovered:	Site Assessment/Site Investigation
How Discovered Description:	Not reported
Discharge Source:	Tank
Discharge Cause:	Corrosion
Stop Method:	Close and Remove Tank
Stop Description:	Not reported
No Further Action Date:	12/25/2005
CA Water Watershed Name:	South Coast - South Coast - Santa Barbara (315.32)
Dwr Groundwater Subbasin Name:	Santa Barbara (3-017)
Disadvantaged Community:	Not reported
CA Enviroscreen 3 Score:	16-20%
CA Enviroscreen 4 Score:	60-65%
Military DOD Site:	No
Facility Project Subtype:	Not reported
RWQCB Region:	CENTRAL COAST RWQCB (REGION 3)
Site History:	Not reported

LUST:

Global Id:	T0608367034
Contact Type:	Local Agency Caseworker - Primary Caseworker
Contact Name:	Closed Santa Barbara Co LOP Sites
Organization Name:	SANTA BARBARA COUNTY LOP
Address:	2125 S. Centerpointe Parkway, Suite #333
City:	Santa Maria
Email:	Not reported
Phone Number:	8053468460

Global Id:	T0608367034
Contact Type:	Regional Board Caseworker
Contact Name:	RB3 STAFF
Organization Name:	CENTRAL COAST RWQCB (REGION 3)
Address:	895 AEROVISTA PL, SUITE 101
City:	SAN LUIS OBISPO
Email:	centralcoast@waterboards.ca.gov
Phone Number:	8055493147

LUST:

Global Id:	T0608367034
Action Type:	ENFORCEMENT
Date:	03/30/2015
Action:	Technical Correspondence / Assistance / Other

Docusign Envelope ID: 3773F87A-0B89-4932-BA2C-CA8383B3EEAD

FORMER KELLY'S AUTO REPAIR (Continued) **S105791157**

Global Id: T0608367034
Action Type: ENFORCEMENT
Date: 06/26/2006
Action: Closure/No Further Action Letter

Global Id: T0608367034
Action Type: RESPONSE
Date: 09/29/2003
Action: Site Assessment Report

Global Id: T0608367034
Action Type: RESPONSE
Date: 09/29/2003
Action: Other Report / Document

Global Id: T0608367034
Action Type: RESPONSE
Date: 09/29/2003
Action: Other Report / Document

Global Id: T0608367034
Action Type: RESPONSE
Date: 08/16/2002
Action: Site Assessment Report

Global Id: T0608367034
Action Type: RESPONSE
Date: 05/02/2003
Action: Other Report / Document

Global Id: T0608367034
Action Type: RESPONSE
Date: 10/15/2004
Action: Monitoring Report - Quarterly

Global Id: T0608367034
Action Type: RESPONSE
Date: 10/31/2005
Action: Other Report / Document

Global Id: T0608367034
Action Type: RESPONSE
Date: 05/25/2004
Action: Monitoring Report - Quarterly

Global Id: T0608367034
Action Type: ENFORCEMENT
Date: 06/17/2006
Action: Closure/No Further Action Letter

Global Id: T0608367034
Action Type: RESPONSE
Date: 10/13/2003
Action: Site Assessment Report

Global Id: T0608367034
Action Type: ENFORCEMENT

Docusign Envelope ID: 3773F87A-0B89-4932-BA2C-CA8383B3EEAD

FORMER KELLY'S AUTO REPAIR (Continued) **S105791157**

Date: 08/08/2012
Action: Technical Correspondence / Assistance / Other

Global Id: T0608367034
Action Type: Other
Date: 02/26/2003
Action: Leak Discovery

Global Id: T0608367034
Action Type: REMEDIATION
Date: 02/28/2003
Action: Excavation

Global Id: T0608367034
Action Type: Other
Date: 02/26/2003
Action: Leak Reported

LUST:
Global Id: T0608367034
Status: Open - Case Begin Date
Status Date: 02/26/2003

Global Id: T0608367034
Status: Open - Site Assessment
Status Date: 02/28/2003

Global Id: T0608367034
Status: Completed - Case Closed
Status Date: 12/25/2005

Name: FORMER KELLY'S AUTO REPAIR
Address: 915 ST. VINCENT
City,State,Zip: SANTA BARBARA, CA 93101
Lead Agency: SANTA BARBARA COUNTY LOP
Case Type: LUST Cleanup Site
Geo Track: http://geotracker.waterboards.ca.gov/profile_report.asp?global_id=T0608328235
Global Id: T0608328235
Latitude: 34.418098223
Longitude: -119.704061791
Status: Completed - Case Closed
Status Date: 12/25/2005
Case Worker: CSB
RB Case Number: 3480
Local Agency: SANTA BARBARA COUNTY LOP
File Location: All Files are on GeoTracker or in the Local Agency Database
Local Case Number: 90107
Potential Media Affect: Soil
Potential Contaminants of Concern: Waste Oil / Motor / Hydraulic / Lubricating
EPA Region: 9
Coordinate Source: Manual Entry on Screens
Cuf Case: NO
Quantity Released Gallons: Not reported
Begin Date: 02/26/2003
Leak Reported Date: 02/26/2003
How Discovered: Tank Closure

Docusign Envelope ID: 3773F87A-0B89-4932-BA2C-CA8383B3EEAD

FORMER KELLY'S AUTO REPAIR (Continued) **S105791157**

How Discovered Description:	BORINGS AROUND UST LOCATION HAD TPH CONTAMINATION
Discharge Source:	Other
Discharge Cause:	Unknown
Stop Method:	Close and Remove Tank
Stop Description:	Not reported
No Further Action Date:	12/25/2005
CA Water Watershed Name:	South Coast - South Coast - Santa Barbara (315.32)
Dwr Groundwater Subbasin Name:	Santa Barbara (3-017)
Disadvantaged Community:	Not reported
CA Enviroscreen 3 Score:	16-20%
CA Enviroscreen 4 Score:	60-65%
Military DOD Site:	No
Facility Project Subtype:	Not reported
RWQCB Region:	CENTRAL COAST RWQCB (REGION 3)
Site History:	The case was opened following an unauthorized release from an underground storage tank system at the subject site. Corrective action is underway as directed by FPD. Corrective action may consist of preliminary site investigation, planning and implementation of remedial action, verification monitoring, or a combination thereof. Please refer to the site-specific documentation submitted to the SWRCB's GeoTracker database for additional information. COMPLETE LOP FILE HAS BEEN UPLOADED TO GEOTRACKER WEBSITE - HARD COPIES NO LONGER EXIST IN LOP FILES

LUST:

Global Id:	T0608328235
Contact Type:	Local Agency Caseworker - Primary Caseworker
Contact Name:	Closed Santa Barbara Co LOP Sites
Organization Name:	SANTA BARBARA COUNTY LOP
Address:	2125 S. Centerpointe Parkway, Suite #333
City:	Santa Maria
Email:	Not reported
Phone Number:	8053468460

Global Id:	T0608328235
Contact Type:	Regional Board Caseworker
Contact Name:	RB3 STAFF
Organization Name:	CENTRAL COAST RWQCB (REGION 3)
Address:	895 AEROVISTA PL, SUITE 101
City:	SAN LUIS OBISPO
Email:	centralcoast@waterboards.ca.gov
Phone Number:	8055493147

LUST:

Global Id:	T0608328235
Action Type:	ENFORCEMENT
Date:	03/30/2015
Action:	Technical Correspondence / Assistance / Other

Global Id:	T0608328235
Action Type:	ENFORCEMENT
Date:	05/11/2023
Action:	Email Correspondence

Global Id:	T0608328235
Action Type:	Other
Date:	02/26/2003

Docusign Envelope ID: 3773F87A-0B89-4932-BA2C-CA8383B3EEAD

FORMER KELLY'S AUTO REPAIR (Continued) **S105791157**

Action: Leak Stopped

Global Id: T0608328235
Action Type: RESPONSE
Date: 10/15/2004
Action: Monitoring Report - Quarterly

Global Id: T0608328235
Action Type: RESPONSE
Date: 08/16/2002
Action: Site Assessment Report

Global Id: T0608328235
Action Type: RESPONSE
Date: 08/16/2002
Action: Site Assessment Report

Global Id: T0608328235
Action Type: RESPONSE
Date: 10/31/2005
Action: Other Report / Document

Global Id: T0608328235
Action Type: RESPONSE
Date: 08/16/2002
Action: Site Assessment Report

Global Id: T0608328235
Action Type: RESPONSE
Date: 05/02/2003
Action: Other Report / Document

Global Id: T0608328235
Action Type: RESPONSE
Date: 09/29/2003
Action: Other Report / Document

Global Id: T0608328235
Action Type: RESPONSE
Date: 09/29/2003
Action: Site Assessment Report

Global Id: T0608328235
Action Type: RESPONSE
Date: 05/25/2004
Action: Monitoring Report - Quarterly

Global Id: T0608328235
Action Type: Other
Date: 02/26/2003
Action: Leak Discovery

Global Id: T0608328235
Action Type: ENFORCEMENT
Date: 06/17/2006
Action: Closure/No Further Action Letter

Docusign Envelope ID: 3773F87A-0B89-4932-BA2C-CA8383B3EEAD

FORMER KELLY'S AUTO REPAIR (Continued) **S105791157**

Global Id: T0608328235
Action Type: ENFORCEMENT
Date: 06/26/2006
Action: Closure/No Further Action Letter

Global Id: T0608328235
Action Type: Other
Date: 02/26/2003
Action: Leak Reported

Global Id: T0608328235
Action Type: REMEDIATION
Date: 02/26/2003
Action: Excavation

LUST:
Global Id: T0608328235
Status: Open - Case Begin Date
Status Date: 02/26/2003

Global Id: T0608328235
Status: Open - Site Assessment
Status Date: 02/28/2003

Global Id: T0608328235
Status: Completed - Case Closed
Status Date: 12/25/2005

LUST REG 3:
Region: 3
Regional Board: Central Coast Region
Facility County: Santa Barbara
Global ID: T0608328235
Status: Not reported
Case Number: 3480
Local Case Num: Not reported
Case Type: U
Substance: 8
Quantity: Not reported
Abatement Method: Not reported
Leak Source: UNK
Leak Cause: UNK
How Stopped: Close Tank
How Discovered: Tank Closure
Release Date: 02/26/2003
Discovered Date: 2/26/03
Enter Date: / /
Stop Date: 2/26/03
Review Date: / /
Enforce Date: Not reported
Close Date: Not reported
Enforcement Type: Not reported
Responsible Party: MARC WINNIKOFF
RP Address: 925 DE LA VINA STREET, SUITE 103
Contact: Not reported

Docusign Envelope ID: 3773F87A-0B89-4932-BA2C-CA8383B3EEAD

FORMER KELLY'S AUTO REPAIR (Continued) **S105791157**

Cross Street:	CARRILLO
Local Agency:	42000L
Lead Agency:	Local Agency
Staff Initials:	SMS
Confirm Leak:	Not reported
Workplan:	Not reported
Prelim Assess:	Not reported
Pollution Char:	/ /
Remedial Plan:	Not reported
Remedial Action:	Not reported
Monitoring:	/ /
Pilot Program:	Not reported
Interim Action:	Not reported
Funding:	Not reported
MTBE Class:	*
Max MTBE Grnd Wtr:	Not reported
Max MTBE Soil:	Not reported
Max MTBE Data:	/ /
MTBE Tested:	NRQ
Lat/Long:	0 / 0
Soil Qualifier:	Not reported
Grnd Wtr Qualifier:	Not reported
Mtbe Concentratn:	0
Mtbe Fuel:	0
Org Name:	Not reported
Basin Plan:	Not reported
Beneficial:	Not reported
Priority:	Not reported
UST Cleanup Fund ID:	Not reported
Suspended:	Not reported
Operator:	Not reported
Water System:	Not reported
Well Name:	Not reported
Distance From Well:	0
Assigned Name:	Not reported
Summary:	Not reported

CORTESE:

Name:	FORMER KELLY'S AUTO REPAIR
Address:	915 ST. VINCENT
City,State,Zip:	SANTA BARBARA, CA 93101
Region:	CORTESE
Envirostor Id:	Not reported
Global ID:	T0608328235
Site/Facility Type:	LUST CLEANUP SITE
Cleanup Status:	COMPLETED - CASE CLOSED
Status Date:	Not reported
Site Code:	Not reported
Latitude:	Not reported
Longitude:	Not reported
Owner:	Not reported
Enf Type:	Not reported
Swat R:	Not reported
Flag:	active
Order No:	Not reported
Waste Discharge System No:	Not reported
Effective Date:	Not reported

Docusign Envelope ID: 3773F87A-0B89-4932-BA2C-CA8383B3EEAD

FORMER KELLY'S AUTO REPAIR (Continued) **S105791157**

Region 2:	Not reported
WID Id:	Not reported
Solid Waste Id No:	Not reported
Waste Management Uit Name:	Not reported
File Name:	Active Open

CUPA SANTA BARBARA:

Name:	WINNIKOFF PROPERTY
Address:	915 ST VINCENT AVE
City,State,Zip:	SANTA BARBARA, CA 93101
Facility Id:	FA0013140
Region:	SANTA BARBARA
Cross Street:	Not reported
Latitude:	Not reported
Longitude:	Not reported
Mailing Name:	WINNIKOFF, MARK
Mailing Care Of:	Not reported
Mailing Address:	915 ST VINCENT AVE
Mailing City:	SANTA BARBARA
Mailing State:	CA
Mailing Zip Code:	93101
Record Id:	PR0507349
Pe #:	2302
Current Status:	2

AG202 **KELLY'S AUTO** **Cortese** **S124565398**
NW **915 ST. VINCENT** **HWTS** **N/A**
1/4-1/2 **SANTA BARBARA, CA 93101**
0.438 mi.
2311 ft. **Site 4 of 8 in cluster AG**

Relative: **Higher**

Actual: **52 ft.**

CORTESE:

Name:	KELLY'S AUTO
Address:	915 ST. VINCENT
City,State,Zip:	SANTA BARBARA, CA 93101
Region:	CORTESE
Envirostor Id:	Not reported
Global ID:	T0608367034
Site/Facility Type:	LUST CLEANUP SITE
Cleanup Status:	COMPLETED - CASE CLOSED
Status Date:	Not reported
Site Code:	Not reported
Latitude:	Not reported
Longitude:	Not reported
Owner:	Not reported
Enf Type:	Not reported
Swat R:	Not reported
Flag:	active
Order No:	Not reported
Waste Discharge System No:	Not reported
Effective Date:	Not reported
Region 2:	Not reported
WID Id:	Not reported
Solid Waste Id No:	Not reported
Waste Management Uit Name:	Not reported
File Name:	Active Open

Docusign Envelope ID: 3773F87A-0B89-4932-BA2C-CA8383B3EEAD

KELLY'S AUTO (Continued) **S124565398**

HWTS:

Name:	KELLY'S AUTO REPAIR
Address:	915 ST VINCENT AVE
Address 2:	Not reported
City,State,Zip:	SANTA BARBARA, CA 93101
EPA ID:	CAC002275721
Inactive Date:	10/25/2000
Create Date:	02/17/2000
Last Act Date:	Not reported
Mailing Name:	Not reported
Mailing Address:	915 ST VINCENT AVE
Mailing Address 2:	Not reported
Mailing City,State,Zip:	SANTA BARBARA, CA 931010000
Owner Name:	KELLY PITTS
Owner Address:	915 ST VINCENT AVE
Owner Address 2:	Not reported
Owner City,State,Zip:	SANTA BARBARA, CA 931010000
Owner Phone:	Not reported
Owner Fax:	Not reported
Contact Name:	KELLY PITTS/OWNER
Contact Address:	915 ST VINCENT AVE
Contact Address 2:	Not reported
City,State,Zip:	SANTA BARBARA, CA 931010000
Contact Phone:	Not reported
Contact Fax:	Not reported
Facility Status:	Inactive
Facility Type:	TEMPORARY
Category:	STATE
Latitude:	34.418062
Longitude:	-119.703574

AC203 **GTE CALIFORNIA** **SWEEPS UST** **1000214078**
NNW **101 W CANON PERDIDO ST** **CA FID UST** **N/A**
1/4-1/2 **SANTA BARBARA, CA 93101** **CUPA Listings**
0.440 mi. **HIST CORTESE**
2324 ft. **Site 5 of 5 in cluster AC**

Relative: Higher
Actual: 50 ft.

SWEEPS UST:

Name:	GTE CALIFORNIA
Address:	101 W CANON PERDIDO ST
City:	SANTA BARBARA
Status:	Active
Comp Number:	1711
Number:	1
Board Of Equalization:	Not reported
Referral Date:	10-27-93
Action Date:	11-19-93
Created Date:	09-20-91
Owner Tank Id:	1711
SWRCB Tank Id:	42-000-001711-000001
Tank Status:	A
Capacity:	4000
Active Date:	03-02-92
Tank Use:	M.V. FUEL
STG:	P
Content:	DIESEL
Number Of Tanks:	2

Docusign Envelope ID: 3773F87A-0B89-4932-BA2C-CA8383B3EEAD

GTE CALIFORNIA (Continued) **1000214078**

Name:	GTE CALIFORNIA
Address:	101 W CANON PERDIDO ST
City:	SANTA BARBARA
Status:	Active
Comp Number:	1711
Number:	1
Board Of Equalization:	Not reported
Referral Date:	10-27-93
Action Date:	11-19-93
Created Date:	09-20-91
Owner Tank Id:	Not reported
SWRCB Tank Id:	42-000-001711-000002
Tank Status:	A
Capacity:	12000
Active Date:	10-27-93
Tank Use:	OIL
STG:	P
Content:	DIESEL
Number Of Tanks:	Not reported

CA FID UST:

Facility ID:	42000338
Regulated By:	UTNKA
Regulated ID:	Not reported
Cortese Code:	Not reported
SIC Code:	Not reported
Facility Phone:	7146276240
Mail To:	Not reported
Mailing Address:	P.O. BOX 725
Mailing Address 2:	Not reported
Mailing City,St,Zip:	SANTA BARBARA 93101
Contact:	Not reported
Contact Phone:	Not reported
DUNs Number:	Not reported
NPDES Number:	Not reported
EPA ID:	Not reported
Comments:	Not reported
Status:	Active

CUPA SANTA BARBARA:

Name:	VERIZON - SANTA BARBARA CO
Address:	101 W CANON PERDIDO ST
City,State,Zip:	SANTA BARBARA, CA 93101
Facility Id:	FA0001417
Region:	SANTA BARBARA
Cross Street:	CHAPALA ST
Latitude:	34.4192
Longitude:	-119.702
Mailing Name:	VERIZON CALIFORNIA INC
Mailing Care Of:	WILLIAM IRWIN
Mailing Address:	2 HAMPSHIRE ST
Mailing City:	LAWRENCE
Mailing State:	MA
Mailing Zip Code:	1840
Record Id:	PR0231711
Pe #:	2302

Docusign Envelope ID: 3773F87A-0B89-4932-BA2C-CA8383B3EEAD

GTE CALIFORNIA (Continued) **1000214078**

Current Status: 1

Name: VERIZON - SANTA BARBARA CO
Address: 101 W CANON PERDIDO ST
City,State,Zip: SANTA BARBARA, CA 93101
Facility Id: FA0001417
Region: SANTA BARBARA
Cross Street: CHAPALA ST
Latitude: 34.4192
Longitude: -119.702
Mailing Name: VERIZON CALIFORNIA INC
Mailing Care Of: WILLIAM IRWIN
Mailing Address: 2 HAMPSHIRE ST
Mailing City: LAWRENCE
Mailing State: MA
Mailing Zip Code: 1840
Record Id: PR0211711
Pe #: 2161
Current Status: 1

HIST CORTESE:
edr_fname: GTE California
edr_fadd1: 101 Pine St
City,State,Zip: LOMPOC, CA 93436
Region: CORTESE
Facility County Code: 42
Reg By: LTNKA
Reg Id: 2131

AD204 **CANON PERDIDO CAR WASH** **UST FINDER RELEASE** **1028930333**
NNW **112 CANON PERDIDO W** **N/A**
1/4-1/2 **SANTA BARBARA, CA 93101**
0.441 mi.
2329 ft. **Site 4 of 5 in cluster AD**

Relative:
Higher

Actual:
50 ft.

UST FINDER RELEASE:
Object ID: 55387
Facility ID: Not reported
Lust ID: CAT0608300676
Name: CANON PERDIDO CAR WASH
Address: 112 CANON PERDIDO W
City,State,Zip: SANTA BARBARA, CA 93101
Address Match Type: PointAddress
Reported Date: Not reported
Status: No Further Action
Substance: Not reported
Population within 1500ft: 1989
Domestic Wells within 1500ft: 0
Land Use: Developed, Medium Intensity
Within SPA: No
SPA PWS Facility ID: Not reported
SPA Water Type: Not reported
SPA Facility Type: Not reported
SPA HUC12: Not reported
Within WHPA: Yes
WHPA PWS Facility ID: CA4210010_24400
WHPA Water Type: GW - Ground water

Docusign Envelope ID: 3773F87A-0B89-4932-BA2C-CA8383B3EEAD

CANON PERDIDO CAR WASH (Continued) **1028930333**

WHPA Facility Type:	WL - Well
WHPA HUC12:	180600130203
Within 100yr Floodplain:	No
Tribe:	Not reported
EPA Region:	9
NFA Letter 1:	Not reported
NFA Letter 2:	Not reported
NFA Letter 3:	Not reported
NFA Letter 4:	Not reported
Closed With Residual Contaminate:	Not reported
Coordinate Source:	Geocode
X Coord:	-119.70214
Y Coord:	34.4191200000001
Latitude:	34.4191199999999
Longitude:	-119.70214

AE205 **SANCHEZ PROPERTY** **UST FINDER RELEASE** **1029101875**
NNE **526 ANACAPA ST** **N/A**
1/4-1/2 **SANTA BARBARA, CA 93101**
0.446 mi.
2355 ft. **Site 3 of 5 in cluster AE**

Relative:
Higher

Actual:
37 ft.

UST FINDER RELEASE:

Object ID:	55453
Facility ID:	Not reported
Lust ID:	CAT0608340674
Name:	SANCHEZ PROPERTY
Address:	526 ANACAPA ST
City,State,Zip:	SANTA BARBARA, CA 93101
Address Match Type:	PointAddress
Reported Date:	Not reported
Status:	No Further Action
Substance:	Not reported
Population within 1500ft:	895
Domestic Wells within 1500ft:	0
Land Use:	Developed, Medium Intensity
Within SPA:	No
SPA PWS Facility ID:	Not reported
SPA Water Type:	Not reported
SPA Facility Type:	Not reported
SPA HUC12:	Not reported
Within WHPA:	Yes
WHPA PWS Facility ID:	CA4210010_24400
WHPA Water Type:	GW - Ground water
WHPA Facility Type:	WL - Well
WHPA HUC12:	180600130203
Within 100yr Floodplain:	No
Tribe:	Not reported
EPA Region:	9
NFA Letter 1:	Not reported
NFA Letter 2:	Not reported
NFA Letter 3:	Not reported
NFA Letter 4:	Not reported
Closed With Residual Contaminate:	Not reported
Coordinate Source:	Geocode
X Coord:	-119.69516
Y Coord:	34.41857
Latitude:	34.41857

Docusign Envelope ID: 3773F87A-0B89-4932-BA2C-CA8383B3EEAD

SANCHEZ PROPERTY (Continued) **1029101875**

Longitude: -119.69516

AE206 **SANCHEZ PROPERTY** **LUST** **S105620324**
NNE **526 ANACAPA ST** **Cortese** **N/A**
1/4-1/2 **SANTA BARBARA, CA 93101** **CUPA Listings**
0.446 mi.
2355 ft. **Site 4 of 5 in cluster AE**

Relative:
Higher

Actual:
37 ft.

LUST:

Name:	SANCHEZ PROPERTY
Address:	526 ANACAPA ST
City,State,Zip:	SANTA BARBARA, CA 93101
Lead Agency:	SANTA BARBARA COUNTY LOP
Case Type:	LUST Cleanup Site
Geo Track:	http://geotracker.waterboards.ca.gov/profile_report.asp?global_id=T0608340674
Global Id:	T0608340674
Latitude:	34.418778291
Longitude:	-119.694929125
Status:	Completed - Case Closed
Status Date:	10/06/2010
Case Worker:	CSB
RB Case Number:	3362
Local Agency:	SANTA BARBARA COUNTY LOP
File Location:	All Files are on GeoTracker or in the Local Agency Database
Local Case Number:	90090
Potential Media Affect:	Aquifer used for drinking water supply, Soil
Potential Contaminants of Concern:	Waste Oil / Motor / Hydraulic / Lubricating
EPA Region:	9
Coordinate Source:	* High Quality GPS
Cuf Case:	YES
Quantity Released Gallons:	Not reported
Begin Date:	04/05/2001
Leak Reported Date:	05/18/2001
How Discovered:	Tank Closure
How Discovered Description:	Not reported
Discharge Source:	Tank
Discharge Cause:	Corrosion
Stop Method:	Close and Remove Tank
Stop Description:	Not reported
No Further Action Date:	10/06/2010
CA Water Watershed Name:	South Coast - South Coast - Santa Barbara (315.32)
Dwr Groundwater Subbasin Name:	Santa Barbara (3-017)
Disadvantaged Community:	Not reported
CA Enviroscreen 3 Score:	46-50%
CA Enviroscreen 4 Score:	60-65%
Military DOD Site:	No
Facility Project Subtype:	Not reported
RWQCB Region:	CENTRAL COAST RWQCB (REGION 3)
Site History:	The case was opened following an unauthorized release from an underground storage tank system at the subject site. Corrective action is underway as directed by FPD. Corrective action may consist of preliminary site investigation, planning and implementation of remedial action, verification monitoring, or a combination thereof. Please refer to the site-specific documentation submitted to the SWRCB's GeoTracker database for additional information. COMPLETE LOP FILE HAS BEEN UPLOADED TO GEOTRACKER WEBSITE - HARD COPIES NO LONGER EXIST IN LOP FILES

Docusign Envelope ID: 3773F87A-0B89-4932-BA2C-CA8383B3EEAD

SANCHEZ PROPERTY (Continued) **S105620324**

LUST:
Global Id: T0608340674
Contact Type: Local Agency Caseworker - Primary Caseworker
Contact Name: Closed Santa Barbara Co LOP Sites
Organization Name: SANTA BARBARA COUNTY LOP
Address: 2125 S. Centerpointe Parkway, Suite #333
City: Santa Maria
Email: Not reported
Phone Number: 8053468460

Global Id: T0608340674
Contact Type: Regional Board Caseworker
Contact Name: RB3 STAFF
Organization Name: CENTRAL COAST RWQCB (REGION 3)
Address: 895 AEROVISTA PL, SUITE 101
City: SAN LUIS OBISPO
Email: centralcoast@waterboards.ca.gov
Phone Number: 8055493147

LUST:
Global Id: T0608340674
Action Type: ENFORCEMENT
Date: 11/19/2009
Action: Technical Correspondence / Assistance / Other

Global Id: T0608340674
Action Type: ENFORCEMENT
Date: 09/24/2009
Action: Technical Correspondence / Assistance / Other

Global Id: T0608340674
Action Type: ENFORCEMENT
Date: 06/15/2009
Action: Notice to Comply

Global Id: T0608340674
Action Type: ENFORCEMENT
Date: 10/06/2010
Action: Closure/No Further Action Letter

Global Id: T0608340674
Action Type: ENFORCEMENT
Date: 10/06/2010
Action: Technical Correspondence / Assistance / Other

Global Id: T0608340674
Action Type: ENFORCEMENT
Date: 06/18/2010
Action: Technical Correspondence / Assistance / Other

Global Id: T0608340674
Action Type: Other
Date: 04/05/2001
Action: Leak Stopped

Global Id: T0608340674

Docusign Envelope ID: 3773F87A-0B89-4932-BA2C-CA8383B3EEAD

SANCHEZ PROPERTY (Continued) **S105620324**

Action Type: RESPONSE
Date: 07/22/2003
Action: Soil and Water Investigation Report

Global Id: T0608340674
Action Type: RESPONSE
Date: 12/02/2004
Action: Monitoring Report - Quarterly

Global Id: T0608340674
Action Type: RESPONSE
Date: 04/20/2004
Action: Monitoring Report - Quarterly

Global Id: T0608340674
Action Type: RESPONSE
Date: 07/22/2003
Action: Soil and Water Investigation Report

Global Id: T0608340674
Action Type: RESPONSE
Date: 03/04/2004
Action: Well Installation Report

Global Id: T0608340674
Action Type: RESPONSE
Date: 07/22/2003
Action: Soil and Water Investigation Report

Global Id: T0608340674
Action Type: RESPONSE
Date: 12/13/2003
Action: Monitoring Report - Quarterly

Global Id: T0608340674
Action Type: RESPONSE
Date: 12/02/2004
Action: Monitoring Report - Quarterly

Global Id: T0608340674
Action Type: RESPONSE
Date: 07/12/2004
Action: Monitoring Report - Quarterly

Global Id: T0608340674
Action Type: RESPONSE
Date: 05/18/2001
Action: Tank Removal Report / UST Sampling Report

Global Id: T0608340674
Action Type: RESPONSE
Date: 07/22/2003
Action: Soil and Water Investigation Report

Global Id: T0608340674
Action Type: RESPONSE
Date: 08/31/2004

Docusign Envelope ID: 3773F87A-0B89-4932-BA2C-CA8383B3EEAD

SANCHEZ PROPERTY (Continued) **S105620324**

Action: Monitoring Report - Quarterly

Global Id: T0608340674
Action Type: RESPONSE
Date: 10/16/2003
Action: Monitoring Report - Quarterly

Global Id: T0608340674
Action Type: RESPONSE
Date: 11/21/2003
Action: Soil and Water Investigation Workplan

Global Id: T0608340674
Action Type: RESPONSE
Date: 01/11/2002
Action: Soil and Water Investigation Workplan

Global Id: T0608340674
Action Type: RESPONSE
Date: 07/22/2003
Action: Soil and Water Investigation Report

Global Id: T0608340674
Action Type: RESPONSE
Date: 06/08/2010
Action: Request for Closure

Global Id: T0608340674
Action Type: RESPONSE
Date: 05/03/2013
Action: Other Report / Document

Global Id: T0608340674
Action Type: ENFORCEMENT
Date: 07/11/2008
Action: Site Visit / Inspection / Sampling

Global Id: T0608340674
Action Type: ENFORCEMENT
Date: 10/06/2010
Action: Technical Correspondence / Assistance / Other

Global Id: T0608340674
Action Type: ENFORCEMENT
Date: 10/04/2010
Action: Technical Correspondence / Assistance / Other

Global Id: T0608340674
Action Type: ENFORCEMENT
Date: 12/28/2009
Action: Clean Up Fund - Case Closure Review Summary Report (RSR)

Global Id: T0608340674
Action Type: Other
Date: 04/05/2001
Action: Leak Discovery

Docusign Envelope ID: 3773F87A-0B89-4932-BA2C-CA8383B3EEAD

SANCHEZ PROPERTY (Continued) **S105620324**

Global Id: T0608340674
Action Type: REMEDIATION
Date: 08/11/2009
Action: Excavation

Global Id: T0608340674
Action Type: ENFORCEMENT
Date: 08/14/2002
Action: Warning Letter

Global Id: T0608340674
Action Type: ENFORCEMENT
Date: 04/02/2010
Action: Technical Correspondence / Assistance / Other

Global Id: T0608340674
Action Type: ENFORCEMENT
Date: 04/02/2010
Action: Technical Correspondence / Assistance / Other

Global Id: T0608340674
Action Type: ENFORCEMENT
Date: 04/02/2010
Action: Technical Correspondence / Assistance / Other

Global Id: T0608340674
Action Type: ENFORCEMENT
Date: 04/02/2010
Action: Technical Correspondence / Assistance / Other

Global Id: T0608340674
Action Type: ENFORCEMENT
Date: 04/15/2010
Action: LOP Case Closure Summary to RB

Global Id: T0608340674
Action Type: ENFORCEMENT
Date: 11/12/2009
Action: File Review - Closure

Global Id: T0608340674
Action Type: ENFORCEMENT
Date: 06/08/2010
Action: Technical Correspondence / Assistance / Other

Global Id: T0608340674
Action Type: ENFORCEMENT
Date: 06/07/2010
Action: Technical Correspondence / Assistance / Other

Global Id: T0608340674
Action Type: Other
Date: 05/18/2001
Action: Leak Reported

LUST:
Global Id: T0608340674

Docusign Envelope ID: 3773F87A-0B89-4932-BA2C-CA8383B3EEAD

SANCHEZ PROPERTY (Continued) **S105620324**

Status: Open - Case Begin Date
Status Date: 04/05/2001

Global Id: T0608340674
Status: Open - Site Assessment
Status Date: 05/18/2001

Global Id: T0608340674
Status: Open - Site Assessment
Status Date: 01/11/2002

Global Id: T0608340674
Status: Open - Site Assessment
Status Date: 04/01/2003

Global Id: T0608340674
Status: Open - Remediation
Status Date: 01/28/2008

Global Id: T0608340674
Status: Open - Verification Monitoring
Status Date: 10/27/2009

Global Id: T0608340674
Status: Completed - Case Closed
Status Date: 10/06/2010

LUST REG 3:
Region: 3
Regional Board: Central Coast Region
Facility County: Santa Barbara
Global ID: T0608340674
Status: Preliminary site assessment workplan submitted
Case Number: 3362
Local Case Num: 90090
Case Type: U
Substance: Waste Oil
Quantity: Not reported
Abatement Method: Not reported
Leak Source: Tank
Leak Cause: Corrosion
How Stopped: Close Tank
How Discovered: Tank Closure
Release Date: 05/18/2001
Discovered Date: 4/5/01
Enter Date: / /
Stop Date: 4/5/01
Review Date: / /
Enforce Date: Not reported
Close Date: Not reported
Enforcement Type: WAR
Responsible Party: RICHARD BOTKE
RP Address: P.O. BOX 549
Contact: Not reported
Cross Street: Cota St
Local Agency: 42000L

Docusign Envelope ID: 3773F87A-0B89-4932-BA2C-CA8383B3EEAD

SANCHEZ PROPERTY (Continued) **S105620324**

Lead Agency: Local Agency
Staff Initials: SMS
Confirm Leak: 5/18/01
Workplan: 1/11/02
Prelim Assess: Not reported
Pollution Char: / /
Remedial Plan: Not reported
Remedial Action: Not reported
Monitoring: / /
Pilot Program: LOP
Interim Action: Not reported
Funding: Not reported
MTBE Class: *
Max MTBE Grnd Wtr: Not reported
Max MTBE Soil: Not reported
Max MTBE Data: / /
MTBE Tested: NRQ
Lat/Long: 34.41877829 / -119.6949291
Soil Qualifier: Not reported
Grnd Wtr Qualifier: Not reported
Mtbe Concentratn: 0
Mtbe Fuel: 0
Org Name: Not reported
Basin Plan: Not reported
Beneficial: Not reported
Priority: Not reported
UST Cleanup Fund ID: Not reported
Suspended: Not reported
Operator: Not reported
Water System: Not reported
Well Name: Not reported
Distance From Well: 0
Assigned Name: Not reported
Summary: WORKPLAN TO INSTALL GROUNDWATER WELL SUBMITTED

CORTESE:
Name: SANCHEZ PROPERTY
Address: 526 ANACAPA ST
City,State,Zip: SANTA BARBARA, CA 93101
Region: CORTESE
Envirostor Id: Not reported
Global ID: T0608340674
Site/Facility Type: LUST CLEANUP SITE
Cleanup Status: COMPLETED - CASE CLOSED
Status Date: Not reported
Site Code: Not reported
Latitude: Not reported
Longitude: Not reported
Owner: Not reported
Enf Type: Not reported
Swat R: Not reported
Flag: active
Order No: Not reported
Waste Discharge System No: Not reported
Effective Date: Not reported
Region 2: Not reported
WID Id: Not reported

Docusign Envelope ID: 3773F87A-0B89-4932-BA2C-CA8383B3EEAD

SANCHEZ PROPERTY (Continued) **S105620324**

Solid Waste Id No: Not reported
Waste Management Uit Name: Not reported
File Name: Active Open

CUPA SANTA BARBARA:

Name:	SANCHEZ PROPERTY
Address:	526 ANACAPA ST
City,State,Zip:	SANTA BARBARA, CA 93101
Facility Id:	FA0012756
Region:	SANTA BARBARA
Cross Street:	COTA ST
Latitude:	Not reported
Longitude:	Not reported
Mailing Name:	SANCHEZ, LOUIS & LEOVILA
Mailing Care Of:	2405 FINNY ST E
Mailing Address:	PO BOX 549
Mailing City:	SUMMERLAND
Mailing State:	CA
Mailing Zip Code:	93067
Record Id:	PR0506528
Pe #:	2302
Current Status:	2

Name:	TONY'S AUTO REPAIRS
Address:	526 ANACAPA ST
City,State,Zip:	SANTA BARBARA, CA 93101
Facility Id:	FA0002739
Region:	SANTA BARBARA
Cross Street:	HALEY
Latitude:	Not reported
Longitude:	Not reported
Mailing Name:	TONY'S AUTO REPAIRS
Mailing Care Of:	Not reported
Mailing Address:	526 ANACAPA ST
Mailing City:	SANTA BARBARA
Mailing State:	CA
Mailing Zip Code:	93101
Record Id:	PR0222361
Pe #:	2202
Current Status:	1

AD207 **DALZELL PROPERTY** **CPS-SLIC** **S117227954**
NNW **122 CANON PERDIDO STREET (WEST)** **N/A**
1/4-1/2 **SANTA BARBARA, CA 93101**
0.446 mi.
2356 ft. **Site 5 of 5 in cluster AD**

Relative:
Higher

Actual:
51 ft.

CPS-SLIC:

Name:	DALZELL PROPERTY
Address:	122 CANON PERDIDO STREET (WEST)
City,State,Zip:	SANTA BARBARA, CA 93101
Region:	STATE
Facility Status:	**Completed - Case Closed**
Status Date:	09/30/1996
Global Id:	T10000006163
Lead Agency:	SANTA BARBARA COUNTY
Lead Agency Case Number:	304

Docusign Envelope ID: 3773F87A-0B89-4932-BA2C-CA8383B3EEAD

DALZELL PROPERTY (Continued) **S117227954**

Latitude:	34.418988
Longitude:	-119.702706
Case Type:	Cleanup Program Site
Case Worker:	CSS
Local Agency:	SANTA BARBARA COUNTY
RB Case Number:	Not reported
File Location:	Not reported
Potential Media Affected:	Contaminated Surface / Structure, Soil
Potential Contaminants of Concern:	Asphalt, Total Petroleum Hydrocarbons (TPH)
EPA Region:	9
Coordinate Source:	Not reported
Cuf Case:	NO
Quantity Released Gallons:	Not reported
Begin Date:	09/19/1996
Leak Reported Date:	Not reported
How Discovered:	Not reported
How Discovered Description:	Not reported
Discharge Source:	Not reported
Discharge Cause:	Not reported
Stop Method:	Not reported
Stop Description:	Not reported
No Further Action Date:	09/30/1996
CA Water Watershed Name:	South Coast - South Coast - Santa Barbara (315.32)
Dwr Groundwater Subbasin Name:	Santa Barbara (3-017)
Disadvantaged Community:	Not reported
CA Enviroscreen 3 Score:	16-20%
CA Enviroscreen 4 Score:	60-65%
Military DOD Site:	No
Facility Project Subtype:	Not reported
RWQCB Region:	CENTRAL COAST RWQCB (REGION 3)
Site History:	All Santa Barbara County SMU site #304 documents (FILE) have been uploaded to GeoTracker as of 9/3/2014.

Click here to access the California GeoTracker records for this facility:

---

208 North 1/4-1/2 0.447 mi. 2360 ft. **GOLETA OLD TOWN PROJECT AREA** **US BROWNFIELDS** **1016352517**
746 STATE ST **FINDS** **N/A**
SANTA BARBARA, CA 93101

Relative: Higher

Actual: 48 ft.

US BROWNFIELDS:

Name:	GOLETA OLD TOWN PROJECT AREA
Address:	746 STATE ST
City,State,Zip:	SANTA BARBARA, CA 93101
Property ID:	14292
Property Alias:	Not reported
Recipient Name:	Santa Barbara County
Grant Type:	Not reported
Property Number:	Not reported
Parcel Size:	595
Latitude:	34.419285
Longitude:	-119.698824
Census Tract:	6083000900
State or Tribal Voluntary Response Program:	Not reported
Program Name:	BP
AA Activity Funded:	Not reported
Start Date:	Not reported

Docusign Envelope ID: 3773F87A-0B89-4932-BA2C-CA8383B3EEAD

GOLETA OLD TOWN PROJECT AREA (Continued) **1016352517**

Redev Completition Date:	Not reported
Completed Date:	Not reported
Cleanup Funding:	Not reported
Cleanup Funding Source:	Not reported
Activity Funded:	Not reported
Assessment Funding:	Not reported
Assessment Funding Source:	Not reported
Redevelopment Funding:	Not reported
Contaminants REC:	Not reported
Contaminants Found at Actionable Level:	Not reported
Redev. Funding Source:	Not reported
Redev. Funding Entity Name:	Not reported
Contaminants Found Below Actionable Level:	Not reported
Redevelopment Start Date:	Not reported
Assessment Funding Entity:	Not reported
Cleanup Funding Entity:	Not reported
Climate Adapt Mitig - Planning or Assessment:	Not reported
Cooperative Agreement Number:	99977401
Start Date:	12/31/1999
Ownership Entity:	Not reported
Additional Institutional Controls Information:	Not reported
Completion Date:	12/31/1999
Address of Data Sources (URL if available) 1:	Not reported
Cleanup Required:	Not reported
Indicates Cleanup/Treatment Tech Implemented:	Not reported
Institutional Controls Required:	Not reported
IC Category Proprietary Controls:	Not reported
Excavation and Disposal of Soils:	Not reported
Extraction of contaminants:	Not reported
IC Cat. Info. Devices:	Not reported
Removal of materials (tanks and piping, etc.):	Not reported
IC Cat. Gov. Controls:	Not reported
Reduction of Contam Bioremediation/Phytoremediation:	Not reported
IC Cat. Enforcement Permit Tools:	Not reported
Cleanup of structures:	Not reported
IC in place date:	Not reported
Additional Cleanup/Treatment Tech Info:	Not reported
IC in place:	U
Address of Data Source (URL if available) 2:	Not reported
Indicate whether Engineering Controls are required:	Not reported
State/tribal program ID:	Not reported
Cover Technologies (e.g., Capping):	Not reported
Security (e.g., Guard, Fence):	Not reported
Immobilization Process:	Not reported
Engineering Barriers (e.g., Slurry Walls, Sheet):	Not reported
Other:	Not reported
Additional Engineering Controls Information:	Not reported
Address of Data Source (URL if available) 3:	Not reported
Indicate whether Engineering Controls are in place:	Not reported
Date Engineering Controls put into place:	Not reported
ACRES Cleaned Up:	Not reported
Section 128(a) State/Tribal:	Not reported
Multipurpose - Cost Share Amount:	Not reported
Cleanup - Cost Share Amount:	Not reported
RLF Loan - Total Loan Amount:	Not reported
RLF - Loan Signed Date:	Not reported
RLF Loan - Anticipated Repayment Start Date:	Not reported

Docusign Envelope ID: 3773F87A-0B89-4932-BA2C-CA8383B3EEAD

GOLETA OLD TOWN PROJECT AREA (Continued) **1016352517**

RLF Loan - Anticipated Repayment End Date:	Not reported
RLF Loan - Interest Rate:	Not reported
RLF Loan - EPA Funds Used:	Not reported
Contaminant Cleanup:	Not reported
RLF Loan - Cost Share Used:	Not reported
Media Affected:	Air Ground Water Soil Surface Water
RLF Loan - Program Income Used:	Not reported
Media Cleanup:	Not reported
RLF Loan - Discounted:	Not reported
RLF Loan - Discount Percentage:	Not reported
RLF Subgrant - Total Subgrant Amount:	Not reported
RLF Subgrant - Signed Date:	Not reported
RLF Subgrant - EPA Funds Used:	Not reported
RLF Subgrant - Cost Share Used:	Not reported
RLF Subgrant - Program Income Used:	Not reported
RLF Direct Cleanup - Total Funding Amt:	Not reported
Num. of cleanup and re-dev. jobs:	Not reported
RLF Direct Cleanup - Source of Funding:	Not reported
RLF Leveraged - Funding Source Type:	Not reported
Past use greenspace acreage:	Not reported
Past use residential acreage:	Not reported
RLF Leveraged - Entity Providing Funding:	Not reported
RLF Leveraged - Funding Amount:	Not reported
Cleanup Completion Doc - NFA Letter Received:	N
Past use commercial acreage:	Not reported
NFA Letter Date Received:	Not reported
Past use industrial acreage:	Not reported
Cleanup Comp Doc - Letter/Signed Rep Qualified Pro:	N
Future use greenspace acreage:	Not reported
Letter/Signed Report Date Received:	Not reported
Future use residential acreage:	Not reported
Future use commercial acreage:	Not reported
Cleanup Completion Doc- Other forms of Doc:	Not reported
Future use industrial acreage:	Not reported
Climate Adapt and Mitiga - Demo or Cleanup:	Not reported
ReDev Activity Funded:	Not reported
Amount of Funding Expended on this Activity 2:	Not reported
Number of Redevelopment Jobs Leveraged:	Not reported
Climate Adaptation and Mitigation Redevelopment:	Not reported
Radius:	0.5
Below Poverty Number:	1104
Below Poverty Percent:	19.89
Meidan Income:	6943
Meidan Income Number:	2443
Meidan Income Percent:	44.02
Vacant Housing Number:	188
Vacant Housing Percent:	7.24
Unemployed Number:	323
Unemployed Percent:	5.82

FINDS:
Registry ID: 110039553168

Click Here for FRS Facility Detail Report:

Environmental Interest/Information System:
The Assessment, Cleanup and Redevelopment Exchange System (ACRES)

Docusign Envelope ID: 3773F87A-0B89-4932-BA2C-CA8383B3EEAD

GOLETA OLD TOWN PROJECT AREA (Continued) **1016352517**

stores information reported by EPA Brownfields grant recipients on Brownfields properties assessed or cleaned up with grant funding, as well as information on Targeted Brownfields Assessments (TBA) performed by EPA Regions.

Click this hyperlink while viewing on your computer to access additional FINDS: detail in the EDR Site Report.

209
NE
1/4-1/2
0.447 mi.
2361 ft.

TIDEWATER MARINE FACILITY
104 E. HALEY STREET
SANTA BARBARA, CA 93101

CPS-SLIC **S106498699**
N/A

Relative:
Lower

Actual:
33 ft.

SLIC REG 3:

Name:	TIDEWATER MARINE FACILITY
Address:	104 E. HALEY STREET
City:	SANTA BARBARA
Region:	3
Leak Site Cross Street:	Not reported
Regional Board Case#:	S351
Entered Into Database:	Not reported
Discovered:	Not reported
RB Case In:	TIDEWATER MARINE
Responsible Party:	UNKNOWN
RP Contact:	Not reported
RP Phone:	Not reported
RP Number:	Not reported
RP Address:	104 E. HALEY STREET
RP City,St,Zip:	SANTA BARBARA, CA 93101
Date First Reported:	19-Oct-96
Lead Agency:	Regional Board
Program Type:	SLIC
Facility Status:	Case Closed
Case Type:	Drinking Water Aquifer affected
Case Type Undetermined:	No
Case Type Soil Impacted:	No
Case Type Surface Water:	No
Case Type Drinkin Water Well:	No
Case Type Drinking Water Aqfr:	Yes
Case Type Other Grnd Wtr:	No
PCA:	Not reported

CPS-SLIC:

Name:	TIDEWATER MARINE FACILITY
Address:	104 E. HALEY STREET
City,State,Zip:	SANTA BARBARA, CA 93101
Region:	STATE
Facility Status:	**Completed - Case Closed**
Status Date:	11/14/1996
Global Id:	SL0608341270
Lead Agency:	CENTRAL COAST RWQCB (REGION 3)
Lead Agency Case Number:	Not reported
Latitude:	34.417974
Longitude:	-119.693915
Case Type:	Cleanup Program Site
Case Worker:	Not reported
Local Agency:	SANTA BARBARA COUNTY LOP

Docusign Envelope ID: 3773F87A-0B89-4932-BA2C-CA8383B3EEAD

TIDEWATER MARINE FACILITY (Continued) **S106498699**

RB Case Number:	S351
File Location:	Not reported
Potential Media Affected:	Aquifer used for drinking water supply
Potential Contaminants of Concern:	Tetrachloroethylene (PCE)
EPA Region:	9
Coordinate Source:	Google Geocode
Cuf Case:	NO
Quantity Released Gallons:	Not reported
Begin Date:	09/27/1996
Leak Reported Date:	10/19/1996
How Discovered:	* Other Means
How Discovered Description:	Not reported
Discharge Source:	Not reported
Discharge Cause:	Not reported
Stop Method:	Not reported
Stop Description:	Not reported
No Further Action Date:	11/14/1996
CA Water Watershed Name:	South Coast - South Coast - Santa Barbara (315.32)
Dwr Groundwater Subbasin Name:	Santa Barbara (3-017)
Disadvantaged Community:	Not reported
CA Enviroscreen 3 Score:	46-50%
CA Enviroscreen 4 Score:	60-65%
Military DOD Site:	No
Facility Project Subtype:	Not reported
RWQCB Region:	CENTRAL COAST RWQCB (REGION 3)
Site History:	Not reported

Click here to access the California GeoTracker records for this facility:

AE210 **FORMER BLACKSMITH / MACHINE SHOP** **CPS-SLIC** **S112944188**
NNE **528 ANACAPA STREET** **HWTS** **N/A**
1/4-1/2 **SANTA BARBARA, CA 93101** **HAZNET**
0.449 mi.
2371 ft. **Site 5 of 5 in cluster AE**

Relative: **Higher**
Actual: **37 ft.**

CPS-SLIC:

Name:	FORMER BLACKSMITH / MACHINE SHOP
Address:	528 ANACAPA STREET
City,State,Zip:	SANTA BARBARA, CA 93101
Region:	STATE
Facility Status:	**Completed - Case Closed**
Status Date:	05/10/2005
Global Id:	T10000006147
Lead Agency:	SANTA BARBARA COUNTY
Lead Agency Case Number:	SMU 527
Latitude:	34.418848
Longitude:	-119.695121
Case Type:	Cleanup Program Site
Case Worker:	CSS
Local Agency:	SANTA BARBARA COUNTY
RB Case Number:	Not reported
File Location:	Not reported
Potential Media Affected:	Soil
Potential Contaminants of Concern:	Arsenic, Copper, Lead, Total Petroleum Hydrocarbons (TPH)
EPA Region:	9
Coordinate Source:	Not reported
Cuf Case:	NO
Quantity Released Gallons:	Not reported

Docusign Envelope ID: 3773F87A-0B89-4932-BA2C-CA8383B3EEAD

FORMER BLACKSMITH / MACHINE SHOP (Continued) **S112944188**

Begin Date:	01/13/2005
Leak Reported Date:	Not reported
How Discovered:	Not reported
How Discovered Description:	Not reported
Discharge Source:	Not reported
Discharge Cause:	Not reported
Stop Method:	Not reported
Stop Description:	Not reported
No Further Action Date:	05/10/2005
CA Water Watershed Name:	South Coast - South Coast - Santa Barbara (315.32)
Dwr Groundwater Subbasin Name:	Santa Barbara (3-017)
Disadvantaged Community:	Not reported
CA Enviroscreen 3 Score:	46-50%
CA Enviroscreen 4 Score:	60-65%
Military DOD Site:	No
Facility Project Subtype:	Not reported
RWQCB Region:	CENTRAL COAST RWQCB (REGION 3)
Site History:	Historical Site Closed May 10, 2005 All Santa Barbara County Hard Copy Files for SMU site #527 were uploaded to this GeoTracker site on 8/28/2014

Click here to access the California GeoTracker records for this facility:

HWTS:

Name:	LEON OLSON
Address:	528 ANACAPA ST
Address 2:	Not reported
City,State,Zip:	SANTA BARBARA, CA 93101
EPA ID:	CAC002588236
Inactive Date:	09/15/2005
Create Date:	03/18/2005
Last Act Date:	Not reported
Mailing Name:	Not reported
Mailing Address:	528 ANACAPA ST
Mailing Address 2:	Not reported
Mailing City,State,Zip:	SANTA BARBARA, CA 931011652
Owner Name:	LEON OLSON
Owner Address:	528 ANACAPA ST
Owner Address 2:	Not reported
Owner City,State,Zip:	SANTA BARBARA, CA 931011652
Owner Phone:	Not reported
Owner Fax:	Not reported
Contact Name:	LEON OLSON
Contact Address:	528 ANACAPA ST
Contact Address 2:	Not reported
City,State,Zip:	SANTA BARBARA, CA 931011652
Contact Phone:	Not reported
Contact Fax:	Not reported
Facility Status:	Inactive
Facility Type:	TEMPORARY
Category:	STATE
Latitude:	34.41819
Longitude:	-119.694718

HAZNET:

Name:	LEON OLSON

Docusign Envelope ID: 3773F87A-0B89-4932-BA2C-CA8383B3EEAD

FORMER BLACKSMITH / MACHINE SHOP (Continued) **S112944188**

Address:	528 ANACAPA ST
Address 2:	Not reported
City,State,Zip:	SANTA BARBARA, CA 931011652
Contact:	LEON OLSON
Telephone:	0000000000
Mailing Name:	Not reported
Mailing Address:	528 ANACAPA ST
Year:	2005
Gepaid:	CAC002588236
TSD EPA ID:	CAT000646117
CA Waste Code:	611 - Contaminated soil from site clean-up
Disposal Method:	D80 - Disposal, Land Fill
Tons:	166.8744
Year:	2005
Gepaid:	CAC002588236
TSD EPA ID:	CAD028409019
CA Waste Code:	352 - Other organic solids
Disposal Method:	H01 - Transfer Station
Tons:	0.25

Additional Info:

Year:	2005
Gen EPA ID:	CAC002588236
Shipment Date:	20050426
Creation Date:	7/20/2005 18:30:55
Receipt Date:	20050426
Manifest ID:	24464534
Trans EPA ID:	CAR000127910
Trans Name:	RTS
Trans 2 EPA ID:	Not reported
Trans 2 Name:	Not reported
TSDF EPA ID:	CAT000646117
Trans Name:	CHEMICAL WASTE MANAGEMENT
TSDF Alt EPA ID:	CAT000646117
TSDF Alt Name:	Not reported
Waste Code Description:	611 - Contaminated soil from site clean-ups
RCRA Code:	Not reported
Meth Code:	D80 - Disposal, Land Fill
Quantity Tons:	15.1704
Waste Quantity:	18
Quantity Unit:	Y
Additional Code 1:	Not reported
Additional Code 2:	Not reported
Additional Code 3:	Not reported
Additional Code 4:	Not reported
Additional Code 5:	Not reported
Shipment Date:	20050426
Creation Date:	7/20/2005 18:30:55
Receipt Date:	20050426
Manifest ID:	24464528
Trans EPA ID:	CAR000127910
Trans Name:	RTS

Docusign Envelope ID: 3773F87A-0B89-4932-BA2C-CA8383B3EEAD

FORMER BLACKSMITH / MACHINE SHOP (Continued) **S112944188**

Trans 2 EPA ID:	Not reported
Trans 2 Name:	Not reported
TSDF EPA ID:	CAT000646117
Trans Name:	CHEMICAL WASTE MANAGEMENT
TSDF Alt EPA ID:	CAT000646117
TSDF Alt Name:	Not reported
Waste Code Description:	611 - Contaminated soil from site clean-ups
RCRA Code:	Not reported
Meth Code:	D80 - Disposal, Land Fill
Quantity Tons:	15.1704
Waste Quantity:	18
Quantity Unit:	Y
Additional Code 1:	Not reported
Additional Code 2:	Not reported
Additional Code 3:	Not reported
Additional Code 4:	Not reported
Additional Code 5:	Not reported

Shipment Date:	20050425
Creation Date:	7/20/2005 18:30:55
Receipt Date:	20050425
Manifest ID:	24464525
Trans EPA ID:	CAR000127910
Trans Name:	RTS
Trans 2 EPA ID:	Not reported
Trans 2 Name:	Not reported
TSDF EPA ID:	CAT000646117
Trans Name:	CHEMICAL WASTE MANAGEMENT
TSDF Alt EPA ID:	CAT000646117
TSDF Alt Name:	Not reported
Waste Code Description:	611 - Contaminated soil from site clean-ups
RCRA Code:	Not reported
Meth Code:	D80 - Disposal, Land Fill
Quantity Tons:	15.1704
Waste Quantity:	18
Quantity Unit:	Y
Additional Code 1:	Not reported
Additional Code 2:	Not reported
Additional Code 3:	Not reported
Additional Code 4:	Not reported
Additional Code 5:	Not reported

Shipment Date:	20050425
Creation Date:	7/20/2005 18:30:55
Receipt Date:	20050425
Manifest ID:	24464527
Trans EPA ID:	CAR000127910
Trans Name:	RTS
Trans 2 EPA ID:	Not reported
Trans 2 Name:	Not reported
TSDF EPA ID:	CAT000646117
Trans Name:	CHEMICAL WASTE MANAGEMENT
TSDF Alt EPA ID:	CAT000646117
TSDF Alt Name:	Not reported
Waste Code Description:	611 - Contaminated soil from site clean-ups
RCRA Code:	Not reported
Meth Code:	D80 - Disposal, Land Fill

Docusign Envelope ID: 3773F87A-0B89-4932-BA2C-CA8383B3EEAD

FORMER BLACKSMITH / MACHINE SHOP (Continued) **S112944188**

Quantity Tons:	15.1704
Waste Quantity:	18
Quantity Unit:	Y
Additional Code 1:	Not reported
Additional Code 2:	Not reported
Additional Code 3:	Not reported
Additional Code 4:	Not reported
Additional Code 5:	Not reported
Shipment Date:	20050425
Creation Date:	7/20/2005 18:30:55
Receipt Date:	20050425
Manifest ID:	24464526
Trans EPA ID:	CAR000127910
Trans Name:	RTS
Trans 2 EPA ID:	Not reported
Trans 2 Name:	Not reported
TSDF EPA ID:	CAT000646117
Trans Name:	CHEMICAL WASTE MANAGEMENT
TSDF Alt EPA ID:	CAT000646117
TSDF Alt Name:	Not reported
Waste Code Description:	611 - Contaminated soil from site clean-ups
RCRA Code:	Not reported
Meth Code:	D80 - Disposal, Land Fill
Quantity Tons:	15.1704
Waste Quantity:	18
Quantity Unit:	Y
Additional Code 1:	Not reported
Additional Code 2:	Not reported
Additional Code 3:	Not reported
Additional Code 4:	Not reported
Additional Code 5:	Not reported
Shipment Date:	20050422
Creation Date:	6/9/2005 18:31:04
Receipt Date:	20050422
Manifest ID:	24464581
Trans EPA ID:	CAR000127910
Trans Name:	RTS
Trans 2 EPA ID:	Not reported
Trans 2 Name:	Not reported
TSDF EPA ID:	CAT000646117
Trans Name:	CHEMICAL WASTE MANAGEMENT
TSDF Alt EPA ID:	CAT000646117
TSDF Alt Name:	Not reported
Waste Code Description:	611 - Contaminated soil from site clean-ups
RCRA Code:	Not reported
Meth Code:	D80 - Disposal, Land Fill
Quantity Tons:	15.1704
Waste Quantity:	18
Quantity Unit:	Y
Additional Code 1:	Not reported
Additional Code 2:	Not reported
Additional Code 3:	Not reported
Additional Code 4:	Not reported
Additional Code 5:	Not reported

Docusign Envelope ID: 3773F87A-0B89-4932-BA2C-CA8383B3EEAD

FORMER BLACKSMITH / MACHINE SHOP (Continued) **S112944188**

Shipment Date:	20050422
Creation Date:	6/9/2005 18:31:04
Receipt Date:	20050422
Manifest ID:	24464582
Trans EPA ID:	CAR000127910
Trans Name:	RTS
Trans 2 EPA ID:	Not reported
Trans 2 Name:	Not reported
TSDF EPA ID:	CAT000646117
Trans Name:	CHEMICAL WASTE MANAGEMENT
TSDF Alt EPA ID:	CAT000646117
TSDF Alt Name:	Not reported
Waste Code Description:	611 - Contaminated soil from site clean-ups
RCRA Code:	Not reported
Meth Code:	D80 - Disposal, Land Fill
Quantity Tons:	15.1704
Waste Quantity:	18
Quantity Unit:	Y
Additional Code 1:	Not reported
Additional Code 2:	Not reported
Additional Code 3:	Not reported
Additional Code 4:	Not reported
Additional Code 5:	Not reported

Shipment Date:	20050422
Creation Date:	6/9/2005 18:31:04
Receipt Date:	20050422
Manifest ID:	24464580
Trans EPA ID:	CAR000127910
Trans Name:	RTS
Trans 2 EPA ID:	Not reported
Trans 2 Name:	Not reported
TSDF EPA ID:	CAT000646117
Trans Name:	CHEMICAL WASTE MANAGEMENT
TSDF Alt EPA ID:	CAT000646117
TSDF Alt Name:	Not reported
Waste Code Description:	611 - Contaminated soil from site clean-ups
RCRA Code:	Not reported
Meth Code:	D80 - Disposal, Land Fill
Quantity Tons:	15.1704
Waste Quantity:	18
Quantity Unit:	Y
Additional Code 1:	Not reported
Additional Code 2:	Not reported
Additional Code 3:	Not reported
Additional Code 4:	Not reported
Additional Code 5:	Not reported

Shipment Date:	20050422
Creation Date:	6/9/2005 18:31:04
Receipt Date:	20050422
Manifest ID:	24464584
Trans EPA ID:	CAL000255874
Trans Name:	R ALFARO TRUCKING
Trans 2 EPA ID:	Not reported
Trans 2 Name:	Not reported
TSDF EPA ID:	CAT000646117

Docusign Envelope ID: 3773F87A-0B89-4932-BA2C-CA8383B3EEAD

FORMER BLACKSMITH / MACHINE SHOP (Continued) **S112944188**

Trans Name:	CHEMICAL WASTE MANAGEMENT
TSDF Alt EPA ID:	CAT000646117
TSDF Alt Name:	Not reported
Waste Code Description:	611 - Contaminated soil from site clean-ups
RCRA Code:	Not reported
Meth Code:	D80 - Disposal, Land Fill
Quantity Tons:	15.1704
Waste Quantity:	18
Quantity Unit:	Y
Additional Code 1:	Not reported
Additional Code 2:	Not reported
Additional Code 3:	Not reported
Additional Code 4:	Not reported
Additional Code 5:	Not reported
Shipment Date:	20050422
Creation Date:	6/9/2005 18:31:04
Receipt Date:	20050422
Manifest ID:	24464583
Trans EPA ID:	CAR000127910
Trans Name:	RTS
Trans 2 EPA ID:	Not reported
Trans 2 Name:	Not reported
TSDF EPA ID:	CAT000646117
Trans Name:	CHEMICAL WASTE MANAGEMENT
TSDF Alt EPA ID:	CAT000646117
TSDF Alt Name:	Not reported
Waste Code Description:	611 - Contaminated soil from site clean-ups
RCRA Code:	Not reported
Meth Code:	D80 - Disposal, Land Fill
Quantity Tons:	15.1704
Waste Quantity:	18
Quantity Unit:	Y
Additional Code 1:	Not reported
Additional Code 2:	Not reported
Additional Code 3:	Not reported
Additional Code 4:	Not reported
Additional Code 5:	Not reported

211
SE
1/4-1/2
0.451 mi.
2380 ft.

LOS BANOS DEL MAR POOL **CUPA Listings** **S110060956**
401 SHORELINE DR **HIST CORTESE** **N/A**
SANTA BARBARA, CA 93109

Relative:
Higher

Actual:
37 ft.

CUPA SANTA BARBARA:

Name:	LOS BANOS DEL MAR POOL
Address:	401 SHORELINE DR
City,State,Zip:	SANTA BARBARA, CA 93109
Facility Id:	FA0014009
Region:	SANTA BARBARA
Cross Street:	Not reported
Latitude:	Not reported
Longitude:	Not reported
Mailing Name:	SANTA BARBARA, CITY OF
Mailing Care Of:	RICHARD APARICIO
Mailing Address:	PO BOX 1990
Mailing City:	SANTA BARBARA

Docusign Envelope ID: 3773F87A-0B89-4932-BA2C-CA8383B3EEAD

LOS BANOS DEL MAR POOL (Continued) **S110060956**

Mailing State:	CA
Mailing Zip Code:	93102
Record Id:	PR0509548
Pe #:	2161
Current Status:	1

HIST CORTESE:

edr_fname:	Unocal Breakwater Facilit
edr_fadd1:	401 SHORELINE
City,State,Zip:	SANTA BARBARA, CA 93101
Region:	CORTESE
Facility County Code:	42
Reg By:	LTNKA
Reg Id:	2218

AH212 **CANON PERDIDO CAR WASH** **LUST** **S101594356**
NNW **112 W CANON PERDIDO ST** **CA FID UST** **N/A**
1/4-1/2 **SANTA BARBARA, CA 93101** **Cortese**
0.451 mi. **CUPA Listings**
2382 ft. **Site 1 of 2 in cluster AH**

Relative: **Higher**
Actual: **51 ft.**

LUST:

Name:	CANON PERDIDO CAR WASH
Address:	112 CANON PERDIDO W
City,State,Zip:	SANTA BARBARA, CA 93101
Lead Agency:	SANTA BARBARA COUNTY LOP
Case Type:	LUST Cleanup Site
Geo Track:	http://geotracker.waterboards.ca.gov/profile_report.asp?global_id=T0608300676
Global Id:	T0608300676
Latitude:	34.419222457
Longitude:	-119.702275522
Status:	Completed - Case Closed
Status Date:	05/17/2018
Case Worker:	CSB
RB Case Number:	3244
Local Agency:	SANTA BARBARA COUNTY LOP
File Location:	Local Agency
Local Case Number:	91475
Potential Media Affect:	Aquifer used for drinking water supply, Soil, Soil Vapor
Potential Contaminants of Concern:	MTBE / TBA / Other Fuel Oxygenates, Gasoline
EPA Region:	9
Coordinate Source:	Manual Entry on Screens
Cuf Case:	YES
Quantity Released Gallons:	Not reported
Begin Date:	03/13/1997
Leak Reported Date:	03/13/1997
How Discovered:	Tank Closure
How Discovered Description:	UST removal
Discharge Source:	Piping, Tank
Discharge Cause:	Corrosion
Stop Method:	Close and Remove Tank
Stop Description:	UST system removed
No Further Action Date:	05/17/2018
CA Water Watershed Name:	South Coast - South Coast - Santa Barbara (315.32)
Dwr Groundwater Subbasin Name:	Santa Barbara (3-017)
Disadvantaged Community:	Not reported
CA Enviroscreen 3 Score:	46-50%

Docusign Envelope ID: 3773F87A-0B89-4932-BA2C-CA8383B3EEAD

CANON PERDIDO CAR WASH (Continued) **S101594356**

CA Enviroscreen 4 Score: 60-65%
Military DOD Site: No
Facility Project Subtype: Not reported
RWQCB Region: CENTRAL COAST RWQCB (REGION 3)
Site History: Two 6,000 gallon underground gasoline storage tanks (USTs) and associated product lines and dispensers were removed from the site on February 12, 1997. Approximately 20 cubic yards of contaminated soil from the UST pit was stockpiled for disposal. Analysis of compliance soil samples indicated significant residual contamination in the tank pit area. On May 16, 1997, an abandoned product line and approximately 10 yards of contaminated soil were removed from beneath the carwash building during site demolition activities. Impacted soil was also encountered near the former pump islands on the northwest portion of the property. During December 1999 and January 2000, seven borings were drilled and completed as groundwater monitoring or vapor wells. MW1, MW4 and MW5 were completed using 2 diameter PVC casing with a screened interval from 15 to 30 feet below grade (fbg). Vapor extraction wells VEW2 and VEW5 were constructed of 4 diameter PVC casing screened from 5 to 20 fbg. Combination wells MW2/VEW4 and MW3/VEW3 were completed with 4 diameter casing, screened from 9 to 29 feet and 7 to 37 feet below grade, respectively. The new wells were surveyed and developed. In August 2002 three additional offsite monitoring wells (MW6 MW8) were installed, professionally surveyed, and developed. In late 2003, DMI-EMK proposed and implemented interim corrective action to begin remediation of site soil and groundwater contamination. The interim corrective actions consisted of conducting weekly dual-phase groundwater removal and vapor extraction on wells MW1, MW2 and MW3, located in the areas of highest contaminant concentrations. These activities started on December 7, 2003 and were terminated on February 8, 2004. In a letter dated March 22, 2004, FPD directed submittal of a workplan to delineate the groundwater plume and evaluate if commingled plume conditions exist in the vicinity of the site. This work was conducted in June 2006. DMI-EMK submitted details of the proposed remediation system in correspondence dated March 26, 2007. The proposed dual-phase extraction system would extract contaminated groundwater and soil vapor from wells SBMW1, VEW2, and VEW5.

LUST:
Global Id: T0608300676
Contact Type: Local Agency Caseworker - Primary Caseworker
Contact Name: Closed Santa Barbara Co LOP Sites
Organization Name: SANTA BARBARA COUNTY LOP
Address: 2125 S. Centerpointe Parkway, Suite #333
City: Santa Maria
Email: Not reported
Phone Number: 8053468460

LUST:
Global Id: T0608300676
Action Type: ENFORCEMENT
Date: 08/06/2002
Action: Warning Letter

Global Id: T0608300676
Action Type: ENFORCEMENT
Date: 04/14/2015

Docusign Envelope ID: 3773F87A-0B89-4932-BA2C-CA8383B3EEAD

CANON PERDIDO CAR WASH (Continued) **S101594356**

Action: Staff Letter

Global Id: T0608300676
Action Type: ENFORCEMENT
Date: 02/20/2014
Action: Technical Correspondence / Assistance / Other

Global Id: T0608300676
Action Type: ENFORCEMENT
Date: 04/14/2014
Action: Technical Correspondence / Assistance / Other

Global Id: T0608300676
Action Type: ENFORCEMENT
Date: 03/07/2014
Action: Technical Correspondence / Assistance / Other

Global Id: T0608300676
Action Type: ENFORCEMENT
Date: 05/14/2015
Action: Staff Letter

Global Id: T0608300676
Action Type: ENFORCEMENT
Date: 03/16/2017
Action: Technical Correspondence / Assistance / Other

Global Id: T0608300676
Action Type: ENFORCEMENT
Date: 06/07/2017
Action: Technical Correspondence / Assistance / Other

Global Id: T0608300676
Action Type: ENFORCEMENT
Date: 12/21/2015
Action: Technical Correspondence / Assistance / Other

Global Id: T0608300676
Action Type: ENFORCEMENT
Date: 02/01/2018
Action: File review

Global Id: T0608300676
Action Type: Other
Date: 06/01/1996
Action: Leak Began

Global Id: T0608300676
Action Type: RESPONSE
Date: 02/21/2001
Action: Monitoring Report - Quarterly

Global Id: T0608300676
Action Type: RESPONSE
Date: 04/20/2004
Action: Monitoring Report - Quarterly

Docusign Envelope ID: 3773F87A-0B89-4932-BA2C-CA8383B3EEAD

CANON PERDIDO CAR WASH (Continued) **S101594356**

Global Id: T0608300676
Action Type: RESPONSE
Date: 03/10/2004
Action: Monitoring Report - Quarterly

Global Id: T0608300676
Action Type: RESPONSE
Date: 10/22/2002
Action: Well Installation Report

Global Id: T0608300676
Action Type: RESPONSE
Date: 05/29/2002
Action: Monitoring Report - Quarterly

Global Id: T0608300676
Action Type: RESPONSE
Date: 02/18/2005
Action: Other Workplan

Global Id: T0608300676
Action Type: RESPONSE
Date: 06/01/2001
Action: Monitoring Report - Quarterly

Global Id: T0608300676
Action Type: RESPONSE
Date: 03/01/2002
Action: Monitoring Report - Other

Global Id: T0608300676
Action Type: RESPONSE
Date: 02/28/2003
Action: Monitoring Report - Quarterly

Global Id: T0608300676
Action Type: RESPONSE
Date: 02/20/1997
Action: Tank Removal Report / UST Sampling Report

Global Id: T0608300676
Action Type: ENFORCEMENT
Date: 05/20/2009
Action: Notice to Comply

Global Id: T0608300676
Action Type: ENFORCEMENT
Date: 03/17/2009
Action: Notice to Comply

Global Id: T0608300676
Action Type: ENFORCEMENT
Date: 12/13/2010
Action: Notice to Comply

Global Id: T0608300676
Action Type: ENFORCEMENT

Docusign Envelope ID: 3773F87A-0B89-4932-BA2C-CA8383B3EEAD

CANON PERDIDO CAR WASH (Continued) **S101594356**

Date: 02/04/2014
Action: Technical Correspondence / Assistance / Other

Global Id: T0608300676
Action Type: ENFORCEMENT
Date: 01/23/2014
Action: Technical Correspondence / Assistance / Other

Global Id: T0608300676
Action Type: ENFORCEMENT
Date: 01/23/2014
Action: Technical Correspondence / Assistance / Other

Global Id: T0608300676
Action Type: ENFORCEMENT
Date: 03/26/2014
Action: Technical Correspondence / Assistance / Other

Global Id: T0608300676
Action Type: ENFORCEMENT
Date: 02/18/2016
Action: Staff Letter

Global Id: T0608300676
Action Type: ENFORCEMENT
Date: 12/03/2015
Action: Technical Correspondence / Assistance / Other

Global Id: T0608300676
Action Type: ENFORCEMENT
Date: 11/01/2002
Action: Unauthorized Release Form

Global Id: T0608300676
Action Type: ENFORCEMENT
Date: 08/23/2017
Action: Site Visit / Inspection / Sampling

Global Id: T0608300676
Action Type: ENFORCEMENT
Date: 05/16/2018
Action: LOP Case Closure Summary to RB

Global Id: T0608300676
Action Type: ENFORCEMENT
Date: 05/11/2023
Action: Email Correspondence

Global Id: T0608300676
Action Type: RESPONSE
Date: 04/14/2009
Action: Sensitive Receptor Survey Report

Global Id: T0608300676
Action Type: RESPONSE
Date: 02/01/2011
Action: CAP/RAP - Final Remediation / Design Plan

Docusign Envelope ID: 3773F87A-0B89-4932-BA2C-CA8383B3EEAD

CANON PERDIDO CAR WASH (Continued) **S101594356**

Global Id: T0608300676
Action Type: RESPONSE
Date: 05/08/2007
Action: Correspondence

Global Id: T0608300676
Action Type: RESPONSE
Date: 03/01/2002
Action: Monitoring Report - Other

Global Id: T0608300676
Action Type: RESPONSE
Date: 09/26/2003
Action: Monitoring Report - Quarterly

Global Id: T0608300676
Action Type: RESPONSE
Date: 03/31/2000
Action: Well Installation Report

Global Id: T0608300676
Action Type: RESPONSE
Date: 06/27/1997
Action: Tank Removal Report / UST Sampling Report

Global Id: T0608300676
Action Type: RESPONSE
Date: 05/01/1997
Action: Other Workplan

Global Id: T0608300676
Action Type: RESPONSE
Date: 05/25/2005
Action: Soil and Water Investigation Workplan - Addendum

Global Id: T0608300676
Action Type: RESPONSE
Date: 05/24/2002
Action: Monitoring Report - Quarterly

Global Id: T0608300676
Action Type: RESPONSE
Date: 10/16/2003
Action: Corrective Action Plan / Remedial Action Plan

Global Id: T0608300676
Action Type: RESPONSE
Date: 12/05/2002
Action: Monitoring Report - Quarterly

Global Id: T0608300676
Action Type: RESPONSE
Date: 09/04/2002
Action: Monitoring Report - Quarterly

Global Id: T0608300676
Action Type: RESPONSE

Docusign Envelope ID: 3773F87A-0B89-4932-BA2C-CA8383B3EEAD

CANON PERDIDO CAR WASH (Continued) **S101594356**

Date: 10/22/2010
Action: Other Report / Document

Global Id: T0608300676
Action Type: RESPONSE
Date: 01/24/1987
Action: Site Assessment Report

Global Id: T0608300676
Action Type: RESPONSE
Date: 05/29/2002
Action: Monitoring Report - Quarterly

Global Id: T0608300676
Action Type: RESPONSE
Date: 12/20/2016
Action: Other Report / Document

Global Id: T0608300676
Action Type: ENFORCEMENT
Date: 04/21/2009
Action: Notice to Comply

Global Id: T0608300676
Action Type: ENFORCEMENT
Date: 02/12/2009
Action: Notice to Comply

Global Id: T0608300676
Action Type: ENFORCEMENT
Date: 06/22/2016
Action: Staff Letter

Global Id: T0608300676
Action Type: ENFORCEMENT
Date: 04/20/2016
Action: Technical Correspondence / Assistance / Other

Global Id: T0608300676
Action Type: ENFORCEMENT
Date: 04/11/2017
Action: Staff Letter

Global Id: T0608300676
Action Type: ENFORCEMENT
Date: 04/05/2017
Action: Technical Correspondence / Assistance / Other

Global Id: T0608300676
Action Type: ENFORCEMENT
Date: 11/10/2015
Action: Staff Letter

Global Id: T0608300676
Action Type: ENFORCEMENT
Date: 08/23/2016
Action: Staff Letter

Docusign Envelope ID: 3773F87A-0B89-4932-BA2C-CA8383B3EEAD

CANON PERDIDO CAR WASH (Continued) **S101594356**

Global Id: T0608300676
Action Type: ENFORCEMENT
Date: 07/09/2015
Action: Meeting

Global Id: T0608300676
Action Type: ENFORCEMENT
Date: 08/31/2017
Action: Technical Correspondence / Assistance / Other

Global Id: T0608300676
Action Type: ENFORCEMENT
Date: 08/20/2015
Action: Clean Up Fund - Case Closure Review Summary Report (RSR)

Global Id: T0608300676
Action Type: Other
Date: 02/12/1997
Action: Leak Stopped

Global Id: T0608300676
Action Type: RESPONSE
Date: 01/30/2002
Action: CAP/RAP - Other Report

Global Id: T0608300676
Action Type: RESPONSE
Date: 05/20/2003
Action: Interim Remedial Action Plan

Global Id: T0608300676
Action Type: RESPONSE
Date: 09/11/2000
Action: Corrective Action Plan / Remedial Action Plan

Global Id: T0608300676
Action Type: RESPONSE
Date: 11/08/2002
Action: Remedial Progress Report

Global Id: T0608300676
Action Type: RESPONSE
Date: 06/01/2012
Action: Other Report / Document

Global Id: T0608300676
Action Type: RESPONSE
Date: 10/11/2012
Action: Other Report / Document

Global Id: T0608300676
Action Type: RESPONSE
Date: 05/03/2004
Action: Interim Remedial Action Report

Global Id: T0608300676
Action Type: ENFORCEMENT

Docusign Envelope ID: 3773F87A-0B89-4932-BA2C-CA8383B3EEAD

CANON PERDIDO CAR WASH (Continued) **S101594356**

Date: 05/25/2011
Action: Notice to Comply

Global Id: T0608300676
Action Type: ENFORCEMENT
Date: 07/12/2012
Action: Notice to Comply

Global Id: T0608300676
Action Type: ENFORCEMENT
Date: 07/12/2012
Action: Technical Correspondence / Assistance / Other

Global Id: T0608300676
Action Type: ENFORCEMENT
Date: 06/05/2012
Action: Technical Correspondence / Assistance / Other

Global Id: T0608300676
Action Type: ENFORCEMENT
Date: 06/22/2012
Action: 13267 Requirement

Global Id: T0608300676
Action Type: ENFORCEMENT
Date: 08/20/2015
Action: Staff Letter

Global Id: T0608300676
Action Type: ENFORCEMENT
Date: 07/16/2012
Action: Site Visit / Inspection / Sampling

Global Id: T0608300676
Action Type: ENFORCEMENT
Date: 05/17/2018
Action: LOP Case Closure Summary to RB

Global Id: T0608300676
Action Type: ENFORCEMENT
Date: 06/29/2010
Action: Clean Up Fund - Case Closure Review Summary Report (RSR)

Global Id: T0608300676
Action Type: ENFORCEMENT
Date: 01/13/2014
Action: Clean Up Fund - Case Closure Review Summary Report (RSR)

Global Id: T0608300676
Action Type: REMEDIATION
Date: 05/14/2013
Action: In Situ Physical/Chemical Treatment (other than SVE)

Global Id: T0608300676
Action Type: REMEDIATION
Date: 03/05/2014
Action: In Situ Physical/Chemical Treatment (other than SVE)

Docusign Envelope ID: 3773F87A-0B89-4932-BA2C-CA8383B3EEAD

CANON PERDIDO CAR WASH (Continued) **S101594356**

Global Id: T0608300676
Action Type: REMEDIATION
Date: 12/01/2003
Action: Pump & Treat (P&T) Groundwater

Global Id: T0608300676
Action Type: REMEDIATION
Date: 12/01/2003
Action: Soil Vapor Extraction (SVE)

Global Id: T0608300676
Action Type: ENFORCEMENT
Date: 05/18/2010
Action: Technical Correspondence / Assistance / Other

Global Id: T0608300676
Action Type: ENFORCEMENT
Date: 05/18/2010
Action: File Review - Closure

Global Id: T0608300676
Action Type: ENFORCEMENT
Date: 03/22/2004
Action: Notice to Comply

Global Id: T0608300676
Action Type: ENFORCEMENT
Date: 06/02/2005
Action: Notice to Comply

Global Id: T0608300676
Action Type: ENFORCEMENT
Date: 10/21/2003
Action: Notice to Comply

Global Id: T0608300676
Action Type: ENFORCEMENT
Date: 09/11/2003
Action: Notice to Comply

Global Id: T0608300676
Action Type: ENFORCEMENT
Date: 05/04/2010
Action: Notice to Comply

Global Id: T0608300676
Action Type: ENFORCEMENT
Date: 06/29/2010
Action: Technical Correspondence / Assistance / Other

Global Id: T0608300676
Action Type: ENFORCEMENT
Date: 12/21/2010
Action: Notice to Comply

Global Id: T0608300676
Action Type: ENFORCEMENT

Docusign Envelope ID: 3773F87A-0B89-4932-BA2C-CA8383B3EEAD

CANON PERDIDO CAR WASH (Continued) **S101594356**

Date: 06/06/2012
Action: File review

Global Id: T0608300676
Action Type: ENFORCEMENT
Date: 08/26/2014
Action: Notice to Comply

Global Id: T0608300676
Action Type: ENFORCEMENT
Date: 03/14/2017
Action: Staff Letter

Global Id: T0608300676
Action Type: ENFORCEMENT
Date: 05/17/2018
Action: Closure/No Further Action Letter

Global Id: T0608300676
Action Type: Other
Date: 02/12/1997
Action: Leak Discovery

Global Id: T0608300676
Action Type: Other
Date: 03/13/1997
Action: Leak Reported

Global Id: T0608300676
Action Type: RESPONSE
Date: 02/01/2011
Action: Interim Remedial Action Plan

Global Id: T0608300676
Action Type: RESPONSE
Date: 02/25/2016
Action: Remedial Progress Report - Regulator Responded

Global Id: T0608300676
Action Type: RESPONSE
Date: 09/30/2015
Action: Corrective Action Plan / Remedial Action Plan - Regulator Responded

Global Id: T0608300676
Action Type: RESPONSE
Date: 05/11/2016
Action: Monitoring Report - Other - Regulator Responded

Global Id: T0608300676
Action Type: RESPONSE
Date: 03/01/2018
Action: Request for Closure - Regulator Responded

Global Id: T0608300676
Action Type: RESPONSE
Date: 09/14/2016
Action: Fact Sheets - Public Participation - Regulator Responded

Docusign Envelope ID: 3773F87A-0B89-4932-BA2C-CA8383B3EEAD

CANON PERDIDO CAR WASH (Continued) **S101594356**

Global Id: T0608300676
Action Type: REMEDIATION
Date: 05/16/1997
Action: Excavation

Global Id: T0608300676
Action Type: REMEDIATION
Date: 02/12/1997
Action: Excavation

LUST:
Global Id: T0608300676
Status: Open - Case Begin Date
Status Date: 03/13/1997

Global Id: T0608300676
Status: Open - Site Assessment
Status Date: 03/14/1999

Global Id: T0608300676
Status: Open - Site Assessment
Status Date: 09/01/2002

Global Id: T0608300676
Status: Open - Remediation
Status Date: 03/31/2014

Global Id: T0608300676
Status: Open - Eligible for Closure
Status Date: 06/22/2016

Global Id: T0608300676
Status: Completed - Case Closed
Status Date: 05/17/2018

LUST REG 3:
Region: 3
Regional Board: Central Coast Region
Facility County: Santa Barbara
Global ID: T0608300676
Status: Remedial action (cleanup) Underway
Case Number: 3244
Local Case Num: 91475
Case Type: U
Substance: Gasoline
Quantity: Not reported
Abatement Method: Other
Leak Source: P,
Leak Cause: Corrosion
How Stopped: Close Tank
How Discovered: Tank Closure
Release Date: 03/13/1997
Discovered Date: 3/13/97
Enter Date: / /
Stop Date: Not reported

Docusign Envelope ID: 3773F87A-0B89-4932-BA2C-CA8383B3EEAD

CANON PERDIDO CAR WASH (Continued) **S101594356**

Review Date: / /
Enforce Date: 1/1/65
Close Date: Not reported
Enforcement Type: WAR
Responsible Party: SEAN GARVEY
RP Address: 200 EAST CONSTANCE AVE.
Contact: Not reported
Cross Street: Not reported
Local Agency: 42000L
Lead Agency: Local Agency
Staff Initials: SMS
Confirm Leak: 3/14/99
Workplan: Not reported
Prelim Assess: 3/14/99
Pollution Char: 09/01/2002
Remedial Plan: Not reported
Remedial Action: 9/1/02
Monitoring: / /
Pilot Program: LOP
Interim Action: Not reported
Funding: F
MTBE Class: B
Max MTBE Grnd Wtr: 43500
Max MTBE Soil: 47.4
Max MTBE Data: 01/31/2002
MTBE Tested: YES
Lat/Long: 34.41922246 / -119.7022755
Soil Qualifier: =
Grnd Wtr Qualifier: =
Mtbe Concentratn: 55
Mtbe Fuel: 1
Org Name: Not reported
Basin Plan: Not reported
Beneficial: Not reported
Priority: -0-
UST Cleanup Fund ID: Not reported
Suspended: Not reported
Operator: Not reported
Water System: Not reported
Well Name: Not reported
Distance From Well: 0
Assigned Name: Not reported
Summary: Not reported

CA FID UST:
Facility ID: 42003294
Regulated By: UTNKA
Regulated ID: Not reported
Cortese Code: Not reported
SIC Code: Not reported
Facility Phone: 8059620616
Mail To: Not reported
Mailing Address: 112 W CANON PERDIDO ST
Mailing Address 2: Not reported
Mailing City,St,Zip: SANTA BARBARA 93101
Contact: Not reported
Contact Phone: Not reported

Docusign Envelope ID: 3773F87A-0B89-4932-BA2C-CA8383B3EEAD

CANON PERDIDO CAR WASH (Continued) **S101594356**

DUNs Number: Not reported
NPDES Number: Not reported
EPA ID: Not reported
Comments: Not reported
Status: Active

CORTESE:

Name:	CANON PERDIDO CAR WASH
Address:	112 CANON PERDIDO W
City,State,Zip:	SANTA BARBARA, CA 93101
Region:	CORTESE
Envirostor Id:	Not reported
Global ID:	T0608300676
Site/Facility Type:	LUST CLEANUP SITE
Cleanup Status:	COMPLETED - CASE CLOSED
Status Date:	Not reported
Site Code:	Not reported
Latitude:	Not reported
Longitude:	Not reported
Owner:	Not reported
Enf Type:	Not reported
Swat R:	Not reported
Flag:	active
Order No:	Not reported
Waste Discharge System No:	Not reported
Effective Date:	Not reported
Region 2:	Not reported
WID Id:	Not reported
Solid Waste Id No:	Not reported
Waste Management Uit Name:	Not reported
File Name:	Active Open

CUPA SANTA BARBARA:

Name:	CANON PERDIDO CARWASH
Address:	112 W CANON PERDIDO ST
City,State,Zip:	SANTA BARBARA, CA 93101
Facility Id:	FA0001475
Region:	SANTA BARBARA
Cross Street:	CHAPALA
Latitude:	Not reported
Longitude:	Not reported
Mailing Name:	CANON PERDIDO CARWASH INC.
Mailing Care Of:	Not reported
Mailing Address:	112 W CANON PERDIDO ST
Mailing City:	SANTA BARBARA
Mailing State:	CA
Mailing Zip Code:	93101
Record Id:	PR0230767
Pe #:	2302
Current Status:	2

Docusign Envelope ID: 3773F87A-0B89-4932-BA2C-CA8383B3EEAD

AI213 **VACANT LOT** **CPS-SLIC** **S126421111**
ENE **200 HELENA STREET** **N/A**
1/4-1/2 **SANTA BARBARA, CA 93101**
0.452 mi.
2384 ft. **Site 1 of 5 in cluster AI**

Relative:
Lower

Actual:
21 ft.

CPS-SLIC:

Name:	VACANT LOT
Address:	200 HELENA STREET
City,State,Zip:	SANTA BARBARA, CA 93101
Region:	STATE
Facility Status:	**Open - Site Assessment**
Status Date:	06/19/2020
Global Id:	T10000014921
Lead Agency:	SANTA BARBARA COUNTY
Lead Agency Case Number:	764
Latitude:	34.41487
Longitude:	-119.69106
Case Type:	Cleanup Program Site
Case Worker:	TMR
Local Agency:	SANTA BARBARA COUNTY
RB Case Number:	Not reported
File Location:	All Files are on GeoTracker or in the Local Agency Database
Potential Media Affected:	Soil, Soil Vapor
Potential Contaminants of Concern:	Other Chlorinated Hydrocarbons, Lead, Benzene
EPA Region:	9
Coordinate Source:	Not reported
Cuf Case:	NO
Quantity Released Gallons:	Not reported
Begin Date:	12/30/2013
Leak Reported Date:	05/01/2020
How Discovered:	Site Assessment/Site Investigation
How Discovered Description:	PHase II poroperty transfer investigation
Discharge Source:	Other
Discharge Cause:	Unknown
Stop Method:	Not reported
Stop Description:	Not reported
No Further Action Date:	Not reported
CA Water Watershed Name:	South Coast - South Coast - Santa Barbara (315.32)
Dwr Groundwater Subbasin Name:	Santa Barbara (3-017)
Disadvantaged Community:	Not reported
CA Enviroscreen 3 Score:	66-70%
CA Enviroscreen 4 Score:	70-75%
Military DOD Site:	No
Facility Project Subtype:	Not reported
RWQCB Region:	CENTRAL COAST RWQCB (REGION 3)
Site History:	Not reported

Click here to access the California GeoTracker records for this facility:

Docusign Envelope ID: 3773F87A-0B89-4932-BA2C-CA8383B3EEAD

AJ214 **SANTA BARBARA CITY PARKING LOT #10** **CPS-SLIC** **S103301299**
NNE **615 ANACAPA** **N/A**
1/4-1/2 **SANTA BARBARA, CA**
0.452 mi.
2387 ft. **Site 1 of 4 in cluster AJ**

Relative:
Higher

Actual:
40 ft.

SLIC REG 3:

Name:	SANTA BARBARA CITY PARKING LOT #10
Address:	615 ANACAPA
City:	SANTA BARBARA
Region:	3
Leak Site Cross Street:	Not reported
Regional Board Case#:	S333
Entered Into Database:	Not reported
Discovered:	GOV
RB Case In:	CITY OF SANTA BARBARA
Responsible Party:	JOHN SCHOOF
RP Contact:	Not reported
RP Phone:	Not reported
RP Number:	Not reported
RP Address:	P.O. BOX 1990
RP City,St,Zip:	SANTA BARBARA, CA 93102-5377
Date First Reported:	Not reported
Lead Agency:	Regional Board
Program Type:	SLIC
Facility Status:	Post Remediation Action Monitoring
Case Type:	Other ground water affected
Case Type Undetermined:	No
Case Type Soil Impacted:	No
Case Type Surface Water:	No
Case Type Drinkin Water Well:	No
Case Type Drinking Water Aqfr:	No
Case Type Other Grnd Wtr:	Yes
PCA:	2030046

CPS-SLIC:

Name:	SANTA BARBARA CITY PARKING LOT #10
Address:	615 ANACAPA
City,State,Zip:	SANTA BARBARA, CA
Region:	STATE
Facility Status:	**Completed - Case Closed**
Status Date:	10/10/2008
Global Id:	SLT3S0421293
Lead Agency:	CENTRAL COAST RWQCB (REGION 3)
Lead Agency Case Number:	SMU213
Latitude:	34.4189129338076
Longitude:	-119.69541208102
Case Type:	Cleanup Program Site
Case Worker:	Not reported
Local Agency:	Not reported
RB Case Number:	S333
File Location:	Not reported
Potential Media Affected:	Other Groundwater (uses other than drinking water)
Potential Contaminants of Concern:	Not reported
EPA Region:	9
Coordinate Source:	Google Map Move
Cuf Case:	NO
Quantity Released Gallons:	Not reported
Begin Date:	10/07/1987

Docusign Envelope ID: 3773F87A-0B89-4932-BA2C-CA8383B3EEAD

SANTA BARBARA CITY PARKING LOT #10 (Continued) **S103301299**

Leak Reported Date:	01/02/1965
How Discovered:	* GOV
How Discovered Description:	Not reported
Discharge Source:	Not reported
Discharge Cause:	Not reported
Stop Method:	Not reported
Stop Description:	Not reported
No Further Action Date:	10/10/2008
CA Water Watershed Name:	South Coast - South Coast - Santa Barbara (315.32)
Dwr Groundwater Subbasin Name:	Santa Barbara (3-017)
Disadvantaged Community:	Not reported
CA Enviroscreen 3 Score:	46-50%
CA Enviroscreen 4 Score:	60-65%
Military DOD Site:	No
Facility Project Subtype:	Not reported
RWQCB Region:	CENTRAL COAST RWQCB (REGION 3)
Site History:	ALL Santa Barbara County Fire Dept. documents were uploaded to GeoTracker on 2-06-2014

Click here to access the California GeoTracker records for this facility:

AG215 **POLYCARP** **LUST** **S105520763**
NW **923 SAINT VINCENT** **N/A**
1/4-1/2 **SANTA BARBARA, CA 93101**
0.452 mi.
2389 ft. **Site 5 of 8 in cluster AG**

Relative:
Higher

Actual:
53 ft.

LUST REG 3:

Region:	3
Regional Board:	Central Coast Region
Facility County:	Santa Barbara
Global ID:	T0608318950
Status:	Post remedial action monitoring
Case Number:	3429
Local Case Num:	90093
Case Type:	A
Substance:	Gasoline
Quantity:	Not reported
Abatement Method:	Not reported
Leak Source:	Tank
Leak Cause:	UNK
How Stopped:	Remove Contents
How Discovered:	SAS
Release Date:	06/25/2001
Discovered Date:	4/16/01
Enter Date:	/ /
Stop Date:	4/16/01
Review Date:	/ /
Enforce Date:	Not reported
Close Date:	Not reported
Enforcement Type:	WAR
Responsible Party:	MARC WINNIKOFF
RP Address:	925 DE LA VINA STREET, SUITE 103
Contact:	Not reported
Cross Street:	Carrillo St
Local Agency:	42000L
Lead Agency:	Local Agency
Staff Initials:	SMS

Docusign Envelope ID: 3773F87A-0B89-4932-BA2C-CA8383B3EEAD

POLYCARP (Continued) **S105520763**

Confirm Leak:	4/16/01
Workplan:	Not reported
Prelim Assess:	4/16/01
Pollution Char:	02/27/2002
Remedial Plan:	Not reported
Remedial Action:	Not reported
Monitoring:	05/29/2002
Pilot Program:	LOP
Interim Action:	Not reported
Funding:	Not reported
MTBE Class:	*
Max MTBE Grnd Wtr:	Not reported
Max MTBE Soil:	Not reported
Max MTBE Data:	/ /
MTBE Tested:	NT
Lat/Long:	34.41831094 / -119.704244
Soil Qualifier:	Not reported
Grnd Wtr Qualifier:	Not reported
Mtbe Concentratn:	0
Mtbe Fuel:	1
Org Name:	Not reported
Basin Plan:	Not reported
Beneficial:	Not reported
Priority:	Not reported
UST Cleanup Fund ID:	Not reported
Suspended:	Not reported
Operator:	Not reported
Water System:	Not reported
Well Name:	Not reported
Distance From Well:	0
Assigned Name:	Not reported
Summary:	Not reported

AG216 **POLYCARP** **LUST** **S106085207**
NW **923 ST. VINCENT ST** **Cortese** **N/A**
1/4-1/2 **SANTA BARBARA, CA 93101**
0.452 mi.
2389 ft. **Site 6 of 8 in cluster AG**

Relative: **Higher**

Actual: **53 ft.**

LUST:

Name:	POLYCARP
Address:	923 ST. VINCENT ST
City,State,Zip:	SANTA BARBARA, CA 93101
Lead Agency:	SANTA BARBARA COUNTY LOP
Case Type:	LUST Cleanup Site
Geo Track:	http://geotracker.waterboards.ca.gov/profile_report.asp?global_id=T0608318950
Global Id:	T0608318950
Latitude:	34.418310936
Longitude:	-119.704244039
Status:	Completed - Case Closed
Status Date:	11/02/2012
Case Worker:	CSB
RB Case Number:	3429
Local Agency:	SANTA BARBARA COUNTY LOP
File Location:	All Files are on GeoTracker or in the Local Agency Database
Local Case Number:	90093
Potential Media Affect:	Aquifer used for drinking water supply, Soil, Soil Vapor
Potential Contaminants of Concern:	Gasoline

Docusign Envelope ID: 3773F87A-0B89-4932-BA2C-CA8383B3EEAD

POLYCARP (Continued) **S106085207**

EPA Region:	9
Coordinate Source:	Manual Entry on Screens
Cuf Case:	YES
Quantity Released Gallons:	Not reported
Begin Date:	04/16/2001
Leak Reported Date:	06/25/2001
How Discovered:	Site Assessment/Site Investigation
How Discovered Description:	Not reported
Discharge Source:	Tank
Discharge Cause:	Unknown
Stop Method:	Remove Contents
Stop Description:	Not reported
No Further Action Date:	11/02/2012
CA Water Watershed Name:	South Coast - South Coast - Santa Barbara (315.32)
Dwr Groundwater Subbasin Name:	Santa Barbara (3-017)
Disadvantaged Community:	Not reported
CA Enviroscreen 3 Score:	16-20%
CA Enviroscreen 4 Score:	60-65%
Military DOD Site:	No
Facility Project Subtype:	Not reported
RWQCB Region:	CENTRAL COAST RWQCB (REGION 3)
Site History:	The case was opened following an unauthorized release from an underground storage tank system at the subject site. Corrective action is underway as directed by FPD. Corrective action may consist of preliminary site investigation, planning and implementation of remedial action, verification monitoring, or a combination thereof. Please refer to the site-specific documentation submitted to the SWRCB's GeoTracker database for additional information. COMPLETE LOP FILE HAS BEEN UPLOADED TO GEOTRACKER WEBSITE - HARD COPIES NO LONGER EXIST IN LOP FILES

LUST:

Global Id:	T0608318950
Contact Type:	Local Agency Caseworker - Primary Caseworker
Contact Name:	Closed Santa Barbara Co LOP Sites
Organization Name:	SANTA BARBARA COUNTY LOP
Address:	2125 S. Centerpointe Parkway, Suite #333
City:	Santa Maria
Email:	Not reported
Phone Number:	8053468460

Global Id:	T0608318950
Contact Type:	Regional Board Caseworker
Contact Name:	RB3 STAFF
Organization Name:	CENTRAL COAST RWQCB (REGION 3)
Address:	895 AEROVISTA PL, SUITE 101
City:	SAN LUIS OBISPO
Email:	centralcoast@waterboards.ca.gov
Phone Number:	8055493147

LUST:

Global Id:	T0608318950
Action Type:	ENFORCEMENT
Date:	10/03/2001
Action:	Site Visit / Inspection / Sampling

Global Id:	T0608318950

Docusign Envelope ID: 3773F87A-0B89-4932-BA2C-CA8383B3EEAD

POLYCARP (Continued) **S106085207**

Action Type: ENFORCEMENT
Date: 02/27/2002
Action: Site Visit / Inspection / Sampling

Global Id: T0608318950
Action Type: ENFORCEMENT
Date: 09/16/2009
Action: Technical Correspondence / Assistance / Other

Global Id: T0608318950
Action Type: ENFORCEMENT
Date: 04/03/2012
Action: Technical Correspondence / Assistance / Other

Global Id: T0608318950
Action Type: ENFORCEMENT
Date: 02/06/2012
Action: Technical Correspondence / Assistance / Other

Global Id: T0608318950
Action Type: ENFORCEMENT
Date: 02/04/2011
Action: File Review - Closure

Global Id: T0608318950
Action Type: ENFORCEMENT
Date: 10/12/2011
Action: Closure/No Further Action Letter

Global Id: T0608318950
Action Type: RESPONSE
Date: 03/12/2002
Action: Monitoring Report - Quarterly

Global Id: T0608318950
Action Type: RESPONSE
Date: 05/06/2002
Action: Tank Removal Report / UST Sampling Report

Global Id: T0608318950
Action Type: RESPONSE
Date: 12/04/2001
Action: Site Assessment Report

Global Id: T0608318950
Action Type: RESPONSE
Date: 10/14/2002
Action: Monitoring Report - Quarterly

Global Id: T0608318950
Action Type: RESPONSE
Date: 04/22/2003
Action: Monitoring Report - Quarterly

Global Id: T0608318950
Action Type: RESPONSE
Date: 11/18/2003

Docusign Envelope ID: 3773F87A-0B89-4932-BA2C-CA8383B3EEAD

POLYCARP (Continued) **S106085207**

Action:	Monitoring Report - Quarterly
Global Id:	T0608318950
Action Type:	RESPONSE
Date:	05/05/2004
Action:	Monitoring Report - Quarterly
Global Id:	T0608318950
Action Type:	ENFORCEMENT
Date:	09/22/2011
Action:	Notification - Preclosure
Global Id:	T0608318950
Action Type:	ENFORCEMENT
Date:	09/22/2011
Action:	LOP Case Closure Summary to RB
Global Id:	T0608318950
Action Type:	ENFORCEMENT
Date:	11/01/2012
Action:	Technical Correspondence / Assistance / Other
Global Id:	T0608318950
Action Type:	ENFORCEMENT
Date:	11/01/2012
Action:	Technical Correspondence / Assistance / Other
Global Id:	T0608318950
Action Type:	ENFORCEMENT
Date:	11/02/2012
Action:	Closure/No Further Action Letter
Global Id:	T0608318950
Action Type:	ENFORCEMENT
Date:	11/02/2012
Action:	LOP Case Closure Summary to RB
Global Id:	T0608318950
Action Type:	ENFORCEMENT
Date:	05/14/2012
Action:	Clean Up Fund - Case Closure Review Summary Report (RSR)
Global Id:	T0608318950
Action Type:	Other
Date:	04/16/2001
Action:	Leak Stopped
Global Id:	T0608318950
Action Type:	ENFORCEMENT
Date:	08/06/2002
Action:	Warning Letter
Global Id:	T0608318950
Action Type:	ENFORCEMENT
Date:	08/18/2009
Action:	Clean Up Fund - Case Closure Review Summary Report (RSR)

Docusign Envelope ID: 3773F87A-0B89-4932-BA2C-CA8383B3EEAD

POLYCARP (Continued) **S106085207**

Global Id: T0608318950
Action Type: ENFORCEMENT
Date: 09/25/2012
Action: Clean Up Fund - Case Closure Review Summary Report (RSR)

Global Id: T0608318950
Action Type: ENFORCEMENT
Date: 09/25/2012
Action: Clean Up Fund - Case Closure Review Summary Report (RSR)

Global Id: T0608318950
Action Type: ENFORCEMENT
Date: 05/11/2023
Action: Email Correspondence

Global Id: T0608318950
Action Type: Other
Date: 04/16/2001
Action: Leak Discovery

Global Id: T0608318950
Action Type: RESPONSE
Date: 09/11/2001
Action: Preliminary Site Assessment Workplan

Global Id: T0608318950
Action Type: RESPONSE
Date: 04/16/2001
Action: Other Report / Document

Global Id: T0608318950
Action Type: RESPONSE
Date: 08/07/2001
Action: Tank Removal Report / UST Sampling Report

Global Id: T0608318950
Action Type: RESPONSE
Date: 01/31/2002
Action: Corrective Action Plan / Remedial Action Plan

Global Id: T0608318950
Action Type: RESPONSE
Date: 10/11/2006
Action: Request for Closure

Global Id: T0608318950
Action Type: RESPONSE
Date: 05/15/2009
Action: Request for Closure

Global Id: T0608318950
Action Type: RESPONSE
Date: 03/30/2011
Action: Well Destruction Workplan

Global Id: T0608318950
Action Type: REMEDIATION

Docusign Envelope ID: 3773F87A-0B89-4932-BA2C-CA8383B3EEAD

POLYCARP (Continued) **S106085207**

Date: 02/27/2002
Action: Excavation

Global Id: T0608318950
Action Type: ENFORCEMENT
Date: 01/13/2004
Action: Warning Letter

Global Id: T0608318950
Action Type: ENFORCEMENT
Date: 04/30/2010
Action: File Review - Closure

Global Id: T0608318950
Action Type: ENFORCEMENT
Date: 10/08/2009
Action: Technical Correspondence / Assistance / Other

Global Id: T0608318950
Action Type: ENFORCEMENT
Date: 04/27/2012
Action: Technical Correspondence / Assistance / Other

Global Id: T0608318950
Action Type: ENFORCEMENT
Date: 11/01/2012
Action: Technical Correspondence / Assistance / Other

Global Id: T0608318950
Action Type: ENFORCEMENT
Date: 11/01/2012
Action: Technical Correspondence / Assistance / Other

Global Id: T0608318950
Action Type: Other
Date: 06/25/2001
Action: Leak Reported

LUST:
Global Id: T0608318950
Status: Open - Case Begin Date
Status Date: 04/16/2001

Global Id: T0608318950
Status: Open - Site Assessment
Status Date: 04/16/2001

Global Id: T0608318950
Status: Open - Site Assessment
Status Date: 02/27/2002

Global Id: T0608318950
Status: Open - Verification Monitoring
Status Date: 05/29/2002

Global Id: T0608318950
Status: Completed - Case Closed

Docusign Envelope ID: 3773F87A-0B89-4932-BA2C-CA8383B3EEAD

POLYCARP (Continued) **S106085207**

Status Date: 11/02/2012

CORTESE:

Name:	POLYCARP
Address:	923 ST. VINCENT ST
City,State,Zip:	SANTA BARBARA, CA 93101
Region:	CORTESE
Envirostor Id:	Not reported
Global ID:	T0608318950
Site/Facility Type:	LUST CLEANUP SITE
Cleanup Status:	COMPLETED - CASE CLOSED
Status Date:	Not reported
Site Code:	Not reported
Latitude:	Not reported
Longitude:	Not reported
Owner:	Not reported
Enf Type:	Not reported
Swat R:	Not reported
Flag:	active
Order No:	Not reported
Waste Discharge System No:	Not reported
Effective Date:	Not reported
Region 2:	Not reported
WID Id:	Not reported
Solid Waste Id No:	Not reported
Waste Management Uit Name:	Not reported
File Name:	Active Open

AG217 **POLYCARP** **UST FINDER RELEASE** **1029092521**
NW **923 ST. VINCENT ST** **N/A**
1/4-1/2 **SANTA BARBARA, CA 93101**
0.452 mi.
2389 ft. **Site 7 of 8 in cluster AG**

Relative:
Higher

Actual:
53 ft.

UST FINDER RELEASE:

Object ID:	55363
Facility ID:	Not reported
Lust ID:	CAT0608318950
Name:	POLYCARP
Address:	923 ST. VINCENT ST
City,State,Zip:	SANTA BARBARA, CA 93101
Address Match Type:	PointAddress
Reported Date:	Not reported
Status:	No Further Action
Substance:	Not reported
Population within 1500ft:	2716
Domestic Wells within 1500ft:	0
Land Use:	Developed, Medium Intensity
Within SPA:	No
SPA PWS Facility ID:	Not reported
SPA Water Type:	Not reported
SPA Facility Type:	Not reported
SPA HUC12:	Not reported
Within WHPA:	Yes
WHPA PWS Facility ID:	CA4210010_24400
WHPA Water Type:	GW - Ground water

MAP FINDINGS

Map ID / Direction / Distance / Elevation	Site	Database(s)	EDR ID Number / EPA ID Number

POLYCARP (Continued) **1029092521**

WHPA Facility Type:	WL - Well
WHPA HUC12:	180600130203
Within 100yr Floodplain:	No
Tribe:	Not reported
EPA Region:	9
NFA Letter 1:	Not reported
NFA Letter 2:	Not reported
NFA Letter 3:	Not reported
NFA Letter 4:	Not reported
Closed With Residual Contaminate:	Not reported
Coordinate Source:	Geocode
X Coord:	-119.7041
Y Coord:	34.4184000000001
Latitude:	34.4183999999999
Longitude:	-119.704099999999

AK218 **SANTA BARBARA CITY SITE** **LUST** **S102423365**
East **101 STATE ST** **Cortese** **N/A**
1/4-1/2 **SANTA BARBARA, CA 93101** **HIST CORTESE**
0.453 mi.
2391 ft. **Site 1 of 12 in cluster AK**

Relative: **Lower**
Actual: **17 ft.**

LUST:

Name:	SANTA BARBARA CITY SITE
Address:	101 STATE ST
City,State,Zip:	SANTA BARBARA, CA 93101
Lead Agency:	SANTA BARBARA COUNTY LOP
Case Type:	LUST Cleanup Site
Geo Track:	http://geotracker.waterboards.ca.gov/profile_report.asp?global_id=T0608300218
Global Id:	T0608300218
Latitude:	34.413002741
Longitude:	-119.690662949
Status:	Completed - Case Closed
Status Date:	06/19/2014
Case Worker:	CSB
RB Case Number:	2295
Local Agency:	SANTA BARBARA COUNTY LOP
File Location:	All Files are on GeoTracker or in the Local Agency Database
Local Case Number:	90024
Potential Media Affect:	Aquifer used for drinking water supply, Soil
Potential Contaminants of Concern:	Diesel
EPA Region:	9
Coordinate Source:	* High Quality GPS
Cuf Case:	NO
Quantity Released Gallons:	Not reported
Begin Date:	09/05/1991
Leak Reported Date:	09/05/1991
How Discovered:	Tank Closure
How Discovered Description:	Not reported
Discharge Source:	Tank
Discharge Cause:	Unknown
Stop Method:	Close and Remove Tank
Stop Description:	Not reported
No Further Action Date:	06/19/2014
CA Water Watershed Name:	South Coast - South Coast - Santa Barbara (315.32)
Dwr Groundwater Subbasin Name:	Santa Barbara (3-017)
Disadvantaged Community:	Not reported
CA Enviroscreen 3 Score:	41-45%

Docusign Envelope ID: 3773F87A-0B89-4932-BA2C-CA8383B3EEAD

SANTA BARBARA CITY SITE (Continued) **S102423365**

CA Enviroscreen 4 Score: 50-55%
Military DOD Site: No
Facility Project Subtype: Not reported
RWQCB Region: CENTRAL COAST RWQCB (REGION 3)
Site History: This case was opened following an unauthorized release from an underground storage tank system at the subject site. Corrective action is underway as directed by FPD. Corrective action may consist of preliminary site investigation, planning and implementation of remedial action, verification monitoring, or a combination thereof. Please refer to the site specific documentation submitted to the SWRCB s GeoTracker database for additional information. COMPLETE LOP FILE HAS BEEN UPLOADED TO GEOTRACKER

LUST:
Global Id: T0608300218
Contact Type: Local Agency Caseworker - Primary Caseworker
Contact Name: Closed Santa Barbara Co LOP Sites
Organization Name: SANTA BARBARA COUNTY LOP
Address: 2125 S. Centerpointe Parkway, Suite #333
City: Santa Maria
Email: Not reported
Phone Number: 8053468460

Global Id: T0608300218
Contact Type: Regional Board Caseworker
Contact Name: RB3 STAFF
Organization Name: CENTRAL COAST RWQCB (REGION 3)
Address: 895 AEROVISTA PL, SUITE 101
City: SAN LUIS OBISPO
Email: centralcoast@waterboards.ca.gov
Phone Number: 8055493147

LUST:
Global Id: T0608300218
Action Type: ENFORCEMENT
Date: 01/12/2010
Action: Notice to Comply

Global Id: T0608300218
Action Type: ENFORCEMENT
Date: 06/19/2014
Action: Closure/No Further Action Letter

Global Id: T0608300218
Action Type: ENFORCEMENT
Date: 07/07/2014
Action: File review

Global Id: T0608300218
Action Type: ENFORCEMENT
Date: 07/09/2014
Action: File review

Global Id: T0608300218
Action Type: ENFORCEMENT
Date: 10/18/2011
Action: Notice to Comply

Docusign Envelope ID: 3773F87A-0B89-4932-BA2C-CA8383B3EEAD

SANTA BARBARA CITY SITE (Continued) **S102423365**

Global Id: T0608300218
Action Type: ENFORCEMENT
Date: 01/26/2011
Action: Notice to Comply

Global Id: T0608300218
Action Type: ENFORCEMENT
Date: 05/29/2009
Action: Technical Correspondence / Assistance / Other

Global Id: T0608300218
Action Type: ENFORCEMENT
Date: 10/25/2011
Action: Staff Letter

Global Id: T0608300218
Action Type: ENFORCEMENT
Date: 12/10/2013
Action: Notice of Responsibility

Global Id: T0608300218
Action Type: RESPONSE
Date: 09/25/2012
Action: CAP/RAP - Other Report

Global Id: T0608300218
Action Type: RESPONSE
Date: 09/16/2012
Action: Public Participation Plan

Global Id: T0608300218
Action Type: RESPONSE
Date: 06/14/2010
Action: Site Assessment Report

Global Id: T0608300218
Action Type: RESPONSE
Date: 03/06/2013
Action: Corrective Action Plan / Remedial Action Plan - Addendum

Global Id: T0608300218
Action Type: RESPONSE
Date: 07/13/2012
Action: Other Report / Document

Global Id: T0608300218
Action Type: RESPONSE
Date: 10/13/2009
Action: Soil and Water Investigation Workplan

Global Id: T0608300218
Action Type: RESPONSE
Date: 10/09/1991
Action: Tank Removal Report / UST Sampling Report

Global Id: T0608300218
Action Type: RESPONSE

Docusign Envelope ID: 3773F87A-0B89-4932-BA2C-CA8383B3EEAD

SANTA BARBARA CITY SITE (Continued) **S102423365**

Date: 03/30/1995
Action: Monitoring Report - Quarterly

Global Id: T0608300218
Action Type: RESPONSE
Date: 08/02/1994
Action: Preliminary Site Assessment Report

Global Id: T0608300218
Action Type: RESPONSE
Date: 07/20/1995
Action: Monitoring Report - Quarterly

Global Id: T0608300218
Action Type: RESPONSE
Date: 01/06/2014
Action: Other Report / Document

Global Id: T0608300218
Action Type: ENFORCEMENT
Date: 09/23/2010
Action: Notice to Comply

Global Id: T0608300218
Action Type: ENFORCEMENT
Date: 07/05/2012
Action: File review

Global Id: T0608300218
Action Type: ENFORCEMENT
Date: 06/20/2014
Action: File review

Global Id: T0608300218
Action Type: ENFORCEMENT
Date: 05/11/2023
Action: Email Correspondence

Global Id: T0608300218
Action Type: REMEDIATION
Date: 03/28/2013
Action: Excavation

Global Id: T0608300218
Action Type: REMEDIATION
Date: 09/03/1991
Action: Excavation

Global Id: T0608300218
Action Type: ENFORCEMENT
Date: 03/11/2010
Action: Site Visit / Inspection / Sampling

Global Id: T0608300218
Action Type: ENFORCEMENT
Date: 04/27/2010
Action: File Review - Closure

Docusign Envelope ID: 3773F87A-0B89-4932-BA2C-CA8383B3EEAD

SANTA BARBARA CITY SITE (Continued) **S102423365**

Global Id: T0608300218
Action Type: ENFORCEMENT
Date: 08/28/2012
Action: Notice to Comply

Global Id: T0608300218
Action Type: ENFORCEMENT
Date: 10/24/2012
Action: Staff Letter

Global Id: T0608300218
Action Type: ENFORCEMENT
Date: 10/03/2012
Action: Staff Letter

Global Id: T0608300218
Action Type: ENFORCEMENT
Date: 07/09/2014
Action: File review

Global Id: T0608300218
Action Type: ENFORCEMENT
Date: 06/19/2014
Action: LOP Case Closure Summary to RB

Global Id: T0608300218
Action Type: ENFORCEMENT
Date: 06/18/2014
Action: LOP Case Closure Summary to RB

Global Id: T0608300218
Action Type: Other
Date: 09/05/1991
Action: Leak Discovery

Global Id: T0608300218
Action Type: Other
Date: 09/05/1991
Action: Leak Reported

Global Id: T0608300218
Action Type: RESPONSE
Date: 05/30/2011
Action: Site Assessment Report

Global Id: T0608300218
Action Type: RESPONSE
Date: 11/23/2010
Action: Soil and Water Investigation Workplan - Regulator Responded

Global Id: T0608300218
Action Type: RESPONSE
Date: 03/08/2013
Action: Corrective Action Plan / Remedial Action Plan - Addendum - Regulator Responded

Global Id: T0608300218
Action Type: RESPONSE

Docusign Envelope ID: 3773F87A-0B89-4932-BA2C-CA8383B3EEAD

SANTA BARBARA CITY SITE (Continued) **S102423365**

Date: 12/10/2013
Action: Request for Closure - Regulator Responded

Global Id: T0608300218
Action Type: RESPONSE
Date: 10/03/2013
Action: Request for Closure - Regulator Responded

Global Id: T0608300218
Action Type: RESPONSE
Date: 12/30/2012
Action: Corrective Action Plan / Remedial Action Plan - Addendum - Regulator Responded

LUST:
Global Id: T0608300218
Status: Open - Case Begin Date
Status Date: 09/05/1991

Global Id: T0608300218
Status: Open - Site Assessment
Status Date: 09/05/1991

Global Id: T0608300218
Status: Open - Site Assessment
Status Date: 09/07/1991

Global Id: T0608300218
Status: Open - Eligible for Closure
Status Date: 06/05/2013

Global Id: T0608300218
Status: Completed - Case Closed
Status Date: 06/19/2014

LUST REG 3:
Region: 3
Regional Board: Central Coast Region
Facility County: Santa Barbara
Global ID: T0608300218
Status: Preliminary site assessment workplan submitted
Case Number: 2295
Local Case Num: 90024
Case Type: S
Substance: Diesel
Quantity: Not reported
Abatement Method: Other
Leak Source: Tank
Leak Cause: UNK
How Stopped: Close Tank
How Discovered: Tank Closure
Release Date: 01/01/1950
Discovered Date: 9/5/91
Enter Date: / /
Stop Date: Not reported
Review Date: / /

Docusign Envelope ID: 3773F87A-0B89-4932-BA2C-CA8383B3EEAD

SANTA BARBARA CITY SITE (Continued) **S102423365**

Enforce Date:	1/1/65
Close Date:	Not reported
Enforcement Type:	None Taken
Responsible Party:	TONY RAYA
RP Address:	PO BOX 1990
Contact:	Not reported
Cross Street:	Not reported
Local Agency:	42000L
Lead Agency:	Local Agency
Staff Initials:	SMS
Confirm Leak:	9/5/91
Workplan:	9/7/91
Prelim Assess:	Not reported
Pollution Char:	/ /
Remedial Plan:	Not reported
Remedial Action:	Not reported
Monitoring:	/ /
Pilot Program:	LOP
Interim Action:	Not reported
Funding:	f
MTBE Class:	*
Max MTBE Grnd Wtr:	Not reported
Max MTBE Soil:	Not reported
Max MTBE Data:	/ /
MTBE Tested:	NRQ
Lat/Long:	34.4129522 / -119.6905093
Soil Qualifier:	Not reported
Grnd Wtr Qualifier:	Not reported
Mtbe Concentratn:	0
Mtbe Fuel:	0
Org Name:	Not reported
Basin Plan:	Not reported
Beneficial:	Not reported
Priority:	2A4
UST Cleanup Fund ID:	Not reported
Suspended:	Not reported
Operator:	Not reported
Water System:	SANTA BARBARA WATER DISTRICT
Well Name:	VERA CRUZ WELL - ABANDONED
Distance From Well:	0
Assigned Name:	04N/27W-22B06 S
Summary:	Not reported

CORTESE:

Name:	SANTA BARBARA CITY SITE
Address:	101 STATE ST
City,State,Zip:	SANTA BARBARA, CA 93101
Region:	CORTESE
Envirostor Id:	Not reported
Global ID:	T0608300218
Site/Facility Type:	LUST CLEANUP SITE
Cleanup Status:	COMPLETED - CASE CLOSED
Status Date:	Not reported
Site Code:	Not reported
Latitude:	Not reported
Longitude:	Not reported
Owner:	Not reported

Docusign Envelope ID: 3773F87A-0B89-4932-BA2C-CA8383B3EEAD

SANTA BARBARA CITY SITE (Continued) **S102423365**

Enf Type:	Not reported
Swat R:	Not reported
Flag:	active
Order No:	Not reported
Waste Discharge System No:	Not reported
Effective Date:	Not reported
Region 2:	Not reported
WID Id:	Not reported
Solid Waste Id No:	Not reported
Waste Management Uit Name:	Not reported
File Name:	Active Open

HIST CORTESE:

edr_fname:	101 State Street
edr_fadd1:	101 State St
City,State,Zip:	Santa Barbara, CA 93101
Region:	CORTESE
Facility County Code:	42
Reg By:	LTNKA
Reg Id:	2295

AK219 **SANTA BARBARA CITY SITE** **UST FINDER RELEASE** **1029102032**
East **101 STATE ST** **N/A**
1/4-1/2 **SANTA BARBARA, CA 93101**
0.453 mi.
2391 ft. **Site 2 of 12 in cluster AK**

Relative: **Lower**
Actual: **17 ft.**

UST FINDER RELEASE:

Object ID:	55497
Facility ID:	Not reported
Lust ID:	CAT0608300218
Name:	SANTA BARBARA CITY SITE
Address:	101 STATE ST
City,State,Zip:	SANTA BARBARA, CA 93101
Address Match Type:	PointAddress
Reported Date:	Not reported
Status:	No Further Action
Substance:	Not reported
Population within 1500ft:	875
Domestic Wells within 1500ft:	0
Land Use:	Developed, Medium Intensity
Within SPA:	No
SPA PWS Facility ID:	Not reported
SPA Water Type:	Not reported
SPA Facility Type:	Not reported
SPA HUC12:	Not reported
Within WHPA:	Yes
WHPA PWS Facility ID:	CA4210010_24400
WHPA Water Type:	GW - Ground water
WHPA Facility Type:	WL - Well
WHPA HUC12:	180600130203
Within 100yr Floodplain:	Yes
Tribe:	Not reported
EPA Region:	9
NFA Letter 1:	Not reported
NFA Letter 2:	Not reported
NFA Letter 3:	Not reported

Docusign Envelope ID: 3773F87A-0B89-4932-BA2C-CA8383B3EEAD

SANTA BARBARA CITY SITE (Continued) **1029102032**

NFA Letter 4:	Not reported
Closed With Residual Contaminate:	Not reported
Coordinate Source:	Geocode
X Coord:	-119.69098
Y Coord:	34.4134500000001
Latitude:	34.4134499999999
Longitude:	-119.690979999999

AG220 **MUSGROVE TRUST PROPERTY** **ENVIROSTOR** **S108203695**
NNW **915 DE LA VINA** **CPS-SLIC** **N/A**
1/4-1/2 **SANTA BARBARA, CA 93101**
0.455 mi.
2404 ft. **Site 8 of 8 in cluster AG**

Relative:
Higher

Actual:
52 ft.

ENVIROSTOR:

Name:	MUSGROVE TRUST PROPERTY
Address:	915 DE LA VINA
City,State,Zip:	SANTA BARBARA, CA 93101
Facility ID:	60001762
Status:	Inactive - Needs Evaluation
Status Date:	11/03/2014
Site Code:	301567
Site Type:	Evaluation
Site Type Detailed:	Evaluation
Acres:	0.11
NPL:	NO
Regulatory Agencies:	SMBRP
Lead Agency:	SMBRP
Program Manager:	Not reported
Supervisor:	Javier Hinojosa
Division Branch:	Cleanup Chatsworth
Assembly:	37
Senate:	21
Special Program:	Voluntary Agreement - Standard Voluntary Agreement
Restricted Use:	NO
Site Mgmt Req:	NONE SPECIFIED
Funding:	Responsible Party
Latitude:	34.41865
Longitude:	-119.7035
APN:	039-312-005
Past Use:	PESTICIDE/INSECTIDE/RODENTICIDE STORAGE
Potential COC:	Chlordane DDD DDE DDT Endrin
Confirmed COC:	Chlordane DDD DDE DDT Endrin
Potential Description:	SOIL
Alias Name:	039-312-005
Alias Type:	APN
Alias Name:	301567
Alias Type:	Project Code (Site Code)
Alias Name:	60001762
Alias Type:	Envirostor ID Number

Completed Info:

Completed Area Name:	PROJECT WIDE
Completed Sub Area Name:	Not reported
Completed Document Type:	Annual Oversight Cost Estimate
Completed Date:	09/26/2014
Comments:	Not reported

Docusign Envelope ID: 3773F87A-0B89-4932-BA2C-CA8383B3EEAD

MUSGROVE TRUST PROPERTY (Continued) **S108203695**

Completed Area Name: PROJECT WIDE
Completed Sub Area Name: Not reported
Completed Document Type: Reimbursement Agreement
Completed Date: 08/01/2012
Comments: Executed

Completed Area Name: PROJECT WIDE
Completed Sub Area Name: Not reported
Completed Document Type: Annual Oversight Cost Estimate
Completed Date: 09/23/2013
Comments: Letter sent out

Completed Area Name: PROJECT WIDE
Completed Sub Area Name: Not reported
Completed Document Type: Site Characterization Workplan
Completed Date: 01/15/2013
Comments: Issued comments and final concurrance on 11/8/2012 via electronic mail.

Completed Area Name: PROJECT WIDE
Completed Sub Area Name: Not reported
Completed Document Type: Site Characterization Report
Completed Date: 10/31/2014
Comments: According to 10/31/2014 Email from Santa Barbara County Environmental Health: The site has been sold. The new owner is working with a new consultant to implement the approved work plan. Hopefully we should be getting started soon in this project. I will update you in 2 months.

Completed Area Name: PROJECT WIDE
Completed Sub Area Name: Not reported
Completed Document Type: Site Characterization Report
Completed Date: 11/04/2012
Comments: Comments provided to SBCSMU via electronic mail. Additional action required.

Future Area Name: Not reported
Future Sub Area Name: Not reported
Future Document Type: Not reported
Future Due Date: Not reported
Schedule Area Name: Not reported
Schedule Sub Area Name: Not reported
Schedule Document Type: Not reported
Schedule Due Date: Not reported
Schedule Revised Date: Not reported

CPS-SLIC:
Name: FORMER MUSGROVE PEST CONTROL
Address: 915 DE LA VINA STREET
City,State,Zip: SANTA BARBARA, CA 93101
Region: STATE
Facility Status: **Completed - Case Closed**
Status Date: 04/26/2016
Global Id: T10000006038
Lead Agency: SANTA BARBARA COUNTY
Lead Agency Case Number: 714
Latitude: 34.418667

Docusign Envelope ID: 3773F87A-0B89-4932-BA2C-CA8383B3EEAD

MUSGROVE TRUST PROPERTY (Continued) **S108203695**

Longitude:	-119.703628
Case Type:	Cleanup Program Site
Case Worker:	CSS
Local Agency:	SANTA BARBARA COUNTY
RB Case Number:	Not reported
File Location:	All Files are on GeoTracker or in the Local Agency Database
Potential Media Affected:	Soil
Potential Contaminants of Concern:	Other Insecticides / Pesticide / Fumigants / Herbicides
EPA Region:	9
Coordinate Source:	Not reported
Cuf Case:	NO
Quantity Released Gallons:	Not reported
Begin Date:	10/01/1987
Leak Reported Date:	03/19/2012
How Discovered:	Site Assessment/Site Investigation
How Discovered Description:	Phase II site investigatin
Discharge Source:	Other
Discharge Cause:	Other
Stop Method:	Other Means
Stop Description:	Closed business
No Further Action Date:	04/26/2016
CA Water Watershed Name:	South Coast - South Coast - Santa Barbara (315.32)
Dwr Groundwater Subbasin Name:	Santa Barbara (3-017)
Disadvantaged Community:	Not reported
CA Enviroscreen 3 Score:	16-20%
CA Enviroscreen 4 Score:	60-65%
Military DOD Site:	No
Facility Project Subtype:	Not reported
RWQCB Region:	CENTRAL COAST RWQCB (REGION 3)
Site History:	Not reported

Click here to access the California GeoTracker records for this facility:

AK221 **CHESS MOTORS, INC.** **HIST CORTESE** **S104752407**
East **118 STATE** **N/A**
1/4-1/2 **SANTA BARBARA, CA 93101**
0.458 mi.
2417 ft. **Site 3 of 12 in cluster AK**

Relative: HIST CORTESE:
Lower

edr_fname:	Chess Motors, Inc.
edr_fadd1:	118 STATE
City,State,Zip:	SANTA BARBARA, CA 93101
Region:	CORTESE
Facility County Code:	42
Reg By:	LTNKA
Reg Id:	304

Actual:
18 ft.

Docusign Envelope ID: 3773F87A-0B89-4932-BA2C-CA8383B3EEAD

AK222 **CHESS MOTORS INC** **LUST** **S104548970**
East **110 STATE ST** **Cortese** **N/A**
1/4-1/2 **SANTA BARBARA, CA 93101**
0.462 mi.
2441 ft. **Site 4 of 12 in cluster AK**

Relative:
Lower

Actual:
17 ft.

LUST:

Name:	CHESS MOTORS INC
Address:	110 STATE ST
City,State,Zip:	SANTA BARBARA, CA 93101
Lead Agency:	SANTA BARBARA COUNTY LOP
Case Type:	LUST Cleanup Site
Geo Track:	http://geotracker.waterboards.ca.gov/profile_report.asp?global_id=T0608300488
Global Id:	T0608300488
Latitude:	34.413696979
Longitude:	-119.690547366
Status:	Completed - Case Closed
Status Date:	04/29/2010
Case Worker:	CSB
RB Case Number:	304
Local Agency:	SANTA BARBARA COUNTY LOP
File Location:	All Files are on GeoTracker or in the Local Agency Database
Local Case Number:	50742
Potential Media Affect:	Aquifer used for drinking water supply
Potential Contaminants of Concern:	Waste Oil / Motor / Hydraulic / Lubricating
EPA Region:	9
Coordinate Source:	Manual Entry on Screens
Cuf Case:	YES
Quantity Released Gallons:	Not reported
Begin Date:	06/01/1988
Leak Reported Date:	06/01/1988
How Discovered:	Tank Closure
How Discovered Description:	Not reported
Discharge Source:	Other
Discharge Cause:	Overfill
Stop Method:	Close and Remove Tank
Stop Description:	Not reported
No Further Action Date:	04/29/2010
CA Water Watershed Name:	South Coast - South Coast - Santa Barbara (315.32)
Dwr Groundwater Subbasin Name:	Santa Barbara (3-017)
Disadvantaged Community:	Not reported
CA Enviroscreen 3 Score:	51-55%
CA Enviroscreen 4 Score:	70-75%
Military DOD Site:	No
Facility Project Subtype:	Not reported
RWQCB Region:	CENTRAL COAST RWQCB (REGION 3)
Site History:	The case was opened following an unauthorized release from an underground storage tank system at the subject site. Corrective action is underway as directed by FPD. Corrective action may consist of preliminary site investigation, planning and implementation of remedial action, verification monitoring, or a combination thereof. Please refer to the site-specific documentation submitted to the SWRCB's GeoTracker database for additional information. COMPLETE LOP FILE HAS BEEN UPLOADED TO GEOTRACKER WEBSITE - HARD COPIES NO LONGER EXIST IN LOP FILES

LUST:

Global Id:	T0608300488
Contact Type:	Local Agency Caseworker - Primary Caseworker
Contact Name:	Closed Santa Barbara Co LOP Sites

Docusign Envelope ID: 3773F87A-0B89-4932-BA2C-CA8383B3EEAD

CHESS MOTORS INC (Continued) **S104548970**

Organization Name: SANTA BARBARA COUNTY LOP
Address: 2125 S. Centerpointe Parkway, Suite #333
City: Santa Maria
Email: Not reported
Phone Number: 8053468460

Global Id: T0608300488
Contact Type: Regional Board Caseworker
Contact Name: RB3 STAFF
Organization Name: CENTRAL COAST RWQCB (REGION 3)
Address: 895 AEROVISTA PL, SUITE 101
City: SAN LUIS OBISPO
Email: centralcoast@waterboards.ca.gov
Phone Number: 8055493147

LUST:

Global Id: T0608300488
Action Type: ENFORCEMENT
Date: 01/02/2003
Action: Warning Letter

Global Id: T0608300488
Action Type: ENFORCEMENT
Date: 11/19/2002
Action: Warning Letter

Global Id: T0608300488
Action Type: ENFORCEMENT
Date: 05/09/2008
Action: Technical Correspondence / Assistance / Other

Global Id: T0608300488
Action Type: ENFORCEMENT
Date: 02/24/2004
Action: Technical Correspondence / Assistance / Other

Global Id: T0608300488
Action Type: ENFORCEMENT
Date: 09/28/2009
Action: Technical Correspondence / Assistance / Other

Global Id: T0608300488
Action Type: ENFORCEMENT
Date: 05/14/2009
Action: Technical Correspondence / Assistance / Other

Global Id: T0608300488
Action Type: ENFORCEMENT
Date: 03/15/2007
Action: * No Action

Global Id: T0608300488
Action Type: ENFORCEMENT
Date: 01/11/2007
Action: * No Action

Global Id: T0608300488

Docusign Envelope ID: 3773F87A-0B89-4932-BA2C-CA8383B3EEAD

CHESS MOTORS INC (Continued) **S104548970**

Action Type: ENFORCEMENT
Date: 12/20/2006
Action: NPDES Permit

Global Id: T0608300488
Action Type: Other
Date: 06/01/1988
Action: Leak Discovery

Global Id: T0608300488
Action Type: RESPONSE
Date: 05/15/2007
Action: Other Report / Document

Global Id: T0608300488
Action Type: RESPONSE
Date: 02/20/2007
Action: Other Report / Document

Global Id: T0608300488
Action Type: ENFORCEMENT
Date: 02/28/2007
Action: * No Action

Global Id: T0608300488
Action Type: ENFORCEMENT
Date: 05/07/2004
Action: 13267 Monitoring Program

Global Id: T0608300488
Action Type: ENFORCEMENT
Date: 01/31/2007
Action: Site Visit / Inspection / Sampling

Global Id: T0608300488
Action Type: ENFORCEMENT
Date: 01/11/2007
Action: Verbal Communication

Global Id: T0608300488
Action Type: ENFORCEMENT
Date: 05/29/2007
Action: * No Action

Global Id: T0608300488
Action Type: ENFORCEMENT
Date: 05/20/2009
Action: Referral to Regional Board

Global Id: T0608300488
Action Type: ENFORCEMENT
Date: 06/23/2009
Action: 13267 Requirement

Global Id: T0608300488
Action Type: ENFORCEMENT
Date: 05/20/2009

Docusign Envelope ID: 3773F87A-0B89-4932-BA2C-CA8383B3EEAD

CHESS MOTORS INC (Continued) **S104548970**

Action: LOP Case Closure Summary to RB

Global Id: T0608300488
Action Type: ENFORCEMENT
Date: 05/18/2004
Action: Staff Letter

Global Id: T0608300488
Action Type: ENFORCEMENT
Date: 03/01/2004
Action: NPDES Permit

Global Id: T0608300488
Action Type: ENFORCEMENT
Date: 11/13/2014
Action: Technical Correspondence / Assistance / Other

Global Id: T0608300488
Action Type: ENFORCEMENT
Date: 06/04/2014
Action: Staff Letter

Global Id: T0608300488
Action Type: RESPONSE
Date: 10/20/2009
Action: Monitoring Report - Quarterly

Global Id: T0608300488
Action Type: RESPONSE
Date: 04/20/2009
Action: Monitoring Report - Quarterly

Global Id: T0608300488
Action Type: ENFORCEMENT
Date: 05/15/2007
Action: * No Action

Global Id: T0608300488
Action Type: ENFORCEMENT
Date: 08/24/2007
Action: 13267 Requirement

Global Id: T0608300488
Action Type: ENFORCEMENT
Date: 02/24/2009
Action: Technical Correspondence / Assistance / Other

Global Id: T0608300488
Action Type: ENFORCEMENT
Date: 02/24/2009
Action: File review

Global Id: T0608300488
Action Type: ENFORCEMENT
Date: 02/09/2009
Action: Verbal Enforcement

Docusign Envelope ID: 3773F87A-0B89-4932-BA2C-CA8383B3EEAD

CHESS MOTORS INC (Continued) **S104548970**

Global Id: T0608300488
Action Type: ENFORCEMENT
Date: 03/16/2009
Action: File review

Global Id: T0608300488
Action Type: ENFORCEMENT
Date: 05/06/2009
Action: File review

Global Id: T0608300488
Action Type: ENFORCEMENT
Date: 10/05/2012
Action: Notice of Violation

Global Id: T0608300488
Action Type: Other
Date: 06/01/1988
Action: Leak Stopped

Global Id: T0608300488
Action Type: RESPONSE
Date: 05/31/2005
Action: Final Remedial Action Report / Corrective Action Report

Global Id: T0608300488
Action Type: RESPONSE
Date: 05/31/2005
Action: Final Remedial Action Report / Corrective Action Report

Global Id: T0608300488
Action Type: RESPONSE
Date: 07/20/2009
Action: Monitoring Report - Quarterly

Global Id: T0608300488
Action Type: RESPONSE
Date: 08/28/2003
Action: Interim Remedial Action Report

Global Id: T0608300488
Action Type: RESPONSE
Date: 08/28/2003
Action: Interim Remedial Action Report

Global Id: T0608300488
Action Type: RESPONSE
Date: 08/28/2003
Action: Interim Remedial Action Report

Global Id: T0608300488
Action Type: RESPONSE
Date: 07/30/2005
Action: Monitoring Report - Quarterly

Global Id: T0608300488
Action Type: RESPONSE

Docusign Envelope ID: 3773F87A-0B89-4932-BA2C-CA8383B3EEAD

CHESS MOTORS INC (Continued) **S104548970**

Date: 10/30/2005
Action: Monitoring Report - Quarterly

Global Id: T0608300488
Action Type: RESPONSE
Date: 07/30/2006
Action: Monitoring Report - Quarterly

Global Id: T0608300488
Action Type: RESPONSE
Date: 12/23/1998
Action: Soil and Water Investigation Report

Global Id: T0608300488
Action Type: RESPONSE
Date: 10/19/2001
Action: Monitoring Report - Quarterly

Global Id: T0608300488
Action Type: RESPONSE
Date: 08/23/2000
Action: Soil and Water Investigation Report

Global Id: T0608300488
Action Type: RESPONSE
Date: 05/10/2004
Action: Monitoring Report - Quarterly

Global Id: T0608300488
Action Type: RESPONSE
Date: 02/11/2004
Action: Monitoring Report - Quarterly

Global Id: T0608300488
Action Type: RESPONSE
Date: 07/30/2003
Action: Monitoring Report - Quarterly

Global Id: T0608300488
Action Type: RESPONSE
Date: 11/28/2003
Action: Monitoring Report - Quarterly

Global Id: T0608300488
Action Type: RESPONSE
Date: 05/10/2004
Action: Soil and Water Investigation Report

Global Id: T0608300488
Action Type: RESPONSE
Date: 08/01/2005
Action: Monitoring Report - Quarterly

Global Id: T0608300488
Action Type: RESPONSE
Date: 06/02/1988
Action: Tank Removal Report / UST Sampling Report

Docusign Envelope ID: 3773F87A-0B89-4932-BA2C-CA8383B3EEAD

CHESS MOTORS INC (Continued) **S104548970**

Global Id: T0608300488
Action Type: RESPONSE
Date: 06/05/1991
Action: Preliminary Site Assessment Report

Global Id: T0608300488
Action Type: RESPONSE
Date: 08/04/1999
Action: Corrective Action Plan / Remedial Action Plan

Global Id: T0608300488
Action Type: RESPONSE
Date: 09/21/2000
Action: Monitoring Report - Quarterly

Global Id: T0608300488
Action Type: RESPONSE
Date: 01/25/2001
Action: Monitoring Report - Quarterly

Global Id: T0608300488
Action Type: RESPONSE
Date: 05/01/2001
Action: Monitoring Report - Quarterly

Global Id: T0608300488
Action Type: RESPONSE
Date: 02/28/2002
Action: Monitoring Report - Quarterly

Global Id: T0608300488
Action Type: RESPONSE
Date: 01/28/2003
Action: Monitoring Report - Quarterly

Global Id: T0608300488
Action Type: RESPONSE
Date: 03/24/2003
Action: Monitoring Report - Quarterly

Global Id: T0608300488
Action Type: RESPONSE
Date: 08/31/1998
Action: Soil and Water Investigation Workplan

Global Id: T0608300488
Action Type: RESPONSE
Date: 01/25/1999
Action: Corrective Action Plan / Remedial Action Plan - Addendum

Global Id: T0608300488
Action Type: RESPONSE
Date: 08/08/2001
Action: Monitoring Report - Quarterly

Global Id: T0608300488
Action Type: RESPONSE

Docusign Envelope ID: 3773F87A-0B89-4932-BA2C-CA8383B3EEAD

CHESS MOTORS INC (Continued) **S104548970**

Date: 06/30/2003
Action: Monitoring Report - Quarterly

Global Id: T0608300488
Action Type: RESPONSE
Date: 08/28/2003
Action: Remedial Progress Report

Global Id: T0608300488
Action Type: RESPONSE
Date: 09/08/2003
Action: Tank Removal Report / UST Sampling Report

Global Id: T0608300488
Action Type: RESPONSE
Date: 09/11/2003
Action: Correspondence

Global Id: T0608300488
Action Type: RESPONSE
Date: 01/15/2004
Action: Soil and Water Investigation Workplan

Global Id: T0608300488
Action Type: RESPONSE
Date: 11/29/2004
Action: Monitoring Report - Quarterly

Global Id: T0608300488
Action Type: RESPONSE
Date: 05/31/2005
Action: Monitoring Report - Quarterly

Global Id: T0608300488
Action Type: RESPONSE
Date: 11/16/2006
Action: Monitoring Report - Quarterly

Global Id: T0608300488
Action Type: RESPONSE
Date: 02/22/1999
Action: CAP/RAP - Feasibility Study Report

Global Id: T0608300488
Action Type: RESPONSE
Date: 12/26/2012
Action: Correspondence

Global Id: T0608300488
Action Type: RESPONSE
Date: 05/30/2007
Action: Unknown

Global Id: T0608300488
Action Type: RESPONSE
Date: 05/30/2007
Action: Unknown

Docusign Envelope ID: 3773F87A-0B89-4932-BA2C-CA8383B3EEAD

CHESS MOTORS INC (Continued) **S104548970**

Global Id: T0608300488
Action Type: RESPONSE
Date: 04/05/2004
Action: Other Workplan

Global Id: T0608300488
Action Type: RESPONSE
Date: 04/23/2010
Action: Correspondence

Global Id: T0608300488
Action Type: RESPONSE
Date: 05/30/2007
Action: Other Report / Document

Global Id: T0608300488
Action Type: RESPONSE
Date: 05/30/2007
Action: Other Report / Document

Global Id: T0608300488
Action Type: RESPONSE
Date: 05/30/2007
Action: Unknown

Global Id: T0608300488
Action Type: RESPONSE
Date: 01/15/2013
Action: NPDES / WDR Reports

Global Id: T0608300488
Action Type: RESPONSE
Date: 05/01/2003
Action: Other Report / Document

Global Id: T0608300488
Action Type: ENFORCEMENT
Date: 12/04/2008
Action: File review

Global Id: T0608300488
Action Type: ENFORCEMENT
Date: 05/04/2016
Action: NPDES Permit

Global Id: T0608300488
Action Type: ENFORCEMENT
Date: 12/08/2009
Action: Clean Up Fund - Case Closure Review Summary Report (RSR)

Global Id: T0608300488
Action Type: ENFORCEMENT
Date: 12/08/2009
Action: Clean Up Fund - Case Closure Review Summary Report (RSR)

Global Id: T0608300488
Action Type: RESPONSE

Docusign Envelope ID: 3773F87A-0B89-4932-BA2C-CA8383B3EEAD

CHESS MOTORS INC (Continued) **S104548970**

Date: 06/24/2005
Action: Final Remedial Action Report / Corrective Action Report

Global Id: T0608300488
Action Type: RESPONSE
Date: 06/24/2005
Action: Final Remedial Action Report / Corrective Action Report

Global Id: T0608300488
Action Type: RESPONSE
Date: 11/16/2008
Action: Monitoring Report - Quarterly

Global Id: T0608300488
Action Type: RESPONSE
Date: 11/16/2006
Action: Monitoring Report - Quarterly

Global Id: T0608300488
Action Type: RESPONSE
Date: 01/21/2009
Action: Well Destruction Report

Global Id: T0608300488
Action Type: RESPONSE
Date: 07/20/2008
Action: Monitoring Report - Quarterly

Global Id: T0608300488
Action Type: RESPONSE
Date: 10/20/2007
Action: Monitoring Report - Quarterly

Global Id: T0608300488
Action Type: RESPONSE
Date: 04/20/2008
Action: Monitoring Report - Quarterly

Global Id: T0608300488
Action Type: RESPONSE
Date: 06/30/2008
Action: NPDES / WDR Reports

Global Id: T0608300488
Action Type: REMEDIATION
Date: 12/01/2006
Action: Pump & Treat (P&T) Groundwater

Global Id: T0608300488
Action Type: REMEDIATION
Date: 12/13/2004
Action: Excavation

Global Id: T0608300488
Action Type: REMEDIATION
Date: 06/11/2002
Action: Excavation

Docusign Envelope ID: 3773F87A-0B89-4932-BA2C-CA8383B3EEAD

CHESS MOTORS INC (Continued) **S104548970**

Global Id:	T0608300488
Action Type:	ENFORCEMENT
Date:	10/23/2007
Action:	Technical Correspondence / Assistance / Other
Global Id:	T0608300488
Action Type:	ENFORCEMENT
Date:	04/21/2010
Action:	Technical Correspondence / Assistance / Other
Global Id:	T0608300488
Action Type:	ENFORCEMENT
Date:	04/21/2010
Action:	Technical Correspondence / Assistance / Other
Global Id:	T0608300488
Action Type:	ENFORCEMENT
Date:	04/29/2010
Action:	Technical Correspondence / Assistance / Other
Global Id:	T0608300488
Action Type:	ENFORCEMENT
Date:	04/29/2010
Action:	Closure/No Further Action Letter
Global Id:	T0608300488
Action Type:	ENFORCEMENT
Date:	04/29/2010
Action:	LOP Case Closure Summary to RB
Global Id:	T0608300488
Action Type:	ENFORCEMENT
Date:	04/29/2010
Action:	Technical Correspondence / Assistance / Other
Global Id:	T0608300488
Action Type:	ENFORCEMENT
Date:	04/21/2010
Action:	Notice of Responsibility
Global Id:	T0608300488
Action Type:	ENFORCEMENT
Date:	04/21/2010
Action:	Technical Correspondence / Assistance / Other
Global Id:	T0608300488
Action Type:	ENFORCEMENT
Date:	04/29/2010
Action:	File Review - Closure
Global Id:	T0608300488
Action Type:	ENFORCEMENT
Date:	04/21/2010
Action:	Technical Correspondence / Assistance / Other
Global Id:	T0608300488
Action Type:	Other

Docusign Envelope ID: 3773F87A-0B89-4932-BA2C-CA8383B3EEAD

CHESS MOTORS INC (Continued) **S104548970**

Date: 06/01/1988
Action: Leak Reported

Global Id: T0608300488
Action Type: RESPONSE
Date: 09/08/2003
Action: Tank Removal Report / UST Sampling Report

Global Id: T0608300488
Action Type: RESPONSE
Date: 05/10/2004
Action: CAP/RAP - Other Report

Global Id: T0608300488
Action Type: RESPONSE
Date: 10/20/2008
Action: Monitoring Report - Quarterly

Global Id: T0608300488
Action Type: RESPONSE
Date: 08/28/2003
Action: Interim Remedial Action Report

Global Id: T0608300488
Action Type: RESPONSE
Date: 02/20/2007
Action: Other Report / Document

Global Id: T0608300488
Action Type: RESPONSE
Date: 10/30/2006
Action: Monitoring Report - Quarterly

Global Id: T0608300488
Action Type: RESPONSE
Date: 01/30/2007
Action: Monitoring Report - Quarterly

Global Id: T0608300488
Action Type: RESPONSE
Date: 01/20/2008
Action: Monitoring Report - Quarterly

Global Id: T0608300488
Action Type: RESPONSE
Date: 07/20/2007
Action: Monitoring Report - Quarterly

Global Id: T0608300488
Action Type: REMEDIATION
Date: 12/20/2004
Action: Excavation

LUST:
Global Id: T0608300488
Status: Open - Case Begin Date
Status Date: 06/01/1988

Docusign Envelope ID: 3773F87A-0B89-4932-BA2C-CA8383B3EEAD

CHESS MOTORS INC (Continued) **S104548970**

Global Id: T0608300488
Status: Open - Site Assessment
Status Date: 06/02/1988

Global Id: T0608300488
Status: Open - Site Assessment
Status Date: 06/07/1988

Global Id: T0608300488
Status: Open - Site Assessment
Status Date: 02/07/1992

Global Id: T0608300488
Status: Open - Remediation
Status Date: 06/30/1999

Global Id: T0608300488
Status: Open - Verification Monitoring
Status Date: 07/13/2006

Global Id: T0608300488
Status: Completed - Case Closed
Status Date: 04/29/2010

LUST REG 3:
Region: 3
Regional Board: Central Coast Region
Facility County: Santa Barbara
Global ID: T0608300488
Status: Leak being confirmed
Case Number: 304
Local Case Num: 50742
Case Type: A
Substance: Waste Oil
Quantity: Not reported
Abatement Method: Other
Leak Source: UNK
Leak Cause: Overfill
How Stopped: Close Tank
How Discovered: Tank Closure
Release Date: 06/01/1988
Discovered Date: 6/1/88
Enter Date: / /
Stop Date: Not reported
Review Date: / /
Enforce Date: 1/1/65
Close Date: Not reported
Enforcement Type: WAR
Responsible Party: WILLIAM LEVY
RP Address: 1861 KNOLL DR
Contact: Not reported
Cross Street: Mason St
Local Agency: 42000L
Lead Agency: Local Agency
Staff Initials: SMS
Confirm Leak: 6/7/88

Docusign Envelope ID: 3773F87A-0B89-4932-BA2C-CA8383B3EEAD

CHESS MOTORS INC (Continued) **S104548970**

Workplan:	Not reported
Prelim Assess:	6/2/88
Pollution Char:	/ /
Remedial Plan:	Not reported
Remedial Action:	Not reported
Monitoring:	/ /
Pilot Program:	LOP
Interim Action:	Not reported
Funding:	F
MTBE Class:	C
Max MTBE Grnd Wtr:	7.5
Max MTBE Soil:	Not reported
Max MTBE Data:	11/13/2002
MTBE Tested:	YES
Lat/Long:	34.4135192 / -119.6909063
Soil Qualifier:	Not reported
Grnd Wtr Qualifier:	=
Mtbe Concentratn:	5
Mtbe Fuel:	0
Org Name:	Not reported
Basin Plan:	Not reported
Beneficial:	Not reported
Priority:	2A4
UST Cleanup Fund ID:	Not reported
Suspended:	Not reported
Operator:	Not reported
Water System:	SANTA BARBARA WATER DISTRICT
Well Name:	VERA CRUZ WELL - ABANDONED
Distance From Well:	0
Assigned Name:	04N/27W-22B06 S
Summary:	Not reported

CORTESE:

Name:	CHESS MOTORS INC
Address:	110 STATE ST
City,State,Zip:	SANTA BARBARA, CA 93101
Region:	CORTESE
Envirostor Id:	Not reported
Global ID:	T0608300488
Site/Facility Type:	LUST CLEANUP SITE
Cleanup Status:	COMPLETED - CASE CLOSED
Status Date:	Not reported
Site Code:	Not reported
Latitude:	Not reported
Longitude:	Not reported
Owner:	Not reported
Enf Type:	Not reported
Swat R:	Not reported
Flag:	active
Order No:	Not reported
Waste Discharge System No:	Not reported
Effective Date:	Not reported
Region 2:	Not reported
WID Id:	Not reported
Solid Waste Id No:	Not reported
Waste Management Uit Name:	Not reported
File Name:	Active Open

Docusign Envelope ID: 3773F87A-0B89-4932-BA2C-CA8383B3EEAD

AK223 **CHESS MOTORS INC** **UST FINDER RELEASE** **1028933037**
East **110 STATE ST** **N/A**
1/4-1/2 **SANTA BARBARA, CA 93101**
0.462 mi.
2441 ft. **Site 5 of 12 in cluster AK**

Relative: **Lower**
Actual: **17 ft.**

UST FINDER RELEASE:

Object ID:	55500
Facility ID:	Not reported
Lust ID:	CAT0608300488
Name:	CHESS MOTORS INC
Address:	110 STATE ST
City,State,Zip:	SANTA BARBARA, CA 93101
Address Match Type:	StreetAddress
Reported Date:	Not reported
Status:	No Further Action
Substance:	Not reported
Population within 1500ft:	854
Domestic Wells within 1500ft:	0
Land Use:	Developed, Medium Intensity
Within SPA:	No
SPA PWS Facility ID:	Not reported
SPA Water Type:	Not reported
SPA Facility Type:	Not reported
SPA HUC12:	Not reported
Within WHPA:	Yes
WHPA PWS Facility ID:	CA4210010_24400
WHPA Water Type:	GW - Ground water
WHPA Facility Type:	WL - Well
WHPA HUC12:	180600130203
Within 100yr Floodplain:	Yes
Tribe:	Not reported
EPA Region:	9
NFA Letter 1:	Not reported
NFA Letter 2:	Not reported
NFA Letter 3:	Not reported
NFA Letter 4:	Not reported
Closed With Residual Contaminate:	Not reported
Coordinate Source:	Geocode
X Coord:	-119.69087
Y Coord:	34.41348
Latitude:	34.41348
Longitude:	-119.69087

AI224 **COMMERCIAL PROPERTY** **CPS-SLIC** **S126421108**
ENE **209 ANACAPA** **N/A**
1/4-1/2 **SANTA BARBARA, CA 93101**
0.463 mi.
2445 ft. **Site 2 of 5 in cluster AI**

Relative: **Lower**
Actual: **22 ft.**

CPS-SLIC:

Name:	COMMERCIAL PROPERTY
Address:	209 ANACAPA
City,State,Zip:	SANTA BARBARA, CA 93101
Region:	STATE
Facility Status:	**Completed - Case Closed**
Status Date:	07/22/2021
Global Id:	T10000014837
Lead Agency:	SANTA BARBARA COUNTY
Lead Agency Case Number:	763

Docusign Envelope ID: 3773F87A-0B89-4932-BA2C-CA8383B3EEAD

COMMERCIAL PROPERTY (Continued) **S126421108**

Latitude:	34.41517
Longitude:	-119.69108
Case Type:	Cleanup Program Site
Case Worker:	CSS
Local Agency:	SANTA BARBARA COUNTY
RB Case Number:	Not reported
File Location:	All Files are on GeoTracker or in the Local Agency Database
Potential Media Affected:	Soil
Potential Contaminants of Concern:	Lead, Gasoline, Waste Oil / Motor / Hydraulic / Lubricating
EPA Region:	9
Coordinate Source:	Not reported
Cuf Case:	NO
Quantity Released Gallons:	Not reported
Begin Date:	04/22/2020
Leak Reported Date:	03/31/2020
How Discovered:	Site Assessment/Site Investigation, Subsurface Monitoring
How Discovered Description:	soil sampling
Discharge Source:	Other
Discharge Cause:	Other
Stop Method:	Other Means
Stop Description:	tank area backfilled
No Further Action Date:	07/22/2021
CA Water Watershed Name:	South Coast - South Coast - Santa Barbara (315.32)
Dwr Groundwater Subbasin Name:	Santa Barbara (3-017)
Disadvantaged Community:	Not reported
CA Enviroscreen 3 Score:	66-70%
CA Enviroscreen 4 Score:	70-75%
Military DOD Site:	No
Facility Project Subtype:	Not reported
RWQCB Region:	CENTRAL COAST RWQCB (REGION 3)
Site History:	All EHS files are on GeoTracker

Click here to access the California GeoTracker records for this facility:

AI225 **CASTAGNOLA TRUST** **CPS-SLIC** **S112916469**
ENE **205 ANACAPA ST** **HWTS** **N/A**
1/4-1/2 **SANTA BARBARA, CA 93101** **HAZNET**
0.472 mi.
2493 ft. **Site 3 of 5 in cluster AI**

Relative: **Lower**

Actual: **21 ft.**

CPS-SLIC:

Name:	CASTAGNOLA TRUSTS
Address:	205 ANACAPA STREET
City,State,Zip:	SANTA BARBARA, CA 93101
Region:	STATE
Facility Status:	**Completed - Case Closed**
Status Date:	12/12/2001
Global Id:	T10000006146
Lead Agency:	SANTA BARBARA COUNTY
Lead Agency Case Number:	SMU366
Latitude:	34.4149529834973
Longitude:	-119.6909937
Case Type:	Cleanup Program Site
Case Worker:	CSS
Local Agency:	SANTA BARBARA COUNTY
RB Case Number:	Not reported
File Location:	Not reported
Potential Media Affected:	Soil

Docusign Envelope ID: 3773F87A-0B89-4932-BA2C-CA8383B3EEAD

CASTAGNOLA TRUST (Continued) **S112916469**

Potential Contaminants of Concern:	Tetrachloroethylene (PCE), Lead
EPA Region:	9
Coordinate Source:	Not reported
Cuf Case:	NO
Quantity Released Gallons:	Not reported
Begin Date:	08/25/2000
Leak Reported Date:	Not reported
How Discovered:	Not reported
How Discovered Description:	Not reported
Discharge Source:	Not reported
Discharge Cause:	Not reported
Stop Method:	Not reported
Stop Description:	Not reported
No Further Action Date:	12/12/2001
CA Water Watershed Name:	South Coast - South Coast - Santa Barbara (315.32)
Dwr Groundwater Subbasin Name:	Santa Barbara (3-017)
Disadvantaged Community:	Not reported
CA Enviroscreen 3 Score:	51-55%
CA Enviroscreen 4 Score:	70-75%
Military DOD Site:	No
Facility Project Subtype:	Not reported
RWQCB Region:	CENTRAL COAST RWQCB (REGION 3)
Site History:	All Santa Barbara Hard Copy Files for SMU #366 have been uploaded to this site as of 8/28/2014 Case Closure occured December 12, 2001

Click here to access the California GeoTracker records for this facility:

HWTS:

Name:	CASTAGNOLA TRUST
Address:	205 ANACAPA ST
Address 2:	Not reported
City,State,Zip:	SANTA BARBARA, CA 93101
EPA ID:	CAC002371223
Inactive Date:	09/10/2002
Create Date:	08/30/2001
Last Act Date:	Not reported
Mailing Name:	Not reported
Mailing Address:	820 STATE ST
Mailing Address 2:	Not reported
Mailing City,State,Zip:	SANTA BARBARA, CA 931010000
Owner Name:	CASTAGNOLA TRUST
Owner Address:	820 STATE ST
Owner Address 2:	Not reported
Owner City,State,Zip:	SANTA BARBARA, CA 931010000
Owner Phone:	Not reported
Owner Fax:	Not reported
Contact Name:	PAUL SALMONSEN - TRAK ENVIRON
Contact Address:	3637B ARUNDELL CIR
Contact Address 2:	Not reported
City,State,Zip:	VENTURA, CA 930030000
Contact Phone:	Not reported
Contact Fax:	Not reported
Facility Status:	Inactive
Facility Type:	TEMPORARY
Category:	STATE
Latitude:	34.415148
Longitude:	-119.690572

Docusign Envelope ID: 3773F87A-0B89-4932-BA2C-CA8383B3EEAD

CASTAGNOLA TRUST (Continued) **S112916469**

HAZNET:

Name:	CASTAGNOLA TRUST
Address:	205 ANACAPA ST
Address 2:	Not reported
City,State,Zip:	SANTA BARBARA, CA 931010000
Contact:	PAUL SALMONSEN - TRAK ENVIRON
Telephone:	8056505333
Mailing Name:	Not reported
Mailing Address:	820 STATE ST
Year:	2001
Gepaid:	CAC002371223
TSD EPA ID:	CAT000646117
CA Waste Code:	-
Disposal Method:	D80 - Disposal, Land Fill
Tons:	10.1136
Year:	2001
Gepaid:	CAC002371223
TSD EPA ID:	CAT000646117
CA Waste Code:	-
Disposal Method:	-
Tons:	10.1136

Additional Info:

Year:	2001
Gen EPA ID:	CAC002371223
Shipment Date:	20010913
Creation Date:	11/1/2001 0:00:00
Receipt Date:	20010913
Manifest ID:	98063345
Trans EPA ID:	CAR000047688
Trans Name:	Not reported
Trans 2 EPA ID:	Not reported
Trans 2 Name:	Not reported
TSDF EPA ID:	CAT000646117
Trans Name:	Not reported
TSDF Alt EPA ID:	CAT000646117
TSDF Alt Name:	Not reported
Waste Code Description:	- Not reported
RCRA Code:	Not reported
Meth Code:	D80 - Disposal, Land Fill
Quantity Tons:	10.1136
Waste Quantity:	12
Quantity Unit:	Y
Additional Code 1:	Not reported
Additional Code 2:	Not reported
Additional Code 3:	Not reported
Additional Code 4:	Not reported
Additional Code 5:	Not reported
Shipment Date:	20010913
Creation Date:	11/1/2001 0:00:00
Receipt Date:	Not reported

Map ID
Direction
Distance
Elevation | Site | MAP FINDINGS | Database(s) | EDR ID Number EPA ID Number

CASTAGNOLA TRUST (Continued) **S112916469**

Manifest ID:	98063344
Trans EPA ID:	CAR000052118
Trans Name:	Not reported
Trans 2 EPA ID:	Not reported
Trans 2 Name:	Not reported
TSDF EPA ID:	CAT000646117
Trans Name:	Not reported
TSDF Alt EPA ID:	Not reported
TSDF Alt Name:	Not reported
Waste Code Description:	- Not reported
RCRA Code:	Not reported
Meth Code:	- Not reported
Quantity Tons:	10.1136
Waste Quantity:	12
Quantity Unit:	Y
Additional Code 1:	Not reported
Additional Code 2:	Not reported
Additional Code 3:	Not reported
Additional Code 4:	Not reported
Additional Code 5:	Not reported

226
NNE
1/4-1/2
0.473 mi.
2499 ft.

COTA STREET LLC **CPS-SLIC** **S118822744**
110-116 COTA STREET E **N/A**
SANTA BARBARA, CA 93101

Relative:
Higher

Actual:
37 ft.

CPS-SLIC:

Name:	COTA STREET LLC
Address:	110-116 COTA STREET E
City,State,Zip:	SANTA BARBARA, CA 93101
Region:	STATE
Facility Status:	**Open - Remediation**
Status Date:	01/04/2022
Global Id:	T10000009113
Lead Agency:	SANTA BARBARA COUNTY
Lead Agency Case Number:	735
Latitude:	34.41909
Longitude:	-119.69495
Case Type:	Cleanup Program Site
Case Worker:	TMR
Local Agency:	SANTA BARBARA COUNTY
RB Case Number:	Not reported
File Location:	All Files are on GeoTracker or in the Local Agency Database
Potential Media Affected:	Soil
Potential Contaminants of Concern:	Lead, Total Petroleum Hydrocarbons (TPH)
EPA Region:	9
Coordinate Source:	Not reported
Cuf Case:	NO
Quantity Released Gallons:	Not reported
Begin Date:	04/18/2016
Leak Reported Date:	Not reported
How Discovered:	Not reported
How Discovered Description:	Not reported
Discharge Source:	Not reported
Discharge Cause:	Not reported
Stop Method:	Not reported
Stop Description:	Not reported

Docusign Envelope ID: 3773F87A-0B89-4932-BA2C-CA8383B3EEAD

COTA STREET LLC (Continued) **S118822744**

No Further Action Date:	Not reported
CA Water Watershed Name:	South Coast - South Coast - Santa Barbara (315.32)
Dwr Groundwater Subbasin Name:	Santa Barbara (3-017)
Disadvantaged Community:	Disadvantaged Community
CA Enviroscreen 3 Score:	61-65%
CA Enviroscreen 4 Score:	60-65%
Military DOD Site:	No
Facility Project Subtype:	Not reported
RWQCB Region:	CENTRAL COAST RWQCB (REGION 3)
Site History:	Not reported

Click here to access the California GeoTracker records for this facility:

AK227 **CALIFORNIA HOTEL** **UST FINDER RELEASE** **1028929702**
East **35 STATE ST** **N/A**
1/4-1/2 **SANTA BARBARA, CA 93101**
0.476 mi.
2514 ft. **Site 6 of 12 in cluster AK**

Relative: **Lower**
Actual: **15 ft.**

UST FINDER RELEASE:

Object ID:	55508
Facility ID:	Not reported
Lust ID:	CAT0608300499
Name:	CALIFORNIA HOTEL
Address:	35 STATE ST
City,State,Zip:	SANTA BARBARA, CA 93101
Address Match Type:	PointAddress
Reported Date:	Not reported
Status:	No Further Action
Substance:	Not reported
Population within 1500ft:	729
Domestic Wells within 1500ft:	0
Land Use:	Developed, Medium Intensity
Within SPA:	No
SPA PWS Facility ID:	Not reported
SPA Water Type:	Not reported
SPA Facility Type:	Not reported
SPA HUC12:	Not reported
Within WHPA:	Yes
WHPA PWS Facility ID:	CA4210010_24400
WHPA Water Type:	GW - Ground water
WHPA Facility Type:	WL - Well
WHPA HUC12:	180600130203
Within 100yr Floodplain:	Yes
Tribe:	Not reported
EPA Region:	9
NFA Letter 1:	Not reported
NFA Letter 2:	Not reported
NFA Letter 3:	Not reported
NFA Letter 4:	Not reported
Closed With Residual Contaminate:	Not reported
Coordinate Source:	Geocode
X Coord:	-119.69021
Y Coord:	34.4128700000001
Latitude:	34.4128699999999
Longitude:	-119.690209999999

Object ID:	55509

Docusign Envelope ID: 3773F87A-0B89-4932-BA2C-CA8383B3EEAD

CALIFORNIA HOTEL (Continued) **1028929702**

Facility ID:	Not reported
Lust ID:	CAT10000005934
Name:	CALIFORNIA HOTEL
Address:	35 STATE ST
City,State,Zip:	SANTA BARBARA, CA 93101
Address Match Type:	PointAddress
Reported Date:	Not reported
Status:	No Further Action
Substance:	Not reported
Population within 1500ft:	729
Domestic Wells within 1500ft:	0
Land Use:	Developed, Medium Intensity
Within SPA:	No
SPA PWS Facility ID:	Not reported
SPA Water Type:	Not reported
SPA Facility Type:	Not reported
SPA HUC12:	Not reported
Within WHPA:	Yes
WHPA PWS Facility ID:	CA4210010_24400
WHPA Water Type:	GW - Ground water
WHPA Facility Type:	WL - Well
WHPA HUC12:	180600130203
Within 100yr Floodplain:	Yes
Tribe:	Not reported
EPA Region:	9
NFA Letter 1:	Not reported
NFA Letter 2:	Not reported
NFA Letter 3:	Not reported
NFA Letter 4:	Not reported
Closed With Residual Contaminate:	Not reported
Coordinate Source:	Geocode
X Coord:	-119.69021
Y Coord:	34.4128700000001
Latitude:	34.4128699999999
Longitude:	-119.690209999999

AK228 **CALIFORNIA HOTEL** **LUST** **S116680372**
East **35 STATE ST** **N/A**
1/4-1/2 **SANTA BARBARA, CA 93101**
0.476 mi.
2514 ft. **Site 7 of 12 in cluster AK**

Relative: LUST:
Lower

Name:	CALIFORNIA HOTEL
Address:	35 STATE ST
City,State,Zip:	SANTA BARBARA, CA 93101
Lead Agency:	SANTA BARBARA COUNTY LOP
Case Type:	LUST Cleanup Site
Geo Track:	http://geotracker.waterboards.ca.gov/profile_report.asp?global_id=T10000005934
Global Id:	T10000005934
Latitude:	34.4125992825175
Longitude:	-119.690445
Status:	Completed - Case Closed
Status Date:	07/21/2015
Case Worker:	CSB
RB Case Number:	Not reported
Local Agency:	SANTA BARBARA COUNTY LOP
File Location:	Local Agency

Actual:
15 ft.

Docusign Envelope ID: 3773F87A-0B89-4932-BA2C-CA8383B3EEAD

CALIFORNIA HOTEL (Continued) **S116680372**

Local Case Number:	900751
Potential Media Affect:	Other Groundwater (uses other than drinking water), Soil
Potential Contaminants of Concern:	Heating Oil / Fuel Oil
EPA Region:	9
Coordinate Source:	Google Map Move
Cuf Case:	NO
Quantity Released Gallons:	Not reported
Begin Date:	06/15/1998
Leak Reported Date:	12/16/1998
How Discovered:	Tank Closure
How Discovered Description:	UST removal
Discharge Source:	Tank
Discharge Cause:	Corrosion
Stop Method:	Close and Remove Tank
Stop Description:	Close & remove UST
No Further Action Date:	07/21/2015
CA Water Watershed Name:	South Coast - South Coast - Santa Barbara (315.32)
Dwr Groundwater Subbasin Name:	Santa Barbara (3-017)
Disadvantaged Community:	Not reported
CA Enviroscreen 3 Score:	41-45%
CA Enviroscreen 4 Score:	50-55%
Military DOD Site:	No
Facility Project Subtype:	Not reported
RWQCB Region:	CENTRAL COAST RWQCB (REGION 3)
Site History:	This case #900751 is reopening Case# 90075, which was closed on 12/4/2012 under CUF recommendation in accordance with the now active LTCP. This case left residual impacts that could not be accessed due to structural encumbrances. These encumbrances are being removed in July/August 2014 to allow for Flood Control & Corps of Engineers to widen the Mission Creek Channel. The RP requested this case be reopened so EHS could provide oversight of the excavation of the impacted soils. The RP expects to start in Nov. 2014. and the site was closed in July 2015.

LUST:

Global Id:	T10000005934
Contact Type:	Local Agency Caseworker - Primary Caseworker
Contact Name:	Closed Santa Barbara Co LOP Sites
Organization Name:	SANTA BARBARA COUNTY LOP
Address:	2125 S. Centerpointe Parkway, Suite #333
City:	Santa Maria
Email:	Not reported
Phone Number:	8053468460

LUST:

Global Id:	T10000005934
Action Type:	ENFORCEMENT
Date:	07/21/2015
Action:	Closure/No Further Action Letter
Global Id:	T10000005934
Action Type:	ENFORCEMENT
Date:	06/04/2014
Action:	Staff Letter
Global Id:	T10000005934
Action Type:	ENFORCEMENT

Docusign Envelope ID: 3773F87A-0B89-4932-BA2C-CA8383B3EEAD

CALIFORNIA HOTEL (Continued) **S116680372**

Date: 03/06/2015
Action: Notification - Preclosure

Global Id: T10000005934
Action Type: ENFORCEMENT
Date: 07/21/2015
Action: LOP Case Closure Summary to RB

Global Id: T10000005934
Action Type: Other
Date: 06/15/1998
Action: Leak Began

Global Id: T10000005934
Action Type: ENFORCEMENT
Date: 11/07/2014
Action: Site Visit / Inspection / Sampling

Global Id: T10000005934
Action Type: ENFORCEMENT
Date: 04/01/2015
Action: Staff Letter

Global Id: T10000005934
Action Type: Other
Date: 12/16/1998
Action: Leak Stopped

Global Id: T10000005934
Action Type: RESPONSE
Date: 05/27/2014
Action: Fact Sheets - Public Participation

Global Id: T10000005934
Action Type: RESPONSE
Date: 03/27/2015
Action: Fact Sheets - Public Participation

Global Id: T10000005934
Action Type: ENFORCEMENT
Date: 05/22/2014
Action: Notice of Responsibility

Global Id: T10000005934
Action Type: Other
Date: 12/16/1998
Action: Leak Discovery

Global Id: T10000005934
Action Type: ENFORCEMENT
Date: 07/21/2015
Action: LOP Case Closure Summary to RB

Global Id: T10000005934
Action Type: Other
Date: 12/16/1998
Action: Leak Reported

Docusign Envelope ID: 3773F87A-0B89-4932-BA2C-CA8383B3EEAD

CALIFORNIA HOTEL (Continued) **S116680372**

Global Id: T10000005934
Action Type: RESPONSE
Date: 04/09/2015
Action: Request for Closure - Regulator Responded

LUST:
Global Id: T10000005934
Status: Open - Case Begin Date
Status Date: 06/15/1998

Global Id: T10000005934
Status: Open - Assessment & Interim Remedial Action
Status Date: 05/21/2014

Global Id: T10000005934
Status: Open - Remediation
Status Date: 11/07/2014

Global Id: T10000005934
Status: Open - Eligible for Closure
Status Date: 06/15/2015

Global Id: T10000005934
Status: Completed - Case Closed
Status Date: 07/21/2015

AK229 **CALIFORNIA HOTEL** **LUST** **S104025369**
East **35 STATE ST** **Cortese** **N/A**
1/4-1/2 **SANTA BARBARA, CA 93101**
0.476 mi.
2514 ft. **Site 8 of 12 in cluster AK**

Relative: **Lower**
Actual: **15 ft.**

LUST:
Name: CALIFORNIA HOTEL
Address: 35 STATE ST
City,State,Zip: SANTA BARBARA, CA 93101
Lead Agency: SANTA BARBARA COUNTY LOP
Case Type: LUST Cleanup Site
Geo Track: http://geotracker.waterboards.ca.gov/profile_report.asp?global_id=T0608300499
Global Id: T0608300499
Latitude: 34.412446517
Longitude: -119.690527294
Status: Completed - Case Closed
Status Date: 12/04/2012
Case Worker: CSB
RB Case Number: 3062
Local Agency: SANTA BARBARA COUNTY LOP
File Location: All Files are on GeoTracker or in the Local Agency Database
Local Case Number: 90075
Potential Media Affect: Soil
Potential Contaminants of Concern: Diesel, Heating Oil / Fuel Oil
EPA Region: 9
Coordinate Source: * High Quality GPS
Cuf Case: YES
Quantity Released Gallons: Not reported
Begin Date: 02/16/1998

Docusign Envelope ID: 3773F87A-0B89-4932-BA2C-CA8383B3EEAD

CALIFORNIA HOTEL (Continued) **S104025369**

Leak Reported Date:	12/16/1998
How Discovered:	Tank Closure
How Discovered Description:	UST removal
Discharge Source:	Tank
Discharge Cause:	Corrosion
Stop Method:	Close and Remove Tank
Stop Description:	close & remove UST
No Further Action Date:	12/04/2012
CA Water Watershed Name:	South Coast - South Coast - Santa Barbara (315.32)
Dwr Groundwater Subbasin Name:	Santa Barbara (3-017)
Disadvantaged Community:	Not reported
CA Enviroscreen 3 Score:	41-45%
CA Enviroscreen 4 Score:	50-55%
Military DOD Site:	No
Facility Project Subtype:	Not reported
RWQCB Region:	CENTRAL COAST RWQCB (REGION 3)
Site History:	Historical LUSTIS Cleanup Action : Other COMPLETE LOP FILE HAS BEEN UPLOADED TO GEOTRACKER WEBSITE - HARD COPIES NO LONGER EXIST IN LOP FILES

LUST:

Global Id:	T0608300499
Contact Type:	Local Agency Caseworker - Primary Caseworker
Contact Name:	Closed Santa Barbara Co LOP Sites
Organization Name:	SANTA BARBARA COUNTY LOP
Address:	2125 S. Centerpointe Parkway, Suite #333
City:	Santa Maria
Email:	Not reported
Phone Number:	8053468460

Global Id:	T0608300499
Contact Type:	Regional Board Caseworker
Contact Name:	RB3 STAFF
Organization Name:	CENTRAL COAST RWQCB (REGION 3)
Address:	895 AEROVISTA PL, SUITE 101
City:	SAN LUIS OBISPO
Email:	centralcoast@waterboards.ca.gov
Phone Number:	8055493147

LUST:

Global Id:	T0608300499
Action Type:	ENFORCEMENT
Date:	11/25/2002
Action:	Warning Letter

Global Id:	T0608300499
Action Type:	ENFORCEMENT
Date:	05/09/2008
Action:	Technical Correspondence / Assistance / Other

Global Id:	T0608300499
Action Type:	ENFORCEMENT
Date:	12/14/2009
Action:	Clean Up Fund - Letter to RP

Global Id:	T0608300499
Action Type:	ENFORCEMENT

Docusign Envelope ID: 3773F87A-0B89-4932-BA2C-CA8383B3EEAD

CALIFORNIA HOTEL (Continued) **S104025369**

Date: 02/10/2010
Action: Technical Correspondence / Assistance / Other

Global Id: T0608300499
Action Type: ENFORCEMENT
Date: 03/16/2012
Action: Staff Letter

Global Id: T0608300499
Action Type: ENFORCEMENT
Date: 03/19/2012
Action: Staff Letter

Global Id: T0608300499
Action Type: ENFORCEMENT
Date: 12/04/2012
Action: LOP Case Closure Summary to RB

Global Id: T0608300499
Action Type: ENFORCEMENT
Date: 12/04/2012
Action: Closure/No Further Action Letter

Global Id: T0608300499
Action Type: Other
Date: 06/15/1998
Action: Leak Began

Global Id: T0608300499
Action Type: ENFORCEMENT
Date: 04/01/2009
Action: Technical Correspondence / Assistance / Other

Global Id: T0608300499
Action Type: ENFORCEMENT
Date: 05/13/2009
Action: Site Visit / Inspection / Sampling

Global Id: T0608300499
Action Type: ENFORCEMENT
Date: 01/08/2014
Action: Technical Correspondence / Assistance / Other

Global Id: T0608300499
Action Type: ENFORCEMENT
Date: 11/15/2012
Action: Notice of Responsibility

Global Id: T0608300499
Action Type: ENFORCEMENT
Date: 08/08/2012
Action: Notification - Public Participation Document

Global Id: T0608300499
Action Type: ENFORCEMENT
Date: 02/23/2011
Action: Clean Up Fund - Case Closure Review Summary Report (RSR)

Docusign Envelope ID: 3773F87A-0B89-4932-BA2C-CA8383B3EEAD

CALIFORNIA HOTEL (Continued) **S104025369**

Global Id: T0608300499
Action Type: ENFORCEMENT
Date: 05/14/2012
Action: Clean Up Fund - Case Closure Review Summary Report (RSR)

Global Id: T0608300499
Action Type: Other
Date: 12/16/1998
Action: Leak Stopped

Global Id: T0608300499
Action Type: RESPONSE
Date: 05/10/1999
Action: Soil and Water Investigation Workplan

Global Id: T0608300499
Action Type: RESPONSE
Date: 09/25/2000
Action: Soil and Water Investigation Workplan

Global Id: T0608300499
Action Type: RESPONSE
Date: 10/26/2000
Action: Site Assessment Report

Global Id: T0608300499
Action Type: RESPONSE
Date: 10/04/2002
Action: Soil and Water Investigation Workplan

Global Id: T0608300499
Action Type: RESPONSE
Date: 08/10/1999
Action: Site Assessment Report

Global Id: T0608300499
Action Type: RESPONSE
Date: 10/04/2002
Action: Soil and Water Investigation Workplan

Global Id: T0608300499
Action Type: RESPONSE
Date: 01/24/2005
Action: Soil and Water Investigation Workplan - Addendum

Global Id: T0608300499
Action Type: RESPONSE
Date: 01/31/2005
Action: Interim Remedial Action Report

Global Id: T0608300499
Action Type: RESPONSE
Date: 05/27/2004
Action: Monitoring Report - Quarterly

Global Id: T0608300499
Action Type: RESPONSE

Docusign Envelope ID: 3773F87A-0B89-4932-BA2C-CA8383B3EEAD

CALIFORNIA HOTEL (Continued) **S104025369**

Date: 03/15/2010
Action: Other Report / Document

Global Id: T0608300499
Action Type: RESPONSE
Date: 08/10/1999
Action: Other Report / Document

Global Id: T0608300499
Action Type: RESPONSE
Date: 06/30/2003
Action: Monitoring Report - Quarterly

Global Id: T0608300499
Action Type: RESPONSE
Date: 07/31/2003
Action: Monitoring Report - Quarterly

Global Id: T0608300499
Action Type: RESPONSE
Date: 08/09/2005
Action: Interim Remedial Action Report

Global Id: T0608300499
Action Type: RESPONSE
Date: 08/03/2005
Action: Corrective Action Plan / Remedial Action Plan - Addendum

Global Id: T0608300499
Action Type: RESPONSE
Date: 04/18/2005
Action: Soil and Water Investigation Report

Global Id: T0608300499
Action Type: RESPONSE
Date: 10/09/1998
Action: Preliminary Site Assessment Report

Global Id: T0608300499
Action Type: RESPONSE
Date: 01/30/2004
Action: Monitoring Report - Quarterly

Global Id: T0608300499
Action Type: RESPONSE
Date: 02/26/2001
Action: Corrective Action Plan / Remedial Action Plan

Global Id: T0608300499
Action Type: RESPONSE
Date: 06/28/2002
Action: CAP/RAP - Other Report

Global Id: T0608300499
Action Type: RESPONSE
Date: 03/24/2003
Action: Monitoring Report - Quarterly

Docusign Envelope ID: 3773F87A-0B89-4932-BA2C-CA8383B3EEAD

CALIFORNIA HOTEL (Continued) **S104025369**

Global Id: T0608300499
Action Type: RESPONSE
Date: 11/28/2003
Action: Monitoring Report - Quarterly

Global Id: T0608300499
Action Type: RESPONSE
Date: 08/09/2005
Action: Interim Remedial Action Report

Global Id: T0608300499
Action Type: RESPONSE
Date: 02/20/2003
Action: Other Report / Document

Global Id: T0608300499
Action Type: RESPONSE
Date: 01/08/1999
Action: Tank Removal Report / UST Sampling Report

Global Id: T0608300499
Action Type: RESPONSE
Date: 02/20/2003
Action: Soil and Water Investigation Report

Global Id: T0608300499
Action Type: RESPONSE
Date: 02/20/2003
Action: Other Report / Document

Global Id: T0608300499
Action Type: RESPONSE
Date: 02/28/2013
Action: Respond to Petition

Global Id: T0608300499
Action Type: RESPONSE
Date: 04/30/2012
Action: Other Report / Document

Global Id: T0608300499
Action Type: ENFORCEMENT
Date: 07/18/2012
Action: Staff Letter

Global Id: T0608300499
Action Type: ENFORCEMENT
Date: 07/17/2012
Action: Clean Up Fund - Case Closure Review Summary Report (RSR)

Global Id: T0608300499
Action Type: ENFORCEMENT
Date: 09/25/2012
Action: Clean Up Fund - Case Closure Review Summary Report (RSR)

Global Id: T0608300499
Action Type: Other

Docusign Envelope ID: 3773F87A-0B89-4932-BA2C-CA8383B3EEAD

CALIFORNIA HOTEL (Continued) **S104025369**

Date: 12/16/1998
Action: Leak Discovery

Global Id: T0608300499
Action Type: REMEDIATION
Date: 04/11/2005
Action: Free Product Removal

Global Id: T0608300499
Action Type: REMEDIATION
Date: 06/01/2002
Action: Excavation

Global Id: T0608300499
Action Type: REMEDIATION
Date: 08/15/2012
Action: Excavation

Global Id: T0608300499
Action Type: REMEDIATION
Date: 12/15/1998
Action: Excavation

Global Id: T0608300499
Action Type: ENFORCEMENT
Date: 08/07/2012
Action: Staff Letter

Global Id: T0608300499
Action Type: ENFORCEMENT
Date: 05/08/2012
Action: Technical Correspondence / Assistance / Other

Global Id: T0608300499
Action Type: ENFORCEMENT
Date: 06/04/2014
Action: Staff Letter

Global Id: T0608300499
Action Type: ENFORCEMENT
Date: 12/16/1998
Action: Unauthorized Release Form

Global Id: T0608300499
Action Type: ENFORCEMENT
Date: 05/11/2023
Action: Email Correspondence

Global Id: T0608300499
Action Type: Other
Date: 12/16/1998
Action: Leak Reported

Global Id: T0608300499
Action Type: REMEDIATION
Date: 02/01/2001
Action: Free Product Removal

Docusign Envelope ID: 3773F87A-0B89-4932-BA2C-CA8383B3EEAD

CALIFORNIA HOTEL (Continued) **S104025369**

Global Id: T0608300499
Action Type: REMEDIATION
Date: 04/01/2004
Action: Free Product Removal

LUST:
Global Id: T0608300499
Status: Open - Case Begin Date
Status Date: 02/16/1998

Global Id: T0608300499
Status: Open - Site Assessment
Status Date: 02/16/1998

Global Id: T0608300499
Status: Open - Site Assessment
Status Date: 12/16/1998

Global Id: T0608300499
Status: Open - Site Assessment
Status Date: 10/01/1999

Global Id: T0608300499
Status: Open - Remediation
Status Date: 04/01/2001

Global Id: T0608300499
Status: Open - Verification Monitoring
Status Date: 04/01/2001

Global Id: T0608300499
Status: Completed - Case Closed
Status Date: 04/18/2005

Global Id: T0608300499
Status: Open - Verification Monitoring
Status Date: 04/18/2005

Global Id: T0608300499
Status: Completed - Case Closed
Status Date: 12/04/2012

LUST REG 3:
Region: 3
Regional Board: Central Coast Region
Facility County: Santa Barbara
Global ID: T0608300499
Status: Pollution Characterization
Case Number: 3062
Local Case Num: 90075
Case Type: S
Substance: 12034, 2
Quantity: Not reported
Abatement Method: Other
Leak Source: Tank

Docusign Envelope ID: 3773F87A-0B89-4932-BA2C-CA8383B3EEAD

CALIFORNIA HOTEL (Continued) **S104025369**

Leak Cause:	Corrosion
How Stopped:	Close Tank
How Discovered:	Tank Closure
Release Date:	01/01/1950
Discovered Date:	12/16/98
Enter Date:	/ /
Stop Date:	Not reported
Review Date:	/ /
Enforce Date:	1/1/65
Close Date:	Not reported
Enforcement Type:	WAR
Responsible Party:	WILLIAM LEVY
RP Address:	1861 KNOLL DR
Contact:	Not reported
Cross Street:	Not reported
Local Agency:	42000L
Lead Agency:	Local Agency
Staff Initials:	SMS
Confirm Leak:	2/16/98
Workplan:	Not reported
Prelim Assess:	12/16/98
Pollution Char:	10/01/1999
Remedial Plan:	Not reported
Remedial Action:	Not reported
Monitoring:	/ /
Pilot Program:	LOP
Interim Action:	Not reported
Funding:	F
MTBE Class:	*
Max MTBE Grnd Wtr:	Not reported
Max MTBE Soil:	Not reported
Max MTBE Data:	/ /
MTBE Tested:	NRQ
Lat/Long:	34.4123732 / -119.6896872
Soil Qualifier:	Not reported
Grnd Wtr Qualifier:	Not reported
Mtbe Concentratn:	0
Mtbe Fuel:	0
Org Name:	Not reported
Basin Plan:	Not reported
Beneficial:	Not reported
Priority:	-0-
UST Cleanup Fund ID:	Not reported
Suspended:	Not reported
Operator:	Not reported
Water System:	SANTA BARBARA WATER DISTRICT
Well Name:	VERA CRUZ WELL - ABANDONED
Distance From Well:	0
Assigned Name:	04N/27W-22B06 S
Summary:	Not reported

CORTESE:

Name:	CALIFORNIA HOTEL
Address:	35 STATE ST
City,State,Zip:	SANTA BARBARA, CA 93101
Region:	CORTESE
Envirostor Id:	Not reported

Docusign Envelope ID: 3773F87A-0B89-4932-BA2C-CA8383B3EEAD

CALIFORNIA HOTEL (Continued) **S104025369**

Global ID:	T10000005934
Site/Facility Type:	LUST CLEANUP SITE
Cleanup Status:	COMPLETED - CASE CLOSED
Status Date:	Not reported
Site Code:	Not reported
Latitude:	Not reported
Longitude:	Not reported
Owner:	Not reported
Enf Type:	Not reported
Swat R:	Not reported
Flag:	active
Order No:	Not reported
Waste Discharge System No:	Not reported
Effective Date:	Not reported
Region 2:	Not reported
WID Id:	Not reported
Solid Waste Id No:	Not reported
Waste Management Uit Name:	Not reported
File Name:	Active Open

Name:	CALIFORNIA HOTEL
Address:	35 STATE ST
City,State,Zip:	SANTA BARBARA, CA 93101
Region:	CORTESE
Envirostor Id:	Not reported
Global ID:	T0608300499
Site/Facility Type:	LUST CLEANUP SITE
Cleanup Status:	COMPLETED - CASE CLOSED
Status Date:	Not reported
Site Code:	Not reported
Latitude:	Not reported
Longitude:	Not reported
Owner:	Not reported
Enf Type:	Not reported
Swat R:	Not reported
Flag:	active
Order No:	Not reported
Waste Discharge System No:	Not reported
Effective Date:	Not reported
Region 2:	Not reported
WID Id:	Not reported
Solid Waste Id No:	Not reported
Waste Management Uit Name:	Not reported
File Name:	Active Open

AJ230 **MELNI BUS TERMINAL SITE MITIGATION** **CPS-SLIC** **S122356464**
NNE **622 ANACAPA** **N/A**
1/4-1/2 **SANTA BARBARA, CA 93101**
0.477 mi.
2520 ft. **Site 2 of 4 in cluster AJ**

Relative: **Higher**
Actual: **41 ft.**

CPS-SLIC:

Name:	MELNI BUS TERMINAL SITE MITIGATION
Address:	622 ANACAPA
City,State,Zip:	SANTA BARBARA, CA 93101
Region:	STATE
Facility Status:	**Completed - Case Closed**
Status Date:	03/18/2003

Docusign Envelope ID: 3773F87A-0B89-4932-BA2C-CA8383B3EEAD

MELNI BUS TERMINAL SITE MITIGATION (Continued) **S122356464**

Global Id:	T10000006145
Lead Agency:	SANTA BARBARA COUNTY
Lead Agency Case Number:	SMU391
Latitude:	34.4194855
Longitude:	-119.6963011
Case Type:	Cleanup Program Site
Case Worker:	CSS
Local Agency:	SANTA BARBARA COUNTY
RB Case Number:	Not reported
File Location:	Not reported
Potential Media Affected:	Soil
Potential Contaminants of Concern:	Gasoline, Total Petroleum Hydrocarbons (TPH)
EPA Region:	9
Coordinate Source:	Not reported
Cuf Case:	NO
Quantity Released Gallons:	Not reported
Begin Date:	01/08/1999
Leak Reported Date:	Not reported
How Discovered:	Not reported
How Discovered Description:	Not reported
Discharge Source:	Not reported
Discharge Cause:	Not reported
Stop Method:	Not reported
Stop Description:	Not reported
No Further Action Date:	03/18/2003
CA Water Watershed Name:	South Coast - South Coast - Santa Barbara (315.32)
Dwr Groundwater Subbasin Name:	Santa Barbara (3-017)
Disadvantaged Community:	Not reported
CA Enviroscreen 3 Score:	46-50%
CA Enviroscreen 4 Score:	60-65%
Military DOD Site:	No
Facility Project Subtype:	Not reported
RWQCB Region:	CENTRAL COAST RWQCB (REGION 3)
Site History:	Site closed March 18, 2003 All Santa Barbara County Hard-Copy Files for 622 Anacapa (SMU391) have been uploaded to this site as of 8/28/2014

Click here to access the California GeoTracker records for this facility:

AJ231 **MELNI BUS COMPANY** **LUST** **S104025370**
NNE **622 ANACAPA ST** **CUPA Listings** **N/A**
1/4-1/2 **SANTA BARBARA, CA 93101**
0.477 mi.
2520 ft. **Site 3 of 4 in cluster AJ**

Relative: **Higher**

Actual: **41 ft.**

LUST:

Name:	PRIVATE RESIDENCE
Address:	PRIVATE RESIDENCE
City,State,Zip:	SANTA BARBARA, CA 93101
Lead Agency:	SANTA BARBARA COUNTY LOP
Case Type:	LUST Cleanup Site
Geo Track:	http://geotracker.waterboards.ca.gov/profile_report.asp?global_id=T0608300500
Global Id:	T0608300500
Latitude:	34.4193773845
Longitude:	-119.696106842
Status:	Completed - Case Closed
Status Date:	11/15/1999
Case Worker:	CSB

Docusign Envelope ID: 3773F87A-0B89-4932-BA2C-CA8383B3EEAD

MELNI BUS COMPANY (Continued) **S104025370**

RB Case Number:	3063
Local Agency:	SANTA BARBARA COUNTY LOP
File Location:	All Files are on GeoTracker or in the Local Agency Database
Local Case Number:	52912
Potential Media Affect:	Aquifer used for drinking water supply
Potential Contaminants of Concern:	Gasoline
EPA Region:	9
Coordinate Source:	* High Quality GPS
Cuf Case:	YES
Quantity Released Gallons:	Not reported
Begin Date:	09/24/1998
Leak Reported Date:	12/17/1998
How Discovered:	Tank Closure
How Discovered Description:	Not reported
Discharge Source:	Dispenser
Discharge Cause:	Corrosion
Stop Method:	Close and Remove Tank
Stop Description:	Not reported
No Further Action Date:	11/15/1999
CA Water Watershed Name:	South Coast - South Coast - Santa Barbara (315.32)
Dwr Groundwater Subbasin Name:	Santa Barbara (3-017)
Disadvantaged Community:	Not reported
CA Enviroscreen 3 Score:	46-50%
CA Enviroscreen 4 Score:	60-65%
Military DOD Site:	No
Facility Project Subtype:	Not reported
RWQCB Region:	CENTRAL COAST RWQCB (REGION 3)
Site History:	COMPLETE LOP FILE HAS BEEN UPLOADED TO GEOTRACKER WEBSITE - HARD COPIES NO LONGER EXIST IN LOP FILES

LUST:

Global Id:	T0608300500
Contact Type:	Local Agency Caseworker - Primary Caseworker
Contact Name:	Closed Santa Barbara Co LOP Sites
Organization Name:	SANTA BARBARA COUNTY LOP
Address:	2125 S. Centerpointe Parkway, Suite #333
City:	Santa Maria
Email:	Not reported
Phone Number:	8053468460

LUST:

Global Id:	T0608300500
Action Type:	ENFORCEMENT
Date:	11/05/1999
Action:	Closure/No Further Action Letter
Global Id:	T0608300500
Action Type:	ENFORCEMENT
Date:	02/24/1999
Action:	Unauthorized Release Form
Global Id:	T0608300500
Action Type:	RESPONSE
Date:	02/29/2012
Action:	Other Report / Document
Global Id:	T0608300500

Docusign Envelope ID: 3773F87A-0B89-4932-BA2C-CA8383B3EEAD

MELNI BUS COMPANY (Continued) **S104025370**

Action Type: Other
Date: 09/24/1998
Action: Leak Discovery

Global Id: T0608300500
Action Type: RESPONSE
Date: 11/10/1999
Action: Other Report / Document

Global Id: T0608300500
Action Type: RESPONSE
Date: 11/05/1998
Action: Other Report / Document

Global Id: T0608300500
Action Type: RESPONSE
Date: 07/12/1999
Action: Interim Remedial Action Report

Global Id: T0608300500
Action Type: RESPONSE
Date: 02/01/1999
Action: Preliminary Site Assessment Workplan

Global Id: T0608300500
Action Type: RESPONSE
Date: 05/21/1999
Action: Site Assessment Report

Global Id: T0608300500
Action Type: ENFORCEMENT
Date: 11/05/1999
Action: Closure/No Further Action Letter

Global Id: T0608300500
Action Type: Other
Date: 12/17/1998
Action: Leak Reported

Global Id: T0608300500
Action Type: RESPONSE
Date: 10/02/2002
Action: Other Report / Document

Global Id: T0608300500
Action Type: RESPONSE
Date: 11/19/1998
Action: Tank Removal Report / UST Sampling Report

Global Id: T0608300500
Action Type: RESPONSE
Date: 11/05/1999
Action: Other Report / Document

LUST:
Global Id: T0608300500
Status: Open - Case Begin Date

Docusign Envelope ID: 3773F87A-0B89-4932-BA2C-CA8383B3EEAD

MELNI BUS COMPANY (Continued) **S104025370**

Status Date: 09/24/1998

Global Id: T0608300500
Status: Completed - Case Closed
Status Date: 11/15/1999

LUST REG 3:
Region: 3
Regional Board: Central Coast Region
Facility County: Santa Barbara
Global ID: T0608300500
Status: No Action
Case Number: 3063
Local Case Num: 52912
Case Type: A
Substance: UNKNOWN
Quantity: Not reported
Abatement Method: Other
Leak Source: Not reported
Leak Cause: Not reported
How Stopped: Not reported
How Discovered: Not reported
Release Date: 01/01/1950
Discovered Date: Not reported
Enter Date: / /
Stop Date: Not reported
Review Date: / /
Enforce Date: 1/1/65
Close Date: Not reported
Enforcement Type: None Taken
Responsible Party: Not reported
RP Address: Not reported
Contact: Not reported
Cross Street: Not reported
Local Agency: 42000L
Lead Agency: Local Agency
Staff Initials: RBA
Confirm Leak: Not reported
Workplan: Not reported
Prelim Assess: Not reported
Pollution Char: / /
Remedial Plan: Not reported
Remedial Action: Not reported
Monitoring: / /
Pilot Program: LOP
Interim Action: Not reported
Funding: F
MTBE Class: *
Max MTBE Grnd Wtr: Not reported
Max MTBE Soil: Not reported
Max MTBE Data: / /
MTBE Tested: NRQ
Lat/Long: 34.41937738 / -119.6961068
Soil Qualifier: Not reported
Grnd Wtr Qualifier: Not reported
Mtbe Concentratn: 0

Docusign Envelope ID: 3773F87A-0B89-4932-BA2C-CA8383B3EEAD

MELNI BUS COMPANY (Continued) **S104025370**

Mtbe Fuel: 0
Org Name: Not reported
Basin Plan: Not reported
Beneficial: Not reported
Priority: -0-
UST Cleanup Fund ID: Not reported
Suspended: Not reported
Operator: Not reported
Water System: Not reported
Well Name: Not reported
Distance From Well: 0
Assigned Name: Not reported
Summary: Not reported

CUPA SANTA BARBARA:

Name:	MELNI BUS COMPANY
Address:	622 ANACAPA ST
City,State,Zip:	SANTA BARBARA, CA 93101
Facility Id:	FA0002912
Region:	SANTA BARBARA
Cross Street:	Not reported
Latitude:	Not reported
Longitude:	Not reported
Mailing Name:	MELNI BUS COMPANY
Mailing Care Of:	ARTHUR MELNI
Mailing Address:	PO BOX 838
Mailing City:	SANTA BARBARA
Mailing State:	CA
Mailing Zip Code:	93102
Record Id:	PR0211999
Pe #:	2161
Current Status:	2

Name:	MELNI BUS COMPANY
Address:	622 ANACAPA ST
City,State,Zip:	SANTA BARBARA, CA 93101
Facility Id:	FA0002912
Region:	SANTA BARBARA
Cross Street:	Not reported
Latitude:	Not reported
Longitude:	Not reported
Mailing Name:	MELNI BUS COMPANY
Mailing Care Of:	ARTHUR MELNI
Mailing Address:	PO BOX 838
Mailing City:	SANTA BARBARA
Mailing State:	CA
Mailing Zip Code:	93102
Record Id:	PR0221999
Pe #:	2202
Current Status:	2

Name:	MELNI BUS COMPANY
Address:	622 ANACAPA ST
City,State,Zip:	SANTA BARBARA, CA 93101
Facility Id:	FA0002912
Region:	SANTA BARBARA
Cross Street:	Not reported

Docusign Envelope ID: 3773F87A-0B89-4932-BA2C-CA8383B3EEAD

MELNI BUS COMPANY (Continued) **S104025370**

Latitude:	Not reported
Longitude:	Not reported
Mailing Name:	MELNI BUS COMPANY
Mailing Care Of:	ARTHUR MELNI
Mailing Address:	PO BOX 838
Mailing City:	SANTA BARBARA
Mailing State:	CA
Mailing Zip Code:	93102
Record Id:	PR0231999
Pe #:	2302
Current Status:	2

AL232 **TOSCO - 76 SS #4081** **LUST** **S109285864**
NW **303 W CARRILLO ST W** **Cortese** **N/A**
1/4-1/2 **SANTA BARBARA, CA 93101**
0.477 mi.
2520 ft. **Site 1 of 2 in cluster AL**

Relative:
Higher

Actual:
53 ft.

LUST:

Name:	TOSCO - 76 SS #4081
Address:	303 W CARRILLO ST W
City,State,Zip:	SANTA BARBARA, CA 93101
Lead Agency:	SANTA BARBARA COUNTY LOP
Case Type:	LUST Cleanup Site
Geo Track:	http://geotracker.waterboards.ca.gov/profile_report.asp?global_id=T0608300600
Global Id:	T0608300600
Latitude:	34.418110262
Longitude:	-119.70520014
Status:	Completed - Case Closed
Status Date:	12/19/2008
Case Worker:	CSB
RB Case Number:	3170
Local Agency:	SANTA BARBARA COUNTY LOP
File Location:	All Files are on GeoTracker or in the Local Agency Database
Local Case Number:	51654
Potential Media Affect:	Soil
Potential Contaminants of Concern:	Gasoline
EPA Region:	9
Coordinate Source:	Manual Entry on Screens
Cuf Case:	YES
Quantity Released Gallons:	Not reported
Begin Date:	03/12/1999
Leak Reported Date:	03/12/1999
How Discovered:	Subsurface Monitoring
How Discovered Description:	Not reported
Discharge Source:	Piping
Discharge Cause:	Unknown
Stop Method:	Repair Product Piping
Stop Description:	Not reported
No Further Action Date:	12/19/2008
CA Water Watershed Name:	South Coast - South Coast - Santa Barbara (315.32)
Dwr Groundwater Subbasin Name:	Santa Barbara (3-017)
Disadvantaged Community:	Not reported
CA Enviroscreen 3 Score:	16-20%
CA Enviroscreen 4 Score:	60-65%
Military DOD Site:	No
Facility Project Subtype:	Not reported
RWQCB Region:	CENTRAL COAST RWQCB (REGION 3)

Docusign Envelope ID: 3773F87A-0B89-4932-BA2C-CA8383B3EEAD

TOSCO - 76 SS #4081 (Continued) **S109285864**

Site History: COMPLETE LOP FILE HAS BEEN UPLOADED TO GEOTRACKER WEBSITE - HARD COPIES NO LONGER EXIST IN LOP FILES

LUST:
Global Id: T0608300600
Contact Type: Local Agency Caseworker - Primary Caseworker
Contact Name: Closed Santa Barbara Co LOP Sites
Organization Name: SANTA BARBARA COUNTY LOP
Address: 2125 S. Centerpointe Parkway, Suite #333
City: Santa Maria
Email: Not reported
Phone Number: 8053468460

Global Id: T0608300600
Contact Type: Regional Board Caseworker
Contact Name: RB3 STAFF
Organization Name: CENTRAL COAST RWQCB (REGION 3)
Address: 895 AEROVISTA PL, SUITE 101
City: SAN LUIS OBISPO
Email: centralcoast@waterboards.ca.gov
Phone Number: 8055493147

LUST:
Global Id: T0608300600
Action Type: ENFORCEMENT
Date: 12/17/2003
Action: Staff Letter

Global Id: T0608300600
Action Type: ENFORCEMENT
Date: 05/30/2002
Action: Staff Letter

Global Id: T0608300600
Action Type: ENFORCEMENT
Date: 07/18/2008
Action: Staff Letter

Global Id: T0608300600
Action Type: ENFORCEMENT
Date: 11/02/2002
Action: Unauthorized Release Form

Global Id: T0608300600
Action Type: ENFORCEMENT
Date: 08/01/2014
Action: Technical Correspondence / Assistance / Other

Global Id: T0608300600
Action Type: ENFORCEMENT
Date: 05/04/2007
Action: Technical Correspondence / Assistance / Other

Global Id: T0608300600
Action Type: RESPONSE
Date: 09/26/2007
Action: Remedial Progress Report

Docusign Envelope ID: 3773F87A-0B89-4932-BA2C-CA8383B3EEAD

TOSCO - 76 SS #4081 (Continued) **S109285864**

Global Id: T0608300600
Action Type: ENFORCEMENT
Date: 11/21/2007
Action: Technical Correspondence / Assistance / Other

Global Id: T0608300600
Action Type: ENFORCEMENT
Date: 06/24/2005
Action: Staff Letter

Global Id: T0608300600
Action Type: ENFORCEMENT
Date: 03/30/2005
Action: Staff Letter

Global Id: T0608300600
Action Type: RESPONSE
Date: 08/18/2000
Action: NPDES / WDR Reports

Global Id: T0608300600
Action Type: RESPONSE
Date: 07/14/2008
Action: Other Report / Document

Global Id: T0608300600
Action Type: RESPONSE
Date: 06/14/2005
Action: Email Correspondence

Global Id: T0608300600
Action Type: RESPONSE
Date: 09/13/2004
Action: Request for Closure

Global Id: T0608300600
Action Type: ENFORCEMENT
Date: 10/07/2008
Action: Notification - Preclosure

Global Id: T0608300600
Action Type: ENFORCEMENT
Date: 09/23/2008
Action: Site Visit / Inspection / Sampling

Global Id: T0608300600
Action Type: ENFORCEMENT
Date: 07/18/2008
Action: Staff Letter

Global Id: T0608300600
Action Type: ENFORCEMENT
Date: 05/11/2023
Action: Email Correspondence

Global Id: T0608300600
Action Type: RESPONSE

Docusign Envelope ID: 3773F87A-0B89-4932-BA2C-CA8383B3EEAD

TOSCO - 76 SS #4081 (Continued) **S109285864**

Date: 02/01/2008
Action: Request for Closure

Global Id: T0608300600
Action Type: RESPONSE
Date: 01/14/2002
Action: Monitoring Report - Quarterly

Global Id: T0608300600
Action Type: RESPONSE
Date: 01/21/2001
Action: Monitoring Report - Quarterly

Global Id: T0608300600
Action Type: RESPONSE
Date: 06/25/2005
Action: Well Destruction Report

Global Id: T0608300600
Action Type: RESPONSE
Date: 03/21/2001
Action: Soil and Water Investigation Workplan

Global Id: T0608300600
Action Type: RESPONSE
Date: 09/28/2001
Action: Monitoring Report - Quarterly

Global Id: T0608300600
Action Type: RESPONSE
Date: 01/10/2002
Action: Monitoring Report - Quarterly

Global Id: T0608300600
Action Type: RESPONSE
Date: 08/23/2000
Action: Soil and Water Investigation Workplan

Global Id: T0608300600
Action Type: RESPONSE
Date: 01/17/2003
Action: Monitoring Report - Quarterly

Global Id: T0608300600
Action Type: RESPONSE
Date: 04/10/2003
Action: Monitoring Report - Quarterly

Global Id: T0608300600
Action Type: RESPONSE
Date: 04/14/2003
Action: Monitoring Report - Quarterly

Global Id: T0608300600
Action Type: RESPONSE
Date: 07/14/2003
Action: Monitoring Report - Quarterly

Docusign Envelope ID: 3773F87A-0B89-4932-BA2C-CA8383B3EEAD

TOSCO - 76 SS #4081 (Continued) **S109285864**

Global Id: T0608300600
Action Type: RESPONSE
Date: 03/12/1999
Action: Remedial Progress Report

Global Id: T0608300600
Action Type: RESPONSE
Date: 07/01/2002
Action: Monitoring Report - Quarterly

Global Id: T0608300600
Action Type: RESPONSE
Date: 10/01/2002
Action: Monitoring Report - Quarterly

Global Id: T0608300600
Action Type: RESPONSE
Date: 07/19/2000
Action: Monitoring Report - Quarterly

Global Id: T0608300600
Action Type: RESPONSE
Date: 10/19/2004
Action: Monitoring Report - Quarterly

Global Id: T0608300600
Action Type: RESPONSE
Date: 04/20/2001
Action: Monitoring Report - Quarterly

Global Id: T0608300600
Action Type: RESPONSE
Date: 10/07/2002
Action: Monitoring Report - Quarterly

Global Id: T0608300600
Action Type: RESPONSE
Date: 10/18/2005
Action: Monitoring Report - Quarterly

Global Id: T0608300600
Action Type: RESPONSE
Date: 10/27/2000
Action: Monitoring Report - Quarterly

Global Id: T0608300600
Action Type: RESPONSE
Date: 10/08/2004
Action: Remedial Progress Report

Global Id: T0608300600
Action Type: RESPONSE
Date: 10/27/2003
Action: Remedial Progress Report

Global Id: T0608300600
Action Type: RESPONSE

Docusign Envelope ID: 3773F87A-0B89-4932-BA2C-CA8383B3EEAD

TOSCO - 76 SS #4081 (Continued) **S109285864**

Date: 04/17/2002
Action: Monitoring Report - Quarterly

Global Id: T0608300600
Action Type: RESPONSE
Date: 06/09/2000
Action: Soil and Water Investigation Report

Global Id: T0608300600
Action Type: RESPONSE
Date: 09/21/2001
Action: Soil and Water Investigation Workplan

Global Id: T0608300600
Action Type: RESPONSE
Date: 10/23/2003
Action: Monitoring Report - Quarterly

Global Id: T0608300600
Action Type: RESPONSE
Date: 06/30/2004
Action: Monitoring Report - Semi-Annually

Global Id: T0608300600
Action Type: RESPONSE
Date: 12/15/2000
Action: Site Assessment Report

Global Id: T0608300600
Action Type: RESPONSE
Date: 01/02/2004
Action: Monitoring Report - Quarterly

Global Id: T0608300600
Action Type: RESPONSE
Date: 07/19/2004
Action: Monitoring Report - Quarterly

Global Id: T0608300600
Action Type: RESPONSE
Date: 02/23/2000
Action: Soil and Water Investigation Workplan

Global Id: T0608300600
Action Type: RESPONSE
Date: 09/22/2003
Action: Monitoring Report - Quarterly

Global Id: T0608300600
Action Type: RESPONSE
Date: 04/11/2002
Action: Monitoring Report - Quarterly

Global Id: T0608300600
Action Type: RESPONSE
Date: 04/05/2004
Action: Monitoring Report - Quarterly

Docusign Envelope ID: 3773F87A-0B89-4932-BA2C-CA8383B3EEAD

TOSCO - 76 SS #4081 (Continued) **S109285864**

Global Id: T0608300600
Action Type: RESPONSE
Date: 10/23/2001
Action: Monitoring Report - Quarterly

Global Id: T0608300600
Action Type: RESPONSE
Date: 07/23/2001
Action: Monitoring Report - Quarterly

Global Id: T0608300600
Action Type: RESPONSE
Date: 05/23/2005
Action: Well Destruction Workplan

Global Id: T0608300600
Action Type: RESPONSE
Date: 01/09/2002
Action: Site Assessment Report

Global Id: T0608300600
Action Type: RESPONSE
Date: 05/24/2007
Action: Other Report / Document

Global Id: T0608300600
Action Type: RESPONSE
Date: 01/03/2005
Action: Monitoring Report - Quarterly

Global Id: T0608300600
Action Type: ENFORCEMENT
Date: 12/03/2008
Action: Notice to Comply

Global Id: T0608300600
Action Type: ENFORCEMENT
Date: 07/09/2008
Action: Referral to Local Agency

Global Id: T0608300600
Action Type: ENFORCEMENT
Date: 06/12/2013
Action: Notice of Reimbursement

Global Id: T0608300600
Action Type: ENFORCEMENT
Date: 04/11/2005
Action: Closure/No Further Action Letter

Global Id: T0608300600
Action Type: ENFORCEMENT
Date: 12/11/2000
Action: Staff Letter

Global Id: T0608300600
Action Type: ENFORCEMENT

Docusign Envelope ID: 3773F87A-0B89-4932-BA2C-CA8383B3EEAD

TOSCO - 76 SS #4081 (Continued) **S109285864**

Date: 05/04/2007
Action: Staff Letter

Global Id: T0608300600
Action Type: Other
Date: 03/12/1999
Action: Leak Discovery

Global Id: T0608300600
Action Type: RESPONSE
Date: 07/14/2008
Action: Request for Closure

Global Id: T0608300600
Action Type: ENFORCEMENT
Date: 12/19/2008
Action: Closure/No Further Action Letter

Global Id: T0608300600
Action Type: Other
Date: 03/12/1999
Action: Leak Reported

Global Id: T0608300600
Action Type: REMEDIATION
Date: 12/17/2006
Action: Soil Vapor Extraction (SVE)

LUST:
Global Id: T0608300600
Status: Open - Case Begin Date
Status Date: 03/12/1999

Global Id: T0608300600
Status: Open - Site Assessment
Status Date: 08/10/1999

Global Id: T0608300600
Status: Open - Verification Monitoring
Status Date: 08/10/1999

Global Id: T0608300600
Status: Open - Remediation
Status Date: 12/14/2006

Global Id: T0608300600
Status: Open - Verification Monitoring
Status Date: 03/19/2007

Global Id: T0608300600
Status: Open - Remediation
Status Date: 11/07/2007

Global Id: T0608300600
Status: Open - Verification Monitoring
Status Date: 07/09/2008

Docusign Envelope ID: 3773F87A-0B89-4932-BA2C-CA8383B3EEAD

TOSCO - 76 SS #4081 (Continued) **S109285864**

Global Id: T0608300600
Status: Completed - Case Closed
Status Date: 12/19/2008

CORTESE:
Name: TOSCO - 76 SS #4081
Address: 303 W CARRILLO ST W
City,State,Zip: SANTA BARBARA, CA 93101
Region: CORTESE
Envirostor Id: Not reported
Global ID: T0608300600
Site/Facility Type: LUST CLEANUP SITE
Cleanup Status: COMPLETED - CASE CLOSED
Status Date: Not reported
Site Code: Not reported
Latitude: Not reported
Longitude: Not reported
Owner: Not reported
Enf Type: Not reported
Swat R: Not reported
Flag: active
Order No: Not reported
Waste Discharge System No: Not reported
Effective Date: Not reported
Region 2: Not reported
WID Id: Not reported
Solid Waste Id No: Not reported
Waste Management Uit Name: Not reported
File Name: Active Open

AL233 **TOSCO - 76 SS #4081** **UST FINDER RELEASE** **1029119656**
NW **303 W CARRILLO ST W** **N/A**
1/4-1/2 **SANTA BARBARA, CA 93101**
0.477 mi.
2520 ft. **Site 2 of 2 in cluster AL**

Relative:
Higher

Actual:
53 ft.

UST FINDER RELEASE:
Object ID: 55340
Facility ID: Not reported
Lust ID: CAT0608300600
Name: TOSCO - 76 SS #4081
Address: 303 W CARRILLO ST W
City,State,Zip: SANTA BARBARA, CA 93101
Address Match Type: StreetName
Reported Date: Not reported
Status: No Further Action
Substance: Not reported
Population within 1500ft: Not reported
Domestic Wells within 1500ft: Not reported
Land Use: Not reported
Within SPA: Not reported
SPA PWS Facility ID: Not reported
SPA Water Type: Not reported
SPA Facility Type: Not reported
SPA HUC12: Not reported
Within WHPA: Not reported

Map ID Direction Distance Elevation	Site	MAP FINDINGS	Database(s)	EDR ID Number EPA ID Number

TOSCO - 76 SS #4081 (Continued) **1029119656**

WHPA PWS Facility ID:	Not reported
WHPA Water Type:	Not reported
WHPA Facility Type:	Not reported
WHPA HUC12:	Not reported
Within 100yr Floodplain:	Not reported
Tribe:	Not reported
EPA Region:	9
NFA Letter 1:	Not reported
NFA Letter 2:	Not reported
NFA Letter 3:	Not reported
NFA Letter 4:	Not reported
Closed With Residual Contaminate:	Not reported
Coordinate Source:	Geocode
X Coord:	-119.70974
Y Coord:	34.4149100000001
Latitude:	34.4149099999999
Longitude:	-119.709739999999

AJ234 **FORMER IRON WORKS AND AUTO SERVICE** **CPS-SLIC** **S121132554**
NNE **634 ANACAPA** **N/A**
1/4-1/2 **SANTA BARBARA, CA 93101**
0.480 mi.
2533 ft. **Site 4 of 4 in cluster AJ**

Relative:
Higher

Actual:
42 ft.

CPS-SLIC:

Name:	FORMER IRON WORKS AND AUTO SERVICE
Address:	634 ANACAPA
City,State,Zip:	SANTA BARBARA, CA 93101
Region:	STATE
Facility Status:	**Completed - Case Closed**
Status Date:	08/02/2018
Global Id:	T10000010494
Lead Agency:	SANTA BARBARA COUNTY
Lead Agency Case Number:	741
Latitude:	34.41975
Longitude:	-119.69677
Case Type:	Cleanup Program Site
Case Worker:	CSS
Local Agency:	SANTA BARBARA COUNTY
RB Case Number:	Not reported
File Location:	Not reported
Potential Media Affected:	Not reported
Potential Contaminants of Concern:	Not reported
EPA Region:	9
Coordinate Source:	Not reported
Cuf Case:	NO
Quantity Released Gallons:	Not reported
Begin Date:	08/02/2006
Leak Reported Date:	Not reported
How Discovered:	Not reported
How Discovered Description:	Not reported
Discharge Source:	Not reported
Discharge Cause:	Not reported
Stop Method:	Not reported
Stop Description:	Not reported
No Further Action Date:	08/02/2018
CA Water Watershed Name:	South Coast - South Coast - Santa Barbara (315.32)
Dwr Groundwater Subbasin Name:	Santa Barbara (3-017)

Docusign Envelope ID: 3773F87A-0B89-4932-BA2C-CA8383B3EEAD

FORMER IRON WORKS AND AUTO SERVICE (Continued) **S121132554**

Disadvantaged Community:	Disadvantaged Community
CA Enviroscreen 3 Score:	61-65%
CA Enviroscreen 4 Score:	60-65%
Military DOD Site:	No
Facility Project Subtype:	Not reported
RWQCB Region:	CENTRAL COAST RWQCB (REGION 3)
Site History:	Contaminated soil associated with former iron works/ welding business as well as auto repair facility was excavated to a maximum depth of 5' below ground surface and transported to an approved offsite disposal facility. Remediation is consistent with unrestricted land use.

Click here to access the California GeoTracker records for this facility:

AM235 **SANTA BARBARA CITY HALL** **LUST** **S103670838**
North **735 ANACAPA ST** **Cortese** **N/A**
1/4-1/2 **SANTA BARBARA, CA 93101** **CUPA Listings**
0.491 mi. **EMI**
2590 ft. **Site 1 of 2 in cluster AM** **HIST CORTESE**
CERS

Relative:
Higher

Actual:
46 ft.

LUST:

Name:	SANTA BARBARA CITY HALL
Address:	735 ANACAPA ST
City,State,Zip:	SANTA BARBARA, CA 93101
Lead Agency:	SANTA BARBARA COUNTY LOP
Case Type:	LUST Cleanup Site
Geo Track:	http://geotracker.waterboards.ca.gov/profile_report.asp?global_id=T0608300146
Global Id:	T0608300146
Latitude:	34.420241932
Longitude:	-119.698402119
Status:	Completed - Case Closed
Status Date:	10/28/1993
Case Worker:	CSB
RB Case Number:	217
Local Agency:	SANTA BARBARA COUNTY LOP
File Location:	All Files are on GeoTracker or in the Local Agency Database
Local Case Number:	51971
Potential Media Affect:	Soil
Potential Contaminants of Concern:	Gasoline
EPA Region:	9
Coordinate Source:	* High Quality GPS
Cuf Case:	YES
Quantity Released Gallons:	Not reported
Begin Date:	02/23/1989
Leak Reported Date:	02/23/1989
How Discovered:	Not reported
How Discovered Description:	Not reported
Discharge Source:	Not reported
Discharge Cause:	Not reported
Stop Method:	Not reported
Stop Description:	Not reported
No Further Action Date:	10/28/1993
CA Water Watershed Name:	South Coast - South Coast - Santa Barbara (315.32)
Dwr Groundwater Subbasin Name:	Santa Barbara (3-017)
Disadvantaged Community:	Not reported
CA Enviroscreen 3 Score:	46-50%
CA Enviroscreen 4 Score:	60-65%

Docusign Envelope ID: 3773F87A-0B89-4932-BA2C-CA8383B3EEAD

SANTA BARBARA CITY HALL (Continued) **S103670838**

Military DOD Site: No
Facility Project Subtype: Not reported
RWQCB Region: CENTRAL COAST RWQCB (REGION 3)
Site History: COMPLETE LOP FILE HAS BEEN UPLOADED TO GEOTRACKER WEBSITE - HARD COPIES NO LONGER EXIST IN LOP FILES

LUST:
Global Id: T0608300146
Contact Type: Local Agency Caseworker - Primary Caseworker
Contact Name: Closed Santa Barbara Co LOP Sites
Organization Name: SANTA BARBARA COUNTY LOP
Address: 2125 S. Centerpointe Parkway, Suite #333
City: Santa Maria
Email: Not reported
Phone Number: 8053468460

LUST:
Global Id: T0608300146
Action Type: ENFORCEMENT
Date: 04/25/1989
Action: Unauthorized Release Form

Global Id: T0608300146
Action Type: Other
Date: 02/23/1989
Action: Leak Discovery

Global Id: T0608300146
Action Type: ENFORCEMENT
Date: 09/08/2014
Action: Technical Correspondence / Assistance / Other

Global Id: T0608300146
Action Type: ENFORCEMENT
Date: 10/28/1993
Action: Closure/No Further Action Letter

Global Id: T0608300146
Action Type: RESPONSE
Date: 11/13/1992
Action: Soil and Water Investigation Report

Global Id: T0608300146
Action Type: ENFORCEMENT
Date: 06/18/2015
Action: Closure/No Further Action Letter

Global Id: T0608300146
Action Type: Other
Date: 02/23/1989
Action: Leak Reported

LUST:
Global Id: T0608300146
Status: Open - Case Begin Date
Status Date: 02/23/1989

Docusign Envelope ID: 3773F87A-0B89-4932-BA2C-CA8383B3EEAD

SANTA BARBARA CITY HALL (Continued) **S103670838**

Global Id:	T0608300146
Status:	Open - Site Assessment
Status Date:	04/12/1989
Global Id:	T0608300146
Status:	Open - Site Assessment
Status Date:	03/08/1990
Global Id:	T0608300146
Status:	Open - Site Assessment
Status Date:	09/25/1991
Global Id:	T0608300146
Status:	Open - Remediation
Status Date:	10/17/1993
Global Id:	T0608300146
Status:	Open - Site Assessment
Status Date:	10/17/1993
Global Id:	T0608300146
Status:	Completed - Case Closed
Status Date:	10/28/1993

LUST REG 3:

Region:	3
Regional Board:	Central Coast Region
Facility County:	Santa Barbara
Global ID:	T0608300146
Status:	Case Closed
Case Number:	217
Local Case Num:	51971
Case Type:	S
Substance:	Gasoline
Quantity:	Not reported
Abatement Method:	Other
Leak Source:	Not reported
Leak Cause:	Not reported
How Stopped:	Not reported
How Discovered:	Not reported
Release Date:	02/23/1989
Discovered Date:	2/23/89
Enter Date:	/ /
Stop Date:	Not reported
Review Date:	/ /
Enforce Date:	1/1/65
Close Date:	10/28/93
Enforcement Type:	None Taken
Responsible Party:	Not reported
RP Address:	Not reported
Contact:	Not reported
Cross Street:	Not reported
Local Agency:	42000L
Lead Agency:	Local Agency
Staff Initials:	RBA
Confirm Leak:	4/12/89

Docusign Envelope ID: 3773F87A-0B89-4932-BA2C-CA8383B3EEAD

SANTA BARBARA CITY HALL (Continued) **S103670838**

Workplan:	3/8/90
Prelim Assess:	9/25/91
Pollution Char:	10/17/1993
Remedial Plan:	10/17/93
Remedial Action:	Not reported
Monitoring:	/ /
Pilot Program:	LOP
Interim Action:	Not reported
Funding:	F
MTBE Class:	*
Max MTBE Grnd Wtr:	Not reported
Max MTBE Soil:	Not reported
Max MTBE Data:	/ /
MTBE Tested:	NT
Lat/Long:	34.4200272 / -119.6974269
Soil Qualifier:	Not reported
Grnd Wtr Qualifier:	Not reported
Mtbe Concentratn:	0
Mtbe Fuel:	1
Org Name:	Not reported
Basin Plan:	Not reported
Beneficial:	Not reported
Priority:	-0-
UST Cleanup Fund ID:	Not reported
Suspended:	Not reported
Operator:	Not reported
Water System:	Not reported
Well Name:	Not reported
Distance From Well:	0
Assigned Name:	Not reported
Summary:	Not reported

CORTESE:

Name:	SANTA BARBARA CITY HALL
Address:	735 ANACAPA ST
City,State,Zip:	SANTA BARBARA, CA 93101
Region:	CORTESE
Envirostor Id:	Not reported
Global ID:	T0608300146
Site/Facility Type:	LUST CLEANUP SITE
Cleanup Status:	COMPLETED - CASE CLOSED
Status Date:	Not reported
Site Code:	Not reported
Latitude:	Not reported
Longitude:	Not reported
Owner:	Not reported
Enf Type:	Not reported
Swat R:	Not reported
Flag:	active
Order No:	Not reported
Waste Discharge System No:	Not reported
Effective Date:	Not reported
Region 2:	Not reported
WID Id:	Not reported
Solid Waste Id No:	Not reported
Waste Management Uit Name:	Not reported
File Name:	Active Open

Docusign Envelope ID: 3773F87A-0B89-4932-BA2C-CA8383B3EEAD

SANTA BARBARA CITY HALL (Continued) **S103670838**

CUPA SANTA BARBARA:

Name:	SANTA BARBARA CITY HALL
Address:	735 ANACAPA ST
City,State,Zip:	SANTA BARBARA, CA 93101
Facility Id:	FA0012515
Region:	SANTA BARBARA
Cross Street:	DE LA GUERRA
Latitude:	Not reported
Longitude:	Not reported
Mailing Name:	SANTA BARBARA, CITY OF
Mailing Care Of:	RICHARD APARICIO
Mailing Address:	PO BOX 1990
Mailing City:	SANTA BARBARA
Mailing State:	CA
Mailing Zip Code:	93102
Record Id:	PR0505719
Pe #:	2302
Current Status:	2

EMI:

Name:	CITY OF SANTA BARBARA - CITY HALL
Address:	735 ANACAPA ST
City,State,Zip:	SANTA BARBARA, CA 931010000
Year:	2006
County Code:	42
Air Basin:	SCC
Facility ID:	10537
Air District Name:	SB
SIC Code:	4931
Air District Name:	SANTA BARBARA COUNTY APCD
Community Health Air Pollution Info System:	Not reported
Consolidated Emission Reporting Rule:	Not reported
Total Organic Hydrocarbon Gases Tons/Yr:	.02
Reactive Organic Gases Tons/Yr:	.016734
Carbon Monoxide Emissions Tons/Yr:	.05
NOX - Oxides of Nitrogen Tons/Yr:	.25
SOX - Oxides of Sulphur Tons/Yr:	0
Particulate Matter Tons/Yr:	.02
Part. Matter 10 Micrometers and Smllr Tons/Yr:	.01952

Name:	CITY OF SANTA BARBARA - CITY HALL
Address:	735 ANACAPA STREET
City,State,Zip:	SANTA BARBARA, CA 931010000
Year:	2007
County Code:	42
Air Basin:	SCC
Facility ID:	10537
Air District Name:	SB
SIC Code:	4931
Air District Name:	SANTA BARBARA COUNTY APCD
Community Health Air Pollution Info System:	Not reported
Consolidated Emission Reporting Rule:	Not reported
Total Organic Hydrocarbon Gases Tons/Yr:	.02
Reactive Organic Gases Tons/Yr:	.016734
Carbon Monoxide Emissions Tons/Yr:	.05
NOX - Oxides of Nitrogen Tons/Yr:	.25

Docusign Envelope ID: 3773F87A-0B89-4932-BA2C-CA8383B3EEAD

SANTA BARBARA CITY HALL (Continued) **S103670838**

SOX - Oxides of Sulphur Tons/Yr: 0
Particulate Matter Tons/Yr: .02
Part. Matter 10 Micrometers and Smllr Tons/Yr: .01952

Name: CITY OF SANTA BARBARA - CITY HALL
Address: 735 ANACAPA STREET
City,State,Zip: SANTA BARBARA, CA 93101
Year: 2008
County Code: 42
Air Basin: SCC
Facility ID: 10537
Air District Name: SB
SIC Code: 4931
Air District Name: SANTA BARBARA COUNTY APCD
Community Health Air Pollution Info System: Not reported
Consolidated Emission Reporting Rule: Not reported
Total Organic Hydrocarbon Gases Tons/Yr: .02
Reactive Organic Gases Tons/Yr: .016734
Carbon Monoxide Emissions Tons/Yr: .05
NOX - Oxides of Nitrogen Tons/Yr: .25
SOX - Oxides of Sulphur Tons/Yr: 0
Particulate Matter Tons/Yr: .02
Part. Matter 10 Micrometers and Smllr Tons/Yr: .01952

Name: CITY OF SANTA BARBARA - CITY HALL
Address: 735 ANACAPA ST
City,State,Zip: SANTA BARBARA, CA 93101
Year: 2009
County Code: 42
Air Basin: SCC
Facility ID: 10537
Air District Name: SB
SIC Code: 4931
Air District Name: SANTA BARBARA COUNTY APCD
Community Health Air Pollution Info System: Not reported
Consolidated Emission Reporting Rule: Not reported
Total Organic Hydrocarbon Gases Tons/Yr: 0.01
Reactive Organic Gases Tons/Yr: 8.3669999999999994E-3
Carbon Monoxide Emissions Tons/Yr: 2.9999999999999999E-2
NOX - Oxides of Nitrogen Tons/Yr: 0.14000000000000001
SOX - Oxides of Sulphur Tons/Yr: 0
Particulate Matter Tons/Yr: 0.01
Part. Matter 10 Micrometers and Smllr Tons/Yr: 9.7599999999999996E-3

Name: CITY OF SANTA BARBARA - CITY HALL
Address: 735 ANACAPA ST
City,State,Zip: SANTA BARBARA, CA 93101
Year: 2010
County Code: 42
Air Basin: SCC
Facility ID: 10537
Air District Name: SB
SIC Code: 4931
Air District Name: SANTA BARBARA COUNTY APCD
Community Health Air Pollution Info System: Not reported
Consolidated Emission Reporting Rule: Not reported
Total Organic Hydrocarbon Gases Tons/Yr: 0.01

Docusign Envelope ID: 3773F87A-0B89-4932-BA2C-CA8383B3EEAD

SANTA BARBARA CITY HALL (Continued) **S103670838**

Reactive Organic Gases Tons/Yr: 8.3669999999999994E-3
Carbon Monoxide Emissions Tons/Yr: 2.9999999999999999E-2
NOX - Oxides of Nitrogen Tons/Yr: 0.14000000000000001
SOX - Oxides of Sulphur Tons/Yr: 0
Particulate Matter Tons/Yr: 0.01
Part. Matter 10 Micrometers and Smllr Tons/Yr: 9.7599999999999996E-3

Name: CITY OF SANTA BARBARA - CITY HALL
Address: 735 ANACAPA ST
City,State,Zip: SANTA BARBARA, CA 93101
Year: 2011
County Code: 42
Air Basin: SCC
Facility ID: 10537
Air District Name: SB
SIC Code: 4931
Air District Name: SANTA BARBARA COUNTY APCD
Community Health Air Pollution Info System: Not reported
Consolidated Emission Reporting Rule: Not reported
Total Organic Hydrocarbon Gases Tons/Yr: 0.009964
Reactive Organic Gases Tons/Yr: 0.0083368788
Carbon Monoxide Emissions Tons/Yr: 0.023448
NOX - Oxides of Nitrogen Tons/Yr: 0.110213
SOX - Oxides of Sulphur Tons/Yr: 7e-006
Particulate Matter Tons/Yr: 0.007816
Part. Matter 10 Micrometers and Smllr Tons/Yr: 0.007628416

Name: CITY OF SANTA BARBARA - CITY HALL
Address: 735 ANACAPA STREET
City,State,Zip: SANTA BARBARA, CA 93101
Year: 2012
County Code: 42
Air Basin: SCC
Facility ID: 10537
Air District Name: SB
SIC Code: 4931
Air District Name: SANTA BARBARA COUNTY APCD
Community Health Air Pollution Info System: Not reported
Consolidated Emission Reporting Rule: Not reported
Total Organic Hydrocarbon Gases Tons/Yr: 0.011508
Reactive Organic Gases Tons/Yr: 0.0096287436
Carbon Monoxide Emissions Tons/Yr: 0.027082
NOX - Oxides of Nitrogen Tons/Yr: 0.127291
SOX - Oxides of Sulphur Tons/Yr: 8e-006
Particulate Matter Tons/Yr: 0.009027
Part. Matter 10 Micrometers and Smllr Tons/Yr: 0.008810352

Name: CITY OF SANTA BARBARA - CITY HALL
Address: 735 ANACAPA STREET
City,State,Zip: SANTA BARBARA, CA 93101
Year: 2013
County Code: 42
Air Basin: SCC
Facility ID: 10537
Air District Name: SB
SIC Code: 9199
Air District Name: SANTA BARBARA COUNTY APCD

Docusign Envelope ID: 3773F87A-0B89-4932-BA2C-CA8383B3EEAD

SANTA BARBARA CITY HALL (Continued) **S103670838**

Community Health Air Pollution Info System: Not reported
Consolidated Emission Reporting Rule: Not reported
Total Organic Hydrocarbon Gases Tons/Yr: 0.011508
Reactive Organic Gases Tons/Yr: 0.0096287436
Carbon Monoxide Emissions Tons/Yr: 0.027082
NOX - Oxides of Nitrogen Tons/Yr: 0.127291
SOX - Oxides of Sulphur Tons/Yr: 8e-006
Particulate Matter Tons/Yr: 0.009027
Part. Matter 10 Micrometers and Smllr Tons/Yr: 0.008810352

Name: CITY OF SANTA BARBARA - CITY HALL
Address: 735 ANACAPA STREET
City,State,Zip: SANTA BARBARA, CA 93101
Year: 2014
County Code: 42
Air Basin: SCC
Facility ID: 10537
Air District Name: SB
SIC Code: 9199
Air District Name: SANTA BARBARA COUNTY APCD
Community Health Air Pollution Info System: Not reported
Consolidated Emission Reporting Rule: Not reported
Total Organic Hydrocarbon Gases Tons/Yr: 0.009212
Reactive Organic Gases Tons/Yr: 0.008092742
Carbon Monoxide Emissions Tons/Yr: 0.021678
NOX - Oxides of Nitrogen Tons/Yr: 0.10189
SOX - Oxides of Sulphur Tons/Yr: 7e-006
Particulate Matter Tons/Yr: 0.007226
Part. Matter 10 Micrometers and Smllr Tons/Yr: 0.007052576

Name: CITY OF SANTA BARBARA - CITY HALL
Address: 735 ANACAPA STREET
City,State,Zip: SANTA BARBARA, CA 93101
Year: 2015
County Code: 42
Air Basin: SCC
Facility ID: 10537
Air District Name: SB
SIC Code: 9199
Air District Name: SANTA BARBARA COUNTY APCD
Community Health Air Pollution Info System: Not reported
Consolidated Emission Reporting Rule: Not reported
Total Organic Hydrocarbon Gases Tons/Yr: 0.015699
Reactive Organic Gases Tons/Yr: 0.0137915715
Carbon Monoxide Emissions Tons/Yr: 0.036944
NOX - Oxides of Nitrogen Tons/Yr: 0.173644
SOX - Oxides of Sulphur Tons/Yr: 1.2e-005
Particulate Matter Tons/Yr: 0.012314
Part. Matter 10 Micrometers and Smllr Tons/Yr: 0.012018464

Name: CITY OF SANTA BARBARA - CITY HALL
Address: 735 ANACAPA STREET
City,State,Zip: SANTA BARBARA, CA 93101
Year: 2016
County Code: 42
Air Basin: SCC
Facility ID: 10537

Docusign Envelope ID: 3773F87A-0B89-4932-BA2C-CA8383B3EEAD

SANTA BARBARA CITY HALL (Continued) **S103670838**

Air District Name:	SB
SIC Code:	9199
Air District Name:	SANTA BARBARA COUNTY APCD
Community Health Air Pollution Info System:	Not reported
Consolidated Emission Reporting Rule:	Not reported
Total Organic Hydrocarbon Gases Tons/Yr:	0.0168675
Reactive Organic Gases Tons/Yr:	0.014818098
Carbon Monoxide Emissions Tons/Yr:	0.03969225
NOX - Oxides of Nitrogen Tons/Yr:	0.18655975
SOX - Oxides of Sulphur Tons/Yr:	1.3e-005
Particulate Matter Tons/Yr:	0.01323075
Part. Matter 10 Micrometers and Smllr Tons/Yr:	0.012913212

Name:	CITY OF SANTA BARBARA - CITY HALL
Address:	735 ANACAPA STREET
City,State,Zip:	SANTA BARBARA, CA 93101
Year:	2017
County Code:	42
Air Basin:	SCC
Facility ID:	10537
Air District Name:	SB
SIC Code:	9199
Air District Name:	SANTA BARBARA COUNTY APCD
Community Health Air Pollution Info System:	Not reported
Consolidated Emission Reporting Rule:	Not reported
Total Organic Hydrocarbon Gases Tons/Yr:	0.0253272
Reactive Organic Gases Tons/Yr:	0.022249945
Carbon Monoxide Emissions Tons/Yr:	0.05959944
NOX - Oxides of Nitrogen Tons/Yr:	0.28012664
SOX - Oxides of Sulphur Tons/Yr:	1.952e-005
Particulate Matter Tons/Yr:	0.01986648
Part. Matter 10 Micrometers and Smllr Tons/Yr:	0.01974728112

Name:	CITY OF SANTA BARBARA - CITY HALL
Address:	735 ANACAPA STREET
City,State,Zip:	SANTA BARBARA, CA 93101
Year:	2018
County Code:	42
Air Basin:	SCC
Facility ID:	10537
Air District Name:	SB
SIC Code:	9199
Air District Name:	SANTA BARBARA COUNTY APCD
Community Health Air Pollution Info System:	Not reported
Consolidated Emission Reporting Rule:	Not reported
Total Organic Hydrocarbon Gases Tons/Yr:	0.00328735
Reactive Organic Gases Tons/Yr:	0.002887936
Carbon Monoxide Emissions Tons/Yr:	0.025033525
NOX - Oxides of Nitrogen Tons/Yr:	0.0433268
SOX - Oxides of Sulphur Tons/Yr:	5.2976e-005
Particulate Matter Tons/Yr:	0.001445015
Part. Matter 10 Micrometers and Smllr Tons/Yr:	0.00143634491

Name:	CITY OF SANTA BARBARA - CITY HALL
Address:	735 ANACAPA STREET
City,State,Zip:	SANTA BARBARA, CA 93101
Year:	2019

Docusign Envelope ID: 3773F87A-0B89-4932-BA2C-CA8383B3EEAD

SANTA BARBARA CITY HALL (Continued) **S103670838**

County Code:	42
Air Basin:	SCC
Facility ID:	10537
Air District Name:	SB
SIC Code:	9199
Air District Name:	SANTA BARBARA COUNTY APCD
Community Health Air Pollution Info System:	Not reported
Consolidated Emission Reporting Rule:	Not reported
Total Organic Hydrocarbon Gases Tons/Yr:	0.003698
Reactive Organic Gases Tons/Yr:	0.003247
Carbon Monoxide Emissions Tons/Yr:	0.028156
NOX - Oxides of Nitrogen Tons/Yr:	0.048731
SOX - Oxides of Sulphur Tons/Yr:	6e-005
Particulate Matter Tons/Yr:	0.001625
Part. Matter 10 Micrometers and Smllr Tons/Yr:	0.001615

Name:	CITY OF SANTA BARBARA - CITY HALL
Address:	735 ANACAPA STREET
City,State,Zip:	SANTA BARBARA, CA 93101
Year:	2020
County Code:	42
Air Basin:	SCC
Facility ID:	10537
Air District Name:	SB
SIC Code:	9199
Air District Name:	SANTA BARBARA COUNTY APCD
Community Health Air Pollution Info System:	Not reported
Consolidated Emission Reporting Rule:	Not reported
Total Organic Hydrocarbon Gases Tons/Yr:	0.003086
Reactive Organic Gases Tons/Yr:	0.00271
Carbon Monoxide Emissions Tons/Yr:	0.023498
NOX - Oxides of Nitrogen Tons/Yr:	0.04067
SOX - Oxides of Sulphur Tons/Yr:	5e-005
Particulate Matter Tons/Yr:	0.001357
Part. Matter 10 Micrometers and Smllr Tons/Yr:	0.001348

Name:	CITY OF SANTA BARBARA - CITY HALL
Address:	735 ANACAPA STREET
City,State,Zip:	SANTA BARBARA, CA 93101
Year:	2021
County Code:	42
Air Basin:	SCC
Facility ID:	10537
Air District Name:	SB
SIC Code:	9199
Air District Name:	SANTA BARBARA COUNTY APCD
Community Health Air Pollution Info System:	Not reported
Consolidated Emission Reporting Rule:	Not reported
Total Organic Hydrocarbon Gases Tons/Yr:	0.004726
Reactive Organic Gases Tons/Yr:	0.004151
Carbon Monoxide Emissions Tons/Yr:	0.035989
NOX - Oxides of Nitrogen Tons/Yr:	0.062288
SOX - Oxides of Sulphur Tons/Yr:	7.6e-005
Particulate Matter Tons/Yr:	0.002078
Part. Matter 10 Micrometers and Smllr Tons/Yr:	0.002064

Docusign Envelope ID: 3773F87A-0B89-4932-BA2C-CA8383B3EEAD

SANTA BARBARA CITY HALL (Continued) **S103670838**

HIST CORTESE:

edr_fname:	Santa Barbara City Hall
edr_fadd1:	735 ANACAPA
City,State,Zip:	SANTA BARBARA, CA 93110
Region:	CORTESE
Facility County Code:	42
Reg By:	LTNKA
Reg Id:	217

CERS:

Name:	CITY OF SANTA BARBARA - CITY HALL
Address:	735 ANACAPA STREET
City,State,Zip:	SANTA BARBARA, CA 93101
Site ID:	460765
CERS ID:	110054236288
CERS Description:	US EPA Air Emission Inventory System (EIS)

AM236 **SANTA BARBARA CITY HALL** **UST FINDER RELEASE** **1029102031**
North **735 ANACAPA ST** **N/A**
1/4-1/2 **SANTA BARBARA, CA 93101**
0.491 mi.
2590 ft. **Site 2 of 2 in cluster AM**

Relative:
Higher

Actual:
46 ft.

UST FINDER RELEASE:

Object ID:	55433
Facility ID:	Not reported
Lust ID:	CAT0608300146
Name:	SANTA BARBARA CITY HALL
Address:	735 ANACAPA ST
City,State,Zip:	SANTA BARBARA, CA 93101
Address Match Type:	StreetAddress
Reported Date:	Not reported
Status:	No Further Action
Substance:	Not reported
Population within 1500ft:	864
Domestic Wells within 1500ft:	0
Land Use:	Developed, Medium Intensity
Within SPA:	No
SPA PWS Facility ID:	Not reported
SPA Water Type:	Not reported
SPA Facility Type:	Not reported
SPA HUC12:	Not reported
Within WHPA:	Yes
WHPA PWS Facility ID:	CA4210010_24400
WHPA Water Type:	GW - Ground water
WHPA Facility Type:	WL - Well
WHPA HUC12:	180600130203
Within 100yr Floodplain:	No
Tribe:	Not reported
EPA Region:	9
NFA Letter 1:	Not reported
NFA Letter 2:	Not reported
NFA Letter 3:	Not reported
NFA Letter 4:	Not reported
Closed With Residual Contaminate:	Not reported
Coordinate Source:	Geocode
X Coord:	-119.69744

MAP FINDINGS

Map ID / Direction / Distance / Elevation	Site	Database(s)	EDR ID Number / EPA ID Number
	SANTA BARBARA CITY HALL (Continued)		**1029102031**
	Y Coord: 34.4201100000001		
	Latitude: 34.42011		
	Longitude: -119.69744		
AN237	**VARIANT PARCEL**	**UST FINDER RELEASE**	**1029126701**
NNW	**932 DE LA VINA ST**		**N/A**
1/4-1/2	**SANTA BARBARA, CA 93101**		
0.492 mi.			
2597 ft.	**Site 1 of 2 in cluster AN**		
Relative:	UST FINDER RELEASE:		
Higher	Object ID: 55367		
Actual:	Facility ID: Not reported		
55 ft.	Lust ID: CAT0608300151		
	Name: VARIANT PARCEL		
	Address: 932 DE LA VINA ST		
	City,State,Zip: SANTA BARBARA, CA 93101		
	Address Match Type: PointAddress		
	Reported Date: Not reported		
	Status: No Further Action		
	Substance: Not reported		
	Population within 1500ft: 2382		
	Domestic Wells within 1500ft: 0		
	Land Use: Developed, Medium Intensity		
	Within SPA: No		
	SPA PWS Facility ID: Not reported		
	SPA Water Type: Not reported		
	SPA Facility Type: Not reported		
	SPA HUC12: Not reported		
	Within WHPA: Yes		
	WHPA PWS Facility ID: CA4210010_24400		
	WHPA Water Type: GW - Ground water		
	WHPA Facility Type: WL - Well		
	WHPA HUC12: 180600130203		
	Within 100yr Floodplain: No		
	Tribe: Not reported		
	EPA Region: 9		
	NFA Letter 1: Not reported		
	NFA Letter 2: Not reported		
	NFA Letter 3: Not reported		
	NFA Letter 4: Not reported		
	Closed With Residual Contaminate: Not reported		
	Coordinate Source: Geocode		
	X Coord: -119.70381		
	Y Coord: 34.41914		
	Latitude: 34.4191399999999		
	Longitude: -119.70381		

Docusign Envelope ID: 3773F87A-0B89-4932-BA2C-CA8383B3EEAD

AN238 **VARIANT PARCEL** **LUST** **S101303426**
NNW **932 DE LA VINA ST** **Cortese** **N/A**
1/4-1/2 **SANTA BARBARA, CA 93101** **CUPA Listings**
0.492 mi. **HIST CORTESE**
2597 ft. **Site 2 of 2 in cluster AN**

Relative:
Higher

Actual:
55 ft.

LUST:

Name:	VARIANT PARCEL
Address:	932 DE LA VINA ST
City,State,Zip:	SANTA BARBARA, CA 93101
Lead Agency:	SANTA BARBARA COUNTY LOP
Case Type:	LUST Cleanup Site
Geo Track:	http://geotracker.waterboards.ca.gov/profile_report.asp?global_id=T0608300151
Global Id:	T0608300151
Latitude:	34.419280904
Longitude:	-119.703834608
Status:	Completed - Case Closed
Status Date:	05/07/1999
Case Worker:	CSB
RB Case Number:	2177
Local Agency:	SANTA BARBARA COUNTY LOP
File Location:	All Files are on GeoTracker or in the Local Agency Database
Local Case Number:	90034
Potential Media Affect:	Aquifer used for drinking water supply
Potential Contaminants of Concern:	Waste Oil / Motor / Hydraulic / Lubricating
EPA Region:	9
Coordinate Source:	* High Quality GPS
Cuf Case:	YES
Quantity Released Gallons:	Not reported
Begin Date:	04/02/1992
Leak Reported Date:	04/16/1992
How Discovered:	Not reported
How Discovered Description:	Not reported
Discharge Source:	Not reported
Discharge Cause:	Not reported
Stop Method:	Not reported
Stop Description:	Not reported
No Further Action Date:	05/07/1999
CA Water Watershed Name:	South Coast - South Coast - Santa Barbara (315.32)
Dwr Groundwater Subbasin Name:	Santa Barbara (3-017)
Disadvantaged Community:	Not reported
CA Enviroscreen 3 Score:	16-20%
CA Enviroscreen 4 Score:	60-65%
Military DOD Site:	No
Facility Project Subtype:	Not reported
RWQCB Region:	CENTRAL COAST RWQCB (REGION 3)
Site History:	COMPLETE LOP FILE HAS BEEN UPLOADED TO GEOTRACKER WEBSITE - HARD COPIES NO LONGER EXIST IN LOP FILES

LUST:

Global Id:	T0608300151
Contact Type:	Local Agency Caseworker - Primary Caseworker
Contact Name:	Closed Santa Barbara Co LOP Sites
Organization Name:	SANTA BARBARA COUNTY LOP
Address:	2125 S. Centerpointe Parkway, Suite #333
City:	Santa Maria
Email:	Not reported
Phone Number:	8053468460

Docusign Envelope ID: 3773F87A-0B89-4932-BA2C-CA8383B3EEAD

VARIANT PARCEL (Continued) **S101303426**

LUST:
Global Id: T0608300151
Action Type: ENFORCEMENT
Date: 06/23/1992
Action: Unauthorized Release Form

Global Id: T0608300151
Action Type: ENFORCEMENT
Date: 03/14/1994
Action: Technical Correspondence / Assistance / Other

Global Id: T0608300151
Action Type: ENFORCEMENT
Date: 02/08/1994
Action: 13267 Requirement

Global Id: T0608300151
Action Type: RESPONSE
Date: 04/19/1994
Action: Preliminary Site Assessment Workplan

Global Id: T0608300151
Action Type: ENFORCEMENT
Date: 05/04/1999
Action: Closure/No Further Action Letter

Global Id: T0608300151
Action Type: ENFORCEMENT
Date: 05/07/1999
Action: Closure/No Further Action Letter

Global Id: T0608300151
Action Type: ENFORCEMENT
Date: 11/10/2014
Action: Technical Correspondence / Assistance / Other

Global Id: T0608300151
Action Type: ENFORCEMENT
Date: 11/28/2006
Action: File review

Global Id: T0608300151
Action Type: Other
Date: 04/16/1992
Action: Leak Discovery

Global Id: T0608300151
Action Type: Other
Date: 04/16/1992
Action: Leak Reported

LUST:
Global Id: T0608300151
Status: Open - Case Begin Date
Status Date: 04/02/1992

Docusign Envelope ID: 3773F87A-0B89-4932-BA2C-CA8383B3EEAD

VARIANT PARCEL (Continued) **S101303426**

Global Id: T0608300151
Status: Open - Site Assessment
Status Date: 04/02/1992

Global Id: T0608300151
Status: Open - Site Assessment
Status Date: 04/10/1992

Global Id: T0608300151
Status: Completed - Case Closed
Status Date: 05/07/1999

LUST REG 3:
Region: 3
Regional Board: Central Coast Region
Facility County: Santa Barbara
Global ID: T0608300151
Status: Case Closed
Case Number: 2177
Local Case Num: 90034
Case Type: A
Substance: Waste Oil
Quantity: Not reported
Abatement Method: Other
Leak Source: Not reported
Leak Cause: Not reported
How Stopped: Not reported
How Discovered: Not reported
Release Date: 04/16/1992
Discovered Date: 4/16/92
Enter Date: / /
Stop Date: Not reported
Review Date: / /
Enforce Date: 1/1/65
Close Date: 5/7/99
Enforcement Type: None Taken
Responsible Party: Not reported
RP Address: Not reported
Contact: Not reported
Cross Street: Not reported
Local Agency: 42000L
Lead Agency: Local Agency
Staff Initials: RBA
Confirm Leak: 4/2/92
Workplan: 4/10/92
Prelim Assess: Not reported
Pollution Char: / /
Remedial Plan: Not reported
Remedial Action: Not reported
Monitoring: / /
Pilot Program: LOP
Interim Action: Not reported
Funding: F
MTBE Class: *
Max MTBE Grnd Wtr: Not reported
Max MTBE Soil: Not reported

Docusign Envelope ID: 3773F87A-0B89-4932-BA2C-CA8383B3EEAD

VARIANT PARCEL (Continued) **S101303426**

Max MTBE Data: / /
MTBE Tested: NRQ
Lat/Long: 34.4186963 / -119.7032002
Soil Qualifier: Not reported
Grnd Wtr Qualifier: Not reported
Mtbe Concentratn: 0
Mtbe Fuel: 0
Org Name: Not reported
Basin Plan: Not reported
Beneficial: Not reported
Priority: 3A1
UST Cleanup Fund ID: Not reported
Suspended: Not reported
Operator: Not reported
Water System: LOMPOC AIRPORT
Well Name: LPA REPORTED PRIMARY SOURCE
Distance From Well: 0
Assigned Name: 4200873-001GEN
Summary: Not reported

CORTESE:
Name: VARIANT PARCEL
Address: 932 DE LA VINA ST
City,State,Zip: SANTA BARBARA, CA 93101
Region: CORTESE
Envirostor Id: Not reported
Global ID: T0608300151
Site/Facility Type: LUST CLEANUP SITE
Cleanup Status: COMPLETED - CASE CLOSED
Status Date: Not reported
Site Code: Not reported
Latitude: Not reported
Longitude: Not reported
Owner: Not reported
Enf Type: Not reported
Swat R: Not reported
Flag: active
Order No: Not reported
Waste Discharge System No: Not reported
Effective Date: Not reported
Region 2: Not reported
WID Id: Not reported
Solid Waste Id No: Not reported
Waste Management Uit Name: Not reported
File Name: Active Open

CUPA SANTA BARBARA:
Name: JIFFY LUBE #1396
Address: 932 DE LA VINA ST
City,State,Zip: SANTA BARBARA, CA 93101
Facility Id: FA0010162
Region: SANTA BARBARA
Cross Street: Not reported
Latitude: Not reported
Longitude: Not reported
Mailing Name: P C J L INC

Docusign Envelope ID: 3773F87A-0B89-4932-BA2C-CA8383B3EEAD

VARIANT PARCEL (Continued) **S101303426**

Mailing Care Of:	JIFFY LUBE
Mailing Address:	2624 AIRPARK DR #B
Mailing City:	SANTA MARIA
Mailing State:	CA
Mailing Zip Code:	93455
Record Id:	PR0500180
Pe #:	2204
Current Status:	1
Name:	JIFFY LUBE #1396
Address:	932 DE LA VINA ST
City,State,Zip:	SANTA BARBARA, CA 93101
Facility Id:	FA0010162
Region:	SANTA BARBARA
Cross Street:	Not reported
Latitude:	Not reported
Longitude:	Not reported
Mailing Name:	P C J L INC
Mailing Care Of:	JIFFY LUBE
Mailing Address:	2624 AIRPARK DR #B
Mailing City:	SANTA MARIA
Mailing State:	CA
Mailing Zip Code:	93455
Record Id:	PR0500298
Pe #:	2161
Current Status:	1
Name:	JIFFY LUBE #1396
Address:	932 DE LA VINA ST
City,State,Zip:	SANTA BARBARA, CA 93101
Facility Id:	FA0010162
Region:	SANTA BARBARA
Cross Street:	Not reported
Latitude:	Not reported
Longitude:	Not reported
Mailing Name:	P C J L INC
Mailing Care Of:	JIFFY LUBE
Mailing Address:	2624 AIRPARK DR #B
Mailing City:	SANTA MARIA
Mailing State:	CA
Mailing Zip Code:	93455
Record Id:	PR0505862
Pe #:	2253
Current Status:	4
Name:	JIFFY LUBE #1396
Address:	932 DE LA VINA ST
City,State,Zip:	SANTA BARBARA, CA 93101
Facility Id:	FA0010162
Region:	SANTA BARBARA
Cross Street:	Not reported
Latitude:	Not reported
Longitude:	Not reported
Mailing Name:	P C J L INC
Mailing Care Of:	JIFFY LUBE
Mailing Address:	2624 AIRPARK DR #B
Mailing City:	SANTA MARIA

Docusign Envelope ID: 3773F87A-0B89-4932-BA2C-CA8383B3EEAD

VARIANT PARCEL (Continued) **S101303426**

Mailing State:	CA
Mailing Zip Code:	93455
Record Id:	PR0511661
Pe #:	1702
Current Status:	4

HIST CORTESE:

edr_fname:	Variant Parcel
edr_fadd1:	932 De La Vina St
City,State,Zip:	Santa Barbara, CA
Region:	CORTESE
Facility County Code:	42
Reg By:	LTNKA
Reg Id:	2177

AH239 **CITY OF SANTA BARBARA PARKING LOT #2** **CPS-SLIC** **S118406168**
NNW **914 CHAPALA STREET** **N/A**
1/4-1/2 **SANTA BARBARA, CA 93101**
0.492 mi.
2599 ft. **Site 2 of 2 in cluster AH**

Relative:
Higher

Actual:
53 ft.

CPS-SLIC:

Name:	CITY OF SANTA BARBARA PARKING LOT #2
Address:	914 CHAPALA STREET
City,State,Zip:	SANTA BARBARA, CA 93101
Region:	STATE
Facility Status:	**Completed - Case Closed**
Status Date:	09/12/2007
Global Id:	SLT3S1701331
Lead Agency:	CENTRAL COAST RWQCB (REGION 3)
Lead Agency Case Number:	SMU214
Latitude:	34.4200528719851
Longitude:	-119.702096404902
Case Type:	Cleanup Program Site
Case Worker:	Not reported
Local Agency:	Not reported
RB Case Number:	S337
File Location:	Not reported
Potential Media Affected:	Other Groundwater (uses other than drinking water), Soil
Potential Contaminants of Concern:	Ethylbenzene, Toluene, Xylene
EPA Region:	9
Coordinate Source:	Google Map Move
Cuf Case:	NO
Quantity Released Gallons:	Not reported
Begin Date:	09/09/1987
Leak Reported Date:	01/02/1965
How Discovered:	* RPR
How Discovered Description:	Not reported
Discharge Source:	Not reported
Discharge Cause:	Not reported
Stop Method:	Not reported
Stop Description:	Not reported
No Further Action Date:	09/12/2007
CA Water Watershed Name:	South Coast - South Coast - Santa Barbara (315.32)
Dwr Groundwater Subbasin Name:	Santa Barbara (3-017)
Disadvantaged Community:	Disadvantaged Community
CA Enviroscreen 3 Score:	61-65%

Map ID
Direction
Distance
Elevation | Site | MAP FINDINGS | Database(s) | EDR ID Number EPA ID Number

CITY OF SANTA BARBARA PARKING LOT #2 (Continued) **S118406168**

CA Enviroscreen 4 Score:	60-65%
Military DOD Site:	No
Facility Project Subtype:	Not reported
RWQCB Region:	CENTRAL COAST RWQCB (REGION 3)
Site History:	All Santa Barbara County Fire Dept. File Documents for this site have been uploaded 1-30-2014 by RWQCB All Central Coast Regional Water Board File Documents for this site have been uploaded 2-13-2014 by RWQCB

Click here to access the California GeoTracker records for this facility:

AI240 **ANACAPA STREET, LLC** **LUST** **S113186807**
ENE **131 ANACAPA ST.** **Cortese** **N/A**
1/4-1/2 **SANTA BARBARA, CA 93101** **HWTS**
0.493 mi. **HAZNET**
2602 ft. **Site 4 of 5 in cluster AI**

Relative: **Lower**
Actual: **20 ft.**

LUST:

Name:	ANACAPA STREET, LLC
Address:	131 ANACAPA ST.
City,State,Zip:	SANTA BARBARA, CA 93101
Lead Agency:	SANTA BARBARA COUNTY LOP
Case Type:	LUST Cleanup Site
Geo Track:	http://geotracker.waterboards.ca.gov/profile_report.asp?global_id=T10000004636
Global Id:	T10000004636
Latitude:	34.4146302621784
Longitude:	-119.69039618969
Status:	Completed - Case Closed
Status Date:	04/15/2013
Case Worker:	CSB
RB Case Number:	Not reported
Local Agency:	SANTA BARBARA COUNTY LOP
File Location:	All Files are on GeoTracker or in the Local Agency Database
Local Case Number:	90134
Potential Media Affect:	Soil
Potential Contaminants of Concern:	Benzene, Gasoline
EPA Region:	9
Coordinate Source:	Not reported
Cuf Case:	NO
Quantity Released Gallons:	Not reported
Begin Date:	01/01/2010
Leak Reported Date:	02/14/2013
How Discovered:	Not reported
How Discovered Description:	Found during construction activities leading to UST removal
Discharge Source:	Tank
Discharge Cause:	Unknown
Stop Method:	Not reported
Stop Description:	UST removed
No Further Action Date:	04/15/2013
CA Water Watershed Name:	South Coast - South Coast - Santa Barbara (315.32)
Dwr Groundwater Subbasin Name:	Santa Barbara (3-017)
Disadvantaged Community:	Not reported
CA Enviroscreen 3 Score:	51-55%
CA Enviroscreen 4 Score:	70-75%
Military DOD Site:	No
Facility Project Subtype:	Not reported
RWQCB Region:	CENTRAL COAST RWQCB (REGION 3)
Site History:	A UST was found during redevelopment activities, and was removed, at

Docusign Envelope ID: 3773F87A-0B89-4932-BA2C-CA8383B3EEAD

ANACAPA STREET, LLC (Continued) **S113186807**

which time evidence of a UST release was found. Site assessment found a very small impacted area that was over excavated and confirmation sampling supports clean closure of this case. The complete file has been uploaded to the Geotracker website. COMPLETE LOP FILE HAS BEEN UPLOADED TO GEOTRACKER WEBSITE - HARD COPIES NO LONGER EXIST IN LOP FILES

LUST:
Global Id: T10000004636
Contact Type: Local Agency Caseworker - Primary Caseworker
Contact Name: Closed Santa Barbara Co LOP Sites
Organization Name: SANTA BARBARA COUNTY LOP
Address: 2125 S. Centerpointe Parkway, Suite #333
City: Santa Maria
Email: Not reported
Phone Number: 8053468460

LUST:
Global Id: T10000004636
Action Type: ENFORCEMENT
Date: 03/07/2013
Action: Staff Letter

Global Id: T10000004636
Action Type: ENFORCEMENT
Date: 02/14/2013
Action: Unauthorized Release Form

Global Id: T10000004636
Action Type: Other
Date: 01/01/2010
Action: Leak Began

Global Id: T10000004636
Action Type: ENFORCEMENT
Date: 04/15/2013
Action: LOP Case Closure Summary to RB

Global Id: T10000004636
Action Type: ENFORCEMENT
Date: 04/15/2013
Action: LOP Case Closure Summary to RB

Global Id: T10000004636
Action Type: Other
Date: 02/08/2013
Action: Leak Stopped

Global Id: T10000004636
Action Type: RESPONSE
Date: 04/16/2013
Action: Other Report / Document

Global Id: T10000004636
Action Type: RESPONSE
Date: 03/31/2013
Action: Request for Closure

Docusign Envelope ID: 3773F87A-0B89-4932-BA2C-CA8383B3EEAD

ANACAPA STREET, LLC (Continued) **S113186807**

Global Id: T10000004636
Action Type: RESPONSE
Date: 03/26/2013
Action: CAP/RAP - Final Remediation / Design Plan

Global Id: T10000004636
Action Type: RESPONSE
Date: 04/16/2013
Action: Other Report / Document

Global Id: T10000004636
Action Type: RESPONSE
Date: 04/16/2013
Action: Other Report / Document

Global Id: T10000004636
Action Type: RESPONSE
Date: 03/26/2013
Action: Soil and Water Investigation Workplan

Global Id: T10000004636
Action Type: RESPONSE
Date: 04/16/2013
Action: Other Report / Document

Global Id: T10000004636
Action Type: RESPONSE
Date: 04/16/2013
Action: Other Report / Document

Global Id: T10000004636
Action Type: ENFORCEMENT
Date: 04/15/2013
Action: Closure/No Further Action Letter

Global Id: T10000004636
Action Type: Other
Date: 02/08/2013
Action: Leak Discovery

Global Id: T10000004636
Action Type: REMEDIATION
Date: 03/14/2013
Action: Excavation

Global Id: T10000004636
Action Type: ENFORCEMENT
Date: 02/15/2013
Action: Notice of Responsibility

Global Id: T10000004636
Action Type: Other
Date: 02/14/2013
Action: Leak Reported

LUST:
Global Id: T10000004636

Docusign Envelope ID: 3773F87A-0B89-4932-BA2C-CA8383B3EEAD

ANACAPA STREET, LLC (Continued) **S113186807**

Status: Open - Case Begin Date
Status Date: 01/01/2010

Global Id: T10000004636
Status: Open - Assessment & Interim Remedial Action
Status Date: 03/07/2013

Global Id: T10000004636
Status: Completed - Case Closed
Status Date: 04/15/2013

Global Id: T10000004636
Status: Open - Eligible for Closure
Status Date: 04/15/2013

CORTESE:
Name: ANACAPA STREET, LLC
Address: 131 ANACAPA ST.
City,State,Zip: SANTA BARBARA, CA 93101
Region: CORTESE
Envirostor Id: Not reported
Global ID: T10000004636
Site/Facility Type: LUST CLEANUP SITE
Cleanup Status: COMPLETED - CASE CLOSED
Status Date: Not reported
Site Code: Not reported
Latitude: Not reported
Longitude: Not reported
Owner: Not reported
Enf Type: Not reported
Swat R: Not reported
Flag: active
Order No: Not reported
Waste Discharge System No: Not reported
Effective Date: Not reported
Region 2: Not reported
WID Id: Not reported
Solid Waste Id No: Not reported
Waste Management Uit Name: Not reported
File Name: Active Open

HWTS:
Name: 131 ANACAPA STREET
Address: 131 ANACAPA ST
Address 2: Not reported
City,State,Zip: SANTA BARBARA, CA 93101
EPA ID: CAC002717701
Inactive Date: 04/22/2013
Create Date: 01/21/2013
Last Act Date: Not reported
Mailing Name: Not reported
Mailing Address: 201 W MONTECITO ST
Mailing Address 2: Not reported
Mailing City,State,Zip: SANTA BARBARA, CA 931013824
Owner Name: 131-137 ANACAPA STREET, LLC

Docusign Envelope ID: 3773F87A-0B89-4932-BA2C-CA8383B3EEAD

ANACAPA STREET, LLC (Continued) **S113186807**

Owner Address:	201 W MONTECITO ST
Owner Address 2:	Not reported
Owner City,State,Zip:	SANTA BARBARA, CA 931013824
Owner Phone:	Not reported
Owner Fax:	Not reported
Contact Name:	131-137 ANACAPA STREET, LLC
Contact Address:	201 W MONTECITO ST
Contact Address 2:	Not reported
City,State,Zip:	SANTA BARBARA, CA 931013824
Contact Phone:	Not reported
Contact Fax:	Not reported
Facility Status:	Inactive
Facility Type:	TEMPORARY
Category:	STATE
Latitude:	34.414515
Longitude:	-119.689766

NAICS:

EPA ID:	CAC002717701
Create Date:	2013-01-21 10:18:33.760
NAICS Code:	44719
NAICS Description:	Other Gasoline Stations
Issued EPA ID Date:	2013-01-21 10:18:33.73000
Inactive Date:	2013-04-22 10:18:33.70000
Facility Name:	131 ANACAPA STREET
Facility Address:	131 ANACAPA ST
Facility Address 2:	Not reported
Facility City:	SANTA BARBARA
Facility County:	Not reported
Facility State:	CA
Facility Zip:	931011860

HAZNET:

Name:	131 ANACAPA STREET
Address:	131 ANACAPA ST
Address 2:	Not reported
City,State,Zip:	SANTA BARBARA, CA 931011860
Contact:	131-137 ANACAPA STREET, LLC
Telephone:	8052459016
Mailing Name:	Not reported
Mailing Address:	201 W MONTECITO ST
Year:	2013
Gepaid:	CAC002717701
TSD EPA ID:	CAT080013352
CA Waste Code:	241 - Tank bottom waste
Disposal Method:	H039 - Other Recovery Of Reclamation For Reuse Including Acid Regeneration, Organics Recovery Ect
Tons:	1.668

Additional Info:

Year:	2013
Gen EPA ID:	CAC002717701
Shipment Date:	20130208

Docusign Envelope ID: 3773F87A-0B89-4932-BA2C-CA8383B3EEAD

ANACAPA STREET, LLC (Continued) **S113186807**

Creation Date:	4/22/2013 22:15:13
Receipt Date:	20130214
Manifest ID:	010396276JJK
Trans EPA ID:	CAR000189431
Trans Name:	ADAMS SERVICES INC
Trans 2 EPA ID:	Not reported
Trans 2 Name:	Not reported
TSDF EPA ID:	CAT080013352
Trans Name:	DEMENNO/KERDOON
TSDF Alt EPA ID:	Not reported
TSDF Alt Name:	Not reported
Waste Code Description:	241 - Tank bottom waste 251 Still bottoms with halogenated organics
RCRA Code:	Not reported
Meth Code:	H039 - Other Recovery Of Reclamation For Reuse Including Acid Regeneration, Organics Recovery Ect
Quantity Tons:	0.417
Waste Quantity:	100
Quantity Unit:	G
Additional Code 1:	Not reported
Additional Code 2:	Not reported
Additional Code 3:	Not reported
Additional Code 4:	Not reported
Additional Code 5:	Not reported

Shipment Date:	20130122
Creation Date:	3/19/2013 22:15:35
Receipt Date:	20130122
Manifest ID:	005778879FLE
Trans EPA ID:	CAT080016116
Trans Name:	NIETO AND SONS TRUCKING INC
Trans 2 EPA ID:	Not reported
Trans 2 Name:	Not reported
TSDF EPA ID:	CAT080013352
Trans Name:	DEMENNO KERDOON
TSDF Alt EPA ID:	Not reported
TSDF Alt Name:	Not reported
Waste Code Description:	241 - Tank bottom waste 251 Still bottoms with halogenated organics
RCRA Code:	Not reported
Meth Code:	H039 - Other Recovery Of Reclamation For Reuse Including Acid Regeneration, Organics Recovery Ect
Quantity Tons:	1.251
Waste Quantity:	300
Quantity Unit:	G
Additional Code 1:	Not reported
Additional Code 2:	Not reported
Additional Code 3:	Not reported
Additional Code 4:	Not reported
Additional Code 5:	Not reported

Docusign Envelope ID: 3773F87A-0B89-4932-BA2C-CA8383B3EEAD

AI241 **ANACAPA STREET, LLC** **UST FINDER RELEASE** **1028917190**
ENE **131 ANACAPA ST.** **N/A**
1/4-1/2 **SANTA BARBARA, CA 93101**
0.493 mi.
2602 ft. **Site 5 of 5 in cluster AI**

Relative: **Lower**
Actual: **20 ft.**

UST FINDER RELEASE:

Object ID:	55513
Facility ID:	Not reported
Lust ID:	CAT10000004636
Name:	ANACAPA STREET, LLC
Address:	131 ANACAPA ST.
City,State,Zip:	SANTA BARBARA, CA 93101
Address Match Type:	StreetAddress
Reported Date:	Not reported
Status:	No Further Action
Substance:	Not reported
Population within 1500ft:	661
Domestic Wells within 1500ft:	0
Land Use:	Developed, Medium Intensity
Within SPA:	No
SPA PWS Facility ID:	Not reported
SPA Water Type:	Not reported
SPA Facility Type:	Not reported
SPA HUC12:	Not reported
Within WHPA:	Yes
WHPA PWS Facility ID:	CA4210010_24400
WHPA Water Type:	GW - Ground water
WHPA Facility Type:	WL - Well
WHPA HUC12:	180600130203
Within 100yr Floodplain:	Yes
Tribe:	Not reported
EPA Region:	9
NFA Letter 1:	Not reported
NFA Letter 2:	Not reported
NFA Letter 3:	Not reported
NFA Letter 4:	Not reported
Closed With Residual Contaminate:	Not reported
Coordinate Source:	Geocode
X Coord:	-119.68985
Y Coord:	34.4145500000001
Latitude:	34.4145499999999
Longitude:	-119.68985

AO242 **TIRE PRO'S** **LUST** **S105620291**
NW **401 CARRILLO ST W** **Cortese** **N/A**
1/4-1/2 **SANTA BARBARA, CA 93101**
0.493 mi.
2603 ft. **Site 1 of 2 in cluster AO**

Relative: **Higher**
Actual: **54 ft.**

LUST:

Name:	TIRE PRO'S
Address:	401 CARRILLO ST W
City,State,Zip:	SANTA BARBARA, CA 93101
Lead Agency:	SANTA BARBARA COUNTY LOP
Case Type:	LUST Cleanup Site
Geo Track:	http://geotracker.waterboards.ca.gov/profile_report.asp?global_id=T0608300736
Global Id:	T0608300736
Latitude:	34.417048036
Longitude:	-119.706334085

Docusign Envelope ID: 3773F87A-0B89-4932-BA2C-CA8383B3EEAD

TIRE PRO'S (Continued) **S105620291**

Status:	Completed - Case Closed
Status Date:	10/15/1990
Case Worker:	CSB
RB Case Number:	826
Local Agency:	SANTA BARBARA COUNTY LOP
File Location:	All Files are on GeoTracker or in the Local Agency Database
Local Case Number:	51785
Potential Media Affect:	Soil
Potential Contaminants of Concern:	Waste Oil / Motor / Hydraulic / Lubricating
EPA Region:	9
Coordinate Source:	* High Quality GPS
Cuf Case:	NO
Quantity Released Gallons:	Not reported
Begin Date:	04/20/1990
Leak Reported Date:	04/20/1990
How Discovered:	Not reported
How Discovered Description:	Not reported
Discharge Source:	Not reported
Discharge Cause:	Not reported
Stop Method:	Not reported
Stop Description:	Not reported
No Further Action Date:	10/15/1990
CA Water Watershed Name:	South Coast - South Coast - Santa Barbara (315.32)
Dwr Groundwater Subbasin Name:	Santa Barbara (3-017)
Disadvantaged Community:	Not reported
CA Enviroscreen 3 Score:	46-50%
CA Enviroscreen 4 Score:	60-65%
Military DOD Site:	No
Facility Project Subtype:	Not reported
RWQCB Region:	CENTRAL COAST RWQCB (REGION 3)
Site History:	COMPLETE LOP FILE HAS BEEN UPLOADED TO GEOTRACKER WEBSITE - HARD COPIES NO LONGER EXIST IN LOP FILES

LUST:

Global Id:	T0608300736
Contact Type:	Local Agency Caseworker - Primary Caseworker
Contact Name:	Closed Santa Barbara Co LOP Sites
Organization Name:	SANTA BARBARA COUNTY LOP
Address:	2125 S. Centerpointe Parkway, Suite #333
City:	Santa Maria
Email:	Not reported
Phone Number:	8053468460

LUST:

Global Id:	T0608300736
Action Type:	ENFORCEMENT
Date:	05/20/2020
Action:	Site Visit / Inspection / Sampling
Global Id:	T0608300736
Action Type:	RESPONSE
Date:	06/11/2020
Action:	Site Assessment Report
Global Id:	T0608300736
Action Type:	RESPONSE
Date:	04/20/2020

Docusign Envelope ID: 3773F87A-0B89-4932-BA2C-CA8383B3EEAD

TIRE PRO'S (Continued) **S105620291**

Action: Other Report / Document

Global Id: T0608300736
Action Type: ENFORCEMENT
Date: 05/23/2014
Action: Technical Correspondence / Assistance / Other

Global Id: T0608300736
Action Type: ENFORCEMENT
Date: 10/15/1990
Action: Closure/No Further Action Letter

Global Id: T0608300736
Action Type: RESPONSE
Date: 04/21/2020
Action: Email Correspondence

Global Id: T0608300736
Action Type: RESPONSE
Date: 04/17/2020
Action: Other Report / Document

Global Id: T0608300736
Action Type: RESPONSE
Date: 04/20/2020
Action: Tank Removal Report / UST Sampling Report

Global Id: T0608300736
Action Type: RESPONSE
Date: 06/11/2020
Action: Other Report / Document

Global Id: T0608300736
Action Type: ENFORCEMENT
Date: 06/19/1990
Action: Unauthorized Release Form

Global Id: T0608300736
Action Type: Other
Date: 04/20/1990
Action: Leak Discovery

Global Id: T0608300736
Action Type: Other
Date: 04/20/1990
Action: Leak Reported

LUST:
Global Id: T0608300736
Status: Open - Case Begin Date
Status Date: 04/20/1990

Global Id: T0608300736
Status: Open - Site Assessment
Status Date: 04/20/1990

Global Id: T0608300736

Docusign Envelope ID: 3773F87A-0B89-4932-BA2C-CA8383B3EEAD

TIRE PRO'S (Continued) **S105620291**

Status: Open - Site Assessment
Status Date: 06/04/1990

Global Id: T0608300736
Status: Open - Remediation
Status Date: 07/25/1990

Global Id: T0608300736
Status: Open - Site Assessment
Status Date: 07/25/1990

Global Id: T0608300736
Status: Completed - Case Closed
Status Date: 10/15/1990

LUST REG 3:
Region: 3
Regional Board: Central Coast Region
Facility County: Santa Barbara
Global ID: T0608300736
Status: Case Closed
Case Number: 826
Local Case Num: 51785
Case Type: S
Substance: Waste Oil
Quantity: Not reported
Abatement Method: Excavate and Dispose - remove contaminated soil and dispose in approved site
Leak Source: Not reported
Leak Cause: Not reported
How Stopped: Not reported
How Discovered: Not reported
Release Date: 04/20/1990
Discovered Date: 4/20/90
Enter Date: / /
Stop Date: Not reported
Review Date: / /
Enforce Date: 1/1/65
Close Date: 10/15/90
Enforcement Type: None Taken
Responsible Party: Not reported
RP Address: Not reported
Contact: Not reported
Cross Street: Not reported
Local Agency: 42000L
Lead Agency: Local Agency
Staff Initials: RBA
Confirm Leak: 6/4/90
Workplan: 4/20/90
Prelim Assess: 7/25/90
Pollution Char: 04/20/1990
Remedial Plan: 7/25/90
Remedial Action: 7/25/90
Monitoring: / /
Pilot Program: LOP
Interim Action: Not reported

Docusign Envelope ID: 3773F87A-0B89-4932-BA2C-CA8383B3EEAD

TIRE PRO'S (Continued) **S105620291**

Funding: F
MTBE Class: *
Max MTBE Grnd Wtr: Not reported
Max MTBE Soil: Not reported
Max MTBE Data: / /
MTBE Tested: NRQ
Lat/Long: 34.4171204 / -119.7063423
Soil Qualifier: Not reported
Grnd Wtr Qualifier: Not reported
Mtbe Concentratn: 0
Mtbe Fuel: 0
Org Name: Not reported
Basin Plan: Not reported
Beneficial: Not reported
Priority: -0-
UST Cleanup Fund ID: Not reported
Suspended: Not reported
Operator: Not reported
Water System: STOVEPIPE WELLS
Well Name: LPA REPORTED PRIMARY SOURCE
Distance From Well: 0
Assigned Name: 1400022-001GEN
Summary: Not reported

CORTESE:
Name: TIRE PRO'S
Address: 401 CARRILLO ST W
City,State,Zip: SANTA BARBARA, CA 93101
Region: CORTESE
Envirostor Id: Not reported
Global ID: T0608300736
Site/Facility Type: LUST CLEANUP SITE
Cleanup Status: COMPLETED - CASE CLOSED
Status Date: Not reported
Site Code: Not reported
Latitude: Not reported
Longitude: Not reported
Owner: Not reported
Enf Type: Not reported
Swat R: Not reported
Flag: active
Order No: Not reported
Waste Discharge System No: Not reported
Effective Date: Not reported
Region 2: Not reported
WID Id: Not reported
Solid Waste Id No: Not reported
Waste Management Uit Name: Not reported
File Name: Active Open

Docusign Envelope ID: 3773F87A-0B89-4932-BA2C-CA8383B3EEAD

AO243 **TIRE PRO'S** **UST FINDER RELEASE** **1029118251**
WNW **401 CARRILLO ST W** **N/A**
1/4-1/2 **SANTA BARBARA, CA 93101**
0.495 mi.
2613 ft. **Site 2 of 2 in cluster AO**

Relative: **Higher**
Actual: **53 ft.**

UST FINDER RELEASE:

Object ID:	55352
Facility ID:	Not reported
Lust ID:	CAT0608300736
Name:	TIRE PRO'S
Address:	401 CARRILLO ST W
City,State,Zip:	SANTA BARBARA, CA 93101
Address Match Type:	PointAddress
Reported Date:	Not reported
Status:	No Further Action
Substance:	Not reported
Population within 1500ft:	4186
Domestic Wells within 1500ft:	0
Land Use:	Developed, Low Intensity
Within SPA:	No
SPA PWS Facility ID:	Not reported
SPA Water Type:	Not reported
SPA Facility Type:	Not reported
SPA HUC12:	Not reported
Within WHPA:	Yes
WHPA PWS Facility ID:	CA4210010_24400
WHPA Water Type:	GW - Ground water
WHPA Facility Type:	WL - Well
WHPA HUC12:	180600130203
Within 100yr Floodplain:	Yes
Tribe:	Not reported
EPA Region:	9
NFA Letter 1:	Not reported
NFA Letter 2:	Not reported
NFA Letter 3:	Not reported
NFA Letter 4:	Not reported
Closed With Residual Contaminate:	Not reported
Coordinate Source:	Geocode
X Coord:	-119.7066
Y Coord:	34.4169900000001
Latitude:	34.4169899999999
Longitude:	-119.706599999999

AK244 **FORMER SANTA BARBARA NISSAN** **UST FINDER RELEASE** **1028965500**
East **36 STATE ST** **N/A**
1/4-1/2 **SANTA BARBARA, CA 93101**
0.496 mi.
2619 ft. **Site 9 of 12 in cluster AK**

Relative: **Lower**
Actual: **15 ft.**

UST FINDER RELEASE:

Object ID:	55511
Facility ID:	Not reported
Lust ID:	CAT10000005935
Name:	FORMER SANTA BARBARA NISSAN
Address:	36 STATE ST
City,State,Zip:	SANTA BARBARA, CA 93101
Address Match Type:	PointAddress
Reported Date:	Not reported
Status:	No Further Action

Docusign Envelope ID: 3773F87A-0B89-4932-BA2C-CA8383B3EEAD

FORMER SANTA BARBARA NISSAN (Continued) **1028965500**

Substance:	Not reported
Population within 1500ft:	702
Domestic Wells within 1500ft:	0
Land Use:	Developed, Medium Intensity
Within SPA:	No
SPA PWS Facility ID:	Not reported
SPA Water Type:	Not reported
SPA Facility Type:	Not reported
SPA HUC12:	Not reported
Within WHPA:	Yes
WHPA PWS Facility ID:	CA4210010_24400
WHPA Water Type:	GW - Ground water
WHPA Facility Type:	WL - Well
WHPA HUC12:	180600130203
Within 100yr Floodplain:	Yes
Tribe:	Not reported
EPA Region:	9
NFA Letter 1:	Not reported
NFA Letter 2:	Not reported
NFA Letter 3:	Not reported
NFA Letter 4:	Not reported
Closed With Residual Contaminate:	Not reported
Coordinate Source:	Geocode
X Coord:	-119.69008
Y Coord:	34.41285
Latitude:	34.4128499999999
Longitude:	-119.690079999999

AK245 **FORMER SANTA BARBARA NISSAN** **LUST** **S116680373**
East **36 STATE ST** **Cortese** **N/A**
1/4-1/2 **SANTA BARBARA, CA 93101**
0.496 mi.
2619 ft. **Site 10 of 12 in cluster AK**

Relative: **Lower**
Actual: **15 ft.**

LUST:

Name:	FORMER SANTA BARBARA NISSAN
Address:	36 STATE ST
City,State,Zip:	SANTA BARBARA, CA 93101
Lead Agency:	SANTA BARBARA COUNTY LOP
Case Type:	LUST Cleanup Site
Geo Track:	http://geotracker.waterboards.ca.gov/profile_report.asp?global_id=T10000005935
Global Id:	T10000005935
Latitude:	34.4131435
Longitude:	-119.6900622
Status:	Completed - Case Closed
Status Date:	07/21/2015
Case Worker:	CSB
RB Case Number:	Not reported
Local Agency:	SANTA BARBARA COUNTY LOP
File Location:	Local Agency
Local Case Number:	518551
Potential Media Affect:	Other Groundwater (uses other than drinking water), Soil
Potential Contaminants of Concern:	Waste Oil / Motor / Hydraulic / Lubricating
EPA Region:	9
Coordinate Source:	Not reported
Cuf Case:	NO
Quantity Released Gallons:	Not reported
Begin Date:	01/15/1989

Docusign Envelope ID: 3773F87A-0B89-4932-BA2C-CA8383B3EEAD

FORMER SANTA BARBARA NISSAN (Continued) **S116680373**

Leak Reported Date:	06/21/1989
How Discovered:	Tank Closure
How Discovered Description:	UST removal
Discharge Source:	Other
Discharge Cause:	Overfill, Unknown
Stop Method:	Close and Remove Tank, Remove Contents
Stop Description:	close and remove USTs
No Further Action Date:	07/21/2015
CA Water Watershed Name:	South Coast - South Coast - Santa Barbara (315.32)
Dwr Groundwater Subbasin Name:	Santa Barbara (3-017)
Disadvantaged Community:	Not reported
CA Enviroscreen 3 Score:	51-55%
CA Enviroscreen 4 Score:	70-75%
Military DOD Site:	No
Facility Project Subtype:	Not reported
RWQCB Region:	CENTRAL COAST RWQCB (REGION 3)
Site History:	This case #518551 is reopening Case# 51855, which was closed on 12/4/2012 under CUF recommendation in accordance with the now active LTCP. This case left residual impacts that could not be accessed due to structural encumbrances. These encumbrances are being removed in June 2014 to allow for redevelopment. The RP requested this case be reopened so EHS could provide oversight of the excavation of the impacted soils. The RP expects to start in Jan. 2015, and the site was closed in July 2015.

LUST:

Global Id:	T10000005935
Contact Type:	Local Agency Caseworker - Primary Caseworker
Contact Name:	Closed Santa Barbara Co LOP Sites
Organization Name:	SANTA BARBARA COUNTY LOP
Address:	2125 S. Centerpointe Parkway, Suite #333
City:	Santa Maria
Email:	Not reported
Phone Number:	8053468460

LUST:

Global Id:	T10000005935
Action Type:	ENFORCEMENT
Date:	07/21/2015
Action:	LOP Case Closure Summary to RB
Global Id:	T10000005935
Action Type:	ENFORCEMENT
Date:	01/15/2014
Action:	Staff Letter
Global Id:	T10000005935
Action Type:	ENFORCEMENT
Date:	05/22/2014
Action:	Site Reopened Letter
Global Id:	T10000005935
Action Type:	ENFORCEMENT
Date:	03/15/1989
Action:	Unauthorized Release Form
Global Id:	T10000005935

Docusign Envelope ID: 3773F87A-0B89-4932-BA2C-CA8383B3EEAD

FORMER SANTA BARBARA NISSAN (Continued) **S116680373**

Action Type: ENFORCEMENT
Date: 08/31/2015
Action: Technical Correspondence / Assistance / Other

Global Id: T10000005935
Action Type: ENFORCEMENT
Date: 01/21/2015
Action: Site Visit / Inspection / Sampling

Global Id: T10000005935
Action Type: Other
Date: 01/15/1989
Action: Leak Began

Global Id: T10000005935
Action Type: Other
Date: 06/21/1989
Action: Leak Discovery

Global Id: T10000005935
Action Type: ENFORCEMENT
Date: 07/21/2015
Action: LOP Case Closure Summary to RB

Global Id: T10000005935
Action Type: ENFORCEMENT
Date: 07/21/2015
Action: Closure/No Further Action Letter

Global Id: T10000005935
Action Type: Other
Date: 07/07/1989
Action: Leak Stopped

Global Id: T10000005935
Action Type: RESPONSE
Date: 05/27/2014
Action: Fact Sheets - Public Participation

Global Id: T10000005935
Action Type: RESPONSE
Date: 03/27/2015
Action: Fact Sheets - Public Participation

Global Id: T10000005935
Action Type: ENFORCEMENT
Date: 04/01/2015
Action: Staff Letter

Global Id: T10000005935
Action Type: ENFORCEMENT
Date: 03/06/2015
Action: Notification - Preclosure

Global Id: T10000005935
Action Type: ENFORCEMENT
Date: 06/04/2014

Docusign Envelope ID: 3773F87A-0B89-4932-BA2C-CA8383B3EEAD

FORMER SANTA BARBARA NISSAN (Continued) **S116680373**

Action: Staff Letter

Global Id: T10000005935
Action Type: Other
Date: 06/21/1989
Action: Leak Reported

Global Id: T10000005935
Action Type: RESPONSE
Date: 04/09/2015
Action: Request for Closure - Regulator Responded

Global Id: T10000005935
Action Type: RESPONSE
Date: 04/09/2015
Action: Other Workplan - Regulator Responded

LUST:
Global Id: T10000005935
Status: Open - Case Begin Date
Status Date: 01/15/1989

Global Id: T10000005935
Status: Open - Assessment & Interim Remedial Action
Status Date: 05/21/2014

Global Id: T10000005935
Status: Open - Remediation
Status Date: 01/20/2015

Global Id: T10000005935
Status: Open - Eligible for Closure
Status Date: 06/15/2015

Global Id: T10000005935
Status: Completed - Case Closed
Status Date: 07/21/2015

CORTESE:
Name: FORMER SANTA BARBARA NISSAN
Address: 36 STATE ST
City,State,Zip: SANTA BARBARA, CA 93101
Region: CORTESE
Envirostor Id: Not reported
Global ID: T10000005935
Site/Facility Type: LUST CLEANUP SITE
Cleanup Status: COMPLETED - CASE CLOSED
Status Date: Not reported
Site Code: Not reported
Latitude: Not reported
Longitude: Not reported
Owner: Not reported
Enf Type: Not reported
Swat R: Not reported
Flag: active

Docusign Envelope ID: 3773F87A-0B89-4932-BA2C-CA8383B3EEAD

FORMER SANTA BARBARA NISSAN (Continued) **S116680373**

Order No:	Not reported
Waste Discharge System No:	Not reported
Effective Date:	Not reported
Region 2:	Not reported
WID Id:	Not reported
Solid Waste Id No:	Not reported
Waste Management Uit Name:	Not reported
File Name:	Active Open

AK246 **SANTA BARBARA NISSAN** **UST FINDER RELEASE** **1029102037**
East **36 STATE ST** **N/A**
1/4-1/2 **SANTA BARBARA, CA 93101**
0.496 mi.
2619 ft. **Site 11 of 12 in cluster AK**

Relative: **Lower**

Actual: **15 ft.**

UST FINDER RELEASE:

Object ID:	55512
Facility ID:	Not reported
Lust ID:	CAT0608300107
Name:	SANTA BARBARA NISSAN
Address:	36 STATE ST
City,State,Zip:	SANTA BARBARA, CA 93101
Address Match Type:	PointAddress
Reported Date:	Not reported
Status:	No Further Action
Substance:	Not reported
Population within 1500ft:	702
Domestic Wells within 1500ft:	0
Land Use:	Developed, Medium Intensity
Within SPA:	No
SPA PWS Facility ID:	Not reported
SPA Water Type:	Not reported
SPA Facility Type:	Not reported
SPA HUC12:	Not reported
Within WHPA:	Yes
WHPA PWS Facility ID:	CA4210010_24400
WHPA Water Type:	GW - Ground water
WHPA Facility Type:	WL - Well
WHPA HUC12:	180600130203
Within 100yr Floodplain:	Yes
Tribe:	Not reported
EPA Region:	9
NFA Letter 1:	Not reported
NFA Letter 2:	Not reported
NFA Letter 3:	Not reported
NFA Letter 4:	Not reported
Closed With Residual Contaminate:	Not reported
Coordinate Source:	Geocode
X Coord:	-119.69008
Y Coord:	34.41285
Latitude:	34.4128499999999
Longitude:	-119.690079999999

Docusign Envelope ID: 3773F87A-0B89-4932-BA2C-CA8383B3EEAD

AK247 **SANTA BARBARA NISSAN** **LUST** **S101303496**
East **36 STATE ST** **SWEEPS UST** **N/A**
1/4-1/2 **SANTA BARBARA, CA 93101** **HIST UST**
0.496 mi. **Cortese**
2619 ft. **Site 12 of 12 in cluster AK** **HIST CORTESE**

Relative:
Lower

Actual:
15 ft.

LUST:

Name:	SANTA BARBARA NISSAN
Address:	36 STATE ST
City,State,Zip:	SANTA BARBARA, CA 93101
Lead Agency:	SANTA BARBARA COUNTY LOP
Case Type:	LUST Cleanup Site
Geo Track:	http://geotracker.waterboards.ca.gov/profile_report.asp?global_id=T0608300107
Global Id:	T0608300107
Latitude:	34.413110215
Longitude:	-119.689901983
Status:	Completed - Case Closed
Status Date:	12/04/2012
Case Worker:	CSB
RB Case Number:	211
Local Agency:	SANTA BARBARA COUNTY LOP
File Location:	All Files are on GeoTracker or in the Local Agency Database
Local Case Number:	51855
Potential Media Affect:	Aquifer used for drinking water supply, Soil, Soil Vapor
Potential Contaminants of Concern:	Waste Oil / Motor / Hydraulic / Lubricating
EPA Region:	9
Coordinate Source:	* High Quality GPS
Cuf Case:	YES
Quantity Released Gallons:	Not reported
Begin Date:	06/21/1989
Leak Reported Date:	06/21/1989
How Discovered:	Tank Closure
How Discovered Description:	UST removal
Discharge Source:	Other
Discharge Cause:	Unknown
Stop Method:	Close and Remove Tank, Remove Contents
Stop Description:	close & remove USTs
No Further Action Date:	12/04/2012
CA Water Watershed Name:	South Coast - South Coast - Santa Barbara (315.32)
Dwr Groundwater Subbasin Name:	Santa Barbara (3-017)
Disadvantaged Community:	Not reported
CA Enviroscreen 3 Score:	51-55%
CA Enviroscreen 4 Score:	70-75%
Military DOD Site:	No
Facility Project Subtype:	Not reported
RWQCB Region:	CENTRAL COAST RWQCB (REGION 3)
Site History:	- Historical LUSTIS Cleanup Action : Excavate and Dispose, Excavate and Treat COMPLETE LOP FILE HAS BEEN UPLOADED TO GEOTRACKER WEBSITE - HARD COPIES NO LONGER EXIST IN LOP FILES

LUST:

Global Id:	T0608300107
Contact Type:	Local Agency Caseworker - Primary Caseworker
Contact Name:	Closed Santa Barbara Co LOP Sites
Organization Name:	SANTA BARBARA COUNTY LOP
Address:	2125 S. Centerpointe Parkway, Suite #333
City:	Santa Maria
Email:	Not reported
Phone Number:	8053468460

Docusign Envelope ID: 3773F87A-0B89-4932-BA2C-CA8383B3EEAD

SANTA BARBARA NISSAN (Continued) **S101303496**

Global Id: T0608300107
Contact Type: Regional Board Caseworker
Contact Name: RB3 STAFF
Organization Name: CENTRAL COAST RWQCB (REGION 3)
Address: 895 AEROVISTA PL, SUITE 101
City: SAN LUIS OBISPO
Email: centralcoast@waterboards.ca.gov
Phone Number: 8055493147

LUST:
Global Id: T0608300107
Action Type: ENFORCEMENT
Date: 11/25/2002
Action: Staff Letter

Global Id: T0608300107
Action Type: ENFORCEMENT
Date: 08/06/2002
Action: Warning Letter

Global Id: T0608300107
Action Type: ENFORCEMENT
Date: 01/02/2003
Action: Warning Letter

Global Id: T0608300107
Action Type: ENFORCEMENT
Date: 05/09/2008
Action: Technical Correspondence / Assistance / Other

Global Id: T0608300107
Action Type: ENFORCEMENT
Date: 09/16/2009
Action: Technical Correspondence / Assistance / Other

Global Id: T0608300107
Action Type: ENFORCEMENT
Date: 02/10/2010
Action: Technical Correspondence / Assistance / Other

Global Id: T0608300107
Action Type: ENFORCEMENT
Date: 03/16/2012
Action: Technical Correspondence / Assistance / Other

Global Id: T0608300107
Action Type: ENFORCEMENT
Date: 03/19/2012
Action: Staff Letter

Global Id: T0608300107
Action Type: Other
Date: 01/15/1989
Action: Leak Began

Global Id: T0608300107
Action Type: Other

Docusign Envelope ID: 3773F87A-0B89-4932-BA2C-CA8383B3EEAD

SANTA BARBARA NISSAN (Continued) **S101303496**

Date: 06/21/1989
Action: Leak Discovery

Global Id: T0608300107
Action Type: ENFORCEMENT
Date: 04/28/2009
Action: Technical Correspondence / Assistance / Other

Global Id: T0608300107
Action Type: ENFORCEMENT
Date: 01/08/2014
Action: File review

Global Id: T0608300107
Action Type: ENFORCEMENT
Date: 01/08/2014
Action: Technical Correspondence / Assistance / Other

Global Id: T0608300107
Action Type: ENFORCEMENT
Date: 07/07/1989
Action: Unauthorized Release Form

Global Id: T0608300107
Action Type: ENFORCEMENT
Date: 11/20/2012
Action: Notice of Responsibility

Global Id: T0608300107
Action Type: ENFORCEMENT
Date: 12/08/2009
Action: Clean Up Fund - Case Closure Review Summary Report (RSR)

Global Id: T0608300107
Action Type: Other
Date: 07/07/1989
Action: Leak Stopped

Global Id: T0608300107
Action Type: RESPONSE
Date: 01/15/1990
Action: Soil and Water Investigation Workplan

Global Id: T0608300107
Action Type: RESPONSE
Date: 05/02/1991
Action: Other Workplan

Global Id: T0608300107
Action Type: RESPONSE
Date: 07/19/1991
Action: Monitoring Report - Quarterly

Global Id: T0608300107
Action Type: RESPONSE
Date: 11/30/1989
Action: Correspondence

Docusign Envelope ID: 3773F87A-0B89-4932-BA2C-CA8383B3EEAD

SANTA BARBARA NISSAN (Continued) **S101303496**

Global Id: T0608300107
Action Type: RESPONSE
Date: 12/20/1989
Action: Preliminary Site Assessment Report

Global Id: T0608300107
Action Type: RESPONSE
Date: 02/21/1990
Action: Soil and Water Investigation Workplan

Global Id: T0608300107
Action Type: RESPONSE
Date: 02/26/1990
Action: Soil and Water Investigation Workplan

Global Id: T0608300107
Action Type: RESPONSE
Date: 01/06/1992
Action: Soil and Water Investigation Workplan

Global Id: T0608300107
Action Type: RESPONSE
Date: 02/19/1991
Action: Soil and Water Investigation Workplan

Global Id: T0608300107
Action Type: RESPONSE
Date: 10/06/1992
Action: Interim Remedial Action Plan

Global Id: T0608300107
Action Type: RESPONSE
Date: 04/28/1994
Action: Monitoring Report - Quarterly

Global Id: T0608300107
Action Type: RESPONSE
Date: 10/19/2001
Action: Monitoring Report - Quarterly

Global Id: T0608300107
Action Type: RESPONSE
Date: 11/15/1993
Action: Monitoring Report - Quarterly

Global Id: T0608300107
Action Type: RESPONSE
Date: 04/23/1990
Action: Soil and Water Investigation Report

Global Id: T0608300107
Action Type: RESPONSE
Date: 06/11/1990
Action: Soil and Water Investigation Workplan - Addendum

Global Id: T0608300107
Action Type: RESPONSE

Docusign Envelope ID: 3773F87A-0B89-4932-BA2C-CA8383B3EEAD

SANTA BARBARA NISSAN (Continued) **S101303496**

Date: 10/19/1990
Action: Soil and Water Investigation Report

Global Id: T0608300107
Action Type: RESPONSE
Date: 12/18/2000
Action: Monitoring Report - Quarterly

Global Id: T0608300107
Action Type: RESPONSE
Date: 05/11/2001
Action: Monitoring Report - Quarterly

Global Id: T0608300107
Action Type: RESPONSE
Date: 01/07/1992
Action: Soil and Water Investigation Workplan

Global Id: T0608300107
Action Type: RESPONSE
Date: 11/29/1994
Action: Monitoring Report - Quarterly

Global Id: T0608300107
Action Type: RESPONSE
Date: 09/07/1995
Action: Monitoring Report - Quarterly

Global Id: T0608300107
Action Type: RESPONSE
Date: 01/28/2003
Action: Monitoring Report - Quarterly

Global Id: T0608300107
Action Type: RESPONSE
Date: 06/30/2003
Action: Monitoring Report - Quarterly

Global Id: T0608300107
Action Type: RESPONSE
Date: 07/30/2003
Action: Monitoring Report - Quarterly

Global Id: T0608300107
Action Type: RESPONSE
Date: 05/01/1990
Action: Soil and Water Investigation Workplan

Global Id: T0608300107
Action Type: RESPONSE
Date: 08/04/1990
Action: Monitoring Report - Quarterly

Global Id: T0608300107
Action Type: RESPONSE
Date: 05/19/2000
Action: Monitoring Report - Quarterly

Docusign Envelope ID: 3773F87A-0B89-4932-BA2C-CA8383B3EEAD

SANTA BARBARA NISSAN (Continued) **S101303496**

Global Id: T0608300107
Action Type: RESPONSE
Date: 08/30/2000
Action: Monitoring Report - Quarterly

Global Id: T0608300107
Action Type: RESPONSE
Date: 12/03/1990
Action: Interim Remedial Action Plan

Global Id: T0608300107
Action Type: RESPONSE
Date: 04/12/1991
Action: Remedial Progress Report

Global Id: T0608300107
Action Type: RESPONSE
Date: 06/24/1991
Action: Correspondence

Global Id: T0608300107
Action Type: RESPONSE
Date: 08/30/1991
Action: Soil and Water Investigation Report

Global Id: T0608300107
Action Type: RESPONSE
Date: 01/06/1992
Action: Soil and Water Investigation Workplan

Global Id: T0608300107
Action Type: RESPONSE
Date: 03/24/2003
Action: Monitoring Report - Quarterly

Global Id: T0608300107
Action Type: RESPONSE
Date: 12/13/1990
Action: Correspondence

Global Id: T0608300107
Action Type: RESPONSE
Date: 05/07/1993
Action: Monitoring Report - Quarterly

Global Id: T0608300107
Action Type: RESPONSE
Date: 04/17/1990
Action: Preliminary Site Assessment Report

Global Id: T0608300107
Action Type: RESPONSE
Date: 05/16/1990
Action: Soil and Water Investigation Report

Global Id: T0608300107
Action Type: RESPONSE

Docusign Envelope ID: 3773F87A-0B89-4932-BA2C-CA8383B3EEAD

SANTA BARBARA NISSAN (Continued) **S101303496**

Date: 06/06/1991
Action: Soil and Water Investigation Report

Global Id: T0608300107
Action Type: RESPONSE
Date: 10/14/1991
Action: Soil and Water Investigation Workplan

Global Id: T0608300107
Action Type: RESPONSE
Date: 02/28/2002
Action: Monitoring Report - Quarterly

Global Id: T0608300107
Action Type: RESPONSE
Date: 11/24/1992
Action: Interim Remedial Action Report

Global Id: T0608300107
Action Type: RESPONSE
Date: 01/26/2001
Action: CAP/RAP - Other Report

Global Id: T0608300107
Action Type: RESPONSE
Date: 02/03/2004
Action: Other Report / Document

Global Id: T0608300107
Action Type: RESPONSE
Date: 11/28/2003
Action: Other Report / Document

Global Id: T0608300107
Action Type: RESPONSE
Date: 05/27/2004
Action: Other Report / Document

Global Id: T0608300107
Action Type: RESPONSE
Date: 06/15/1992
Action: Other Report / Document

Global Id: T0608300107
Action Type: RESPONSE
Date: 05/14/1991
Action: Site Assessment Report

Global Id: T0608300107
Action Type: RESPONSE
Date: 10/09/1989
Action: Site Assessment Report

Global Id: T0608300107
Action Type: RESPONSE
Date: 05/12/1992
Action: Soil and Water Investigation Report

Docusign Envelope ID: 3773F87A-0B89-4932-BA2C-CA8383B3EEAD

SANTA BARBARA NISSAN (Continued) **S101303496**

Global Id:	T0608300107
Action Type:	RESPONSE
Date:	12/03/2012
Action:	Other Report / Document
Global Id:	T0608300107
Action Type:	RESPONSE
Date:	03/12/2007
Action:	Monitoring Report - Quarterly
Global Id:	T0608300107
Action Type:	RESPONSE
Date:	03/12/2007
Action:	Monitoring Report - Quarterly
Global Id:	T0608300107
Action Type:	RESPONSE
Date:	06/26/1990
Action:	Monitoring Report - Other
Global Id:	T0608300107
Action Type:	ENFORCEMENT
Date:	12/04/2012
Action:	LOP Case Closure Summary to RB
Global Id:	T0608300107
Action Type:	ENFORCEMENT
Date:	12/04/2012
Action:	Closure/No Further Action Letter
Global Id:	T0608300107
Action Type:	ENFORCEMENT
Date:	11/10/2010
Action:	Clean Up Fund - Case Closure Review Summary Report (RSR)
Global Id:	T0608300107
Action Type:	ENFORCEMENT
Date:	12/08/2009
Action:	Clean Up Fund - Case Closure Review Summary Report (RSR)
Global Id:	T0608300107
Action Type:	ENFORCEMENT
Date:	12/12/2011
Action:	Clean Up Fund - Case Closure Review Summary Report (RSR)
Global Id:	T0608300107
Action Type:	REMEDIATION
Date:	10/01/1992
Action:	Ex Situ Physical/Chemical Treatment (other than P&T, SVE, or Excavation)
Global Id:	T0608300107
Action Type:	REMEDIATION
Date:	06/01/1991
Action:	Excavation
Global Id:	T0608300107
Action Type:	ENFORCEMENT

Docusign Envelope ID: 3773F87A-0B89-4932-BA2C-CA8383B3EEAD

SANTA BARBARA NISSAN (Continued) **S101303496**

Date: 05/08/2012
Action: Technical Correspondence / Assistance / Other

Global Id: T0608300107
Action Type: ENFORCEMENT
Date: 06/04/2014
Action: Staff Letter

Global Id: T0608300107
Action Type: ENFORCEMENT
Date: 05/11/2023
Action: Email Correspondence

Global Id: T0608300107
Action Type: Other
Date: 06/21/1989
Action: Leak Reported

Global Id: T0608300107
Action Type: RESPONSE
Date: 06/27/2008
Action: Other Report / Document

LUST:
Global Id: T0608300107
Status: Open - Case Begin Date
Status Date: 06/21/1989

Global Id: T0608300107
Status: Open - Site Assessment
Status Date: 06/21/1989

Global Id: T0608300107
Status: Open - Remediation
Status Date: 06/28/1989

Global Id: T0608300107
Status: Open - Site Assessment
Status Date: 06/28/1989

Global Id: T0608300107
Status: Open - Site Assessment
Status Date: 02/21/1990

Global Id: T0608300107
Status: Open - Verification Monitoring
Status Date: 05/27/2004

Global Id: T0608300107
Status: Completed - Case Closed
Status Date: 12/04/2012

LUST REG 3:
Region: 3
Regional Board: Central Coast Region

Docusign Envelope ID: 3773F87A-0B89-4932-BA2C-CA8383B3EEAD

SANTA BARBARA NISSAN (Continued) **S101303496**

Facility County:	Santa Barbara
Global ID:	T0608300107
Status:	Pollution Characterization
Case Number:	211
Local Case Num:	51855
Case Type:	A
Substance:	Waste Oil
Quantity:	Not reported
Abatement Method:	Excavate and Treat - remove contaminated soil and treat (includes spreading or land farming), Excavate and Dispose - remove contaminated soil and dispose in approved site
Leak Source:	UNK
Leak Cause:	UNK
How Stopped:	CT,
How Discovered:	Tank Closure
Release Date:	06/21/1989
Discovered Date:	6/21/89
Enter Date:	/ /
Stop Date:	Not reported
Review Date:	/ /
Enforce Date:	1/1/65
Close Date:	Not reported
Enforcement Type:	WAR
Responsible Party:	WILLIAM LEVY
RP Address:	230 DOVE CT
Contact:	Not reported
Cross Street:	Mason St
Local Agency:	42000L
Lead Agency:	Local Agency
Staff Initials:	SMS
Confirm Leak:	6/21/89
Workplan:	Not reported
Prelim Assess:	6/28/89
Pollution Char:	02/21/1990
Remedial Plan:	Not reported
Remedial Action:	6/28/89
Monitoring:	/ /
Pilot Program:	LOP
Interim Action:	Not reported
Funding:	f
MTBE Class:	D
Max MTBE Grnd Wtr:	2
Max MTBE Soil:	Not reported
Max MTBE Data:	11/13/2002
MTBE Tested:	YES
Lat/Long:	34.4125582 / -119.6895362
Soil Qualifier:	Not reported
Grnd Wtr Qualifier:	<
Mtbe Concentratn:	15
Mtbe Fuel:	0
Org Name:	Not reported
Basin Plan:	Not reported
Beneficial:	Not reported
Priority:	2A4
UST Cleanup Fund ID:	Not reported
Suspended:	Not reported
Operator:	Not reported

Docusign Envelope ID: 3773F87A-0B89-4932-BA2C-CA8383B3EEAD

SANTA BARBARA NISSAN (Continued) **S101303496**

Water System: SANTA BARBARA WATER DISTRICT
Well Name: VERA CRUZ WELL - ABANDONED
Distance From Well: 0
Assigned Name: 04N/27W-22B06 S
Summary: Not reported

SWEEPS UST:
Name: SANTA BARBARA DATSUM
Address: 36 STATE ST
City: SANTA BARBARA
Status: Not reported
Comp Number: 1855
Number: Not reported
Board Of Equalization: Not reported
Referral Date: Not reported
Action Date: Not reported
Created Date: Not reported
Owner Tank Id: Not reported
SWRCB Tank Id: Not reported
Tank Status: Not reported
Capacity: Not reported
Active Date: Not reported
Tank Use: Not reported
STG: Not reported
Content: Not reported
Number Of Tanks: 0

HIST UST:
Name: SANTA BARBARA DATSUN
Address: 36 STATE STREET
City,State,Zip: SANTA BARBARA, CA 93117
File Number: 0002c977
URL: https://documents.geotracker.waterboards.ca.gov/ustpdfs/pdf/0002c977.pdf
Region: Not reported
Facility ID: Not reported
Facility Type: Not reported
Other Type: Not reported
Contact Name: Not reported
Telephone: Not reported
Owner Name: Not reported
Owner Address: Not reported
Owner City,St,Zip: Not reported
Total Tanks: Not reported

Tank Num: Not reported
Container Num: Not reported
Year Installed: Not reported
Tank Capacity: Not reported
Tank Used for: Not reported
Type of Fuel: Not reported
Container Construction Thickness: Not reported
Leak Detection: Not reported

Click here for Geo Tracker PDF:

Docusign Envelope ID: 3773F87A-0B89-4932-BA2C-CA8383B3EEAD

SANTA BARBARA NISSAN (Continued) **S101303496**

CORTESE:

Name:	SANTA BARBARA NISSAN
Address:	36 STATE ST
City,State,Zip:	SANTA BARBARA, CA 93101
Region:	CORTESE
Envirostor Id:	Not reported
Global ID:	T0608300107
Site/Facility Type:	LUST CLEANUP SITE
Cleanup Status:	COMPLETED - CASE CLOSED
Status Date:	Not reported
Site Code:	Not reported
Latitude:	Not reported
Longitude:	Not reported
Owner:	Not reported
Enf Type:	Not reported
Swat R:	Not reported
Flag:	active
Order No:	Not reported
Waste Discharge System No:	Not reported
Effective Date:	Not reported
Region 2:	Not reported
WID Id:	Not reported
Solid Waste Id No:	Not reported
Waste Management Uit Name:	Not reported
File Name:	Active Open

HIST CORTESE:

edr_fname:	Santa Barbara Nissan
edr_fadd1:	36 STATE
City,State,Zip:	SANTA BARBARA, CA 93101
Region:	CORTESE
Facility County Code:	42
Reg By:	LTNKA
Reg Id:	211

AP248 **LOWELL THIELICKE TRANS SPEC INC** **RCRA-SQG** **1000204989**
ENE **227 GRAY AVE** **LUST** **CAD981632292**
1/4-1/2 **SANTA BARBARA, CA 93101** **FINDS**
0.499 mi. **ECHO**
2633 ft. **Site 1 of 2 in cluster AP** **Cortese**
CUPA Listings
Relative: Lower **HIST CORTESE**
HWTS
Actual: 24 ft. **HAZNET**

RCRA Listings:

Date Form Received by Agency:	19861222
Handler Name:	Lowell Thielicke Trans Spec Inc
Handler Address:	Gray Ave
Handler City,State,Zip:	SANTA BARBARA, CA 93101
EPA ID:	CAD981632292
Contact Name:	ENVIRONMENTAL MANAGER
Contact Address:	227 GRAY AVE
Contact City,State,Zip:	SANTA BARBARA, CA 93101
Contact Telephone:	805-966-2078
Contact Fax:	Not reported
Contact Email:	Not reported

Docusign Envelope ID: 3773F87A-0B89-4932-BA2C-CA8383B3EEAD

LOWELL THIELICKE TRANS SPEC INC (Continued) **1000204989**

Contact Title:	Not reported
EPA Region:	09
Land Type:	Not reported
Federal Waste Generator Description:	Small Quantity Generator
Non-Notifier:	Not reported
Biennial Report Cycle:	Not reported
Accessibility:	Not reported
Active Site Indicator:	Handler Activities
State District Owner:	Ca
State District:	3
Mailing Address:	GRAY AVE
Mailing City,State,Zip:	SANTA BARBARA, CA 93101
Owner Name:	Gibbons Ralph
Owner Type:	Private
Operator Name:	Not Required
Operator Type:	Private
Short-Term Generator Activity:	No
Importer Activity:	No
Mixed Waste Generator:	No
Transporter Activity:	No
Transfer Facility Activity:	No
Recycler Activity with Storage:	No
Small Quantity On-Site Burner Exemption:	No
Smelting Melting and Refining Furnace Exemption:	No
Underground Injection Control:	No
Off-Site Waste Receipt:	No
Universal Waste Indicator:	No
Universal Waste Destination Facility:	No
Federal Universal Waste:	No
Active Site State-Reg Handler:	---
Federal Facility Indicator:	Not reported
Hazardous Secondary Material Indicator:	N
Sub-Part K Indicator:	Not reported
2018 GPRA Permit Baseline:	Not on the Baseline
2018 GPRA Renewals Baseline:	Not on the Baseline
202 GPRA Corrective Action Baseline:	No
Subject to Corrective Action Universe:	No
Non-TSDFs Where RCRA CA has Been Imposed Universe:	No
Corrective Action Priority Ranking:	No NCAPS ranking
Environmental Control Indicator:	No
Institutional Control Indicator:	No
Human Exposure Controls Indicator:	N/A
Groundwater Controls Indicator:	N/A
Significant Non-Complier Universe:	No
Unaddressed Significant Non-Complier Universe:	No
Addressed Significant Non-Complier Universe:	No
Significant Non-Complier With a Compliance Schedule Universe:	No
Financial Assurance Required:	Not reported
Handler Date of Last Change:	20000915
Recognized Trader-Importer:	No
Recognized Trader-Exporter:	No
Importer of Spent Lead Acid Batteries:	No
Exporter of Spent Lead Acid Batteries:	No
Recycler Activity Without Storage:	No
Manifest Broker:	No
Sub-Part P Indicator:	No

Docusign Envelope ID: 3773F87A-0B89-4932-BA2C-CA8383B3EEAD

LOWELL THIELICKE TRANS SPEC INC (Continued) **1000204989**

Handler - Owner Operator:

Owner/Operator Indicator:	Owner
Owner/Operator Name: GIBBONS RALPH	
Legal Status:	Private
Date Became Current:	Not reported
Date Ended Current:	Not reported
Owner/Operator Address:	NOT REQUIRED
Owner/Operator City,State,Zip:	NOT REQUIRED, ME 99999
Owner/Operator Telephone:	415-555-1212
Owner/Operator Telephone Ext:	Not reported
Owner/Operator Fax:	Not reported
Owner/Operator Email:	Not reported

Owner/Operator Indicator:	Operator
Owner/Operator Name: NOT REQUIRED	
Legal Status:	Private
Date Became Current:	Not reported
Date Ended Current:	Not reported
Owner/Operator Address:	NOT REQUIRED
Owner/Operator City,State,Zip:	NOT REQUIRED, ME 99999
Owner/Operator Telephone:	415-555-1212
Owner/Operator Telephone Ext:	Not reported
Owner/Operator Fax:	Not reported
Owner/Operator Email:	Not reported

Historic Generators:

Receive Date:	19861222
Handler Name:	LOWELL THIELICKE TRANS SPEC INC
Federal Waste Generator Description:	Small Quantity Generator
State District Owner:	Ca
Large Quantity Handler of Universal Waste:	No
Recognized Trader Importer:	No
Recognized Trader Exporter:	No
Spent Lead Acid Battery Importer:	No
Spent Lead Acid Battery Exporter:	No
Current Record:	Yes
Non Storage Recycler Activity:	Not reported
Electronic Manifest Broker:	Not reported

List of NAICS Codes and Descriptions:

NAICS Codes:	No NAICS Codes Found

Facility Has Received Notices of Violations:

Violations:	No Violations Found

Evaluation Action Summary:

Evaluations:	No Evaluations Found

LUST:

Name:	THIELICKE TRANSMISSION
Address:	227 GRAY AVE
City,State,Zip:	SANTA BARBARA, CA 93101
Lead Agency:	SANTA BARBARA COUNTY LOP

Docusign Envelope ID: 3773F87A-0B89-4932-BA2C-CA8383B3EEAD

LOWELL THIELICKE TRANS SPEC INC (Continued) **1000204989**

Case Type:	LUST Cleanup Site
Geo Track:	http://geotracker.waterboards.ca.gov/profile_report.asp?global_id=T0608300031
Global Id:	T0608300031
Latitude:	34.416026964
Longitude:	-119.690905831
Status:	Completed - Case Closed
Status Date:	01/04/1991
Case Worker:	CSB
RB Case Number:	133
Local Agency:	SANTA BARBARA COUNTY LOP
File Location:	Not reported
Local Case Number:	50428
Potential Media Affect:	Soil
Potential Contaminants of Concern:	Waste Oil / Motor / Hydraulic / Lubricating
EPA Region:	9
Coordinate Source:	* High Quality GPS
Cuf Case:	NO
Quantity Released Gallons:	Not reported
Begin Date:	03/10/1988
Leak Reported Date:	03/10/1988
How Discovered:	Not reported
How Discovered Description:	Not reported
Discharge Source:	Not reported
Discharge Cause:	Not reported
Stop Method:	Not reported
Stop Description:	Not reported
No Further Action Date:	01/04/1991
CA Water Watershed Name:	South Coast - South Coast - Santa Barbara (315.32)
Dwr Groundwater Subbasin Name:	Santa Barbara (3-017)
Disadvantaged Community:	Not reported
CA Enviroscreen 3 Score:	51-55%
CA Enviroscreen 4 Score:	70-75%
Military DOD Site:	No
Facility Project Subtype:	Not reported
RWQCB Region:	CENTRAL COAST RWQCB (REGION 3)
Site History:	COMPLETE LOP FILE HAS BEEN UPLOADED TO GEOTRACKER WEBSITE - HARD COPIES NO LONGER EXIST IN LOP FILES

LUST:

Global Id:	T0608300031
Contact Type:	Local Agency Caseworker - Primary Caseworker
Contact Name:	Closed Santa Barbara Co LOP Sites
Organization Name:	SANTA BARBARA COUNTY LOP
Address:	2125 S. Centerpointe Parkway, Suite #333
City:	Santa Maria
Email:	Not reported
Phone Number:	8053468460

LUST:

Global Id:	T0608300031
Action Type:	ENFORCEMENT
Date:	05/22/2015
Action:	Closure/No Further Action Letter

Global Id:	T0608300031
Action Type:	Other
Date:	03/10/1988

Docusign Envelope ID: 3773F87A-0B89-4932-BA2C-CA8383B3EEAD

LOWELL THIELICKE TRANS SPEC INC (Continued) **1000204989**

Action: Leak Discovery

Global Id: T0608300031
Action Type: ENFORCEMENT
Date: 12/19/2014
Action: Technical Correspondence / Assistance / Other

Global Id: T0608300031
Action Type: RESPONSE
Date: 09/14/1988
Action: Soil and Water Investigation Report

Global Id: T0608300031
Action Type: ENFORCEMENT
Date: 05/22/2015
Action: Closure/No Further Action Letter

Global Id: T0608300031
Action Type: ENFORCEMENT
Date: 03/10/1988
Action: Unauthorized Release Form

Global Id: T0608300031
Action Type: ENFORCEMENT
Date: 05/16/1991
Action: Closure/No Further Action Letter

Global Id: T0608300031
Action Type: Other
Date: 03/10/1988
Action: Leak Reported

LUST:
Global Id: T0608300031
Status: Open - Case Begin Date
Status Date: 03/10/1988

Global Id: T0608300031
Status: Open - Site Assessment
Status Date: 08/10/1988

Global Id: T0608300031
Status: Open - Site Assessment
Status Date: 08/21/1988

Global Id: T0608300031
Status: Open - Site Assessment
Status Date: 09/14/1988

Global Id: T0608300031
Status: Open - Remediation
Status Date: 12/12/1988

Global Id: T0608300031
Status: Open - Site Assessment
Status Date: 12/12/1988

Docusign Envelope ID: 3773F87A-0B89-4932-BA2C-CA8383B3EEAD

LOWELL THIELICKE TRANS SPEC INC (Continued) **1000204989**

Global Id: T0608300031
Status: Open - Verification Monitoring
Status Date: 12/12/1988

Global Id: T0608300031
Status: Open - Remediation
Status Date: 07/09/1990

Global Id: T0608300031
Status: Completed - Case Closed
Status Date: 01/04/1991

LUST REG 3:
Region: 3
Regional Board: Central Coast Region
Facility County: Santa Barbara
Global ID: T0608300031
Status: Case Closed
Case Number: 133
Local Case Num: 50428
Case Type: S
Substance: Waste Oil
Quantity: Not reported
Abatement Method: Excavate and Dispose - remove contaminated soil and dispose in approved site
Leak Source: Not reported
Leak Cause: Not reported
How Stopped: Not reported
How Discovered: Not reported
Release Date: 03/10/1988
Discovered Date: 3/10/88
Enter Date: / /
Stop Date: Not reported
Review Date: / /
Enforce Date: 1/1/65
Close Date: 1/4/91
Enforcement Type: None Taken
Responsible Party: Not reported
RP Address: Not reported
Contact: Not reported
Cross Street: Not reported
Local Agency: 42000L
Lead Agency: Local Agency
Staff Initials: RBA
Confirm Leak: 8/21/88
Workplan: 8/10/88
Prelim Assess: 9/14/88
Pollution Char: 12/12/1988
Remedial Plan: 7/9/90
Remedial Action: 12/12/88
Monitoring: 12/12/1988
Pilot Program: LOP
Interim Action: Not reported
Funding: S
MTBE Class: *
Max MTBE Grnd Wtr: Not reported

Docusign Envelope ID: 3773F87A-0B89-4932-BA2C-CA8383B3EEAD

LOWELL THIELICKE TRANS SPEC INC (Continued) **1000204989**

Max MTBE Soil: Not reported
Max MTBE Data: / /
MTBE Tested: NRQ
Lat/Long: 34.4157131 / -119.6902523
Soil Qualifier: Not reported
Grnd Wtr Qualifier: Not reported
Mtbe Concentratn: 0
Mtbe Fuel: 0
Org Name: Not reported
Basin Plan: Not reported
Beneficial: Not reported
Priority: -0-
UST Cleanup Fund ID: Not reported
Suspended: Not reported
Operator: Not reported
Water System: SANTA BARBARA WATER DISTRICT
Well Name: VERA CRUZ WELL - ABANDONED
Distance From Well: 0
Assigned Name: 04N/27W-22B06 S
Summary: Not reported

FINDS:
Registry ID: 110002731170

Click Here for FRS Facility Detail Report:

Environmental Interest/Information System:
The Resource Conservation and Recovery Act Information System (RCRAInfo) is EPA's comprehensive information system in support of the Resource Conservation and Recovery Act (RCRA) of 1976 and the Hazardous and Solid Waste Amendments (HSWA) of 1984. It tracks many types of information about generators, transporters, treaters, storers, and disposers of hazardous waste.

Click this hyperlink while viewing on your computer to access additional FINDS: detail in the EDR Site Report.

ECHO:
Envid: 1000204989
Registry ID: 110002731170
DFR URL: http://echo.epa.gov/detailed-facility-report?fid=110002731170
Name: LOWELL THIELICKE TRANS SPEC INC
Address: 227 GRAY AVE
City,State,Zip: SANTA BARBARA, CA 93101

CORTESE:
Name: THIELICKE TRANSMISSION
Address: 227 GRAY AVE
City,State,Zip: SANTA BARBARA, CA 93101
Region: CORTESE
Envirostor Id: Not reported
Global ID: T0608300031
Site/Facility Type: LUST CLEANUP SITE
Cleanup Status: COMPLETED - CASE CLOSED
Status Date: Not reported
Site Code: Not reported
Latitude: Not reported

Docusign Envelope ID: 3773F87A-0B89-4932-BA2C-CA8383B3EEAD

LOWELL THIELICKE TRANS SPEC INC (Continued) **1000204989**

Longitude:	Not reported
Owner:	Not reported
Enf Type:	Not reported
Swat R:	Not reported
Flag:	active
Order No:	Not reported
Waste Discharge System No:	Not reported
Effective Date:	Not reported
Region 2:	Not reported
WID Id:	Not reported
Solid Waste Id No:	Not reported
Waste Management Uit Name:	Not reported
File Name:	Active Open

CUPA SANTA BARBARA:

Name:	IMPORTED AUTO SERVICE INC.
Address:	227 GRAY AVE
City,State,Zip:	SANTA BARBARA, CA 93103
Facility Id:	FA0012405
Region:	SANTA BARBARA
Cross Street:	Not reported
Latitude:	Not reported
Longitude:	Not reported
Mailing Name:	IMPORTED AUTO SERVICE INC.
Mailing Care Of:	VERTKES GARY SEMERDJIAN
Mailing Address:	227 GRAY AVE
Mailing City:	SANTA BARBARA
Mailing State:	CA
Mailing Zip Code:	93103
Record Id:	PR0221671
Pe #:	2201
Current Status:	1

HIST CORTESE:

edr_fname:	Thielicke Transmission
edr_fadd1:	227 GRAY
City,State,Zip:	SANTA BARBARA, CA 93101
Region:	CORTESE
Facility County Code:	42
Reg By:	LTNKA
Reg Id:	133

HWTS:

Name:	LOWELL THIELICKE TRANS SPEC INC
Address:	227 GRAY AVE
Address 2:	Not reported
City,State,Zip:	SANTA BARBARA, CA 93101
EPA ID:	CAD981632292
Inactive Date:	12/01/1996
Create Date:	04/10/1987
Last Act Date:	Not reported
Mailing Name:	Not reported
Mailing Address:	227 GRAY AVE
Mailing Address 2:	Not reported
Mailing City,State,Zip:	SANTA BARBARA, CA 931011810
Owner Name:	Not reported

Docusign Envelope ID: 3773F87A-0B89-4932-BA2C-CA8383B3EEAD

LOWELL THIELICKE TRANS SPEC INC (Continued) **1000204989**

Owner Address:	Not reported
Owner Address 2:	Not reported
Owner City,State,Zip:	Not reported
Owner Phone:	Not reported
Owner Fax:	Not reported
Contact Name:	DEACT PER 95 FEE FORM -P.H.
Contact Address:	BUS. CLLD REACTIVATE NUM FOR
Contact Address 2:	Not reported
City,State,Zip:	Not reported
Contact Phone:	Not reported
Contact Fax:	Not reported
Facility Status:	Inactive
Facility Type:	PERMANENT
Category:	FEDERAL
Latitude:	34.41581
Longitude:	-119.690169

HAZNET:

Name:	LOWELL THIELICKE TRANS SPEC INC
Address:	227 GRAY AVE
Address 2:	Not reported
City,State,Zip:	SANTA BARBARA, CA 931010000
Contact:	DEACT PER 95 FEE FORM -P.H.
Telephone:	--
Mailing Name:	Not reported
Mailing Address:	227 GRAY AVE
Year:	1996
Gepaid:	CAD981632292
TSD EPA ID:	CAT080013352
CA Waste Code:	222 - Oil/water separation sludge
Disposal Method:	R01 - Recycler
Tons:	0.5004
Year:	1990
Gepaid:	CAD981632292
TSD EPA ID:	CAD980883177
CA Waste Code:	221 - Waste oil and mixed oil
Disposal Method:	R01 - Recycler
Tons:	0.5421
Year:	1988
Gepaid:	CAD981632292
TSD EPA ID:	CAD980883177
CA Waste Code:	221 - Waste oil and mixed oil
Disposal Method:	R01 - Recycler
Tons:	6.0465
Year:	1988
Gepaid:	CAD981632292
TSD EPA ID:	CAD020748125
CA Waste Code:	611 - Contaminated soil from site clean-up
Disposal Method:	D80 - Disposal, Land Fill
Tons:	80.9088

Map ID Direction Distance Elevation	Site	MAP FINDINGS	Database(s)	EDR ID Number EPA ID Number

LOWELL THIELICKE TRANS SPEC INC (Continued) **1000204989**

Additional Info:

Year:	1996
Gen EPA ID:	CAD981632292
Shipment Date:	19961216
Creation Date:	5/30/1997 0:00:00
Receipt Date:	19961216
Manifest ID:	96342913
Trans EPA ID:	CAD028277036
Trans Name:	Not reported
Trans 2 EPA ID:	Not reported
Trans 2 Name:	Not reported
TSDF EPA ID:	CAT080013352
Trans Name:	Not reported
TSDF Alt EPA ID:	Not reported
TSDF Alt Name:	Not reported
Waste Code Description:	222 - Oil/water separation sludge
RCRA Code:	Not reported
Meth Code:	R01 - Recycler
Quantity Tons:	0.5004
Waste Quantity:	120
Quantity Unit:	G
Additional Code 1:	Not reported
Additional Code 2:	Not reported
Additional Code 3:	Not reported
Additional Code 4:	Not reported
Additional Code 5:	Not reported

AP249 **THIELICKE TRANSMISSION** **UST FINDER RELEASE** **1029117398**
ENE **227 GRAY AVE** **N/A**
1/4-1/2 **SANTA BARBARA, CA 93101**
0.499 mi.
2633 ft. **Site 2 of 2 in cluster AP**

Relative:
Lower

Actual:
24 ft.

UST FINDER RELEASE:

Object ID:	55503
Facility ID:	Not reported
Lust ID:	CAT0608300031
Name:	THIELICKE TRANSMISSION
Address:	227 GRAY AVE
City,State,Zip:	SANTA BARBARA, CA 93101
Address Match Type:	PointAddress
Reported Date:	Not reported
Status:	No Further Action
Substance:	Not reported
Population within 1500ft:	676
Domestic Wells within 1500ft:	0
Land Use:	Developed, Medium Intensity
Within SPA:	No
SPA PWS Facility ID:	Not reported
SPA Water Type:	Not reported
SPA Facility Type:	Not reported
SPA HUC12:	Not reported
Within WHPA:	Yes
WHPA PWS Facility ID:	CA4210010_24400
WHPA Water Type:	GW - Ground water
WHPA Facility Type:	WL - Well

Docusign Envelope ID: 3773F87A-0B89-4932-BA2C-CA8383B3EEAD

THIELICKE TRANSMISSION (Continued) **1029117398**

WHPA HUC12:	180600130203
Within 100yr Floodplain:	Yes
Tribe:	Not reported
EPA Region:	9
NFA Letter 1:	Not reported
NFA Letter 2:	Not reported
NFA Letter 3:	Not reported
NFA Letter 4:	Not reported
Closed With Residual Contaminate:	Not reported
Coordinate Source:	Geocode
X Coord:	-119.69077
Y Coord:	34.41621
Latitude:	34.41621
Longitude:	-119.69077

AQ250 **SAFETY-KLEEN CORP (7-177-01)** **ENVIROSTOR** **S109467308**
ENE **214 EAST MONTECITO ST** **HWP** **N/A**
1/2-1 **SANTA BARBARA, CA 93101**
0.585 mi.
3091 ft. **Site 1 of 2 in cluster AQ**

Relative: **Lower**
Actual: **24 ft.**

ENVIROSTOR:

Name:	SAFETY-KLEEN CORP (7-177-01) SANTA BARBARA
Address:	214 EAST MONTECITO ST
City,State,Zip:	SANTA BARBARA, CA 931010000
Facility ID:	80001790
Status:	Inactive - Needs Evaluation
Status Date:	11/01/2018
Site Code:	Not reported
Site Type:	Corrective Action
Site Type Detailed:	Corrective Action
Acres:	0
NPL:	NO
Regulatory Agencies:	NONE SPECIFIED
Lead Agency:	NONE SPECIFIED
Program Manager:	Not reported
Supervisor:	* Philip Chandler
Division Branch:	Cleanup Chatsworth
Assembly:	37
Senate:	21
Special Program:	Not reported
Restricted Use:	NO
Site Mgmt Req:	NONE SPECIFIED
Funding:	Not reported
Latitude:	34.41639
Longitude:	-119.6902
APN:	017-021-031
Past Use:	NONE SPECIFIED
Potential COC:	NONE SPECIFIED
Confirmed COC:	NONE SPECIFIED
Potential Description:	NONE SPECIFIED
Alias Name:	017-021-031
Alias Type:	APN
Alias Name:	CAT000613984
Alias Type:	EPA Identification Number
Alias Name:	80001790
Alias Type:	Envirostor ID Number

Docusign Envelope ID: 3773F87A-0B89-4932-BA2C-CA8383B3EEAD

SAFETY-KLEEN CORP (7-177-01) (Continued) **S109467308**

Completed Info:

Completed Area Name:	PROJECT WIDE
Completed Sub Area Name:	Not reported
Completed Document Type:	Preliminary Assessment Report
Completed Date:	04/05/1991
Comments:	Not reported

Completed Area Name:	PROJECT WIDE
Completed Sub Area Name:	Not reported
Completed Document Type:	RCRA Facility Assessment Report
Completed Date:	04/15/1991
Comments:	By Eco and Environment for EPA.

Completed Area Name:	PROJECT WIDE
Completed Sub Area Name:	Not reported
Completed Document Type:	Interim Measures Questionnaire
Completed Date:	01/07/1992
Comments:	Not reported

Completed Area Name:	PROJECT WIDE
Completed Sub Area Name:	Not reported
Completed Document Type:	Consent Order
Completed Date:	01/12/1993
Comments:	Not reported

Completed Area Name:	PROJECT WIDE
Completed Sub Area Name:	Not reported
Completed Document Type:	* CA Process is Terminated
Completed Date:	01/12/1993
Comments:	A site decomission report. States soil/groundwater clean up took place between 1988-1990. Later groundwater monitoring show no further contamination.

Future Area Name:	Not reported
Future Sub Area Name:	Not reported
Future Document Type:	Not reported
Future Due Date:	Not reported
Schedule Area Name:	Not reported
Schedule Sub Area Name:	Not reported
Schedule Document Type:	Not reported
Schedule Due Date:	Not reported
Schedule Revised Date:	Not reported

HWP:

EPA ID:	CAT000613984
Name:	SAFETY-KLEEN CORP (7-177-01)
Address:	214 EAST MONTECITO ST
Cleanup Status:	CLOSED
Latitude:	34.41639
Longitude:	-119.6902
Facility Type:	Historical - Non-Operating
Facility Size:	Not reported
Supervisor:	Not reported
Site Code:	Not reported
Senate District:	21
Assembly District:	37

Docusign Envelope ID: 3773F87A-0B89-4932-BA2C-CA8383B3EEAD

SAFETY-KLEEN CORP (7-177-01) (Continued) **S109467308**

Public Information Officer:	Not reported
Commercial Offsite Facility Types:	Not reported
Project Manager Lead:	Not reported
Project Manager:	Not reported
Permit Type:	RCRA
Permit Effective Date:	Not reported
Permit Expiration Date:	Not reported
Calenviroscreen Score:	66-70%
Total Planned Hours:	Not reported
Total Planned Amount:	Not reported
Total Actual Hours:	Not reported
Quarterly Update:	SK received ISD on 12/23/81. In 1983, facility requested exemption from Permit requirements. Although, EPA approved this request and allowed SK to withdraw its RCRA permit application on 1/27/83, DHS denied the request. Facility did not pursue a Part B permit and shortly after decided to close in 1985. Although CP was submitted in 1985, the closure verification did not get approved until 1997. For corrective action, WB may have been involved. A site decommissioning report which looks to close out the corrective action activity was submitted on 1/12/93.

Activities:

EPA ID:	CAT000613984
Facility Type:	Historical - Non-Operating
Facility Name:	SAFETY-KLEEN CORP (7-177-01)
Project Manager:	Not reported
Project Manager Lead:	Not reported
Supervisor:	Not reported
Facility Status:	CLOSED
Activity Type:	New Operating Permit
Permit Being Renewed:	Not reported
Permit Being Modified:	Not reported
Final Date:	1985-07-17 00:00:00
Type:	RCRA
Title Description:	Imported 12/2011:PERMIT1
Due Date:	Not reported
Comments:	Not reported
Unit Names:	CONTAIN1, TANKSTR1
Event Description:	New Operating Permit - APPLICATION PART B RECEIVED
Actual Date:	10/06/1988

EPA ID:	CAT000613984
Facility Type:	Historical - Non-Operating
Facility Name:	SAFETY-KLEEN CORP (7-177-01)
Project Manager:	Not reported
Project Manager Lead:	Not reported
Supervisor:	Not reported
Facility Status:	CLOSED
Activity Type:	New Operating Permit
Permit Being Renewed:	Not reported
Permit Being Modified:	Not reported
Final Date:	1985-07-17 00:00:00
Type:	RCRA
Title Description:	Imported 12/2011:PERMIT1
Due Date:	Not reported
Comments:	Applicant Was A Protective Filer, Applicant Was A Protective Filer, Approved Request
Unit Names:	CONTAIN1, TANKSTR1

Docusign Envelope ID: 3773F87A-0B89-4932-BA2C-CA8383B3EEAD

SAFETY-KLEEN CORP (7-177-01) (Continued) **S109467308**

Event Description: New Operating Permit - FINAL PERMIT - WITHDRAWAL REQUEST ACKNOWLEDGED
Actual Date: 07/17/1985

EPA ID: CAT000613984
Facility Type: Historical - Non-Operating
Facility Name: SAFETY-KLEEN CORP (7-177-01)
Project Manager: Not reported
Project Manager Lead: Not reported
Supervisor: Not reported
Facility Status: CLOSED
Activity Type: New Operating Permit
Permit Being Renewed: Not reported
Permit Being Modified: Not reported
Final Date: 1985-07-17 00:00:00
Type: RCRA
Title Description: Imported 12/2011:PERMIT1
Due Date: Not reported
Comments: Applicant Was A Protective Filer, Applicant Was A Protective Filer, Approved Request
Unit Names: CONTAIN1, TANKSTR1
Event Description: New Operating Permit - FINAL PERMIT - WITHDRAWAL REQUEST RECEIVED
Actual Date: 02/08/1983

EPA ID: CAT000613984
Facility Type: Historical - Non-Operating
Facility Name: SAFETY-KLEEN CORP (7-177-01)
Project Manager: Not reported
Project Manager Lead: Not reported
Supervisor: Not reported
Facility Status: CLOSED
Activity Type: New Operating Permit
Permit Being Renewed: Not reported
Permit Being Modified: Not reported
Final Date: 1985-07-17 00:00:00
Type: RCRA
Title Description: Imported 12/2011:PERMIT1
Due Date: Not reported
Comments: Per file Chron
Unit Names: CONTAIN1, TANKSTR1
Event Description: New Operating Permit - APPLICATION PART A RECEIVED
Actual Date: 11/19/1980

Closure:
EPA ID: CAT000613984
Facility Type: Historical - Non-Operating
Facility Name: SAFETY-KLEEN CORP (7-177-01)
Project Manager: Not reported
Project Manager Lead: Not reported
Supervisor: Not reported
Facility Size: Not reported
Facility Status: CLOSED
Activity Type: Closure Final
Final Date: Not reported
Type: RCRA
Title Description: Closure
Due Date: Not reported
Comments: Not reported

Docusign Envelope ID: 3773F87A-0B89-4932-BA2C-CA8383B3EEAD

SAFETY-KLEEN CORP (7-177-01) (Continued) **S109467308**

Unit Names: CONTAIN1, TANKSTR1
Event Description: Closure Final - ISSUE CLOSURE VERIFICATION
Actual Date: 08/05/1997

EPA ID: CAT000613984
Facility Type: Historical - Non-Operating
Facility Name: SAFETY-KLEEN CORP (7-177-01)
Project Manager: Not reported
Project Manager Lead: Not reported
Supervisor: Not reported
Facility Size: Not reported
Facility Status: CLOSED
Activity Type: Closure Final
Final Date: Not reported
Type: RCRA
Title Description: Closure
Due Date: Not reported
Comments: Closure Cert Report
Unit Names: CONTAIN1, TANKSTR1
Event Description: Closure Final - RECEIVE CLOSURE CERTIFICATION
Actual Date: 01/27/1997

AQ251 **SAFETY- KLEEN CORP 7-177-01** **SEMS-ARCHIVE** **1000224431**
ENE **214 MONTECITO DR** **CORRACTS** **CAT000613984**
1/2-1 **SANTA BARBARA, CA 93103** **RCRA-TSDF**
0.585 mi. **RCRA-SQG**
3091 ft. **Site 2 of 2 in cluster AQ** **FINDS**
ECHO

Relative:
Lower

Actual:
24 ft.

SEMS Archive:
Site ID: 0900290
EPA ID: CAT000613984
Name: SAFETY- KLEEN CORP 7-177-01
Address: 214 MONTECITO DR
Address 2: Not reported
City,State,Zip: SANTA BARBARA, CA 93103
Cong District: 19
FIPS Code: 06083
FF: N
NPL: Not on the NPL
Non NPL Status: NFRAP-Site does not qualify for the NPL based on existing information

SEMS Archive Detail:
Region: 09
Site ID: 0900290
EPA ID: CAT000613984
Site Name: SAFETY- KLEEN CORP 7-177-01
NPL: N
FF: N
OU: 00
Action Code: PA
Action Name: PA
SEQ: 1
Start Date: Not reported
Finish Date: 1991-08-23 04:00:00
Qual: D
Current Action Lead: EPA Perf

SAFETY- KLEEN CORP 7-177-01 (Continued) **1000224431**

Region: 09
Site ID: 0900290
EPA ID: CAT000613984
Site Name: SAFETY- KLEEN CORP 7-177-01
NPL: N
FF: N
OU: 00
Action Code: DS
Action Name: DISCVRY
SEQ: 1
Start Date: 1991-01-01 05:00:00
Finish Date: 1991-01-01 05:00:00
Qual: Not reported
Current Action Lead: EPA Perf

Region: 09
Site ID: 0900290
EPA ID: CAT000613984
Site Name: SAFETY- KLEEN CORP 7-177-01
NPL: N
FF: N
OU: 00
Action Code: VS
Action Name: ARCH SITE
SEQ: 1
Start Date: Not reported
Finish Date: 1996-01-23 05:00:00
Qual: Not reported
Current Action Lead: EPA Perf In-Hse

CORRACTS:
Name: SAFETY KLEEN CORP 7 177 01
Address: 214 E MONTECITO ST
Address 2: Not reported
EPA ID: CAT000613984
Area Name: ENTIRE FACILITY
Corrective Action: CA PRIORITIZATION-MEDIUM CA PRIORITY
Actual Date: 19910405
Air Release Indicator: Not reported
Groundwater Release Indicator: Not reported
Soil Release Indicator: Not reported
Surface Water Release Indicator: Not reported

Name: SAFETY KLEEN CORP 7 177 01
Address: 214 E MONTECITO ST
Address 2: Not reported
EPA ID: CAT000613984
Area Name: ENTIRE FACILITY
Corrective Action: CA PROCESS IS TERMINATED
Actual Date: 19930112
Air Release Indicator: Not reported
Groundwater Release Indicator: Not reported
Soil Release Indicator: Not reported
Surface Water Release Indicator: Not reported

Name: SAFETY KLEEN CORP 7 177 01

Docusign Envelope ID: 3773F87A-0B89-4932-BA2C-CA8383B3EEAD

SAFETY- KLEEN CORP 7-177-01 (Continued) **1000224431**

Address: 214 E MONTECITO ST
Address 2: Not reported
EPA ID: CAT000613984
Area Name: ENTIRE FACILITY
Corrective Action: CA PRIORITIZATION-MEDIUM CA PRIORITY
Actual Date: 19920107
Air Release Indicator: Not reported
Groundwater Release Indicator: Not reported
Soil Release Indicator: Not reported
Surface Water Release Indicator: Not reported

Name: SAFETY KLEEN CORP 7 177 01
Address: 214 E MONTECITO ST
Address 2: Not reported
EPA ID: CAT000613984
Area Name: ENTIRE FACILITY
Corrective Action: RFA COMPLETED
Actual Date: 19910415
Air Release Indicator: Not reported
Groundwater Release Indicator: Not reported
Soil Release Indicator: Not reported
Surface Water Release Indicator: Not reported

RCRA TSDF:
Treatment Storage and Disposal Type: Storage
Full Enforcement Universe: Not reported
Corrective Action Workload Universe: No
Permit Renewals Workload Universe: Not reported
Permit Workload Universe: Not reported
Permit Progress Universe: Storage
Post-Closure Workload Universe: Not reported
Closure Workload Universe: Not reported
Operating TSDF Universe: Not reported
Commercial TSD Indicator: Yes
Active Site Fed-Reg Treatment Storage and Disposal Facility: Not reported
Active Site Converter Treatment storage and Disposal Facility: Not reported
Active Site State-Reg Treatment Storage and Disposal Facility: Not reported
TSDFs Potentially Subject to CA Under 3004 (u)/(v) Universe: No
TSDFs Only Subject to CA under Discretionary Auth Universe: Yes

RCRA Listings:
Date Form Received by Agency: 19960901
Handler Name: Safety Kleen Corp 7 177 01
Handler Address: 214 E Montecito St
Handler City,State,Zip: SANTA BARBARA, CA 93103
EPA ID: CAT000613984
Contact Name: Not reported
Contact Address: Not reported
Contact City,State,Zip: Not reported
Contact Telephone: Not reported
Contact Fax: Not reported
Contact Email: Not reported
Contact Title: Not reported
EPA Region: 09
Land Type: Municipal

Docusign Envelope ID: 3773F87A-0B89-4932-BA2C-CA8383B3EEAD

SAFETY- KLEEN CORP 7-177-01 (Continued) **1000224431**

Federal Waste Generator Description:	Small Quantity Generator
Non-Notifier:	Not reported
Biennial Report Cycle:	Not reported
Accessibility:	Not reported
Active Site Indicator:	Handler Activities
State District Owner:	Ca
State District:	3
Mailing Address:	214 E MONTECITO ST
Mailing City,State,Zip:	SANTA BARBARA, CA 93103
Owner Name:	Not reported
Owner Type:	Not reported
Operator Name:	Safety-Kleen Corp Elgin Il
Operator Type:	Private
Short-Term Generator Activity:	No
Importer Activity:	No
Mixed Waste Generator:	No
Transporter Activity:	Yes
Transfer Facility Activity:	No
Recycler Activity with Storage:	No
Small Quantity On-Site Burner Exemption:	No
Smelting Melting and Refining Furnace Exemption:	No
Underground Injection Control:	No
Off-Site Waste Receipt:	Yes
Universal Waste Indicator:	No
Universal Waste Destination Facility:	No
Federal Universal Waste:	No
Active Site State-Reg Handler:	---
Federal Facility Indicator:	Not reported
Hazardous Secondary Material Indicator:	N
Sub-Part K Indicator:	Not reported
2018 GPRA Permit Baseline:	Not on the Baseline
2018 GPRA Renewals Baseline:	Not on the Baseline
202 GPRA Corrective Action Baseline:	No
Subject to Corrective Action Universe:	Yes
Non-TSDFs Where RCRA CA has Been Imposed Universe:	No
Corrective Action Priority Ranking:	Medium
Environmental Control Indicator:	No
Institutional Control Indicator:	No
Human Exposure Controls Indicator:	N/A
Groundwater Controls Indicator:	N/A
Significant Non-Complier Universe:	No
Unaddressed Significant Non-Complier Universe:	No
Addressed Significant Non-Complier Universe:	No
Significant Non-Complier With a Compliance Schedule Universe:	No
Financial Assurance Required:	Not reported
Handler Date of Last Change:	20020627
Recognized Trader-Importer:	No
Recognized Trader-Exporter:	No
Importer of Spent Lead Acid Batteries:	No
Exporter of Spent Lead Acid Batteries:	No
Recycler Activity Without Storage:	No
Manifest Broker:	No
Sub-Part P Indicator:	No

Handler - Owner Operator:
Owner/Operator Indicator: Owner

Docusign Envelope ID: 3773F87A-0B89-4932-BA2C-CA8383B3EEAD

SAFETY- KLEEN CORP 7-177-01 (Continued) **1000224431**

Owner/Operator Name: GLENCO INVESTMENTS
Legal Status: Private
Date Became Current: Not reported
Date Ended Current: Not reported
Owner/Operator Address: 1100 ALMA ST
Owner/Operator City,State,Zip: MENLO PARK, CA 94025
Owner/Operator Telephone: 312-697-8460
Owner/Operator Telephone Ext: Not reported
Owner/Operator Fax: Not reported
Owner/Operator Email: Not reported

Owner/Operator Indicator: Operator
Owner/Operator Name: SAFETY-KLEEN CORP ELGIN IL
Legal Status: Private
Date Became Current: Not reported
Date Ended Current: Not reported
Owner/Operator Address: 777 BIG TIMBER RD
Owner/Operator City,State,Zip: ELGIN, IL 60120
Owner/Operator Telephone: 312-697-8460
Owner/Operator Telephone Ext: Not reported
Owner/Operator Fax: Not reported
Owner/Operator Email: Not reported

Historic Generators:
Receive Date: 19960901
Handler Name: SAFETY KLEEN CORP 7 177 01
Federal Waste Generator Description: Small Quantity Generator
State District Owner: Ca
Large Quantity Handler of Universal Waste: No
Recognized Trader Importer: No
Recognized Trader Exporter: No
Spent Lead Acid Battery Importer: No
Spent Lead Acid Battery Exporter: No
Current Record: Yes
Non Storage Recycler Activity: Not reported
Electronic Manifest Broker: Not reported

Receive Date: 19850412
Handler Name: SAFETY KLEEN CORP 7 177 01
Federal Waste Generator Description: Large Quantity Generator
State District Owner: Ca
Large Quantity Handler of Universal Waste: No
Recognized Trader Importer: No
Recognized Trader Exporter: No
Spent Lead Acid Battery Importer: No
Spent Lead Acid Battery Exporter: No
Current Record: No
Non Storage Recycler Activity: Not reported
Electronic Manifest Broker: Not reported

Receive Date: 19900416
Handler Name: SAFETY KLEEN CORP-7-177-01-SANTA
Federal Waste Generator Description: Large Quantity Generator
State District Owner: Not reported
Large Quantity Handler of Universal Waste: No
Recognized Trader Importer: No
Recognized Trader Exporter: No

Docusign Envelope ID: 3773F87A-0B89-4932-BA2C-CA8383B3EEAD

SAFETY- KLEEN CORP 7-177-01 (Continued) **1000224431**

Spent Lead Acid Battery Importer: No
Spent Lead Acid Battery Exporter: No
Current Record: No
Non Storage Recycler Activity: Not reported
Electronic Manifest Broker: Not reported

Receive Date: 19940325
Handler Name: SAFETY-KLEEN CORP
Federal Waste Generator Description: Large Quantity Generator
State District Owner: Not reported
Large Quantity Handler of Universal Waste: No
Recognized Trader Importer: No
Recognized Trader Exporter: No
Spent Lead Acid Battery Importer: No
Spent Lead Acid Battery Exporter: No
Current Record: No
Non Storage Recycler Activity: Not reported
Electronic Manifest Broker: Not reported

List of NAICS Codes and Descriptions:
NAICS Code: 42183
NAICS Description: INDUSTRIAL MACHINERY AND EQUIPMENT WHOLESALERS

NAICS Code: 42269
NAICS Description: OTHER CHEMICAL AND ALLIED PRODUCTS WHOLESALERS

NAICS Code: 42272
NAICS Description: PETROLEUM AND PETROLEUM PRODUCTS WHOLESALERS (EXCEPT BULK STATIONS AND TERMINALS)

NAICS Code: 441
NAICS Description: MOTOR VEHICLE AND PARTS DEALERS

NAICS Code: 44131
NAICS Description: AUTOMOTIVE PARTS AND ACCESSORIES STORES

NAICS Code: 561499
NAICS Description: ALL OTHER BUSINESS SUPPORT SERVICES

Has the Facility Received Notices of Violations:
Found Violation: Yes
Agency Which Determined Violation: State
Violation Short Description: TSD - Financial Requirements
Date Violation was Determined: 19880519
Actual Return to Compliance Date: 19890221
Return to Compliance Qualifier: Observed
Violation Responsible Agency: State
Scheduled Compliance Date: Not reported
Enforcement Identifier: 001
Date of Enforcement Action: 19880526
Enforcement Responsible Agency: State
Enforcement Docket Number: Not reported
Enforcement Attorney: R9
Corrective Action Component: No
Appeal Initiated Date: Not reported
Appeal Resolution Date: Not reported

Docusign Envelope ID: 3773F87A-0B89-4932-BA2C-CA8383B3EEAD

SAFETY- KLEEN CORP 7-177-01 (Continued) **1000224431**

Disposition Status Date:	Not reported
Disposition Status:	Not reported
Disposition Status Description:	Not reported
Consent/Final Order Sequence Number:	Not reported
Consent/Final Order Respondent Name:	Not reported
Consent/Final Order Lead Agency:	Not reported
Enforcement Type:	WRITTEN INFORMAL
Enforcement Responsible Person:	R9
Enforcement Responsible Sub-Organization:	Not reported
SEP Sequence Number:	Not reported
SEP Expenditure Amount:	Not reported
SEP Scheduled Completion Date:	Not reported
SEP Actual Date:	Not reported
SEP Defaulted Date:	Not reported
SEP Type:	Not reported
SEP Type Description:	Not reported
Proposed Amount:	Not reported
Final Monetary Amount:	Not reported
Paid Amount:	Not reported
Final Count:	Not reported
Final Amount:	Not reported

Found Violation:	No
Agency Which Determined Violation:	Not reported
Violation Short Description:	Not reported
Date Violation was Determined:	Not reported
Actual Return to Compliance Date:	Not reported
Return to Compliance Qualifier:	Not reported
Violation Responsible Agency:	Not reported
Scheduled Compliance Date:	Not reported
Enforcement Identifier:	Not reported
Date of Enforcement Action:	Not reported
Enforcement Responsible Agency:	Not reported
Enforcement Docket Number:	Not reported
Enforcement Attorney:	Not reported
Corrective Action Component:	Not reported
Appeal Initiated Date:	Not reported
Appeal Resolution Date:	Not reported
Disposition Status Date:	Not reported
Disposition Status:	Not reported
Disposition Status Description:	Not reported
Consent/Final Order Sequence Number:	Not reported
Consent/Final Order Respondent Name:	Not reported
Consent/Final Order Lead Agency:	Not reported
Enforcement Type:	Not reported
Enforcement Responsible Person:	Not reported
Enforcement Responsible Sub-Organization:	Not reported
SEP Sequence Number:	Not reported
SEP Expenditure Amount:	Not reported
SEP Scheduled Completion Date:	Not reported
SEP Actual Date:	Not reported
SEP Defaulted Date:	Not reported
SEP Type:	Not reported
SEP Type Description:	Not reported
Proposed Amount:	Not reported
Final Monetary Amount:	Not reported
Paid Amount:	Not reported

Docusign Envelope ID: 3773F87A-0B89-4932-BA2C-CA8383B3EEAD

SAFETY- KLEEN CORP 7-177-01 (Continued) **1000224431**

Final Count: Not reported
Final Amount: Not reported

Found Violation: No
Agency Which Determined Violation: Not reported
Violation Short Description: Not reported
Date Violation was Determined: Not reported
Actual Return to Compliance Date: Not reported
Return to Compliance Qualifier: Not reported
Violation Responsible Agency: Not reported
Scheduled Compliance Date: Not reported
Enforcement Identifier: Not reported
Date of Enforcement Action: Not reported
Enforcement Responsible Agency: Not reported
Enforcement Docket Number: Not reported
Enforcement Attorney: Not reported
Corrective Action Component: Not reported
Appeal Initiated Date: Not reported
Appeal Resolution Date: Not reported
Disposition Status Date: Not reported
Disposition Status: Not reported
Disposition Status Description: Not reported
Consent/Final Order Sequence Number: Not reported
Consent/Final Order Respondent Name: Not reported
Consent/Final Order Lead Agency: Not reported
Enforcement Type: Not reported
Enforcement Responsible Person: Not reported
Enforcement Responsible Sub-Organization: Not reported
SEP Sequence Number: Not reported
SEP Expenditure Amount: Not reported
SEP Scheduled Completion Date: Not reported
SEP Actual Date: Not reported
SEP Defaulted Date: Not reported
SEP Type: Not reported
SEP Type Description: Not reported
Proposed Amount: Not reported
Final Monetary Amount: Not reported
Paid Amount: Not reported
Final Count: Not reported
Final Amount: Not reported

Found Violation: Yes
Agency Which Determined Violation: State
Violation Short Description: TSD - Closure/Post-Closure
Date Violation was Determined: 19880513
Actual Return to Compliance Date: 19880721
Return to Compliance Qualifier: Observed
Violation Responsible Agency: State
Scheduled Compliance Date: 19880707
Enforcement Identifier: 001
Date of Enforcement Action: 19880607
Enforcement Responsible Agency: State
Enforcement Docket Number: Not reported
Enforcement Attorney: R9
Corrective Action Component: No
Appeal Initiated Date: Not reported
Appeal Resolution Date: Not reported

Docusign Envelope ID: 3773F87A-0B89-4932-BA2C-CA8383B3EEAD

SAFETY- KLEEN CORP 7-177-01 (Continued) **1000224431**

Disposition Status Date: Not reported
Disposition Status: Not reported
Disposition Status Description: Not reported
Consent/Final Order Sequence Number: Not reported
Consent/Final Order Respondent Name: Not reported
Consent/Final Order Lead Agency: Not reported
Enforcement Type: WRITTEN INFORMAL
Enforcement Responsible Person: R9
Enforcement Responsible Sub-Organization: Not reported
SEP Sequence Number: Not reported
SEP Expenditure Amount: Not reported
SEP Scheduled Completion Date: Not reported
SEP Actual Date: Not reported
SEP Defaulted Date: Not reported
SEP Type: Not reported
SEP Type Description: Not reported
Proposed Amount: Not reported
Final Monetary Amount: Not reported
Paid Amount: Not reported
Final Count: Not reported
Final Amount: Not reported

Evaluation Action Summary:
Evaluation Date: 19880519
Evaluation Responsible Agency: State
Found Violation: Yes
Evaluation Type Description: FINANCIAL RECORD REVIEW
Evaluation Responsible Person Identifier: R9
Evaluation Responsible Sub-Organization: Not reported
Actual Return to Compliance Date: 19890221
Scheduled Compliance Date: Not reported
Date of Request: Not reported
Date Response Received: Not reported
Request Agency: Not reported
Former Citation: Not reported

Evaluation Date: 19910926
Evaluation Responsible Agency: State
Found Violation: No
Evaluation Type Description: COMPLIANCE EVALUATION INSPECTION
Evaluation Responsible Person Identifier: R9
Evaluation Responsible Sub-Organization: Not reported
Actual Return to Compliance Date: Not reported
Scheduled Compliance Date: Not reported
Date of Request: Not reported
Date Response Received: Not reported
Request Agency: Not reported
Former Citation: Not reported

Evaluation Date: 19901231
Evaluation Responsible Agency: State
Found Violation: No
Evaluation Type Description: FINANCIAL RECORD REVIEW
Evaluation Responsible Person Identifier: R9
Evaluation Responsible Sub-Organization: Not reported
Actual Return to Compliance Date: Not reported
Scheduled Compliance Date: Not reported

Docusign Envelope ID: 3773F87A-0B89-4932-BA2C-CA8383B3EEAD

SAFETY- KLEEN CORP 7-177-01 (Continued) **1000224431**

Date of Request:	Not reported
Date Response Received:	Not reported
Request Agency:	Not reported
Former Citation:	Not reported
Evaluation Date:	19880513
Evaluation Responsible Agency:	State
Found Violation:	Yes
Evaluation Type Description:	COMPLIANCE EVALUATION INSPECTION
Evaluation Responsible Person Identifier:	R9
Evaluation Responsible Sub-Organization:	Not reported
Actual Return to Compliance Date:	19880721
Scheduled Compliance Date:	19880707
Date of Request:	Not reported
Date Response Received:	Not reported
Request Agency:	Not reported
Former Citation:	Not reported

FINDS:
Registry ID: 110002743096

Docusign Envelope ID: 3773F87A-0B89-4932-BA2C-CA8383B3EEAD

SAFETY- KLEEN CORP 7-177-01 (Continued) **1000224431**

Click Here for FRS Facility Detail Report:

Environmental Interest/Information System:

The Resource Conservation and Recovery Act Information System (RCRAInfo) is EPA's comprehensive information system in support of the Resource Conservation and Recovery Act (RCRA) of 1976 and the Hazardous and Solid Waste Amendments (HSWA) of 1984. It tracks many types of information about generators, transporters, treaters, storers, and disposers of hazardous waste.

Click this hyperlink while viewing on your computer to access additional FINDS: detail in the EDR Site Report.

ECHO:

Envid:	1000224431
Registry ID:	110002743096
DFR URL:	http://echo.epa.gov/detailed-facility-report?fid=110002743096
Name:	FIRE STAR CHEVROLET
Address:	214 E MONTECITO ST
City,State,Zip:	SANTA BARBARA, CA 93101

---

252 South 1/2-1 0.587 mi. 3102 ft. **NAVY MAINT DEPOT & NAV MAG** **ENVIROSTOR** **S107736864 N/A**

SANTA BARBARA, CA

Relative: Higher

Actual: 47 ft.

ENVIROSTOR:

Name:	NAVY MAINT DEPOT & NAV MAG
Address:	Not reported
City,State,Zip:	SANTA BARBARA, CA
Facility ID:	80000666
Status:	Inactive - Needs Evaluation
Status Date:	07/01/2005
Site Code:	Not reported
Site Type:	Military Evaluation
Site Type Detailed:	FUDS
Acres:	1
NPL:	NO
Regulatory Agencies:	SMBRP
Lead Agency:	SMBRP
Program Manager:	Not reported
Supervisor:	Eileen Mananian
Division Branch:	Cleanup Cypress
Assembly:	37
Senate:	21
Special Program:	Not reported
Restricted Use:	NO
Site Mgmt Req:	NONE SPECIFIED
Funding:	DERA
Latitude:	34.40416
Longitude:	-119.6986
APN:	NONE SPECIFIED
Past Use:	NONE SPECIFIED
Potential COC:	NONE SPECIFIED
Confirmed COC:	NONE SPECIFIED
Potential Description:	NONE SPECIFIED
Alias Name:	CA99799F596600

Docusign Envelope ID: 3773F87A-0B89-4932-BA2C-CA8383B3EEAD

NAVY MAINT DEPOT & NAV MAG (Continued) **S107736864**

Alias Type: Federal Facility ID
Alias Name: J09CA1071
Alias Type: INPR
Alias Name: 80000666
Alias Type: Envirostor ID Number

Completed Info:
Completed Area Name: PROJECT WIDE
Completed Sub Area Name: Not reported
Completed Document Type: Inventory Project Report (INPR)
Completed Date: 09/24/1993
Comments: Not reported

Future Area Name: Not reported
Future Sub Area Name: Not reported
Future Document Type: Not reported
Future Due Date: Not reported
Schedule Area Name: Not reported
Schedule Sub Area Name: Not reported
Schedule Document Type: Not reported
Schedule Due Date: Not reported
Schedule Revised Date: Not reported

AR253 **EDISON/SANTA BARBARA MGP** **EDR MGP** **1008407773**
North **136 E DE LA GUERRA STREET** **N/A**
1/2-1 **SANTA BARBARA, CA 93101**
0.589 mi.
3112 ft. **Site 1 of 2 in cluster AR**

Relative: **Higher**
Actual: **49 ft.**

EDR MGP:

The site is a former manufactured gas plant (MGP) which processed coal or crude oil to manufacture gas for household consumption. MGPs were operated during the 1900s. Gas production technology depended on the type of raw material used (either coal orr crude oil). Known by-products are lampblack, tar, and oxide wastes. Chemical constituents are primarily polycyclic aromatic hydro- carbons (PAHs), trace levels of volatile organic compounds (VOCs), such as benzene, toluene, ethylbenzene and xylene(BTEX), and heavy metals. Process equipment and its auxiliaries are the most probable location of the contaminants. Contaminants may migrate through dust emission, surface water run-off, and percolation to the subsurface soil. Groundwater, biota, andd humans are potential receptors. The site is currently under the Department's Voluntary Cleanup Program

---

AR254 **EDISON/SANTA BARBARA I(DE LA GUERRA) MGP** **ENVIROSTOR** **S106568329**
North **136 E DE LA GUERRA ST** **VCP** **N/A**
1/2-1 **SANTA BARBARA, CA 93101** **DEED**
0.589 mi.
3112 ft. **Site 2 of 2 in cluster AR**

Relative: **Higher**
Actual: **49 ft.**

ENVIROSTOR:
Name: EDISON/SANTA BARBARA I(DE LA GUERRA) MGP
Address: 136 E DE LA GUERRA ST
City,State,Zip: SANTA BARBARA, CA 93101
Facility ID: 42490037
Status: Certified O&M - Land Use Restrictions Only
Status Date: 07/09/2014
Site Code: 300533
Site Type: Voluntary Cleanup

Docusign Envelope ID: 3773F87A-0B89-4932-BA2C-CA8383B3EEAD

EDISON/SANTA BARBARA I(DE LA GUERRA) MGP (Continued) **S106568329**

Site Type Detailed: Voluntary Agreement
Acres: 2
NPL: NO
Regulatory Agencies: SMBRP, RWQCB 3 - Central Coast
Lead Agency: SMBRP
Program Manager: Tajinder Gill
Supervisor: Vu Nguyen
Division Branch: Cleanup Chatsworth
Assembly: 37
Senate: 21
Special Program: Not reported
Restricted Use: YES
Site Mgmt Req: NONE SPECIFIED
Funding: Responsible Party
Latitude: 34.42144
Longitude: -119.6977
APN: NONE SPECIFIED
Past Use: MANUFACTURED GAS PLANT
Potential COC: Polynuclear aromatic hydrocarbons (PAHs TPH-diesel
Confirmed COC: Polynuclear aromatic hydrocarbons (PAHs TPH-diesel
Potential Description: OTH, SOIL
Alias Name: EDISON/SANTA BARBARA 1 (DE LA GUERRA
Alias Type: Alternate Name
Alias Name: EDISON/SANTA BARBARA 1 MGP (DE LA GUERRA
Alias Type: Alternate Name
Alias Name: EDISON/SANTA BARBARA 1(DE LA GUERRA) MGP
Alias Type: Alternate Name
Alias Name: SANTA BARBARA 1
Alias Type: Alternate Name
Alias Name: SANTA BARBARA I
Alias Type: Alternate Name
Alias Name: SANTA BARBARA MANUFACTURED GAS PLANT
Alias Type: Alternate Name
Alias Name: SO.CALIFORNIA EDISON - SANTA BARBARA 1
Alias Type: Alternate Name
Alias Name: SOUTHERN CALIFORNIA EDISON, SANTA BARBAR
Alias Type: Alternate Name
Alias Name: 110033614505
Alias Type: EPA (FRS #)
Alias Name: SL203341272
Alias Type: GeoTracker Global ID
Alias Name: 300533
Alias Type: Project Code (Site Code)
Alias Name: 42490037
Alias Type: Envirostor ID Number

Completed Info:
Completed Area Name: Phase I Excavation
Completed Sub Area Name: Not reported
Completed Document Type: Design/Implementation Workplan
Completed Date: 04/29/2002
Comments: Phase I Remedial Design involves soil excavation in the gas holder area under a huge tent structure.

Completed Area Name: Phase II - In Situ Ozonation and SVE
Completed Sub Area Name: Not reported
Completed Document Type: Design/Implementation Workplan
Completed Date: 08/12/2002

Docusign Envelope ID: 3773F87A-0B89-4932-BA2C-CA8383B3EEAD

EDISON/SANTA BARBARA I(DE LA GUERRA) MGP (Continued) **S106568329**

Comments:	DTSC has reviewed and approved the Phase II Remedial Design for the Site. The phase II Remedial Design involve the construction and operation of thne in-site vapor extraction and air/ozone. sparging systems to address the contamination at the Site.
Completed Area Name:	PROJECT WIDE
Completed Sub Area Name:	Not reported
Completed Document Type:	Remedial Investigation / Feasibility Study
Completed Date:	08/10/1998
Comments:	Based on the Remedial Investigation Report, contamination at the Site extends from shallow soil to the saturated zone soil. Groundwater is impacted with chemicals related to the manufac- tured gas plant operations. A source area of colocated constituents were identified within the location of two (2) gas holders. A Baseline Risk Assessment (BRA) and Feasibility Study (FS) are conducted for the site. The recommended remedial alternatives include shallow soil excavation with offsite recycling, deep zone in-situ soil and groundwater treatment using ozone/air sparging with vapor extraction. Institutional control in the form of a land use covenant will be implemented at the site.
Completed Area Name:	PROJECT WIDE
Completed Sub Area Name:	Not reported
Completed Document Type:	Preliminary Endangerment Assessment Report
Completed Date:	12/06/1995
Comments:	DTSC reviews the Preliminary Endangerment Assessment Report for the Former Santa Barbara I MGP site. The PEA investigation determined that there has been a release of polycyclic aromatic hydrocarbons (PAHs), volatile organic compounds (VOCs), and petroleum hydrocarbons at the site. Accordingly, DTSC concurs with the recommendation that additional soil investigation in other areas of the site where elevated concentrations of PAHs were observed be conducted, as well as a groundwater investigation.
Completed Area Name:	PROJECT WIDE
Completed Sub Area Name:	Not reported
Completed Document Type:	Phase 1
Completed Date:	12/06/1994
Comments:	A site screening is conducted.
Completed Area Name:	PROJECT WIDE
Completed Sub Area Name:	Not reported
Completed Document Type:	Operation and Maintenance Plan
Completed Date:	09/16/2009
Comments:	Not reported
Completed Area Name:	PROJECT WIDE
Completed Sub Area Name:	Not reported
Completed Document Type:	Annual Oversight Cost Estimate
Completed Date:	10/20/2015
Comments:	SB MGP I Annual Cost Estimate Letter
Completed Area Name:	PROJECT WIDE
Completed Sub Area Name:	Not reported
Completed Document Type:	Correspondence
Completed Date:	11/05/2013
Comments:	Not reported

Docusign Envelope ID: 3773F87A-0B89-4932-BA2C-CA8383B3EEAD

EDISON/SANTA BARBARA I(DE LA GUERRA) MGP (Continued) **S106568329**

Completed Area Name: PROJECT WIDE
Completed Sub Area Name: Not reported
Completed Document Type: Correspondence
Completed Date: 09/09/2014
Comments: Annual CE letter completed

Completed Area Name: PROJECT WIDE
Completed Sub Area Name: Not reported
Completed Document Type: Correspondence
Completed Date: 10/31/2016
Comments: Annual Cost Estimate Letter FY 16-17

Completed Area Name: Phase III Excavation
Completed Sub Area Name: Not reported
Completed Document Type: Remedial Action Completion Report
Completed Date: 09/02/2009
Comments: Remedial Action Completion Report Approval

Completed Area Name: PROJECT WIDE
Completed Sub Area Name: Not reported
Completed Document Type: Operation and Maintenance Report
Completed Date: 12/22/2017
Comments: Approval of Final Annual Groundwater Monitoring Report - Santa Barbara I MGP

Completed Area Name: PROJECT WIDE
Completed Sub Area Name: Not reported
Completed Document Type: Land Use Restriction Monitoring Report
Completed Date: 12/01/2016
Comments: Annual Inspection Report Santa Barbara I MGP - Final Signed Annual Inspection Report

Completed Area Name: PROJECT WIDE
Completed Sub Area Name: Not reported
Completed Document Type: Land Use Restriction Monitoring Report
Completed Date: 12/22/2017
Comments: Final Signed Annual Land Use Restriction Monitoring Report - December 2017

Completed Area Name: PROJECT WIDE
Completed Sub Area Name: Not reported
Completed Document Type: Well Decommissioning Workplan
Completed Date: 01/15/2015
Comments: Well Decommission Workplan Approval

Completed Area Name: PROJECT WIDE
Completed Sub Area Name: Not reported
Completed Document Type: Five-Year Review Reports
Completed Date: 06/30/2014
Comments: Not reported

Completed Area Name: PROJECT WIDE
Completed Sub Area Name: Not reported
Completed Document Type: Land Use Restriction Monitoring Report
Completed Date: 03/03/2021
Comments: Not reported

Docusign Envelope ID: 3773F87A-0B89-4932-BA2C-CA8383B3EEAD

EDISON/SANTA BARBARA I(DE LA GUERRA) MGP (Continued) **S106568329**

Completed Area Name: PROJECT WIDE
Completed Sub Area Name: Not reported
Completed Document Type: Land Use Restriction Monitoring Report
Completed Date: 03/10/2022
Comments: Not reported

Completed Area Name: PROJECT WIDE
Completed Sub Area Name: Not reported
Completed Document Type: Land Use Restriction Monitoring Report
Completed Date: 05/05/2023
Comments: Not reported

Completed Area Name: PROJECT WIDE
Completed Sub Area Name: Not reported
Completed Document Type: Five-Year Review Reports
Completed Date: 02/10/2020
Comments: Not reported

Completed Area Name: PROJECT WIDE
Completed Sub Area Name: Not reported
Completed Document Type: Land Use Restriction Monitoring Report
Completed Date: 04/02/2019
Comments: Inspection done

Completed Area Name: PROJECT WIDE
Completed Sub Area Name: Not reported
Completed Document Type: Land Use Restriction Monitoring Report
Completed Date: 02/10/2020
Comments: Not reported

Completed Area Name: PROJECT WIDE
Completed Sub Area Name: Not reported
Completed Document Type: Land Use Restriction
Completed Date: 01/12/2011
Comments: Not reported

Completed Area Name: PROJECT WIDE
Completed Sub Area Name: Not reported
Completed Document Type: Correspondence
Completed Date: 10/19/2010
Comments: Draft and send out cost estimate letter for fiscal year 2010-2011

Completed Area Name: PROJECT WIDE
Completed Sub Area Name: Not reported
Completed Document Type: Annual Oversight Cost Estimate
Completed Date: 10/09/2023
Comments: Not reported

Completed Area Name: PROJECT WIDE
Completed Sub Area Name: Not reported
Completed Document Type: Risk Assessment Report
Completed Date: 09/02/2009
Comments: Post Remediation Risk Assessment Approval. Post Remediation Risk Assessment included in Remedial Action Completion Report.

Completed Area Name: PROJECT WIDE
Completed Sub Area Name: Not reported

Docusign Envelope ID: 3773F87A-0B89-4932-BA2C-CA8383B3EEAD

EDISON/SANTA BARBARA I(DE LA GUERRA) MGP (Continued) **S106568329**

Completed Document Type: Certification
Completed Date: 12/22/2011
Comments: Remedial Action completed and certified

Completed Area Name: PROJECT WIDE
Completed Sub Area Name: Not reported
Completed Document Type: Land Use Restriction - Site Inspection/Visit
Completed Date: 03/10/2022
Comments: Not reported

Completed Area Name: PROJECT WIDE
Completed Sub Area Name: Not reported
Completed Document Type: Annual Oversight Cost Estimate
Completed Date: 10/11/2022
Comments: Not reported

Completed Area Name: PROJECT WIDE
Completed Sub Area Name: Not reported
Completed Document Type: Project Management
Completed Date: 06/30/2022
Comments: Not reported

Completed Area Name: PROJECT WIDE
Completed Sub Area Name: Not reported
Completed Document Type: Land Use Restriction - Site Inspection/Visit
Completed Date: 05/04/2023
Comments: Completed

Completed Area Name: PROJECT WIDE
Completed Sub Area Name: Not reported
Completed Document Type: Project Management
Completed Date: 06/30/2023
Comments: Completed

Completed Area Name: PROJECT WIDE
Completed Sub Area Name: Not reported
Completed Document Type: CEQA - Initial Study/ Mitigated Neg. Dec. (MND)
Completed Date: 09/29/2000
Comments: Not reported

Completed Area Name: PROJECT WIDE
Completed Sub Area Name: Not reported
Completed Document Type: Standard Voluntary Agreement
Completed Date: 07/28/1998
Comments: DTSC enters into a Voluntary Cleanup Agreement (3) with Edison to develop and implement a Remedial Action Plan for the site.

Completed Area Name: PROJECT WIDE
Completed Sub Area Name: Not reported
Completed Document Type: Standard Voluntary Agreement
Completed Date: 03/28/1996
Comments: Not reported

Completed Area Name: PROJECT WIDE
Completed Sub Area Name: Not reported
Completed Document Type: Standard Voluntary Agreement
Completed Date: 11/29/1994

Docusign Envelope ID: 3773F87A-0B89-4932-BA2C-CA8383B3EEAD

EDISON/SANTA BARBARA I(DE LA GUERRA) MGP (Continued) **S106568329**

Comments: The Department of Toxic Substances Control (DTSC) amends the original agreement with the Southern California Edison Company to include the former Santa Barbara Manufactured Gas Plant Site.

Completed Area Name: PROJECT WIDE
Completed Sub Area Name: Not reported
Completed Document Type: Amendment - Order/Agreement
Completed Date: 12/17/1998
Comments: Transition to Chapter 6.5 - Amendment to the existing Voluntary Cleanup Agreement, Docket No. HSA 98/99-002 signed by RP.

Completed Area Name: PROJECT WIDE
Completed Sub Area Name: Not reported
Completed Document Type: Annual Oversight Cost Estimate
Completed Date: 09/22/2018
Comments: Letter and estimate sent on 9/22/2018 via email

Completed Area Name: PROJECT WIDE
Completed Sub Area Name: Not reported
Completed Document Type: Annual Oversight Cost Estimate
Completed Date: 10/17/2019
Comments: Not reported

Completed Area Name: PROJECT WIDE
Completed Sub Area Name: Not reported
Completed Document Type: Project Management
Completed Date: 06/30/2021
Comments: Not reported

Completed Area Name: PROJECT WIDE
Completed Sub Area Name: Not reported
Completed Document Type: Annual Oversight Cost Estimate
Completed Date: 09/02/2020
Comments: Not reported

Completed Area Name: PROJECT WIDE
Completed Sub Area Name: Not reported
Completed Document Type: Annual Oversight Cost Estimate
Completed Date: 09/29/2021
Comments: Not reported

Future Area Name: PROJECT WIDE
Future Sub Area Name: Not reported
Future Document Type: Five-Year Review Reports
Future Due Date: 2025
Schedule Area Name: Not reported
Schedule Sub Area Name: Not reported
Schedule Document Type: Not reported
Schedule Due Date: Not reported
Schedule Revised Date: Not reported

VCP:
Name: EDISON/SANTA BARBARA I(DE LA GUERRA) MGP
Address: 136 E DE LA GUERRA ST
City,State,Zip: SANTA BARBARA, CA 93101
Facility ID: 42490037
Site Type: Voluntary Cleanup

Docusign Envelope ID: 3773F87A-0B89-4932-BA2C-CA8383B3EEAD

EDISON/SANTA BARBARA I(DE LA GUERRA) MGP (Continued) **S106568329**

Site Type Detail:	Voluntary Agreement
Site Mgmt. Req.:	NONE SPECIFIED
Acres:	2
National Priorities List:	NO
Cleanup Oversight Agencies:	SMBRP, RWQCB 3 - Central Coast
Lead Agency:	SMBRP
Lead Agency Description:	DTSC - Site Cleanup Program
Project Manager:	Tajinder Gill
Supervisor:	Vu Nguyen
Division Branch:	Cleanup Chatsworth
Site Code:	300533
Assembly:	37
Senate:	21
Special Programs Code:	Not reported
Status:	Certified O&M - Land Use Restrictions Only
Status Date:	07/09/2014
Restricted Use:	YES
Funding:	Responsible Party
Lat/Long:	34.42144 / -119.6977
APN:	NONE SPECIFIED
Past Use:	MANUFACTURED GAS PLANT
Potential COC:	30019, 30024
Confirmed COC:	30019,30024
Potential Description:	OTH, SOIL
Alias Name:	EDISON/SANTA BARBARA 1 (DE LA GUERRA
Alias Type:	Alternate Name
Alias Name:	EDISON/SANTA BARBARA 1 MGP (DE LA GUERRA
Alias Type:	Alternate Name
Alias Name:	EDISON/SANTA BARBARA 1(DE LA GUERRA) MGP
Alias Type:	Alternate Name
Alias Name:	SANTA BARBARA 1
Alias Type:	Alternate Name
Alias Name:	SANTA BARBARA I
Alias Type:	Alternate Name
Alias Name:	SANTA BARBARA MANUFACTURED GAS PLANT
Alias Type:	Alternate Name
Alias Name:	SO.CALIFORNIA EDISON - SANTA BARBARA 1
Alias Type:	Alternate Name
Alias Name:	SOUTHERN CALIFORNIA EDISON, SANTA BARBAR
Alias Type:	Alternate Name
Alias Name:	110033614505
Alias Type:	EPA (FRS #)
Alias Name:	SL203341272
Alias Type:	GeoTracker Global ID
Alias Name:	300533
Alias Type:	Project Code (Site Code)
Alias Name:	42490037
Alias Type:	Envirostor ID Number

Completed Info:

Completed Area Name:	Phase I Excavation
Completed Sub Area Name:	Not reported
Completed Document Type:	Design/Implementation Workplan
Completed Date:	04/29/2002
Comments:	Phase I Remedial Design involves soil excavation in the gas holder area under a huge tent structure.
Completed Area Name:	Phase II - In Situ Ozonation and SVE

Docusign Envelope ID: 3773F87A-0B89-4932-BA2C-CA8383B3EEAD

EDISON/SANTA BARBARA I(DE LA GUERRA) MGP (Continued) **S106568329**

Completed Sub Area Name: Not reported
Completed Document Type: Design/Implementation Workplan
Completed Date: 08/12/2002
Comments: DTSC has reviewed and approved the Phase II Remedial Design for the Site. The phase II Remedial Design involve the construction and operation of thne in-site vapor extraction and air/ozone. sparging systems to address the contamination at the Site.

Completed Area Name: PROJECT WIDE
Completed Sub Area Name: Not reported
Completed Document Type: Remedial Investigation / Feasibility Study
Completed Date: 08/10/1998
Comments: Based on the Remedial Investigation Report, contamination at the Site extends from shallow soil to the saturated zone soil. Groundwater is impacted with chemicals related to the manufac- tured gas plant operations. A source area of colocated constituents were identified within the location of two (2) gas holders. A Baseline Risk Assessment (BRA) and Feasibility Study (FS) are conducted for the site. The recommended remedial alternatives include shallow soil excavation with offsite recycling, deep zone in-situ soil and groundwater treatment using ozone/air sparging with vapor extraction. Institutional control in the form of a land use covenant will be implemented at the site.

Completed Area Name: PROJECT WIDE
Completed Sub Area Name: Not reported
Completed Document Type: Preliminary Endangerment Assessment Report
Completed Date: 12/06/1995
Comments: DTSC reviews the Preliminary Endangerment Assessment Report for the Former Santa Barbara I MGP site. The PEA investigation determined that there has been a release of polycyclic aromatic hydrocarbons (PAHs), volatile organic compounds (VOCs), and petroleum hydrocarbons at the site. Accordingly, DTSC concurs with the recommendation that additional soil investigation in other areas of the site where elevated concentrations of PAHs were observed be conducted, as well as a groundwater investigation.

Completed Area Name: PROJECT WIDE
Completed Sub Area Name: Not reported
Completed Document Type: Phase 1
Completed Date: 12/06/1994
Comments: A site screening is conducted.

Completed Area Name: PROJECT WIDE
Completed Sub Area Name: Not reported
Completed Document Type: Operation and Maintenance Plan
Completed Date: 09/16/2009
Comments: Not reported

Completed Area Name: PROJECT WIDE
Completed Sub Area Name: Not reported
Completed Document Type: Annual Oversight Cost Estimate
Completed Date: 10/20/2015
Comments: SB MGP I Annual Cost Estimate Letter

Completed Area Name: PROJECT WIDE
Completed Sub Area Name: Not reported

Docusign Envelope ID: 3773F87A-0B89-4932-BA2C-CA8383B3EEAD

EDISON/SANTA BARBARA I(DE LA GUERRA) MGP (Continued) **S106568329**

Completed Document Type: Correspondence
Completed Date: 11/05/2013
Comments: Not reported

Completed Area Name: PROJECT WIDE
Completed Sub Area Name: Not reported
Completed Document Type: Correspondence
Completed Date: 09/09/2014
Comments: Annual CE letter completed

Completed Area Name: PROJECT WIDE
Completed Sub Area Name: Not reported
Completed Document Type: Correspondence
Completed Date: 10/31/2016
Comments: Annual Cost Estimate Letter FY 16-17

Completed Area Name: Phase III Excavation
Completed Sub Area Name: Not reported
Completed Document Type: Remedial Action Completion Report
Completed Date: 09/02/2009
Comments: Remedial Action Completion Report Approval

Completed Area Name: PROJECT WIDE
Completed Sub Area Name: Not reported
Completed Document Type: Operation and Maintenance Report
Completed Date: 12/22/2017
Comments: Approval of Final Annual Groundwater Monitoring Report - Santa Barbara I MGP

Completed Area Name: PROJECT WIDE
Completed Sub Area Name: Not reported
Completed Document Type: Land Use Restriction Monitoring Report
Completed Date: 12/01/2016
Comments: Annual Inspection Report Santa Barbara I MGP - Final Signed Annual Inspection Report

Completed Area Name: PROJECT WIDE
Completed Sub Area Name: Not reported
Completed Document Type: Land Use Restriction Monitoring Report
Completed Date: 12/22/2017
Comments: Final Signed Annual Land Use Restriction Monitoring Report - December 2017

Completed Area Name: PROJECT WIDE
Completed Sub Area Name: Not reported
Completed Document Type: Well Decommissioning Workplan
Completed Date: 01/15/2015
Comments: Well Decommission Workplan Approval

Completed Area Name: PROJECT WIDE
Completed Sub Area Name: Not reported
Completed Document Type: Five-Year Review Reports
Completed Date: 06/30/2014
Comments: Not reported

Completed Area Name: PROJECT WIDE
Completed Sub Area Name: Not reported

Docusign Envelope ID: 3773F87A-0B89-4932-BA2C-CA8383B3EEAD

EDISON/SANTA BARBARA I(DE LA GUERRA) MGP (Continued) **S106568329**

Completed Document Type: Land Use Restriction Monitoring Report
Completed Date: 03/03/2021
Comments: Not reported

Completed Area Name: PROJECT WIDE
Completed Sub Area Name: Not reported
Completed Document Type: Land Use Restriction Monitoring Report
Completed Date: 03/10/2022
Comments: Not reported

Completed Area Name: PROJECT WIDE
Completed Sub Area Name: Not reported
Completed Document Type: Land Use Restriction Monitoring Report
Completed Date: 05/05/2023
Comments: Not reported

Completed Area Name: PROJECT WIDE
Completed Sub Area Name: Not reported
Completed Document Type: Five-Year Review Reports
Completed Date: 02/10/2020
Comments: Not reported

Completed Area Name: PROJECT WIDE
Completed Sub Area Name: Not reported
Completed Document Type: Land Use Restriction Monitoring Report
Completed Date: 04/02/2019
Comments: Inspection done

Completed Area Name: PROJECT WIDE
Completed Sub Area Name: Not reported
Completed Document Type: Land Use Restriction Monitoring Report
Completed Date: 02/10/2020
Comments: Not reported

Completed Area Name: PROJECT WIDE
Completed Sub Area Name: Not reported
Completed Document Type: Land Use Restriction
Completed Date: 01/12/2011
Comments: Not reported

Completed Area Name: PROJECT WIDE
Completed Sub Area Name: Not reported
Completed Document Type: Correspondence
Completed Date: 10/19/2010
Comments: Draft and send out cost estimate letter for fiscal year 2010-2011

Completed Area Name: PROJECT WIDE
Completed Sub Area Name: Not reported
Completed Document Type: Annual Oversight Cost Estimate
Completed Date: 10/09/2023
Comments: Not reported

Completed Area Name: PROJECT WIDE
Completed Sub Area Name: Not reported
Completed Document Type: Risk Assessment Report
Completed Date: 09/02/2009
Comments: Post Remediation Risk Assessment Approval. Post Remediation Risk

Docusign Envelope ID: 3773F87A-0B89-4932-BA2C-CA8383B3EEAD

EDISON/SANTA BARBARA I(DE LA GUERRA) MGP (Continued) **S106568329**

Assessment included in Remedial Action Completion Report.

Completed Area Name: PROJECT WIDE
Completed Sub Area Name: Not reported
Completed Document Type: Certification
Completed Date: 12/22/2011
Comments: Remedial Action completed and certified

Completed Area Name: PROJECT WIDE
Completed Sub Area Name: Not reported
Completed Document Type: Land Use Restriction - Site Inspection/Visit
Completed Date: 03/10/2022
Comments: Not reported

Completed Area Name: PROJECT WIDE
Completed Sub Area Name: Not reported
Completed Document Type: Annual Oversight Cost Estimate
Completed Date: 10/11/2022
Comments: Not reported

Completed Area Name: PROJECT WIDE
Completed Sub Area Name: Not reported
Completed Document Type: Project Management
Completed Date: 06/30/2022
Comments: Not reported

Completed Area Name: PROJECT WIDE
Completed Sub Area Name: Not reported
Completed Document Type: Land Use Restriction - Site Inspection/Visit
Completed Date: 05/04/2023
Comments: Completed

Completed Area Name: PROJECT WIDE
Completed Sub Area Name: Not reported
Completed Document Type: Project Management
Completed Date: 06/30/2023
Comments: Completed

Completed Area Name: PROJECT WIDE
Completed Sub Area Name: Not reported
Completed Document Type: CEQA - Initial Study/ Mitigated Neg. Dec. (MND)
Completed Date: 09/29/2000
Comments: Not reported

Completed Area Name: PROJECT WIDE
Completed Sub Area Name: Not reported
Completed Document Type: Standard Voluntary Agreement
Completed Date: 07/28/1998
Comments: DTSC enters into a Voluntary Cleanup Agreement (3) with Edison to develop and implement a Remedial Action Plan for the site.

Completed Area Name: PROJECT WIDE
Completed Sub Area Name: Not reported
Completed Document Type: Standard Voluntary Agreement
Completed Date: 03/28/1996
Comments: Not reported

Docusign Envelope ID: 3773F87A-0B89-4932-BA2C-CA8383B3EEAD

EDISON/SANTA BARBARA I(DE LA GUERRA) MGP (Continued) **S106568329**

Completed Area Name: PROJECT WIDE
Completed Sub Area Name: Not reported
Completed Document Type: Standard Voluntary Agreement
Completed Date: 11/29/1994
Comments: The Department of Toxic Substances Control (DTSC) amends the original agreement with the Southern California Edison Company to include the former Santa Barbara Manufactured Gas Plant Site.

Completed Area Name: PROJECT WIDE
Completed Sub Area Name: Not reported
Completed Document Type: Amendment - Order/Agreement
Completed Date: 12/17/1998
Comments: Transition to Chapter 6.5 - Amendment to the existing Voluntary Cleanup Agreement, Docket No. HSA 98/99-002 signed by RP.

Completed Area Name: PROJECT WIDE
Completed Sub Area Name: Not reported
Completed Document Type: Annual Oversight Cost Estimate
Completed Date: 09/22/2018
Comments: Letter and estimate sent on 9/22/2018 via email

Completed Area Name: PROJECT WIDE
Completed Sub Area Name: Not reported
Completed Document Type: Annual Oversight Cost Estimate
Completed Date: 10/17/2019
Comments: Not reported

Completed Area Name: PROJECT WIDE
Completed Sub Area Name: Not reported
Completed Document Type: Project Management
Completed Date: 06/30/2021
Comments: Not reported

Completed Area Name: PROJECT WIDE
Completed Sub Area Name: Not reported
Completed Document Type: Annual Oversight Cost Estimate
Completed Date: 09/02/2020
Comments: Not reported

Completed Area Name: PROJECT WIDE
Completed Sub Area Name: Not reported
Completed Document Type: Annual Oversight Cost Estimate
Completed Date: 09/29/2021
Comments: Not reported

Future Area Name: PROJECT WIDE
Future Sub Area Name: Not reported
Future Document Type: Five-Year Review Reports
Future Due Date: 2025
Schedule Area Name: Not reported
Schedule Sub Area Name: Not reported
Schedule Document Type: Not reported
Schedule Due Date: Not reported
Schedule Revised Date: Not reported

DEED:
Name: EDISON/SANTA BARBARA I(DE LA GUERRA) MGP

Docusign Envelope ID: 3773F87A-0B89-4932-BA2C-CA8383B3EEAD

EDISON/SANTA BARBARA I(DE LA GUERRA) MGP (Continued) **S106568329**

Address: 136 E DE LA GUERRA ST
City,State,Zip: SANTA BARBARA, CA 93101
Envirostor ID: 42490037
Area: PROJECT WIDE
Sub Area: Not reported
Site Type: VOLUNTARY CLEANUP
Status: CERTIFIED O&M - LAND USE RESTRICTIONS ONLY
Agency: Not reported
Covenant Uploaded: Not reported
Deed Date(s): Not reported
File Name: Envirostor Land Use Restrictions

AS255 **BOMB STORAGE AREA** **FUDS** **1024903427**
ENE **N/A**
1/2-1 **SANTA BARBARA, CA**
0.633 mi.
3341 ft. **Site 1 of 2 in cluster AS**

Relative: FUDS:
Lower
Actual: EPA Region: 09
20 ft. Installation ID: CA99799F744200
Congressional District Number: 24
Name: BOMB STORAGE AREA
FUDS Number: J09CA0140
City: SANTA BARBARA
State: CA
County: SANTA BARBARA
Object ID: 2518
USACE Division: SPD
USACE District: Los Angeles District (SPL)
Status: Properties without projects
Current Owner: OTHER: OTHER
EMS Map Link: https://fudsportal.usace.army.mil/ems/inventory/map?id=62583
Eligibility: Ineligible
Has Projects: No
NPL Status: Not reported
Project Required: No
Feature Description: Not reported
Latitude: 34.41666667
Longitude: -119.68861111

AS256 **BOMB STORAGE AREA** **ENVIROSTOR** **S107735941**
ENE **N/A**
1/2-1 **SANTA BARBARA, CA**
0.633 mi.
3342 ft. **Site 2 of 2 in cluster AS**

Relative: ENVIROSTOR:
Lower
Actual: Name: BOMB STORAGE AREA
20 ft. Address: Not reported
City,State,Zip: SANTA BARBARA, CA
Facility ID: 80000097
Status: Inactive - Needs Evaluation
Status Date: 07/01/2005
Site Code: Not reported
Site Type: Military Evaluation

Map ID / Direction / Distance / Elevation	Site	Database(s)	EDR ID Number / EPA ID Number

MAP FINDINGS

BOMB STORAGE AREA (Continued) **S107735941**

Site Type Detailed:	FUDS
Acres:	1
NPL:	NO
Regulatory Agencies:	SMBRP
Lead Agency:	SMBRP
Program Manager:	Not reported
Supervisor:	Eileen Mananian
Division Branch:	Cleanup Cypress
Assembly:	37
Senate:	21
Special Program:	Not reported
Restricted Use:	NO
Site Mgmt Req:	NONE SPECIFIED
Funding:	DERA
Latitude:	34.41666
Longitude:	-119.6886
APN:	NONE SPECIFIED
Past Use:	NONE SPECIFIED
Potential COC:	Explosives (UXO, MEC
Confirmed COC:	NONE SPECIFIED
Potential Description:	NONE SPECIFIED
Alias Name:	CA99799F744200
Alias Type:	Federal Facility ID
Alias Name:	J09CA0140
Alias Type:	INPR
Alias Name:	80000097
Alias Type:	Envirostor ID Number

Completed Info:

Completed Area Name:	PROJECT WIDE
Completed Sub Area Name:	Not reported
Completed Document Type:	Inventory Project Report (INPR)
Completed Date:	09/26/1994
Comments:	Not reported
Future Area Name:	Not reported
Future Sub Area Name:	Not reported
Future Document Type:	Not reported
Future Due Date:	Not reported
Schedule Area Name:	Not reported
Schedule Sub Area Name:	Not reported
Schedule Document Type:	Not reported
Schedule Due Date:	Not reported
Schedule Revised Date:	Not reported

AT257 **SANTA BARBARA COMMUNITY ACADEMY** **ENVIROSTOR** **S105628967**
NNE **720 A-B SANTA BARBARA STREET** **SCH** **N/A**
1/2-1 **SANTA BARBARA, CA 93101**
0.636 mi.
3356 ft. **Site 1 of 2 in cluster AT**

Relative:
Higher

Actual:
45 ft.

ENVIROSTOR:

Name:	SANTA BARBARA COMMUNITY ACADEMY
Address:	720 A-B SANTA BARBARA STREET
City,State,Zip:	SANTA BARBARA, CA 93101
Facility ID:	42490038
Status:	No Further Action
Status Date:	04/29/2004

Docusign Envelope ID: 3773F87A-0B89-4932-BA2C-CA8383B3EEAD

SANTA BARBARA COMMUNITY ACADEMY (Continued) **S105628967**

Site Code: 304211
Site Type: School Investigation
Site Type Detailed: School
Acres: 1
NPL: NO
Regulatory Agencies: SMBRP
Lead Agency: SMBRP
Program Manager: Not reported
Supervisor: Javier Hinojosa
Division Branch: Southern California Schools & Brownfields Outreach
Assembly: 37
Senate: 21
Special Program: Not reported
Restricted Use: NO
Site Mgmt Req: NONE SPECIFIED
Funding: School District
Latitude: 34.42192
Longitude: -119.6956
APN: 031-082-020
Past Use: * ELECTRIC, GAS & SANITARY SERVICES
Potential COC: TPH-diesel Acenaphthene Anthracene Chrysene Naphthalene Pyrene Dieldrin DDD 1,2,4-Trichlorobenzene Lead Vanadium and compounds Selenium Chromium VI Xylenes 1,3,5-Trimethylbenzene 1,2,4-Trimethylbenzene Methylene chloride DDE DDT * phenanthrene Fluoranthene Benz[a]anthracene
Confirmed COC: NONE SPECIFIED
Potential Description: SOIL
Alias Name: SANTA BARBARA COMMUNITY ACADEMY (PROP)
Alias Type: Alternate Name
Alias Name: SANTA BARBARA HIGH SCHOOL DISTRICT
Alias Type: Alternate Name
Alias Name: SANTA BARBARA HSD/SB COMMUNITY RENOVATON
Alias Type: Alternate Name
Alias Name: 031-082-020
Alias Type: APN
Alias Name: 304211
Alias Type: Project Code (Site Code)
Alias Name: 42490038
Alias Type: Envirostor ID Number

Completed Info:
Completed Area Name: PROJECT WIDE
Completed Sub Area Name: Not reported
Completed Document Type: Preliminary Endangerment Assessment Report
Completed Date: 04/29/2004
Comments: Not reported

Completed Area Name: PROJECT WIDE
Completed Sub Area Name: Not reported
Completed Document Type: Preliminary Endangerment Assessment Workplan
Completed Date: 06/01/2001
Comments: Not reported

Completed Area Name: PROJECT WIDE
Completed Sub Area Name: Not reported
Completed Document Type: Other Report
Completed Date: 07/26/2000
Comments: PEA

Docusign Envelope ID: 3773F87A-0B89-4932-BA2C-CA8383B3EEAD

SANTA BARBARA COMMUNITY ACADEMY (Continued) **S105628967**

Completed Area Name:	PROJECT WIDE
Completed Sub Area Name:	Not reported
Completed Document Type:	Environmental Oversight Agreement
Completed Date:	11/17/2000
Comments:	Not reported

Completed Area Name:	PROJECT WIDE
Completed Sub Area Name:	Not reported
Completed Document Type:	Cost Recovery Closeout Memo
Completed Date:	06/07/2005
Comments:	Not reported

Future Area Name:	Not reported
Future Sub Area Name:	Not reported
Future Document Type:	Not reported
Future Due Date:	Not reported
Schedule Area Name:	Not reported
Schedule Sub Area Name:	Not reported
Schedule Document Type:	Not reported
Schedule Due Date:	Not reported
Schedule Revised Date:	Not reported

SCH:

Name:	SANTA BARBARA COMMUNITY ACADEMY
Address:	720 A-B SANTA BARBARA STREET
City,State,Zip:	SANTA BARBARA, CA 93101
Facility ID:	42490038
Site Type:	School Investigation
Site Type Detail:	School
Site Mgmt. Req.:	NONE SPECIFIED
Acres:	1
National Priorities List:	NO
Cleanup Oversight Agencies:	SMBRP
Lead Agency:	SMBRP
Lead Agency Description:	DTSC - Site Cleanup Program
Project Manager:	Not reported
Supervisor:	Javier Hinojosa
Division Branch:	Southern California Schools & Brownfields Outreach
Site Code:	304211
Assembly:	37
Senate:	21
Special Program Status:	Not reported
Status:	No Further Action
Status Date:	04/29/2004
Restricted Use:	NO
Funding:	School District
Latitude:	34.42192
Longitude:	-119.6956
APN:	031-082-020
Past Use:	* ELECTRIC, GAS & SANITARY SERVICES
Potential COC:	TPH-diesel, TPH-diesel, Acenaphthene, Anthracene, Chrysene, Naphthalene, Pyrene, Dieldrin, DDD, 1,2,4-Trichlorobenzene, Lead, Vanadium and compounds, Selenium, Chromium VI, Xylenes, 1,3,5-Trimethylbenzene, 1,2,4-Trimethylbenzene, Methylene chloride, DDE, DDT, * phenanthrene, Fluoranthene, Benz[a]anthracene
Confirmed COC:	NONE SPECIFIED

Docusign Envelope ID: 3773F87A-0B89-4932-BA2C-CA8383B3EEAD

SANTA BARBARA COMMUNITY ACADEMY (Continued) **S105628967**

Potential Description: SOIL
Alias Name: SANTA BARBARA COMMUNITY ACADEMY (PROP)
Alias Type: Alternate Name
Alias Name: SANTA BARBARA HIGH SCHOOL DISTRICT
Alias Type: Alternate Name
Alias Name: SANTA BARBARA HSD/SB COMMUNITY RENOVATON
Alias Type: Alternate Name
Alias Name: 031-082-020
Alias Type: APN
Alias Name: 304211
Alias Type: Project Code (Site Code)
Alias Name: 42490038
Alias Type: Envirostor ID Number

Completed Info:
Completed Area Name: PROJECT WIDE
Completed Sub Area Name: Not reported
Completed Document Type: Preliminary Endangerment Assessment Report
Completed Date: 04/29/2004
Comments: Not reported

Completed Area Name: PROJECT WIDE
Completed Sub Area Name: Not reported
Completed Document Type: Preliminary Endangerment Assessment Workplan
Completed Date: 06/01/2001
Comments: Not reported

Completed Area Name: PROJECT WIDE
Completed Sub Area Name: Not reported
Completed Document Type: Other Report
Completed Date: 07/26/2000
Comments: PEA

Completed Area Name: PROJECT WIDE
Completed Sub Area Name: Not reported
Completed Document Type: Environmental Oversight Agreement
Completed Date: 11/17/2000
Comments: Not reported

Completed Area Name: PROJECT WIDE
Completed Sub Area Name: Not reported
Completed Document Type: Cost Recovery Closeout Memo
Completed Date: 06/07/2005
Comments: Not reported

Future Area Name: Not reported
Future Sub Area Name: Not reported
Future Document Type: Not reported
Future Due Date: Not reported
Schedule Area Name: Not reported
Schedule Sub Area Name: Not reported
Schedule Document Type: Not reported
Schedule Due Date: Not reported
Schedule Revised Date: Not reported

Docusign Envelope ID: 3773F87A-0B89-4932-BA2C-CA8383B3EEAD

AT258 **SANTA BARBARA ACADEMY RENOVATION** **ENVIROSTOR** **S106800074**
NNE **215 EAST ORTEGA STREET** **SCH** **N/A**
1/2-1 **SANTA BARBARA, CA 93101**
0.636 mi.
3357 ft. **Site 2 of 2 in cluster AT**

Relative:
Higher

Actual:
43 ft.

ENVIROSTOR:

Name:	SANTA BARBARA ACADEMY RENOVATION
Address:	215 EAST ORTEGA STREET
City,State,Zip:	SANTA BARBARA, CA 93101
Facility ID:	42820003
Status:	Inactive - Needs Evaluation
Status Date:	03/20/2007
Site Code:	304478
Site Type:	School Investigation
Site Type Detailed:	School
Acres:	3.8
NPL:	NO
Regulatory Agencies:	SMBRP
Lead Agency:	SMBRP
Program Manager:	Not reported
Supervisor:	* Thomas Cota
Division Branch:	Southern California Schools & Brownfields Outreach
Assembly:	37
Senate:	21
Special Program:	Not reported
Restricted Use:	NO
Site Mgmt Req:	NONE SPECIFIED
Funding:	School District
Latitude:	34.41598
Longitude:	-119.7005
APN:	031-082-20
Past Use:	* EDUCATIONAL SERVICES
Potential COC:	Benzene Lead Polynuclear aromatic hydrocarbons (PAHs TPH-gas Xylenes
Confirmed COC:	Polynuclear aromatic hydrocarbons (PAHs TPH-gas Benzene
Potential Description:	OTH, SV
Alias Name:	SANTA BARBARA SD-SANTA BARBARA ACDMY EXP
Alias Type:	Alternate Name
Alias Name:	031-082-20
Alias Type:	APN
Alias Name:	304478
Alias Type:	Project Code (Site Code)
Alias Name:	42820003
Alias Type:	Envirostor ID Number

Completed Info:

Completed Area Name:	PROJECT WIDE
Completed Sub Area Name:	Not reported
Completed Document Type:	Cost Recovery Closeout Memo
Completed Date:	06/29/2007
Comments:	CRU Memo completed
Completed Area Name:	PROJECT WIDE
Completed Sub Area Name:	Not reported
Completed Document Type:	Environmental Oversight Agreement
Completed Date:	10/20/2004
Comments:	Not reported
Completed Area Name:	PROJECT WIDE
Completed Sub Area Name:	Not reported

Docusign Envelope ID: 3773F87A-0B89-4932-BA2C-CA8383B3EEAD

SANTA BARBARA ACADEMY RENOVATION (Continued) **S106800074**

Completed Document Type:	Site Inspections/Visit (Non LUR)
Completed Date:	12/09/2004
Comments:	Not reported
Future Area Name:	Not reported
Future Sub Area Name:	Not reported
Future Document Type:	Not reported
Future Due Date:	Not reported
Schedule Area Name:	Not reported
Schedule Sub Area Name:	Not reported
Schedule Document Type:	Not reported
Schedule Due Date:	Not reported
Schedule Revised Date:	Not reported

SCH:

Name:	SANTA BARBARA ACADEMY RENOVATION
Address:	215 EAST ORTEGA STREET
City,State,Zip:	SANTA BARBARA, CA 93101
Facility ID:	42820003
Site Type:	School Investigation
Site Type Detail:	School
Site Mgmt. Req.:	NONE SPECIFIED
Acres:	3.8
National Priorities List:	NO
Cleanup Oversight Agencies:	SMBRP
Lead Agency:	SMBRP
Lead Agency Description:	DTSC - Site Cleanup Program
Project Manager:	Not reported
Supervisor:	* Thomas Cota
Division Branch:	Southern California Schools & Brownfields Outreach
Site Code:	304478
Assembly:	37
Senate:	21
Special Program Status:	Not reported
Status:	Inactive - Needs Evaluation
Status Date:	03/20/2007
Restricted Use:	NO
Funding:	School District
Latitude:	34.41598
Longitude:	-119.7005
APN:	031-082-20
Past Use:	* EDUCATIONAL SERVICES
Potential COC:	Benzene, Lead, Polynuclear aromatic hydrocarbons (PAHs, TPH-gas, Xylenes
Confirmed COC:	Polynuclear aromatic hydrocarbons (PAHs, TPH-gas, Benzene
Potential Description:	OTH, SV
Alias Name:	SANTA BARBARA SD-SANTA BARBARA ACDMY EXP
Alias Type:	Alternate Name
Alias Name:	031-082-20
Alias Type:	APN
Alias Name:	304478
Alias Type:	Project Code (Site Code)
Alias Name:	42820003
Alias Type:	Envirostor ID Number

Completed Info:

Docusign Envelope ID: 3773F87A-0B89-4932-BA2C-CA8383B3EEAD

SANTA BARBARA ACADEMY RENOVATION (Continued) **S106800074**

Completed Area Name:	PROJECT WIDE
Completed Sub Area Name:	Not reported
Completed Document Type:	Cost Recovery Closeout Memo
Completed Date:	06/29/2007
Comments:	CRU Memo completed
Completed Area Name:	PROJECT WIDE
Completed Sub Area Name:	Not reported
Completed Document Type:	Environmental Oversight Agreement
Completed Date:	10/20/2004
Comments:	Not reported
Completed Area Name:	PROJECT WIDE
Completed Sub Area Name:	Not reported
Completed Document Type:	Site Inspections/Visit (Non LUR)
Completed Date:	12/09/2004
Comments:	Not reported
Future Area Name:	Not reported
Future Sub Area Name:	Not reported
Future Document Type:	Not reported
Future Due Date:	Not reported
Schedule Area Name:	Not reported
Schedule Sub Area Name:	Not reported
Schedule Document Type:	Not reported
Schedule Due Date:	Not reported
Schedule Revised Date:	Not reported

AU259 **SANTA BARBARA WATERFRONT UST** **FUDS** **1024903859**
SSE **N/A**
1/2-1 **POINT CASTILLO, CA**
0.637 mi.
3361 ft. **Site 1 of 4 in cluster AU**

Relative: **Lower**

Actual: **23 ft.**

FUDS:

EPA Region:	09
Installation ID:	CA99799F799100
Congressional District Number:	24
Name:	SANTA BARBARA WATERFRONT UST
FUDS Number:	J09CA7020
City:	POINT CASTILLO
State:	CA
County:	SANTA BARBARA
Object ID:	4526
USACE Division:	SPD
USACE District:	Los Angeles District (SPL)
Status:	Properties without projects
Current Owner:	LOCAL: CITY CITY OF SANTA BARBARA
EMS Map Link:	https://fudsportal.usace.army.mil/ems/inventory/map?id=57482
Eligibility:	Eligible
Has Projects:	No
NPL Status:	Not reported
Project Required:	No
Feature Description:	USED TO BE MADE PART OF SECTION BASE OF THE US NAVY
Latitude:	34.40416667
Longitude:	-119.69444444

Docusign Envelope ID: 3773F87A-0B89-4932-BA2C-CA8383B3EEAD

AU260
SSE
1/2-1
0.638 mi.
3368 ft.

SANTA BARB
SANTA BARBERA, CA
Site 2 of 4 in cluster AU

ENVIROSTOR

S107737272
N/A

Relative:
Lower

Actual:
22 ft.

ENVIROSTOR:

Name:	SANTA BARB
Address:	Not reported
City,State,Zip:	SANTA BARBERA, CA
Facility ID:	80000737
Status:	Inactive - Needs Evaluation
Status Date:	07/01/2005
Site Code:	Not reported
Site Type:	Military Evaluation
Site Type Detailed:	FUDS
Acres:	1
NPL:	NO
Regulatory Agencies:	SMBRP
Lead Agency:	SMBRP
Program Manager:	Not reported
Supervisor:	Eileen Mananian
Division Branch:	Cleanup Cypress
Assembly:	37
Senate:	21
Special Program:	Not reported
Restricted Use:	NO
Site Mgmt Req:	NONE SPECIFIED
Funding:	DERA
Latitude:	34.40416
Longitude:	-119.6944
APN:	NONE SPECIFIED
Past Use:	NONE SPECIFIED
Potential COC:	NONE SPECIFIED
Confirmed COC:	NONE SPECIFIED
Potential Description:	NONE SPECIFIED
Alias Name:	CA99799F799100
Alias Type:	Federal Facility ID
Alias Name:	J09CA7020
Alias Type:	INPR
Alias Name:	80000737
Alias Type:	Envirostor ID Number

Completed Info:

Completed Area Name:	Not reported
Completed Sub Area Name:	Not reported
Completed Document Type:	Not reported
Completed Date:	Not reported
Comments:	Not reported
Future Area Name:	Not reported
Future Sub Area Name:	Not reported
Future Document Type:	Not reported
Future Due Date:	Not reported
Schedule Area Name:	Not reported
Schedule Sub Area Name:	Not reported
Schedule Document Type:	Not reported
Schedule Due Date:	Not reported
Schedule Revised Date:	Not reported

Docusign Envelope ID: 3773F87A-0B89-4932-BA2C-CA8383B3EEAD

261
SSE
1/2-1
0.665 mi.
3511 ft.

NAVY SECTION BASE
SANTA BARBARA, CA

ENVIROSTOR **S107736865**
N/A

Relative:
Lower

Actual:
2 ft.

ENVIROSTOR:

Name:	NAVY SECTION BASE
Address:	Not reported
City,State,Zip:	SANTA BARBARA, CA
Facility ID:	80000096
Status:	Inactive - Needs Evaluation
Status Date:	07/01/2005
Site Code:	Not reported
Site Type:	Military Evaluation
Site Type Detailed:	FUDS
Acres:	1
NPL:	NO
Regulatory Agencies:	SMBRP
Lead Agency:	SMBRP
Program Manager:	Not reported
Supervisor:	Eileen Mananian
Division Branch:	Cleanup Cypress
Assembly:	37
Senate:	21
Special Program:	Not reported
Restricted Use:	NO
Site Mgmt Req:	NONE SPECIFIED
Funding:	DERA
Latitude:	34.40416
Longitude:	-119.6933
APN:	NONE SPECIFIED
Past Use:	NONE SPECIFIED
Potential COC:	NONE SPECIFIED
Confirmed COC:	NONE SPECIFIED
Potential Description:	NONE SPECIFIED
Alias Name:	CA99799F744100
Alias Type:	Federal Facility ID
Alias Name:	J09CA0139
Alias Type:	INPR
Alias Name:	80000096
Alias Type:	Envirostor ID Number

Completed Info:

Completed Area Name:	Not reported
Completed Sub Area Name:	Not reported
Completed Document Type:	Not reported
Completed Date:	Not reported
Comments:	Not reported
Future Area Name:	Not reported
Future Sub Area Name:	Not reported
Future Document Type:	Not reported
Future Due Date:	Not reported
Schedule Area Name:	Not reported
Schedule Sub Area Name:	Not reported
Schedule Document Type:	Not reported
Schedule Due Date:	Not reported
Schedule Revised Date:	Not reported

Docusign Envelope ID: 3773F87A-0B89-4932-BA2C-CA8383B3EEAD

AU262 **NAVY SECTION BASE** **UXO** **1024714153**
SSE **N/A**
1/2-1 **SANTA BARBARA HARBOR AREA, CA**
0.676 mi.
3570 ft. **Site 3 of 4 in cluster AU**

Relative:
Lower

Actual:
17 ft.

UXO:

DoD Component:	FUDS
Installation Name:	NAVY SECTION BASE
Name:	NAVY SECTION BASE
Address:	Not reported
Address 2:	Not reported
City,State,Zip:	SANTA BARBARA HARBOR AREA, CA
Site ID:	01OEW
Site Type:	Unexploded Munitions and Ordnance Area
Latitude:	Not reported
Longitude:	Not reported

AU263 **NAVY SECTION BASE** **FUDS** **1024903426**
SSE **N/A**
1/2-1 **SANTA BARBARA HARBOR AREA, CA**
0.676 mi.
3570 ft. **Site 4 of 4 in cluster AU**

Relative:
Lower

Actual:
17 ft.

FUDS:

EPA Region:	09
Installation ID:	CA99799F744100
Congressional District Number:	24
Name:	NAVY SECTION BASE
FUDS Number:	J09CA0139
City:	SANTA BARBARA HARBOR AREA
State:	CA
County:	SANTA BARBARA
Object ID:	8924
USACE Division:	SPD
USACE District:	Los Angeles District (SPL)
Status:	Properties with all projects at site closeout
Current Owner:	FED: FEDERAL NAVAL RESERVE CENTER
EMS Map Link:	https://fudsportal.usace.army.mil/ems/inventory/map?id=62584
Eligibility:	Eligible
Has Projects:	Yes
NPL Status:	Not reported
Project Required:	Yes
Feature Description:	THIS SITE WAS USED FOR NAVAL RESERVE ARMORY, FUEL STORAGE AND HANDLIN
Latitude:	34.403702
Longitude:	-119.694

FUDS Detail as of Jan 2015:

Fiscal Year:	2013
Federal Facility ID:	CA9799F7441
RAB:	Not reported
NPL Status:	Not Listed
Description:	LOCATED IN THE HARBOR AREA OF THE CITY OF SANTA BARBARA, CA
History:	THIS SITE WAS USED FOR NAVAL RESERVE ARMORY, FUEL STORAGE AND HANDLIN
CTC:	12
Current Program:	Not reported
Future Program:	Not reported
Institutional ID:	62584

Docusign Envelope ID: 3773F87A-0B89-4932-BA2C-CA8383B3EEAD

264
ENE
1/2-1
0.694 mi.
3665 ft.

ALLIED ARTS
132 GARDEN STREET, SUITE 6-B
SANTA BARBARA, CA 93101

ENVIROSTOR
EMI

S101482268
N/A

Relative:
Lower

Actual:
19 ft.

ENVIROSTOR:

Name:	WRIGHT COMPANY SITE
Address:	132 GARDEN STREET, BLDG. 2A
City,State,Zip:	SANTA BARBARA, CA 93101
Facility ID:	42490019
Status:	Refer: Other Agency
Status Date:	11/01/1994
Site Code:	Not reported
Site Type:	Historical
Site Type Detailed:	* Historical
Acres:	Not reported
NPL:	NO
Regulatory Agencies:	NONE SPECIFIED
Lead Agency:	NONE SPECIFIED
Program Manager:	Not reported
Supervisor:	* Mmonroy
Division Branch:	Cleanup Chatsworth
Assembly:	37
Senate:	21
Special Program:	* Rural County Survey Program
Restricted Use:	NO
Site Mgmt Req:	NONE SPECIFIED
Funding:	Not reported
Latitude:	34.41667
Longitude:	-119.6871
APN:	NONE SPECIFIED
Past Use:	NONE SPECIFIED
Potential COC:	NONE SPECIFIED
Confirmed COC:	NONE SPECIFIED
Potential Description:	NONE SPECIFIED
Alias Name:	WRIGHT AND COMPANY
Alias Type:	Alternate Name
Alias Name:	CAD982401978
Alias Type:	EPA Identification Number
Alias Name:	42490019
Alias Type:	Envirostor ID Number

Completed Info:

Completed Area Name:	PROJECT WIDE
Completed Sub Area Name:	Not reported
Completed Document Type:	Site Screening
Completed Date:	11/01/1994
Comments:	CalSites Validation Program confirms NFA for DTSC.
Completed Area Name:	PROJECT WIDE
Completed Sub Area Name:	Not reported
Completed Document Type:	Site Screening
Completed Date:	05/10/1988
Comments:	Site Screening Done: Methane gas detected at 8000-10000 ppm. Site is possibly an old landfill.
Completed Area Name:	PROJECT WIDE
Completed Sub Area Name:	Not reported
Completed Document Type:	* Discovery

Docusign Envelope ID: 3773F87A-0B89-4932-BA2C-CA8383B3EEAD

ALLIED ARTS (Continued) **S101482268**

Completed Date: 03/07/1988
Comments: Facility Identified: Santa Barbara County Environmental Hlth
Proposition 65 Reports.

Future Area Name: Not reported
Future Sub Area Name: Not reported
Future Document Type: Not reported
Future Due Date: Not reported
Schedule Area Name: Not reported
Schedule Sub Area Name: Not reported
Schedule Document Type: Not reported
Schedule Due Date: Not reported
Schedule Revised Date: Not reported

EMI:

Name:	ALLIED ARTS
Address:	132 GARDEN STREET, SUITE 6-B
City,State,Zip:	SANTA BARBARA, CA 93101
Year:	2013
County Code:	42
Air Basin:	SCC
Facility ID:	3271
Air District Name:	SB
SIC Code:	7641
Air District Name:	SANTA BARBARA COUNTY APCD
Community Health Air Pollution Info System:	Not reported
Consolidated Emission Reporting Rule:	Not reported
Total Organic Hydrocarbon Gases Tons/Yr:	0.17794
Reactive Organic Gases Tons/Yr:	0.175786926
Carbon Monoxide Emissions Tons/Yr:	0
NOX - Oxides of Nitrogen Tons/Yr:	0
SOX - Oxides of Sulphur Tons/Yr:	0
Particulate Matter Tons/Yr:	0
Part. Matter 10 Micrometers and Smllr Tons/Yr:	0

Name:	ALLIED ARTS
Address:	132 GARDEN STREET, SUITE 6-B
City,State,Zip:	SANTA BARBARA, CA 93101
Year:	2014
County Code:	42
Air Basin:	SCC
Facility ID:	3271
Air District Name:	SB
SIC Code:	7641
Air District Name:	SANTA BARBARA COUNTY APCD
Community Health Air Pollution Info System:	Not reported
Consolidated Emission Reporting Rule:	Not reported
Total Organic Hydrocarbon Gases Tons/Yr:	0.097175
Reactive Organic Gases Tons/Yr:	0.0959991825
Carbon Monoxide Emissions Tons/Yr:	0
NOX - Oxides of Nitrogen Tons/Yr:	0
SOX - Oxides of Sulphur Tons/Yr:	0
Particulate Matter Tons/Yr:	0
Part. Matter 10 Micrometers and Smllr Tons/Yr:	0

Name:	ALLIED ARTS
Address:	132 GARDEN STREET, SUITE 6-B

Docusign Envelope ID: 3773F87A-0B89-4932-BA2C-CA8383B3EEAD

ALLIED ARTS (Continued) **S101482268**

City,State,Zip:	SANTA BARBARA, CA 93101
Year:	2015
County Code:	42
Air Basin:	SCC
Facility ID:	3271
Air District Name:	SB
SIC Code:	7641
Air District Name:	SANTA BARBARA COUNTY APCD
Community Health Air Pollution Info System:	Not reported
Consolidated Emission Reporting Rule:	Not reported
Total Organic Hydrocarbon Gases Tons/Yr:	0.381617
Reactive Organic Gases Tons/Yr:	0.3769994343
Carbon Monoxide Emissions Tons/Yr:	0
NOX - Oxides of Nitrogen Tons/Yr:	0
SOX - Oxides of Sulphur Tons/Yr:	0
Particulate Matter Tons/Yr:	0
Part. Matter 10 Micrometers and Smllr Tons/Yr:	0

Name:	ALLIED ARTS
Address:	132 GARDEN STREET, SUITE 6-B
City,State,Zip:	SANTA BARBARA, CA 93101
Year:	2016
County Code:	42
Air Basin:	SCC
Facility ID:	3271
Air District Name:	SB
SIC Code:	7641
Air District Name:	SANTA BARBARA COUNTY APCD
Community Health Air Pollution Info System:	Not reported
Consolidated Emission Reporting Rule:	Not reported
Total Organic Hydrocarbon Gases Tons/Yr:	0.381617496
Reactive Organic Gases Tons/Yr:	0.376999924
Carbon Monoxide Emissions Tons/Yr:	Not reported
NOX - Oxides of Nitrogen Tons/Yr:	Not reported
SOX - Oxides of Sulphur Tons/Yr:	Not reported
Particulate Matter Tons/Yr:	Not reported
Part. Matter 10 Micrometers and Smllr Tons/Yr:	Not reported

Name:	ALLIED ARTS
Address:	132 GARDEN STREET, SUITE 6-B
City,State,Zip:	SANTA BARBARA, CA 93101
Year:	2017
County Code:	42
Air Basin:	SCC
Facility ID:	3271
Air District Name:	SB
SIC Code:	7641
Air District Name:	SANTA BARBARA COUNTY APCD
Community Health Air Pollution Info System:	Not reported
Consolidated Emission Reporting Rule:	Not reported
Total Organic Hydrocarbon Gases Tons/Yr:	0.381617496
Reactive Organic Gases Tons/Yr:	0.376999924
Carbon Monoxide Emissions Tons/Yr:	Not reported
NOX - Oxides of Nitrogen Tons/Yr:	Not reported
SOX - Oxides of Sulphur Tons/Yr:	Not reported
Particulate Matter Tons/Yr:	Not reported
Part. Matter 10 Micrometers and Smllr Tons/Yr:	Not reported

Docusign Envelope ID: 3773F87A-0B89-4932-BA2C-CA8383B3EEAD

AV265 **PACIFIC SCIENTIFIC COMPANY** **ENVIROSTOR** **S121661689**
NE **402 E. GUTIERREZ STREET** **VCP** **N/A**
1/2-1 **SANTA BARBARA, CA 93101** **CIWQS**
0.773 mi.
4084 ft. **Site 1 of 3 in cluster AV**

Relative:
Lower

Actual:
31 ft.

ENVIROSTOR:

Name:	PACIFIC SCIENTIFIC COMPANY
Address:	402 E. GUTIERREZ STREET
City,State,Zip:	SANTA BARBARA, CA 93101
Facility ID:	60000499
Status:	Refer: RWQCB
Status Date:	10/25/2023
Site Code:	304552
Site Type:	Voluntary Cleanup
Site Type Detailed:	Voluntary Agreement
Acres:	3.5
NPL:	NO
Regulatory Agencies:	SMBRP, RWQCB 3 - Central Coast
Lead Agency:	RWQCB 3 - Central Coast
Program Manager:	Stuart St Clair
Supervisor:	Ed Walker
Division Branch:	Engineering & Special Projects
Assembly:	37
Senate:	21
Special Program:	Not reported
Restricted Use:	NO
Site Mgmt Req:	NONE SPECIFIED
Funding:	Responsible Party
Latitude:	34.42027
Longitude:	-119.6884
APN:	031-343-009
Past Use:	MANUFACTURING - ELECTRONIC
Potential COC:	Benzene Methyl tertbutyl ether (MTBE Tetrachloroethylene (PCE 1,1,1-Trichloroethane (TCA Trichloroethylene (TCE Vinyl chloride Acetone Bromomethane (Methyl bromide Carbon disulfide Chloroform Chloromethane (methyl chloride 1,1-Dichloroethane 1,2-Dichloroethane (EDC 1,1-Dichloroethylene 1,2-Dichloroethylene (cis 1,2-Dichloroethylene (trans Methyl ethyl ketone (2-Butanone Toluene 1,1,2-Trichloroethane Xylenes
Confirmed COC:	Not reported
Potential Description:	OTH, IA, SOIL, SV
Alias Name:	El Puente Community High School
Alias Type:	Alternate Name
Alias Name:	031-343-009
Alias Type:	APN
Alias Name:	110033605169
Alias Type:	EPA (FRS #)
Alias Name:	SL203501296
Alias Type:	GeoTracker Global ID
Alias Name:	304552
Alias Type:	Project Code (Site Code)
Alias Name:	60000499
Alias Type:	Envirostor ID Number

Completed Info:

Completed Area Name:	PROJECT WIDE
Completed Sub Area Name:	Not reported
Completed Document Type:	Risk Assessment Report
Completed Date:	09/30/2022

Docusign Envelope ID: 3773F87A-0B89-4932-BA2C-CA8383B3EEAD

PACIFIC SCIENTIFIC COMPANY (Continued) **S121661689**

Comments: Not reported

Completed Area Name: PROJECT WIDE
Completed Sub Area Name: Not reported
Completed Document Type: Risk Assessment Report
Completed Date: 10/26/2023
Comments: Not reported

Completed Area Name: PROJECT WIDE
Completed Sub Area Name: Not reported
Completed Document Type: Risk Assessment Report
Completed Date: 09/29/2016
Comments: Not reported

Completed Area Name: PROJECT WIDE
Completed Sub Area Name: Not reported
Completed Document Type: Risk Assessment Report
Completed Date: 09/08/2015
Comments: DTSC Approved the Report.

Completed Area Name: PROJECT WIDE
Completed Sub Area Name: Not reported
Completed Document Type: Risk Assessment Report
Completed Date: 12/14/2021
Comments: Not reported

Completed Area Name: PROJECT WIDE
Completed Sub Area Name: Not reported
Completed Document Type: Risk Assessment Report
Completed Date: 10/29/2019
Comments: Not reported

Completed Area Name: PROJECT WIDE
Completed Sub Area Name: Not reported
Completed Document Type: Risk Assessment Workplan
Completed Date: 09/03/2021
Comments: Not reported

Completed Area Name: PROJECT WIDE
Completed Sub Area Name: Not reported
Completed Document Type: Annual Oversight Cost Estimate
Completed Date: 11/03/2009
Comments: Annual Estimation Letter Completed.

Completed Area Name: PROJECT WIDE
Completed Sub Area Name: Not reported
Completed Document Type: Preliminary Endangerment Assessment Report
Completed Date: 01/12/2011
Comments: Not reported

Completed Area Name: PROJECT WIDE
Completed Sub Area Name: Not reported
Completed Document Type: Risk Assessment Workplan
Completed Date: 09/26/2011
Comments: Vapor Intrusion Report due 11/30/2011.

Completed Area Name: PROJECT WIDE

Docusign Envelope ID: 3773F87A-0B89-4932-BA2C-CA8383B3EEAD

PACIFIC SCIENTIFIC COMPANY (Continued) **S121661689**

Completed Sub Area Name: Not reported
Completed Document Type: Standard Voluntary Agreement
Completed Date: 08/20/2007
Comments: Signed agreement sent FedEx.

Completed Area Name: PROJECT WIDE
Completed Sub Area Name: Not reported
Completed Document Type: Correspondence
Completed Date: 02/27/2023
Comments: Not reported

Completed Area Name: PROJECT WIDE
Completed Sub Area Name: Not reported
Completed Document Type: Preliminary Endangerment Assessment Workplan
Completed Date: 12/06/2007
Comments: DTSC Approved Workplan

Completed Area Name: PROJECT WIDE
Completed Sub Area Name: Not reported
Completed Document Type: Site Characterization Report
Completed Date: 05/08/2014
Comments: Not reported

Completed Area Name: PROJECT WIDE
Completed Sub Area Name: Not reported
Completed Document Type: Risk Assessment Report
Completed Date: 10/29/2019
Comments: Not reported

Future Area Name: Not reported
Future Sub Area Name: Not reported
Future Document Type: Not reported
Future Due Date: Not reported
Schedule Area Name: Not reported
Schedule Sub Area Name: Not reported
Schedule Document Type: Not reported
Schedule Due Date: Not reported
Schedule Revised Date: Not reported

VCP:
Name: PACIFIC SCIENTIFIC COMPANY
Address: 402 E. GUTIERREZ STREET
City,State,Zip: SANTA BARBARA, CA 93101
Facility ID: 60000499
Site Type: Voluntary Cleanup
Site Type Detail: Voluntary Agreement
Site Mgmt. Req.: NONE SPECIFIED
Acres: 3.5
National Priorities List: NO
Cleanup Oversight Agencies: SMBRP, RWQCB 3 - Central Coast
Lead Agency: RWQCB 3 - Central Coast
Lead Agency Description: RWQCB 3 - Central Coast
Project Manager: Stuart St Clair
Supervisor: Ed Walker
Division Branch: Engineering & Special Projects
Site Code: 304552
Assembly: 37

Docusign Envelope ID: 3773F87A-0B89-4932-BA2C-CA8383B3EEAD

PACIFIC SCIENTIFIC COMPANY (Continued) **S121661689**

Senate:	21
Special Programs Code:	Not reported
Status:	Refer: RWQCB
Status Date:	10/25/2023
Restricted Use:	NO
Funding:	Responsible Party
Lat/Long:	34.42027 / -119.6884
APN:	031-343-009
Past Use:	MANUFACTURING - ELECTRONIC
Potential COC:	30003, 30016, 30022, 30026, 30027, 30028, 30032, 30096, 30115, 30136, 30137, 30192, 30193, 30194, 30195, 30196, 30386, 30550, 30564, 30593
Confirmed COC:	,
Potential Description:	OTH, IA, SOIL, SV
Alias Name:	El Puente Community High School
Alias Type:	Alternate Name
Alias Name:	031-343-009
Alias Type:	APN
Alias Name:	110033605169
Alias Type:	EPA (FRS #)
Alias Name:	SL203501296
Alias Type:	GeoTracker Global ID
Alias Name:	304552
Alias Type:	Project Code (Site Code)
Alias Name:	60000499
Alias Type:	Envirostor ID Number

Completed Info:

Completed Area Name:	PROJECT WIDE
Completed Sub Area Name:	Not reported
Completed Document Type:	Risk Assessment Report
Completed Date:	09/30/2022
Comments:	Not reported
Completed Area Name:	PROJECT WIDE
Completed Sub Area Name:	Not reported
Completed Document Type:	Risk Assessment Report
Completed Date:	10/26/2023
Comments:	Not reported
Completed Area Name:	PROJECT WIDE
Completed Sub Area Name:	Not reported
Completed Document Type:	Risk Assessment Report
Completed Date:	09/29/2016
Comments:	Not reported
Completed Area Name:	PROJECT WIDE
Completed Sub Area Name:	Not reported
Completed Document Type:	Risk Assessment Report
Completed Date:	09/08/2015
Comments:	DTSC Approved the Report.
Completed Area Name:	PROJECT WIDE
Completed Sub Area Name:	Not reported
Completed Document Type:	Risk Assessment Report
Completed Date:	12/14/2021
Comments:	Not reported
Completed Area Name:	PROJECT WIDE

Docusign Envelope ID: 3773F87A-0B89-4932-BA2C-CA8383B3EEAD

PACIFIC SCIENTIFIC COMPANY (Continued) **S121661689**

Completed Sub Area Name: Not reported
Completed Document Type: Risk Assessment Report
Completed Date: 10/29/2019
Comments: Not reported

Completed Area Name: PROJECT WIDE
Completed Sub Area Name: Not reported
Completed Document Type: Risk Assessment Workplan
Completed Date: 09/03/2021
Comments: Not reported

Completed Area Name: PROJECT WIDE
Completed Sub Area Name: Not reported
Completed Document Type: Annual Oversight Cost Estimate
Completed Date: 11/03/2009
Comments: Annual Estimation Letter Completed.

Completed Area Name: PROJECT WIDE
Completed Sub Area Name: Not reported
Completed Document Type: Preliminary Endangerment Assessment Report
Completed Date: 01/12/2011
Comments: Not reported

Completed Area Name: PROJECT WIDE
Completed Sub Area Name: Not reported
Completed Document Type: Risk Assessment Workplan
Completed Date: 09/26/2011
Comments: Vapor Intrusion Report due 11/30/2011.

Completed Area Name: PROJECT WIDE
Completed Sub Area Name: Not reported
Completed Document Type: Standard Voluntary Agreement
Completed Date: 08/20/2007
Comments: Signed agreement sent FedEx.

Completed Area Name: PROJECT WIDE
Completed Sub Area Name: Not reported
Completed Document Type: Correspondence
Completed Date: 02/27/2023
Comments: Not reported

Completed Area Name: PROJECT WIDE
Completed Sub Area Name: Not reported
Completed Document Type: Preliminary Endangerment Assessment Workplan
Completed Date: 12/06/2007
Comments: DTSC Approved Workplan

Completed Area Name: PROJECT WIDE
Completed Sub Area Name: Not reported
Completed Document Type: Site Characterization Report
Completed Date: 05/08/2014
Comments: Not reported

Completed Area Name: PROJECT WIDE
Completed Sub Area Name: Not reported
Completed Document Type: Risk Assessment Report
Completed Date: 10/29/2019

Docusign Envelope ID: 3773F87A-0B89-4932-BA2C-CA8383B3EEAD

PACIFIC SCIENTIFIC COMPANY (Continued) **S121661689**

Comments: Not reported

Future Area Name: Not reported
Future Sub Area Name: Not reported
Future Document Type: Not reported
Future Due Date: Not reported
Schedule Area Name: Not reported
Schedule Sub Area Name: Not reported
Schedule Document Type: Not reported
Schedule Due Date: Not reported
Schedule Revised Date: Not reported

CIWQS:
Name: PAC SCIENTIFIC
Address: 402 E GUTIERREZ ST
City,State,Zip: SANTA BARBARA, CA 93101
Agency: Pacific Scientific
Agency Address: 402 E Gutierrez St, Santa Barbara, CA 93101
Place/Project Type: Industrial - Guided Missiles and Space Vehicles
SIC/NAICS: 3761(+)
Region: 3
Program: INDSTW
Regulatory Measure Status: Terminated
Regulatory Measure Type: Storm water industrial
Order Number: 2014-0057-DWQ
WDID: 3 42I006952
NPDES Number: CAS000001
Adoption Date: Not reported
Effective Date: 05/12/1992
Termination Date: 08/15/2000
Expiration/Review Date: Not reported
Design Flow: Not reported
Major/Minor: Not reported
Complexity: Not reported
TTWQ: Not reported
Enforcement Actions within 5 years: 0
Violations within 5 years: 0
Latitude: 34.42014
Longitude: -119.68962

Name: PAC SCIENTIFIC
Address: 402 E GUTIERREZ ST
City,State,Zip: SANTA BARBARA, CA 93101
Agency: Pacific Scientific
Agency Address: 402 E Gutierrez St, Santa Barbara, CA 93101
Place/Project Type: Industrial - Guided Missiles and Space Vehicles
SIC/NAICS: 3761(+)
Region: 3
Program: INDSTW
Regulatory Measure Status: Terminated
Regulatory Measure Type: Storm water industrial
Order Number: 2014-0057-DWQ
WDID: 3 42I006952
NPDES Number: CAS000001
Adoption Date: Not reported
Effective Date: 05/12/1992
Termination Date: 08/15/2000

Docusign Envelope ID: 3773F87A-0B89-4932-BA2C-CA8383B3EEAD

PACIFIC SCIENTIFIC COMPANY (Continued) **S121661689**

Expiration/Review Date:	Not reported
Design Flow:	Not reported
Major/Minor:	Not reported
Complexity:	Not reported
TTWQ:	Not reported
Enforcement Actions within 5 years:	0
Violations within 5 years:	0
Latitude:	34.42014
Longitude:	-119.68962

AV266 **EL PUENTE COMMUNITY HIGH SCHOOL** **ENVIROSTOR** **S108936066**
NE **430 EAST GUTIERREZ STREET** **SCH** **N/A**
1/2-1 **SANTA BARBARA, CA 93101**
0.783 mi.
4134 ft. **Site 2 of 3 in cluster AV**

Relative:
Lower

Actual:
31 ft.

ENVIROSTOR:

Name:	EL PUENTE COMMUNITY HIGH SCHOOL
Address:	430 EAST GUTIERREZ STREET
City,State,Zip:	SANTA BARBARA, CA 93101
Facility ID:	60000702
Status:	No Further Action
Status Date:	10/07/2009
Site Code:	304571
Site Type:	School Cleanup
Site Type Detailed:	School
Acres:	0.2
NPL:	NO
Regulatory Agencies:	SMBRP
Lead Agency:	SMBRP
Program Manager:	S. Steven Hariri
Supervisor:	* John Scandura
Division Branch:	Southern California Schools & Brownfields Outreach
Assembly:	37
Senate:	21
Special Program:	Not reported
Restricted Use:	NO
Site Mgmt Req:	NONE SPECIFIED
Funding:	School District
Latitude:	34.42048
Longitude:	-119.6887
APN:	NONE SPECIFIED
Past Use:	HAZARDOUS WASTE STORAGE - TANKS/CONTAINERS, MANUFACTURING - ELECTRONIC Not reported
Potential COC:	Tetrachloroethylene (PCE Trichloroethylene (TCE Vinyl chloride 1,2-Dichloroethylene (cis 1,2-Dichloroethylene (trans
Confirmed COC:	NONE SPECIFIED
Potential Description:	OTH, SOIL, SV
Alias Name:	304571
Alias Type:	Project Code (Site Code)
Alias Name:	60000702
Alias Type:	Envirostor ID Number

Completed Info:

Completed Area Name:	PROJECT WIDE
Completed Sub Area Name:	Not reported
Completed Document Type:	Cost Recovery Closeout Memo
Completed Date:	09/08/2008

Docusign Envelope ID: 3773F87A-0B89-4932-BA2C-CA8383B3EEAD

EL PUENTE COMMUNITY HIGH SCHOOL (Continued) **S108936066**

Comments: Not reported

Completed Area Name: PROJECT WIDE
Completed Sub Area Name: Not reported
Completed Document Type: Preliminary Endangerment Assessment Workplan
Completed Date: 10/18/2007
Comments: Not reported

Completed Area Name: PROJECT WIDE
Completed Sub Area Name: Not reported
Completed Document Type: Technical Workplan
Completed Date: 04/04/2008
Comments: DTSC sent letter to request property owner to grant access to County Education Office for subslab sampling.

Completed Area Name: PROJECT WIDE
Completed Sub Area Name: Not reported
Completed Document Type: Preliminary Endangerment Assessment Report
Completed Date: 10/07/2009
Comments: DTSC Approved the PEA.

Completed Area Name: PROJECT WIDE
Completed Sub Area Name: Not reported
Completed Document Type: Standard Voluntary Agreement
Completed Date: 09/21/2007
Comments: Signed Agreement sent (FedEx) to District.

Future Area Name: Not reported
Future Sub Area Name: Not reported
Future Document Type: Not reported
Future Due Date: Not reported
Schedule Area Name: Not reported
Schedule Sub Area Name: Not reported
Schedule Document Type: Not reported
Schedule Due Date: Not reported
Schedule Revised Date: Not reported

SCH:

Name: EL PUENTE COMMUNITY HIGH SCHOOL
Address: 430 EAST GUTIERREZ STREET
City,State,Zip: SANTA BARBARA, CA 93101
Facility ID: 60000702
Site Type: School Cleanup
Site Type Detail: School
Site Mgmt. Req.: NONE SPECIFIED
Acres: 0.2
National Priorities List: NO
Cleanup Oversight Agencies: SMBRP
Lead Agency: SMBRP
Lead Agency Description: DTSC - Site Cleanup Program
Project Manager: S. Steven Hariri
Supervisor: * John Scandura
Division Branch: Southern California Schools & Brownfields Outreach
Site Code: 304571
Assembly: 37
Senate: 21

Docusign Envelope ID: 3773F87A-0B89-4932-BA2C-CA8383B3EEAD

EL PUENTE COMMUNITY HIGH SCHOOL (Continued) **S108936066**

Special Program Status:	Not reported
Status:	No Further Action
Status Date:	10/07/2009
Restricted Use:	NO
Funding:	School District
Latitude:	34.42048
Longitude:	-119.6887
APN:	NONE SPECIFIED
Past Use:	HAZARDOUS WASTE STORAGE - TANKS/CONTAINERS, MANUFACTURING - ELECTRONIC
	Not reported
Potential COC:	Tetrachloroethylene (PCE, Trichloroethylene (TCE, Vinyl chloride,
	1,2-Dichloroethylene (cis, 1,2-Dichloroethylene (trans
Confirmed COC:	NONE SPECIFIED
Potential Description:	OTH, SOIL, SV
Alias Name:	304571
Alias Type:	Project Code (Site Code)
Alias Name:	60000702
Alias Type:	Envirostor ID Number

Completed Info:

Completed Area Name:	PROJECT WIDE
Completed Sub Area Name:	Not reported
Completed Document Type:	Cost Recovery Closeout Memo
Completed Date:	09/08/2008
Comments:	Not reported
Completed Area Name:	PROJECT WIDE
Completed Sub Area Name:	Not reported
Completed Document Type:	Preliminary Endangerment Assessment Workplan
Completed Date:	10/18/2007
Comments:	Not reported
Completed Area Name:	PROJECT WIDE
Completed Sub Area Name:	Not reported
Completed Document Type:	Technical Workplan
Completed Date:	04/04/2008
Comments:	DTSC sent letter to request property owner to grant access to County
	Education Office for subslab sampling.
Completed Area Name:	PROJECT WIDE
Completed Sub Area Name:	Not reported
Completed Document Type:	Preliminary Endangerment Assessment Report
Completed Date:	10/07/2009
Comments:	DTSC Approved the PEA.
Completed Area Name:	PROJECT WIDE
Completed Sub Area Name:	Not reported
Completed Document Type:	Standard Voluntary Agreement
Completed Date:	09/21/2007
Comments:	Signed Agreement sent (FedEx) to District.
Future Area Name:	Not reported
Future Sub Area Name:	Not reported
Future Document Type:	Not reported
Future Due Date:	Not reported
Schedule Area Name:	Not reported
Schedule Sub Area Name:	Not reported
Schedule Document Type:	Not reported

Docusign Envelope ID: 3773F87A-0B89-4932-BA2C-CA8383B3EEAD

EL PUENTE COMMUNITY HIGH SCHOOL (Continued) **S108936066**

Schedule Due Date: Not reported
Schedule Revised Date: Not reported

AV267 **GYREX CORPORATION** **ENVIROSTOR** **S100199002**
NE **436 E GUTIERREZ ST** **SWEEPS UST** **N/A**
1/2-1 **SANTA BARBARA, CA 93101** **CUPA Listings**
0.785 mi.
4145 ft. **Site 3 of 3 in cluster AV**

Relative: **Lower**
Actual: **31 ft.**

ENVIROSTOR:
Name: BORDEN CHEMICAL COMPANY
Address: 436 E GUTIERREZ STREET
City,State,Zip: SANTA BARBARA, CA 93101
Facility ID: 42300001
Status: Refer: Other Agency
Status Date: 04/05/1988
Site Code: Not reported
Site Type: Historical
Site Type Detailed: * Historical
Acres: Not reported
NPL: NO
Regulatory Agencies: NONE SPECIFIED
Lead Agency: NONE SPECIFIED
Program Manager: Not reported
Supervisor: * Mmonroy
Division Branch: Cleanup Chatsworth
Assembly: 37
Senate: 21
Special Program: * Rural County Survey Program
Restricted Use: NO
Site Mgmt Req: NONE SPECIFIED
Funding: Not reported
Latitude: 34.42027
Longitude: -119.6888
APN: NONE SPECIFIED
Past Use: NONE SPECIFIED
Potential COC: NONE SPECIFIED
Confirmed COC: NONE SPECIFIED
Potential Description: NONE SPECIFIED
Alias Name: GYREX CORPORATION
Alias Type: Alternate Name
Alias Name: RESIN INDUSTRIES INC. (CIRCA 1955)
Alias Type: Alternate Name
Alias Name: CAD056458110
Alias Type: EPA Identification Number
Alias Name: 110002650854
Alias Type: EPA (FRS #)
Alias Name: 42300001
Alias Type: Envirostor ID Number

Completed Info:
Completed Area Name: PROJECT WIDE
Completed Sub Area Name: Not reported
Completed Document Type: Site Screening
Completed Date: 11/16/1994
Comments: CALSITES VALIDATION PROGRAM CONFIRMS NFA FOR DTSC.

Completed Area Name: PROJECT WIDE

Docusign Envelope ID: 3773F87A-0B89-4932-BA2C-CA8383B3EEAD

GYREX CORPORATION (Continued) **S100199002**

Completed Sub Area Name: Not reported
Completed Document Type: Site Screening
Completed Date: 04/05/1988
Comments: SITE SCREENING DONE RATIONALE FOR PA: NEED TO EVALUATE PAST WASTE MGMT PRACTICES AND COMPARE WITH THOSE OF THE CURRENT OPERATION; INDUSTRIAL TYPE & SIZE OF THE OPERATION REQUIRES FOLLOW-UP.

Completed Area Name: PROJECT WIDE
Completed Sub Area Name: Not reported
Completed Document Type: * Discovery
Completed Date: 02/10/1988
Comments: FACILITY IDENTIFIED CALIF. MANUFACTURERS REGISTER (1960)

Future Area Name: Not reported
Future Sub Area Name: Not reported
Future Document Type: Not reported
Future Due Date: Not reported
Schedule Area Name: Not reported
Schedule Sub Area Name: Not reported
Schedule Document Type: Not reported
Schedule Due Date: Not reported
Schedule Revised Date: Not reported

SWEEPS UST:
Name: GYREX CORPORATION
Address: 436 E GUTIERREZ ST
City: SANTA BARBARA
Status: Not reported
Comp Number: 1675
Number: Not reported
Board Of Equalization: 44-999999
Referral Date: Not reported
Action Date: Not reported
Created Date: Not reported
Owner Tank Id: Not reported
SWRCB Tank Id: 42-000-001675-000001
Tank Status: Not reported
Capacity: 500
Active Date: Not reported
Tank Use: HAZARDOUS
STG: WASTE
Content: REGULAR UNLE
Number Of Tanks: 1

CUPA SANTA BARBARA:
Name: SANTA BARBARA CERAMIC DESIGN
Address: 436 E GUTIERREZ ST
City,State,Zip: SANTA BARBARA, CA 93101
Facility Id: FA0010846
Region: SANTA BARBARA
Cross Street: Not reported
Latitude: Not reported
Longitude: Not reported
Mailing Name: SANTA BARBARA CERAMIC DESIGN
Mailing Care Of: KERRY McCALL
Mailing Address: 436 E GUTIERREZ ST

Docusign Envelope ID: 3773F87A-0B89-4932-BA2C-CA8383B3EEAD

GYREX CORPORATION (Continued) **S100199002**

Mailing City:	SANTA BARBARA
Mailing State:	CA
Mailing Zip Code:	93101
Record Id:	PR0501127
Pe #:	2201
Current Status:	2
Name:	SIMA MANAGEMENT CORP
Address:	436 E GUTIERREZ ST
City,State,Zip:	SANTA BARBARA, CA 93101
Facility Id:	FA0002561
Region:	SANTA BARBARA
Cross Street:	Not reported
Latitude:	Not reported
Longitude:	Not reported
Mailing Name:	CLANCY, GARY
Mailing Care Of:	Not reported
Mailing Address:	115 W CANON PERDIDO 200
Mailing City:	SANTA BARBARA
Mailing State:	CA
Mailing Zip Code:	93101
Record Id:	PR0231675
Pe #:	2302
Current Status:	2

AW268 **WMSB SOLUTIONS LLC** **CPS-SLIC** **S109521376**
North **1126 SANTA BARBARA ST** **HWTS** **N/A**
1/2-1 **SANTA BARBARA, CA 93101** **Notify 65**
0.850 mi.
4490 ft. **Site 1 of 3 in cluster AW**

Relative: **Higher**
Actual: **85 ft.**

CPS-SLIC:

Name:	FORMER SCHAUER PRINTING
Address:	1126 SANTA BARBARA STREET
City,State,Zip:	SANTA BARBARA, CA
Region:	STATE
Facility Status:	**Open - Site Assessment**
Status Date:	10/03/2018
Global Id:	SL0608395538
Lead Agency:	CENTRAL COAST RWQCB (REGION 3)
Lead Agency Case Number:	Not reported
Latitude:	34.425408
Longitude:	-119.701549
Case Type:	Cleanup Program Site
Case Worker:	NB
Local Agency:	Not reported
RB Case Number:	2030083
File Location:	Regional Board
Potential Media Affected:	Aquifer used for drinking water supply, Soil, Soil Vapor
Potential Contaminants of Concern:	* Chlorinated Hydrocarbons, Tetrachloroethylene (PCE)
EPA Region:	9
Coordinate Source:	Manual Entry on Screens
Cuf Case:	NO
Quantity Released Gallons:	Not reported
Begin Date:	08/03/2003
Leak Reported Date:	01/01/2004
How Discovered:	Site Assessment/Site Investigation
How Discovered Description:	INVESTIGATING THIS SITE TO DETERMINE IF CHLORINATED SOLVENTS WERE

Docusign Envelope ID: 3773F87A-0B89-4932-BA2C-CA8383B3EEAD

WMSB SOLUTIONS LLC (Continued) **S109521376**

RELEASED TO SOIL AND GROUNDWATER FROM PREVIOUS OPERATIONS.

Discharge Source:	Not reported
Discharge Cause:	Not reported
Stop Method:	Not reported
Stop Description:	Not reported
No Further Action Date:	Not reported
CA Water Watershed Name:	South Coast - South Coast - Santa Barbara (315.32)
Dwr Groundwater Subbasin Name:	Santa Barbara (3-017)
Disadvantaged Community:	Disadvantaged Community
CA Enviroscreen 3 Score:	61-65%
CA Enviroscreen 4 Score:	60-65%
Military DOD Site:	No
Facility Project Subtype:	Not reported
RWQCB Region:	CENTRAL COAST RWQCB (REGION 3)
Site History:	All site information for this case has been uploaded to this GeoTracker website for public reference (Update from 12/5/2019 correspondence): After a meeting between Towbes, Geosyntec, and Central Coast Water Board staff on April 18, 2018, and follow-up teleconferences, all parties agreed to indoor air sampling events at both the former U-Neat Cleaners property located at 212 E Anapamu Street and the Site to confirm there were no vapor intrusion issues in either building. At the same time, Central Coast Water Board was also evaluating U-Neat and the Site for case closure based on sampling results submitted in 2014 for groundwater and 2016 for soil vapor. After the Closure Request was submitted in February 2019, the Central Coast Water Board administratively closed the U-Neat site on April 9, 2019, because the source of CVOCs at U-Neat originated from historical operations at the Site and there were no elevated indoor air impacts in the former U-Neat building. The Central Coast Water Board has evaluated case closure for this site and finds that it is premature because State Water Resources Control Board s Resolution No. 92-49 directs the Central Coast Water Board to ensure that water affected by an unauthorized release attains either background water quality or the best water quality that is reasonable if background water quality is not feasible. The Central Coast Water Board would only consider case closure if Towbes demonstrates the plume is decreasing in concentration and/or areal extent and is expected to reach background concentrations in a reasonable timeframe. In addition, wastes in all media must be spatially defined (laterally and vertically) on and around the Site. However, groundwater, soil vapor, and indoor air concentrations at the Site are not decreasing and are potentially moving off of the site as discussed below. Soil vapor sampling results submitted May 9, 2018, indicate pollutant concentrations beneath the parking lot have rebounded. For example, PCE concentrations in soil vapor probe SVM-3, sampled at a 5-foot depth, were 7,900 μg/m3 in 2013 and were 26,000 μg/m3 in adjacent soil vapor probe VP-1(also at a 5-foot depth) in 20164. Also, trichloroethylene (TCE) concentrations in soil vapor probe SVM-3 at a 5-foot depth were less than 26 μg/m3 in 2013 and were 9,300 μg/m3 in adjacent soil vapor probe VP-1(also at a 5-foot depth) in 2016. Indoor air sampling results reported in the Closure Request demonstrate that PCE concentrations are higher than 2013 confirmation sampling results. For example, PCE was detected at 0.097 μg/m3 in sample IA-HB09 during 2013 and an order of magnitude higher at 0.94 μg/m3 in sample IA-HB09 during 2019, which exceeds the residential ESL for indoor air. PCE concentrations detected in 2019 were elevated even though there is a mitigation

Docusign Envelope ID: 3773F87A-0B89-4932-BA2C-CA8383B3EEAD

WMSB SOLUTIONS LLC (Continued) **S109521376**

system in place (HVAC modifications), indicating that PCE concentrations could potentially be higher without the system. However, one indoor air sampling event is not conclusive and additional assessment is necessary to evaluate current vapor intrusion pathways. Indoor air mitigation systems that are required to remain in operation at the Site after case closure would need to be addressed in a deed restriction approved by Central Coast Water Board in the event redevelopment or construction work is performed at the Site (not only in the event of a land-use change) that would not otherwise be regulated under existing local institutional controls. Finally, while current land-use screening levels are being met, residential screening levels are not; therefore, a deed restriction would need to be a component of case closure under these circumstances. Groundwater data for monitoring well P-4, a downgradient offsite well, indicates groundwater impacts are migrating off of the site. For example, when Towbes sampled well P-4 last, in 2014, PCE was detected at 2.9 micrograms per liter (μg/L) and the concentrationtrend was decreasing. However, the PCE concentration reported for monitoring well P-4 during a 2019 sampling event was 12 μg/L, and data analysis for ongoing sampling results (post 2014) does not show a decreasing trend. Not only does the elevated concentration of PCE exceed the maximum contaminant level (MCL), but ongoing groundwater sampling by the downgradient site indicates the plume extent is not decreasing. In addition to the elevated impacts to groundwater at the downgradient well, PCE has also been detected in vapor samples collected at the downgradient site s soil vapor extraction (SVE) system, also indicating the CVOC plume could be migrating from site and supporting the need for additional assessment of groundwater at the Site. During a teleconference with Geosyntec on November 6, 2019, GeoSyntec, on behalf of Towbes, withdrew the request for case closure and requested to postpone additional soil vapor sampling. Central Coast Water Board agree that closure is not appropriate for this Site at this time and requires further characterization of all site media to assess residual source area impacts, determine current site conditions, and confirm concentration trends. Towbes must then evaluate any migration of the CVOC plume from the site and recommend an appropriate path to closure for the Site.

Click here to access the California GeoTracker records for this facility:

HWTS:

Name:	WMSB SOLUTIONS LLC
Address:	1126 SANTA BARBARA ST
Address 2:	Not reported
City,State,Zip:	SANTA BARBARA, CA 93101
EPA ID:	CAC003265767
Inactive Date:	Not reported
Create Date:	12/19/2023
Last Act Date:	12/19/2023
Mailing Name:	Not reported
Mailing Address:	1126 SANTA BARBARA ST
Mailing Address 2:	Not reported
Mailing City,State,Zip:	SANTA BARBARA, CA
Owner Name:	WMSB SOLUTIONS LLC
Owner Address:	1126 SANTA BARBARA ST
Owner Address 2:	Not reported

Docusign Envelope ID: 3773F87A-0B89-4932-BA2C-CA8383B3EEAD

WMSB SOLUTIONS LLC (Continued) **S109521376**

Owner City,State,Zip:	SANTA BARBARA, CA 93101
Owner Phone:	8056370606
Owner Fax:	Not reported
Contact Name:	NATHAN RIDGELL
Contact Address:	1126 SANTA BARBARA ST
Contact Address 2:	Not reported
City,State,Zip:	SANTA BARBARA, CA 93101
Contact Phone:	8056370606
Contact Fax:	Not reported
Facility Status:	Not reported
Facility Type:	Not reported
Category:	Not reported
Latitude:	Not reported
Longitude:	Not reported

NOTIFY 65:

Name:	FORMER SCHAUER PRINTING
Address:	1126 SANTA BARBARA STREET
City,State,Zip:	SANTA BARBARA, CA
Date Reported:	Not reported
Staff Initials:	Not reported
Board File Number:	Not reported
Facility Type:	Not reported
Discharge Date:	Not reported
Issue Date:	Not reported
Incident Description:	Not reported
Global ID:	Not reported
Status:	Not reported

Name:	FORMER SCHAUER PRINTING
Address:	1126 SANTA BARBARA STREET
City,State,Zip:	SANTA BARBARA, CA
Date Reported:	Not reported
Staff Initials:	Not reported
Board File Number:	Not reported
Facility Type:	Not reported
Discharge Date:	Not reported
Issue Date:	11/20/2008
Incident Description:	Not reported
Global ID:	Not reported
Status:	Not reported

269
NNE
1/2-1
0.871 mi.
4601 ft.

MTD **Notify 65** **S100234357**
550 E. COTA **N/A**
SANTA BARBARA, CA 91103

Relative:
Higher

Actual:
39 ft.

NOTIFY 65:

Name:	MTD
Address:	550 E. COTA
City,State,Zip:	SANTA BARBARA, CA 91103
Date Reported:	Not reported
Staff Initials:	Not reported
Board File Number:	Not reported
Facility Type:	Not reported
Discharge Date:	Not reported

Docusign Envelope ID: 3773F87A-0B89-4932-BA2C-CA8383B3EEAD

MTD (Continued) **S100234357**

Issue Date: Not reported
Incident Description: Not reported
Global ID: Not reported
Status: Not reported

AW270 **FORMER U-NEAT CLEANERS** **Notify 65** **S123099361**
North **212 EAST ANAPAMU STREET** **CERS** **N/A**
1/2-1 **SANTA BARBARA, CA**
0.879 mi.
4641 ft. **Site 2 of 3 in cluster AW**

Relative:
Higher

Actual:
89 ft.

NOTIFY 65:
Name: FORMER U-NEAT CLEANERS
Address: 212 EAST ANAPAMU STREET
City,State,Zip: SANTA BARBARA, CA
Date Reported: Not reported
Staff Initials: Not reported
Board File Number: Not reported
Facility Type: Not reported
Discharge Date: Not reported
Issue Date: 11/20/2008
Incident Description: Not reported
Global ID: Not reported
Status: Not reported

CERS:
Name: FORMER U-NEAT CLEANERS
Address: 212 EAST ANAPAMU STREET
City,State,Zip: SANTA BARBARA, CA
Site ID: 882326
CERS ID: SL0608380879
CERS Description: Cleanup Program Site

Affiliation:
Affiliation Type Desc: Regional Board Caseworker
Entity Name: SARAH K TREADWELL - CENTRAL COAST RWQCB (REGION 3)
Entity Title: Not reported
Affiliation Address: 895 AEROVISTA PL, SUITE 101
Affiliation City: SAN LUIS OBISPO
Affiliation State: CA
Affiliation Country: Not reported
Affiliation Zip: Not reported
Affiliation Phone: ,

AW271 **FORMER U-NEAT CLEANERS** **CPS-SLIC** **S108418403**
North **212 EAST ANAPAMU ST** **Notify 65** **N/A**
1/2-1 **SANTA BARBARA, CA**
0.879 mi.
4641 ft. **Site 3 of 3 in cluster AW**

Relative:
Higher

Actual:
89 ft.

CPS-SLIC:
Name: FORMER U-NEAT CLEANERS
Address: 212 EAST ANAPAMU STREET
City,State,Zip: SANTA BARBARA, CA
Region: STATE

Docusign Envelope ID: 3773F87A-0B89-4932-BA2C-CA8383B3EEAD

FORMER U-NEAT CLEANERS (Continued) **S108418403**

Facility Status:	**Completed - Case Closed**
Status Date:	04/09/2019
Global Id:	SL0608380879
Lead Agency:	CENTRAL COAST RWQCB (REGION 3)
Lead Agency Case Number:	Not reported
Latitude:	34.4255626951051
Longitude:	-119.701811671257
Case Type:	Cleanup Program Site
Case Worker:	ST
Local Agency:	Not reported
RB Case Number:	2030082
File Location:	Regional Board
Potential Media Affected:	Aquifer used for drinking water supply, Soil, Soil Vapor, Under Investigation
Potential Contaminants of Concern:	* Chlorinated Hydrocarbons
EPA Region:	9
Coordinate Source:	Google Map Move
Cuf Case:	NO
Quantity Released Gallons:	Not reported
Begin Date:	01/11/2003
Leak Reported Date:	Not reported
How Discovered:	Not reported
How Discovered Description:	Not reported
Discharge Source:	Not reported
Discharge Cause:	Not reported
Stop Method:	Not reported
Stop Description:	Not reported
No Further Action Date:	04/09/2019
CA Water Watershed Name:	South Coast - South Coast - Santa Barbara (315.32)
Dwr Groundwater Subbasin Name:	Santa Barbara (3-017)
Disadvantaged Community:	Disadvantaged Community
CA Enviroscreen 3 Score:	61-65%
CA Enviroscreen 4 Score:	60-65%
Military DOD Site:	No
Facility Project Subtype:	Not reported
RWQCB Region:	CENTRAL COAST RWQCB (REGION 3)
Site History:	Former Schauer Printing site and former U-Neat Cleaners site are located at the intersection of Santa Barbara Street and East Anapamu Street in Santa Barbara. In 2004, it was unclear which site could be the source of chlorinated solvents detected in groundwater. In 2009 after receipt and review of soil gas data, the Central Coast Water Board determined that the majority of solvents in groundwater originated from the former Schauer Printing site. Please refer to Schauer Getroacker for information/reports submitted to the Central Coast Water Board since 2009.

Click here to access the California GeoTracker records for this facility:

NOTIFY 65:

Name:	FORMER U-NEAT CLEANERS
Address:	212 EAST ANAPAMU ST
City,State,Zip:	SANTA BARBARA, CA
Date Reported:	Not reported
Staff Initials:	Not reported
Board File Number:	Not reported
Facility Type:	Not reported
Discharge Date:	Not reported

Docusign Envelope ID: 3773F87A-0B89-4932-BA2C-CA8383B3EEAD

FORMER U-NEAT CLEANERS (Continued) **S108418403**

Issue Date: Not reported
Incident Description: Not reported
Global ID: Not reported
Status: Not reported

272
NE
1/2-1
0.897 mi.
4738 ft.

OFFERMAN
535 EAST MONTECITO
SANTA BARBARA, CA 93101

ENVIROSTOR **S101482257**
ENF **N/A**

Relative:
Lower

Actual:
31 ft.

ENVIROSTOR:
Name: SLOAN INSTRUMENTS CORPORATION #2
Address: 535 MONTECITO STREET
City,State,Zip: SANTA BARBARA, CA 93103
Facility ID: 42380003
Status: Refer: RWQCB
Status Date: 08/11/1993
Site Code: Not reported
Site Type: Historical
Site Type Detailed: * Historical
Acres: Not reported
NPL: NO
Regulatory Agencies: NONE SPECIFIED
Lead Agency: NONE SPECIFIED
Program Manager: Not reported
Supervisor: * Mmonroy
Division Branch: Cleanup Chatsworth
Assembly: 37
Senate: 21
Special Program: * Rural County Survey Program
Restricted Use: NO
Site Mgmt Req: NONE SPECIFIED
Funding: Not reported
Latitude: 34.42125
Longitude: -119.6869
APN: 031-351-010
Past Use: NONE SPECIFIED
Potential COC: * HALOGENATED ORGANIC COMPOUNDS * HALOGENATED SOLVENTS * HYDROCARBON SOLVENTS * ORGANIC SOLIDS WITH HALOGENS * OXYGENATED SOLVENTS * CONTAMINATED SOIL * UNSPECIFIED SOLVENT MIXTURES * ORGANIC LIQUIDS (NONSOLVENTS) WITH HALOGENS * UNSPECIFIED ORGANIC LIQUID MIXTURE
Confirmed COC: NONE SPECIFIED
Potential Description: NONE SPECIFIED
Alias Name: LAMBDA, INC.
Alias Type: Alternate Name
Alias Name: 031-351-010
Alias Type: APN
Alias Name: 42380003
Alias Type: Envirostor ID Number

Completed Info:
Completed Area Name: PROJECT WIDE
Completed Sub Area Name: Not reported
Completed Document Type: * Discovery
Completed Date: 02/25/1988
Comments: FACILITY IDENTIFIED 1970 CALIFORNIA MANUFACTURERS REGISTER

Docusign Envelope ID: 3773F87A-0B89-4932-BA2C-CA8383B3EEAD

OFFERMAN (Continued) **S101482257**

Completed Area Name: PROJECT WIDE
Completed Sub Area Name: Not reported
Completed Document Type: Site Screening
Completed Date: 08/11/1993
Comments: The Department received a notice of intent to sue under RCRA and CERCLA. Lambda leased the site from 1966 to 1984 and designed, manufactured, and marketed industrial equipments such as instrumentation for the thin-film industry. During their occupation, Lambda used, stored and disposed of various chemicals. The site's soil and groundwater are contaminated with halogenated organic compounds such as 1,1-dichloroethylene, 1,1-dichloroethane, 1,1,1-trichloro- ethane, 1,2-dichloroethane, and 1,1,2-trichloroethane. RWQCB is currently overseeing the cleanup activities at the site. Therefore, NFA for DTSC.

Completed Area Name: PROJECT WIDE
Completed Sub Area Name: Not reported
Completed Document Type: Site Screening
Completed Date: 05/10/1988
Comments: SITE SCREENING DONE RATIONALE FOR PA: INDUSTRIAL TYPE.

Future Area Name: Not reported
Future Sub Area Name: Not reported
Future Document Type: Not reported
Future Due Date: Not reported
Schedule Area Name: Not reported
Schedule Sub Area Name: Not reported
Schedule Document Type: Not reported
Schedule Due Date: Not reported
Schedule Revised Date: Not reported

ENF:
Name: OFFERMAN
Address: 535 EAST MONTECITO
City,State,Zip: SANTA BARBARA, CA 93101
Region: 3
Facility Id: 245818
Agency Name: Veeco/Lambda
Place Type: Facility
Place Subtype: Not reported
Facility Type: All other facilities
Agency Type: Privately-Owned Business
Of Agencies: 1
Place Latitude: 34.409102
Place Longitude: -119.699016
SIC Code 1: 3679
SIC Desc 1: Electronic Components, NEC
SIC Code 2: Not reported
SIC Desc 2: Not reported
SIC Code 3: Not reported
SIC Desc 3: Not reported
NAICS Code 1: Not reported
NAICS Desc 1: Not reported
NAICS Code 2: Not reported
NAICS Desc 2: Not reported
NAICS Code 3: Not reported
NAICS Desc 3: Not reported

Docusign Envelope ID: 3773F87A-0B89-4932-BA2C-CA8383B3EEAD

OFFERMAN (Continued) **S101482257**

# Of Places:	1
Source Of Facility:	Reg Meas
Design Flow:	Not reported
Threat To Water Quality:	Not reported
Complexity:	Not reported
Pretreatment:	Not reported
Facility Waste Type:	Not reported
Facility Waste Type 2:	Not reported
Facility Waste Type 3:	Not reported
Facility Waste Type 4:	Not reported
Program:	UNREGS
Program Category1:	UNREGS
Program Category2:	UNREGS
# Of Programs:	1
WDID:	3 420000N53
Reg Measure Id:	163676
Reg Measure Type:	Unregulated
Region:	3
Order #:	Not reported
Npdes# CA#:	Not reported
Major-Minor:	Not reported
Npdes Type:	Not reported
Reclamation:	Not reported
Dredge Fill Fee:	Not reported
301H:	Not reported
Application Fee Amt Received:	Not reported
Status:	Never Active
Status Date:	02/21/2013
Effective Date:	Not reported
Expiration/Review Date:	Not reported
Termination Date:	Not reported
WDR Review - Amend:	Not reported
WDR Review - Revise/Renew:	Not reported
WDR Review - Rescind:	Not reported
WDR Review - No Action Required:	Not reported
WDR Review - Pending:	Not reported
WDR Review - Planned:	Not reported
Status Enrollee:	N
Individual/General:	I
Fee Code:	Not reported
Direction/Voice:	Passive
Enforcement Id(EID):	221225
Region:	3
Order / Resolution Number:	93-036
Enforcement Action Type:	Clean-up and Abatement Order
Effective Date:	10/04/1993
Adoption/Issuance Date:	Not reported
Achieve Date:	Not reported
Termination Date:	Not reported
ACL Issuance Date:	Not reported
EPL Issuance Date:	Not reported
Status:	Active
Title:	Enforcement - 3 420000N53
Description:	CAO TO ESTABLISH CUL'S - DUE DATE UNDEFINABLE.
Program:	UNREGS
Latest Milestone Completion Date:	Not reported
# Of Programs1:	1

Docusign Envelope ID: 3773F87A-0B89-4932-BA2C-CA8383B3EEAD

OFFERMAN (Continued) **S101482257**

Total Assessment Amount:	0
Initial Assessed Amount:	0
Liability $ Amount:	0
Project $ Amount:	0
Liability $ Paid:	0
Project $ Completed:	0
Total $ Paid/Completed Amount:	0

273
NE
1/2-1
0.925 mi.
4886 ft.

CLAVERIA TRUST PROPERTIES **ENVIROSTOR** **S111464695**
510-520 NORTH SALSIPUEDES STREET AND 601 EAST HALEY STREET **N/A**
SANTA BARBARA, CA 93103

Relative:
Higher

Actual:
39 ft.

ENVIROSTOR:

Name:	CLAVERIA TRUST PROPERTIES
Address:	510-520 NORTH SALSIPUEDES STREET AND 601 EAST HALEY STREET
City,State,Zip:	SANTA BARBARA, CA 93103
Facility ID:	60001627
Status:	No Further Action
Status Date:	10/31/2012
Site Code:	301557
Site Type:	Evaluation
Site Type Detailed:	Evaluation
Acres:	0.72
NPL:	NO
Regulatory Agencies:	SMBRP, SANTA BARBARA COUNTY
Lead Agency:	SANTA BARBARA COUNTY
Program Manager:	Not reported
Supervisor:	Javier Hinojosa
Division Branch:	Cleanup Chatsworth
Assembly:	37
Senate:	21
Special Program:	Voluntary Agreement - Standard Voluntary Agreement
Restricted Use:	NO
Site Mgmt Req:	NONE SPECIFIED
Funding:	Responsible Party
Latitude:	34.42358
Longitude:	-119.6888
APN:	031-222-021, 31-222-018
Past Use:	NONE SPECIFIED
Potential COC:	NONE SPECIFIED
Confirmed COC:	NONE SPECIFIED
Potential Description:	NONE SPECIFIED
Alias Name:	031-222-021
Alias Type:	APN
Alias Name:	31-222-018
Alias Type:	APN
Alias Name:	301557
Alias Type:	Project Code (Site Code)
Alias Name:	60001627
Alias Type:	Envirostor ID Number

Completed Info:

Completed Area Name:	PROJECT WIDE
Completed Sub Area Name:	Not reported
Completed Document Type:	Reimbursement Agreement
Completed Date:	05/08/2012

Docusign Envelope ID: 3773F87A-0B89-4932-BA2C-CA8383B3EEAD

CLAVERIA TRUST PROPERTIES (Continued) **S111464695**

Comments:	Executed Standard Agreement 05/08/2012
Completed Area Name:	PROJECT WIDE
Completed Sub Area Name:	Not reported
Completed Document Type:	Letter - Notice
Completed Date:	09/18/2012
Comments:	First Collection Notice
Completed Area Name:	PROJECT WIDE
Completed Sub Area Name:	Not reported
Completed Document Type:	Site Characterization Workplan
Completed Date:	02/01/2012
Comments:	DTSC reviewed WP and provided comments to SBCFD via email
Completed Area Name:	PROJECT WIDE
Completed Sub Area Name:	Not reported
Completed Document Type:	Site Characterization Report
Completed Date:	03/08/2012
Comments:	Not reported
Completed Area Name:	PROJECT WIDE
Completed Sub Area Name:	Not reported
Completed Document Type:	Site Characterization Report
Completed Date:	11/01/2012
Comments:	Not reported
Future Area Name:	Not reported
Future Sub Area Name:	Not reported
Future Document Type:	Not reported
Future Due Date:	Not reported
Schedule Area Name:	Not reported
Schedule Sub Area Name:	Not reported
Schedule Document Type:	Not reported
Schedule Due Date:	Not reported
Schedule Revised Date:	Not reported

AX274 **SOUTHERN CALIFORNIA GAS - SANTA BARBARA** **CA BOND EXP. PLAN** **S100833297**
NE **630 E. MONTECITO STREET** **N/A**
1/2-1 **SANTA BARBARA, CA 93103**
0.991 mi.
5232 ft. **Site 1 of 3 in cluster AX**

Relative: **Lower**
Actual: **34 ft.**

CA BOND EXP. PLAN:

Reponsible Party:	RESPONSIBLE PARTY-LEAD SITE CLEANUP WORKPLAN
Project Revenue Source Company:	Not reported
Project Revenue Source Addr:	Not reported
Project Revenue Source City,St,Zip:	Not reported
Project Revenue Source Desc:	DHS will be issuing a remedial action order or entering into an enforceable agreement with the responsible parties. DHS has budgeted $50,000 for oversight/monitoring of cleanup efforts. DHS will recover 100 percent of direct costs plus staff costs and overhead related to the project. The RPs will pay all costs associated with remedial investigation and cleanup activities.
Site Description:	Manufactured gas was produced onsite from petroleum residue roughly between the years 1900 to 1916. The site was an old "towne gas" facility.
Hazardous Waste Desc:	The wastes are generally characterized as polynuclear or polycylic aromatic hydrocarbons (PNAs or PAHs). Deposits or seams of this tar-like material are found onsite. Constituents of concern include heavy metals, cyanide, benzene, naphthalene, and other semi-volatile and volatile organics.

Docusign Envelope ID: 3773F87A-0B89-4932-BA2C-CA8383B3EEAD

SOUTHERN CALIFORNIA GAS - SANTA BARBARA (Continued) **S100833297**

Threat To Public Health & Env: The primary concern is potential contamination of ground water which is first encountered at approximately 7 feet below surface. Surface soil contamination could potentially migrate offsite in the form of airborne particulates.

Site Activity Status: Southern California Gas is currently initiating site investigations at several "towne gas" sites. They have conducted a limited subsurface investigation to determine levels of contaminants present in soils and ground water at the site.

AX275 **SO CAL GAS/SANTA BARBARA (QUARANTINA MGP)** **EDR MGP** **1008407774**
NE **630 E MONTECITO STREET** **N/A**
1/2-1 **SANTA BARBARA, CA 93103**
0.991 mi.
5232 ft. **Site 2 of 3 in cluster AX**

Relative:
Lower

Actual:
34 ft.

EDR MGP:

The Southern California Gas Company - Santa Barbara site was the site of a manufactured gas or "towne gas" facility which was active from 1900 to 1916. Crude oil was used as a feedstock to the manufactured gas process. Residues from the gasificationprocess, mainly consisting of a material called "lamp black" were disposed of at the site. The wastes are generally found as seams of tarlike material. "LAMP BLACK" contains varying amounts of a family of compounds called polynuclear or polycyclic arromatic hydrocarbons (PNAs or PAHs). Other constituents of concern are cyanide, lead, and semi-volatile organics.

AX276 **SOUTHERN CALIFORNIA GAS CO** **RESPONSE** **S101594106**
NE **630 MONTECITO ST E** **ENVIROSTOR** **N/A**
1/2-1 **SANTA BARBARA, CA 93103** **LUST**
0.991 mi. **CPS-SLIC**
5232 ft. **Site 3 of 3 in cluster AX** **HIST Cal-Sites**
SWEEPS UST

Relative:
Lower

Actual:
34 ft.

CA FID UST
DEED
Cortese
CUPA Listings
HIST CORTESE

RESPONSE:

Name:	SO CAL GAS/SANTA BARBARA (QUARANTINA MGP
Address:	630 EAST MONTECITO STREET
City,State,Zip:	SANTA BARBARA, CA 93103
Facility ID:	42490036
Site Type:	State Response
Site Type Detail:	State Response or NPL
Acres:	0
National Priorities List:	NO
Cleanup Oversight Agencies:	SMBRP
Lead Agency Description:	DTSC - Site Cleanup Program
Project Manager:	Folashade Simpson
Supervisor:	Gregory Shaffer
Division Branch:	Cleanup Chatsworth
Site Code:	300174
Site Mgmt. Req.:	NONE SPECIFIED
Assembly:	37
Senate:	21
Special Program Status:	Not reported
Status:	Certified / Operation & Maintenance
Status Date:	07/18/1994

Docusign Envelope ID: 3773F87A-0B89-4932-BA2C-CA8383B3EEAD

SOUTHERN CALIFORNIA GAS CO (Continued) **S101594106**

Restricted Use:	YES
Funding:	Responsible Party
Latitude:	34.42197
Longitude:	-119.6853
APN:	NONE SPECIFIED
Past Use:	MANUFACTURED GAS PLANT
Potential COC :	Arsenic Lead Methyl tertbutyl ether (MTBE Polynuclear aromatic hydrocarbons (PAHs TPH-diesel TPH-gas Cyanide (free Cyanide (hydrogen Polynuclear aromatic hydrocarbons (PAHs Acenaphthene
Confirmed COC:	Arsenic 30013-NO Methyl tertbutyl ether (MTBE Polynuclear aromatic hydrocarbons (PAHs TPH-diesel TPH-gas Polynuclear aromatic hydrocarbons (PAHs Acenaphthene Cyanide (free Cyanide (hydrogen
Potential Description:	OTH, SOIL
Alias Name:	SO CAL GAS/SANTA BARBARA
Alias Type:	Alternate Name
Alias Name:	SOUTHERN CALIF GAS CO - SANTA BARBARA
Alias Type:	Alternate Name
Alias Name:	SOUTHERN CALIFORNIA GAS
Alias Type:	Alternate Name
Alias Name:	SOUTHERN CALIFORNIA GAS COMPANY
Alias Type:	Alternate Name
Alias Name:	SOUTHERN CALIFORNIA GAS-SANTA BARBARA
Alias Type:	Alternate Name
Alias Name:	110033615773
Alias Type:	EPA (FRS #)
Alias Name:	SL0608328911
Alias Type:	GeoTracker Global ID
Alias Name:	T0608300053
Alias Type:	GeoTracker Global ID
Alias Name:	P33053
Alias Type:	PCode
Alias Name:	300174
Alias Type:	Project Code (Site Code)
Alias Name:	42490036
Alias Type:	Envirostor ID Number

Completed Info:

Completed Area Name:	PROJECT WIDE
Completed Sub Area Name:	Not reported
Completed Document Type:	Removal Action Completion Report
Completed Date:	01/05/1996
Comments:	The Southern California Gas Company conducted trenching activities along the southwestern property line of the site. Samples were collected from the soils that were excavated and stockpiled along side the trench. For the purpose of characterization and proper profiling, the soils were sampled and analyzed for polynuclear aromatic hydrocarbons (PAHs), total petroleum hydrocarbon (TPH) and lead. Based on analytical results, the contaminated soils were characterized as non-RCRA hazardous solid waste, and a total of 12,000 pounds were transported to Kettleman Hills.

Completed Area Name:	PROJECT WIDE
Completed Sub Area Name:	Not reported
Completed Document Type:	* Final Remedial Action
Completed Date:	04/13/1994
Comments:	Not reported

Completed Area Name:	PROJECT WIDE

Docusign Envelope ID: 3773F87A-0B89-4932-BA2C-CA8383B3EEAD

SOUTHERN CALIFORNIA GAS CO (Continued) **S101594106**

Completed Sub Area Name: Not reported
Completed Document Type: * Remedial or Removal Design
Completed Date: 10/18/1993
Comments: Not reported

Completed Area Name: PROJECT WIDE
Completed Sub Area Name: Not reported
Completed Document Type: Remedial Action Plan
Completed Date: 08/26/1993
Comments: Not reported

Completed Area Name: PROJECT WIDE
Completed Sub Area Name: Not reported
Completed Document Type: Remedial Investigation / Feasibility Study
Completed Date: 11/10/1992
Comments: Not reported

Completed Area Name: PROJECT WIDE
Completed Sub Area Name: Not reported
Completed Document Type: Public Participation Plan / Community Relations Plan
Completed Date: 01/31/1991
Comments: Not reported

Completed Area Name: PROJECT WIDE
Completed Sub Area Name: Not reported
Completed Document Type: Annual Oversight Cost Estimate
Completed Date: 10/01/2014
Comments: Completed Cost Estimate and Letter to Responsible Party

Completed Area Name: PROJECT WIDE
Completed Sub Area Name: Not reported
Completed Document Type: Remedy Constructed with O&M
Completed Date: 12/16/2021
Comments: Report Accepted

Completed Area Name: PROJECT WIDE
Completed Sub Area Name: Not reported
Completed Document Type: Operation and Maintenance Report
Completed Date: 07/02/2008
Comments: DTSC has not identified any issues that would require modifications of the report.

Completed Area Name: PROJECT WIDE
Completed Sub Area Name: Not reported
Completed Document Type: Financial Assurance Documentation
Completed Date: 06/18/2015
Comments: This is an update of the cost estimate

Completed Area Name: PROJECT WIDE
Completed Sub Area Name: Not reported
Completed Document Type: Five-Year Review Reports
Completed Date: 06/18/2015
Comments: Revised Cost Estimate was completed and approved. 5 Year review is completed and approved

Completed Area Name: PROJECT WIDE
Completed Sub Area Name: Not reported

Docusign Envelope ID: 3773F87A-0B89-4932-BA2C-CA8383B3EEAD

SOUTHERN CALIFORNIA GAS CO (Continued) **S101594106**

Completed Document Type: Land Use Restriction Monitoring Report
Completed Date: 02/09/2021
Comments: Not reported

Completed Area Name: PROJECT WIDE
Completed Sub Area Name: Not reported
Completed Document Type: Correspondence
Completed Date: 01/18/2012
Comments: Not reported

Completed Area Name: PROJECT WIDE
Completed Sub Area Name: Not reported
Completed Document Type: Land Use Restriction - Site Inspection/Visit
Completed Date: 11/05/2014
Comments: Completed O&M site inspection.

Completed Area Name: PROJECT WIDE
Completed Sub Area Name: Not reported
Completed Document Type: Correspondence
Completed Date: 10/23/2013
Comments: Not reported

Completed Area Name: PROJECT WIDE
Completed Sub Area Name: Not reported
Completed Document Type: Land Use Restriction - Site Inspection/Visit
Completed Date: 05/27/2008
Comments: DTSC has not identified any maintenance deficiencies.

Completed Area Name: PROJECT WIDE
Completed Sub Area Name: Not reported
Completed Document Type: Site Characterization Workplan
Completed Date: 02/11/2021
Comments: Not reported

Completed Area Name: PROJECT WIDE
Completed Sub Area Name: Not reported
Completed Document Type: * Order
Completed Date: 08/26/1993
Comments: Not reported

Completed Area Name: PROJECT WIDE
Completed Sub Area Name: Not reported
Completed Document Type: * CEQA
Completed Date: 08/26/1993
Comments: A revised Remedial Action Order was issued to the Southern California Gas Company for the Santa Barbara Manufactured Gas Plant Site. Currently, the Final Remedial Action Plan was adopted. The CEQA (Negative Declaration) documents were also approved.

Completed Area Name: PROJECT WIDE
Completed Sub Area Name: Not reported
Completed Document Type: * Order
Completed Date: 10/31/1990
Comments: Not reported

Completed Area Name: PROJECT WIDE
Completed Sub Area Name: Not reported

Docusign Envelope ID: 3773F87A-0B89-4932-BA2C-CA8383B3EEAD

SOUTHERN CALIFORNIA GAS CO (Continued) **S101594106**

Completed Document Type: * Discovery
Completed Date: 05/16/1988
Comments: Facility Identified: Polk's 1965 Directory.

Completed Area Name: PROJECT WIDE
Completed Sub Area Name: Not reported
Completed Document Type: Operation & Maintenance Order/Agreement
Completed Date: 06/07/1995
Comments: DTSC and The Gas Company entered into an Operation and Maintenance Agreement for the site. Provisions of the Agreement specify that The Gas Company shall maintain and keep a cover (asphalt, or minimum 10

Completed Area Name: PROJECT WIDE
Completed Sub Area Name: Not reported
Completed Document Type: Land Use Restriction
Completed Date: 12/19/1994
Comments: Not reported

Completed Area Name: PROJECT WIDE
Completed Sub Area Name: Not reported
Completed Document Type: Certification
Completed Date: 07/18/1994
Comments: The Department Certifies that the Remedial Action has been completed pursuant to the Final Remedial Action Plan - deed restriction to follow shortly.

Completed Area Name: PROJECT WIDE
Completed Sub Area Name: Not reported
Completed Document Type: Land Use Restriction Monitoring Report
Completed Date: 08/28/2017
Comments: Report completed and finalized.

Completed Area Name: PROJECT WIDE
Completed Sub Area Name: Not reported
Completed Document Type: Five-Year Review Reports
Completed Date: 05/11/2021
Comments: Not reported

Completed Area Name: PROJECT WIDE
Completed Sub Area Name: Not reported
Completed Document Type: * Amended Order/Agreement, Chapter 6.5 transition
Completed Date: 01/05/1999
Comments: Not reported

Completed Area Name: PROJECT WIDE
Completed Sub Area Name: Not reported
Completed Document Type: Site Inspections/Visit (Non LUR)
Completed Date: 05/13/2021
Comments: completed

Completed Area Name: PROJECT WIDE
Completed Sub Area Name: Not reported
Completed Document Type: Annual Oversight Cost Estimate
Completed Date: 09/20/2021
Comments: Complete

Completed Area Name: PROJECT WIDE

Docusign Envelope ID: 3773F87A-0B89-4932-BA2C-CA8383B3EEAD

SOUTHERN CALIFORNIA GAS CO (Continued) **S101594106**

Completed Sub Area Name: Not reported
Completed Document Type: Annual Oversight Cost Estimate
Completed Date: 09/27/2019
Comments: complete

Completed Area Name: PROJECT WIDE
Completed Sub Area Name: Not reported
Completed Document Type: Land Use Restriction - Site Inspection/Visit
Completed Date: 04/19/2022
Comments: Approval Letter

Future Area Name: Not reported
Future Sub Area Name: Not reported
Future Document Type: Not reported
Future Due Date: Not reported
Schedule Area Name: Not reported
Schedule Sub Area Name: Not reported
Schedule Document Type: Not reported
Schedule Due Date: Not reported
Schedule Revised Date: Not reported

ENVIROSTOR:
Name: SO CAL GAS/SANTA BARBARA (QUARANTINA MGP
Address: 630 EAST MONTECITO STREET
City,State,Zip: SANTA BARBARA, CA 93103
Facility ID: 42490036
Status: Certified / Operation & Maintenance
Status Date: 07/18/1994
Site Code: 300174
Site Type: State Response
Site Type Detailed: State Response or NPL
Acres: 0
NPL: NO
Regulatory Agencies: SMBRP
Lead Agency: SMBRP
Program Manager: Folashade Simpson
Supervisor: Gregory Shaffer
Division Branch: Cleanup Chatsworth
Assembly: 37
Senate: 21
Special Program: Not reported
Restricted Use: YES
Site Mgmt Req: NONE SPECIFIED
Funding: Responsible Party
Latitude: 34.42197
Longitude: -119.6853
APN: NONE SPECIFIED
Past Use: MANUFACTURED GAS PLANT
Potential COC: Arsenic Lead Methyl tertbutyl ether (MTBE Polynuclear aromatic hydrocarbons (PAHs TPH-diesel TPH-gas Cyanide (free Cyanide (hydrogen Polynuclear aromatic hydrocarbons (PAHs Acenaphthene
Confirmed COC: Arsenic 30013-NO Methyl tertbutyl ether (MTBE Polynuclear aromatic hydrocarbons (PAHs TPH-diesel TPH-gas Polynuclear aromatic hydrocarbons (PAHs Acenaphthene Cyanide (free Cyanide (hydrogen
Potential Description: OTH, SOIL
Alias Name: SO CAL GAS/SANTA BARBARA
Alias Type: Alternate Name

Docusign Envelope ID: 3773F87A-0B89-4932-BA2C-CA8383B3EEAD

SOUTHERN CALIFORNIA GAS CO (Continued) **S101594106**

Alias Name: SOUTHERN CALIF GAS CO - SANTA BARBARA
Alias Type: Alternate Name
Alias Name: SOUTHERN CALIFORNIA GAS
Alias Type: Alternate Name
Alias Name: SOUTHERN CALIFORNIA GAS COMPANY
Alias Type: Alternate Name
Alias Name: SOUTHERN CALIFORNIA GAS-SANTA BARBARA
Alias Type: Alternate Name
Alias Name: 110033615773
Alias Type: EPA (FRS #)
Alias Name: SL0608328911
Alias Type: GeoTracker Global ID
Alias Name: T0608300053
Alias Type: GeoTracker Global ID
Alias Name: P33053
Alias Type: PCode
Alias Name: 300174
Alias Type: Project Code (Site Code)
Alias Name: 42490036
Alias Type: Envirostor ID Number

Completed Info:

Completed Area Name: PROJECT WIDE
Completed Sub Area Name: Not reported
Completed Document Type: Removal Action Completion Report
Completed Date: 01/05/1996
Comments: The Southern California Gas Company conducted trenching activities along the southwestern property line of the site. Samples were collected from the soils that were excavated and stockpiled along side the trench. For the purpose of characterization and proper profiling, the soils were sampled and analyzed for polynuclear aromatic hydrocarbons (PAHs), total petroleum hydrocarbon (TPH) and lead. Based on analytical results, the contaminated soils were characterized as non-RCRA hazardous solid waste, and a total of 12,000 pounds were transported to Kettleman Hills.

Completed Area Name: PROJECT WIDE
Completed Sub Area Name: Not reported
Completed Document Type: * Final Remedial Action
Completed Date: 04/13/1994
Comments: Not reported

Completed Area Name: PROJECT WIDE
Completed Sub Area Name: Not reported
Completed Document Type: * Remedial or Removal Design
Completed Date: 10/18/1993
Comments: Not reported

Completed Area Name: PROJECT WIDE
Completed Sub Area Name: Not reported
Completed Document Type: Remedial Action Plan
Completed Date: 08/26/1993
Comments: Not reported

Completed Area Name: PROJECT WIDE
Completed Sub Area Name: Not reported
Completed Document Type: Remedial Investigation / Feasibility Study
Completed Date: 11/10/1992

Docusign Envelope ID: 3773F87A-0B89-4932-BA2C-CA8383B3EEAD

SOUTHERN CALIFORNIA GAS CO (Continued) **S101594106**

Comments: Not reported

Completed Area Name: PROJECT WIDE
Completed Sub Area Name: Not reported
Completed Document Type: Public Participation Plan / Community Relations Plan
Completed Date: 01/31/1991
Comments: Not reported

Completed Area Name: PROJECT WIDE
Completed Sub Area Name: Not reported
Completed Document Type: Annual Oversight Cost Estimate
Completed Date: 10/01/2014
Comments: Completed Cost Estimate and Letter to Responsible Party

Completed Area Name: PROJECT WIDE
Completed Sub Area Name: Not reported
Completed Document Type: Remedy Constructed with O&M
Completed Date: 12/16/2021
Comments: Report Accepted

Completed Area Name: PROJECT WIDE
Completed Sub Area Name: Not reported
Completed Document Type: Operation and Maintenance Report
Completed Date: 07/02/2008
Comments: DTSC has not identified any issues that would require modifications of the report.

Completed Area Name: PROJECT WIDE
Completed Sub Area Name: Not reported
Completed Document Type: Financial Assurance Documentation
Completed Date: 06/18/2015
Comments: This is an update of the cost estimate

Completed Area Name: PROJECT WIDE
Completed Sub Area Name: Not reported
Completed Document Type: Five-Year Review Reports
Completed Date: 06/18/2015
Comments: Revised Cost Estimate was completed and approved. 5 Year review is completed and approved

Completed Area Name: PROJECT WIDE
Completed Sub Area Name: Not reported
Completed Document Type: Land Use Restriction Monitoring Report
Completed Date: 02/09/2021
Comments: Not reported

Completed Area Name: PROJECT WIDE
Completed Sub Area Name: Not reported
Completed Document Type: Correspondence
Completed Date: 01/18/2012
Comments: Not reported

Completed Area Name: PROJECT WIDE
Completed Sub Area Name: Not reported
Completed Document Type: Land Use Restriction - Site Inspection/Visit
Completed Date: 11/05/2014
Comments: Completed O&M site inspection.

Docusign Envelope ID: 3773F87A-0B89-4932-BA2C-CA8383B3EEAD

SOUTHERN CALIFORNIA GAS CO (Continued) **S101594106**

Completed Area Name: PROJECT WIDE
Completed Sub Area Name: Not reported
Completed Document Type: Correspondence
Completed Date: 10/23/2013
Comments: Not reported

Completed Area Name: PROJECT WIDE
Completed Sub Area Name: Not reported
Completed Document Type: Land Use Restriction - Site Inspection/Visit
Completed Date: 05/27/2008
Comments: DTSC has not identified any maintenance deficiencies.

Completed Area Name: PROJECT WIDE
Completed Sub Area Name: Not reported
Completed Document Type: Site Characterization Workplan
Completed Date: 02/11/2021
Comments: Not reported

Completed Area Name: PROJECT WIDE
Completed Sub Area Name: Not reported
Completed Document Type: * Order
Completed Date: 08/26/1993
Comments: Not reported

Completed Area Name: PROJECT WIDE
Completed Sub Area Name: Not reported
Completed Document Type: * CEQA
Completed Date: 08/26/1993
Comments: A revised Remedial Action Order was issued to the Southern California Gas Company for the Santa Barbara Manufactured Gas Plant Site. Currently, the Final Remedial Action Plan was adopted. The CEQA (Negative Declaration) documents were also approved.

Completed Area Name: PROJECT WIDE
Completed Sub Area Name: Not reported
Completed Document Type: * Order
Completed Date: 10/31/1990
Comments: Not reported

Completed Area Name: PROJECT WIDE
Completed Sub Area Name: Not reported
Completed Document Type: * Discovery
Completed Date: 05/16/1988
Comments: Facility Identified: Polk’s 1965 Directory.

Completed Area Name: PROJECT WIDE
Completed Sub Area Name: Not reported
Completed Document Type: Operation & Maintenance Order/Agreement
Completed Date: 06/07/1995
Comments: DTSC and The Gas Company entered into an Operation and Maintenance Agreement for the site. Provisions of the Agreement specify that The Gas Company shall maintain and keep a cover (asphalt, or minimum 10

Completed Area Name: PROJECT WIDE
Completed Sub Area Name: Not reported
Completed Document Type: Land Use Restriction
Completed Date: 12/19/1994

Docusign Envelope ID: 3773F87A-0B89-4932-BA2C-CA8383B3EEAD

SOUTHERN CALIFORNIA GAS CO (Continued) **S101594106**

Comments: Not reported

Completed Area Name: PROJECT WIDE
Completed Sub Area Name: Not reported
Completed Document Type: Certification
Completed Date: 07/18/1994
Comments: The Department Certifies that the Remedial Action has been completed pursuant to the Final Remedial Action Plan - deed restriction to follow shortly.

Completed Area Name: PROJECT WIDE
Completed Sub Area Name: Not reported
Completed Document Type: Land Use Restriction Monitoring Report
Completed Date: 08/28/2017
Comments: Report completed and finalized.

Completed Area Name: PROJECT WIDE
Completed Sub Area Name: Not reported
Completed Document Type: Five-Year Review Reports
Completed Date: 05/11/2021
Comments: Not reported

Completed Area Name: PROJECT WIDE
Completed Sub Area Name: Not reported
Completed Document Type: * Amended Order/Agreement, Chapter 6.5 transition
Completed Date: 01/05/1999
Comments: Not reported

Completed Area Name: PROJECT WIDE
Completed Sub Area Name: Not reported
Completed Document Type: Site Inspections/Visit (Non LUR)
Completed Date: 05/13/2021
Comments: completed

Completed Area Name: PROJECT WIDE
Completed Sub Area Name: Not reported
Completed Document Type: Annual Oversight Cost Estimate
Completed Date: 09/20/2021
Comments: Complete

Completed Area Name: PROJECT WIDE
Completed Sub Area Name: Not reported
Completed Document Type: Annual Oversight Cost Estimate
Completed Date: 09/27/2019
Comments: complete

Completed Area Name: PROJECT WIDE
Completed Sub Area Name: Not reported
Completed Document Type: Land Use Restriction - Site Inspection/Visit
Completed Date: 04/19/2022
Comments: Approval Letter

Future Area Name: Not reported
Future Sub Area Name: Not reported
Future Document Type: Not reported
Future Due Date: Not reported
Schedule Area Name: Not reported

Docusign Envelope ID: 3773F87A-0B89-4932-BA2C-CA8383B3EEAD

SOUTHERN CALIFORNIA GAS CO (Continued) **S101594106**

Schedule Sub Area Name: Not reported
Schedule Document Type: Not reported
Schedule Due Date: Not reported
Schedule Revised Date: Not reported

LUST:

Name:	GAS COMPANY
Address:	630 MONTECITO ST E
City,State,Zip:	SANTA BARBARA, CA 93103
Lead Agency:	SANTA BARBARA COUNTY LOP
Case Type:	LUST Cleanup Site
Geo Track:	http://geotracker.waterboards.ca.gov/profile_report.asp?global_id=T0608320271
Global Id:	T0608320271
Latitude:	34.421666481
Longitude:	-119.68436931
Status:	Completed - Case Closed
Status Date:	01/28/2016
Case Worker:	CSB
RB Case Number:	S320
Local Agency:	SANTA BARBARA COUNTY LOP
File Location:	Not reported
Local Case Number:	503381
Potential Media Affect:	Soil
Potential Contaminants of Concern:	Gasoline
EPA Region:	9
Coordinate Source:	Manual Entry on Screens
Cuf Case:	NO
Quantity Released Gallons:	Not reported
Begin Date:	05/16/2002
Leak Reported Date:	12/03/2002
How Discovered:	Tank Closure
How Discovered Description:	Not reported
Discharge Source:	Tank
Discharge Cause:	Physc / Mech Damage
Stop Method:	Close and Remove Tank
Stop Description:	Not reported
No Further Action Date:	01/28/2016
CA Water Watershed Name:	South Coast - South Coast - Santa Barbara (315.32)
Dwr Groundwater Subbasin Name:	Santa Barbara (3-017)
Disadvantaged Community:	Not reported
CA Enviroscreen 3 Score:	51-55%
CA Enviroscreen 4 Score:	70-75%
Military DOD Site:	No
Facility Project Subtype:	Not reported
RWQCB Region:	CENTRAL COAST RWQCB (REGION 3)
Site History:	The case was opened following an unauthorized release from an underground storage tank system at the subject site. Corrective action is underway as directed by FPD. Corrective action may consist of preliminary site investigation, planning and implementation of remedial action, verification monitoring, or a combination thereof. Please refer to the site-specific documentation submitted to the SWRCB's GeoTracker database for additional information. One remaining well 2-DM-8 needs to be properly abandoned prior to issuing a closure letter for this site. Access with the property owner of the adjacent parcel where the well is located was not able to be achieved when the field work was performed for the other wells.

Docusign Envelope ID: 3773F87A-0B89-4932-BA2C-CA8383B3EEAD

SOUTHERN CALIFORNIA GAS CO (Continued) **S101594106**

LUST:
Global Id: T0608320271
Contact Type: Local Agency Caseworker - Primary Caseworker
Contact Name: Closed Santa Barbara Co LOP Sites
Organization Name: SANTA BARBARA COUNTY LOP
Address: 2125 S. Centerpointe Parkway, Suite #333
City: Santa Maria
Email: Not reported
Phone Number: 8053468460

Global Id: T0608320271
Contact Type: Regional Board Caseworker
Contact Name: THEA TRYON
Organization Name: CENTRAL COAST RWQCB (REGION 3)
Address: 805 AEROVISTA PLACE, SUITE 101
City: SAN LUIS OBSIPO
Email: ttryon@waterboards.ca.gov
Phone Number: Not reported

LUST:
Global Id: T0608320271
Action Type: ENFORCEMENT
Date: 11/25/2002
Action: Warning Letter

Global Id: T0608320271
Action Type: ENFORCEMENT
Date: 07/08/2014
Action: Technical Correspondence / Assistance / Other

Global Id: T0608320271
Action Type: ENFORCEMENT
Date: 02/25/2015
Action: Staff Letter

Global Id: T0608320271
Action Type: ENFORCEMENT
Date: 07/18/2014
Action: Staff Letter

Global Id: T0608320271
Action Type: ENFORCEMENT
Date: 01/28/2016
Action: LOP Case Closure Summary to RB

Global Id: T0608320271
Action Type: ENFORCEMENT
Date: 01/28/2016
Action: LOP Case Closure Summary to RB

Global Id: T0608320271
Action Type: ENFORCEMENT
Date: 01/28/2016
Action: Closure/No Further Action Letter

Global Id: T0608320271

Docusign Envelope ID: 3773F87A-0B89-4932-BA2C-CA8383B3EEAD

SOUTHERN CALIFORNIA GAS CO (Continued) **S101594106**

Action Type:	RESPONSE
Date:	05/01/2004
Action:	Monitoring Report - Semi-Annually
Global Id:	T0608320271
Action Type:	ENFORCEMENT
Date:	01/28/1993
Action:	Staff Letter
Global Id:	T0608320271
Action Type:	ENFORCEMENT
Date:	07/09/1998
Action:	Technical Correspondence / Assistance / Other
Global Id:	T0608320271
Action Type:	ENFORCEMENT
Date:	01/28/2016
Action:	LOP Case Closure Summary to RB
Global Id:	T0608320271
Action Type:	ENFORCEMENT
Date:	01/28/2016
Action:	Technical Correspondence / Assistance / Other
Global Id:	T0608320271
Action Type:	ENFORCEMENT
Date:	01/28/2016
Action:	Technical Correspondence / Assistance / Other
Global Id:	T0608320271
Action Type:	ENFORCEMENT
Date:	05/15/2023
Action:	Email Correspondence
Global Id:	T0608320271
Action Type:	Other
Date:	05/16/2002
Action:	Leak Stopped
Global Id:	T0608320271
Action Type:	RESPONSE
Date:	08/25/1993
Action:	CAP/RAP - Final Remediation / Design Plan
Global Id:	T0608320271
Action Type:	RESPONSE
Date:	10/31/1995
Action:	Correspondence
Global Id:	T0608320271
Action Type:	RESPONSE
Date:	08/31/1993
Action:	Correspondence
Global Id:	T0608320271
Action Type:	RESPONSE
Date:	12/30/1993

Docusign Envelope ID: 3773F87A-0B89-4932-BA2C-CA8383B3EEAD

SOUTHERN CALIFORNIA GAS CO (Continued) **S101594106**

Action: Correspondence

Global Id: T0608320271
Action Type: RESPONSE
Date: 02/10/1993
Action: Correspondence

Global Id: T0608320271
Action Type: RESPONSE
Date: 08/31/1993
Action: Correspondence

Global Id: T0608320271
Action Type: RESPONSE
Date: 03/18/1993
Action: Corrective Action Plan / Remedial Action Plan

Global Id: T0608320271
Action Type: RESPONSE
Date: 02/01/1993
Action: Corrective Action Plan / Remedial Action Plan

Global Id: T0608320271
Action Type: RESPONSE
Date: 03/02/2011
Action: Correspondence

Global Id: T0608320271
Action Type: RESPONSE
Date: 10/05/1992
Action: Correspondence

Global Id: T0608320271
Action Type: RESPONSE
Date: 08/23/1991
Action: Correspondence

Global Id: T0608320271
Action Type: RESPONSE
Date: 07/22/2002
Action: Site Assessment Report

Global Id: T0608320271
Action Type: RESPONSE
Date: 03/12/1998
Action: Site Assessment Report

Global Id: T0608320271
Action Type: RESPONSE
Date: 07/17/1995
Action: Soil and Water Investigation Workplan

Global Id: T0608320271
Action Type: RESPONSE
Date: 09/13/1993
Action: Site Assessment Report

Docusign Envelope ID: 3773F87A-0B89-4932-BA2C-CA8383B3EEAD

SOUTHERN CALIFORNIA GAS CO (Continued) **S101594106**

Global Id: T0608320271
Action Type: RESPONSE
Date: 12/17/1993
Action: Site Assessment Report

Global Id: T0608320271
Action Type: RESPONSE
Date: 07/21/1993
Action: Monitoring Report - Semi-Annually

Global Id: T0608320271
Action Type: RESPONSE
Date: 12/09/1992
Action: Monitoring Report - Semi-Annually

Global Id: T0608320271
Action Type: RESPONSE
Date: 09/10/1998
Action: Other Report / Document

Global Id: T0608320271
Action Type: RESPONSE
Date: 01/20/1998
Action: Other Report / Document

Global Id: T0608320271
Action Type: RESPONSE
Date: 05/25/2004
Action: Monitoring Report - Semi-Annually

Global Id: T0608320271
Action Type: RESPONSE
Date: 02/01/1985
Action: Other Report / Document

Global Id: T0608320271
Action Type: RESPONSE
Date: 12/22/2004
Action: Monitoring Report - Semi-Annually

Global Id: T0608320271
Action Type: RESPONSE
Date: 07/21/1993
Action: Monitoring Report - Semi-Annually

Global Id: T0608320271
Action Type: RESPONSE
Date: 12/09/1992
Action: Monitoring Report - Annually

Global Id: T0608320271
Action Type: RESPONSE
Date: 01/17/1995
Action: Monitoring Report - Quarterly

Global Id: T0608320271
Action Type: RESPONSE

Docusign Envelope ID: 3773F87A-0B89-4932-BA2C-CA8383B3EEAD

SOUTHERN CALIFORNIA GAS CO (Continued) **S101594106**

Date: 04/18/1995
Action: Monitoring Report - Quarterly

Global Id: T0608320271
Action Type: RESPONSE
Date: 07/15/2014
Action: Correspondence

Global Id: T0608320271
Action Type: RESPONSE
Date: 11/11/1996
Action: Monitoring Report - Quarterly

Global Id: T0608320271
Action Type: RESPONSE
Date: 02/05/1996
Action: Monitoring Report - Quarterly

Global Id: T0608320271
Action Type: RESPONSE
Date: 01/01/1997
Action: Monitoring Report - Quarterly

Global Id: T0608320271
Action Type: RESPONSE
Date: 06/13/1997
Action: Monitoring Report - Quarterly

Global Id: T0608320271
Action Type: RESPONSE
Date: 08/21/2003
Action: Monitoring Report - Semi-Annually

Global Id: T0608320271
Action Type: RESPONSE
Date: 12/12/2013
Action: Monitoring Report - Semi-Annually

Global Id: T0608320271
Action Type: RESPONSE
Date: 04/29/1994
Action: CAP/RAP - Other Report

Global Id: T0608320271
Action Type: RESPONSE
Date: 03/03/2014
Action: Fact Sheets - Public Participation

Global Id: T0608320271
Action Type: RESPONSE
Date: 03/18/2003
Action: Monitoring Report - Semi-Annually

Global Id: T0608320271
Action Type: RESPONSE
Date: 02/13/1998
Action: Monitoring Report - Quarterly

Docusign Envelope ID: 3773F87A-0B89-4932-BA2C-CA8383B3EEAD

SOUTHERN CALIFORNIA GAS CO (Continued) **S101594106**

Global Id:	T0608320271
Action Type:	RESPONSE
Date:	08/21/2003
Action:	Monitoring Report - Semi-Annually
Global Id:	T0608320271
Action Type:	RESPONSE
Date:	04/28/1998
Action:	Monitoring Report - Quarterly
Global Id:	T0608320271
Action Type:	RESPONSE
Date:	07/26/1995
Action:	Monitoring Report - Quarterly
Global Id:	T0608320271
Action Type:	RESPONSE
Date:	05/25/2004
Action:	Monitoring Report - Semi-Annually
Global Id:	T0608320271
Action Type:	RESPONSE
Date:	12/22/2004
Action:	Monitoring Report - Semi-Annually
Global Id:	T0608320271
Action Type:	RESPONSE
Date:	01/28/1998
Action:	Monitoring Report - Quarterly
Global Id:	T0608320271
Action Type:	RESPONSE
Date:	03/12/1998
Action:	Site Assessment Report
Global Id:	T0608320271
Action Type:	RESPONSE
Date:	07/16/1998
Action:	Monitoring Report - Quarterly
Global Id:	T0608320271
Action Type:	RESPONSE
Date:	10/24/1995
Action:	Monitoring Report - Quarterly
Global Id:	T0608320271
Action Type:	RESPONSE
Date:	06/13/1997
Action:	Monitoring Report - Quarterly
Global Id:	T0608320271
Action Type:	RESPONSE
Date:	03/03/2014
Action:	Fact Sheets - Public Participation
Global Id:	T0608320271
Action Type:	RESPONSE

Docusign Envelope ID: 3773F87A-0B89-4932-BA2C-CA8383B3EEAD

SOUTHERN CALIFORNIA GAS CO (Continued) **S101594106**

Date: 01/16/1998
Action: Monitoring Report - Quarterly

Global Id: T0608320271
Action Type: RESPONSE
Date: 12/22/2004
Action: Monitoring Report - Semi-Annually

Global Id: T0608320271
Action Type: RESPONSE
Date: 05/16/2002
Action: Other Report / Document

Global Id: T0608320271
Action Type: ENFORCEMENT
Date: 06/04/2004
Action: Staff Letter

Global Id: T0608320271
Action Type: ENFORCEMENT
Date: 07/24/2014
Action: Technical Correspondence / Assistance / Other

Global Id: T0608320271
Action Type: ENFORCEMENT
Date: 08/27/2015
Action: Staff Letter

Global Id: T0608320271
Action Type: Other
Date: 05/16/2002
Action: Leak Discovery

Global Id: T0608320271
Action Type: REMEDIATION
Date: 05/16/2002
Action: Not reported

Global Id: T0608320271
Action Type: ENFORCEMENT
Date: 01/07/2003
Action: Warning Letter

Global Id: T0608320271
Action Type: ENFORCEMENT
Date: 09/26/2013
Action: Staff Letter

Global Id: T0608320271
Action Type: ENFORCEMENT
Date: 10/17/2013
Action: Staff Letter

Global Id: T0608320271
Action Type: ENFORCEMENT
Date: 11/28/1994
Action: Deed Restriction / Land Use Restriction / Covenant

Docusign Envelope ID: 3773F87A-0B89-4932-BA2C-CA8383B3EEAD

SOUTHERN CALIFORNIA GAS CO (Continued) **S101594106**

Global Id: T0608320271
Action Type: ENFORCEMENT
Date: 08/27/2015
Action: Staff Letter

Global Id: T0608320271
Action Type: Other
Date: 12/03/2002
Action: Leak Reported

LUST:
Global Id: T0608320271
Status: Open - Case Begin Date
Status Date: 05/16/2002

Global Id: T0608320271
Status: Open - Site Assessment
Status Date: 05/16/2002

Global Id: T0608320271
Status: Open - Eligible for Closure
Status Date: 08/09/2013

Global Id: T0608320271
Status: Completed - Case Closed
Status Date: 01/28/2016

Name: SOUTHERN CALIFORNIA GAS CO
Address: 630 MONTECITO ST E
City,State,Zip: SANTA BARBARA, CA 93103
Lead Agency: SANTA BARBARA COUNTY LOP
Case Type: LUST Cleanup Site
Geo Track: http://geotracker.waterboards.ca.gov/profile_report.asp?global_id=T0608300053
Global Id: T0608300053
Latitude: 34.421700305
Longitude: -119.684403601
Status: Completed - Case Closed
Status Date: 02/23/1993
Case Worker: CSB
RB Case Number: 181
Local Agency: SANTA BARBARA COUNTY LOP
File Location: Not reported
Local Case Number: 50338
Potential Media Affect: Soil
Potential Contaminants of Concern: Gasoline
EPA Region: 9
Coordinate Source: * High Quality GPS
Cuf Case: NO
Quantity Released Gallons: Not reported
Begin Date: 12/18/1986
Leak Reported Date: 12/18/1986
How Discovered: Not reported
How Discovered Description: Not reported
Discharge Source: Not reported
Discharge Cause: Not reported
Stop Method: Not reported

Docusign Envelope ID: 3773F87A-0B89-4932-BA2C-CA8383B3EEAD

SOUTHERN CALIFORNIA GAS CO (Continued) **S101594106**

Stop Description: Not reported
No Further Action Date: 02/23/1993
CA Water Watershed Name: South Coast - South Coast - Santa Barbara (315.32)
Dwr Groundwater Subbasin Name: Santa Barbara (3-017)
Disadvantaged Community: Not reported
CA Enviroscreen 3 Score: 51-55%
CA Enviroscreen 4 Score: 70-75%
Military DOD Site: No
Facility Project Subtype: Not reported
RWQCB Region: CENTRAL COAST RWQCB (REGION 3)
Site History: Not reported

LUST:
Global Id: T0608300053
Contact Type: Local Agency Caseworker - Primary Caseworker
Contact Name: Closed Santa Barbara Co LOP Sites
Organization Name: SANTA BARBARA COUNTY LOP
Address: 2125 S. Centerpointe Parkway, Suite #333
City: Santa Maria
Email: Not reported
Phone Number: 8053468460

LUST:
Global Id: T0608300053
Action Type: ENFORCEMENT
Date: 02/02/2016
Action: Technical Correspondence / Assistance / Other

Global Id: T0608300053
Action Type: Other
Date: 12/18/1986
Action: Leak Discovery

Global Id: T0608300053
Action Type: RESPONSE
Date: 11/06/1991
Action: Correspondence

Global Id: T0608300053
Action Type: ENFORCEMENT
Date: 07/09/1998
Action: Technical Correspondence / Assistance / Other

Global Id: T0608300053
Action Type: RESPONSE
Date: 12/07/1993
Action: Tank Removal Report / UST Sampling Report

Global Id: T0608300053
Action Type: RESPONSE
Date: 12/09/1992
Action: Monitoring Report - Other

Global Id: T0608300053
Action Type: RESPONSE
Date: 11/14/1989
Action: Other Report / Document

Docusign Envelope ID: 3773F87A-0B89-4932-BA2C-CA8383B3EEAD

SOUTHERN CALIFORNIA GAS CO (Continued) **S101594106**

Global Id: T0608300053
Action Type: RESPONSE
Date: 02/02/1987
Action: Soil and Water Investigation Report

Global Id: T0608300053
Action Type: RESPONSE
Date: 02/01/1985
Action: Other Report / Document

Global Id: T0608300053
Action Type: RESPONSE
Date: 02/01/1988
Action: Other Report / Document

Global Id: T0608300053
Action Type: RESPONSE
Date: 01/01/1988
Action: Other Report / Document

Global Id: T0608300053
Action Type: RESPONSE
Date: 07/27/1987
Action: Soil and Water Investigation Report

Global Id: T0608300053
Action Type: RESPONSE
Date: 02/03/1988
Action: Soil and Water Investigation Workplan

Global Id: T0608300053
Action Type: RESPONSE
Date: 04/20/1992
Action: Monitoring Report - Quarterly

Global Id: T0608300053
Action Type: RESPONSE
Date: 02/12/1992
Action: Monitoring Report - Quarterly

Global Id: T0608300053
Action Type: RESPONSE
Date: 03/25/1986
Action: Other Report / Document

Global Id: T0608300053
Action Type: RESPONSE
Date: 11/21/1987
Action: Other Report / Document

Global Id: T0608300053
Action Type: RESPONSE
Date: 12/12/1987
Action: Other Report / Document

Global Id: T0608300053
Action Type: RESPONSE

Docusign Envelope ID: 3773F87A-0B89-4932-BA2C-CA8383B3EEAD

SOUTHERN CALIFORNIA GAS CO (Continued) **S101594106**

Date: 06/03/1986
Action: Other Report / Document

Global Id: T0608300053
Action Type: RESPONSE
Date: 05/15/1987
Action: Soil and Water Investigation Report

Global Id: T0608300053
Action Type: RESPONSE
Date: 06/03/1986
Action: Other Report / Document

Global Id: T0608300053
Action Type: RESPONSE
Date: 11/01/1989
Action: Other Report / Document

Global Id: T0608300053
Action Type: RESPONSE
Date: 07/21/1993
Action: Monitoring Report - Quarterly

Global Id: T0608300053
Action Type: RESPONSE
Date: 12/17/1993
Action: Soil and Water Investigation Report

Global Id: T0608300053
Action Type: RESPONSE
Date: 07/17/1995
Action: Soil and Water Investigation Workplan

Global Id: T0608300053
Action Type: RESPONSE
Date: 09/13/1993
Action: Soil and Water Investigation Report

Global Id: T0608300053
Action Type: RESPONSE
Date: 03/12/1998
Action: Soil and Water Investigation Report

Global Id: T0608300053
Action Type: RESPONSE
Date: 09/10/1998
Action: Other Report / Document

Global Id: T0608300053
Action Type: RESPONSE
Date: 05/01/2004
Action: Monitoring Report - Semi-Annually

Global Id: T0608300053
Action Type: RESPONSE
Date: 12/01/2004
Action: Monitoring Report - Semi-Annually

Docusign Envelope ID: 3773F87A-0B89-4932-BA2C-CA8383B3EEAD

SOUTHERN CALIFORNIA GAS CO (Continued) **S101594106**

Global Id: T0608300053
Action Type: RESPONSE
Date: 08/16/1990
Action: Monitoring Report - Other

Global Id: T0608300053
Action Type: Other
Date: 12/18/1986
Action: Leak Reported

LUST:
Global Id: T0608300053
Status: Open - Case Begin Date
Status Date: 12/18/1986

Global Id: T0608300053
Status: Open - Site Assessment
Status Date: 12/18/1986

Global Id: T0608300053
Status: Open - Remediation
Status Date: 04/24/1987

Global Id: T0608300053
Status: Open - Site Assessment
Status Date: 04/24/1987

Global Id: T0608300053
Status: Open - Verification Monitoring
Status Date: 09/20/1990

Global Id: T0608300053
Status: Completed - Case Closed
Status Date: 02/23/1993

LUST REG 3:
Region: 3
Regional Board: Central Coast Region
Facility County: Santa Barbara
Global ID: T0608300053
Status: Case Closed
Case Number: 181
Local Case Num: 50338
Case Type: S
Substance: Gasoline
Quantity: Not reported
Abatement Method: Excavate and Dispose - remove contaminated soil and dispose in approved site
Leak Source: Not reported
Leak Cause: Not reported
How Stopped: Not reported
How Discovered: Not reported
Release Date: 12/18/1986
Discovered Date: 12/18/86
Enter Date: / /

Docusign Envelope ID: 3773F87A-0B89-4932-BA2C-CA8383B3EEAD

SOUTHERN CALIFORNIA GAS CO (Continued) **S101594106**

Stop Date: Not reported
Review Date: / /
Enforce Date: 1/1/65
Close Date: 2/23/93
Enforcement Type: None Taken
Responsible Party: Not reported
RP Address: Not reported
Contact: Not reported
Cross Street: Not reported
Local Agency: 42000L
Lead Agency: Local Agency
Staff Initials: RBA
Confirm Leak: 12/18/86
Workplan: 4/24/87
Prelim Assess: 4/24/87
Pollution Char: 12/18/1986
Remedial Plan: 4/24/87
Remedial Action: Not reported
Monitoring: 09/20/1990
Pilot Program: LOP
Interim Action: Not reported
Funding: F
MTBE Class: *
Max MTBE Grnd Wtr: Not reported
Max MTBE Soil: Not reported
Max MTBE Data: / /
MTBE Tested: NT
Lat/Long: 34.42179 / -119.6852022
Soil Qualifier: Not reported
Grnd Wtr Qualifier: Not reported
Mtbe Concentratn: 0
Mtbe Fuel: 1
Org Name: Not reported
Basin Plan: Not reported
Beneficial: Not reported
Priority: -0-
UST Cleanup Fund ID: Not reported
Suspended: Not reported
Operator: Not reported
Water System: SANTA BARBARA WATER DISTRICT
Well Name: YANANALI 01 - DESTROYED
Distance From Well: 0
Assigned Name: 04N/27W-14P01 S
Summary: Not reported

SLIC REG 3:
Name: SANTA BARBARA DISTRIBUTION BASE
Address: 630 MONTECITO ST E
City: SANTA BARBARA
Region: 3
Leak Site Cross Street: Not reported
Regional Board Case#: S306
Entered Into Database: Not reported
Discovered: Not reported
RB Case In: THE GAS COMPANY
Responsible Party: ANITA BOHRNERUD
RP Contact: Not reported

Docusign Envelope ID: 3773F87A-0B89-4932-BA2C-CA8383B3EEAD

SOUTHERN CALIFORNIA GAS CO (Continued) **S101594106**

RP Phone:	Not reported
RP Number:	Not reported
RP Address:	555 FIFTH ST W
RP City,St,Zip:	LOS ANGELES, CA 90051-1249
Date First Reported:	Not reported
Lead Agency:	Local Agency
Program Type:	SLIC
Facility Status:	Post Remediation Action Monitoring
Case Type:	Drinking Water Aquifer affected
Case Type Undetermined:	No
Case Type Soil Impacted:	No
Case Type Surface Water:	No
Case Type Drinkin Water Well:	No
Case Type Drinking Water Aqfr:	Yes
Case Type Other Grnd Wtr:	No
PCA:	Not reported

CPS-SLIC:

Name:	SANTA BARBARA DISTRIBUTION BASE
Address:	630 MONTECITO ST E
City,State,Zip:	SANTA BARBARA, CA 93103
Region:	STATE
Facility Status:	**Open - Verification Monitoring**
Status Date:	02/14/2001
Global Id:	SL0608328911
Lead Agency:	DEPARTMENT OF TOXIC SUBSTANCES CONTROL
Lead Agency Case Number:	42490036
Latitude:	34.4218
Longitude:	-119.6844
Case Type:	Cleanup Program Site
Case Worker:	Not reported
Local Agency:	DEPARTMENT OF TOXIC SUBSTANCES CONTROL
RB Case Number:	S306
File Location:	DTSC
Potential Media Affected:	Aquifer used for drinking water supply
Potential Contaminants of Concern:	Cyanide, Polynuclear aromatic hydrocarbons (PAHs)
EPA Region:	9
Coordinate Source:	Not reported
Cuf Case:	NO
Quantity Released Gallons:	Not reported
Begin Date:	10/31/1990
Leak Reported Date:	05/16/1998
How Discovered:	Not reported
How Discovered Description:	Not reported
Discharge Source:	Not reported
Discharge Cause:	Not reported
Stop Method:	Other Means
Stop Description:	Not reported
No Further Action Date:	Not reported
CA Water Watershed Name:	South Coast - South Coast - Santa Barbara (315.32)
Dwr Groundwater Subbasin Name:	Santa Barbara (3-017)
Disadvantaged Community:	Not reported
CA Enviroscreen 3 Score:	51-55%
CA Enviroscreen 4 Score:	70-75%
Military DOD Site:	No
Facility Project Subtype:	Not reported
RWQCB Region:	CENTRAL COAST RWQCB (REGION 3)

Docusign Envelope ID: 3773F87A-0B89-4932-BA2C-CA8383B3EEAD

SOUTHERN CALIFORNIA GAS CO (Continued) **S101594106**

Site History: Site History The Southern California Gas Company - Santa Barbara site was the site of a manufactured gas or "towne gas" facility which was active from 1900 to 1916. Crude oil was used as a feedstock to the manufactured gas process. Residues from the gasification process, mainly consisting of a material called "lamp black" were disposed of at the site. The wastes are generally found as seams of tarlike material. "LAMP BLACK" contains varying amounts of a family of compounds called polynuclear or polycyclic aromatic hydrocarbons (PNAs or PAHs). Other constituents of concern are cyanide, lead, and semi-volatile organics. Possible receptors of contamination are workers onsite. The potential for migration of contaminants to groundwater is very low. Dermal contack, soil ingestion, or air exposure are mini- mized due to the site beign predominantly paved and limited site access. Past activities at the site include removal of an underground tank and collection of soil samples. The Department of Health Services (DHS) issued a Remedial Action Order to the Southern California Gas Company. The Order specified the steps necessary to adequately characterize the site and determine the remedial alternatives that were best suited for the site. The Department of Toxic Substances Control (DTSC), formerly DHS, oversaw all activities related to the Order. Excavation and low temperature thermal desorption (LTDD) of contaminated soil was selected as the remedial alternative for the site. The LTTD systen thermally dissolves organic compounds from contaminated soils without heating the soil to combustion temperatures. Soils which contained PAH concentrations statistically above 50 mg/kg in analytical tests were processed through the termal desorption unit and backfield onsite. The risk based cleanup levels for the onsite worker under the industrial use scenarios were 42 mg/kg for carcinogenic PAHs and 42,000 mg/kg for non-carcinogenic PAHs. Groundwater monitoring continues on a quarterly basis. The First Annual Inspection of Asphalt Cap was done and the first Yearly Monitoring Report and Inspection Summary Report was submitted to DTSC on August 16, 1996.

Click here to access the California GeoTracker records for this facility:

Calsite:

Name:	SO CAL GAS/SANTA BARBARA (QUARANTINA MGP
Address:	630 EAST MONTECITO STREET
City:	SANTA BARBARA
Region:	GLENDALE
Facility ID:	42490036
Facility Type:	RP
Type:	RESPONSIBLE PARTY
Branch:	SA
Branch Name:	SO CAL - GLENDALE
File Name:	Not reported
State Senate District:	07181994
Status:	CERTIFIED OPERATION AND MAINTENANCE, ALL PLANNED ACTIVITIES IMPLEMENTED, REMEDIATION CONTINUES
Status Name:	CERTIFIED / OPERATION & MAINTENANCE
Lead Agency:	DEPT OF TOXIC SUBSTANCES CONTROL
NPL:	Not Listed
SIC Code:	49
SIC Name:	ELECTRIC, GAS & SANITARY SERVICES
Access:	Controlled
Cortese:	Not reported

Docusign Envelope ID: 3773F87A-0B89-4932-BA2C-CA8383B3EEAD

SOUTHERN CALIFORNIA GAS CO (Continued) **S101594106**

Hazardous Ranking Score:	Not reported
Date Site Hazard Ranked:	Not reported
Groundwater Contamination:	Suspected
Staff Member Responsible for Site:	GFARKAS
Supervisor Responsible for Site:	Not reported
Region Water Control Board:	CC
Region Water Control Board Name:	CENTRAL COAST
Lat/Long Direction:	Not reported
Lat/Long (dms):	0 0 0 / 0 0 0
Lat/long Method:	Not reported
Lat/Long Description:	T4N, R27W
State Assembly District Code:	35
State Senate District Code:	19
Facility ID:	42490036
Activity:	DISC
Activity Name:	DISCOVERY
AWP Code:	Not reported
Proposed Budget:	0
AWP Completion Date:	Not reported
Revised Due Date:	Not reported
Comments Date:	05161988
Est Person-Yrs to complete:	0
Estimated Size:	Not reported
Request to Delete Activity:	Not reported
Activity Status:	COM
Definition of Status:	CERTIFIED / OPERATION & MAINTENANCE
Liquids Removed (Gals):	0
Liquids Treated (Gals):	0
Action Included Capping:	Not reported
Well Decommissioned:	Not reported
Action Included Fencing:	Not reported
Removal Action Certification:	Not reported
Activity Comments:	Not reported
For Commercial Reuse:	0
For Industrial Reuse:	0
For Residential Reuse:	0
Unknown Type:	0
Facility ID:	42490036
Activity:	ORDER
Activity Name:	I/SE, IORSE, FFA, FFSRA, VCA, EA
AWP Code:	Not reported
Proposed Budget:	0
AWP Completion Date:	Not reported
Revised Due Date:	Not reported
Comments Date:	10311990
Est Person-Yrs to complete:	0
Estimated Size:	Not reported
Request to Delete Activity:	Not reported
Activity Status:	COM
Definition of Status:	CERTIFIED / OPERATION & MAINTENANCE
Liquids Removed (Gals):	0
Liquids Treated (Gals):	0
Action Included Capping:	Not reported
Well Decommissioned:	Not reported
Action Included Fencing:	Not reported
Removal Action Certification:	Not reported
Activity Comments:	Not reported

Docusign Envelope ID: 3773F87A-0B89-4932-BA2C-CA8383B3EEAD

SOUTHERN CALIFORNIA GAS CO (Continued) **S101594106**

For Commercial Reuse:	0
For Industrial Reuse:	0
For Residential Reuse:	0
Unknown Type:	0
Facility ID:	42490036
Activity:	PPP
Activity Name:	PUBLIC PARTICIPATION PLAN
AWP Code:	Not reported
Proposed Budget:	0
AWP Completion Date:	Not reported
Revised Due Date:	Not reported
Comments Date:	01311991
Est Person-Yrs to complete:	0
Estimated Size:	Not reported
Request to Delete Activity:	Not reported
Activity Status:	COM
Definition of Status:	CERTIFIED / OPERATION & MAINTENANCE
Liquids Removed (Gals):	0
Liquids Treated (Gals):	0
Action Included Capping:	Not reported
Well Decommissioned:	Not reported
Action Included Fencing:	Not reported
Removal Action Certification:	Not reported
Activity Comments:	Not reported
For Commercial Reuse:	0
For Industrial Reuse:	0
For Residential Reuse:	0
Unknown Type:	0
Facility ID:	42490036
Activity:	RIFS
Activity Name:	REMEDIAL INVESTIGATION / FEASIBILITY STUDY
AWP Code:	Not reported
Proposed Budget:	0
AWP Completion Date:	Not reported
Revised Due Date:	Not reported
Comments Date:	11101992
Est Person-Yrs to complete:	0
Estimated Size:	Not reported
Request to Delete Activity:	Not reported
Activity Status:	COM
Definition of Status:	CERTIFIED / OPERATION & MAINTENANCE
Liquids Removed (Gals):	0
Liquids Treated (Gals):	0
Action Included Capping:	Not reported
Well Decommissioned:	Not reported
Action Included Fencing:	Not reported
Removal Action Certification:	Not reported
Activity Comments:	Not reported
For Commercial Reuse:	0
For Industrial Reuse:	0
For Residential Reuse:	0
Unknown Type:	0
Facility ID:	42490036
Activity:	CEQA
Activity Name:	CEQA INCLUDING NEGATIVE DECS
AWP Code:	NEGDE
Proposed Budget:	0

Docusign Envelope ID: 3773F87A-0B89-4932-BA2C-CA8383B3EEAD

SOUTHERN CALIFORNIA GAS CO (Continued) **S101594106**

AWP Completion Date:	Not reported
Revised Due Date:	Not reported
Comments Date:	08261993
Est Person-Yrs to complete:	0
Estimated Size:	Not reported
Request to Delete Activity:	Not reported
Activity Status:	COM
Definition of Status:	CERTIFIED / OPERATION & MAINTENANCE
Liquids Removed (Gals):	0
Liquids Treated (Gals):	0
Action Included Capping:	Not reported
Well Decommissioned:	Not reported
Action Included Fencing:	Not reported
Removal Action Certification:	Not reported
Activity Comments:	Not reported
For Commercial Reuse:	0
For Industrial Reuse:	0
For Residential Reuse:	0
Unknown Type:	0
Facility ID:	42490036
Activity:	ORDER
Activity Name:	I/SE, IORSE, FFA, FFSRA, VCA, EA
AWP Code:	Not reported
Proposed Budget:	0
AWP Completion Date:	Not reported
Revised Due Date:	Not reported
Comments Date:	08261993
Est Person-Yrs to complete:	0
Estimated Size:	Not reported
Request to Delete Activity:	Not reported
Activity Status:	COM
Definition of Status:	CERTIFIED / OPERATION & MAINTENANCE
Liquids Removed (Gals):	0
Liquids Treated (Gals):	0
Action Included Capping:	Not reported
Well Decommissioned:	Not reported
Action Included Fencing:	Not reported
Removal Action Certification:	Not reported
Activity Comments:	Not reported
For Commercial Reuse:	0
For Industrial Reuse:	0
For Residential Reuse:	0
Unknown Type:	0
Facility ID:	42490036
Activity:	RAP
Activity Name:	REMEDIAL ACTION PLAN / RECORD OF DECISION
AWP Code:	Not reported
Proposed Budget:	0
AWP Completion Date:	Not reported
Revised Due Date:	Not reported
Comments Date:	08261993
Est Person-Yrs to complete:	0
Estimated Size:	Not reported
Request to Delete Activity:	Not reported
Activity Status:	COM
Definition of Status:	CERTIFIED / OPERATION & MAINTENANCE
Liquids Removed (Gals):	0

Docusign Envelope ID: 3773F87A-0B89-4932-BA2C-CA8383B3EEAD

SOUTHERN CALIFORNIA GAS CO (Continued) **S101594106**

Liquids Treated (Gals):	0
Action Included Capping:	Not reported
Well Decommissioned:	Not reported
Action Included Fencing:	Not reported
Removal Action Certification:	Not reported
Activity Comments:	Not reported
For Commercial Reuse:	0
For Industrial Reuse:	0
For Residential Reuse:	0
Unknown Type:	0
Facility ID:	42490036
Activity:	DES
Activity Name:	DESIGN
AWP Code:	Not reported
Proposed Budget:	0
AWP Completion Date:	Not reported
Revised Due Date:	Not reported
Comments Date:	10181993
Est Person-Yrs to complete:	0
Estimated Size:	Not reported
Request to Delete Activity:	Not reported
Activity Status:	COM
Definition of Status:	CERTIFIED / OPERATION & MAINTENANCE
Liquids Removed (Gals):	0
Liquids Treated (Gals):	0
Action Included Capping:	Not reported
Well Decommissioned:	Not reported
Action Included Fencing:	Not reported
Removal Action Certification:	Not reported
Activity Comments:	Not reported
For Commercial Reuse:	0
For Industrial Reuse:	0
For Residential Reuse:	0
Unknown Type:	0
Facility ID:	42490036
Activity:	FRA
Activity Name:	FINAL REMEDIAL ACTION
AWP Code:	Not reported
Proposed Budget:	0
AWP Completion Date:	Not reported
Revised Due Date:	Not reported
Comments Date:	04131994
Est Person-Yrs to complete:	0
Estimated Size:	Not reported
Request to Delete Activity:	Not reported
Activity Status:	COM
Definition of Status:	CERTIFIED / OPERATION & MAINTENANCE
Liquids Removed (Gals):	0
Liquids Treated (Gals):	0
Action Included Capping:	Not reported
Well Decommissioned:	Not reported
Action Included Fencing:	Not reported
Removal Action Certification:	Not reported
Activity Comments:	Not reported
For Commercial Reuse:	0
For Industrial Reuse:	0
For Residential Reuse:	0

Docusign Envelope ID: 3773F87A-0B89-4932-BA2C-CA8383B3EEAD

SOUTHERN CALIFORNIA GAS CO (Continued) **S101594106**

Unknown Type:	0
Facility ID:	42490036
Activity:	CERT
Activity Name:	CERTIFICATION
AWP Code:	Not reported
Proposed Budget:	0
AWP Completion Date:	Not reported
Revised Due Date:	Not reported
Comments Date:	07181994
Est Person-Yrs to complete:	0
Estimated Size:	Not reported
Request to Delete Activity:	Not reported
Activity Status:	COM
Definition of Status:	CERTIFIED / OPERATION & MAINTENANCE
Liquids Removed (Gals):	4000
Liquids Treated (Gals):	6800
Action Included Capping:	Not reported
Well Decommissioned:	Not reported
Action Included Fencing:	Not reported
Removal Action Certification:	N
Activity Comments:	EXCAVATION/THERMAL DESORPTION OF PAHS AND BENZENE CONTAMINATED SOILS,AND OFF-SITE DISPOSAL OF LEAD CONTAMINATED SOILS.
For Commercial Reuse:	0
For Industrial Reuse:	0
For Residential Reuse:	0
Unknown Type:	0
Facility ID:	42490036
Activity:	DEED
Activity Name:	DEED RESTRICTIONS
AWP Code:	Not reported
Proposed Budget:	0
AWP Completion Date:	Not reported
Revised Due Date:	Not reported
Comments Date:	12191994
Est Person-Yrs to complete:	0
Estimated Size:	Not reported
Request to Delete Activity:	Not reported
Activity Status:	COM
Definition of Status:	CERTIFIED / OPERATION & MAINTENANCE
Liquids Removed (Gals):	0
Liquids Treated (Gals):	0
Action Included Capping:	Not reported
Well Decommissioned:	Not reported
Action Included Fencing:	Not reported
Removal Action Certification:	Not reported
Activity Comments:	Not reported
For Commercial Reuse:	0
For Industrial Reuse:	0
For Residential Reuse:	0
Unknown Type:	0
Facility ID:	42490036
Activity:	ORDER
Activity Name:	I/SE, IORSE, FFA, FFSRA, VCA, EA
AWP Code:	O&M
Proposed Budget:	0
AWP Completion Date:	Not reported
Revised Due Date:	Not reported

Docusign Envelope ID: 3773F87A-0B89-4932-BA2C-CA8383B3EEAD

SOUTHERN CALIFORNIA GAS CO (Continued) **S101594106**

Comments Date:	06071995
Est Person-Yrs to complete:	0
Estimated Size:	Not reported
Request to Delete Activity:	Not reported
Activity Status:	COM
Definition of Status:	CERTIFIED / OPERATION & MAINTENANCE
Liquids Removed (Gals):	0
Liquids Treated (Gals):	0
Action Included Capping:	Not reported
Well Decommissioned:	Not reported
Action Included Fencing:	Not reported
Removal Action Certification:	Not reported
Activity Comments:	Not reported
For Commercial Reuse:	0
For Industrial Reuse:	0
For Residential Reuse:	0
Unknown Type:	0
Facility ID:	42490036
Activity:	RA
Activity Name:	REMOVAL ACTION
AWP Code:	Not reported
Proposed Budget:	0
AWP Completion Date:	Not reported
Revised Due Date:	Not reported
Comments Date:	01051996
Est Person-Yrs to complete:	0
Estimated Size:	Not reported
Request to Delete Activity:	Not reported
Activity Status:	COM
Definition of Status:	CERTIFIED / OPERATION & MAINTENANCE
Liquids Removed (Gals):	6
Liquids Treated (Gals):	0
Action Included Capping:	Not reported
Well Decommissioned:	Not reported
Action Included Fencing:	Not reported
Removal Action Certification:	N
Activity Comments:	CONTAMINATED SOILS WERE CHARACTERIZED AS NON-RCRA HAZARDOUSSOLID WASTE, AND 12,000 POUNDS WERE TRANSPORTED TO KETTLEMANHILLS.
For Commercial Reuse:	0
For Industrial Reuse:	0
For Residential Reuse:	0
Unknown Type:	0
Facility ID:	42490036
Activity:	OM
Activity Name:	OPERATION & MAINTENANCE
AWP Code:	Not reported
Proposed Budget:	0
AWP Completion Date:	09302008
Revised Due Date:	Not reported
Comments Date:	Not reported
Est Person-Yrs to complete:	0
Estimated Size:	M
Request to Delete Activity:	Not reported
Activity Status:	COM
Definition of Status:	CERTIFIED / OPERATION & MAINTENANCE
Liquids Removed (Gals):	0
Liquids Treated (Gals):	0

Docusign Envelope ID: 3773F87A-0B89-4932-BA2C-CA8383B3EEAD

SOUTHERN CALIFORNIA GAS CO (Continued) **S101594106**

Action Included Capping:	Not reported
Well Decommissioned:	Not reported
Action Included Fencing:	Not reported
Removal Action Certification:	Not reported
Activity Comments:	Not reported
For Commercial Reuse:	0
For Industrial Reuse:	0
For Residential Reuse:	0
Unknown Type:	0
Facility ID:	42490036
Activity:	CHP65
Activity Name:	AMENDED ORDER/AGREEMENT, CHAPTER 6.5 TRANSITION
AWP Code:	Not reported
Proposed Budget:	0
AWP Completion Date:	Not reported
Revised Due Date:	Not reported
Comments Date:	01051999
Est Person-Yrs to complete:	0
Estimated Size:	Not reported
Request to Delete Activity:	Not reported
Activity Status:	COM
Definition of Status:	CERTIFIED / OPERATION & MAINTENANCE
Liquids Removed (Gals):	0
Liquids Treated (Gals):	0
Action Included Capping:	Not reported
Well Decommissioned:	Not reported
Action Included Fencing:	Not reported
Removal Action Certification:	Not reported
Activity Comments:	Not reported
For Commercial Reuse:	0
For Industrial Reuse:	0
For Residential Reuse:	0
Unknown Type:	0
Alternate Address:	630 EAST MONTECITO STREET
Alternate City,St,Zip:	SANTA BARBARA, CA 93103

Background Info:

Groundwater monitoring continues on a quarterly basis. The First Annual Inspection of Asphalt Cap was done and the first Yearly Monitoring Report and Inspection Summary Report was submitted to DTSC on August 16, 1996.

The Southern California Gas Company - Santa Barbara site was the site of a manufactured gas or "towne gas" facility which was active from 1900 to 1916. Crude oil was used as a feedstock to the manufactured gas process. Residues from the gasification process, mainly consisting of a material called "lamp black" were disposed of at the site. The wastes are generally found as seams of tarlike material. "LAMP BLACK" contains varying amounts of a family of compounds called polynuclear or polycyclic aromatic hydrocarbons (PNAs or PAHs). Other constituents of concern are cyanide, lead, and semi-volatile organics.

Not reported

Possible receptors of contamination are workers onsite. The potential for migration of contaminants to groundwater is very low. Dermal contact, soil ingestion, or air exposure are minimized due to the site beign predominantly paved and limited site access.

Not reported

Past activities at the site include removal of an underground

Docusign Envelope ID: 3773F87A-0B89-4932-BA2C-CA8383B3EEAD

SOUTHERN CALIFORNIA GAS CO (Continued) **S101594106**

tank and collection of soil samples.
Not reported
The Department of Health Services (DHS) issued a Remedial Action Order to the Southern California Gas Company. The Order specified the steps necessary to adequately characterize the site and determine the remedial alternatives that were best suited for the site. The Department of Toxic Substances Control (DTSC), formerly DHS, oversaw all activities related to the Order.
Not reported
Excavation and low temperature thermal desorption (LTDD) of contaminated soil was selected as the remedial alternative for the site. The LTTD systen thermally dissolves organic compounds from contaminated soils without heating the soil to combustion temperatures. Soils which contained PAH concentrations statistically above 50 mg/kg in analytical tests were processed through the termal desorption unit and backfield onsite.
Not reported
The risk based cleanup levels for the onsite worker under the industrial use scenarios were 42 mg/kg for carcinogenic PAHs and 42,000 mg/kg for non-carcinogenic PAHs.
Not reported

Comments Date: 08261993
Comments: California Gas Company for the Santa Barbara Manufactured Gas
Comments Date: 08261993
Comments: Plant Site. Currently, the Final Remedial Action Plan was
Comments Date: 08261993
Comments: adopted. The CEQA (Negative Declaration) documents were also
Comments Date: 08261993
Comments: approved.
Comments Date: 09291998
Comments: The Gas Company submitted the Monitoring Well Decommissioning
Comments Date: 09291998
Comments: Report.
Comments Date: 11281994
Comments: DTSC and The Gas Company enter into a Covenant and Agreement on
Comments Date: 11281994
Comments: the 28th day of November, 1994 to restrict the use of the
Comments Date: 11281994
Comments: Southern California Gas Company Former Manufactured Gas Plant
Comments Date: 11281994
Comments: Site.
Comments Date: 01051996
Comments: The Southern California Gas Company conducted trenching
Comments Date: 01051996
Comments: activities along the southwestern property line of the site.
Comments Date: 01051996
Comments: Samples were collected from the soils that were excavated and
Comments Date: 01051996
Comments: stockpiled along side the trench. For the purpose of
Comments Date: 01051996
Comments: characterization and proper profiling, the soils were sampled
Comments Date: 01051996
Comments: and analyzed for polynuclear aromatic hydrocarbons (PAHs),
Comments Date: 01051996
Comments: total petroleum hydrocarbon (TPH) and lead. Based on analytical

Docusign Envelope ID: 3773F87A-0B89-4932-BA2C-CA8383B3EEAD

SOUTHERN CALIFORNIA GAS CO (Continued) **S101594106**

Comments Date:	01051996
Comments:	results, the contaminated soils were characterized as non-RCRA
Comments Date:	01051996
Comments:	hazardous solid waste, and a total of 12,000 pounds were
Comments Date:	01051996
Comments:	transported to Kettleman Hills.
Comments Date:	01141999
Comments:	Transition to Chapter 6.5.
Comments Date:	01171996
Comments:	DTSC submitted to the Gas Company a Remedial Action
Comments Date:	01171996
Comments:	Certification Form for the Site.
Comments Date:	01231998
Comments:	The Gas Company submitted the Quarterly Groundwater Monitoring
Comments Date:	01231998
Comments:	and Sampling Report, second quarter, 1997 to DTSC.
Comments Date:	01281998
Comments:	The Gas Company submitted the Quarterly Groundwater Monitoring
Comments Date:	01281998
Comments:	and Sampling Report, third quarter, 1997, to DTSC.
Comments Date:	02101998
Comments:	The Gas Company submitted the Quarterly Groundwater Monitoring
Comments Date:	02101998
Comments:	and Sampling Report, fourth quarter, 1997, and response to
Comments Date:	02101998
Comments:	comments regarding Proposed Modifications to Groundwater
Comments Date:	02101998
Comments:	Sampling program.
Comments Date:	02111994
Comments:	The Final Remedial Action for the Southern California Gas
Comments Date:	02111994
Comments:	Company, Santa Barbara, site was completed.
Comments Date:	02132002
Comments:	Site visit for Deed Restrictions.
Comments Date:	03042004
Comments:	Site visit for Deed Restriction.
Comments Date:	04101998
Comments:	The Gas Company submitted a copy of the RWQCB's letter: Response
Comments Date:	04101998
Comments:	request for Closure of the Investigation for Chlorinated
Comments Date:	04101998
Comments:	Hydrocarbons.
Comments Date:	04271998
Comments:	The Gas Company submitted the Quaterly Groundwater Monitoring
Comments Date:	04271998
Comments:	and Sampling Report, first quarter, 1998, to DTSC.
Comments Date:	04281998
Comments:	The Gas Company submitted a copy of the request for time
Comments Date:	04281998
Comments:	extension - Revised Groundwater Monitoring and Well Instruction
Comments Date:	04281998
Comments:	Plan.
Comments Date:	05112000
Comments:	Collection of lampblock samples for an interutility project
Comments Date:	05112000
Comments:	(subject Environmentally Acceptable Endpoints).
Comments Date:	05142004

Docusign Envelope ID: 3773F87A-0B89-4932-BA2C-CA8383B3EEAD

SOUTHERN CALIFORNIA GAS CO (Continued) **S101594106**

Comments:	The Gas Company submitted a Semi-annual Groundwater Monitoring
Comments Date:	05142004
Comments:	Report.
Comments Date:	05161988
Comments:	Facility Identified: Polk's 1965 Directory.
Comments Date:	05201998
Comments:	The Gas Company submitted the Revised Groundwater Monitoring
Comments Date:	05201998
Comments:	Program.
Comments Date:	05261999
Comments:	SB 47 reauthorised the site under Chapter 6.8.
Comments Date:	06071995
Comments:	DTSC and The Gas Company entered into an Operation and
Comments Date:	06071995
Comments:	Maintenance Agreement for the site. Provisions of the Agreement
Comments Date:	06071995
Comments:	specify that The Gas Company shall maintain and keep a cover
Comments Date:	06071995
Comments:	(asphalt, or minimum 10" topsoil) over the site.
Comments Date:	06172003
Comments:	Site visit for Deed Restrictions.
Comments Date:	06191998
Comments:	The Gas Company conducted the third annual cap inspection at
Comments Date:	06191998
Comments:	the site.
Comments Date:	06201996
Comments:	The Gas Company conducted the first annual asphalt cap
Comments Date:	06201996
Comments:	inspection at the Site. Overall, the cap was found to be in
Comments Date:	06201996
Comments:	good to very good condition. The entire Site (except for the
Comments Date:	06201996
Comments:	buildings and planter areas) was sealed with a slurry seal on
Comments Date:	06201996
Comments:	07/13 and 07/14/1996.
Comments Date:	06301998
Comments:	DTSC approved the Revised Groundwater Monitoring Program.
Comments Date:	07022001
Comments:	Summary of laboratory results was sent to DTSC.
Comments Date:	07061998
Comments:	The Gas Company submitted the yearly Monitoring Report - Asphalt
Comments Date:	07061998
Comments:	Corp Inspection and the Quarterly Groundwater Monitoring Report,
Comments Date:	07061998
Comments:	Second Quarter, 1998,to DTSC.
Comments Date:	07071997
Comments:	The Gas Company conducted the second annual asphalt cap
Comments Date:	07071997
Comments:	inspection at the site. Overall, the cap was found to be in
Comments Date:	07071997
Comments:	good to very good condition.
Comments Date:	07181994
Comments:	The Department Certifies that the Remedial Action has been
Comments Date:	07181994
Comments:	completed pursuant to the Final Remedial Action Plan - deed
Comments Date:	07181994
Comments:	restriction to follow shortly.

Docusign Envelope ID: 3773F87A-0B89-4932-BA2C-CA8383B3EEAD

SOUTHERN CALIFORNIA GAS CO (Continued) **S101594106**

Comments Date: 07251991
Comments: Former town gas facility. Contaminants include PNAs, Pb,
Comments Date: 07251991
Comments: cyanide, and semi-volatile organics.
Comments Date: 07271998
Comments: The Gas Company submitted the Second Quarterly Groundwater
Comments Date: 07271998
Comments: Monitoring Report.
Comments Date: 08261993
Comments: A revised Remedial Action Order was issued to the Southern
ID Name: CALSTARS CODE
ID Value: 300174
ID Name: BEP DATABASE PCODE
ID Value: P33053
Alternate Name: SOUTHERN CALIFORNIA GAS-SANTA BARBARA
Alternate Name: SOUTHERN CALIF GAS CO - SANTA BARBARA
Alternate Name: SO CAL GAS/SANTA BARBARA
Alternate Name: SO CAL GAS/SANTA BARBARA (QUARANTINA MGP
Alternate Name: SOUTHERN CALIFORNIA GAS COMPANY
Alternate Name: SOUTHERN CALIFORNIA GAS
Alternate Name: Not reported
Special Programs Code: RCSP
Special Programs Name: RURAL COUNTY SURVEY PROGRAM

SWEEPS UST:
Name: SOUTHERN CALIFORNIA GAS CO.
Address: 630 E MONTECITO ST
City: SANTA BARBARA
Status: Active
Comp Number: 338
Number: 4
Board Of Equalization: Not reported
Referral Date: 10-07-93
Action Date: 10-07-93
Created Date: 09-12-91
Owner Tank Id: DNCU100
SWRCB Tank Id: 42-000-000338-000001
Tank Status: A
Capacity: 10000
Active Date: 03-03-92
Tank Use: M.V. FUEL
STG: P
Content: REG UNLEADED
Number Of Tanks: 2

Name: SOUTHERN CALIFORNIA GAS CO.
Address: 630 E MONTECITO ST
City: SANTA BARBARA
Status: Active
Comp Number: 338
Number: 4
Board Of Equalization: Not reported
Referral Date: 10-07-93
Action Date: 10-07-93
Created Date: 09-12-91
Owner Tank Id: Not reported
SWRCB Tank Id: 42-000-000338-000002

Docusign Envelope ID: 3773F87A-0B89-4932-BA2C-CA8383B3EEAD

SOUTHERN CALIFORNIA GAS CO (Continued) **S101594106**

Tank Status: A
Capacity: 8000
Active Date: 03-03-92
Tank Use: M.V. FUEL
STG: P
Content: DIESEL
Number Of Tanks: Not reported

CA FID UST:
Facility ID: 42000066
Regulated By: UTNKA
Regulated ID: CAD981422
Cortese Code: Not reported
SIC Code: Not reported
Facility Phone: 8059647821
Mail To: Not reported
Mailing Address: PO BOX 6466
Mailing Address 2: Not reported
Mailing City,St,Zip: SANTA BARBARA 93103
Contact: Not reported
Contact Phone: Not reported
DUNs Number: Not reported
NPDES Number: Not reported
EPA ID: Not reported
Comments: Not reported
Status: Active

DEED:
Name: SO CAL GAS/SANTA BARBARA (QUARANTINA MGP
Address: 630 EAST MONTECITO STREET
City,State,Zip: SANTA BARBARA, CA 93103
Envirostor ID: 42490036
Area: PROJECT WIDE
Sub Area: Not reported
Site Type: STATE RESPONSE
Status: CERTIFIED / OPERATION & MAINTENANCE
Agency: Not reported
Covenant Uploaded: Not reported
Deed Date(s): Not reported
File Name: Envirostor Land Use Restrictions

Name: GAS COMPANY
Address: 630 MONTECITO ST E
City,State,Zip: SANTA BARBARA, CA 93103
Envirostor ID: T0608320271
Area: Not reported
Sub Area: Not reported
Site Type: LUFT
Status: COMPLETED - CASE CLOSED
Agency: SWRCB
Covenant Uploaded: Y
Deed Date(s): 11/28/1994
File Name: Geotracker Land Use/Deed Restrictions

CORTESE:
Name: SO CAL GAS/SANTA BARBARA (QUARANTINA MGP

Docusign Envelope ID: 3773F87A-0B89-4932-BA2C-CA8383B3EEAD

SOUTHERN CALIFORNIA GAS CO (Continued) **S101594106**

Address:	630 EAST MONTECITO STREET
City,State,Zip:	SANTA BARBARA, CA 93103
Region:	CORTESE
Envirostor Id:	42490036
Global ID:	Not reported
Site/Facility Type:	STATE RESPONSE
Cleanup Status:	CERTIFIED / OPERATION & MAINTENANCE - LAND USE RESTRICTIONS
Status Date:	07/18/1994
Site Code:	300174
Latitude:	34.421972
Longitude:	-119.68538
Owner:	Not reported
Enf Type:	Not reported
Swat R:	Not reported
Flag:	envirostor
Order No:	Not reported
Waste Discharge System No:	Not reported
Effective Date:	Not reported
Region 2:	Not reported
WID Id:	Not reported
Solid Waste Id No:	Not reported
Waste Management Uit Name:	Not reported
File Name:	Haz Waste & Substances Sites

Name:	GAS COMPANY
Address:	630 MONTECITO ST E
City,State,Zip:	SANTA BARBARA, CA 93103
Region:	CORTESE
Envirostor Id:	Not reported
Global ID:	T0608320271
Site/Facility Type:	LUST CLEANUP SITE
Cleanup Status:	COMPLETED - CASE CLOSED
Status Date:	Not reported
Site Code:	Not reported
Latitude:	Not reported
Longitude:	Not reported
Owner:	Not reported
Enf Type:	Not reported
Swat R:	Not reported
Flag:	active
Order No:	Not reported
Waste Discharge System No:	Not reported
Effective Date:	Not reported
Region 2:	Not reported
WID Id:	Not reported
Solid Waste Id No:	Not reported
Waste Management Uit Name:	Not reported
File Name:	Active Open

Name:	SOUTHERN CALIFORNIA GAS CO
Address:	630 MONTECITO ST E
City,State,Zip:	SANTA BARBARA, CA 93103
Region:	CORTESE
Envirostor Id:	Not reported
Global ID:	T0608300053
Site/Facility Type:	LUST CLEANUP SITE
Cleanup Status:	COMPLETED - CASE CLOSED

Docusign Envelope ID: 3773F87A-0B89-4932-BA2C-CA8383B3EEAD

SOUTHERN CALIFORNIA GAS CO (Continued) **S101594106**

Status Date:	Not reported
Site Code:	Not reported
Latitude:	Not reported
Longitude:	Not reported
Owner:	Not reported
Enf Type:	Not reported
Swat R:	Not reported
Flag:	active
Order No:	Not reported
Waste Discharge System No:	Not reported
Effective Date:	Not reported
Region 2:	Not reported
WID Id:	Not reported
Solid Waste Id No:	Not reported
Waste Management Uit Name:	Not reported
File Name:	Active Open

CUPA SANTA BARBARA:

Name:	SOUTHERN CA GAS CO - MONTECITO
Address:	630 E MONTECITO ST
City,State,Zip:	SANTA BARBARA, CA 93103
Facility Id:	FA0002948
Region:	SANTA BARBARA
Cross Street:	QUARANTINA ST
Latitude:	34.4221
Longitude:	-119.685
Mailing Name:	SOUTHERN CA GAS CO
Mailing Care Of:	FIELD ENV SPEC M/L SC9330
Mailing Address:	Not reported
Mailing City:	Not reported
Mailing State:	Not reported
Mailing Zip Code:	Not reported
Record Id:	PR0503822
Pe #:	2164
Current Status:	1

Name:	SOUTHERN CA GAS CO - MONTECITO
Address:	630 E MONTECITO ST
City,State,Zip:	SANTA BARBARA, CA 93103
Facility Id:	FA0002948
Region:	SANTA BARBARA
Cross Street:	QUARANTINA ST
Latitude:	34.4221
Longitude:	-119.685
Mailing Name:	SOUTHERN CA GAS CO
Mailing Care Of:	FIELD ENV SPEC M/L SC9330
Mailing Address:	Not reported
Mailing City:	Not reported
Mailing State:	Not reported
Mailing Zip Code:	Not reported
Record Id:	PR0230338
Pe #:	2302
Current Status:	1

Name:	SOUTHERN CA GAS CO - MONTECITO
Address:	630 E MONTECITO ST
City,State,Zip:	SANTA BARBARA, CA 93103

Docusign Envelope ID: 3773F87A-0B89-4932-BA2C-CA8383B3EEAD

SOUTHERN CALIFORNIA GAS CO (Continued) **S101594106**

Facility Id:	FA0002948
Region:	SANTA BARBARA
Cross Street:	QUARANTINA ST
Latitude:	34.4221
Longitude:	-119.685
Mailing Name:	SOUTHERN CA GAS CO
Mailing Care Of:	FIELD ENV SPEC M/L SC9330
Mailing Address:	Not reported
Mailing City:	Not reported
Mailing State:	Not reported
Mailing Zip Code:	Not reported
Record Id:	PR0220338
Pe #:	2202
Current Status:	1

HIST CORTESE:

edr_fname:	Southern California Gas C
edr_fadd1:	630 MONTECITO
City,State,Zip:	SANTA BARBARA, CA 93110
Region:	CORTESE
Facility County Code:	42
Reg By:	LTNKA
Reg Id:	181

Docusign Envelope ID: 3773F87A-0B89-4932-BA2C-CA8383B3EEAD

Count: 3 records. ORPHAN SUMMARY

City	EDR ID	Site Name	Site Address	Zip	Database(s)
SANTA BARBARA	S105224819	TOSCO - 76 SS #4081	303 CARRILLO ST W		LUST
SANTA BARBARA	S101716017	SANTA BARBARA REGIONAL GROUNDWATER	SOUTH CENTRAL SANTA BARBARA	93102	ENVIROSTOR
SANTA BARBARA	S124446970	VISTA PAINT #55	516 E GUTIERREZ ST. STE. A,B,C	93103	CERS HAZ WASTE

Docusign Envelope ID: 3773F87A-0B89-4932-BA2C-CA8383B3EEAD

GOVERNMENT RECORDS SEARCHED / DATA CURRENCY TRACKING

To maintain currency of the following federal and state databases, EDR contacts the appropriate governmental agency on a monthly or quarterly basis, as required.

Number of Days to Update: Provides confirmation that EDR is reporting records that have been updated within 90 days from the date the government agency made the information available to the public.

STANDARD ENVIRONMENTAL RECORDS

Lists of Federal NPL (Superfund) sites

NPL: National Priority List

National Priorities List (Superfund). The NPL is a subset of CERCLIS and identifies over 1,200 sites for priority cleanup under the Superfund Program. NPL sites may encompass relatively large areas. As such, EDR provides polygon coverage for over 1,000 NPL site boundaries produced by EPA's Environmental Photographic Interpretation Center (EPIC) and regional EPA offices.

Date of Government Version: 05/22/2024
Date Data Arrived at EDR: 06/03/2024
Date Made Active in Reports: 06/26/2024
Number of Days to Update: 23

Source: EPA
Telephone: N/A
Last EDR Contact: 08/01/2024
Next Scheduled EDR Contact: 10/07/2024
Data Release Frequency: Quarterly

NPL Site Boundaries

Sources:

EPA's Environmental Photographic Interpretation Center (EPIC)
Telephone: 202-564-7333

EPA Region 1
Telephone 617-918-1143

EPA Region 6
Telephone: 214-655-6659

EPA Region 3
Telephone 215-814-5418

EPA Region 7
Telephone: 913-551-7247

EPA Region 4
Telephone 404-562-8033

EPA Region 8
Telephone: 303-312-6774

EPA Region 5
Telephone 312-886-6686

EPA Region 9
Telephone: 415-947-4246

EPA Region 10
Telephone 206-553-8665

Proposed NPL: Proposed National Priority List Sites

A site that has been proposed for listing on the National Priorities List through the issuance of a proposed rule in the Federal Register. EPA then accepts public comments on the site, responds to the comments, and places on the NPL those sites that continue to meet the requirements for listing.

Date of Government Version: 05/22/2024
Date Data Arrived at EDR: 06/03/2024
Date Made Active in Reports: 06/26/2024
Number of Days to Update: 23

Source: EPA
Telephone: N/A
Last EDR Contact: 08/01/2024
Next Scheduled EDR Contact: 10/07/2024
Data Release Frequency: Quarterly

NPL LIENS: Federal Superfund Liens

Federal Superfund Liens. Under the authority granted the USEPA by CERCLA of 1980, the USEPA has the authority to file liens against real property in order to recover remedial action expenditures or when the property owner received notification of potential liability. USEPA compiles a listing of filed notices of Superfund Liens.

Docusign Envelope ID: 3773F87A-0B89-4932-BA2C-CA8383B3EEAD

GOVERNMENT RECORDS SEARCHED / DATA CURRENCY TRACKING

Date of Government Version: 10/15/1991
Date Data Arrived at EDR: 02/02/1994
Date Made Active in Reports: 03/30/1994
Number of Days to Update: 56

Source: EPA
Telephone: 202-564-4267
Last EDR Contact: 08/15/2011
Next Scheduled EDR Contact: 11/28/2011
Data Release Frequency: No Update Planned

Lists of Federal Delisted NPL sites

Delisted NPL: National Priority List Deletions

The National Oil and Hazardous Substances Pollution Contingency Plan (NCP) establishes the criteria that the EPA uses to delete sites from the NPL. In accordance with 40 CFR 300.425.(e), sites may be deleted from the NPL where no further response is appropriate.

Date of Government Version: 05/22/2024
Date Data Arrived at EDR: 06/03/2024
Date Made Active in Reports: 06/26/2024
Number of Days to Update: 23

Source: EPA
Telephone: N/A
Last EDR Contact: 08/01/2024
Next Scheduled EDR Contact: 10/07/2024
Data Release Frequency: Quarterly

Lists of Federal sites subject to CERCLA removals and CERCLA orders

FEDERAL FACILITY: Federal Facility Site Information listing

A listing of National Priority List (NPL) and Base Realignment and Closure (BRAC) sites found in the Comprehensive Environmental Response, Compensation and Liability Information System (CERCLIS) Database where EPA Federal Facilities Restoration and Reuse Office is involved in cleanup activities.

Date of Government Version: 03/25/2024
Date Data Arrived at EDR: 03/26/2024
Date Made Active in Reports: 06/24/2024
Number of Days to Update: 90

Source: Environmental Protection Agency
Telephone: 703-603-8704
Last EDR Contact: 06/25/2024
Next Scheduled EDR Contact: 10/07/2024
Data Release Frequency: Varies

SEMS: Superfund Enterprise Management System

SEMS (Superfund Enterprise Management System) tracks hazardous waste sites, potentially hazardous waste sites, and remedial activities performed in support of EPA's Superfund Program across the United States. The list was formerly know as CERCLIS, renamed to SEMS by the EPA in 2015. The list contains data on potentially hazardous waste sites that have been reported to the USEPA by states, municipalities, private companies and private persons, pursuant to Section 103 of the Comprehensive Environmental Response, Compensation, and Liability Act (CERCLA). This dataset also contains sites which are either proposed to or on the National Priorities List (NPL) and the sites which are in the screening and assessment phase for possible inclusion on the NPL.

Date of Government Version: 04/22/2024
Date Data Arrived at EDR: 05/01/2024
Date Made Active in Reports: 05/24/2024
Number of Days to Update: 23

Source: EPA
Telephone: 800-424-9346
Last EDR Contact: 08/01/2024
Next Scheduled EDR Contact: 10/21/2024
Data Release Frequency: Quarterly

Lists of Federal CERCLA sites with NFRAP

SEMS-ARCHIVE: Superfund Enterprise Management System Archive

GOVERNMENT RECORDS SEARCHED / DATA CURRENCY TRACKING

SEMS-ARCHIVE (Superfund Enterprise Management System Archive) tracks sites that have no further interest under the Federal Superfund Program based on available information. The list was formerly known as the CERCLIS-NFRAP, renamed to SEMS ARCHIVE by the EPA in 2015. EPA may perform a minimal level of assessment work at a site while it is archived if site conditions change and/or new information becomes available. Archived sites have been removed and archived from the inventory of SEMS sites. Archived status indicates that, to the best of EPA's knowledge, assessment at a site has been completed and that EPA has determined no further steps will be taken to list the site on the National Priorities List (NPL), unless information indicates this decision was not appropriate or other considerations require a recommendation for listing at a later time. The decision does not necessarily mean that there is no hazard associated with a given site; it only means that. based upon available information, the location is not judged to be potential NPL site.

Date of Government Version: 04/22/2024
Date Data Arrived at EDR: 05/01/2024
Date Made Active in Reports: 05/24/2024
Number of Days to Update: 23

Source: EPA
Telephone: 800-424-9346
Last EDR Contact: 08/01/2024
Next Scheduled EDR Contact: 10/21/2024
Data Release Frequency: Quarterly

Lists of Federal RCRA facilities undergoing Corrective Action

CORRACTS: Corrective Action Report

CORRACTS identifies hazardous waste handlers with RCRA corrective action activity.

Date of Government Version: 06/03/2024
Date Data Arrived at EDR: 06/07/2024
Date Made Active in Reports: 06/20/2024
Number of Days to Update: 13

Source: EPA
Telephone: 800-424-9346
Last EDR Contact: 06/07/2024
Next Scheduled EDR Contact: 09/30/2024
Data Release Frequency: Quarterly

Lists of Federal RCRA TSD facilities

RCRA-TSDF: RCRA - Treatment, Storage and Disposal

RCRAInfo is EPA's comprehensive information system, providing access to data supporting the Resource Conservation and Recovery Act (RCRA) of 1976 and the Hazardous and Solid Waste Amendments (HSWA) of 1984. The database includes selective information on sites which generate, transport, store, treat and/or dispose of hazardous waste as defined by the Resource Conservation and Recovery Act (RCRA). Transporters are individuals or entities that move hazardous waste from the generator offsite to a facility that can recycle, treat, store, or dispose of the waste. TSDFs treat, store, or dispose of the waste.

Date of Government Version: 06/03/2024
Date Data Arrived at EDR: 06/07/2024
Date Made Active in Reports: 06/20/2024
Number of Days to Update: 13

Source: Environmental Protection Agency
Telephone: (415) 495-8895
Last EDR Contact: 06/07/2024
Next Scheduled EDR Contact: 09/30/2024
Data Release Frequency: Quarterly

Lists of Federal RCRA generators

RCRA-LQG: RCRA - Large Quantity Generators

RCRAInfo is EPA's comprehensive information system, providing access to data supporting the Resource Conservation and Recovery Act (RCRA) of 1976 and the Hazardous and Solid Waste Amendments (HSWA) of 1984. The database includes selective information on sites which generate, transport, store, treat and/or dispose of hazardous waste as defined by the Resource Conservation and Recovery Act (RCRA). Large quantity generators (LQGs) generate over 1,000 kilograms (kg) of hazardous waste, or over 1 kg of acutely hazardous waste per month.

Date of Government Version: 06/03/2024
Date Data Arrived at EDR: 06/07/2024
Date Made Active in Reports: 06/20/2024
Number of Days to Update: 13

Source: Environmental Protection Agency
Telephone: (415) 495-8895
Last EDR Contact: 06/07/2024
Next Scheduled EDR Contact: 09/30/2024
Data Release Frequency: Quarterly

Docusign Envelope ID: 3773F87A-0B89-4932-BA2C-CA8383B3EEAD

RCRA-SQG: RCRA - Small Quantity Generators

RCRAInfo is EPA's comprehensive information system, providing access to data supporting the Resource Conservation and Recovery Act (RCRA) of 1976 and the Hazardous and Solid Waste Amendments (HSWA) of 1984. The database includes selective information on sites which generate, transport, store, treat and/or dispose of hazardous waste as defined by the Resource Conservation and Recovery Act (RCRA). Small quantity generators (SQGs) generate between 100 kg and 1,000 kg of hazardous waste per month.

Date of Government Version: 06/03/2024
Date Data Arrived at EDR: 06/07/2024
Date Made Active in Reports: 06/20/2024
Number of Days to Update: 13

Source: Environmental Protection Agency
Telephone: (415) 495-8895
Last EDR Contact: 06/07/2024
Next Scheduled EDR Contact: 09/30/2024
Data Release Frequency: Quarterly

RCRA-VSQG: RCRA - Very Small Quantity Generators (Formerly Conditionally Exempt Small Quantity Generators)

RCRAInfo is EPA's comprehensive information system, providing access to data supporting the Resource Conservation and Recovery Act (RCRA) of 1976 and the Hazardous and Solid Waste Amendments (HSWA) of 1984. The database includes selective information on sites which generate, transport, store, treat and/or dispose of hazardous waste as defined by the Resource Conservation and Recovery Act (RCRA). Very small quantity generators (VSQGs) generate less than 100 kg of hazardous waste, or less than 1 kg of acutely hazardous waste per month.

Date of Government Version: 06/03/2024
Date Data Arrived at EDR: 06/07/2024
Date Made Active in Reports: 06/20/2024
Number of Days to Update: 13

Source: Environmental Protection Agency
Telephone: (415) 495-8895
Last EDR Contact: 06/07/2024
Next Scheduled EDR Contact: 09/30/2024
Data Release Frequency: Quarterly

Federal institutional controls / engineering controls registries

LUCIS: Land Use Control Information System

LUCIS contains records of land use control information pertaining to the former Navy Base Realignment and Closure properties.

Date of Government Version: 02/14/2024
Date Data Arrived at EDR: 02/16/2024
Date Made Active in Reports: 04/04/2024
Number of Days to Update: 48

Source: Department of the Navy
Telephone: 843-820-7326
Last EDR Contact: 07/31/2024
Next Scheduled EDR Contact: 11/18/2024
Data Release Frequency: Varies

US ENG CONTROLS: Engineering Controls Sites List

A listing of sites with engineering controls in place. Engineering controls include various forms of caps, building foundations, liners, and treatment methods to create pathway elimination for regulated substances to enter environmental media or effect human health.

Date of Government Version: 02/13/2024
Date Data Arrived at EDR: 02/21/2024
Date Made Active in Reports: 04/04/2024
Number of Days to Update: 43

Source: Environmental Protection Agency
Telephone: 703-603-0695
Last EDR Contact: 08/08/2024
Next Scheduled EDR Contact: 09/02/2024
Data Release Frequency: Varies

US INST CONTROLS: Institutional Controls Sites List

A listing of sites with institutional controls in place. Institutional controls include administrative measures, such as groundwater use restrictions, construction restrictions, property use restrictions, and post remediation care requirements intended to prevent exposure to contaminants remaining on site. Deed restrictions are generally required as part of the institutional controls.

Date of Government Version: 02/13/2024
Date Data Arrived at EDR: 02/21/2024
Date Made Active in Reports: 04/04/2024
Number of Days to Update: 43

Source: Environmental Protection Agency
Telephone: 703-603-0695
Last EDR Contact: 08/08/2024
Next Scheduled EDR Contact: 09/02/2024
Data Release Frequency: Varies

Docusign Envelope ID: 3773F87A-0B89-4932-BA2C-CA8383B3EEAD

GOVERNMENT RECORDS SEARCHED / DATA CURRENCY TRACKING

Federal ERNS list

ERNS: Emergency Response Notification System

Emergency Response Notification System. ERNS records and stores information on reported releases of oil and hazardous substances.

Date of Government Version: 03/13/2024
Date Data Arrived at EDR: 03/19/2024
Date Made Active in Reports: 06/17/2024
Number of Days to Update: 90

Source: National Response Center, United States Coast Guard
Telephone: 202-267-2180
Last EDR Contact: 06/17/2024
Next Scheduled EDR Contact: 09/30/2024
Data Release Frequency: Quarterly

Lists of state- and tribal (Superfund) equivalent sites

RESPONSE: State Response Sites

Identifies confirmed release sites where DTSC is involved in remediation, either in a lead or oversight capacity. These confirmed release sites are generally high-priority and high potential risk.

Date of Government Version: 04/22/2024
Date Data Arrived at EDR: 04/23/2024
Date Made Active in Reports: 07/17/2024
Number of Days to Update: 85

Source: Department of Toxic Substances Control
Telephone: 916-323-3400
Last EDR Contact: 07/22/2024
Next Scheduled EDR Contact: 11/04/2024
Data Release Frequency: Quarterly

Lists of state- and tribal hazardous waste facilities

ENVIROSTOR: EnviroStor Database

The Department of Toxic Substances Control's (DTSC's) Site Mitigation and Brownfields Reuse Program's (SMBRP's) EnviroStor database identifes sites that have known contamination or sites for which there may be reasons to investigate further. The database includes the following site types: Federal Superfund sites (National Priorities List (NPL)); State Response, including Military Facilities and State Superfund; Voluntary Cleanup; and School sites. EnviroStor provides similar information to the information that was available in CalSites, and provides additional site information, including, but not limited to, identification of formerly-contaminated properties that have been released for reuse, properties where environmental deed restrictions have been recorded to prevent inappropriate land uses, and risk characterization information that is used to assess potential impacts to public health and the environment at contaminated sites.

Date of Government Version: 04/22/2024
Date Data Arrived at EDR: 04/23/2024
Date Made Active in Reports: 07/17/2024
Number of Days to Update: 85

Source: Department of Toxic Substances Control
Telephone: 916-323-3400
Last EDR Contact: 07/22/2024
Next Scheduled EDR Contact: 11/04/2024
Data Release Frequency: Quarterly

Lists of state and tribal landfills and solid waste disposal facilities

SWF/LF (SWIS): Solid Waste Information System

Active, Closed and Inactive Landfills. SWF/LF records typically contain an inve ntory of solid waste disposal facilities or landfills. These may be active or i nactive facilities or open dumps that failed to meet RCRA Section 4004 criteria for solid waste landfills or disposal sites.

Date of Government Version: 05/06/2024
Date Data Arrived at EDR: 05/07/2024
Date Made Active in Reports: 07/30/2024
Number of Days to Update: 84

Source: Department of Resources Recycling and Recovery
Telephone: 916-341-6320
Last EDR Contact: 08/06/2024
Next Scheduled EDR Contact: 11/18/2024
Data Release Frequency: Quarterly

Lists of state and tribal leaking storage tanks

Docusign Envelope ID: 3773F87A-0B89-4932-BA2C-CA8383B3EEAD

GOVERNMENT RECORDS SEARCHED / DATA CURRENCY TRACKING

LUST REG 4: Underground Storage Tank Leak List

Los Angeles, Ventura counties. For more current information, please refer to the State Water Resources Control Board's LUST database.

Date of Government Version: 09/07/2004
Date Data Arrived at EDR: 09/07/2004
Date Made Active in Reports: 10/12/2004
Number of Days to Update: 35

Source: California Regional Water Quality Control Board Los Angeles Region (4)
Telephone: 213-576-6710
Last EDR Contact: 09/06/2011
Next Scheduled EDR Contact: 12/19/2011
Data Release Frequency: No Update Planned

LUST REG 6L: Leaking Underground Storage Tank Case Listing

For more current information, please refer to the State Water Resources Control Board's LUST database.

Date of Government Version: 09/09/2003
Date Data Arrived at EDR: 09/10/2003
Date Made Active in Reports: 10/07/2003
Number of Days to Update: 27

Source: California Regional Water Quality Control Board Lahontan Region (6)
Telephone: 530-542-5572
Last EDR Contact: 09/12/2011
Next Scheduled EDR Contact: 12/26/2011
Data Release Frequency: No Update Planned

LUST REG 9: Leaking Underground Storage Tank Report

Orange, Riverside, San Diego counties. For more current information, please refer to the State Water Resources Control Board's LUST database.

Date of Government Version: 03/01/2001
Date Data Arrived at EDR: 04/23/2001
Date Made Active in Reports: 05/21/2001
Number of Days to Update: 28

Source: California Regional Water Quality Control Board San Diego Region (9)
Telephone: 858-637-5595
Last EDR Contact: 09/26/2011
Next Scheduled EDR Contact: 01/09/2012
Data Release Frequency: No Update Planned

LUST REG 8: Leaking Underground Storage Tanks

California Regional Water Quality Control Board Santa Ana Region (8). For more current information, please refer to the State Water Resources Control Board's LUST database.

Date of Government Version: 02/14/2005
Date Data Arrived at EDR: 02/15/2005
Date Made Active in Reports: 03/28/2005
Number of Days to Update: 41

Source: California Regional Water Quality Control Board Santa Ana Region (8)
Telephone: 909-782-4496
Last EDR Contact: 08/15/2011
Next Scheduled EDR Contact: 11/28/2011
Data Release Frequency: No Update Planned

LUST REG 7: Leaking Underground Storage Tank Case Listing

Leaking Underground Storage Tank locations. Imperial, Riverside, San Diego, Santa Barbara counties.

Date of Government Version: 02/26/2004
Date Data Arrived at EDR: 02/26/2004
Date Made Active in Reports: 03/24/2004
Number of Days to Update: 27

Source: California Regional Water Quality Control Board Colorado River Basin Region (7)
Telephone: 760-776-8943
Last EDR Contact: 08/01/2011
Next Scheduled EDR Contact: 11/14/2011
Data Release Frequency: No Update Planned

LUST REG 5: Leaking Underground Storage Tank Database

Leaking Underground Storage Tank locations. Alameda, Alpine, Amador, Butte, Colusa, Contra Costa, Calveras, El Dorado, Fresno, Glenn, Kern, Kings, Lake, Lassen, Madera, Mariposa, Merced, Modoc, Napa, Nevada, Placer, Plumas, Sacramento, San Joaquin, Shasta, Solano, Stanislaus, Sutter, Tehama, Tulare, Tuolumne, Yolo, Yuba counties.

Date of Government Version: 07/01/2008
Date Data Arrived at EDR: 07/22/2008
Date Made Active in Reports: 07/31/2008
Number of Days to Update: 9

Source: California Regional Water Quality Control Board Central Valley Region (5)
Telephone: 916-464-4834
Last EDR Contact: 07/01/2011
Next Scheduled EDR Contact: 10/17/2011
Data Release Frequency: No Update Planned

Docusign Envelope ID: 3773F87A-0B89-4932-BA2C-CA8383B3EEAD

GOVERNMENT RECORDS SEARCHED / DATA CURRENCY TRACKING

LUST REG 3: Leaking Underground Storage Tank Database
Leaking Underground Storage Tank locations. Monterey, San Benito, San Luis Obispo, Santa Barbara, Santa Cruz counties.

Date of Government Version: 05/19/2003
Date Data Arrived at EDR: 05/19/2003
Date Made Active in Reports: 06/02/2003
Number of Days to Update: 14
Source: California Regional Water Quality Control Board Central Coast Region (3)
Telephone: 805-542-4786
Last EDR Contact: 07/18/2011
Next Scheduled EDR Contact: 10/31/2011
Data Release Frequency: No Update Planned

LUST REG 2: Fuel Leak List
Leaking Underground Storage Tank locations. Alameda, Contra Costa, Marin, Napa, San Francisco, San Mateo, Santa Clara, Solano, Sonoma counties.

Date of Government Version: 09/30/2004
Date Data Arrived at EDR: 10/20/2004
Date Made Active in Reports: 11/19/2004
Number of Days to Update: 30
Source: California Regional Water Quality Control Board San Francisco Bay Region (2)
Telephone: 510-622-2433
Last EDR Contact: 09/19/2011
Next Scheduled EDR Contact: 01/02/2012
Data Release Frequency: No Update Planned

LUST REG 1: Active Toxic Site Investigation
Del Norte, Humboldt, Lake, Mendocino, Modoc, Siskiyou, Sonoma, Trinity counties. For more current information, please refer to the State Water Resources Control Board's LUST database.

Date of Government Version: 02/01/2001
Date Data Arrived at EDR: 02/28/2001
Date Made Active in Reports: 03/29/2001
Number of Days to Update: 29
Source: California Regional Water Quality Control Board North Coast (1)
Telephone: 707-570-3769
Last EDR Contact: 08/01/2011
Next Scheduled EDR Contact: 11/14/2011
Data Release Frequency: No Update Planned

LUST REG 6V: Leaking Underground Storage Tank Case Listing
Leaking Underground Storage Tank locations. Inyo, Kern, Los Angeles, Mono, San Bernardino counties.

Date of Government Version: 06/07/2005
Date Data Arrived at EDR: 06/07/2005
Date Made Active in Reports: 06/29/2005
Number of Days to Update: 22
Source: California Regional Water Quality Control Board Victorville Branch Office (6)
Telephone: 760-241-7365
Last EDR Contact: 09/12/2011
Next Scheduled EDR Contact: 12/26/2011
Data Release Frequency: No Update Planned

LUST: Leaking Underground Fuel Tank Report (GEOTRACKER)
Leaking Underground Storage Tank (LUST) Sites included in GeoTracker. GeoTracker is the Water Boards data management system for sites that impact, or have the potential to impact, water quality in California, with emphasis on groundwater.

Date of Government Version: 03/04/2024
Date Data Arrived at EDR: 03/05/2024
Date Made Active in Reports: 05/24/2024
Number of Days to Update: 80
Source: State Water Resources Control Board
Telephone: see region list
Last EDR Contact: 06/04/2024
Next Scheduled EDR Contact: 09/16/2024
Data Release Frequency: Quarterly

INDIAN LUST R6: Leaking Underground Storage Tanks on Indian Land
LUSTs on Indian land in New Mexico and Oklahoma.

Date of Government Version: 10/25/2023
Date Data Arrived at EDR: 01/17/2024
Date Made Active in Reports: 03/13/2024
Number of Days to Update: 56
Source: EPA Region 6
Telephone: 214-665-6597
Last EDR Contact: 07/10/2024
Next Scheduled EDR Contact: 10/28/2024
Data Release Frequency: Varies

INDIAN LUST R5: Leaking Underground Storage Tanks on Indian Land
Leaking underground storage tanks located on Indian Land in Michigan, Minnesota and Wisconsin.

GOVERNMENT RECORDS SEARCHED / DATA CURRENCY TRACKING

Date of Government Version: 10/04/2023
Date Data Arrived at EDR: 01/17/2024
Date Made Active in Reports: 03/13/2024
Number of Days to Update: 56

Source: EPA, Region 5
Telephone: 312-886-7439
Last EDR Contact: 07/10/2024
Next Scheduled EDR Contact: 10/28/2024
Data Release Frequency: Varies

INDIAN LUST R9: Leaking Underground Storage Tanks on Indian Land
LUSTs on Indian land in Arizona, California, New Mexico and Nevada

Date of Government Version: 10/25/2023
Date Data Arrived at EDR: 01/17/2024
Date Made Active in Reports: 03/13/2024
Number of Days to Update: 56

Source: Environmental Protection Agency
Telephone: 415-972-3372
Last EDR Contact: 07/10/2024
Next Scheduled EDR Contact: 10/28/2024
Data Release Frequency: Varies

INDIAN LUST R1: Leaking Underground Storage Tanks on Indian Land
A listing of leaking underground storage tank locations on Indian Land.

Date of Government Version: 10/25/2023
Date Data Arrived at EDR: 01/17/2024
Date Made Active in Reports: 03/13/2024
Number of Days to Update: 56

Source: EPA Region 1
Telephone: 617-918-1313
Last EDR Contact: 07/10/2024
Next Scheduled EDR Contact: 10/28/2024
Data Release Frequency: Varies

INDIAN LUST R8: Leaking Underground Storage Tanks on Indian Land
LUSTs on Indian land in Colorado, Montana, North Dakota, South Dakota, Utah and Wyoming.

Date of Government Version: 10/25/2023
Date Data Arrived at EDR: 01/17/2024
Date Made Active in Reports: 03/13/2024
Number of Days to Update: 56

Source: EPA Region 8
Telephone: 303-312-6271
Last EDR Contact: 07/10/2024
Next Scheduled EDR Contact: 10/28/2024
Data Release Frequency: Varies

INDIAN LUST R7: Leaking Underground Storage Tanks on Indian Land
LUSTs on Indian land in Iowa, Kansas, and Nebraska

Date of Government Version: 10/25/2023
Date Data Arrived at EDR: 01/17/2024
Date Made Active in Reports: 03/13/2024
Number of Days to Update: 56

Source: EPA Region 7
Telephone: 913-551-7003
Last EDR Contact: 07/10/2024
Next Scheduled EDR Contact: 10/28/2024
Data Release Frequency: Varies

INDIAN LUST R10: Leaking Underground Storage Tanks on Indian Land
LUSTs on Indian land in Alaska, Idaho, Oregon and Washington.

Date of Government Version: 10/25/2023
Date Data Arrived at EDR: 01/17/2024
Date Made Active in Reports: 03/13/2024
Number of Days to Update: 56

Source: EPA Region 10
Telephone: 206-553-2857
Last EDR Contact: 07/10/2024
Next Scheduled EDR Contact: 10/28/2024
Data Release Frequency: Varies

INDIAN LUST R4: Leaking Underground Storage Tanks on Indian Land
LUSTs on Indian land in Florida, Mississippi and North Carolina.

Date of Government Version: 10/25/2023
Date Data Arrived at EDR: 01/17/2024
Date Made Active in Reports: 03/13/2024
Number of Days to Update: 56

Source: EPA Region 4
Telephone: 404-562-8677
Last EDR Contact: 07/10/2024
Next Scheduled EDR Contact: 10/28/2024
Data Release Frequency: Varies

GOVERNMENT RECORDS SEARCHED / DATA CURRENCY TRACKING

CPS-SLIC: Statewide SLIC Cases (GEOTRACKER)

Cleanup Program Sites (CPS; also known as Site Cleanups [SC] and formerly known as Spills, Leaks, Investigations, and Cleanups [SLIC] sites) included in GeoTracker. GeoTracker is the Water Boards data management system for sites that impact, or have the potential to impact, water quality in California, with emphasis on groundwater.

Date of Government Version: 03/04/2024
Date Data Arrived at EDR: 03/05/2024
Date Made Active in Reports: 05/24/2024
Number of Days to Update: 80

Source: State Water Resources Control Board
Telephone: 866-480-1028
Last EDR Contact: 06/04/2024
Next Scheduled EDR Contact: 09/16/2024
Data Release Frequency: Varies

SLIC REG 1: Active Toxic Site Investigations

The SLIC (Spills, Leaks, Investigations and Cleanup) program is designed to protect and restore water quality from spills, leaks, and similar discharges.

Date of Government Version: 04/03/2003
Date Data Arrived at EDR: 04/07/2003
Date Made Active in Reports: 04/25/2003
Number of Days to Update: 18

Source: California Regional Water Quality Control Board, North Coast Region (1)
Telephone: 707-576-2220
Last EDR Contact: 08/01/2011
Next Scheduled EDR Contact: 11/14/2011
Data Release Frequency: No Update Planned

SLIC REG 2: Spills, Leaks, Investigation & Cleanup Cost Recovery Listing

The SLIC (Spills, Leaks, Investigations and Cleanup) program is designed to protect and restore water quality from spills, leaks, and similar discharges.

Date of Government Version: 09/30/2004
Date Data Arrived at EDR: 10/20/2004
Date Made Active in Reports: 11/19/2004
Number of Days to Update: 30

Source: Regional Water Quality Control Board San Francisco Bay Region (2)
Telephone: 510-286-0457
Last EDR Contact: 09/19/2011
Next Scheduled EDR Contact: 01/02/2012
Data Release Frequency: No Update Planned

SLIC REG 3: Spills, Leaks, Investigation & Cleanup Cost Recovery Listing

The SLIC (Spills, Leaks, Investigations and Cleanup) program is designed to protect and restore water quality from spills, leaks, and similar discharges.

Date of Government Version: 05/18/2006
Date Data Arrived at EDR: 05/18/2006
Date Made Active in Reports: 06/15/2006
Number of Days to Update: 28

Source: California Regional Water Quality Control Board Central Coast Region (3)
Telephone: 805-549-3147
Last EDR Contact: 07/18/2011
Next Scheduled EDR Contact: 10/31/2011
Data Release Frequency: No Update Planned

SLIC REG 4: Spills, Leaks, Investigation & Cleanup Cost Recovery Listing

The SLIC (Spills, Leaks, Investigations and Cleanup) program is designed to protect and restore water quality from spills, leaks, and similar discharges.

Date of Government Version: 11/17/2004
Date Data Arrived at EDR: 11/18/2004
Date Made Active in Reports: 01/04/2005
Number of Days to Update: 47

Source: Region Water Quality Control Board Los Angeles Region (4)
Telephone: 213-576-6600
Last EDR Contact: 07/01/2011
Next Scheduled EDR Contact: 10/17/2011
Data Release Frequency: No Update Planned

SLIC REG 5: Spills, Leaks, Investigation & Cleanup Cost Recovery Listing

The SLIC (Spills, Leaks, Investigations and Cleanup) program is designed to protect and restore water quality from spills, leaks, and similar discharges.

Date of Government Version: 04/01/2005
Date Data Arrived at EDR: 04/05/2005
Date Made Active in Reports: 04/21/2005
Number of Days to Update: 16

Source: Regional Water Quality Control Board Central Valley Region (5)
Telephone: 916-464-3291
Last EDR Contact: 09/12/2011
Next Scheduled EDR Contact: 12/26/2011
Data Release Frequency: No Update Planned

Docusign Envelope ID: 3773F87A-0B89-4932-BA2C-CA8383B3EEAD

GOVERNMENT RECORDS SEARCHED / DATA CURRENCY TRACKING

SLIC REG 6V: Spills, Leaks, Investigation & Cleanup Cost Recovery Listing
The SLIC (Spills, Leaks, Investigations and Cleanup) program is designed to protect and restore water quality from spills, leaks, and similar discharges.

Date of Government Version: 05/24/2005
Date Data Arrived at EDR: 05/25/2005
Date Made Active in Reports: 06/16/2005
Number of Days to Update: 22

Source: Regional Water Quality Control Board, Victorville Branch
Telephone: 619-241-6583
Last EDR Contact: 08/15/2011
Next Scheduled EDR Contact: 11/28/2011
Data Release Frequency: No Update Planned

SLIC REG 6L: SLIC Sites
The SLIC (Spills, Leaks, Investigations and Cleanup) program is designed to protect and restore water quality from spills, leaks, and similar discharges.

Date of Government Version: 09/07/2004
Date Data Arrived at EDR: 09/07/2004
Date Made Active in Reports: 10/12/2004
Number of Days to Update: 35

Source: California Regional Water Quality Control Board, Lahontan Region
Telephone: 530-542-5574
Last EDR Contact: 08/15/2011
Next Scheduled EDR Contact: 11/28/2011
Data Release Frequency: No Update Planned

SLIC REG 7: SLIC List
The SLIC (Spills, Leaks, Investigations and Cleanup) program is designed to protect and restore water quality from spills, leaks, and similar discharges.

Date of Government Version: 11/24/2004
Date Data Arrived at EDR: 11/29/2004
Date Made Active in Reports: 01/04/2005
Number of Days to Update: 36

Source: California Regional Quality Control Board, Colorado River Basin Region
Telephone: 760-346-7491
Last EDR Contact: 08/01/2011
Next Scheduled EDR Contact: 11/14/2011
Data Release Frequency: No Update Planned

SLIC REG 8: Spills, Leaks, Investigation & Cleanup Cost Recovery Listing
The SLIC (Spills, Leaks, Investigations and Cleanup) program is designed to protect and restore water quality from spills, leaks, and similar discharges.

Date of Government Version: 04/03/2008
Date Data Arrived at EDR: 04/03/2008
Date Made Active in Reports: 04/14/2008
Number of Days to Update: 11

Source: California Region Water Quality Control Board Santa Ana Region (8)
Telephone: 951-782-3298
Last EDR Contact: 09/12/2011
Next Scheduled EDR Contact: 12/26/2011
Data Release Frequency: No Update Planned

SLIC REG 9: Spills, Leaks, Investigation & Cleanup Cost Recovery Listing
The SLIC (Spills, Leaks, Investigations and Cleanup) program is designed to protect and restore water quality from spills, leaks, and similar discharges.

Date of Government Version: 09/10/2007
Date Data Arrived at EDR: 09/11/2007
Date Made Active in Reports: 09/28/2007
Number of Days to Update: 17

Source: California Regional Water Quality Control Board San Diego Region (9)
Telephone: 858-467-2980
Last EDR Contact: 08/08/2011
Next Scheduled EDR Contact: 11/21/2011
Data Release Frequency: No Update Planned

Lists of state and tribal registered storage tanks

FEMA UST: Underground Storage Tank Listing
A listing of all FEMA owned underground storage tanks.

Date of Government Version: 03/15/2024
Date Data Arrived at EDR: 03/19/2024
Date Made Active in Reports: 06/17/2024
Number of Days to Update: 90

Source: FEMA
Telephone: 202-646-5797
Last EDR Contact: 08/01/2024
Next Scheduled EDR Contact: 10/14/2024
Data Release Frequency: Varies

Docusign Envelope ID: 3773F87A-0B89-4932-BA2C-CA8383B3EEAD

GOVERNMENT RECORDS SEARCHED / DATA CURRENCY TRACKING

UST: Active UST Facilities
Active UST facilities gathered from the local regulatory agencies

Date of Government Version: 03/04/2024
Date Data Arrived at EDR: 03/05/2024
Date Made Active in Reports: 05/29/2024
Number of Days to Update: 85
Source: SWRCB
Telephone: 916-341-5851
Last EDR Contact: 06/04/2024
Next Scheduled EDR Contact: 09/16/2024
Data Release Frequency: Semi-Annually

UST CLOSURE: Proposed Closure of Underground Storage Tank (UST) Cases
UST cases that are being considered for closure by either the State Water Resources Control Board or the Executive Director have been posted for a 60-day public comment period. UST Case Closures being proposed for consideration by the State Water Resources Control Board. These are primarily UST cases that meet closure criteria under the decisional framework in State Water Board Resolution No. 92-49 and other Board orders. UST Case Closures proposed for consideration by the Executive Director pursuant to State Water Board Resolution No. 2012-0061. These are cases that meet the criteria of the Low-Threat UST Case Closure Policy. UST Case Closure Review Denials and Approved Orders.

Date of Government Version: 02/13/2024
Date Data Arrived at EDR: 03/05/2024
Date Made Active in Reports: 06/03/2024
Number of Days to Update: 90
Source: State Water Resources Control Board
Telephone: 916-327-7844
Last EDR Contact: 06/04/2024
Next Scheduled EDR Contact: 09/16/2024
Data Release Frequency: Varies

MILITARY UST SITES: Military UST Sites (GEOTRACKER)
Military ust sites

Date of Government Version: 03/04/2024
Date Data Arrived at EDR: 03/05/2024
Date Made Active in Reports: 05/24/2024
Number of Days to Update: 80
Source: State Water Resources Control Board
Telephone: 866-480-1028
Last EDR Contact: 06/04/2024
Next Scheduled EDR Contact: 09/16/2024
Data Release Frequency: Varies

AST: Aboveground Petroleum Storage Tank Facilities
A listing of aboveground storage tank petroleum storage tank locations.

Date of Government Version: 07/06/2016
Date Data Arrived at EDR: 07/12/2016
Date Made Active in Reports: 09/19/2016
Number of Days to Update: 69
Source: California Environmental Protection Agency
Telephone: 916-327-5092
Last EDR Contact: 06/06/2024
Next Scheduled EDR Contact: 09/23/2024
Data Release Frequency: Varies

INDIAN UST R1: Underground Storage Tanks on Indian Land
The Indian Underground Storage Tank (UST) database provides information about underground storage tanks on Indian land in EPA Region 1 (Connecticut, Maine, Massachusetts, New Hampshire, Rhode Island, Vermont and ten Tribal Nations).

Date of Government Version: 10/24/2023
Date Data Arrived at EDR: 01/17/2024
Date Made Active in Reports: 03/13/2024
Number of Days to Update: 56
Source: EPA, Region 1
Telephone: 617-918-1313
Last EDR Contact: 07/10/2024
Next Scheduled EDR Contact: 10/28/2024
Data Release Frequency: Varies

INDIAN UST R10: Underground Storage Tanks on Indian Land
The Indian Underground Storage Tank (UST) database provides information about underground storage tanks on Indian land in EPA Region 10 (Alaska, Idaho, Oregon, Washington, and Tribal Nations).

Date of Government Version: 10/24/2023
Date Data Arrived at EDR: 01/17/2024
Date Made Active in Reports: 03/13/2024
Number of Days to Update: 56
Source: EPA Region 10
Telephone: 206-553-2857
Last EDR Contact: 07/10/2024
Next Scheduled EDR Contact: 10/28/2024
Data Release Frequency: Varies

GOVERNMENT RECORDS SEARCHED / DATA CURRENCY TRACKING

INDIAN UST R6: Underground Storage Tanks on Indian Land

The Indian Underground Storage Tank (UST) database provides information about underground storage tanks on Indian land in EPA Region 6 (Louisiana, Arkansas, Oklahoma, New Mexico, Texas and 65 Tribes).

Date of Government Version: 10/24/2023
Date Data Arrived at EDR: 01/17/2024
Date Made Active in Reports: 03/13/2024
Number of Days to Update: 56

Source: EPA Region 6
Telephone: 214-665-7591
Last EDR Contact: 07/10/2024
Next Scheduled EDR Contact: 10/28/2024
Data Release Frequency: Varies

INDIAN UST R5: Underground Storage Tanks on Indian Land

The Indian Underground Storage Tank (UST) database provides information about underground storage tanks on Indian land in EPA Region 5 (Michigan, Minnesota and Wisconsin and Tribal Nations).

Date of Government Version: 10/17/2023
Date Data Arrived at EDR: 01/17/2024
Date Made Active in Reports: 03/13/2024
Number of Days to Update: 56

Source: EPA Region 5
Telephone: 312-886-6136
Last EDR Contact: 07/10/2024
Next Scheduled EDR Contact: 10/28/2024
Data Release Frequency: Varies

INDIAN UST R7: Underground Storage Tanks on Indian Land

The Indian Underground Storage Tank (UST) database provides information about underground storage tanks on Indian land in EPA Region 7 (Iowa, Kansas, Missouri, Nebraska, and 9 Tribal Nations).

Date of Government Version: 10/24/2023
Date Data Arrived at EDR: 01/17/2024
Date Made Active in Reports: 03/13/2024
Number of Days to Update: 56

Source: EPA Region 7
Telephone: 913-551-7003
Last EDR Contact: 07/10/2024
Next Scheduled EDR Contact: 10/28/2024
Data Release Frequency: Varies

INDIAN UST R8: Underground Storage Tanks on Indian Land

The Indian Underground Storage Tank (UST) database provides information about underground storage tanks on Indian land in EPA Region 8 (Colorado, Montana, North Dakota, South Dakota, Utah, Wyoming and 27 Tribal Nations).

Date of Government Version: 10/24/2023
Date Data Arrived at EDR: 01/17/2024
Date Made Active in Reports: 03/13/2024
Number of Days to Update: 56

Source: EPA Region 8
Telephone: 303-312-6137
Last EDR Contact: 07/10/2024
Next Scheduled EDR Contact: 10/28/2024
Data Release Frequency: Varies

INDIAN UST R9: Underground Storage Tanks on Indian Land

The Indian Underground Storage Tank (UST) database provides information about underground storage tanks on Indian land in EPA Region 9 (Arizona, California, Hawaii, Nevada, the Pacific Islands, and Tribal Nations).

Date of Government Version: 10/24/2023
Date Data Arrived at EDR: 01/17/2024
Date Made Active in Reports: 03/13/2024
Number of Days to Update: 56

Source: EPA Region 9
Telephone: 415-972-3368
Last EDR Contact: 07/10/2024
Next Scheduled EDR Contact: 10/28/2024
Data Release Frequency: Varies

INDIAN UST R4: Underground Storage Tanks on Indian Land

The Indian Underground Storage Tank (UST) database provides information about underground storage tanks on Indian land in EPA Region 4 (Alabama, Florida, Georgia, Kentucky, Mississippi, North Carolina, South Carolina, Tennessee and Tribal Nations)

Date of Government Version: 10/24/2023
Date Data Arrived at EDR: 01/17/2024
Date Made Active in Reports: 03/13/2024
Number of Days to Update: 56

Source: EPA Region 4
Telephone: 404-562-9424
Last EDR Contact: 07/10/2024
Next Scheduled EDR Contact: 10/28/2024
Data Release Frequency: Varies

Docusign Envelope ID: 3773F87A-0B89-4932-BA2C-CA8383B3EEAD

GOVERNMENT RECORDS SEARCHED / DATA CURRENCY TRACKING

Lists of state and tribal voluntary cleanup sites

INDIAN VCP R1: Voluntary Cleanup Priority Listing
A listing of voluntary cleanup priority sites located on Indian Land located in Region 1.

Date of Government Version: 07/27/2015
Date Data Arrived at EDR: 09/29/2015
Date Made Active in Reports: 02/18/2016
Number of Days to Update: 142
Source: EPA, Region 1
Telephone: 617-918-1102
Last EDR Contact: 06/14/2024
Next Scheduled EDR Contact: 09/30/2024
Data Release Frequency: Varies

INDIAN VCP R7: Voluntary Cleanup Priority Lisitng
A listing of voluntary cleanup priority sites located on Indian Land located in Region 7.

Date of Government Version: 03/20/2008
Date Data Arrived at EDR: 04/22/2008
Date Made Active in Reports: 05/19/2008
Number of Days to Update: 27
Source: EPA, Region 7
Telephone: 913-551-7365
Last EDR Contact: 07/08/2021
Next Scheduled EDR Contact: 07/20/2009
Data Release Frequency: Varies

VCP: Voluntary Cleanup Program Properties
Contains low threat level properties with either confirmed or unconfirmed releases and the project proponents have request that DTSC oversee investigation and/or cleanup activities and have agreed to provide coverage for DTSC's costs.

Date of Government Version: 04/22/2024
Date Data Arrived at EDR: 04/23/2024
Date Made Active in Reports: 07/17/2024
Number of Days to Update: 85
Source: Department of Toxic Substances Control
Telephone: 916-323-3400
Last EDR Contact: 07/22/2024
Next Scheduled EDR Contact: 11/04/2024
Data Release Frequency: Quarterly

Lists of state and tribal brownfield sites

BROWNFIELDS: Considered Brownfieds Sites Listing
A listing of sites the SWRCB considers to be Brownfields since these are sites have come to them through the MOA Process.

Date of Government Version: 03/19/2024
Date Data Arrived at EDR: 03/19/2024
Date Made Active in Reports: 06/10/2024
Number of Days to Update: 83
Source: State Water Resources Control Board
Telephone: 916-323-7905
Last EDR Contact: 06/17/2024
Next Scheduled EDR Contact: 09/30/2024
Data Release Frequency: Quarterly

ADDITIONAL ENVIRONMENTAL RECORDS

Local Brownfield lists

US BROWNFIELDS: A Listing of Brownfields Sites
Brownfields are real property, the expansion, redevelopment, or reuse of which may be complicated by the presence or potential presence of a hazardous substance, pollutant, or contaminant. Cleaning up and reinvesting in these properties takes development pressures off of undeveloped, open land, and both improves and protects the environment. Assessment, Cleanup and Redevelopment Exchange System (ACRES) stores information reported by EPA Brownfields grant recipients on brownfields properties assessed or cleaned up with grant funding as well as information on Targeted Brownfields Assessments performed by EPA Regions. A listing of ACRES Brownfield sites is obtained from Cleanups in My Community. Cleanups in My Community provides information on Brownfields properties for which information is reported back to EPA, as well as areas served by Brownfields grant programs.

Date of Government Version: 03/11/2024
Date Data Arrived at EDR: 03/12/2024
Date Made Active in Reports: 05/10/2024
Number of Days to Update: 59
Source: Environmental Protection Agency
Telephone: 202-566-2777
Last EDR Contact: 06/11/2024
Next Scheduled EDR Contact: 09/23/2024
Data Release Frequency: Semi-Annually

Docusign Envelope ID: 3773F87A-0B89-4932-BA2C-CA8383B3EEAD

GOVERNMENT RECORDS SEARCHED / DATA CURRENCY TRACKING

Local Lists of Landfill / Solid Waste Disposal Sites

WMUDS/SWAT: Waste Management Unit Database

Waste Management Unit Database System. WMUDS is used by the State Water Resources Control Board staff and the Regional Water Quality Control Boards for program tracking and inventory of waste management units. WMUDS is composed of the following databases: Facility Information, Scheduled Inspections Information, Waste Management Unit Information, SWAT Program Information, SWAT Report Summary Information, SWAT Report Summary Data, Chapter 15 (formerly Subchapter 15) Information, Chapter 15 Monitoring Parameters, TPCA Program Information, RCRA Program Information, Closure Information, and Interested Parties Information.

Date of Government Version: 04/01/2000
Date Data Arrived at EDR: 04/10/2000
Date Made Active in Reports: 05/10/2000
Number of Days to Update: 30

Source: State Water Resources Control Board
Telephone: 916-227-4448
Last EDR Contact: 07/17/2024
Next Scheduled EDR Contact: 11/04/2024
Data Release Frequency: No Update Planned

SWRCY: Recycler Database

A listing of recycling facilities in California.

Date of Government Version: 03/04/2024
Date Data Arrived at EDR: 03/05/2024
Date Made Active in Reports: 05/28/2024
Number of Days to Update: 84

Source: Department of Conservation
Telephone: 916-323-3836
Last EDR Contact: 06/04/2024
Next Scheduled EDR Contact: 09/16/2024
Data Release Frequency: Quarterly

HAULERS: Registered Waste Tire Haulers Listing

A listing of registered waste tire haulers.

Date of Government Version: 04/04/2024
Date Data Arrived at EDR: 04/05/2024
Date Made Active in Reports: 04/15/2024
Number of Days to Update: 10

Source: Integrated Waste Management Board
Telephone: 916-341-6422
Last EDR Contact: 07/31/2024
Next Scheduled EDR Contact: 11/18/2024
Data Release Frequency: Varies

INDIAN ODI: Report on the Status of Open Dumps on Indian Lands

Location of open dumps on Indian land.

Date of Government Version: 12/31/1998
Date Data Arrived at EDR: 12/03/2007
Date Made Active in Reports: 01/24/2008
Number of Days to Update: 52

Source: Environmental Protection Agency
Telephone: 703-308-8245
Last EDR Contact: 07/22/2024
Next Scheduled EDR Contact: 11/04/2024
Data Release Frequency: Varies

ODI: Open Dump Inventory

An open dump is defined as a disposal facility that does not comply with one or more of the Part 257 or Part 258 Subtitle D Criteria.

Date of Government Version: 06/30/1985
Date Data Arrived at EDR: 08/09/2004
Date Made Active in Reports: 09/17/2004
Number of Days to Update: 39

Source: Environmental Protection Agency
Telephone: 800-424-9346
Last EDR Contact: 06/09/2004
Next Scheduled EDR Contact: N/A
Data Release Frequency: No Update Planned

DEBRIS REGION 9: Torres Martinez Reservation Illegal Dump Site Locations

A listing of illegal dump sites location on the Torres Martinez Indian Reservation located in eastern Riverside County and northern Imperial County, California.

Date of Government Version: 01/12/2009
Date Data Arrived at EDR: 05/07/2009
Date Made Active in Reports: 09/21/2009
Number of Days to Update: 137

Source: EPA, Region 9
Telephone: 415-947-4219
Last EDR Contact: 07/10/2024
Next Scheduled EDR Contact: 10/28/2024
Data Release Frequency: No Update Planned

Docusign Envelope ID: 3773F87A-0B89-4932-BA2C-CA8383B3EEAD

GOVERNMENT RECORDS SEARCHED / DATA CURRENCY TRACKING

IHS OPEN DUMPS: Open Dumps on Indian Land
A listing of all open dumps located on Indian Land in the United States.

Date of Government Version: 04/01/2014
Date Data Arrived at EDR: 08/06/2014
Date Made Active in Reports: 01/29/2015
Number of Days to Update: 176
Source: Department of Health & Human Serivces, Indian Health Service
Telephone: 301-443-1452
Last EDR Contact: 07/18/2024
Next Scheduled EDR Contact: 11/04/2024
Data Release Frequency: Varies

Local Lists of Hazardous waste / Contaminated Sites

US HIST CDL: National Clandestine Laboratory Register
A listing of clandestine drug lab locations that have been removed from the DEAs National Clandestine Laboratory Register.

Date of Government Version: 05/20/2024
Date Data Arrived at EDR: 05/21/2024
Date Made Active in Reports: 08/08/2024
Number of Days to Update: 79
Source: Drug Enforcement Administration
Telephone: 202-307-1000
Last EDR Contact: 05/21/2024
Next Scheduled EDR Contact: 09/02/2024
Data Release Frequency: No Update Planned

HIST CAL-SITES: Calsites Database
The Calsites database contains potential or confirmed hazardous substance release properties. In 1996, California EPA reevaluated and significantly reduced the number of sites in the Calsites database. No longer updated by the state agency. It has been replaced by ENVIROSTOR.

Date of Government Version: 08/08/2005
Date Data Arrived at EDR: 08/03/2006
Date Made Active in Reports: 08/24/2006
Number of Days to Update: 21
Source: Department of Toxic Substance Control
Telephone: 916-323-3400
Last EDR Contact: 02/23/2009
Next Scheduled EDR Contact: 05/25/2009
Data Release Frequency: No Update Planned

SCH: School Property Evaluation Program
This category contains proposed and existing school sites that are being evaluated by DTSC for possible hazardous materials contamination. In some cases, these properties may be listed in the CalSites category depending on the level of threat to public health and safety or the environment they pose.

Date of Government Version: 04/22/2024
Date Data Arrived at EDR: 04/23/2024
Date Made Active in Reports: 07/17/2024
Number of Days to Update: 85
Source: Department of Toxic Substances Control
Telephone: 916-323-3400
Last EDR Contact: 07/22/2024
Next Scheduled EDR Contact: 11/04/2024
Data Release Frequency: Quarterly

CDL: Clandestine Drug Labs
A listing of drug lab locations. Listing of a location in this database does not indicate that any illegal drug lab materials were or were not present there, and does not constitute a determination that the location either requires or does not require additional cleanup work.

Date of Government Version: 12/31/2022
Date Data Arrived at EDR: 03/21/2024
Date Made Active in Reports: 06/12/2024
Number of Days to Update: 83
Source: Department of Toxic Substances Control
Telephone: 916-255-6504
Last EDR Contact: 08/07/2024
Next Scheduled EDR Contact: 11/11/2024
Data Release Frequency: Varies

TOXIC PITS: Toxic Pits Cleanup Act Sites
Toxic PITS Cleanup Act Sites. TOXIC PITS identifies sites suspected of containing hazardous substances where cleanup has not yet been completed.

Date of Government Version: 07/01/1995
Date Data Arrived at EDR: 08/30/1995
Date Made Active in Reports: 09/26/1995
Number of Days to Update: 27
Source: State Water Resources Control Board
Telephone: 916-227-4364
Last EDR Contact: 01/26/2009
Next Scheduled EDR Contact: 04/27/2009
Data Release Frequency: No Update Planned

Docusign Envelope ID: 3773F87A-0B89-4932-BA2C-CA8383B3EEAD

GOVERNMENT RECORDS SEARCHED / DATA CURRENCY TRACKING

CERS HAZ WASTE: California Environmental Reporting System Hazardous Waste
List of sites in the California Environmental Protection Agency (CalEPA) Regulated Site Portal which fall under the Hazardous Chemical Management, Hazardous Waste Onsite Treatment, Household Hazardous Waste Collection, Hazardous Waste Generator, and RCRA LQ HW Generator programs.

Date of Government Version: 07/10/2024
Date Data Arrived at EDR: 07/10/2024
Date Made Active in Reports: 07/12/2024
Number of Days to Update: 2
Source: CalEPA
Telephone: 916-323-2514
Last EDR Contact: 07/10/2024
Next Scheduled EDR Contact: 10/28/2024
Data Release Frequency: Quarterly

US CDL: Clandestine Drug Labs
A listing of clandestine drug lab locations. The U.S. Department of Justice ("the Department") provides this web site as a public service. It contains addresses of some locations where law enforcement agencies reported they found chemicals or other items that indicated the presence of either clandestine drug laboratories or dumpsites. In most cases, the source of the entries is not the Department, and the Department has not verified the entry and does not guarantee its accuracy. Members of the public must verify the accuracy of all entries by, for example, contacting local law enforcement and local health departments.

Date of Government Version: 05/20/2024
Date Data Arrived at EDR: 05/21/2024
Date Made Active in Reports: 08/08/2024
Number of Days to Update: 79
Source: Drug Enforcement Administration
Telephone: 202-307-1000
Last EDR Contact: 05/21/2024
Next Scheduled EDR Contact: 09/02/2024
Data Release Frequency: Quarterly

Local Lists of Registered Storage Tanks

SWEEPS UST: SWEEPS UST Listing
Statewide Environmental Evaluation and Planning System. This underground storage tank listing was updated and maintained by a company contacted by the SWRCB in the early 1990's. The listing is no longer updated or maintained. The local agency is the contact for more information on a site on the SWEEPS list.

Date of Government Version: 06/01/1994
Date Data Arrived at EDR: 07/07/2005
Date Made Active in Reports: 08/11/2005
Number of Days to Update: 35
Source: State Water Resources Control Board
Telephone: N/A
Last EDR Contact: 06/03/2005
Next Scheduled EDR Contact: N/A
Data Release Frequency: No Update Planned

HIST UST: Hazardous Substance Storage Container Database
The Hazardous Substance Storage Container Database is a historical listing of UST sites. Refer to local/county source for current data.

Date of Government Version: 10/15/1990
Date Data Arrived at EDR: 01/25/1991
Date Made Active in Reports: 02/12/1991
Number of Days to Update: 18
Source: State Water Resources Control Board
Telephone: 916-341-5851
Last EDR Contact: 07/26/2001
Next Scheduled EDR Contact: N/A
Data Release Frequency: No Update Planned

SAN FRANCISCO AST: Aboveground Storage Tank Site Listing
Aboveground storage tank sites

Date of Government Version: 04/29/2024
Date Data Arrived at EDR: 04/30/2024
Date Made Active in Reports: 07/23/2024
Number of Days to Update: 84
Source: San Francisco County Department of Public Health
Telephone: 415-252-3896
Last EDR Contact: 07/24/2024
Next Scheduled EDR Contact: 11/11/2024
Data Release Frequency: Varies

CERS TANKS: California Environmental Reporting System (CERS) Tanks
List of sites in the California Environmental Protection Agency (CalEPA) Regulated Site Portal which fall under the Aboveground Petroleum Storage and Underground Storage Tank regulatory programs.

GOVERNMENT RECORDS SEARCHED / DATA CURRENCY TRACKING

Date of Government Version: 07/10/2024
Date Data Arrived at EDR: 07/10/2024
Date Made Active in Reports: 07/12/2024
Number of Days to Update: 2

Source: California Environmental Protection Agency
Telephone: 916-323-2514
Last EDR Contact: 07/10/2024
Next Scheduled EDR Contact: 10/28/2024
Data Release Frequency: Quarterly

CA FID UST: Facility Inventory Database

The Facility Inventory Database (FID) contains a historical listing of active and inactive underground storage tank locations from the State Water Resource Control Board. Refer to local/county source for current data.

Date of Government Version: 10/31/1994
Date Data Arrived at EDR: 09/05/1995
Date Made Active in Reports: 09/29/1995
Number of Days to Update: 24

Source: California Environmental Protection Agency
Telephone: 916-341-5851
Last EDR Contact: 12/28/1998
Next Scheduled EDR Contact: N/A
Data Release Frequency: No Update Planned

Local Land Records

LIENS: Environmental Liens Listing

A listing of property locations with environmental liens for California where DTSC is a lien holder.

Date of Government Version: 02/26/2024
Date Data Arrived at EDR: 02/27/2024
Date Made Active in Reports: 05/15/2024
Number of Days to Update: 78

Source: Department of Toxic Substances Control
Telephone: 916-323-3400
Last EDR Contact: 06/06/2024
Next Scheduled EDR Contact: 09/09/2024
Data Release Frequency: Varies

LIENS 2: CERCLA Lien Information

A Federal CERCLA ('Superfund') lien can exist by operation of law at any site or property at which EPA has spent Superfund monies. These monies are spent to investigate and address releases and threatened releases of contamination. CERCLIS provides information as to the identity of these sites and properties.

Date of Government Version: 05/22/2024
Date Data Arrived at EDR: 06/03/2024
Date Made Active in Reports: 06/26/2024
Number of Days to Update: 23

Source: Environmental Protection Agency
Telephone: 202-564-6023
Last EDR Contact: 08/01/2024
Next Scheduled EDR Contact: 10/07/2024
Data Release Frequency: Semi-Annually

DEED: Deed Restriction Listing

Site Mitigation and Brownfields Reuse Program Facility Sites with Deed Restrictions & Hazardous Waste Management Program Facility Sites with Deed / Land Use Restriction. The DTSC Site Mitigation and Brownfields Reuse Program (SMBRP) list includes sites cleaned up under the program's oversight and generally does not include current or former hazardous waste facilities that required a hazardous waste facility permit. The list represents deed restrictions that are active. Some sites have multiple deed restrictions. The DTSC Hazardous Waste Management Program (HWMP) has developed a list of current or former hazardous waste facilities that have a recorded land use restriction at the local county recorder's office. The land use restrictions on this list were required by the DTSC HWMP as a result of the presence of hazardous substances that remain on site after the facility (or part of the facility) has been closed or cleaned up. The types of land use restriction include deed notice, deed restriction, or a land use restriction that binds current and future owners.

Date of Government Version: 02/26/2024
Date Data Arrived at EDR: 02/27/2024
Date Made Active in Reports: 05/14/2024
Number of Days to Update: 77

Source: DTSC and SWRCB
Telephone: 916-323-3400
Last EDR Contact: 05/29/2024
Next Scheduled EDR Contact: 09/09/2024
Data Release Frequency: Semi-Annually

Records of Emergency Release Reports

Docusign Envelope ID: 3773F87A-0B89-4932-BA2C-CA8383B3EEAD

GOVERNMENT RECORDS SEARCHED / DATA CURRENCY TRACKING

HMIRS: Hazardous Materials Information Reporting System

Hazardous Materials Incident Report System. HMIRS contains hazardous material spill incidents reported to DOT.

Date of Government Version: 06/14/2024
Date Data Arrived at EDR: 06/17/2024
Date Made Active in Reports: 06/24/2024
Number of Days to Update: 7

Source: U.S. Department of Transportation
Telephone: 202-366-4555
Last EDR Contact: 06/17/2024
Next Scheduled EDR Contact: 09/30/2024
Data Release Frequency: Quarterly

CHMIRS: California Hazardous Material Incident Report System

California Hazardous Material Incident Reporting System. CHMIRS contains information on reported hazardous material incidents (accidental releases or spills).

Date of Government Version: 02/01/2024
Date Data Arrived at EDR: 04/16/2024
Date Made Active in Reports: 07/11/2024
Number of Days to Update: 86

Source: Office of Emergency Services
Telephone: 916-845-8400
Last EDR Contact: 07/18/2024
Next Scheduled EDR Contact: 10/28/2024
Data Release Frequency: Semi-Annually

LDS: Land Disposal Sites Listing (GEOTRACKER)

Land Disposal sites (Landfills) included in GeoTracker. GeoTracker is the Water Boards data management system for sites that impact, or have the potential to impact, water quality in California, with emphasis on groundwater.

Date of Government Version: 03/04/2024
Date Data Arrived at EDR: 03/05/2024
Date Made Active in Reports: 05/24/2024
Number of Days to Update: 80

Source: State Water Qualilty Control Board
Telephone: 866-480-1028
Last EDR Contact: 06/04/2024
Next Scheduled EDR Contact: 09/16/2024
Data Release Frequency: Quarterly

MCS: Military Cleanup Sites Listing (GEOTRACKER)

Military sites (consisting of: Military UST sites; Military Privatized sites; and Military Cleanup sites [formerly known as DoD non UST]) included in GeoTracker. GeoTracker is the Water Boards data management system for sites that impact, or have the potential to impact, water quality in California, with emphasis on groundwater.

Date of Government Version: 03/04/2024
Date Data Arrived at EDR: 03/05/2024
Date Made Active in Reports: 05/24/2024
Number of Days to Update: 80

Source: State Water Resources Control Board
Telephone: 866-480-1028
Last EDR Contact: 06/04/2024
Next Scheduled EDR Contact: 09/16/2024
Data Release Frequency: Quarterly

SPILLS 90: SPILLS90 data from FirstSearch

Spills 90 includes those spill and release records available exclusively from FirstSearch databases. Typically, they may include chemical, oil and/or hazardous substance spills recorded after 1990. Duplicate records that are already included in EDR incident and release records are not included in Spills 90.

Date of Government Version: 06/06/2012
Date Data Arrived at EDR: 01/03/2013
Date Made Active in Reports: 02/22/2013
Number of Days to Update: 50

Source: FirstSearch
Telephone: N/A
Last EDR Contact: 01/03/2013
Next Scheduled EDR Contact: N/A
Data Release Frequency: No Update Planned

Other Ascertainable Records

RCRA NonGen / NLR: RCRA - Non Generators / No Longer Regulated

RCRAInfo is EPA's comprehensive information system, providing access to data supporting the Resource Conservation and Recovery Act (RCRA) of 1976 and the Hazardous and Solid Waste Amendments (HSWA) of 1984. The database includes selective information on sites which generate, transport, store, treat and/or dispose of hazardous waste as defined by the Resource Conservation and Recovery Act (RCRA). Non-Generators do not presently generate hazardous waste.

Docusign Envelope ID: 3773F87A-0B89-4932-BA2C-CA8383B3EEAD

Date of Government Version: 06/03/2024
Date Data Arrived at EDR: 06/07/2024
Date Made Active in Reports: 06/20/2024
Number of Days to Update: 13

Source: Environmental Protection Agency
Telephone: (415) 495-8895
Last EDR Contact: 06/07/2024
Next Scheduled EDR Contact: 09/30/2024
Data Release Frequency: Quarterly

FUDS: Formerly Used Defense Sites

The listing includes locations of Formerly Used Defense Sites properties where the US Army Corps of Engineers is actively working or will take necessary cleanup actions.

Date of Government Version: 05/13/2024
Date Data Arrived at EDR: 05/14/2024
Date Made Active in Reports: 08/08/2024
Number of Days to Update: 86

Source: U.S. Army Corps of Engineers
Telephone: 202-528-4285
Last EDR Contact: 08/12/2024
Next Scheduled EDR Contact: 11/26/2024
Data Release Frequency: Varies

DOD: Department of Defense Sites

This data set consists of federally owned or administered lands, administered by the Department of Defense, that have any area equal to or greater than 640 acres of the United States, Puerto Rico, and the U.S. Virgin Islands.

Date of Government Version: 06/07/2021
Date Data Arrived at EDR: 07/13/2021
Date Made Active in Reports: 03/09/2022
Number of Days to Update: 239

Source: USGS
Telephone: 888-275-8747
Last EDR Contact: 07/11/2024
Next Scheduled EDR Contact: 10/21/2024
Data Release Frequency: Varies

FEDLAND: Federal and Indian Lands

Federally and Indian administrated lands of the United States. Lands included are administrated by: Army Corps of Engineers, Bureau of Reclamation, National Wild and Scenic River, National Wildlife Refuge, Public Domain Land, Wilderness, Wilderness Study Area, Wildlife Management Area, Bureau of Indian Affairs, Bureau of Land Management, Department of Justice, Forest Service, Fish and Wildlife Service, National Park Service.

Date of Government Version: 04/02/2018
Date Data Arrived at EDR: 04/11/2018
Date Made Active in Reports: 11/06/2019
Number of Days to Update: 574

Source: U.S. Geological Survey
Telephone: 888-275-8747
Last EDR Contact: 07/02/2024
Next Scheduled EDR Contact: 10/14/2024
Data Release Frequency: N/A

SCRD DRYCLEANERS: State Coalition for Remediation of Drycleaners Listing

The State Coalition for Remediation of Drycleaners was established in 1998, with support from the U.S. EPA Office of Superfund Remediation and Technology Innovation. It is comprised of representatives of states with established drycleaner remediation programs. Currently the member states are Alabama, Connecticut, Florida, Illinois, Kansas, Minnesota, Missouri, North Carolina, Oregon, South Carolina, Tennessee, Texas, and Wisconsin.

Date of Government Version: 07/30/2021
Date Data Arrived at EDR: 02/03/2023
Date Made Active in Reports: 02/10/2023
Number of Days to Update: 7

Source: Environmental Protection Agency
Telephone: 615-532-8599
Last EDR Contact: 08/05/2024
Next Scheduled EDR Contact: 11/18/2024
Data Release Frequency: Varies

US FIN ASSUR: Financial Assurance Information

All owners and operators of facilities that treat, store, or dispose of hazardous waste are required to provide proof that they will have sufficient funds to pay for the clean up, closure, and post-closure care of their facilities.

Date of Government Version: 03/18/2024
Date Data Arrived at EDR: 03/19/2024
Date Made Active in Reports: 06/20/2024
Number of Days to Update: 93

Source: Environmental Protection Agency
Telephone: 202-566-1917
Last EDR Contact: 06/17/2024
Next Scheduled EDR Contact: 09/30/2024
Data Release Frequency: Quarterly

GOVERNMENT RECORDS SEARCHED / DATA CURRENCY TRACKING

EPA WATCH LIST: EPA Watch List

EPA maintains a "Watch List" to facilitate dialogue between EPA, state and local environmental agencies on enforcement matters relating to facilities with alleged violations identified as either significant or high priority. Being on the Watch List does not mean that the facility has actually violated the law only that an investigation by EPA or a state or local environmental agency has led those organizations to allege that an unproven violation has in fact occurred. Being on the Watch List does not represent a higher level of concern regarding the alleged violations that were detected, but instead indicates cases requiring additional dialogue between EPA, state and local agencies - primarily because of the length of time the alleged violation has gone unaddressed or unresolved.

Date of Government Version: 08/30/2013
Date Data Arrived at EDR: 03/21/2014
Date Made Active in Reports: 06/17/2014
Number of Days to Update: 88

Source: Environmental Protection Agency
Telephone: 617-520-3000
Last EDR Contact: 07/25/2024
Next Scheduled EDR Contact: 11/11/2024
Data Release Frequency: No Update Planned

2020 COR ACTION: 2020 Corrective Action Program List

The EPA has set ambitious goals for the RCRA Corrective Action program by creating the 2020 Corrective Action Universe. This RCRA cleanup baseline includes facilities expected to need corrective action. The 2020 universe contains a wide variety of sites. Some properties are heavily contaminated while others were contaminated but have since been cleaned up. Still others have not been fully investigated yet, and may require little or no remediation. Inclusion in the 2020 Universe does not necessarily imply failure on the part of a facility to meet its RCRA obligations.

Date of Government Version: 09/30/2017
Date Data Arrived at EDR: 05/08/2018
Date Made Active in Reports: 07/20/2018
Number of Days to Update: 73

Source: Environmental Protection Agency
Telephone: 703-308-4044
Last EDR Contact: 08/01/2024
Next Scheduled EDR Contact: 11/11/2024
Data Release Frequency: Varies

TSCA: Toxic Substances Control Act

Toxic Substances Control Act. TSCA identifies manufacturers and importers of chemical substances included on the TSCA Chemical Substance Inventory list. It includes data on the production volume of these substances by plant site.

Date of Government Version: 12/31/2020
Date Data Arrived at EDR: 06/14/2022
Date Made Active in Reports: 03/24/2023
Number of Days to Update: 283

Source: EPA
Telephone: 202-260-5521
Last EDR Contact: 06/13/2024
Next Scheduled EDR Contact: 09/23/2024
Data Release Frequency: Every 4 Years

TRIS: Toxic Chemical Release Inventory System

Toxic Release Inventory System. TRIS identifies facilities which release toxic chemicals to the air, water and land in reportable quantities under SARA Title III Section 313.

Date of Government Version: 12/31/2022
Date Data Arrived at EDR: 11/13/2023
Date Made Active in Reports: 02/07/2024
Number of Days to Update: 86

Source: EPA
Telephone: 202-566-0250
Last EDR Contact: 05/16/2024
Next Scheduled EDR Contact: 08/26/2024
Data Release Frequency: Annually

SSTS: Section 7 Tracking Systems

Section 7 of the Federal Insecticide, Fungicide and Rodenticide Act, as amended (92 Stat. 829) requires all registered pesticide-producing establishments to submit a report to the Environmental Protection Agency by March 1st each year. Each establishment must report the types and amounts of pesticides, active ingredients and devices being produced, and those having been produced and sold or distributed in the past year.

Date of Government Version: 07/11/2024
Date Data Arrived at EDR: 07/11/2024
Date Made Active in Reports: 07/12/2024
Number of Days to Update: 1

Source: EPA
Telephone: 202-564-4203
Last EDR Contact: 07/11/2024
Next Scheduled EDR Contact: 10/28/2024
Data Release Frequency: Annually

GOVERNMENT RECORDS SEARCHED / DATA CURRENCY TRACKING

ROD: Records Of Decision

Record of Decision. ROD documents mandate a permanent remedy at an NPL (Superfund) site containing technical and health information to aid in the cleanup.

Date of Government Version: 05/22/2024
Date Data Arrived at EDR: 06/03/2024
Date Made Active in Reports: 06/26/2024
Number of Days to Update: 23

Source: EPA
Telephone: 703-416-0223
Last EDR Contact: 08/01/2024
Next Scheduled EDR Contact: 09/09/2024
Data Release Frequency: Annually

RMP: Risk Management Plans

When Congress passed the Clean Air Act Amendments of 1990, it required EPA to publish regulations and guidance for chemical accident prevention at facilities using extremely hazardous substances. The Risk Management Program Rule (RMP Rule) was written to implement Section 112(r) of these amendments. The rule, which built upon existing industry codes and standards, requires companies of all sizes that use certain flammable and toxic substances to develop a Risk Management Program, which includes a(n): Hazard assessment that details the potential effects of an accidental release, an accident history of the last five years, and an evaluation of worst-case and alternative accidental releases; Prevention program that includes safety precautions and maintenance, monitoring, and employee training measures; and Emergency response program that spells out emergency health care, employee training measures and procedures for informing the public and response agencies (e.g the fire department) should an accident occur.

Date of Government Version: 04/01/2024
Date Data Arrived at EDR: 04/17/2024
Date Made Active in Reports: 07/12/2024
Number of Days to Update: 86

Source: Environmental Protection Agency
Telephone: 202-564-8600
Last EDR Contact: 07/11/2024
Next Scheduled EDR Contact: 10/28/2024
Data Release Frequency: Varies

RAATS: RCRA Administrative Action Tracking System

RCRA Administration Action Tracking System. RAATS contains records based on enforcement actions issued under RCRA pertaining to major violators and includes administrative and civil actions brought by the EPA. For administration actions after September 30, 1995, data entry in the RAATS database was discontinued. EPA will retain a copy of the database for historical records. It was necessary to terminate RAATS because a decrease in agency resources made it impossible to continue to update the information contained in the database.

Date of Government Version: 04/17/1995
Date Data Arrived at EDR: 07/03/1995
Date Made Active in Reports: 08/07/1995
Number of Days to Update: 35

Source: EPA
Telephone: 202-564-4104
Last EDR Contact: 06/02/2008
Next Scheduled EDR Contact: 09/01/2008
Data Release Frequency: No Update Planned

PRP: Potentially Responsible Parties

A listing of verified Potentially Responsible Parties

Date of Government Version: 09/19/2023
Date Data Arrived at EDR: 10/03/2023
Date Made Active in Reports: 10/19/2023
Number of Days to Update: 16

Source: EPA
Telephone: 202-564-6023
Last EDR Contact: 08/01/2024
Next Scheduled EDR Contact: 11/11/2024
Data Release Frequency: Quarterly

PADS: PCB Activity Database System

PCB Activity Database. PADS Identifies generators, transporters, commercial storers and/or brokers and disposers of PCB's who are required to notify the EPA of such activities.

Date of Government Version: 03/20/2023
Date Data Arrived at EDR: 04/04/2023
Date Made Active in Reports: 06/09/2023
Number of Days to Update: 66

Source: EPA
Telephone: 202-566-0500
Last EDR Contact: 07/02/2024
Next Scheduled EDR Contact: 10/14/2024
Data Release Frequency: Annually

Docusign Envelope ID: 3773F87A-0B89-4932-BA2C-CA8383B3EEAD

GOVERNMENT RECORDS SEARCHED / DATA CURRENCY TRACKING

ICIS: Integrated Compliance Information System

The Integrated Compliance Information System (ICIS) supports the information needs of the national enforcement and compliance program as well as the unique needs of the National Pollutant Discharge Elimination System (NPDES) program.

Date of Government Version: 11/18/2016
Date Data Arrived at EDR: 11/23/2016
Date Made Active in Reports: 02/10/2017
Number of Days to Update: 79

Source: Environmental Protection Agency
Telephone: 202-564-2501
Last EDR Contact: 06/26/2024
Next Scheduled EDR Contact: 10/14/2024
Data Release Frequency: Quarterly

FTTS: FIFRA/ TSCA Tracking System - FIFRA (Federal Insecticide, Fungicide, & Rodenticide Act)/TSCA (Toxic Substances Control Act)

FTTS tracks administrative cases and pesticide enforcement actions and compliance activities related to FIFRA, TSCA and EPCRA (Emergency Planning and Community Right-to-Know Act). To maintain currency, EDR contacts the Agency on a quarterly basis.

Date of Government Version: 04/09/2009
Date Data Arrived at EDR: 04/16/2009
Date Made Active in Reports: 05/11/2009
Number of Days to Update: 25

Source: EPA/Office of Prevention, Pesticides and Toxic Substances
Telephone: 202-566-1667
Last EDR Contact: 08/18/2017
Next Scheduled EDR Contact: 12/04/2017
Data Release Frequency: No Update Planned

FTTS INSP: FIFRA/ TSCA Tracking System - FIFRA (Federal Insecticide, Fungicide, & Rodenticide Act)/TSCA (Toxic Substances Control Act)

A listing of FIFRA/TSCA Tracking System (FTTS) inspections and enforcements.

Date of Government Version: 04/09/2009
Date Data Arrived at EDR: 04/16/2009
Date Made Active in Reports: 05/11/2009
Number of Days to Update: 25

Source: EPA
Telephone: 202-566-1667
Last EDR Contact: 08/18/2017
Next Scheduled EDR Contact: 12/04/2017
Data Release Frequency: No Update Planned

MLTS: Material Licensing Tracking System

MLTS is maintained by the Nuclear Regulatory Commission and contains a list of approximately 8,100 sites which possess or use radioactive materials and which are subject to NRC licensing requirements. To maintain currency, EDR contacts the Agency on a quarterly basis.

Date of Government Version: 01/02/2024
Date Data Arrived at EDR: 01/16/2024
Date Made Active in Reports: 03/13/2024
Number of Days to Update: 57

Source: Nuclear Regulatory Commission
Telephone: 301-415-0717
Last EDR Contact: 07/11/2024
Next Scheduled EDR Contact: 10/28/2024
Data Release Frequency: Quarterly

COAL ASH DOE: Steam-Electric Plant Operation Data

A listing of power plants that store ash in surface ponds.

Date of Government Version: 12/31/2022
Date Data Arrived at EDR: 11/27/2023
Date Made Active in Reports: 02/22/2024
Number of Days to Update: 87

Source: Department of Energy
Telephone: 202-586-8719
Last EDR Contact: 05/28/2024
Next Scheduled EDR Contact: 09/09/2024
Data Release Frequency: Varies

COAL ASH EPA: Coal Combustion Residues Surface Impoundments List

A listing of coal combustion residues surface impoundments with high hazard potential ratings.

Date of Government Version: 01/12/2017
Date Data Arrived at EDR: 03/05/2019
Date Made Active in Reports: 11/11/2019
Number of Days to Update: 251

Source: Environmental Protection Agency
Telephone: N/A
Last EDR Contact: 05/28/2024
Next Scheduled EDR Contact: 09/09/2024
Data Release Frequency: Varies

GOVERNMENT RECORDS SEARCHED / DATA CURRENCY TRACKING

PCB TRANSFORMER: PCB Transformer Registration Database
The database of PCB transformer registrations that includes all PCB registration submittals.

Date of Government Version: 09/13/2019
Date Data Arrived at EDR: 11/06/2019
Date Made Active in Reports: 02/10/2020
Number of Days to Update: 96
Source: Environmental Protection Agency
Telephone: 202-566-0517
Last EDR Contact: 08/01/2024
Next Scheduled EDR Contact: 11/11/2024
Data Release Frequency: Varies

RADINFO: Radiation Information Database
The Radiation Information Database (RADINFO) contains information about facilities that are regulated by U.S. Environmental Protection Agency (EPA) regulations for radiation and radioactivity.

Date of Government Version: 07/01/2019
Date Data Arrived at EDR: 07/01/2019
Date Made Active in Reports: 09/23/2019
Number of Days to Update: 84
Source: Environmental Protection Agency
Telephone: 202-343-9775
Last EDR Contact: 06/21/2024
Next Scheduled EDR Contact: 10/07/2024
Data Release Frequency: Quarterly

HIST FTTS: FIFRA/TSCA Tracking System Administrative Case Listing
A complete administrative case listing from the FIFRA/TSCA Tracking System (FTTS) for all ten EPA regions. The information was obtained from the National Compliance Database (NCDB). NCDB supports the implementation of FIFRA (Federal Insecticide, Fungicide, and Rodenticide Act) and TSCA (Toxic Substances Control Act). Some EPA regions are now closing out records. Because of that, and the fact that some EPA regions are not providing EPA Headquarters with updated records, it was decided to create a HIST FTTS database. It included records that may not be included in the newer FTTS database updates. This database is no longer updated.

Date of Government Version: 10/19/2006
Date Data Arrived at EDR: 03/01/2007
Date Made Active in Reports: 04/10/2007
Number of Days to Update: 40
Source: Environmental Protection Agency
Telephone: 202-564-2501
Last EDR Contact: 12/17/2007
Next Scheduled EDR Contact: 03/17/2008
Data Release Frequency: No Update Planned

HIST FTTS INSP: FIFRA/TSCA Tracking System Inspection & Enforcement Case Listing
A complete inspection and enforcement case listing from the FIFRA/TSCA Tracking System (FTTS) for all ten EPA regions. The information was obtained from the National Compliance Database (NCDB). NCDB supports the implementation of FIFRA (Federal Insecticide, Fungicide, and Rodenticide Act) and TSCA (Toxic Substances Control Act). Some EPA regions are now closing out records. Because of that, and the fact that some EPA regions are not providing EPA Headquarters with updated records, it was decided to create a HIST FTTS database. It included records that may not be included in the newer FTTS database updates. This database is no longer updated.

Date of Government Version: 10/19/2006
Date Data Arrived at EDR: 03/01/2007
Date Made Active in Reports: 04/10/2007
Number of Days to Update: 40
Source: Environmental Protection Agency
Telephone: 202-564-2501
Last EDR Contact: 12/17/2008
Next Scheduled EDR Contact: 03/17/2008
Data Release Frequency: No Update Planned

DOT OPS: Incident and Accident Data
Department of Transporation, Office of Pipeline Safety Incident and Accident data.

Date of Government Version: 01/02/2020
Date Data Arrived at EDR: 01/28/2020
Date Made Active in Reports: 04/17/2020
Number of Days to Update: 80
Source: Department of Transporation, Office of Pipeline Safety
Telephone: 202-366-4595
Last EDR Contact: 07/23/2024
Next Scheduled EDR Contact: 11/04/2024
Data Release Frequency: Quarterly

CONSENT: Superfund (CERCLA) Consent Decrees
Major legal settlements that establish responsibility and standards for cleanup at NPL (Superfund) sites. Released periodically by United States District Courts after settlement by parties to litigation matters.

GOVERNMENT RECORDS SEARCHED / DATA CURRENCY TRACKING

Date of Government Version: 03/31/2024
Date Data Arrived at EDR: 04/19/2024
Date Made Active in Reports: 06/26/2024
Number of Days to Update: 68

Source: Department of Justice, Consent Decree Library
Telephone: Varies
Last EDR Contact: 06/26/2024
Next Scheduled EDR Contact: 10/14/2024
Data Release Frequency: Varies

BRS: Biennial Reporting System

The Biennial Reporting System is a national system administered by the EPA that collects data on the generation and management of hazardous waste. BRS captures detailed data from two groups: Large Quantity Generators (LQG) and Treatment, Storage, and Disposal Facilities.

Date of Government Version: 12/31/2021
Date Data Arrived at EDR: 03/09/2023
Date Made Active in Reports: 03/20/2023
Number of Days to Update: 11

Source: EPA/NTIS
Telephone: 800-424-9346
Last EDR Contact: 06/07/2024
Next Scheduled EDR Contact: 09/30/2024
Data Release Frequency: Biennially

INDIAN RESERV: Indian Reservations

This map layer portrays Indian administered lands of the United States that have any area equal to or greater than 640 acres.

Date of Government Version: 12/31/2014
Date Data Arrived at EDR: 07/14/2015
Date Made Active in Reports: 01/10/2017
Number of Days to Update: 546

Source: USGS
Telephone: 202-208-3710
Last EDR Contact: 07/02/2024
Next Scheduled EDR Contact: 10/14/2024
Data Release Frequency: Semi-Annually

FUSRAP: Formerly Utilized Sites Remedial Action Program

DOE established the Formerly Utilized Sites Remedial Action Program (FUSRAP) in 1974 to remediate sites where radioactive contamination remained from Manhattan Project and early U.S. Atomic Energy Commission (AEC) operations.

Date of Government Version: 03/03/2023
Date Data Arrived at EDR: 03/03/2023
Date Made Active in Reports: 06/09/2023
Number of Days to Update: 98

Source: Department of Energy
Telephone: 202-586-3559
Last EDR Contact: 07/24/2024
Next Scheduled EDR Contact: 11/11/2024
Data Release Frequency: Varies

UMTRA: Uranium Mill Tailings Sites

Uranium ore was mined by private companies for federal government use in national defense programs. When the mills shut down, large piles of the sand-like material (mill tailings) remain after uranium has been extracted from the ore. Levels of human exposure to radioactive materials from the piles are low; however, in some cases tailings were used as construction materials before the potential health hazards of the tailings were recognized.

Date of Government Version: 08/30/2019
Date Data Arrived at EDR: 11/15/2019
Date Made Active in Reports: 01/28/2020
Number of Days to Update: 74

Source: Department of Energy
Telephone: 505-845-0011
Last EDR Contact: 08/08/2024
Next Scheduled EDR Contact: 11/26/2024
Data Release Frequency: Varies

LEAD SMELTER 1: Lead Smelter Sites

A listing of former lead smelter site locations.

Date of Government Version: 05/22/2024
Date Data Arrived at EDR: 06/03/2024
Date Made Active in Reports: 06/24/2024
Number of Days to Update: 21

Source: Environmental Protection Agency
Telephone: 703-603-8787
Last EDR Contact: 08/01/2024
Next Scheduled EDR Contact: 10/07/2024
Data Release Frequency: Varies

LEAD SMELTER 2: Lead Smelter Sites

A list of several hundred sites in the U.S. where secondary lead smelting was done from 1931and 1964. These sites may pose a threat to public health through ingestion or inhalation of contaminated soil or dust

Docusign Envelope ID: 3773F87A-0B89-4932-BA2C-CA8383B3EEAD

Date of Government Version: 04/05/2001
Date Data Arrived at EDR: 10/27/2010
Date Made Active in Reports: 12/02/2010
Number of Days to Update: 36

Source: American Journal of Public Health
Telephone: 703-305-6451
Last EDR Contact: 12/02/2009
Next Scheduled EDR Contact: N/A
Data Release Frequency: No Update Planned

US AIRS (AFS): Aerometric Information Retrieval System Facility Subsystem (AFS)

The database is a sub-system of Aerometric Information Retrieval System (AIRS). AFS contains compliance data on air pollution point sources regulated by the U.S. EPA and/or state and local air regulatory agencies. This information comes from source reports by various stationary sources of air pollution, such as electric power plants, steel mills, factories, and universities, and provides information about the air pollutants they produce. Action, air program, air program pollutant, and general level plant data. It is used to track emissions and compliance data from industrial plants.

Date of Government Version: 10/12/2016
Date Data Arrived at EDR: 10/26/2016
Date Made Active in Reports: 02/03/2017
Number of Days to Update: 100

Source: EPA
Telephone: 202-564-2496
Last EDR Contact: 09/26/2017
Next Scheduled EDR Contact: 01/08/2018
Data Release Frequency: Annually

US AIRS MINOR: Air Facility System Data

A listing of minor source facilities.

Date of Government Version: 10/12/2016
Date Data Arrived at EDR: 10/26/2016
Date Made Active in Reports: 02/03/2017
Number of Days to Update: 100

Source: EPA
Telephone: 202-564-2496
Last EDR Contact: 09/26/2017
Next Scheduled EDR Contact: 01/08/2018
Data Release Frequency: Annually

MINES VIOLATIONS: MSHA Violation Assessment Data

Mines violation and assessment information. Department of Labor, Mine Safety & Health Administration.

Date of Government Version: 04/01/2024
Date Data Arrived at EDR: 04/04/2024
Date Made Active in Reports: 07/12/2024
Number of Days to Update: 99

Source: DOL, Mine Safety & Health Admi
Telephone: 202-693-9424
Last EDR Contact: 07/02/2024
Next Scheduled EDR Contact: 09/02/2024
Data Release Frequency: Quarterly

US MINES: Mines Master Index File

Contains all mine identification numbers issued for mines active or opened since 1971. The data also includes violation information.

Date of Government Version: 02/05/2024
Date Data Arrived at EDR: 02/21/2024
Date Made Active in Reports: 04/04/2024
Number of Days to Update: 43

Source: Department of Labor, Mine Safety and Health Administration
Telephone: 303-231-5959
Last EDR Contact: 05/21/2024
Next Scheduled EDR Contact: 09/02/2024
Data Release Frequency: Semi-Annually

US MINES 2: Ferrous and Nonferrous Metal Mines Database Listing

This map layer includes ferrous (ferrous metal mines are facilities that extract ferrous metals, such as iron ore or molybdenum) and nonferrous (Nonferrous metal mines are facilities that extract nonferrous metals, such as gold, silver, copper, zinc, and lead) metal mines in the United States.

Date of Government Version: 01/07/2022
Date Data Arrived at EDR: 02/24/2023
Date Made Active in Reports: 05/17/2023
Number of Days to Update: 82

Source: USGS
Telephone: 703-648-7709
Last EDR Contact: 05/22/2024
Next Scheduled EDR Contact: 09/02/2024
Data Release Frequency: Varies

GOVERNMENT RECORDS SEARCHED / DATA CURRENCY TRACKING

US MINES 3: Active Mines & Mineral Plants Database Listing

Active Mines and Mineral Processing Plant operations for commodities monitored by the Minerals Information Team of the USGS.

Date of Government Version: 04/14/2011
Date Data Arrived at EDR: 06/08/2011
Date Made Active in Reports: 09/13/2011
Number of Days to Update: 97

Source: USGS
Telephone: 703-648-7709
Last EDR Contact: 05/23/2024
Next Scheduled EDR Contact: 09/02/2024
Data Release Frequency: Varies

MINES MRDS: Mineral Resources Data System

Mineral Resources Data System

Date of Government Version: 08/23/2022
Date Data Arrived at EDR: 11/22/2022
Date Made Active in Reports: 02/28/2023
Number of Days to Update: 98

Source: USGS
Telephone: 703-648-6533
Last EDR Contact: 05/22/2024
Next Scheduled EDR Contact: 09/02/2024
Data Release Frequency: Varies

ABANDONED MINES: Abandoned Mines

An inventory of land and water impacted by past mining (primarily coal mining) is maintained by OSMRE to provide information needed to implement the Surface Mining Control and Reclamation Act of 1977 (SMCRA). The inventory contains information on the location, type, and extent of AML impacts, as well as, information on the cost associated with the reclamation of those problems. The inventory is based upon field surveys by State, Tribal, and OSMRE program officials. It is dynamic to the extent that it is modified as new problems are identified and existing problems are reclaimed.

Date of Government Version: 03/18/2024
Date Data Arrived at EDR: 03/19/2024
Date Made Active in Reports: 06/06/2024
Number of Days to Update: 79

Source: Department of Interior
Telephone: 202-208-2609
Last EDR Contact: 06/13/2024
Next Scheduled EDR Contact: 09/16/2024
Data Release Frequency: Quarterly

FINDS: Facility Index System/Facility Registry System

Facility Index System. FINDS contains both facility information and 'pointers' to other sources that contain more detail. EDR includes the following FINDS databases in this report: PCS (Permit Compliance System), AIRS (Aerometric Information Retrieval System), DOCKET (Enforcement Docket used to manage and track information on civil judicial enforcement cases for all environmental statutes), FURS (Federal Underground Injection Control), C-DOCKET (Criminal Docket System used to track criminal enforcement actions for all environmental statutes), FFIS (Federal Facilities Information System), STATE (State Environmental Laws and Statutes), and PADS (PCB Activity Data System).

Date of Government Version: 02/09/2024
Date Data Arrived at EDR: 02/27/2024
Date Made Active in Reports: 05/24/2024
Number of Days to Update: 87

Source: EPA
Telephone: (415) 947-8000
Last EDR Contact: 05/29/2024
Next Scheduled EDR Contact: 09/09/2024
Data Release Frequency: Quarterly

DOCKET HWC: Hazardous Waste Compliance Docket Listing

A complete list of the Federal Agency Hazardous Waste Compliance Docket Facilities.

Date of Government Version: 05/06/2021
Date Data Arrived at EDR: 05/21/2021
Date Made Active in Reports: 08/11/2021
Number of Days to Update: 82

Source: Environmental Protection Agency
Telephone: 202-564-0527
Last EDR Contact: 05/17/2024
Next Scheduled EDR Contact: 09/02/2024
Data Release Frequency: Varies

UXO: Unexploded Ordnance Sites

A listing of unexploded ordnance site locations

GOVERNMENT RECORDS SEARCHED / DATA CURRENCY TRACKING

Date of Government Version: 09/06/2023
Date Data Arrived at EDR: 09/13/2023
Date Made Active in Reports: 12/11/2023
Number of Days to Update: 89

Source: Department of Defense
Telephone: 703-704-1564
Last EDR Contact: 07/08/2024
Next Scheduled EDR Contact: 10/21/2024
Data Release Frequency: Varies

ECHO: Enforcement & Compliance History Information

ECHO provides integrated compliance and enforcement information for about 800,000 regulated facilities nationwide.

Date of Government Version: 06/23/2024
Date Data Arrived at EDR: 06/28/2024
Date Made Active in Reports: 07/12/2024
Number of Days to Update: 14

Source: Environmental Protection Agency
Telephone: 202-564-2280
Last EDR Contact: 06/28/2024
Next Scheduled EDR Contact: 10/14/2024
Data Release Frequency: Quarterly

FUELS PROGRAM: EPA Fuels Program Registered Listing

This listing includes facilities that are registered under the Part 80 (Code of Federal Regulations) EPA Fuels Programs. All companies now are required to submit new and updated registrations.

Date of Government Version: 05/13/2024
Date Data Arrived at EDR: 05/14/2024
Date Made Active in Reports: 08/08/2024
Number of Days to Update: 86

Source: EPA
Telephone: 800-385-6164
Last EDR Contact: 05/14/2024
Next Scheduled EDR Contact: 08/26/2024
Data Release Frequency: Quarterly

PFAS NPL: Superfund Sites with PFAS Detections Information

EPA's Office of Land and Emergency Management and EPA Regional Offices maintain data describing what is known about site investigations, contamination, and remedial actions under the Comprehensive Environmental Response, Compensation, and Liability Act (CERCLA) where PFAS is present in the environment.

Date of Government Version: 07/01/2024
Date Data Arrived at EDR: 07/01/2024
Date Made Active in Reports: 07/12/2024
Number of Days to Update: 11

Source: Environmental Protection Agency
Telephone: 703-603-8895
Last EDR Contact: 07/01/2024
Next Scheduled EDR Contact: 10/14/2024
Data Release Frequency: Varies

PFAS FEDERAL SITES: Federal Sites PFAS Information

Several federal entities, such as the federal Superfund program, Department of Defense, National Aeronautics and Space Administration, Department of Transportation, and Department of Energy provided information for sites with known or suspected detections at federal facilities.

Date of Government Version: 07/01/2024
Date Data Arrived at EDR: 07/01/2024
Date Made Active in Reports: 07/12/2024
Number of Days to Update: 11

Source: Environmental Protection Agency
Telephone: 202-272-0167
Last EDR Contact: 07/01/2024
Next Scheduled EDR Contact: 10/14/2024
Data Release Frequency: Varies

PFAS TSCA: PFAS Manufacture and Imports Information

EPA issued the Chemical Data Reporting (CDR) Rule under the Toxic Substances Control Act (TSCA) and requires chemical manufacturers and facilities that manufacture or import chemical substances to report data to EPA. EPA publishes non-confidential business information (non-CBI) and includes descriptive information about each site, corporate parent, production volume, other manufacturing information, and processing and use information.

Date of Government Version: 07/01/2024
Date Data Arrived at EDR: 07/01/2024
Date Made Active in Reports: 07/12/2024
Number of Days to Update: 11

Source: Environmental Protection Agency
Telephone: 202-272-0167
Last EDR Contact: 07/01/2024
Next Scheduled EDR Contact: 10/14/2024
Data Release Frequency: Varies

GOVERNMENT RECORDS SEARCHED / DATA CURRENCY TRACKING

PFAS TRIS: List of PFAS Added to the TRI

Section 7321 of the National Defense Authorization Act for Fiscal Year 2020 (NDAA) immediately added certain per- and polyfluoroalkyl substances (PFAS) to the list of chemicals covered by the Toxics Release Inventory (TRI) under Section 313 of the Emergency Planning and Community Right-to-Know Act (EPCRA) and provided a framework for additional PFAS to be added to TRI on an annual basis.

Date of Government Version: 07/01/2024
Date Data Arrived at EDR: 07/01/2024
Date Made Active in Reports: 07/12/2024
Number of Days to Update: 11

Source: Environmental Protection Agency
Telephone: 202-566-0250
Last EDR Contact: 07/01/2024
Next Scheduled EDR Contact: 10/14/2024
Data Release Frequency: Varies

PFAS RCRA MANIFEST: PFAS Transfers Identified In the RCRA Database Listing

To work around the lack of PFAS waste codes in the RCRA database, EPA developed the PFAS Transfers dataset by mining e-Manifest records containing at least one of these common PFAS keywords: PFAS, PFOA, PFOS, PERFL, AFFF, GENX, GEN-X (plus the VT waste codes). These keywords were searched for in the following text fields: Manifest handling instructions (MANIFEST_HANDLING_INSTR), Non-hazardous waste description (NON_HAZ_WASTE_DESCRIPTION), DOT printed information (DOT_PRINTED_INFORMATION), Waste line handling instructions (WASTE_LINE_HANDLING_INSTR), Waste residue comments (WASTE_RESIDUE_COMMENTS).

Date of Government Version: 07/01/2024
Date Data Arrived at EDR: 07/01/2024
Date Made Active in Reports: 07/12/2024
Number of Days to Update: 11

Source: Environmental Protection Agency
Telephone: 202-272-0167
Last EDR Contact: 07/01/2024
Next Scheduled EDR Contact: 10/14/2024
Data Release Frequency: Varies

PFAS ATSDR: PFAS Contamination Site Location Listing

PFAS contamination site locations from the Department of Health & Human Services, Center for Disease Control & Prevention. ATSDR is involved at a number of PFAS-related sites, either directly or through assisting state and federal partners. As of now, most sites are related to drinking water contamination connected with PFAS production facilities or fire training areas where aqueous film-forming firefighting foam (AFFF) was regularly used.

Date of Government Version: 06/24/2020
Date Data Arrived at EDR: 03/17/2021
Date Made Active in Reports: 11/08/2022
Number of Days to Update: 601

Source: Department of Health & Human Services
Telephone: 202-741-5770
Last EDR Contact: 07/18/2024
Next Scheduled EDR Contact: 11/04/2024
Data Release Frequency: Varies

PFAS WQP: Ambient Environmental Sampling for PFAS

The Water Quality Portal (WQP) is a part of a modernized repository storing ambient sampling data for all environmental media and tissue samples. A wide range of federal, state, tribal and local governments, academic and non-governmental organizations and individuals submit project details and sampling results to this public repository. The information is commonly used for research and assessments of environmental quality.

Date of Government Version: 07/01/2024
Date Data Arrived at EDR: 07/01/2024
Date Made Active in Reports: 07/12/2024
Number of Days to Update: 11

Source: Environmental Protection Agency
Telephone: 202-272-0167
Last EDR Contact: 07/01/2024
Next Scheduled EDR Contact: 10/14/2024
Data Release Frequency: Varies

PFAS PROJECT: NORTHEASTERN UNIVERSITY PFAS PROJECT

The PFAS Contamination Site Tracker records qualitative and quantitative data from each site in a chart, specifically examining discovery, contamination levels, government response, litigation, health impacts, media coverage, and community characteristics. All data presented in the chart were extracted from government websites, such as state health departments or the Environmental Protection Agency, and news articles.

Date of Government Version: 05/19/2023
Date Data Arrived at EDR: 04/05/2024
Date Made Active in Reports: 06/06/2024
Number of Days to Update: 62

Source: Social Science Environmental Health Research Institute
Telephone: N/A
Last EDR Contact: 06/04/2024
Next Scheduled EDR Contact: 09/16/2024
Data Release Frequency: Varies

GOVERNMENT RECORDS SEARCHED / DATA CURRENCY TRACKING

PFAS NPDES: Clean Water Act Discharge Monitoring Information

Any discharger of pollutants to waters of the United States from a point source must have a National Pollutant Discharge Elimination System (NPDES) permit. The process for obtaining limits involves the regulated entity (permittee) disclosing releases in a NPDES permit application and the permitting authority (typically the state but sometimes EPA) deciding whether to require monitoring or monitoring with limits. Caveats and Limitations: Less than half of states have required PFAS monitoring for at least one of their permittees and fewer states have established PFAS effluent limits for permittees. New rulemakings have been initiated that may increase the number of facilities monitoring for PFAS in the future.

Date of Government Version: 07/01/2024
Date Data Arrived at EDR: 07/01/2024
Date Made Active in Reports: 07/12/2024
Number of Days to Update: 11

Source: Environmental Protection Agency
Telephone: 202-272-0167
Last EDR Contact: 07/01/2024
Next Scheduled EDR Contact: 10/14/2024
Data Release Frequency: Varies

PFAS ECHO: Facilities in Industries that May Be Handling PFAS Listing

Regulators and the public have expressed interest in knowing which regulated entities may be using PFAS. EPA has developed a dataset from various sources that show which industries may be handling PFAS. Approximately 120,000 facilities subject to federal environmental programs have operated or currently operate in industry sectors with processes that may involve handling and/or release of PFAS.

Date of Government Version: 07/01/2024
Date Data Arrived at EDR: 07/01/2024
Date Made Active in Reports: 07/12/2024
Number of Days to Update: 11

Source: Environmental Protection Agency
Telephone: 202-272-0167
Last EDR Contact: 07/01/2024
Next Scheduled EDR Contact: 10/14/2024
Data Release Frequency: Varies

PFAS ECHO FIRE TRAIN: Facilities in Industries that May Be Handling PFAS Listing

A list of fire training sites was added to the Industry Sectors dataset using a keyword search on the permitted facilitys name to identify sites where fire-fighting foam may have been used in training exercises. Additionally, you may view an example spreadsheet of the subset of fire training facility data, as well as the keywords used in selecting or deselecting a facility for the subset. as well as the keywords used in selecting or deselecting a facility for the subset. These keywords were tested to maximize accuracy in selecting facilities that may use fire-fighting foam in training exercises, however, due to the lack of a required reporting field in the data systems for designating fire training sites, this methodology may not identify all fire training sites or may potentially misidentify them.

Date of Government Version: 07/01/2024
Date Data Arrived at EDR: 07/01/2024
Date Made Active in Reports: 07/12/2024
Number of Days to Update: 11

Source: Environmental Protection Agency
Telephone: 202-272-0167
Last EDR Contact: 07/01/2024
Next Scheduled EDR Contact: 10/14/2024
Data Release Frequency: Varies

PFAS PT 139 AIRPORT: All Certified Part 139 Airports PFAS Information Listing

Since July 1, 2006, all certified part 139 airports are required to have fire-fighting foam onsite that meet military specifications (MIL-F-24385) (14 CFR 139.317). To date, these military specification fire-fighting foams are fluorinated and have been historically used for training and extinguishing. The 2018 FAA Reauthorization Act has a provision stating that no later than October 2021, FAA shall not require the use of fluorinated AFFF. This provision does not prohibit the use of fluorinated AFFF at Part 139 civilian airports; it only prohibits FAA from mandating its use. The Federal Aviation Administration?s document AC 150/5210-6D - Aircraft Fire Extinguishing Agents provides guidance on Aircraft Fire Extinguishing Agents, which includes Aqueous Film Forming Foam (AFFF).

Date of Government Version: 07/01/2024
Date Data Arrived at EDR: 07/01/2024
Date Made Active in Reports: 07/12/2024
Number of Days to Update: 11

Source: Environmental Protection Agency
Telephone: 202-272-0167
Last EDR Contact: 07/01/2024
Next Scheduled EDR Contact: 10/14/2024
Data Release Frequency: Varies

GOVERNMENT RECORDS SEARCHED / DATA CURRENCY TRACKING

AQUEOUS FOAM NRC: Aqueous Foam Related Incidents Listing

The National Response Center (NRC) serves as an emergency call center that fields initial reports for pollution and railroad incidents and forwards that information to appropriate federal/state agencies for response. The spreadsheets posted to the NRC website contain initial incident data that has not been validated or investigated by a federal/state response agency. Response center calls from 1990 to the most recent complete calendar year where there was indication of Aqueous Film Forming Foam (AFFF) usage are included in this dataset. NRC calls may reference AFFF usage in the ?Material Involved? or ?Incident Description? fields.

Date of Government Version: 07/01/2024
Date Data Arrived at EDR: 07/01/2024
Date Made Active in Reports: 07/12/2024
Number of Days to Update: 11

Source: Environmental Protection Agency
Telephone: 202-267-2675
Last EDR Contact: 07/01/2024
Next Scheduled EDR Contact: 10/14/2024
Data Release Frequency: Varies

PCS: Permit Compliance System

PCS is a computerized management information system that contains data on National Pollutant Discharge Elimination System (NPDES) permit holding facilities. PCS tracks the permit, compliance, and enforcement status of NPDES facilities.

Date of Government Version: 12/16/2016
Date Data Arrived at EDR: 01/06/2017
Date Made Active in Reports: 03/10/2017
Number of Days to Update: 63

Source: EPA, Office of Water
Telephone: 202-564-2496
Last EDR Contact: 06/27/2024
Next Scheduled EDR Contact: 10/14/2024
Data Release Frequency: No Update Planned

PCS ENF: Enforcement data

No description is available for this data

Date of Government Version: 12/31/2014
Date Data Arrived at EDR: 02/05/2015
Date Made Active in Reports: 03/06/2015
Number of Days to Update: 29

Source: EPA
Telephone: 202-564-2497
Last EDR Contact: 06/27/2024
Next Scheduled EDR Contact: 10/14/2024
Data Release Frequency: Varies

BIOSOLIDS: ICIS-NPDES Biosolids Facility Data

The data reflects compliance information about facilities in the biosolids program.

Date of Government Version: 04/14/2024
Date Data Arrived at EDR: 04/16/2024
Date Made Active in Reports: 07/12/2024
Number of Days to Update: 87

Source: Environmental Protection Agency
Telephone: 202-564-4700
Last EDR Contact: 07/16/2024
Next Scheduled EDR Contact: 10/28/2024
Data Release Frequency: Varies

UST FINDER: UST Finder Database

EPA developed UST Finder, a web map application containing a comprehensive, state-sourced national map of underground storage tank (UST) and leaking UST (LUST) data. It provides the attributes and locations of active and closed USTs, UST facilities, and LUST sites from states and from Tribal lands and US territories . UST Finder contains information about proximity of UST facilities and LUST sites to: surface and groundwater public drinking water protection areas; estimated number of private domestic wells and number of people living nearby; and flooding and wildfires.

Date of Government Version: 06/08/2023
Date Data Arrived at EDR: 10/04/2023
Date Made Active in Reports: 01/18/2024
Number of Days to Update: 106

Source: Environmental Protection Agency
Telephone: 202-564-0394
Last EDR Contact: 08/08/2024
Next Scheduled EDR Contact: 11/18/2024
Data Release Frequency: Varies

UST FINDER RELEASE: UST Finder Releases Database

US EPA’s UST Finder data is a national composite of leaking underground storage tanks. This data contains information about, and locations of, leaking underground storage tanks. Data was collected from state sources and standardized into a national profile by EPA’s Office of Underground Storage Tanks, Office of Research and Development, and the Association of State and Territorial Solid Waste Management Officials.

GOVERNMENT RECORDS SEARCHED / DATA CURRENCY TRACKING

Date of Government Version: 06/08/2023
Date Data Arrived at EDR: 10/31/2023
Date Made Active in Reports: 01/18/2024
Number of Days to Update: 79

Source: Environmental Protecton Agency
Telephone: 202-564-0394
Last EDR Contact: 08/08/2024
Next Scheduled EDR Contact: 11/18/2024
Data Release Frequency: Semi-Annually

E MANIFEST: Hazardous Waste Electronic Manifest System

EPA established a national system for tracking hazardous waste shipments electronically. This system, known as ?e-Manifest,? will modernize the nation?s cradle-to-grave hazardous waste tracking process while saving valuable time, resources, and dollars for industry and states.

Date of Government Version: 07/24/2023
Date Data Arrived at EDR: 04/18/2024
Date Made Active in Reports: 06/06/2024
Number of Days to Update: 49

Source: Environmental Protection Agency
Telephone: 833-501-6826
Last EDR Contact: 06/07/2024
Next Scheduled EDR Contact: 09/30/2024
Data Release Frequency: Varies

PFAS: PFAS Contamination Site Location Listing

A listing of PFAS sites included in the Envirostor and GeoTracker databases. Locations of potential sources of per - and polyfluoroalkyl substances (PFAS). This does not mean that PFAS has been produced, used, or discharged at these sites.

Date of Government Version: 03/04/2024
Date Data Arrived at EDR: 03/06/2024
Date Made Active in Reports: 05/29/2024
Number of Days to Update: 84

Source: State Water Resources Control Board
Telephone: 866-480-1028
Last EDR Contact: 06/04/2024
Next Scheduled EDR Contact: 09/16/2024
Data Release Frequency: Varies

AQUEOUS FOAM: Former Fire Training Facility Assessments Listing

Airports shown on this list are those believed to use Aqueous Film Forming Foam (AFFF), and certified by the Federal Aviation Administration (FAA) under Title 14, Code of Federal Regulations (CFR), Part 139 (14 CFR Part 139). This list was created by SWRCB using information available from the FAA. Location points shown are from the latitude and longitude listed on the FAA airport master record.

Date of Government Version: 03/04/2024
Date Data Arrived at EDR: 03/05/2024
Date Made Active in Reports: 05/28/2024
Number of Days to Update: 84

Source: State Water Resources Control Board
Telephone: 916-341-5455
Last EDR Contact: 06/04/2024
Next Scheduled EDR Contact: 09/16/2024
Data Release Frequency: Varies

CA BOND EXP. PLAN: Bond Expenditure Plan

Department of Health Services developed a site-specific expenditure plan as the basis for an appropriation of Hazardous Substance Cleanup Bond Act funds. It is not updated.

Date of Government Version: 01/01/1989
Date Data Arrived at EDR: 07/27/1994
Date Made Active in Reports: 08/02/1994
Number of Days to Update: 6

Source: Department of Health Services
Telephone: 916-255-2118
Last EDR Contact: 05/31/1994
Next Scheduled EDR Contact: N/A
Data Release Frequency: No Update Planned

CHROME PLATING: Chrome Plating Facilities Listing

This listing represents chrome plating facilities the California State Water Resources Control Board staff identified as possibly being a source of Per- and polyfluoroalkyl substance (PFAS) contamination. Sites and locations were identified by staff with the Division of Water Quality in the California State Water Board. Data was collected from the CA Air Resources Board 2013 and 2018 - Cr VI emission survey, CA Emission Inventory, CA HAZ Waste discharge database and by reviewing storm water permits. Former chrome plating sites are also included that are open site investigation or remediation cases with the Regional Water Quality Control Boards and the Department of Toxic Substances Control.

Docusign Envelope ID: 3773F87A-0B89-4932-BA2C-CA8383B3EEAD

Date of Government Version: 03/04/2024
Date Data Arrived at EDR: 03/05/2024
Date Made Active in Reports: 05/28/2024
Number of Days to Update: 84

Source: State Water Resources Control Board
Telephone: 916-341-5455
Last EDR Contact: 06/04/2024
Next Scheduled EDR Contact: 09/16/2024
Data Release Frequency: Varies

CORTESE: "Cortese" Hazardous Waste & Substances Sites List
The sites for the list are designated by the State Water Resource Control Board (LUST), the Integrated Waste Board (SWF/LS), and the Department of Toxic Substances Control (Cal-Sites).

Date of Government Version: 03/19/2024
Date Data Arrived at EDR: 03/19/2024
Date Made Active in Reports: 06/11/2024
Number of Days to Update: 84

Source: CAL EPA/Office of Emergency Information
Telephone: 916-323-3400
Last EDR Contact: 06/17/2024
Next Scheduled EDR Contact: 09/30/2024
Data Release Frequency: Quarterly

CUPA LIV-PLE: CUPA Facility Listing
list of facilities associated with the various CUPA programs in Livermore-Pleasanton

Date of Government Version: 02/14/2024
Date Data Arrived at EDR: 02/21/2024
Date Made Active in Reports: 05/08/2024
Number of Days to Update: 77

Source: Livermore-Pleasanton Fire Department
Telephone: 925-454-2361
Last EDR Contact: 08/08/2024
Next Scheduled EDR Contact: 11/18/2024
Data Release Frequency: Varies

DRYCLEAN VENTURA: Drycleaner Facility Listing
A listing of drycleaner facility locations, for the Ventura County Air Pollution Control District.

Date of Government Version: 01/04/2024
Date Data Arrived at EDR: 01/16/2024
Date Made Active in Reports: 02/08/2024
Number of Days to Update: 23

Source: Ventura County Air Pollution Control District
Telephone: 805-645-1421
Last EDR Contact: 01/03/2024
Next Scheduled EDR Contact: 09/11/2023
Data Release Frequency: Varies

DRYCLEAN AMADOR: Amador Air District Drycleaner Facility Listing
A listing of drycleaner facility locations, for the Amador Air Quality Management District

Date of Government Version: 04/26/2023
Date Data Arrived at EDR: 04/27/2023
Date Made Active in Reports: 07/13/2023
Number of Days to Update: 77

Source: Amador Air Quality Management District
Telephone: 209-257-0112
Last EDR Contact: 01/03/2024
Next Scheduled EDR Contact: 09/11/2023
Data Release Frequency: Varies

DRYCLEAN SOUTH COAST: South Coast Air Quality Management District Drycleaner Listing
A listing of dry cleaners in the South Coast Air Quality Management District

Date of Government Version: 02/20/2024
Date Data Arrived at EDR: 02/22/2024
Date Made Active in Reports: 05/08/2024
Number of Days to Update: 76

Source: South Coast Air Quality Management District
Telephone: 909-396-3211
Last EDR Contact: 05/17/2024
Next Scheduled EDR Contact: 09/02/2024
Data Release Frequency: Varies

DRYCLEAN MOJAVE: Mojave Desert Air Quality Management District Drycleaner Facility Listing
A listing of drycleaner facility locations, for the Mojave Desert Air Quality Management District.

Date of Government Version: 04/15/2024
Date Data Arrived at EDR: 04/17/2024
Date Made Active in Reports: 04/24/2024
Number of Days to Update: 7

Source: Mojave Desert Air Quality Management District
Telephone: 760-245-1661
Last EDR Contact: 04/16/2024
Next Scheduled EDR Contact: 09/11/2023
Data Release Frequency: Varies

Docusign Envelope ID: 3773F87A-0B89-4932-BA2C-CA8383B3EEAD

GOVERNMENT RECORDS SEARCHED / DATA CURRENCY TRACKING

DRYCLEAN BUTTE: Butte County Air Quality Management DistrictDrycleaner Facility Listing
Butte County Air Quality Management DistrictDrycleaner Facility Listing.

Date of Government Version: 04/25/2023
Date Data Arrived at EDR: 10/18/2023
Date Made Active in Reports: 01/16/2024
Number of Days to Update: 90

Source: Butte County Air Quality Management District
Telephone: 530-332-9400
Last EDR Contact: 01/03/2024
Next Scheduled EDR Contact: 09/11/2023
Data Release Frequency: Varies

DRYCLEAN FEATHER RVR: Feather River Air Quality Management District Drycleaner Facility Listing
A listing of drycleaner facility locations, for the Feather River Air Quality Management District.

Date of Government Version: 03/08/2023
Date Data Arrived at EDR: 03/09/2023
Date Made Active in Reports: 06/05/2023
Number of Days to Update: 88

Source: Feather River Air Quality Management District
Telephone: 530-634-7659
Last EDR Contact: 01/03/2024
Next Scheduled EDR Contact: 09/11/2023
Data Release Frequency: Varies

DRYCLEAN SAN DIEGO: San Diego County Air Pollution Control District Drycleaner Facility Listing
A listing of drycleaner facility locations, for the San Diego County Air Pollution Control District.

Date of Government Version: 03/19/2024
Date Data Arrived at EDR: 03/21/2024
Date Made Active in Reports: 04/12/2024
Number of Days to Update: 22

Source: San Diego County Air Pollution Control District
Telephone: 858-586-2616
Last EDR Contact: 03/19/2024
Next Scheduled EDR Contact: 09/11/2023
Data Release Frequency: Varies

DRYCLEANERS: Cleaner Facilities
A list of drycleaner related facilities that have EPA ID numbers. These are facilities with certain SIC codes: power laundries, family and commercial; garment pressing and cleaner's agents; linen supply; coin-operated laundries and cleaning; drycleaning plants, except rugs; carpet and upholster cleaning; industrial launderers; laundry and garment services.

Date of Government Version: 04/02/2024
Date Data Arrived at EDR: 04/05/2024
Date Made Active in Reports: 04/15/2024
Number of Days to Update: 10

Source: Department of Toxic Substance Control
Telephone: 916-327-4498
Last EDR Contact: 05/22/2024
Next Scheduled EDR Contact: 09/09/2024
Data Release Frequency: Annually

DRYCLEAN GRANT: Grant Recipients List
Assembly Bill 998 (AB 998) established the Non-Toxic Dry Cleaning Incentive Program to provide financial assistance to the dry cleaning industry to switch from systems using perchloroethylene (Perc), an identified toxic air contaminant and potential human carcinogen, to non-toxic and non-smog forming alternatives.

Date of Government Version: 12/31/2021
Date Data Arrived at EDR: 01/26/2024
Date Made Active in Reports: 04/16/2024
Number of Days to Update: 81

Source: California Air Resources Board
Telephone: 916-323-0006
Last EDR Contact: 07/25/2024
Next Scheduled EDR Contact: 11/04/2024
Data Release Frequency: Varies

DRYCLEAN LAKE: Lake County Air Quality Management District Drycleaner Facility Listing
A listing of drycleaner facility locations, for the Lake County Air Quality Management District,

Date of Government Version: 02/15/2024
Date Data Arrived at EDR: 02/16/2024
Date Made Active in Reports: 05/02/2024
Number of Days to Update: 76

Source: Lake County Air Quality Management District
Telephone: 707-263-7000
Last EDR Contact: 01/03/2024
Next Scheduled EDR Contact: 09/11/2023
Data Release Frequency: Varies

Docusign Envelope ID: 3773F87A-0B89-4932-BA2C-CA8383B3EEAD

GOVERNMENT RECORDS SEARCHED / DATA CURRENCY TRACKING

DRYCLEAN AVAQMD: Antelope Valley Air Quality Management District Drycleaner Listing
A listing of dry cleaners in the Antelope Valley Air Quality Management District.

Date of Government Version: 02/26/2024
Date Data Arrived at EDR: 02/27/2024
Date Made Active in Reports: 05/15/2024
Number of Days to Update: 78

Source: Antelope Valley Air Quality Management District
Telephone: 661-723-8070
Last EDR Contact: 05/22/2024
Next Scheduled EDR Contact: 09/09/2024
Data Release Frequency: Varies

DRYCLEAN MENDOCINO: Mendocino County Air Quality Management District Drycleaner Facility Listing
A listing of drycleaner facility locations, for the Mendocino County Air Quality Management District.

Date of Government Version: 02/26/2024
Date Data Arrived at EDR: 02/28/2024
Date Made Active in Reports: 05/15/2024
Number of Days to Update: 77

Source: Mendocino County Air Quality Management District
Telephone: 707-463-4354
Last EDR Contact: 01/03/2024
Next Scheduled EDR Contact: 09/11/2023
Data Release Frequency: Varies

DRYCLEAN EAST KERN: Eastern Kern Air Pollution Control District District Drycleaner Facility Listing
A listing of drycleaner facility locations, for the Eastern Kern Air Pollution Control District.

Date of Government Version: 01/12/2023
Date Data Arrived at EDR: 04/26/2023
Date Made Active in Reports: 07/14/2023
Number of Days to Update: 79

Source: Eastern Kern Air Pollution Control District
Telephone: 661-862-9684
Last EDR Contact: 01/03/2024
Next Scheduled EDR Contact: 09/11/2023
Data Release Frequency: Varies

DRYCLEAN IMPERIAL: Imperial County Air Pollution Control District Drycleaner Facility Listing
A listing of drycleaner facility locations, for the Imperial County Air Pollution Control District

Date of Government Version: 04/25/2023
Date Data Arrived at EDR: 04/26/2023
Date Made Active in Reports: 07/14/2023
Number of Days to Update: 79

Source: Imperial County Air Pollution Control District
Telephone: 442-265-1800
Last EDR Contact: 01/03/2024
Next Scheduled EDR Contact: 09/11/2023
Data Release Frequency: Varies

DRYCLEAN YOLO-SOLANO: Yolo-Solano Air Quality Management District Drycleaner Facility Listing
A listing of drycleaner facility locations, for the Yolo-Solano Air Quality Management District.

Date of Government Version: 01/04/2024
Date Data Arrived at EDR: 01/05/2024
Date Made Active in Reports: 03/20/2024
Number of Days to Update: 75

Source: Yolo-Solano Air Quality Management District
Telephone: 530-757-3650
Last EDR Contact: 01/03/2024
Next Scheduled EDR Contact: 09/11/2023
Data Release Frequency: Varies

DRYCLEAN SHASTA: Shasta County Air Quality Management District District Drycleaner Facility Listing
A listing of drycleaner facility locations, for the Shasta County Air Quality Management District.

Date of Government Version: 04/26/2023
Date Data Arrived at EDR: 04/27/2023
Date Made Active in Reports: 07/14/2023
Number of Days to Update: 78

Source: Shasta County Air Quality Management District
Telephone: 530-225-5674
Last EDR Contact: 01/03/2024
Next Scheduled EDR Contact: 09/11/2023
Data Release Frequency: Varies

DRYCLEAN MONTERY BAY: Monterey Bay Air Quality Management District Drycleaner Facility Listing
A listing of drycleaner facility locations, for the Monterey Bay Air Quality Management District.

Date of Government Version: 01/03/2024
Date Data Arrived at EDR: 01/05/2024
Date Made Active in Reports: 03/20/2024
Number of Days to Update: 75

Source: Monterey Bay Air Quality Management District
Telephone: 831-647-9411
Last EDR Contact: 01/03/2024
Next Scheduled EDR Contact: 09/11/2023
Data Release Frequency: Varies

Docusign Envelope ID: 3773F87A-0B89-4932-BA2C-CA8383B3EEAD

GOVERNMENT RECORDS SEARCHED / DATA CURRENCY TRACKING

DRYCLEAN SAN LUIS OB: San Luis Obispo County Air Pollution Control District Drycleaner Facility Listing
A listing of drycleaner facility locations, for the San Luis Obispo County Air Pollution Control District.

Date of Government Version: 01/03/2024
Date Data Arrived at EDR: 01/04/2024
Date Made Active in Reports: 03/20/2024
Number of Days to Update: 76

Source: San Luis Obispo County Air Pollution Control District
Telephone: 805-781-5756
Last EDR Contact: 01/03/2024
Next Scheduled EDR Contact: 09/11/2023
Data Release Frequency: Varies

DRYCLEAN PLACER: Placer County Air Quality Management District Drycleaner Facility Listing
A listing of drycleaner facility locations, for the Placer County Air Quality Management District.

Date of Government Version: 05/15/2023
Date Data Arrived at EDR: 05/17/2023
Date Made Active in Reports: 08/14/2023
Number of Days to Update: 89

Source: Placer County Air Quality Management District
Telephone: 530-745-2335
Last EDR Contact: 01/03/2024
Next Scheduled EDR Contact: 09/11/2023
Data Release Frequency: Varies

DRYCLEAN SAN JOAQUIN: San Joaquin Valley Air Pollution Control District District Drycleaner Facility Listing
A listing of drycleaner facility locations, for the San Joaquin Valley Air Pollution Control District.

Date of Government Version: 01/04/2024
Date Data Arrived at EDR: 01/04/2024
Date Made Active in Reports: 03/21/2024
Number of Days to Update: 77

Source: San Joaquin Valley Air Pollution Control District
Telephone: 559-230-6001
Last EDR Contact: 01/03/2024
Next Scheduled EDR Contact: 09/11/2023
Data Release Frequency: Varies

DRYCLEAN BAY AREA: Bay Area Air Quality Management District Drycleaner Facility Listing
Bay Area Air Quality Management District Drycleaner Facility Listing.

Date of Government Version: 02/20/2019
Date Data Arrived at EDR: 05/30/2019
Date Made Active in Reports: 05/01/2023
Number of Days to Update: 1432

Source: Bay Area Air Quality Management District
Telephone: 415-516-1916
Last EDR Contact: 01/03/2024
Next Scheduled EDR Contact: 09/11/2023
Data Release Frequency: Varies

DRYCLEAN CALAVERAS: Calaveras County Environmental Management Agency Drycleaner Facility Listing
A listing of drycleaner facility locations, for the Calaveras County Environmental Management Agency.

Date of Government Version: 06/17/2019
Date Data Arrived at EDR: 06/19/2019
Date Made Active in Reports: 05/01/2023
Number of Days to Update: 1412

Source: Calaveras County Environmental Management Agency
Telephone: 209-754-6399
Last EDR Contact: 01/03/2024
Next Scheduled EDR Contact: 09/16/2019
Data Release Frequency: Varies

DRYCLEAN N COAST: North Coast Unified Air Quality Management District Drycleaner Facility Listing
A listing of drycleaner facility locations, for the North Coast Unified Air Quality Management District.

Date of Government Version: 11/30/2016
Date Data Arrived at EDR: 04/19/2019
Date Made Active in Reports: 05/01/2023
Number of Days to Update: 1473

Source: North Coast Unified Air Quality Management District
Telephone: 707-443-3093
Last EDR Contact: 01/03/2024
Next Scheduled EDR Contact: 09/11/2023
Data Release Frequency: Varies

DRYCLEAN N SIERRA: Northern Sierra Air Quality Management District Drycleaner Facility Listing
A listing of drycleaner facility locations, for the Northern Sierra Air Quality Management District,

Date of Government Version: 05/07/2019
Date Data Arrived at EDR: 05/07/2019
Date Made Active in Reports: 05/01/2023
Number of Days to Update: 1455

Source: Northern Sierra Air Quality Management District
Telephone: 530-274-9350
Last EDR Contact: 01/03/2024
Next Scheduled EDR Contact: 09/11/2023
Data Release Frequency: Varies

Docusign Envelope ID: 3773F87A-0B89-4932-BA2C-CA8383B3EEAD

GOVERNMENT RECORDS SEARCHED / DATA CURRENCY TRACKING

DRYCLEAN SANTA BARB: Santa Barbara County Air Pollution Control District Drycleaner Facility Listing
A listing of drycleaner facility locations, for the Santa Barbara County Air Pollution Control District.

Date of Government Version: 02/19/2019
Date Data Arrived at EDR: 04/17/2019
Date Made Active in Reports: 05/01/2023
Number of Days to Update: 1475
Source: Santa Barbara County Air Pollution Control District
Telephone: 805-961-8867
Last EDR Contact: 01/03/2024
Next Scheduled EDR Contact: 09/11/2023
Data Release Frequency: Varies

DRYCLEAN TEHAMA: Tehama County Air Pollution Control District Drycleaner Facility Listing
A listing of drycleaner facility locations, for the Tehama County Air Pollution Control District.

Date of Government Version: 04/24/2019
Date Data Arrived at EDR: 04/24/2019
Date Made Active in Reports: 05/01/2023
Number of Days to Update: 1468
Source: Tehama County Air Pollution Control District
Telephone: 530-527-3717
Last EDR Contact: 01/03/2024
Next Scheduled EDR Contact: 09/11/2023
Data Release Frequency: Varies

DRYCLEAN GLENN: Glenn County Air Pollution Control District Drycleaner Facility Listing
A listing of drycleaner facility locations, for the Glenn County Air Pollution Control District.

Date of Government Version: 01/08/2024
Date Data Arrived at EDR: 01/10/2024
Date Made Active in Reports: 03/27/2024
Number of Days to Update: 77
Source: Glenn County Air Pollution Control District
Telephone: 530-934-6500
Last EDR Contact: 01/03/2024
Next Scheduled EDR Contact: 09/11/2023
Data Release Frequency: Varies

DRYCLEAN N SONOMA: Norther Sonoma County County Air Pollution Control District Drycleaner Facility Listing
A listing of drycleaner facility locations, for the Northern Sonoma County Air Pollution Control District.,

Date of Government Version: 01/05/2024
Date Data Arrived at EDR: 01/10/2024
Date Made Active in Reports: 03/27/2024
Number of Days to Update: 77
Source: Santa Barbara County Air Pollution Control District
Telephone: 707-433-5911
Last EDR Contact: 01/03/2024
Next Scheduled EDR Contact: 09/11/2023
Data Release Frequency: Varies

DRYCLEAN SACRAMENTO: Sacramento Metropolitan Air Quality Management DistrictDrycleaner Facility Listing
A listing of drycleaner facility locations, for the Sacramento Metropolitan Air Quality Management District.

Date of Government Version: 01/03/2024
Date Data Arrived at EDR: 01/10/2024
Date Made Active in Reports: 03/27/2024
Number of Days to Update: 77
Source: Sacramento Metropolitan Air Quality Management District
Telephone: 916-874-3958
Last EDR Contact: 01/03/2024
Next Scheduled EDR Contact: 09/11/2023
Data Release Frequency: Varies

EMI: Emissions Inventory Data
Toxics and criteria pollutant emissions data collected by the ARB and local air pollution agencies.

Date of Government Version: 12/31/2021
Date Data Arrived at EDR: 06/09/2023
Date Made Active in Reports: 08/30/2023
Number of Days to Update: 82
Source: California Air Resources Board
Telephone: 916-322-2990
Last EDR Contact: 06/11/2024
Next Scheduled EDR Contact: 09/23/2024
Data Release Frequency: Varies

ENF: Enforcement Action Listing
A listing of Water Board Enforcement Actions. Formal is everything except Oral/Verbal Communication, Notice of Violation, Expedited Payment Letter, and Staff Enforcement Letter.

Date of Government Version: 04/15/2024
Date Data Arrived at EDR: 04/16/2024
Date Made Active in Reports: 07/12/2024
Number of Days to Update: 87
Source: State Water Resoruces Control Board
Telephone: 916-445-9379
Last EDR Contact: 07/16/2024
Next Scheduled EDR Contact: 10/28/2024
Data Release Frequency: Varies

Docusign Envelope ID: 3773F87A-0B89-4932-BA2C-CA8383B3EEAD

GOVERNMENT RECORDS SEARCHED / DATA CURRENCY TRACKING

FIN ASSURANCE 1: Financial Assurance Information Listing
Financial Assurance information

Date of Government Version: 04/12/2024
Date Data Arrived at EDR: 04/12/2024
Date Made Active in Reports: 07/09/2024
Number of Days to Update: 88

Source: Department of Toxic Substances Control
Telephone: 916-255-3628
Last EDR Contact: 07/10/2024
Next Scheduled EDR Contact: 10/28/2024
Data Release Frequency: Varies

FIN ASSURANCE 2: Financial Assurance Information Listing
A listing of financial assurance information for solid waste facilities. Financial assurance is intended to ensure that resources are available to pay for the cost of closure, post-closure care, and corrective measures if the owner or operator of a regulated facility is unable or unwilling to pay.

Date of Government Version: 02/07/2024
Date Data Arrived at EDR: 02/28/2024
Date Made Active in Reports: 05/15/2024
Number of Days to Update: 77

Source: California Integrated Waste Management Board
Telephone: 916-341-6066
Last EDR Contact: 07/31/2024
Next Scheduled EDR Contact: 11/18/2024
Data Release Frequency: Varies

ICE: Inspection, Compliance and Enforcement
Contains data pertaining to the Permitted Facilities with Inspections / Enforcements sites tracked in Envirostor.

Date of Government Version: 05/13/2024
Date Data Arrived at EDR: 05/14/2024
Date Made Active in Reports: 08/07/2024
Number of Days to Update: 85

Source: Department of Toxic Subsances Control
Telephone: 877-786-9427
Last EDR Contact: 08/12/2024
Next Scheduled EDR Contact: 11/26/2024
Data Release Frequency: Quarterly

HIST CORTESE: Hazardous Waste & Substance Site List
The sites for the list are designated by the State Water Resource Control Board [LUST], the Integrated Waste Board [SWF/LS], and the Department of Toxic Substances Control [CALSITES]. This listing is no longer updated by the state agency.

Date of Government Version: 04/01/2001
Date Data Arrived at EDR: 01/22/2009
Date Made Active in Reports: 04/08/2009
Number of Days to Update: 76

Source: Department of Toxic Substances Control
Telephone: 916-323-3400
Last EDR Contact: 01/22/2009
Next Scheduled EDR Contact: N/A
Data Release Frequency: No Update Planned

HWP: EnviroStor Permitted Facilities Listing
Detailed information on permitted hazardous waste facilities and corrective action ("cleanups") tracked in EnviroStor.

Date of Government Version: 05/13/2024
Date Data Arrived at EDR: 05/14/2024
Date Made Active in Reports: 08/07/2024
Number of Days to Update: 85

Source: Department of Toxic Substances Control
Telephone: 916-323-3400
Last EDR Contact: 08/12/2024
Next Scheduled EDR Contact: 11/26/2024
Data Release Frequency: Quarterly

HWT: Registered Hazardous Waste Transporter Database
A listing of hazardous waste transporters. In California, unless specifically exempted, it is unlawful for any person to transport hazardous wastes unless the person holds a valid registration issued by DTSC. A hazardous waste transporter registration is valid for one year and is assigned a unique registration number.

Date of Government Version: 04/02/2024
Date Data Arrived at EDR: 04/04/2024
Date Made Active in Reports: 06/26/2024
Number of Days to Update: 83

Source: Department of Toxic Substances Control
Telephone: 916-440-7145
Last EDR Contact: 07/02/2024
Next Scheduled EDR Contact: 10/14/2024
Data Release Frequency: Quarterly

Docusign Envelope ID: 3773F87A-0B89-4932-BA2C-CA8383B3EEAD

GOVERNMENT RECORDS SEARCHED / DATA CURRENCY TRACKING

HWTS: Hazardous Waste Tracking System

DTSC maintains the Hazardous Waste Tracking System that stores ID number information since the early 1980s and manifest data since 1993. The system collects both manifest copies from the generator and destination facility.

Date of Government Version: 01/26/2024
Date Data Arrived at EDR: 01/30/2024
Date Made Active in Reports: 04/17/2024
Number of Days to Update: 78

Source: Department of Toxic Substances Control
Telephone: 916-324-2444
Last EDR Contact: 06/26/2024
Next Scheduled EDR Contact: 10/14/2024
Data Release Frequency: Varies

HAZNET: Facility and Manifest Data

Facility and Manifest Data. The data is extracted from the copies of hazardous waste manifests received each year by the DTSC. The annual volume of manifests is typically 700,000 - 1,000,000 annually, representing approximately 350,000 - 500,000 shipments. Data are from the manifests submitted without correction, and therefore many contain some invalid values for data elements such as generator ID, TSD ID, waste category, and disposal method. This database begins with calendar year 1993.

Date of Government Version: 12/31/2023
Date Data Arrived at EDR: 04/04/2024
Date Made Active in Reports: 06/26/2024
Number of Days to Update: 83

Source: California Environmental Protection Agency
Telephone: 916-255-1136
Last EDR Contact: 07/02/2024
Next Scheduled EDR Contact: 10/14/2024
Data Release Frequency: Annually

MINES: Mines Site Location Listing

A listing of mine site locations from the Office of Mine Reclamation.

Date of Government Version: 03/04/2024
Date Data Arrived at EDR: 03/05/2024
Date Made Active in Reports: 05/28/2024
Number of Days to Update: 84

Source: Department of Conservation
Telephone: 916-322-1080
Last EDR Contact: 06/04/2024
Next Scheduled EDR Contact: 09/16/2024
Data Release Frequency: Quarterly

MWMP: Medical Waste Management Program Listing

The Medical Waste Management Program (MWMP) ensures the proper handling and disposal of medical waste by permitting and inspecting medical waste Offsite Treatment Facilities (PDF) and Transfer Stations (PDF) throughout the state. MWMP also oversees all Medical Waste Transporters.

Date of Government Version: 01/23/2024
Date Data Arrived at EDR: 02/27/2024
Date Made Active in Reports: 05/16/2024
Number of Days to Update: 79

Source: Department of Public Health
Telephone: 916-558-1784
Last EDR Contact: 05/29/2024
Next Scheduled EDR Contact: 09/09/2024
Data Release Frequency: Varies

NPDES: NPDES Permits Listing

A listing of NPDES permits, including stormwater.

Date of Government Version: 05/06/2024
Date Data Arrived at EDR: 05/07/2024
Date Made Active in Reports: 07/31/2024
Number of Days to Update: 85

Source: State Water Resources Control Board
Telephone: 916-445-9379
Last EDR Contact: 08/06/2024
Next Scheduled EDR Contact: 11/18/2024
Data Release Frequency: Quarterly

PEST LIC: Pesticide Regulation Licenses Listing

A listing of licenses and certificates issued by the Department of Pesticide Regulation. The DPR issues licenses and/or certificates to: Persons and businesses that apply or sell pesticides; Pest control dealers and brokers; Persons who advise on agricultural pesticide applications.

Date of Government Version: 02/26/2024
Date Data Arrived at EDR: 02/27/2024
Date Made Active in Reports: 05/17/2024
Number of Days to Update: 80

Source: Department of Pesticide Regulation
Telephone: 916-445-4038
Last EDR Contact: 05/29/2024
Next Scheduled EDR Contact: 09/09/2024
Data Release Frequency: Quarterly

Docusign Envelope ID: 3773F87A-0B89-4932-BA2C-CA8383B3EEAD

GOVERNMENT RECORDS SEARCHED / DATA CURRENCY TRACKING

PROC: Certified Processors Database
A listing of certified processors.

Date of Government Version: 03/04/2024
Date Data Arrived at EDR: 03/05/2024
Date Made Active in Reports: 05/28/2024
Number of Days to Update: 84
Source: Department of Conservation
Telephone: 916-323-3836
Last EDR Contact: 06/04/2024
Next Scheduled EDR Contact: 09/16/2024
Data Release Frequency: Quarterly

NOTIFY 65: Proposition 65 Records
Listings of all Proposition 65 incidents reported to counties by the State Water Resources Control Board and the Regional Water Quality Control Board. This database is no longer updated by the reporting agency.

Date of Government Version: 03/08/2024
Date Data Arrived at EDR: 03/08/2024
Date Made Active in Reports: 05/29/2024
Number of Days to Update: 82
Source: State Water Resources Control Board
Telephone: 916-445-3846
Last EDR Contact: 06/06/2024
Next Scheduled EDR Contact: 09/23/2024
Data Release Frequency: No Update Planned

SAN JOSE HAZMAT: Hazardous Material Facilities
Hazardous material facilities, including underground storage tank sites.

Date of Government Version: 11/03/2020
Date Data Arrived at EDR: 11/05/2020
Date Made Active in Reports: 01/26/2021
Number of Days to Update: 82
Source: City of San Jose Fire Department
Telephone: 408-535-7694
Last EDR Contact: 07/23/2024
Next Scheduled EDR Contact: 11/11/2024
Data Release Frequency: Annually

UIC: UIC Listing
A listing of wells identified as underground injection wells, in the California Oil and Gas Wells database.

Date of Government Version: 03/04/2024
Date Data Arrived at EDR: 03/05/2024
Date Made Active in Reports: 05/28/2024
Number of Days to Update: 84
Source: Deaprtment of Conservation
Telephone: 916-445-2408
Last EDR Contact: 06/04/2024
Next Scheduled EDR Contact: 09/16/2024
Data Release Frequency: Varies

UIC GEO: Underground Injection Control Sites (GEOTRACKER)
Underground control injection sites

Date of Government Version: 03/04/2024
Date Data Arrived at EDR: 03/05/2024
Date Made Active in Reports: 05/24/2024
Number of Days to Update: 80
Source: State Water Resource Control Board
Telephone: 866-480-1028
Last EDR Contact: 06/04/2024
Next Scheduled EDR Contact: 09/16/2024
Data Release Frequency: Varies

WASTEWATER PITS: Oil Wastewater Pits Listing
Water officials discovered that oil producers have been dumping chemical-laden wastewater into hundreds of unlined pits that are operating without proper permits. Inspections completed by the Central Valley Regional Water Quality Control Board revealed the existence of previously unidentified waste sites. The water boards review found that more than one-third of the region's active disposal pits are operating without permission.

Date of Government Version: 02/11/2021
Date Data Arrived at EDR: 07/01/2021
Date Made Active in Reports: 09/29/2021
Number of Days to Update: 90
Source: RWQCB, Central Valley Region
Telephone: 559-445-5577
Last EDR Contact: 07/03/2024
Next Scheduled EDR Contact: 10/14/2024
Data Release Frequency: Varies

WDS: Waste Discharge System
Sites which have been issued waste discharge requirements.

GOVERNMENT RECORDS SEARCHED / DATA CURRENCY TRACKING

Date of Government Version: 06/19/2007
Date Data Arrived at EDR: 06/20/2007
Date Made Active in Reports: 06/29/2007
Number of Days to Update: 9

Source: State Water Resources Control Board
Telephone: 916-341-5227
Last EDR Contact: 08/07/2024
Next Scheduled EDR Contact: 11/26/2024
Data Release Frequency: No Update Planned

WIP: Well Investigation Program Case List

Well Investigation Program case in the San Gabriel and San Fernando Valley area.

Date of Government Version: 07/03/2009
Date Data Arrived at EDR: 07/21/2009
Date Made Active in Reports: 08/03/2009
Number of Days to Update: 13

Source: Los Angeles Water Quality Control Board
Telephone: 213-576-6726
Last EDR Contact: 06/13/2024
Next Scheduled EDR Contact: 09/30/2024
Data Release Frequency: No Update Planned

MILITARY PRIV SITES: Military Privatized Sites (GEOTRACKER)

Military privatized sites

Date of Government Version: 03/04/2024
Date Data Arrived at EDR: 03/05/2024
Date Made Active in Reports: 05/24/2024
Number of Days to Update: 80

Source: State Water Resources Control Board
Telephone: 866-480-1028
Last EDR Contact: 06/04/2024
Next Scheduled EDR Contact: 09/16/2024
Data Release Frequency: Varies

PROJECT: Project Sites (GEOTRACKER)

Projects sites

Date of Government Version: 03/04/2024
Date Data Arrived at EDR: 03/05/2024
Date Made Active in Reports: 05/24/2024
Number of Days to Update: 80

Source: State Water Resources Control Board
Telephone: 866-480-1028
Last EDR Contact: 06/04/2024
Next Scheduled EDR Contact: 09/16/2024
Data Release Frequency: Varies

WDR: Waste Discharge Requirements Listing

In general, the Waste Discharge Requirements (WDRs) Program (sometimes also referred to as the "Non Chapter 15 (Non 15) Program") regulates point discharges that are exempt pursuant to Subsection 20090 of Title 27 and not subject to the Federal Water Pollution Control Act. Exemptions from Title 27 may be granted for nine categories of discharges (e.g., sewage, wastewater, etc.) that meet, and continue to meet, the preconditions listed for each specific exemption. The scope of the WDRs Program also includes the discharge of wastes classified as inert, pursuant to section 20230 of Title 27.

Date of Government Version: 03/04/2024
Date Data Arrived at EDR: 03/05/2024
Date Made Active in Reports: 05/28/2024
Number of Days to Update: 84

Source: State Water Resources Control Board
Telephone: 916-341-5810
Last EDR Contact: 06/04/2024
Next Scheduled EDR Contact: 09/16/2024
Data Release Frequency: Quarterly

CIWQS: California Integrated Water Quality System

The California Integrated Water Quality System (CIWQS) is a computer system used by the State and Regional Water Quality Control Boards to track information about places of environmental interest, manage permits and other orders, track inspections, and manage violations and enforcement activities.

Date of Government Version: 02/26/2024
Date Data Arrived at EDR: 02/27/2024
Date Made Active in Reports: 05/14/2024
Number of Days to Update: 77

Source: State Water Resources Control Board
Telephone: 866-794-4977
Last EDR Contact: 05/29/2024
Next Scheduled EDR Contact: 09/09/2024
Data Release Frequency: Varies

CERS: CalEPA Regulated Site Portal Data

The CalEPA Regulated Site Portal database combines data about environmentally regulated sites and facilities in California into a single database. It combines data from a variety of state and federal databases, and provides an overview of regulated activities across the spectrum of environmental programs for any given location in California. These activities include hazardous materials and waste, state and federal cleanups, impacted ground and surface waters, and toxic materials

GOVERNMENT RECORDS SEARCHED / DATA CURRENCY TRACKING

Date of Government Version: 07/10/2024
Date Data Arrived at EDR: 07/10/2024
Date Made Active in Reports: 07/12/2024
Number of Days to Update: 2

Source: California Environmental Protection Agency
Telephone: 916-323-2514
Last EDR Contact: 07/10/2024
Next Scheduled EDR Contact: 10/28/2024
Data Release Frequency: Varies

NON-CASE INFO: Non-Case Information Sites (GEOTRACKER)
Non-Case Information sites

Date of Government Version: 03/04/2024
Date Data Arrived at EDR: 03/05/2024
Date Made Active in Reports: 05/24/2024
Number of Days to Update: 80

Source: State Water Resources Control Board
Telephone: 866-480-1028
Last EDR Contact: 06/04/2024
Next Scheduled EDR Contact: 09/16/2024
Data Release Frequency: Varies

OTHER OIL GAS: Other Oil & Gas Projects Sites (GEOTRACKER)
Other Oil & Gas Projects sites

Date of Government Version: 03/04/2024
Date Data Arrived at EDR: 03/05/2024
Date Made Active in Reports: 05/24/2024
Number of Days to Update: 80

Source: State Water Resources Control Board
Telephone: 866-480-1028
Last EDR Contact: 06/04/2024
Next Scheduled EDR Contact: 09/16/2024
Data Release Frequency: Varies

PROD WATER PONDS: Produced Water Ponds Sites (GEOTRACKER)
Produced water ponds sites

Date of Government Version: 03/04/2024
Date Data Arrived at EDR: 03/05/2024
Date Made Active in Reports: 05/24/2024
Number of Days to Update: 80

Source: State Water Resources Control Board
Telephone: 866-480-1028
Last EDR Contact: 06/04/2024
Next Scheduled EDR Contact: 09/16/2024
Data Release Frequency: Varies

SAMPLING POINT: Sampling Point ? Public Sites (GEOTRACKER)
Sampling point - public sites

Date of Government Version: 03/04/2024
Date Data Arrived at EDR: 03/05/2024
Date Made Active in Reports: 05/24/2024
Number of Days to Update: 80

Source: State Water Resources Control Board
Telephone: 866-480-1028
Last EDR Contact: 06/04/2024
Next Scheduled EDR Contact: 09/16/2024
Data Release Frequency: Varies

WELL STIM PROJ: Well Stimulation Project (GEOTRACKER)
Includes areas of groundwater monitoring plans, a depiction of the monitoring network, and the facilities, boundaries, and subsurface characteristics of the oilfield and the features (oil and gas wells, produced water ponds, UIC wells, water supply wells, etc?) being monitored

Date of Government Version: 03/04/2024
Date Data Arrived at EDR: 03/05/2024
Date Made Active in Reports: 05/24/2024
Number of Days to Update: 80

Source: State Water Resources Control Board
Telephone: 866-480-1028
Last EDR Contact: 06/04/2024
Next Scheduled EDR Contact: 09/16/2024
Data Release Frequency: Varies

EDR HIGH RISK HISTORICAL RECORDS

EDR Exclusive Records

EDR MGP: EDR Proprietary Manufactured Gas Plants
The EDR Proprietary Manufactured Gas Plant Database includes records of coal gas plants (manufactured gas plants) compiled by EDR's researchers. Manufactured gas sites were used in the United States from the 1800's to 1950's to produce a gas that could be distributed and used as fuel. These plants used whale oil, rosin, coal, or a mixture of coal, oil, and water that also produced a significant amount of waste. Many of the byproducts of the gas production, such as coal tar (oily waste containing volatile and non-volatile chemicals), sludges, oils and other compounds are potentially hazardous to human health and the environment. The byproduct from this process was frequently disposed of directly at the plant site and can remain or spread slowly, serving as a continuous source of soil and groundwater contamination.

Docusign Envelope ID: 3773F87A-0B89-4932-BA2C-CA8383B3EEAD

GOVERNMENT RECORDS SEARCHED / DATA CURRENCY TRACKING

Date of Government Version: N/A
Date Data Arrived at EDR: N/A
Date Made Active in Reports: N/A
Number of Days to Update: N/A

Source: EDR, Inc.
Telephone: N/A
Last EDR Contact: N/A
Next Scheduled EDR Contact: N/A
Data Release Frequency: No Update Planned

EDR Hist Auto: EDR Exclusive Historical Auto Stations

EDR has searched selected national collections of business directories and has collected listings of potential gas station/filling station/service station sites that were available to EDR researchers. EDR's review was limited to those categories of sources that might, in EDR's opinion, include gas station/filling station/service station establishments. The categories reviewed included, but were not limited to gas, gas station, gasoline station, filling station, auto, automobile repair, auto service station, service station, etc. This database falls within a category of information EDR classifies as "High Risk Historical Records", or HRHR. EDR's HRHR effort presents unique and sometimes proprietary data about past sites and operations that typically create environmental concerns, but may not show up in current government records searches.

Date of Government Version: N/A
Date Data Arrived at EDR: N/A
Date Made Active in Reports: N/A
Number of Days to Update: N/A

Source: EDR, Inc.
Telephone: N/A
Last EDR Contact: N/A
Next Scheduled EDR Contact: N/A
Data Release Frequency: Varies

EDR Hist Cleaner: EDR Exclusive Historical Cleaners

EDR has searched selected national collections of business directories and has collected listings of potential dry cleaner sites that were available to EDR researchers. EDR's review was limited to those categories of sources that might, in EDR's opinion, include dry cleaning establishments. The categories reviewed included, but were not limited to dry cleaners, cleaners, laundry, laundromat, cleaning/laundry, wash & dry etc. This database falls within a category of information EDR classifies as "High Risk Historical Records", or HRHR. EDR's HRHR effort presents unique and sometimes proprietary data about past sites and operations that typically create environmental concerns, but may not show up in current government records searches.

Date of Government Version: N/A
Date Data Arrived at EDR: N/A
Date Made Active in Reports: N/A
Number of Days to Update: N/A

Source: EDR, Inc.
Telephone: N/A
Last EDR Contact: N/A
Next Scheduled EDR Contact: N/A
Data Release Frequency: Varies

EDR RECOVERED GOVERNMENT ARCHIVES

Exclusive Recovered Govt. Archives

RGA LF: Recovered Government Archive Solid Waste Facilities List

The EDR Recovered Government Archive Landfill database provides a list of landfills derived from historical databases and includes many records that no longer appear in current government lists. Compiled from Records formerly available from the Department of Resources Recycling and Recovery in California.

Date of Government Version: N/A
Date Data Arrived at EDR: 07/01/2013
Date Made Active in Reports: 01/13/2014
Number of Days to Update: 196

Source: Department of Resources Recycling and Recovery
Telephone: N/A
Last EDR Contact: 06/01/2012
Next Scheduled EDR Contact: N/A
Data Release Frequency: Varies

RGA LUST: Recovered Government Archive Leaking Underground Storage Tank

The EDR Recovered Government Archive Leaking Underground Storage Tank database provides a list of LUST incidents derived from historical databases and includes many records that no longer appear in current government lists. Compiled from Records formerly available from the State Water Resources Control Board in California.

Date of Government Version: N/A
Date Data Arrived at EDR: 07/01/2013
Date Made Active in Reports: 12/30/2013
Number of Days to Update: 182

Source: State Water Resources Control Board
Telephone: N/A
Last EDR Contact: 06/01/2012
Next Scheduled EDR Contact: N/A
Data Release Frequency: Varies

Docusign Envelope ID: 3773F87A-0B89-4932-BA2C-CA8383B3EEAD

GOVERNMENT RECORDS SEARCHED / DATA CURRENCY TRACKING

COUNTY RECORDS

ALAMEDA COUNTY:

CS ALAMEDA: Contaminated Sites
A listing of contaminated sites overseen by the Toxic Release Program (oil and groundwater contamination from chemical releases and spills) and the Leaking Underground Storage Tank Program (soil and ground water contamination from leaking petroleum USTs).

Date of Government Version: 01/09/2019
Date Data Arrived at EDR: 01/11/2019
Date Made Active in Reports: 03/05/2019
Number of Days to Update: 53

Source: Alameda County Environmental Health Services
Telephone: 510-567-6700
Last EDR Contact: 06/26/2024
Next Scheduled EDR Contact: 10/14/2024
Data Release Frequency: Semi-Annually

UST ALAMEDA: Underground Tanks
Underground storage tank sites located in Alameda county.

Date of Government Version: 12/26/2023
Date Data Arrived at EDR: 12/26/2023
Date Made Active in Reports: 03/19/2024
Number of Days to Update: 84

Source: Alameda County Environmental Health Services
Telephone: 510-567-6700
Last EDR Contact: 06/26/2024
Next Scheduled EDR Contact: 10/14/2024
Data Release Frequency: Semi-Annually

AMADOR COUNTY:

CUPA AMADOR: CUPA Facility List
Cupa Facility List

Date of Government Version: 04/27/2023
Date Data Arrived at EDR: 04/27/2023
Date Made Active in Reports: 07/13/2023
Number of Days to Update: 77

Source: Amador County Environmental Health
Telephone: 209-223-6439
Last EDR Contact: 07/23/2024
Next Scheduled EDR Contact: 11/11/2024
Data Release Frequency: Varies

BUTTE COUNTY:

CUPA BUTTE: CUPA Facility Listing
Cupa facility list.

Date of Government Version: 04/21/2017
Date Data Arrived at EDR: 04/25/2017
Date Made Active in Reports: 08/09/2017
Number of Days to Update: 106

Source: Public Health Department
Telephone: 530-538-7149
Last EDR Contact: 06/26/2024
Next Scheduled EDR Contact: 10/14/2024
Data Release Frequency: No Update Planned

CALVERAS COUNTY:

CUPA CALVERAS: CUPA Facility Listing
Cupa Facility Listing

Date of Government Version: 03/01/2024
Date Data Arrived at EDR: 03/19/2024
Date Made Active in Reports: 06/11/2024
Number of Days to Update: 84

Source: Calveras County Environmental Health
Telephone: 209-754-6399
Last EDR Contact: 08/07/2024
Next Scheduled EDR Contact: 09/30/2024
Data Release Frequency: Quarterly

COLUSA COUNTY:

Docusign Envelope ID: 3773F87A-0B89-4932-BA2C-CA8383B3EEAD

GOVERNMENT RECORDS SEARCHED / DATA CURRENCY TRACKING

CUPA COLUSA: CUPA Facility List
Cupa facility list.

Date of Government Version: 04/06/2020
Date Data Arrived at EDR: 04/23/2020
Date Made Active in Reports: 07/10/2020
Number of Days to Update: 78

Source: Health & Human Services
Telephone: 530-458-0396
Last EDR Contact: 07/23/2024
Next Scheduled EDR Contact: 11/11/2024
Data Release Frequency: Semi-Annually

CONTRA COSTA COUNTY:

SL CONTRA COSTA: Site List
List includes sites from the underground tank, hazardous waste generator and business plan/2185 programs.

Date of Government Version: 04/11/2024
Date Data Arrived at EDR: 04/23/2024
Date Made Active in Reports: 07/17/2024
Number of Days to Update: 85

Source: Contra Costa Health Services Department
Telephone: 925-646-2286
Last EDR Contact: 07/18/2024
Next Scheduled EDR Contact: 11/04/2024
Data Release Frequency: Semi-Annually

DEL NORTE COUNTY:

CUPA DEL NORTE: CUPA Facility List
Cupa Facility list

Date of Government Version: 02/05/2024
Date Data Arrived at EDR: 02/08/2024
Date Made Active in Reports: 04/26/2024
Number of Days to Update: 78

Source: Del Norte County Environmental Health Division
Telephone: 707-465-0426
Last EDR Contact: 07/18/2024
Next Scheduled EDR Contact: 11/04/2024
Data Release Frequency: Varies

EL DORADO COUNTY:

CUPA EL DORADO: CUPA Facility List
CUPA facility list.

Date of Government Version: 08/08/2022
Date Data Arrived at EDR: 08/09/2022
Date Made Active in Reports: 09/01/2022
Number of Days to Update: 23

Source: El Dorado County Environmental Management Department
Telephone: 530-621-6623
Last EDR Contact: 07/17/2024
Next Scheduled EDR Contact: 11/04/2024
Data Release Frequency: Varies

FRESNO COUNTY:

CUPA FRESNO: CUPA Resources List
Certified Unified Program Agency. CUPA's are responsible for implementing a unified hazardous materials and hazardous waste management regulatory program. The agency provides oversight of businesses that deal with hazardous materials, operate underground storage tanks or aboveground storage tanks.

Date of Government Version: 06/28/2021
Date Data Arrived at EDR: 12/21/2021
Date Made Active in Reports: 03/03/2022
Number of Days to Update: 72

Source: Dept. of Community Health
Telephone: 559-445-3271
Last EDR Contact: 06/27/2024
Next Scheduled EDR Contact: 10/07/2024
Data Release Frequency: Semi-Annually

GLENN COUNTY:

Docusign Envelope ID: 3773F87A-0B89-4932-BA2C-CA8383B3EEAD

GOVERNMENT RECORDS SEARCHED / DATA CURRENCY TRACKING

CUPA GLENN: CUPA Facility List
Cupa facility list

Date of Government Version: 01/22/2018
Date Data Arrived at EDR: 01/24/2018
Date Made Active in Reports: 03/14/2018
Number of Days to Update: 49

Source: Glenn County Air Pollution Control District
Telephone: 830-934-6500
Last EDR Contact: 07/10/2024
Next Scheduled EDR Contact: 10/28/2024
Data Release Frequency: No Update Planned

HUMBOLDT COUNTY:

CUPA HUMBOLDT: CUPA Facility List
CUPA facility list.

Date of Government Version: 08/12/2021
Date Data Arrived at EDR: 08/12/2021
Date Made Active in Reports: 11/08/2021
Number of Days to Update: 88

Source: Humboldt County Environmental Health
Telephone: N/A
Last EDR Contact: 08/07/2024
Next Scheduled EDR Contact: 11/26/2024
Data Release Frequency: Semi-Annually

IMPERIAL COUNTY:

CUPA IMPERIAL: CUPA Facility List
Cupa facility list.

Date of Government Version: 04/15/2024
Date Data Arrived at EDR: 04/17/2024
Date Made Active in Reports: 07/12/2024
Number of Days to Update: 86

Source: San Diego Border Field Office
Telephone: 760-339-2777
Last EDR Contact: 07/10/2024
Next Scheduled EDR Contact: 10/28/2024
Data Release Frequency: Varies

INYO COUNTY:

CUPA INYO: CUPA Facility List
Cupa facility list.

Date of Government Version: 04/02/2018
Date Data Arrived at EDR: 04/03/2018
Date Made Active in Reports: 06/14/2018
Number of Days to Update: 72

Source: Inyo County Environmental Health Services
Telephone: 760-878-0238
Last EDR Contact: 08/07/2024
Next Scheduled EDR Contact: 11/26/2024
Data Release Frequency: Varies

KERN COUNTY:

CUPA KERN: CUPA Facility List
A listing of sites included in the Kern County Hazardous Material Business Plan.

Date of Government Version: 05/23/2024
Date Data Arrived at EDR: 06/11/2024
Date Made Active in Reports: 06/17/2024
Number of Days to Update: 6

Source: Kern County Public Health
Telephone: 661-321-3000
Last EDR Contact: 07/24/2024
Next Scheduled EDR Contact: 11/11/2024
Data Release Frequency: Varies

UST KERN: Underground Storage Tank Sites & Tank Listing
Kern County Sites and Tanks Listing.

GOVERNMENT RECORDS SEARCHED / DATA CURRENCY TRACKING

Date of Government Version: 04/25/2024
Date Data Arrived at EDR: 05/01/2024
Date Made Active in Reports: 05/08/2024
Number of Days to Update: 7

Source: Kern County Environment Health Services Department
Telephone: 661-862-8700
Last EDR Contact: 07/24/2024
Next Scheduled EDR Contact: 11/11/2024
Data Release Frequency: Quarterly

KINGS COUNTY:

CUPA KINGS: CUPA Facility List
A listing of sites included in the county's Certified Unified Program Agency database. California's Secretary for Environmental Protection established the unified hazardous materials and hazardous waste regulatory program as required by chapter 6.11 of the California Health and Safety Code. The Unified Program consolidates the administration, permits, inspections, and enforcement activities.

Date of Government Version: 12/03/2020
Date Data Arrived at EDR: 01/26/2021
Date Made Active in Reports: 04/14/2021
Number of Days to Update: 78

Source: Kings County Department of Public Health
Telephone: 559-584-1411
Last EDR Contact: 08/07/2024
Next Scheduled EDR Contact: 11/26/2024
Data Release Frequency: Varies

LAKE COUNTY:

CUPA LAKE: CUPA Facility List
Cupa facility list

Date of Government Version: 07/26/2024
Date Data Arrived at EDR: 07/29/2024
Date Made Active in Reports: 08/08/2024
Number of Days to Update: 10

Source: Lake County Environmental Health
Telephone: 707-263-1164
Last EDR Contact: 07/08/2024
Next Scheduled EDR Contact: 10/21/2024
Data Release Frequency: Varies

LASSEN COUNTY:

CUPA LASSEN: CUPA Facility List
Cupa facility list

Date of Government Version: 07/31/2020
Date Data Arrived at EDR: 08/21/2020
Date Made Active in Reports: 11/09/2020
Number of Days to Update: 80

Source: Lassen County Environmental Health
Telephone: 530-251-8528
Last EDR Contact: 07/10/2024
Next Scheduled EDR Contact: 10/28/2024
Data Release Frequency: Varies

LOS ANGELES COUNTY:

AOCONCERN: Key Areas of Concerns in Los Angeles County
San Gabriel Valley areas where VOC contamination is at or above the MCL as designated by region 9 EPA office. Date of Government Version: 3/30/2009 Exide Site area is a cleanup plan of lead-impacted soil surrounding the former Exide Facility as designated by the DTSC. Date of Government Version: 7/17/2017

Date of Government Version: 03/30/2009
Date Data Arrived at EDR: 03/31/2009
Date Made Active in Reports: 10/23/2009
Number of Days to Update: 206

Source: N/A
Telephone: N/A
Last EDR Contact: 06/06/2024
Next Scheduled EDR Contact: 09/23/2024
Data Release Frequency: No Update Planned

Docusign Envelope ID: 3773F87A-0B89-4932-BA2C-CA8383B3EEAD

GOVERNMENT RECORDS SEARCHED / DATA CURRENCY TRACKING

HMS LOS ANGELES: HMS: Street Number List
Industrial Waste and Underground Storage Tank Sites.

Date of Government Version: 07/02/2024
Date Data Arrived at EDR: 07/08/2024
Date Made Active in Reports: 07/10/2024
Number of Days to Update: 2

Source: Department of Public Works
Telephone: 626-458-3517
Last EDR Contact: 06/26/2024
Next Scheduled EDR Contact: 10/14/2024
Data Release Frequency: Semi-Annually

LF LOS ANGELES: List of Solid Waste Facilities
Solid Waste Facilities in Los Angeles County.

Date of Government Version: 04/08/2024
Date Data Arrived at EDR: 04/09/2024
Date Made Active in Reports: 07/08/2024
Number of Days to Update: 90

Source: La County Department of Public Works
Telephone: 818-458-5185
Last EDR Contact: 07/09/2024
Next Scheduled EDR Contact: 10/21/2024
Data Release Frequency: Varies

LF LOS ANGELES CITY: City of Los Angeles Landfills
Landfills owned and maintained by the City of Los Angeles.

Date of Government Version: 12/31/2022
Date Data Arrived at EDR: 01/12/2023
Date Made Active in Reports: 03/29/2023
Number of Days to Update: 76

Source: Engineering & Construction Division
Telephone: 213-473-7869
Last EDR Contact: 07/03/2024
Next Scheduled EDR Contact: 10/21/2024
Data Release Frequency: Varies

LOS ANGELES AST: Active & Inactive AST Inventory
A listing of active & inactive above ground petroleum storage tank site locations, located in the City of Los Angeles.

Date of Government Version: 06/01/2019
Date Data Arrived at EDR: 06/25/2019
Date Made Active in Reports: 08/22/2019
Number of Days to Update: 58

Source: Los Angeles Fire Department
Telephone: 213-978-3800
Last EDR Contact: 06/17/2024
Next Scheduled EDR Contact: 09/30/2024
Data Release Frequency: Varies

LOS ANGELES CO LF METHANE: Methane Producing Landfills
This data was created on April 30, 2012 to represent known disposal sites in Los Angeles County that may produce and emanate methane gas. The shapefile contains disposal sites within Los Angeles County that once accepted degradable refuse material. Information used to create this data was extracted from a landfill survey performed by County Engineers (Major Waste System Map, 1973) as well as historical records from CalRecycle, Regional Water Quality Control Board, and Los Angeles County Department of Public Health

Date of Government Version: 04/13/2023
Date Data Arrived at EDR: 07/13/2023
Date Made Active in Reports: 09/27/2023
Number of Days to Update: 76

Source: Los Angeles County Department of Public Works
Telephone: 626-458-6973
Last EDR Contact: 07/09/2024
Next Scheduled EDR Contact: 10/21/2024
Data Release Frequency: No Update Planned

LOS ANGELES HM: Active & Inactive Hazardous Materials Inventory
A listing of active & inactive hazardous materials facility locations, located in the City of Los Angeles.

Date of Government Version: 02/09/2024
Date Data Arrived at EDR: 03/19/2024
Date Made Active in Reports: 06/11/2024
Number of Days to Update: 84

Source: Los Angeles Fire Department
Telephone: 213-978-3800
Last EDR Contact: 06/17/2024
Next Scheduled EDR Contact: 09/30/2024
Data Release Frequency: Varies

Docusign Envelope ID: 3773F87A-0B89-4932-BA2C-CA8383B3EEAD

GOVERNMENT RECORDS SEARCHED / DATA CURRENCY TRACKING

LOS ANGELES UST: Active & Inactive UST Inventory
A listing of active & inactive underground storage tank site locations and underground storage tank historical sites, located in the City of Los Angeles.

Date of Government Version: 02/09/2024
Date Data Arrived at EDR: 03/19/2024
Date Made Active in Reports: 06/11/2024
Number of Days to Update: 84
Source: Los Angeles Fire Department
Telephone: 213-978-3800
Last EDR Contact: 06/17/2024
Next Scheduled EDR Contact: 09/30/2024
Data Release Frequency: Varies

SITE MIT LOS ANGELES: Site Mitigation LA County List
Industrial sites that have had some sort of spill or complaint.

Date of Government Version: 07/11/2023
Date Data Arrived at EDR: 10/17/2023
Date Made Active in Reports: 01/09/2024
Number of Days to Update: 84
Source: Community Health Services
Telephone: 323-890-7806
Last EDR Contact: 07/16/2024
Next Scheduled EDR Contact: 10/28/2024
Data Release Frequency: Annually

UST EL SEGUNDO: City of El Segundo Underground Storage Tank
Underground storage tank sites located in El Segundo city.

Date of Government Version: 01/21/2017
Date Data Arrived at EDR: 04/19/2017
Date Made Active in Reports: 05/10/2017
Number of Days to Update: 21
Source: City of El Segundo Fire Department
Telephone: 310-524-2236
Last EDR Contact: 07/03/2024
Next Scheduled EDR Contact: 10/21/2024
Data Release Frequency: No Update Planned

UST LONG BEACH: City of Long Beach Underground Storage Tank
Underground storage tank sites located in the city of Long Beach.

Date of Government Version: 04/22/2019
Date Data Arrived at EDR: 04/23/2019
Date Made Active in Reports: 06/27/2019
Number of Days to Update: 65
Source: City of Long Beach Fire Department
Telephone: 562-570-2563
Last EDR Contact: 07/10/2024
Next Scheduled EDR Contact: 10/28/2024
Data Release Frequency: Varies

UST TORRANCE: City of Torrance Underground Storage Tank
Underground storage tank sites located in the city of Torrance.

Date of Government Version: 04/16/2024
Date Data Arrived at EDR: 04/17/2024
Date Made Active in Reports: 07/12/2024
Number of Days to Update: 86
Source: City of Torrance Fire Department
Telephone: 310-618-2973
Last EDR Contact: 07/12/2024
Next Scheduled EDR Contact: 10/28/2024
Data Release Frequency: Semi-Annually

MADERA COUNTY:

CUPA MADERA: CUPA Facility List
A listing of sites included in the county's Certified Unified Program Agency database. California's Secretary for Environmental Protection established the unified hazardous materials and hazardous waste regulatory program as required by chapter 6.11 of the California Health and Safety Code. The Unified Program consolidates the administration, permits, inspections, and enforcement activities.

Date of Government Version: 08/10/2020
Date Data Arrived at EDR: 08/12/2020
Date Made Active in Reports: 10/23/2020
Number of Days to Update: 72
Source: Madera County Environmental Health
Telephone: 559-675-7823
Last EDR Contact: 08/07/2024
Next Scheduled EDR Contact: 11/26/2024
Data Release Frequency: Varies

MARIN COUNTY:

GOVERNMENT RECORDS SEARCHED / DATA CURRENCY TRACKING

UST MARIN: Underground Storage Tank Sites
Currently permitted USTs in Marin County.

Date of Government Version: 09/26/2018
Date Data Arrived at EDR: 10/04/2018
Date Made Active in Reports: 11/02/2018
Number of Days to Update: 29

Source: Public Works Department Waste Management
Telephone: 415-473-6647
Last EDR Contact: 06/20/2024
Next Scheduled EDR Contact: 10/07/2024
Data Release Frequency: Semi-Annually

MENDOCINO COUNTY:

UST MENDOCINO: Mendocino County UST Database
A listing of underground storage tank locations in Mendocino County.

Date of Government Version: 09/22/2021
Date Data Arrived at EDR: 11/18/2021
Date Made Active in Reports: 11/22/2021
Number of Days to Update: 4

Source: Department of Public Health
Telephone: 707-463-4466
Last EDR Contact: 05/17/2024
Next Scheduled EDR Contact: 09/02/2024
Data Release Frequency: Annually

MERCED COUNTY:

CUPA MERCED: CUPA Facility List
CUPA facility list.

Date of Government Version: 11/15/2023
Date Data Arrived at EDR: 11/20/2023
Date Made Active in Reports: 02/15/2024
Number of Days to Update: 87

Source: Merced County Environmental Health
Telephone: 209-381-1094
Last EDR Contact: 07/17/2024
Next Scheduled EDR Contact: 11/26/2024
Data Release Frequency: Varies

MONO COUNTY:

CUPA MONO: CUPA Facility List
CUPA Facility List

Date of Government Version: 02/22/2021
Date Data Arrived at EDR: 03/02/2021
Date Made Active in Reports: 05/19/2021
Number of Days to Update: 78

Source: Mono County Health Department
Telephone: 760-932-5580
Last EDR Contact: 05/17/2024
Next Scheduled EDR Contact: 09/02/2024
Data Release Frequency: Varies

MONTEREY COUNTY:

CUPA MONTEREY: CUPA Facility Listing
CUPA Program listing from the Environmental Health Division.

Date of Government Version: 10/04/2021
Date Data Arrived at EDR: 10/06/2021
Date Made Active in Reports: 12/29/2021
Number of Days to Update: 84

Source: Monterey County Health Department
Telephone: 831-796-1297
Last EDR Contact: 07/31/2024
Next Scheduled EDR Contact: 10/07/2024
Data Release Frequency: Varies

NAPA COUNTY:

Docusign Envelope ID: 3773F87A-0B89-4932-BA2C-CA8383B3EEAD

GOVERNMENT RECORDS SEARCHED / DATA CURRENCY TRACKING

LUST NAPA: Sites With Reported Contamination
A listing of leaking underground storage tank sites located in Napa county.

Date of Government Version: 01/09/2017
Date Data Arrived at EDR: 01/11/2017
Date Made Active in Reports: 03/02/2017
Number of Days to Update: 50

Source: Napa County Department of Environmental Management
Telephone: 707-253-4269
Last EDR Contact: 05/17/2024
Next Scheduled EDR Contact: 09/02/2024
Data Release Frequency: No Update Planned

UST NAPA: Closed and Operating Underground Storage Tank Sites
Underground storage tank sites located in Napa county.

Date of Government Version: 09/05/2019
Date Data Arrived at EDR: 09/09/2019
Date Made Active in Reports: 10/31/2019
Number of Days to Update: 52

Source: Napa County Department of Environmental Management
Telephone: 707-253-4269
Last EDR Contact: 05/17/2024
Next Scheduled EDR Contact: 09/02/2024
Data Release Frequency: No Update Planned

NEVADA COUNTY:

CUPA NEVADA: CUPA Facility List
CUPA facility list.

Date of Government Version: 04/23/2024
Date Data Arrived at EDR: 04/25/2024
Date Made Active in Reports: 06/26/2024
Number of Days to Update: 62

Source: Community Development Agency
Telephone: 530-265-1467
Last EDR Contact: 07/18/2024
Next Scheduled EDR Contact: 11/04/2024
Data Release Frequency: Varies

ORANGE COUNTY:

IND_SITE ORANGE: List of Industrial Site Cleanups Orange County
Petroleum and non-petroleum spills.

Date of Government Version: 02/02/2024
Date Data Arrived at EDR: 03/13/2024
Date Made Active in Reports: 06/04/2024
Number of Days to Update: 83

Source: Health Care Agency
Telephone: 714-834-3446
Last EDR Contact: 07/30/2024
Next Scheduled EDR Contact: 11/11/2024
Data Release Frequency: Annually

LUST ORANGE: List of Underground Storage Tank Cleanups
Orange County Underground Storage Tank Cleanups (LUST).

Date of Government Version: 02/22/2024
Date Data Arrived at EDR: 03/13/2024
Date Made Active in Reports: 06/04/2024
Number of Days to Update: 83

Source: Health Care Agency
Telephone: 714-834-3446
Last EDR Contact: 07/30/2024
Next Scheduled EDR Contact: 11/11/2024
Data Release Frequency: Quarterly

UST ORANGE: List of Underground Storage Tank Facilities
Orange County Underground Storage Tank Facilities (UST).

Date of Government Version: 02/22/2024
Date Data Arrived at EDR: 03/13/2024
Date Made Active in Reports: 06/04/2024
Number of Days to Update: 83

Source: Health Care Agency
Telephone: 714-834-3446
Last EDR Contact: 07/30/2024
Next Scheduled EDR Contact: 11/11/2024
Data Release Frequency: Quarterly

PLACER COUNTY:

Docusign Envelope ID: 3773F87A-0B89-4932-BA2C-CA8383B3EEAD

GOVERNMENT RECORDS SEARCHED / DATA CURRENCY TRACKING

MS PLACER: Master List of Facilities
List includes aboveground tanks, underground tanks and cleanup sites.

Date of Government Version: 02/28/2024
Date Data Arrived at EDR: 02/28/2024
Date Made Active in Reports: 05/16/2024
Number of Days to Update: 78

Source: Placer County Health and Human Services
Telephone: 530-745-2363
Last EDR Contact: 05/22/2024
Next Scheduled EDR Contact: 09/09/2024
Data Release Frequency: Semi-Annually

PLUMAS COUNTY:

CUPA PLUMAS: CUPA Facility List
Plumas County CUPA Program facilities.

Date of Government Version: 03/31/2019
Date Data Arrived at EDR: 04/23/2019
Date Made Active in Reports: 06/26/2019
Number of Days to Update: 64

Source: Plumas County Environmental Health
Telephone: 530-283-6355
Last EDR Contact: 07/10/2024
Next Scheduled EDR Contact: 10/28/2024
Data Release Frequency: Varies

RIVERSIDE COUNTY:

LUST RIVERSIDE: Listing of Underground Tank Cleanup Sites
Riverside County Underground Storage Tank Cleanup Sites (LUST).

Date of Government Version: 06/11/2024
Date Data Arrived at EDR: 06/12/2024
Date Made Active in Reports: 06/27/2024
Number of Days to Update: 15

Source: Department of Environmental Health
Telephone: 951-358-5055
Last EDR Contact: 06/11/2024
Next Scheduled EDR Contact: 09/23/2024
Data Release Frequency: Quarterly

UST RIVERSIDE: Underground Storage Tank Tank List
Underground storage tank sites located in Riverside county.

Date of Government Version: 06/11/2024
Date Data Arrived at EDR: 06/12/2024
Date Made Active in Reports: 06/27/2024
Number of Days to Update: 15

Source: Department of Environmental Health
Telephone: 951-358-5055
Last EDR Contact: 06/11/2024
Next Scheduled EDR Contact: 09/23/2024
Data Release Frequency: Quarterly

SACRAMENTO COUNTY:

CS SACRAMENTO: Toxic Site Clean-Up List
List of sites where unauthorized releases of potentially hazardous materials have occurred.

Date of Government Version: 11/07/2022
Date Data Arrived at EDR: 12/21/2022
Date Made Active in Reports: 03/16/2023
Number of Days to Update: 85

Source: Sacramento County Environmental Management
Telephone: 916-875-8406
Last EDR Contact: 06/24/2024
Next Scheduled EDR Contact: 10/07/2024
Data Release Frequency: Quarterly

ML SACRAMENTO: Master Hazardous Materials Facility List
Any business that has hazardous materials on site - hazardous material storage sites, underground storage tanks, waste generators.

Date of Government Version: 11/07/2022
Date Data Arrived at EDR: 12/09/2022
Date Made Active in Reports: 03/01/2023
Number of Days to Update: 82

Source: Sacramento County Environmental Management
Telephone: 916-875-8406
Last EDR Contact: 06/24/2024
Next Scheduled EDR Contact: 10/07/2024
Data Release Frequency: Quarterly

SAN BENITO COUNTY:

Docusign Envelope ID: 3773F87A-0B89-4932-BA2C-CA8383B3EEAD

GOVERNMENT RECORDS SEARCHED / DATA CURRENCY TRACKING

CUPA SAN BENITO: CUPA Facility List
Cupa facility list

Date of Government Version: 07/31/2024
Date Data Arrived at EDR: 08/01/2024
Date Made Active in Reports: 08/07/2024
Number of Days to Update: 6

Source: San Benito County Environmental Health
Telephone: N/A
Last EDR Contact: 07/24/2024
Next Scheduled EDR Contact: 11/11/2024
Data Release Frequency: Varies

SAN BERNARDINO COUNTY:

PERMITS SAN BERNARDINO: Hazardous Material Permits
This listing includes underground storage tanks, medical waste handlers/generators, hazardous materials handlers, hazardous waste generators, and waste oil generators/handlers.

Date of Government Version: 02/13/2024
Date Data Arrived at EDR: 02/14/2024
Date Made Active in Reports: 05/02/2024
Number of Days to Update: 78

Source: San Bernardino County Fire Department Hazardous Materials Division
Telephone: 909-387-3041
Last EDR Contact: 07/24/2024
Next Scheduled EDR Contact: 11/11/2024
Data Release Frequency: Quarterly

SAN DIEGO COUNTY:

HMMD SAN DIEGO: Hazardous Materials Management Division Database
The database includes: HE58 - This report contains the business name, site address, business phone number, establishment 'H' permit number, type of permit, and the business status. HE17 - In addition to providing the same information provided in the HE58 listing, HE17 provides inspection dates, violations received by the establishment, hazardous waste generated, the quantity, method of storage, treatment/disposal of waste and the hauler, and information on underground storage tanks. Unauthorized Release List - Includes a summary of environmental contamination cases in San Diego County (underground tank cases, non-tank cases, groundwater contamination, and soil contamination are included.)

Date of Government Version: 05/16/2024
Date Data Arrived at EDR: 05/22/2024
Date Made Active in Reports: 05/24/2024
Number of Days to Update: 2

Source: Hazardous Materials Management Division
Telephone: 619-338-2268
Last EDR Contact: 05/22/2024
Next Scheduled EDR Contact: 09/09/2024
Data Release Frequency: Quarterly

LF SAN DIEGO: Solid Waste Facilities
San Diego County Solid Waste Facilities.

Date of Government Version: 10/01/2023
Date Data Arrived at EDR: 01/31/2024
Date Made Active in Reports: 04/17/2024
Number of Days to Update: 77

Source: Department of Health Services
Telephone: 619-338-2209
Last EDR Contact: 07/10/2024
Next Scheduled EDR Contact: 10/28/2024
Data Release Frequency: Varies

SAN DIEGO CO LOP: Local Oversight Program Listing
A listing of all LOP release sites that are or were under the County of San Diego's jurisdiction. Included are closed or transferred cases, open cases, and cases that did not have a case type indicated. The cases without a case type are mostly complaints; however, some of them could be LOP cases.

Date of Government Version: 07/22/2021
Date Data Arrived at EDR: 10/19/2021
Date Made Active in Reports: 01/13/2022
Number of Days to Update: 86

Source: Department of Environmental Health
Telephone: 858-505-6874
Last EDR Contact: 07/10/2024
Next Scheduled EDR Contact: 10/28/2024
Data Release Frequency: Varies

Docusign Envelope ID: 3773F87A-0B89-4932-BA2C-CA8383B3EEAD

SAN DIEGO CO SAM: Environmental Case Listing
The listing contains all underground tank release cases and projects pertaining to properties contaminated with hazardous substances that are actively under review by the Site Assessment and Mitigation Program.

Date of Government Version: 03/23/2010
Date Data Arrived at EDR: 06/15/2010
Date Made Active in Reports: 07/09/2010
Number of Days to Update: 24
Source: San Diego County Department of Environmental Health
Telephone: 619-338-2371
Last EDR Contact: 05/22/2024
Next Scheduled EDR Contact: 09/09/2024
Data Release Frequency: No Update Planned

SAN FRANCISCO COUNTY:

CUPA SAN FRANCISCO CO: CUPA Facility Listing
Cupa facilities

Date of Government Version: 04/29/2024
Date Data Arrived at EDR: 04/30/2024
Date Made Active in Reports: 07/23/2024
Number of Days to Update: 84
Source: San Francisco County Department of Environmental Health
Telephone: 415-252-3896
Last EDR Contact: 07/24/2024
Next Scheduled EDR Contact: 11/11/2024
Data Release Frequency: Varies

LUST SAN FRANCISCO: Local Oversite Facilities
A listing of leaking underground storage tank sites located in San Francisco county.

Date of Government Version: 09/19/2008
Date Data Arrived at EDR: 09/19/2008
Date Made Active in Reports: 09/29/2008
Number of Days to Update: 10
Source: Department Of Public Health San Francisco County
Telephone: 415-252-3920
Last EDR Contact: 07/23/2024
Next Scheduled EDR Contact: 11/11/2024
Data Release Frequency: No Update Planned

UST SAN FRANCISCO: Underground Storage Tank Information
Underground storage tank sites located in San Francisco county.

Date of Government Version: 04/29/2024
Date Data Arrived at EDR: 04/30/2024
Date Made Active in Reports: 07/23/2024
Number of Days to Update: 84
Source: Department of Public Health
Telephone: 415-252-3920
Last EDR Contact: 07/24/2024
Next Scheduled EDR Contact: 11/11/2024
Data Release Frequency: Quarterly

SAN FRANCISO COUNTY:

SAN FRANCISCO MAHER: Maher Ordinance Property Listing
a listing of properties that fall within a Maher Ordinance, for all of San Francisco

Date of Government Version: 04/15/2024
Date Data Arrived at EDR: 04/16/2024
Date Made Active in Reports: 07/15/2024
Number of Days to Update: 90
Source: San Francisco Planning
Telephone: 628-652-7483
Last EDR Contact: 07/16/2024
Next Scheduled EDR Contact: 10/28/2024
Data Release Frequency: Varies

SAN JOAQUIN COUNTY:

UST SAN JOAQUIN: San Joaquin Co. UST
A listing of underground storage tank locations in San Joaquin county.

Date of Government Version: 06/22/2018
Date Data Arrived at EDR: 06/26/2018
Date Made Active in Reports: 07/11/2018
Number of Days to Update: 15
Source: Environmental Health Department
Telephone: N/A
Last EDR Contact: 06/06/2024
Next Scheduled EDR Contact: 09/23/2024
Data Release Frequency: Semi-Annually

SAN LUIS OBISPO COUNTY:

Docusign Envelope ID: 3773F87A-0B89-4932-BA2C-CA8383B3EEAD

GOVERNMENT RECORDS SEARCHED / DATA CURRENCY TRACKING

CUPA SAN LUIS OBISPO: CUPA Facility List
Cupa Facility List.

Date of Government Version: 05/13/2024
Date Data Arrived at EDR: 05/14/2024
Date Made Active in Reports: 08/08/2024
Number of Days to Update: 86

Source: San Luis Obispo County Public Health Department
Telephone: 805-781-5596
Last EDR Contact: 08/07/2024
Next Scheduled EDR Contact: 11/26/2024
Data Release Frequency: Varies

SAN MATEO COUNTY:

BI SAN MATEO: Business Inventory
List includes Hazardous Materials Business Plan, hazardous waste generators, and underground storage tanks.

Date of Government Version: 02/20/2020
Date Data Arrived at EDR: 02/20/2020
Date Made Active in Reports: 04/24/2020
Number of Days to Update: 64

Source: San Mateo County Environmental Health Services Division
Telephone: 650-363-1921
Last EDR Contact: 06/06/2024
Next Scheduled EDR Contact: 09/16/2024
Data Release Frequency: Annually

LUST SAN MATEO: Fuel Leak List
A listing of leaking underground storage tank sites located in San Mateo county.

Date of Government Version: 03/29/2019
Date Data Arrived at EDR: 03/29/2019
Date Made Active in Reports: 05/29/2019
Number of Days to Update: 61

Source: San Mateo County Environmental Health Services Division
Telephone: 650-363-1921
Last EDR Contact: 05/31/2024
Next Scheduled EDR Contact: 09/16/2024
Data Release Frequency: Semi-Annually

SANTA BARBARA COUNTY:

CUPA SANTA BARBARA: CUPA Facility Listing
CUPA Program Listing from the Environmental Health Services division.

Date of Government Version: 09/08/2011
Date Data Arrived at EDR: 09/09/2011
Date Made Active in Reports: 10/07/2011
Number of Days to Update: 28

Source: Santa Barbara County Public Health Department
Telephone: 805-686-8167
Last EDR Contact: 08/07/2024
Next Scheduled EDR Contact: 11/26/2024
Data Release Frequency: No Update Planned

SANTA CLARA COUNTY:

CUPA SANTA CLARA: Cupa Facility List
Cupa facility list

Date of Government Version: 05/16/2024
Date Data Arrived at EDR: 05/16/2024
Date Made Active in Reports: 08/07/2024
Number of Days to Update: 83

Source: Department of Environmental Health
Telephone: 408-918-1973
Last EDR Contact: 08/07/2024
Next Scheduled EDR Contact: 11/26/2024
Data Release Frequency: Varies

HIST LUST SANTA CLARA: HIST LUST - Fuel Leak Site Activity Report
A listing of open and closed leaking underground storage tanks. This listing is no longer updated by the county. Leaking underground storage tanks are now handled by the Department of Environmental Health.

Date of Government Version: 03/29/2005
Date Data Arrived at EDR: 03/30/2005
Date Made Active in Reports: 04/21/2005
Number of Days to Update: 22

Source: Santa Clara Valley Water District
Telephone: 408-265-2600
Last EDR Contact: 03/23/2009
Next Scheduled EDR Contact: 06/22/2009
Data Release Frequency: No Update Planned

GOVERNMENT RECORDS SEARCHED / DATA CURRENCY TRACKING

LUST SANTA CLARA: LOP Listing
A listing of leaking underground storage tanks located in Santa Clara county.

Date of Government Version: 03/03/2014
Date Data Arrived at EDR: 03/05/2014
Date Made Active in Reports: 03/18/2014
Number of Days to Update: 13

Source: Department of Environmental Health
Telephone: 408-918-3417
Last EDR Contact: 05/17/2024
Next Scheduled EDR Contact: 09/02/2024
Data Release Frequency: No Update Planned

SANTA CRUZ COUNTY:

CUPA SANTA CRUZ: CUPA Facility List
CUPA facility listing.

Date of Government Version: 01/21/2017
Date Data Arrived at EDR: 02/22/2017
Date Made Active in Reports: 05/23/2017
Number of Days to Update: 90

Source: Santa Cruz County Environmental Health
Telephone: 831-464-2761
Last EDR Contact: 08/07/2024
Next Scheduled EDR Contact: 11/26/2024
Data Release Frequency: Varies

SITE MIT SANTA CRUZ: Site Mitigation Santa Cruz County List
Sites may become contaminated with toxic chemicals through illegal dumping or disposal, from leaking underground storage tanks, or through industrial or commercial activities.The goal of the site mitigation program is to protect the public health and the environment while facilitating completion of contaminated site clean-up projects in a timely manner.

Date of Government Version: 12/03/2018
Date Data Arrived at EDR: 06/23/2023
Date Made Active in Reports: 07/13/2023
Number of Days to Update: 20

Source: Santa Cruz Environmental Health Services
Telephone: 831-454-2761
Last EDR Contact: 08/07/2024
Next Scheduled EDR Contact: 11/26/2024
Data Release Frequency: Varies

SHASTA COUNTY:

CUPA SHASTA: CUPA Facility List
Cupa Facility List.

Date of Government Version: 06/15/2017
Date Data Arrived at EDR: 06/19/2017
Date Made Active in Reports: 08/09/2017
Number of Days to Update: 51

Source: Shasta County Department of Resource Management
Telephone: 530-225-5789
Last EDR Contact: 08/07/2024
Next Scheduled EDR Contact: 11/26/2024
Data Release Frequency: Varies

SOLANO COUNTY:

LUST SOLANO: Leaking Underground Storage Tanks
A listing of leaking underground storage tank sites located in Solano county.

Date of Government Version: 06/04/2019
Date Data Arrived at EDR: 06/06/2019
Date Made Active in Reports: 08/13/2019
Number of Days to Update: 68

Source: Solano County Department of Environmental Management
Telephone: 707-784-6770
Last EDR Contact: 05/22/2024
Next Scheduled EDR Contact: 09/09/2024
Data Release Frequency: Quarterly

UST SOLANO: Underground Storage Tanks
Underground storage tank sites located in Solano county.

GOVERNMENT RECORDS SEARCHED / DATA CURRENCY TRACKING

Date of Government Version: 09/15/2021
Date Data Arrived at EDR: 09/16/2021
Date Made Active in Reports: 12/09/2021
Number of Days to Update: 84

Source: Solano County Department of Environmental Management
Telephone: 707-784-6770
Last EDR Contact: 05/22/2024
Next Scheduled EDR Contact: 09/09/2024
Data Release Frequency: Quarterly

SONOMA COUNTY:

CUPA SONOMA: Cupa Facility List
Cupa Facility list

Date of Government Version: 07/02/2021
Date Data Arrived at EDR: 07/06/2021
Date Made Active in Reports: 07/14/2021
Number of Days to Update: 8

Source: County of Sonoma Fire & Emergency Services Department
Telephone: 707-565-1174
Last EDR Contact: 06/13/2024
Next Scheduled EDR Contact: 09/30/2024
Data Release Frequency: Varies

LUST SONOMA: Leaking Underground Storage Tank Sites
A listing of leaking underground storage tank sites located in Sonoma county.

Date of Government Version: 06/30/2021
Date Data Arrived at EDR: 06/30/2021
Date Made Active in Reports: 09/24/2021
Number of Days to Update: 86

Source: Department of Health Services
Telephone: 707-565-6565
Last EDR Contact: 06/13/2024
Next Scheduled EDR Contact: 09/30/2024
Data Release Frequency: Quarterly

STANISLAUS COUNTY:

CUPA STANISLAUS: CUPA Facility List
Cupa facility list

Date of Government Version: 02/08/2022
Date Data Arrived at EDR: 02/10/2022
Date Made Active in Reports: 05/04/2022
Number of Days to Update: 83

Source: Stanislaus County Department of Ennvironmental Protection
Telephone: 209-525-6751
Last EDR Contact: 07/03/2024
Next Scheduled EDR Contact: 10/21/2024
Data Release Frequency: Varies

SUTTER COUNTY:

UST SUTTER: Underground Storage Tanks
Underground storage tank sites located in Sutter county.

Date of Government Version: 08/03/2023
Date Data Arrived at EDR: 08/24/2023
Date Made Active in Reports: 09/12/2023
Number of Days to Update: 19

Source: Sutter County Environmental Health Services
Telephone: 530-822-7500
Last EDR Contact: 05/22/2024
Next Scheduled EDR Contact: 09/09/2024
Data Release Frequency: Semi-Annually

TEHAMA COUNTY:

CUPA TEHAMA: CUPA Facility List
Cupa facilities

Date of Government Version: 12/05/2023
Date Data Arrived at EDR: 02/01/2024
Date Made Active in Reports: 02/28/2024
Number of Days to Update: 27

Source: Tehama County Department of Environmental Health
Telephone: 530-527-8020
Last EDR Contact: 08/07/2024
Next Scheduled EDR Contact: 11/11/2024
Data Release Frequency: Varies

TRINITY COUNTY:

Docusign Envelope ID: 3773F87A-0B89-4932-BA2C-CA8383B3EEAD

GOVERNMENT RECORDS SEARCHED / DATA CURRENCY TRACKING

CUPA TRINITY: CUPA Facility List
Cupa facility list

Date of Government Version: 04/15/2024
Date Data Arrived at EDR: 04/17/2024
Date Made Active in Reports: 07/12/2024
Number of Days to Update: 86

Source: Department of Toxic Substances Control
Telephone: 760-352-0381
Last EDR Contact: 07/10/2024
Next Scheduled EDR Contact: 10/28/2024
Data Release Frequency: Varies

TULARE COUNTY:

CUPA TULARE: CUPA Facility List
Cupa program facilities

Date of Government Version: 10/07/2022
Date Data Arrived at EDR: 10/07/2022
Date Made Active in Reports: 12/21/2022
Number of Days to Update: 75

Source: Tulare County Environmental Health Services Division
Telephone: 559-624-7400
Last EDR Contact: 07/24/2024
Next Scheduled EDR Contact: 11/11/2024
Data Release Frequency: Varies

TUOLUMNE COUNTY:

CUPA TUOLUMNE: CUPA Facility List
Cupa facility list

Date of Government Version: 04/23/2018
Date Data Arrived at EDR: 04/25/2018
Date Made Active in Reports: 06/25/2018
Number of Days to Update: 61

Source: Divison of Environmental Health
Telephone: 209-533-5633
Last EDR Contact: 07/10/2024
Next Scheduled EDR Contact: 10/28/2024
Data Release Frequency: Varies

VENTURA COUNTY:

BWT VENTURA: Business Plan, Hazardous Waste Producers, and Operating Underground Tanks
The BWT list indicates by site address whether the Environmental Health Division has Business Plan (B), Waste Producer (W), and/or Underground Tank (T) information.

Date of Government Version: 07/02/2024
Date Data Arrived at EDR: 07/17/2024
Date Made Active in Reports: 07/23/2024
Number of Days to Update: 6

Source: Ventura County Environmental Health Division
Telephone: 805-654-2813
Last EDR Contact: 07/15/2024
Next Scheduled EDR Contact: 10/28/2024
Data Release Frequency: Quarterly

LF VENTURA: Inventory of Illegal Abandoned and Inactive Sites
Ventura County Inventory of Closed, Illegal Abandoned, and Inactive Sites.

Date of Government Version: 12/01/2011
Date Data Arrived at EDR: 12/01/2011
Date Made Active in Reports: 01/19/2012
Number of Days to Update: 49

Source: Environmental Health Division
Telephone: 805-654-2813
Last EDR Contact: 06/20/2024
Next Scheduled EDR Contact: 10/07/2024
Data Release Frequency: No Update Planned

LUST VENTURA: Listing of Underground Tank Cleanup Sites
Ventura County Underground Storage Tank Cleanup Sites (LUST).

Date of Government Version: 05/29/2008
Date Data Arrived at EDR: 06/24/2008
Date Made Active in Reports: 07/31/2008
Number of Days to Update: 37

Source: Environmental Health Division
Telephone: 805-654-2813
Last EDR Contact: 07/31/2024
Next Scheduled EDR Contact: 11/18/2024
Data Release Frequency: No Update Planned

GOVERNMENT RECORDS SEARCHED / DATA CURRENCY TRACKING

MED WASTE VENTURA: Medical Waste Program List
To protect public health and safety and the environment from potential exposure to disease causing agents, the Environmental Health Division Medical Waste Program regulates the generation, handling, storage, treatment and disposal of medical waste throughout the County.

Date of Government Version: 07/02/2024
Date Data Arrived at EDR: 07/18/2024
Date Made Active in Reports: 07/23/2024
Number of Days to Update: 5
Source: Ventura County Resource Management Agency
Telephone: 805-654-2813
Last EDR Contact: 07/15/2024
Next Scheduled EDR Contact: 10/28/2024
Data Release Frequency: Quarterly

UST VENTURA: Underground Tank Closed Sites List
Ventura County Operating Underground Storage Tank Sites (UST)/Underground Tank Closed Sites List.

Date of Government Version: 02/27/2024
Date Data Arrived at EDR: 03/05/2024
Date Made Active in Reports: 05/29/2024
Number of Days to Update: 85
Source: Environmental Health Division
Telephone: 805-654-2813
Last EDR Contact: 06/04/2024
Next Scheduled EDR Contact: 09/16/2024
Data Release Frequency: Quarterly

YOLO COUNTY:

UST YOLO: Underground Storage Tank Comprehensive Facility Report
Underground storage tank sites located in Yolo county.

Date of Government Version: 03/22/2024
Date Data Arrived at EDR: 04/04/2024
Date Made Active in Reports: 06/27/2024
Number of Days to Update: 84
Source: Yolo County Department of Health
Telephone: 530-666-8646
Last EDR Contact: 06/20/2024
Next Scheduled EDR Contact: 10/07/2024
Data Release Frequency: Annually

YUBA COUNTY:

CUPA YUBA: CUPA Facility List
CUPA facility listing for Yuba County.

Date of Government Version: 04/19/2024
Date Data Arrived at EDR: 04/23/2024
Date Made Active in Reports: 07/15/2024
Number of Days to Update: 83
Source: Yuba County Environmental Health Department
Telephone: 530-749-7523
Last EDR Contact: 07/18/2024
Next Scheduled EDR Contact: 11/04/2024
Data Release Frequency: Varies

OTHER DATABASE(S)

Depending on the geographic area covered by this report, the data provided in these specialty databases may or may not be complete. For example, the existence of wetlands information data in a specific report does not mean that all wetlands in the area covered by the report are included. Moreover, the absence of any reported wetlands information does not necessarily mean that wetlands do not exist in the area covered by the report.

CT MANIFEST: Hazardous Waste Manifest Data
Facility and manifest data. Manifest is a document that lists and tracks hazardous waste from the generator through transporters to a tsd facility.

Date of Government Version: 05/05/2024
Date Data Arrived at EDR: 05/07/2024
Date Made Active in Reports: 08/01/2024
Number of Days to Update: 86
Source: Department of Energy & Environmental Protection
Telephone: 860-424-3375
Last EDR Contact: 08/06/2024
Next Scheduled EDR Contact: 11/18/2024
Data Release Frequency: No Update Planned

Docusign Envelope ID: 3773F87A-0B89-4932-BA2C-CA8383B3EEAD

GOVERNMENT RECORDS SEARCHED / DATA CURRENCY TRACKING

NJ MANIFEST: Manifest Information
Hazardous waste manifest information.

Date of Government Version: 12/31/2018
Date Data Arrived at EDR: 04/10/2019
Date Made Active in Reports: 05/16/2019
Number of Days to Update: 36

Source: Department of Environmental Protection
Telephone: N/A
Last EDR Contact: 06/26/2024
Next Scheduled EDR Contact: 10/14/2024
Data Release Frequency: Annually

NY MANIFEST: Facility and Manifest Data
Manifest is a document that lists and tracks hazardous waste from the generator through transporters to a TSD facility.

Date of Government Version: 12/31/2019
Date Data Arrived at EDR: 11/30/2023
Date Made Active in Reports: 12/01/2023
Number of Days to Update: 1

Source: Department of Environmental Conservation
Telephone: 518-402-8651
Last EDR Contact: 07/25/2024
Next Scheduled EDR Contact: 11/04/2024
Data Release Frequency: Quarterly

PA MANIFEST: Manifest Information
Hazardous waste manifest information.

Date of Government Version: 06/30/2018
Date Data Arrived at EDR: 07/19/2019
Date Made Active in Reports: 09/10/2019
Number of Days to Update: 53

Source: Department of Environmental Protection
Telephone: 717-783-8990
Last EDR Contact: 07/03/2024
Next Scheduled EDR Contact: 10/21/2024
Data Release Frequency: Annually

RI MANIFEST: Manifest information
Hazardous waste manifest information

Date of Government Version: 12/31/2020
Date Data Arrived at EDR: 11/30/2021
Date Made Active in Reports: 02/18/2022
Number of Days to Update: 80

Source: Department of Environmental Management
Telephone: 401-222-2797
Last EDR Contact: 08/08/2024
Next Scheduled EDR Contact: 11/26/2024
Data Release Frequency: Annually

WI MANIFEST: Manifest Information
Hazardous waste manifest information.

Date of Government Version: 05/31/2018
Date Data Arrived at EDR: 06/19/2019
Date Made Active in Reports: 09/03/2019
Number of Days to Update: 76

Source: Department of Natural Resources
Telephone: N/A
Last EDR Contact: 06/03/2024
Next Scheduled EDR Contact: 09/16/2024
Data Release Frequency: Annually

Oil/Gas Pipelines
Source: Endeavor Business Media
Petroleum Bundle (Crude Oil, Refined Products, Petrochemicals, Gas Liquids (LPG/NGL), and Specialty Gases (Miscellaneous)) N = Natural Gas Bundle (Natural Gas, Gas Liquids (LPG/NGL), and Specialty Gases (Miscellaneous)). This map includes information copyrighted by Endeavor Business Media. This information is provided on a best effort basis and Endeavor Business Media does not guarantee its accuracy nor warrant its fitness for any particular purpose. Such information has been reprinted with the permission of Endeavor Business Media.

Electric Power Transmission Line Data
Source: Endeavor Business Media
This map includes information copyrighted by Endeavor Business Media. This information is provided on a best effort basis and Endeavor Business Media does not guarantee its accuracy nor warrant its fitness for any particular purpose. Such information has been reprinted with the permission of Endeavor Business Media.

Sensitive Receptors: There are individuals deemed sensitive receptors due to their fragile immune systems and special sensitivity to environmental discharges. These sensitive receptors typically include the elderly, the sick, and children. While the location of all sensitive receptors cannot be determined, EDR indicates those buildings and facilities - schools, daycares, hospitals, medical centers, and nursing homes - where individuals who are sensitive receptors are likely to be located.

Docusign Envelope ID: 3773F87A-0B89-4932-BA2C-CA8383B3EEAD

GOVERNMENT RECORDS SEARCHED / DATA CURRENCY TRACKING

AHA Hospitals:
Source: American Hospital Association, Inc.
Telephone: 312-280-5991
The database includes a listing of hospitals based on the American Hospital Association's annual survey of hospitals.

Medical Centers: Provider of Services Listing
Source: Centers for Medicare & Medicaid Services
Telephone: 410-786-3000
A listing of hospitals with Medicare provider number, produced by Centers of Medicare & Medicaid Services, a federal agency within the U.S. Department of Health and Human Services.

Nursing Homes
Source: National Institutes of Health
Telephone: 301-594-6248
Information on Medicare and Medicaid certified nursing homes in the United States.

Public Schools
Source: National Center for Education Statistics
Telephone: 202-502-7300
The National Center for Education Statistics' primary database on elementary and secondary public education in the United States. It is a comprehensive, annual, national statistical database of all public elementary and secondary schools and school districts, which contains data that are comparable across all states.

Private Schools
Source: National Center for Education Statistics
Telephone: 202-502-7300
The National Center for Education Statistics' primary database on private school locations in the United States.

Daycare Centers: Licensed Facilities
Source: Department of Social Services
Telephone: 916-657-4041

Flood Zone Data: This data was obtained from the Federal Emergency Management Agency (FEMA). It depicts 100-year and 500-year flood zones as defined by FEMA. It includes the National Flood Hazard Layer (NFHL) which incorporates Flood Insurance Rate Map (FIRM) data and Q3 data from FEMA in areas not covered by NFHL.
Source: FEMA
Telephone: 877-336-2627
Date of Government Version: 2003, 2015

NWI: National Wetlands Inventory. This data, available in select counties across the country, was obtained by EDR in 2002, 2005, 2010 and 2015 from the U.S. Fish and Wildlife Service.

State Wetlands Data: Wetland Inventory
Source: Department of Fish and Wildlife
Telephone: 916-445-0411

Current USGS 7.5 Minute Topographic Map
Source: U.S. Geological Survey

STREET AND ADDRESS INFORMATION

© 2015 TomTom North America, Inc. All rights reserved. This material is proprietary and the subject of copyright protection and other intellectual property rights owned by or licensed to Tele Atlas North America, Inc. The use of this material is subject to the terms of a license agreement. You will be held liable for any unauthorized copying or disclosure of this material.

Docusign Envelope ID: 3773F87A-0B89-4932-BA2C-CA8383B3EEAD

GEOCHECK ®- PHYSICAL SETTING SOURCE ADDENDUM

TARGET PROPERTY ADDRESS

315 W HALEY ST
315 WEST HALEY STREET
SANTA BARBARA, CA 93101

TARGET PROPERTY COORDINATES

Latitude (North):	34.412941 - 34° 24' 46.59''
Longitude (West):	119.698984 - 119° 41' 56.34''
Universal Tranverse Mercator:	Zone 11
UTM X (Meters):	251928.2
UTM Y (Meters):	3811051.5
Elevation:	36 ft. above sea level

USGS TOPOGRAPHIC MAP

Target Property Map:	50006203 SANTA BARBARA, CA
Version Date:	2022

EDR's GeoCheck Physical Setting Source Addendum is provided to assist the environmental professional in forming an opinion about the impact of potential contaminant migration.

Assessment of the impact of contaminant migration generally has two principle investigative components:

1. Groundwater flow direction, and
2. Groundwater flow velocity.

Groundwater flow direction may be impacted by surface topography, hydrology, hydrogeology, characteristics of the soil, and nearby wells. Groundwater flow velocity is generally impacted by the nature of the geologic strata.

Docusign Envelope ID: 3773F87A-0B89-4932-BA2C-CA8383B3EEAD

GEOCHECK® - PHYSICAL SETTING SOURCE SUMMARY

GROUNDWATER FLOW DIRECTION INFORMATION

Groundwater flow direction for a particular site is best determined by a qualified environmental professional using site-specific well data. If such data is not reasonably ascertainable, it may be necessary to rely on other sources of information, such as surface topographic information, hydrologic information, hydrogeologic data collected on nearby properties, and regional groundwater flow information (from deep aquifers).

TOPOGRAPHIC INFORMATION

Surface topography may be indicative of the direction of surficial groundwater flow. This information can be used to assist the environmental professional in forming an opinion about the impact of nearby contaminated properties or, should contamination exist on the target property, what downgradient sites might be impacted.

TARGET PROPERTY TOPOGRAPHY

General Topographic Gradient: General ENE

SURROUNDING TOPOGRAPHY: ELEVATION PROFILES

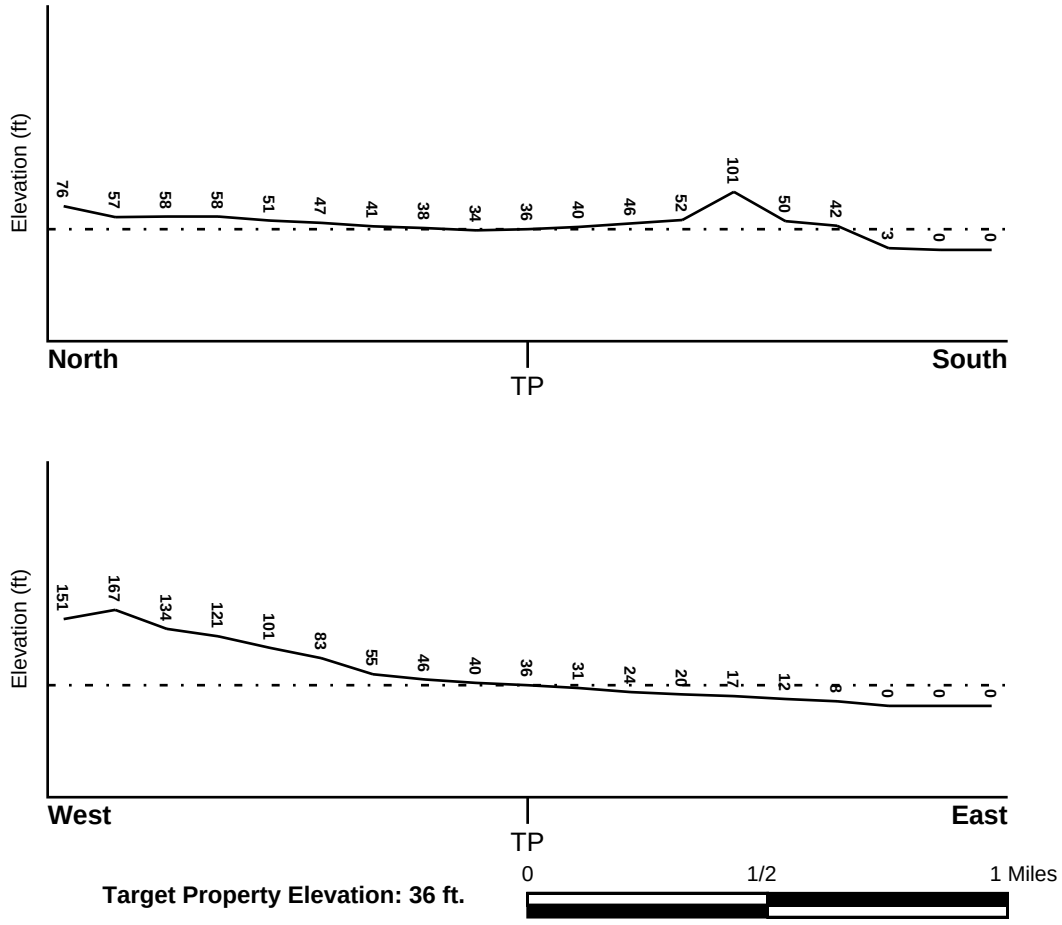

Target Property Elevation: 36 ft.

Source: Topography has been determined from the USGS 7.5' Digital Elevation Model and should be evaluated on a relative (not an absolute) basis. Relative elevation information between sites of close proximity should be field verified.

Docusign Envelope ID: 3773F87A-0B89-4932-BA2C-CA8383B3EEAD

GEOCHECK® - PHYSICAL SETTING SOURCE SUMMARY

HYDROLOGIC INFORMATION

Surface water can act as a hydrologic barrier to groundwater flow. Such hydrologic information can be used to assist the environmental professional in forming an opinion about the impact of nearby contaminated properties or, should contamination exist on the target property, what downgradient sites might be impacted.

Refer to the Physical Setting Source Map following this summary for hydrologic information (major waterways and bodies of water).

FEMA FLOOD ZONE

Flood Plain Panel at Target Property	FEMA Source Type
06083C1387H	FEMA FIRM Flood data

Additional Panels in search area:	FEMA Source Type
06083C1391H	FEMA FIRM Flood data
06083C1395G	FEMA FIRM Flood data
06083C1390G	FEMA FIRM Flood data

NATIONAL WETLAND INVENTORY

NWI Quad at Target Property	NWI Electronic Data Coverage
SANTA BARBARA	YES - refer to the Overview Map and Detail Map

HYDROGEOLOGIC INFORMATION

Hydrogeologic information obtained by installation of wells on a specific site can often be an indicator of groundwater flow direction in the immediate area. Such hydrogeologic information can be used to assist the environmental professional in forming an opinion about the impact of nearby contaminated properties or, should contamination exist on the target property, what downgradient sites might be impacted.

Site-Specific Hydrogeological Data*:

Search Radius:	1.25 miles
Status:	Not found

AQUIFLOW®

Search Radius: 1.000 Mile.

EDR has developed the AQUIFLOW Information System to provide data on the general direction of groundwater flow at specific points. EDR has reviewed reports submitted by environmental professionals to regulatory authorities at select sites and has extracted the date of the report, groundwater flow direction as determined hydrogeologically, and the depth to water table.

MAP ID	LOCATION FROM TP	GENERAL DIRECTION GROUNDWATER FLOW
A10	1/8 - 1/4 Mile SE	S
A24	1/8 - 1/4 Mile SE	SE
A36	1/8 - 1/4 Mile SSE	SE
B42	1/8 - 1/4 Mile ESE	S
J161	1/4 - 1/2 Mile ENE	W
AC286	1/2 - 1 Mile North	SE

* ©1996 Site−specific hydrogeological data gathered by CERCLIS Alerts, Inc., Bainbridge Island, WA. All rights reserved. All of the information and opinions presented are those of the cited EPA report(s), which were completed under a Comprehensive Environmental Response Compensation and Liability Information System (CERCLIS) investigation.

Docusign Envelope ID: 3773F87A-0B89-4932-BA2C-CA8383B3EEAD

GEOCHECK® - PHYSICAL SETTING SOURCE SUMMARY

MAP ID	LOCATION FROM TP	GENERAL DIRECTION GROUNDWATER FLOW
364	1/2 - 1 Mile East	SW
427	1/2 - 1 Mile ENE	N,SE,S,SW,W
AW563	1/2 - 1 Mile SSE	SW
AW564	1/2 - 1 Mile SSE	Not Reported
AY604	1/2 - 1 Mile NNW	SE
BI768	1/2 - 1 Mile NE	S
790	1/2 - 1 Mile NNW	Not Reported
1G	1/2 - 1 Mile NNW	Not Reported
2G	1/2 - 1 Mile NNW	SE
3G	1/2 - 1 Mile NE	S
4G	1/2 - 1 Mile North	SE
5G	1/2 - 1 Mile ENE	N,SE,S,SW,W
6G	1/4 - 1/2 Mile ENE	W
7G	1/8 - 1/4 Mile ESE	S
8G	1/2 - 1 Mile East	SW
9G	1/8 - 1/4 Mile SE	S
10G	1/8 - 1/4 Mile SE	SE
11G	1/8 - 1/4 Mile SSE	SE
14G	1/2 - 1 Mile SSE	SW
15G	1/2 - 1 Mile SSE	Not Reported

For additional site information, refer to Physical Setting Source Map Findings.

Docusign Envelope ID: 3773F87A-0B89-4932-BA2C-CA8383B3EEAD

GEOCHECK® - PHYSICAL SETTING SOURCE SUMMARY

GROUNDWATER FLOW VELOCITY INFORMATION

Groundwater flow velocity information for a particular site is best determined by a qualified environmental professional using site specific geologic and soil strata data. If such data are not reasonably ascertainable, it may be necessary to rely on other sources of information, including geologic age identification, rock stratigraphic unit and soil characteristics data collected on nearby properties and regional soil information. In general, contaminant plumes move more quickly through sandy-gravelly types of soils than silty-clayey types of soils.

GEOLOGIC INFORMATION IN GENERAL AREA OF TARGET PROPERTY

Geologic information can be used by the environmental professional in forming an opinion about the relative speed at which contaminant migration may be occurring.

ROCK STRATIGRAPHIC UNIT

Era:	Cenozoic
System:	Tertiary
Series:	Miocene
Code:	Tm *(decoded above as Era, System & Series)*

GEOLOGIC AGE IDENTIFICATION

Category: Stratified Sequence

Geologic Age and Rock Stratigraphic Unit Source: P.G. Schruben, R.E. Arndt and W.J. Bawiec, Geology of the Conterminous U.S. at 1:2,500,000 Scale - a digital representation of the 1974 P.B. King and H.M. Beikman Map, USGS Digital Data Series DDS - 11 (1994).

Docusign Envelope ID: 3773F87A-0B89-4932-BA2C-CA8383B3EEAD

SSURGO SOIL MAP - 7734619.2s

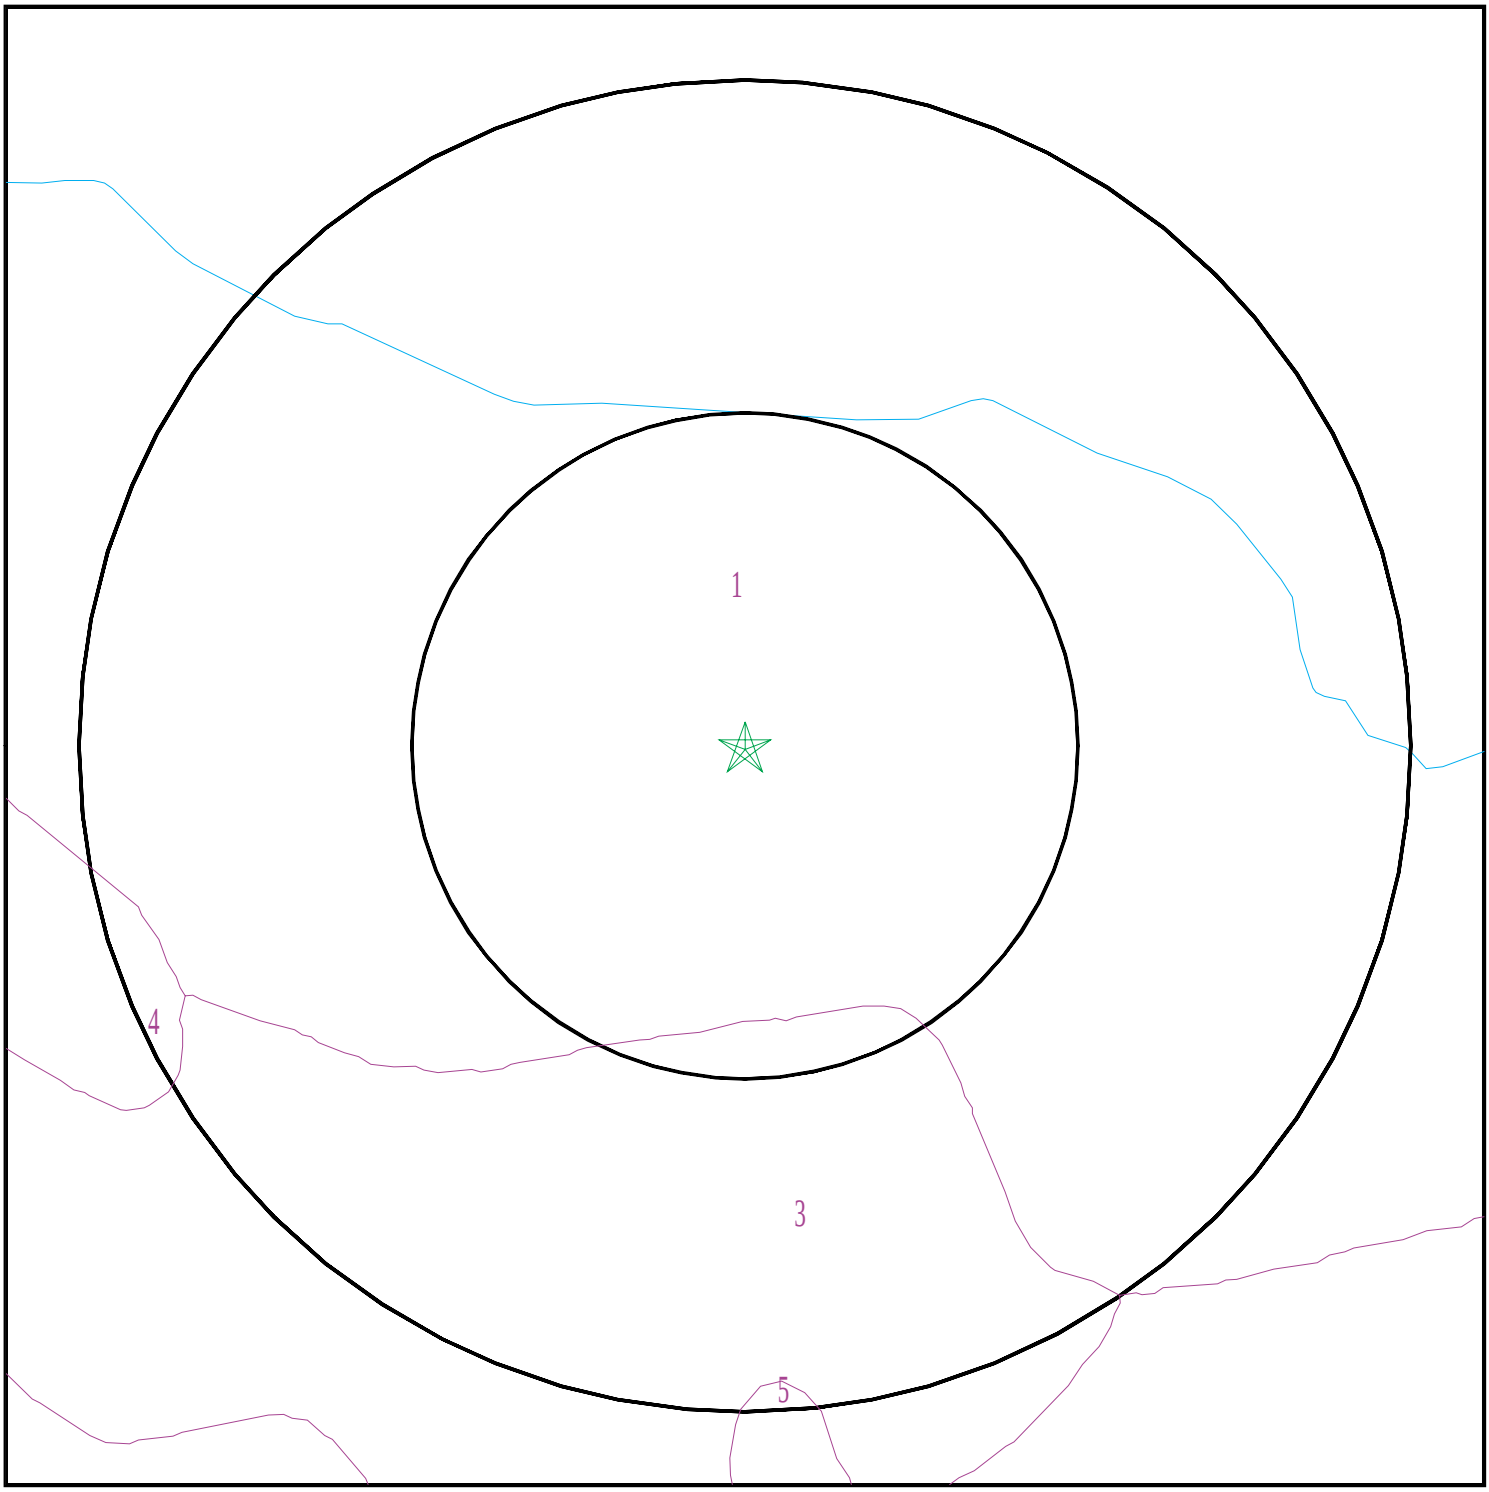

SITE NAME:	315 W Haley St	CLIENT:	American Environmental Group
ADDRESS:	315 West Haley Street Santa Barbara CA 93101	CONTACT:	Genevieve DE LA Torre
LAT/LONG:	34.412941 / 119.698984	INQUIRY #:	7734619.2s
		DATE:	August 13, 2024 3:04 pm

Copyright © 2024 EDR, Inc. © 2015 TomTom Rel. 2015.

Docusign Envelope ID: 3773F87A-0B89-4932-BA2C-CA8383B3EEAD

GEOCHECK® - PHYSICAL SETTING SOURCE SUMMARY

DOMINANT SOIL COMPOSITION IN GENERAL AREA OF TARGET PROPERTY

The U.S. Department of Agriculture's (USDA) Soil Conservation Service (SCS) leads the National Cooperative Soil Survey (NCSS) and is responsible for collecting, storing, maintaining and distributing soil survey information for privately owned lands in the United States. A soil map in a soil survey is a representation of soil patterns in a landscape. The following information is based on Soil Conservation Service SSURGO data.

Soil Map ID: 1

Soil Component Name: Goleta

Soil Surface Texture: fine sandy loam

Hydrologic Group: Class B - Moderate infiltration rates. Deep and moderately deep, moderately well and well drained soils with moderately coarse textures.

Soil Drainage Class: Well drained

Hydric Status: Not hydric

Corrosion Potential - Uncoated Steel: High

Depth to Bedrock Min: > 0 inches

Depth to Watertable Min: > 0 inches

Soil Layer Information

	Boundary			Classification		Saturated hydraulic conductivity micro m/sec	Soil Reaction (pH)
Layer	Upper	Lower	Soil Texture Class	AASHTO Group	Unified Soil		
1	0 inches	29 inches	fine sandy loam	Granular materials (35 pct. or less passing No. 200), Silty, or Clayey Gravel and Sand.	FINE-GRAINED SOILS, Silts and Clays (liquid limit less than 50%), Lean Clay. FINE-GRAINED SOILS, Silts and Clays (liquid limit less than 50%), silt.	Max: 14 Min: 4	Max: 7.8 Min: 6.6
2	29 inches	40 inches	loam	Granular materials (35 pct. or less passing No. 200), Silty, or Clayey Gravel and Sand.	FINE-GRAINED SOILS, Silts and Clays (liquid limit less than 50%), Lean Clay. FINE-GRAINED SOILS, Silts and Clays (liquid limit less than 50%), silt.	Max: 14 Min: 4	Max: 7.8 Min: 6.6

Docusign Envelope ID: 3773F87A-0B89-4932-BA2C-CA8383B3EEAD

GEOCHECK® - PHYSICAL SETTING SOURCE SUMMARY

Soil Layer Information							
	Boundary			Classification		Saturated hydraulic conductivity micro m/sec	Soil Reaction (pH)
Layer	Upper	Lower	Soil Texture Class	AASHTO Group	Unified Soil		
3	40 inches	55 inches	stratified loamy sand to clay loam	Granular materials (35 pct. or less passing No. 200), Silty, or Clayey Gravel and Sand.	FINE-GRAINED SOILS, Silts and Clays (liquid limit less than 50%), Lean Clay. FINE-GRAINED SOILS, Silts and Clays (liquid limit less than 50%), silt.	Max: 14 Min: 4	Max: 7.8 Min: 6.6
4	55 inches	72 inches	fine sandy loam	Granular materials (35 pct. or less passing No. 200), Silty, or Clayey Gravel and Sand.	FINE-GRAINED SOILS, Silts and Clays (liquid limit less than 50%), Lean Clay. FINE-GRAINED SOILS, Silts and Clays (liquid limit less than 50%), silt.	Max: 14 Min: 4	Max: 7.8 Min: 6.6

Soil Map ID: 2

Soil Component Name: Camarillo

Soil Surface Texture: fine sandy loam

Hydrologic Group: Class C - Slow infiltration rates. Soils with layers impeding downward movement of water, or soils with moderately fine or fine textures.

Soil Drainage Class: Poorly drained

Hydric Status: Partially hydric

Corrosion Potential - Uncoated Steel: High

Depth to Bedrock Min: > 0 inches

Depth to Watertable Min: > 91 inches

Docusign Envelope ID: 3773F87A-0B89-4932-BA2C-CA8383B3EEAD

GEOCHECK® - PHYSICAL SETTING SOURCE SUMMARY

Soil Layer Information							
	Boundary			Classification		Saturated hydraulic conductivity micro m/sec	Soil Reaction (pH)
Layer	Upper	Lower	Soil Texture Class	AASHTO Group	Unified Soil		
1	0 inches	18 inches	fine sandy loam	Granular materials (35 pct. or less passing No. 200), Silty, or Clayey Gravel and Sand.	FINE-GRAINED SOILS, Silts and Clays (liquid limit less than 50%), Lean Clay. FINE-GRAINED SOILS, Silts and Clays (liquid limit less than 50%), silt.	Max: 14 Min: 4	Max: 8.4 Min: 7.9
2	18 inches	57 inches	loam	Granular materials (35 pct. or less passing No. 200), Silty, or Clayey Gravel and Sand.	FINE-GRAINED SOILS, Silts and Clays (liquid limit less than 50%), Lean Clay. FINE-GRAINED SOILS, Silts and Clays (liquid limit less than 50%), silt.	Max: 14 Min: 4	Max: 8.4 Min: 7.9

Soil Map ID: 3

Soil Component Name: Ballard

Soil Surface Texture: fine sandy loam

Hydrologic Group: Class B - Moderate infiltration rates. Deep and moderately deep, moderately well and well drained soils with moderately coarse textures.

Soil Drainage Class: Well drained

Hydric Status: Not hydric

Corrosion Potential - Uncoated Steel: Moderate

Depth to Bedrock Min: > 0 inches

Depth to Watertable Min: > 0 inches

Docusign Envelope ID: 3773F87A-0B89-4932-BA2C-CA8383B3EEAD

GEOCHECK® - PHYSICAL SETTING SOURCE SUMMARY

Soil Layer Information							
	Boundary			Classification		Saturated hydraulic conductivity micro m/sec	Soil Reaction (pH)
Layer	Upper	Lower	Soil Texture Class	AASHTO Group	Unified Soil		
1	0 inches	31 inches	fine sandy loam	Silt-Clay Materials (more than 35 pct. passing No. 200), Silty Soils.	COARSE-GRAINED SOILS, Gravels, Gravels with fines, Silty Gravel	Max: 14 Min: 4	Max: 6 Min: 5.1
2	31 inches	42 inches	stony clay loam	Silt-Clay Materials (more than 35 pct. passing No. 200), Silty Soils.	COARSE-GRAINED SOILS, Gravels, Gravels with fines, Silty Gravel	Max: 14 Min: 4	Max: 6 Min: 5.1
3	42 inches	59 inches	very stony clay loam	Silt-Clay Materials (more than 35 pct. passing No. 200), Silty Soils.	COARSE-GRAINED SOILS, Gravels, Gravels with fines, Silty Gravel	Max: 14 Min: 4	Max: 6 Min: 5.1

Soil Map ID: 4

Soil Component Name: Milpitas

Soil Surface Texture: fine sandy loam

Hydrologic Group: Class D - Very slow infiltration rates. Soils are clayey, have a high water table, or are shallow to an impervious layer.

Soil Drainage Class: Moderately well drained

Hydric Status: Not hydric

Corrosion Potential - Uncoated Steel: High

Depth to Bedrock Min: > 0 inches

Depth to Watertable Min: > 0 inches

Docusign Envelope ID: 3773F87A-0B89-4932-BA2C-CA8383B3EEAD

GEOCHECK® - PHYSICAL SETTING SOURCE SUMMARY

Soil Layer Information							
	Boundary			Classification		Saturated hydraulic conductivity micro m/sec	Soil Reaction (pH)
Layer	Upper	Lower	Soil Texture Class	AASHTO Group	Unified Soil		
1	0 inches	25 inches	fine sandy loam	Silt-Clay Materials (more than 35 pct. passing No. 200), Silty Soils.	COARSE-GRAINED SOILS, Gravels, Gravels with fines, Silty Gravel	Max: 141 Min: 42	Max: 7.8 Min: 5.6
2	25 inches	53 inches	gravelly clay	Silt-Clay Materials (more than 35 pct. passing No. 200), Silty Soils.	COARSE-GRAINED SOILS, Gravels, Gravels with fines, Silty Gravel	Max: 141 Min: 42	Max: 7.8 Min: 5.6
3	53 inches	68 inches	very gravelly sandy loam	Silt-Clay Materials (more than 35 pct. passing No. 200), Silty Soils.	COARSE-GRAINED SOILS, Gravels, Gravels with fines, Silty Gravel	Max: 141 Min: 42	Max: 7.8 Min: 5.6

Soil Map ID: 5

Soil Component Name: Concepcion

Soil Surface Texture: fine sandy loam

Hydrologic Group: Class D - Very slow infiltration rates. Soils are clayey, have a high water table, or are shallow to an impervious layer.

Soil Drainage Class: Moderately well drained

Hydric Status: Not hydric

Corrosion Potential - Uncoated Steel: High

Depth to Bedrock Min: > 0 inches

Depth to Watertable Min: > 0 inches

Docusign Envelope ID: 3773F87A-0B89-4932-BA2C-CA8383B3EEAD

GEOCHECK® - PHYSICAL SETTING SOURCE SUMMARY

Soil Layer Information							
	Boundary			Classification		Saturated hydraulic conductivity micro m/sec	Soil Reaction (pH)
Layer	Upper	Lower	Soil Texture Class	AASHTO Group	Unified Soil		
1	0 inches	18 inches	fine sandy loam	Silt-Clay Materials (more than 35 pct. passing No. 200), Silty Soils.	FINE-GRAINED SOILS, Silts and Clays (liquid limit less than 50%), Lean Clay	Max: 1.4 Min: 0.42	Max: 6 Min: 5.6
2	18 inches	31 inches	clay	Silt-Clay Materials (more than 35 pct. passing No. 200), Silty Soils.	FINE-GRAINED SOILS, Silts and Clays (liquid limit less than 50%), Lean Clay	Max: 1.4 Min: 0.42	Max: 6 Min: 5.6
3	31 inches	59 inches	clay loam	Silt-Clay Materials (more than 35 pct. passing No. 200), Silty Soils.	FINE-GRAINED SOILS, Silts and Clays (liquid limit less than 50%), Lean Clay	Max: 1.4 Min: 0.42	Max: 6 Min: 5.6

LOCAL / REGIONAL WATER AGENCY RECORDS

EDR Local/Regional Water Agency records provide water well information to assist the environmental professional in assessing sources that may impact ground water flow direction, and in forming an opinion about the impact of contaminant migration on nearby drinking water wells.

WELL SEARCH DISTANCE INFORMATION

DATABASE	SEARCH DISTANCE (miles)
Federal USGS	1.000
Federal FRDS PWS	Nearest PWS within 1 mile
State Database	1.000

FEDERAL USGS WELL INFORMATION

MAP ID	WELL ID	LOCATION FROM TP
E102	USGS40000143514	1/4 - 1/2 Mile SSE
H122	USGS40000143655	1/4 - 1/2 Mile ENE
M151	USGS40000143732	1/4 - 1/2 Mile NW
M152	USGS40000143733	1/4 - 1/2 Mile NW
N153	USGS40000143754	1/4 - 1/2 Mile NNW

Docusign Envelope ID: 3773F87A-0B89-4932-BA2C-CA8383B3EEAD

GEOCHECK® - PHYSICAL SETTING SOURCE SUMMARY

FEDERAL USGS WELL INFORMATION

MAP ID	WELL ID	LOCATION FROM TP
J154	USGS40000143670	1/4 - 1/2 Mile ENE
O159	USGS40000143584	1/4 - 1/2 Mile West
O160	USGS40000143585	1/4 - 1/2 Mile West
Q163	USGS40000143556	1/4 - 1/2 Mile ESE
V181	USGS40000143576	1/4 - 1/2 Mile East
Q201	USGS40000143540	1/4 - 1/2 Mile ESE
Q202	USGS40000143541	1/4 - 1/2 Mile ESE
T233	USGS40000143785	1/4 - 1/2 Mile NNE
S241	USGS40000143681	1/4 - 1/2 Mile ENE
S242	USGS40000143682	1/4 - 1/2 Mile ENE
S243	USGS40000143683	1/4 - 1/2 Mile ENE
AB245	USGS40000143536	1/4 - 1/2 Mile ESE
AB246	USGS40000143537	1/4 - 1/2 Mile ESE
T256	USGS40000143787	1/4 - 1/2 Mile NNE
T257	USGS40000143786	1/4 - 1/2 Mile NNE
T258	USGS40000143789	1/4 - 1/2 Mile NNE
T259	USGS40000143788	1/4 - 1/2 Mile NNE
T275	USGS40000143800	1/4 - 1/2 Mile NNE
T276	USGS40000143799	1/4 - 1/2 Mile NNE
T277	USGS40000143802	1/4 - 1/2 Mile NNE
T278	USGS40000143801	1/4 - 1/2 Mile NNE
T291	USGS40000143808	1/2 - 1 Mile NNE
AC297	USGS40000143828	1/2 - 1 Mile North
AA306	USGS40000143731	1/2 - 1 Mile ENE
AB313	USGS40000143528	1/2 - 1 Mile ESE
AE372	USGS40000143815	1/2 - 1 Mile NE
AI450	USGS40000143761	1/2 - 1 Mile NE
AI451	USGS40000143760	1/2 - 1 Mile NE
AI452	USGS40000143763	1/2 - 1 Mile NE
AI453	USGS40000143762	1/2 - 1 Mile NE
485	USGS40000143747	1/2 - 1 Mile WNW
AS514	USGS40000143652	1/2 - 1 Mile East
AS515	USGS40000143651	1/2 - 1 Mile East
AS516	USGS40000143654	1/2 - 1 Mile East
AS517	USGS40000143653	1/2 - 1 Mile East
AS538	USGS40000143629	1/2 - 1 Mile East
AU544	USGS40000143621	1/2 - 1 Mile East
AU551	USGS40000143614	1/2 - 1 Mile East
AQ561	USGS40000143798	1/2 - 1 Mile NE
AX569	USGS40000143894	1/2 - 1 Mile NNE
AX570	USGS40000143895	1/2 - 1 Mile NNE
AX581	USGS40000143906	1/2 - 1 Mile NNE
AX582	USGS40000143905	1/2 - 1 Mile NNE
AX583	USGS40000143907	1/2 - 1 Mile NNE
AX584	USGS40000143909	1/2 - 1 Mile NNE
AX585	USGS40000143908	1/2 - 1 Mile NNE
AX618	USGS40000143917	1/2 - 1 Mile NNE
BB619	USGS40000143641	1/2 - 1 Mile West
BB620	USGS40000143642	1/2 - 1 Mile West
BF632	USGS40000143775	1/2 - 1 Mile ENE
BE640	USGS40000143904	1/2 - 1 Mile NNE
BB674	USGS40000143671	1/2 - 1 Mile West

Docusign Envelope ID: 3773F87A-0B89-4932-BA2C-CA8383B3EEAD

GEOCHECK® - PHYSICAL SETTING SOURCE SUMMARY

FEDERAL USGS WELL INFORMATION

MAP ID	WELL ID	LOCATION FROM TP
AX690	USGS40000143922	1/2 - 1 Mile NNE
AX694	USGS40000143929	1/2 - 1 Mile NNE
BJ714	USGS40000143764	1/2 - 1 Mile WNW
BD715	USGS40000143729	1/2 - 1 Mile ENE
BD716	USGS40000143730	1/2 - 1 Mile ENE
BH732	USGS40000143910	1/2 - 1 Mile NW
BL737	USGS40000143738	1/2 - 1 Mile WNW
BL780	USGS40000143734	1/2 - 1 Mile WNW
BN804	USGS40000143678	1/2 - 1 Mile East
BN805	USGS40000143679	1/2 - 1 Mile East
BN806	USGS40000143680	1/2 - 1 Mile East
BN816	USGS40000143637	1/2 - 1 Mile East
BN817	USGS40000143636	1/2 - 1 Mile East
BN818	USGS40000143638	1/2 - 1 Mile East
BN819	USGS40000143640	1/2 - 1 Mile East
BN820	USGS40000143639	1/2 - 1 Mile East
BT841	USGS40000143687	1/2 - 1 Mile West
BT842	USGS40000143688	1/2 - 1 Mile West
846	USGS40000143838	1/2 - 1 Mile WNW

FEDERAL FRDS PUBLIC WATER SUPPLY SYSTEM INFORMATION

MAP ID	WELL ID	LOCATION FROM TP
617	CA1400022	1/2 - 1 Mile NNW

Note: PWS System location is not always the same as well location.

STATE DATABASE WELL INFORMATION

MAP ID	WELL ID	LOCATION FROM TP
A1	CAEDF0000089324	1/8 - 1/4 Mile SSE
A2	CAEDF0000076784	1/8 - 1/4 Mile SSE
A3	CAEDF0000126771	1/8 - 1/4 Mile SE
A4	CAEDF0000039430	1/8 - 1/4 Mile SSE
A5	CAEDF0000136598	1/8 - 1/4 Mile SSE
A6	CAEDF0000115402	1/8 - 1/4 Mile SSE
A7	CAEDF0000046893	1/8 - 1/4 Mile SSE
A8	CAEDF0000019646	1/8 - 1/4 Mile SE
A9	CAEDF0000010062	1/8 - 1/4 Mile SE
B11	CAEDF0000071751	1/8 - 1/4 Mile ESE
A12	CAEDF0000037878	1/8 - 1/4 Mile SSE
A13	CAEDF0000037509	1/8 - 1/4 Mile SE
A14	CAEDF0000142279	1/8 - 1/4 Mile SE
A15	CAEDF0000107095	1/8 - 1/4 Mile SSE
A16	CAEDF0000011561	1/8 - 1/4 Mile SE
A17	CAEDF0000008259	1/8 - 1/4 Mile SE
A18	CAEDF0000032385	1/8 - 1/4 Mile SSE
A19	CAEDF0000014133	1/8 - 1/4 Mile SSE

Docusign Envelope ID: 3773F87A-0B89-4932-BA2C-CA8383B3EEAD

GEOCHECK® - PHYSICAL SETTING SOURCE SUMMARY

STATE DATABASE WELL INFORMATION

MAP ID	WELL ID	LOCATION FROM TP
A20	CAEDF0000045922	1/8 - 1/4 Mile SSE
A21	CAEDF0000124600	1/8 - 1/4 Mile SSE
A22	CAEDF0000086408	1/8 - 1/4 Mile SE
A23	CAEDF0000001135	1/8 - 1/4 Mile SE
B25	CAEDF0000032988	1/8 - 1/4 Mile ESE
A26	CAEDF0000043485	1/8 - 1/4 Mile SSE
B27	CAEDF0000072380	1/8 - 1/4 Mile ESE
A28	CAEDF0000020980	1/8 - 1/4 Mile SE
A29	CAEDF0000078731	1/8 - 1/4 Mile SSE
A30	CAEDF0000067245	1/8 - 1/4 Mile SSE
A31	CAEDF0000034996	1/8 - 1/4 Mile SSE
A32	CAEDF0000122671	1/8 - 1/4 Mile SSE
A33	CAEDF0000109910	1/8 - 1/4 Mile SSE
A34	CAEDF0000079924	1/8 - 1/4 Mile SSE
A35	CAEDF0000002256	1/8 - 1/4 Mile SSE
A37	CAEDF0000108843	1/8 - 1/4 Mile SE
A38	CAEDF0000020896	1/8 - 1/4 Mile SE
A39	CAEDF0000124995	1/8 - 1/4 Mile SSE
A40	CAEDF0000124019	1/8 - 1/4 Mile SSE
A41	CAEDF0000053259	1/8 - 1/4 Mile SSE
A43	CAEDF0000032984	1/8 - 1/4 Mile SSE
A44	CAEDF0000084336	1/8 - 1/4 Mile SSE
A45	CAEDF0000012563	1/8 - 1/4 Mile SSE
A46	CAEDF0000110812	1/8 - 1/4 Mile SSE
A47	CAEDF0000123411	1/8 - 1/4 Mile SSE
A48	CAEDF0000140662	1/8 - 1/4 Mile SSE
A49	CAEDF0000037864	1/8 - 1/4 Mile SSE
A50	CAEDF0000060725	1/8 - 1/4 Mile SE
A51	CAEDF0000134355	1/8 - 1/4 Mile SSE
A52	CAEDF0000020256	1/8 - 1/4 Mile SSE
A53	CAEDF0000088383	1/8 - 1/4 Mile SE
A54	CAEDF0000094207	1/8 - 1/4 Mile SSE
A55	CAEDF0000117700	1/8 - 1/4 Mile SSE
A56	CAEDF0000074663	1/8 - 1/4 Mile SSE
A57	CAEDF0000104552	1/8 - 1/4 Mile SSE
A58	CAEDF0000079525	1/8 - 1/4 Mile SSE
A59	CAEDF0000107403	1/8 - 1/4 Mile SSE
A60	CAEDF0000079984	1/8 - 1/4 Mile SSE
C61	CAEDF0000042193	1/8 - 1/4 Mile ENE
A62	CAEDF0000043656	1/8 - 1/4 Mile SSE
A63	CAEDF0000099508	1/8 - 1/4 Mile SSE
D64	CAEDF0000015168	1/8 - 1/4 Mile NNE
A65	CAEDF0000046488	1/8 - 1/4 Mile SSE
A66	CAEDF0000068598	1/8 - 1/4 Mile SSE
D67	CAEDF0000130843	1/8 - 1/4 Mile NNE
A68	CAEDF0000072709	1/8 - 1/4 Mile SSE
D69	CAEDF0000076334	1/8 - 1/4 Mile NNE
D70	CAEDF0000120292	1/8 - 1/4 Mile NNE
A71	CAEDF0000048937	1/8 - 1/4 Mile SSE
A72	CAEDF0000096036	1/8 - 1/4 Mile SSE
A73	CAEDF0000010802	1/8 - 1/4 Mile SSE
A74	CAEDF0000036956	1/8 - 1/4 Mile SSE

Docusign Envelope ID: 3773F87A-0B89-4932-BA2C-CA8383B3EEAD

GEOCHECK® - PHYSICAL SETTING SOURCE SUMMARY

STATE DATABASE WELL INFORMATION

MAP ID	WELL ID	LOCATION FROM TP
C75	CAEDF0000088020	1/8 - 1/4 Mile ENE
C76	CAEDF0000046230	1/8 - 1/4 Mile ENE
D77	CAEDF0000008775	1/8 - 1/4 Mile NNE
C78	CAEDF0000045361	1/8 - 1/4 Mile NE
D79	CAEDF0000037200	1/8 - 1/4 Mile NNE
D80	CAEDF0000114822	1/8 - 1/4 Mile NNE
D81	CAEDF0000131093	1/8 - 1/4 Mile NNE
D82	CAEDF0000010600	1/8 - 1/4 Mile NNE
E83	CAEDF0000126492	1/8 - 1/4 Mile SSE
E84	CAEDF0000068556	1/8 - 1/4 Mile SSE
D85	CAEDF0000133741	1/8 - 1/4 Mile NNE
C86	CAEDF0000010045	1/8 - 1/4 Mile NE
F87	CADDW2000016075	1/4 - 1/2 Mile NNW
F88	CAPFAS000001287	1/4 - 1/2 Mile NNW
C89	CAEDF0000065112	1/4 - 1/2 Mile NE
D90	CAEDF0000060207	1/4 - 1/2 Mile NNE
C91	CAEDF0000071313	1/4 - 1/2 Mile NE
D92	CAEDF0000122653	1/4 - 1/2 Mile NNE
D93	CAEDF0000014183	1/4 - 1/2 Mile NNE
C94	CAEDF0000124219	1/4 - 1/2 Mile NE
C95	CAEDF0000078472	1/4 - 1/2 Mile NE
E96	CAEDF0000069563	1/4 - 1/2 Mile SSE
E97	CAEDF0000131904	1/4 - 1/2 Mile SSE
E98	CAEDF0000016338	1/4 - 1/2 Mile SE
C99	CAEDF0000130540	1/4 - 1/2 Mile NE
C100	CAEDF0000042877	1/4 - 1/2 Mile NE
D101	CAEDF0000082340	1/4 - 1/2 Mile NNE
E103	CAEDF0000044820	1/4 - 1/2 Mile SE
C104	CAEDF0000129335	1/4 - 1/2 Mile ENE
F105	4672	1/4 - 1/2 Mile NNW
F106	4671	1/4 - 1/2 Mile NNW
F107	4673	1/4 - 1/2 Mile NNW
F108	4679	1/4 - 1/2 Mile NNW
F109	4678	1/4 - 1/2 Mile NNW
E110	CAUSGSN00016722	1/4 - 1/2 Mile SSE
G111	CAEDF0000063253	1/4 - 1/2 Mile NE
G112	CAEDF0000136773	1/4 - 1/2 Mile NE
G113	CAEDF0000058476	1/4 - 1/2 Mile NE
H114	CAEDF0000115342	1/4 - 1/2 Mile ENE
G115	CAEDF0000066255	1/4 - 1/2 Mile ENE
G116	CAEDF0000096425	1/4 - 1/2 Mile ENE
H117	CAEDF0000114938	1/4 - 1/2 Mile ENE
G118	CAUSGSN00004579	1/4 - 1/2 Mile NE
G119	CAUSGSN00016764	1/4 - 1/2 Mile NE
G120	CAUSGSN00014557	1/4 - 1/2 Mile NE
G121	CAEDF0000016172	1/4 - 1/2 Mile ENE
G123	CAEDF0000007845	1/4 - 1/2 Mile ENE
H124	CAEDF0000132246	1/4 - 1/2 Mile ENE
H125	CAEDF0000116553	1/4 - 1/2 Mile ENE
H126	CAEDF0000134816	1/4 - 1/2 Mile ENE
G127	CAEDF0000011406	1/4 - 1/2 Mile NE
G128	CAEDF0000062360	1/4 - 1/2 Mile NE

Docusign Envelope ID: 3773F87A-0B89-4932-BA2C-CA8383B3EEAD

GEOCHECK® - PHYSICAL SETTING SOURCE SUMMARY

STATE DATABASE WELL INFORMATION

MAP ID	WELL ID	LOCATION FROM TP
H129	CAEDF0000039925	1/4 - 1/2 Mile ENE
G130	CAEDF0000119992	1/4 - 1/2 Mile NE
G131	CAEDF0000000244	1/4 - 1/2 Mile NE
G132	CAEDF0000057838	1/4 - 1/2 Mile NE
I133	CAEDF0000109345	1/4 - 1/2 Mile NE
I134	CAEDF0000111240	1/4 - 1/2 Mile NE
G135	CAEDF0000016598	1/4 - 1/2 Mile NE
I136	CAEDF0000064754	1/4 - 1/2 Mile NE
I137	CAEDF0000137712	1/4 - 1/2 Mile NE
I138	CAEDF0000131060	1/4 - 1/2 Mile NE
J139	CAEDF0000100300	1/4 - 1/2 Mile ENE
I140	CAEDF0000110143	1/4 - 1/2 Mile NE
H141	CAEDF0000038985	1/4 - 1/2 Mile ENE
J142	CAEDF0000057233	1/4 - 1/2 Mile ENE
J143	CAEDF0000050846	1/4 - 1/2 Mile ENE
I144	CAEDF0000058584	1/4 - 1/2 Mile NE
J145	CAEDF0000075125	1/4 - 1/2 Mile ENE
H146	CAEDF0000009565	1/4 - 1/2 Mile ENE
I147	CAEDF0000040454	1/4 - 1/2 Mile NE
K148	CAUSGSN00014370	1/4 - 1/2 Mile WNW
K149	CAUSGSN00008917	1/4 - 1/2 Mile WNW
L150	CAEDF0000140925	1/4 - 1/2 Mile ENE
L155	CAEDF0000062811	1/4 - 1/2 Mile ENE
O156	CAUSGSN00010171	1/4 - 1/2 Mile West
O157	CAUSGSN00017922	1/4 - 1/2 Mile West
L158	CAEDF0000040883	1/4 - 1/2 Mile ENE
P162	CAEDF0000139877	1/4 - 1/2 Mile NNW
R164	CAEDF0000004510	1/4 - 1/2 Mile NNE
Q165	CAUSGSN00017017	1/4 - 1/2 Mile ESE
N166	CAEDF0000138766	1/4 - 1/2 Mile NNW
N167	CAEDF0000033739	1/4 - 1/2 Mile NNW
J168	CAEDF0000048656	1/4 - 1/2 Mile ENE
J169	CAEDF0000009547	1/4 - 1/2 Mile ENE
N170	CAEDF0000124828	1/4 - 1/2 Mile NNW
J171	CAEDF0000065240	1/4 - 1/2 Mile ENE
S172	CAEDF0000118489	1/4 - 1/2 Mile ENE
K173	CADWR9000008750	1/4 - 1/2 Mile NW
K174	CADWR9000008749	1/4 - 1/2 Mile NW
N175	CAEDF0000064765	1/4 - 1/2 Mile NNW
T176	CAEDF0000047401	1/4 - 1/2 Mile NNE
N177	CAEDF0000038958	1/4 - 1/2 Mile NNW
N178	CAEDF0000049164	1/4 - 1/2 Mile NNW
L179	CAEDF0000012561	1/4 - 1/2 Mile ENE
R182	CAEDF0000006460	1/4 - 1/2 Mile NNE
L184	CAEDF0000017869	1/4 - 1/2 Mile ENE
P185	CAEDF0000054620	1/4 - 1/2 Mile NNW
P186	CAEDF0000035362	1/4 - 1/2 Mile NNW
V187	CAUSGSN00007721	1/4 - 1/2 Mile East
L188	CAEDF0000081748	1/4 - 1/2 Mile ENE
T189	CAEDF0000137470	1/4 - 1/2 Mile NNE
T190	CAEDF0000143133	1/4 - 1/2 Mile NNE
L191	CAEDF0000115459	1/4 - 1/2 Mile ENE

Docusign Envelope ID: 3773F87A-0B89-4932-BA2C-CA8383B3EEAD

GEOCHECK® - PHYSICAL SETTING SOURCE SUMMARY

STATE DATABASE WELL INFORMATION

MAP ID	WELL ID	LOCATION FROM TP
P192	CAEDF0000088618	1/4 - 1/2 Mile NNW
L193	CAEDF0000090877	1/4 - 1/2 Mile ENE
S194	CAEDF0000136718	1/4 - 1/2 Mile ENE
W195	CAEDF0000061089	1/4 - 1/2 Mile NW
N196	CAEDF0000033213	1/4 - 1/2 Mile NNW
L197	CAEDF0000091307	1/4 - 1/2 Mile ENE
T198	CAEDF0000084042	1/4 - 1/2 Mile NNE
O199	CADWR9000008703	1/4 - 1/2 Mile West
O200	CADWR9000008702	1/4 - 1/2 Mile West
Q203	CAUSGSN00006989	1/4 - 1/2 Mile ESE
Q204	CAUSGSN00008836	1/4 - 1/2 Mile ESE
S205	CAEDF0000119056	1/4 - 1/2 Mile ENE
S206	CAEDF0000113946	1/4 - 1/2 Mile ENE
T207	CAEDF0000090520	1/4 - 1/2 Mile NNE
R208	CAEDF0000124349	1/4 - 1/2 Mile NNE
S209	CAEDF0000089641	1/4 - 1/2 Mile ENE
X210	CAEDF0000120517	1/4 - 1/2 Mile NNW
W211	CAEDF0000054529	1/4 - 1/2 Mile NW
W212	CAEDF0000065301	1/4 - 1/2 Mile NW
S213	CAEDF0000090441	1/4 - 1/2 Mile ENE
S214	CAEDF0000032333	1/4 - 1/2 Mile ENE
X215	CAEDF0000117704	1/4 - 1/2 Mile NNW
X216	CAEDF0000043814	1/4 - 1/2 Mile NNW
S217	CAEDF0000120106	1/4 - 1/2 Mile ENE
S218	CAEDF0000064939	1/4 - 1/2 Mile ENE
V219	CAEDF0000075239	1/4 - 1/2 Mile East
V220	CAEDF0000019175	1/4 - 1/2 Mile East
V221	CAEDF0000073116	1/4 - 1/2 Mile East
V222	CAEDF0000120456	1/4 - 1/2 Mile East
X223	CAEDF0000060586	1/4 - 1/2 Mile NNW
T224	CADWR9000008776	1/4 - 1/2 Mile NNE
Y225	CAEDF0000102303	1/4 - 1/2 Mile North
T226	CAUSGSN00000925	1/4 - 1/2 Mile NNE
S227	CAEDF0000114015	1/4 - 1/2 Mile ENE
V228	CAEDF0000006742	1/4 - 1/2 Mile East
V229	CAEDF0000076376	1/4 - 1/2 Mile East
V230	CAEDF0000013927	1/4 - 1/2 Mile East
V231	CAEDF0000095747	1/4 - 1/2 Mile East
X232	CAEDF0000081018	1/4 - 1/2 Mile NNW
X234	CAEDF0000127942	1/4 - 1/2 Mile NNW
X235	CAEDF0000122364	1/4 - 1/2 Mile NNW
X236	CAEDF0000110432	1/4 - 1/2 Mile NNW
Z237	CAEDF0000076815	1/4 - 1/2 Mile East
Y238	CAEDF0000035033	1/4 - 1/2 Mile NNW
Y239	CAEDF0000107975	1/4 - 1/2 Mile NNW
AA240	CADWR0000032103	1/4 - 1/2 Mile NE
V244	CAEDF0000000828	1/4 - 1/2 Mile East
X247	CAEDF0000135273	1/4 - 1/2 Mile NNW
V248	CAEDF0000069793	1/4 - 1/2 Mile East
V249	CAEDF0000128865	1/4 - 1/2 Mile East
V250	CAEDF0000130449	1/4 - 1/2 Mile East
T251	CAEDF0000130518	1/4 - 1/2 Mile NNE

Docusign Envelope ID: 3773F87A-0B89-4932-BA2C-CA8383B3EEAD

GEOCHECK® - PHYSICAL SETTING SOURCE SUMMARY

STATE DATABASE WELL INFORMATION

MAP ID	WELL ID	LOCATION FROM TP
AB252	CAUSGSN00017560	1/4 - 1/2 Mile ESE
AB253	CAUSGSN00000341	1/4 - 1/2 Mile ESE
X254	CAEDF0000107519	1/4 - 1/2 Mile NNW
T255	CAEDF0000103009	1/4 - 1/2 Mile NNE
X260	CAEDF0000136147	1/4 - 1/2 Mile NNW
T261	CAUSGSN00008698	1/4 - 1/2 Mile NNE
T262	CAUSGSN00009281	1/4 - 1/2 Mile NNE
T263	CAUSGSN00006311	1/4 - 1/2 Mile NNE
T264	CAUSGSN00007484	1/4 - 1/2 Mile NNE
T265	CAUSGSN00007682	1/4 - 1/2 Mile NNE
T266	CAUSGSN00017518	1/4 - 1/2 Mile NNE
T267	CAUSGS000000102	1/4 - 1/2 Mile NNE
T268	CAUSGS000002960	1/4 - 1/2 Mile NNE
T269	CAUSGS000001956	1/4 - 1/2 Mile NNE
T270	CAUSGS000002189	1/4 - 1/2 Mile NNE
T271	CAUSGSN00013235	1/4 - 1/2 Mile NNE
T272	CAUSGSN00013263	1/4 - 1/2 Mile NNE
W273	CAEDF0000141377	1/4 - 1/2 Mile NW
X274	CAEDF0000035280	1/4 - 1/2 Mile NNW
Z279	CAEDF0000043886	1/4 - 1/2 Mile East
W280	CAEDF0000002756	1/4 - 1/2 Mile NW
AC281	CADDW2000024436	1/4 - 1/2 Mile North
AC282	CAPFAS000001570	1/4 - 1/2 Mile North
W283	CAEDF0000116224	1/2 - 1 Mile NW
W284	CAEDF0000083367	1/2 - 1 Mile NW
W285	CAEDF0000077048	1/2 - 1 Mile NW
X287	CAEDF0000039410	1/2 - 1 Mile NNW
AC288	CAUSGSN00009593	1/2 - 1 Mile North
T289	CAUSGSN00018595	1/2 - 1 Mile NNE
X290	CAEDF0000105269	1/2 - 1 Mile NNW
X292	CAEDF0000108562	1/2 - 1 Mile NNW
Y293	CADWR0000022483	1/2 - 1 Mile North
X294	CAEDF0000014302	1/2 - 1 Mile NNW
X295	CAEDF0000010007	1/2 - 1 Mile NNW
W296	CAEDF0000046014	1/2 - 1 Mile NW
Z298	CAEDF0000021851	1/2 - 1 Mile East
T299	CAEDF0000087024	1/2 - 1 Mile NE
T300	CAEDF0000036716	1/2 - 1 Mile NE
W301	CAEDF0000082666	1/2 - 1 Mile NW
X302	CAEDF0000094268	1/2 - 1 Mile NNW
Z303	CAEDF0000096455	1/2 - 1 Mile East
X304	CAEDF0000001891	1/2 - 1 Mile NNW
AD305	CAEDF0000094564	1/2 - 1 Mile NNW
AC307	CAEDF0000072242	1/2 - 1 Mile North
AA308	CAUSGSN00003681	1/2 - 1 Mile ENE
Z309	CAEDF0000017800	1/2 - 1 Mile East
Z310	CAEDF0000074894	1/2 - 1 Mile East
AD311	CAEDF0000096391	1/2 - 1 Mile NNW
Y312	CAEDF0000055623	1/2 - 1 Mile North
Z314	CAEDF0000089994	1/2 - 1 Mile East
AB315	CAUSGSN00006530	1/2 - 1 Mile ESE
W316	CAEDF0000012210	1/2 - 1 Mile NW

Docusign Envelope ID: 3773F87A-0B89-4932-BA2C-CA8383B3EEAD

GEOCHECK® - PHYSICAL SETTING SOURCE SUMMARY

STATE DATABASE WELL INFORMATION

MAP ID	WELL ID	LOCATION FROM TP
AE317	CAEDF0000060661	1/2 - 1 Mile NE
AE318	CAEDF0000138748	1/2 - 1 Mile NE
AE319	CAEDF0000094931	1/2 - 1 Mile NE
AE320	CAEDF0000055584	1/2 - 1 Mile NE
X321	CAEDF0000002560	1/2 - 1 Mile NNW
Z322	CAEDF0000074548	1/2 - 1 Mile East
X323	CAEDF0000052528	1/2 - 1 Mile NNW
AE324	CAEDF0000055194	1/2 - 1 Mile NNE
AE325	CAEDF0000127324	1/2 - 1 Mile NE
AE326	CAEDF0000127111	1/2 - 1 Mile NE
AE327	CAEDF0000064493	1/2 - 1 Mile NE
AD328	CAEDF0000075020	1/2 - 1 Mile NNW
X329	CAEDF0000038309	1/2 - 1 Mile NNW
AF330	CAEDF0000046278	1/2 - 1 Mile NNW
AF331	CAEDF0000004162	1/2 - 1 Mile NNW
X332	CAEDF0000092495	1/2 - 1 Mile NNW
AD333	CAEDF0000012837	1/2 - 1 Mile NW
X334	CAEDF0000131703	1/2 - 1 Mile NNW
X335	CAEDF0000050423	1/2 - 1 Mile NNW
Y336	CAEDF0000060920	1/2 - 1 Mile North
AD337	CAEDF0000092380	1/2 - 1 Mile NNW
AD338	CAEDF0000018238	1/2 - 1 Mile NNW
AD339	CAEDF0000067500	1/2 - 1 Mile NNW
AC340	CAEDF0000088375	1/2 - 1 Mile North
AE341	CAEDF0000001694	1/2 - 1 Mile NE
Y342	CAEDF0000133869	1/2 - 1 Mile North
AE343	CAEDF0000125238	1/2 - 1 Mile NE
AE344	CAEDF0000072672	1/2 - 1 Mile NE
AC345	CAEDF0000132199	1/2 - 1 Mile North
AD346	CAEDF0000088060	1/2 - 1 Mile NW
AE347	CAEDF0000117777	1/2 - 1 Mile NE
AE348	CAEDF0000099126	1/2 - 1 Mile NE
AE349	CAEDF0000140612	1/2 - 1 Mile NE
AE350	CAEDF0000140836	1/2 - 1 Mile NE
AE351	CAEDF0000119929	1/2 - 1 Mile NE
AE352	CAEDF0000044038	1/2 - 1 Mile NE
AE353	CAEDF0000080283	1/2 - 1 Mile NE
AE354	CAEDF0000134245	1/2 - 1 Mile NE
AE355	CAEDF0000113747	1/2 - 1 Mile NE
AE356	CAEDF0000048758	1/2 - 1 Mile NE
AG357	CAEDF0000041601	1/2 - 1 Mile North
AG358	CAEDF0000072378	1/2 - 1 Mile North
AD359	CAEDF0000082530	1/2 - 1 Mile NW
AD360	CAEDF0000058260	1/2 - 1 Mile NNW
AD361	CAEDF0000008203	1/2 - 1 Mile NW
AD362	CAEDF0000008008	1/2 - 1 Mile NW
AF363	CAEDF0000106873	1/2 - 1 Mile NNW
AG365	CAEDF0000034513	1/2 - 1 Mile North
AG366	CAEDF0000089698	1/2 - 1 Mile North
AG367	CAEDF0000105070	1/2 - 1 Mile North
AG368	CAEDF0000038877	1/2 - 1 Mile North
AF369	CAEDF0000096895	1/2 - 1 Mile NNW

Docusign Envelope ID: 3773F87A-0B89-4932-BA2C-CA8383B3EEAD

GEOCHECK® - PHYSICAL SETTING SOURCE SUMMARY

STATE DATABASE WELL INFORMATION

MAP ID	WELL ID	LOCATION FROM TP
AF370	CAEDF0000070306	1/2 - 1 Mile NNW
AG371	CAEDF0000036967	1/2 - 1 Mile North
AH373	CAEDF0000019362	1/2 - 1 Mile NNE
AE374	CAUSGSN00002272	1/2 - 1 Mile NE
AE375	CAEDF0000098509	1/2 - 1 Mile NE
AE376	CAEDF0000062146	1/2 - 1 Mile NE
AE377	CAEDF0000011396	1/2 - 1 Mile NE
AI378	CAEDF0000060771	1/2 - 1 Mile NE
AE379	CAEDF0000049386	1/2 - 1 Mile NE
AE380	CAEDF0000070233	1/2 - 1 Mile NE
AF381	CAEDF0000006668	1/2 - 1 Mile NNW
AH382	CAEDF0000043024	1/2 - 1 Mile NNE
AH383	CAEDF0000073235	1/2 - 1 Mile NNE
AF384	CAEDF0000127686	1/2 - 1 Mile NNW
AF385	CAEDF0000016033	1/2 - 1 Mile NNW
AG386	CAEDF0000096491	1/2 - 1 Mile North
AG387	CAEDF0000108993	1/2 - 1 Mile North
AG388	CAEDF0000129389	1/2 - 1 Mile North
AG389	CAEDF0000091462	1/2 - 1 Mile North
AG390	CAEDF0000065723	1/2 - 1 Mile North
AI391	CAEDF0000126201	1/2 - 1 Mile NE
AG392	CAEDF0000055461	1/2 - 1 Mile North
AH393	CAEDF0000082470	1/2 - 1 Mile NNE
AF394	CAEDF0000127312	1/2 - 1 Mile NNW
AF395	CAEDF0000078327	1/2 - 1 Mile NNW
AF396	CAEDF0000071122	1/2 - 1 Mile NNW
AG397	CAEDF0000004064	1/2 - 1 Mile North
AH398	CAEDF0000100724	1/2 - 1 Mile NNE
AJ399	CAEDF0000075046	1/2 - 1 Mile NNE
AJ400	CAEDF0000116194	1/2 - 1 Mile NNE
AJ401	CAEDF0000014789	1/2 - 1 Mile NNE
AJ402	CAEDF0000034968	1/2 - 1 Mile NNE
AF403	CAEDF0000104773	1/2 - 1 Mile NNW
AE404	CAEDF0000020720	1/2 - 1 Mile NE
AI405	CAEDF0000005637	1/2 - 1 Mile NE
AI406	CAEDF0000045879	1/2 - 1 Mile NE
AH407	CAEDF0000102359	1/2 - 1 Mile NNE
AH408	CAEDF0000112430	1/2 - 1 Mile NNE
AF409	CAEDF0000122879	1/2 - 1 Mile NNW
AF410	CAEDF0000118178	1/2 - 1 Mile NNW
AG411	CAEDF0000101620	1/2 - 1 Mile North
AG412	CAEDF0000079569	1/2 - 1 Mile North
AG413	CAEDF0000054563	1/2 - 1 Mile North
AG414	CAEDF0000137088	1/2 - 1 Mile North
AG415	CAEDF0000047820	1/2 - 1 Mile North
AH416	CAEDF0000081139	1/2 - 1 Mile NNE
AE417	CAEDF0000133042	1/2 - 1 Mile NE
AG418	CAEDF0000126288	1/2 - 1 Mile North
AG419	CAEDF0000006417	1/2 - 1 Mile North
AH420	CAEDF0000134684	1/2 - 1 Mile NNE
AE421	CAEDF0000062946	1/2 - 1 Mile NE
AG422	CAEDF0000097088	1/2 - 1 Mile North

Docusign Envelope ID: 3773F87A-0B89-4932-BA2C-CA8383B3EEAD

GEOCHECK® - PHYSICAL SETTING SOURCE SUMMARY

STATE DATABASE WELL INFORMATION

MAP ID	WELL ID	LOCATION FROM TP
AJ423	CAEDF0000055905	1/2 - 1 Mile NNE
AE424	CAEDF0000019747	1/2 - 1 Mile NE
AE425	CAEDF0000113658	1/2 - 1 Mile NE
AJ426	CAEDF0000141711	1/2 - 1 Mile NNE
AE428	CAEDF0000112438	1/2 - 1 Mile NE
AE429	CAEDF0000095307	1/2 - 1 Mile NE
AE430	CAEDF0000040350	1/2 - 1 Mile NE
AE431	CAEDF0000143628	1/2 - 1 Mile NE
AG432	CAEDF0000021070	1/2 - 1 Mile North
AG433	CAEDF0000079809	1/2 - 1 Mile North
AG434	CAEDF0000036938	1/2 - 1 Mile North
AG435	CAEDF0000045659	1/2 - 1 Mile North
AE436	CAEDF0000135774	1/2 - 1 Mile NE
AK437	CAEDF0000104932	1/2 - 1 Mile NE
AK438	CAEDF0000081412	1/2 - 1 Mile NE
AK439	CAEDF0000032925	1/2 - 1 Mile NE
AK440	CAEDF0000017554	1/2 - 1 Mile NE
AG441	CAEDF0000068756	1/2 - 1 Mile North
AG442	CAEDF0000036243	1/2 - 1 Mile North
AG443	CAEDF0000048830	1/2 - 1 Mile North
AK444	CAEDF0000018054	1/2 - 1 Mile NE
AK445	CAEDF0000104506	1/2 - 1 Mile NE
AK446	CAEDF0000136216	1/2 - 1 Mile NE
AK447	CAEDF0000071207	1/2 - 1 Mile NE
AK448	CAEDF0000017014	1/2 - 1 Mile NE
AK449	CAEDF0000021066	1/2 - 1 Mile NE
AJ454	CAEDF0000075032	1/2 - 1 Mile NE
AI455	CAEDF0000073073	1/2 - 1 Mile NE
AK456	CAEDF0000095431	1/2 - 1 Mile NE
AK457	CAEDF0000139061	1/2 - 1 Mile NE
AK458	CAEDF0000073104	1/2 - 1 Mile NE
AK459	CAEDF0000075050	1/2 - 1 Mile NE
AG460	CAEDF0000063619	1/2 - 1 Mile North
AG461	CAEDF0000034382	1/2 - 1 Mile North
AL462	CAEDF0000033072	1/2 - 1 Mile West
AJ463	CAEDF0000117668	1/2 - 1 Mile NE
AJ464	CAEDF0000136978	1/2 - 1 Mile NE
AI465	CAUSGSN00004552	1/2 - 1 Mile NE
AI466	CAUSGSN00019223	1/2 - 1 Mile NE
AI467	CAUSGSN00017032	1/2 - 1 Mile NE
AI468	CAUSGSN00003559	1/2 - 1 Mile NE
AL469	CAEDF0000007454	1/2 - 1 Mile West
AJ470	CAEDF0000100487	1/2 - 1 Mile NE
AH471	CAEDF0000141646	1/2 - 1 Mile NNE
AG472	CAEDF0000108914	1/2 - 1 Mile North
AH473	CAEDF0000104784	1/2 - 1 Mile NNE
AJ474	CAEDF0000101397	1/2 - 1 Mile NE
AK475	CAEDF0000123761	1/2 - 1 Mile NE
AG476	CAEDF0000108183	1/2 - 1 Mile North
AH477	CAEDF0000138122	1/2 - 1 Mile NNE
AL478	CAEDF0000066281	1/2 - 1 Mile West
AM479	CAEDF0000023522	1/2 - 1 Mile NNE

Docusign Envelope ID: 3773F87A-0B89-4932-BA2C-CA8383B3EEAD

GEOCHECK® - PHYSICAL SETTING SOURCE SUMMARY

STATE DATABASE WELL INFORMATION

MAP ID	WELL ID	LOCATION FROM TP
AL480	CAEDF0000030651	1/2 - 1 Mile West
AH481	CAEDF0000042961	1/2 - 1 Mile NNE
AJ482	CAEDF0000126276	1/2 - 1 Mile NE
AJ483	CAEDF0000067110	1/2 - 1 Mile NNE
AL484	CAEDF0000084461	1/2 - 1 Mile West
AL486	CAEDF0000013632	1/2 - 1 Mile West
AK487	CAEDF0000091088	1/2 - 1 Mile NE
AL488	CAEDF0000090337	1/2 - 1 Mile West
AM489	CAEDF0000066258	1/2 - 1 Mile NNE
AL490	CAEDF0000047798	1/2 - 1 Mile West
AN491	CAEDF0000044713	1/2 - 1 Mile WNW
AO492	CAEDF0000053591	1/2 - 1 Mile NE
AM493	CAEDF0000039702	1/2 - 1 Mile NNE
AK494	CAEDF0000019184	1/2 - 1 Mile NE
AM495	CAEDF0000048028	1/2 - 1 Mile NNE
AM496	CAEDF0000005081	1/2 - 1 Mile NNE
AM497	CAEDF0000075347	1/2 - 1 Mile NNE
AL498	CAEDF0000043548	1/2 - 1 Mile West
AN499	CAEDF0000138848	1/2 - 1 Mile WNW
AP500	CAEDF0000051538	1/2 - 1 Mile North
AQ501	CADWR9000008775	1/2 - 1 Mile NE
AQ502	CADWR9000008774	1/2 - 1 Mile NE
AM503	CAEDF0000132888	1/2 - 1 Mile NNE
AN504	CAEDF0000073842	1/2 - 1 Mile WNW
AL505	CAEDF0000122004	1/2 - 1 Mile WNW
AL506	CAEDF0000122637	1/2 - 1 Mile WNW
AP507	CAEDF0000089317	1/2 - 1 Mile North
AR508	CAEDF0000083112	1/2 - 1 Mile NNE
AQ509	CADWR0000028231	1/2 - 1 Mile NE
AO510	CAEDF0000070055	1/2 - 1 Mile NE
AK511	CAEDF0000108793	1/2 - 1 Mile NE
AL512	CAEDF0000116167	1/2 - 1 Mile WNW
AL513	CAEDF0000067099	1/2 - 1 Mile WNW
AP518	CAEDF0000066171	1/2 - 1 Mile North
AO519	CAEDF0000060364	1/2 - 1 Mile NE
AR520	CAEDF0000064557	1/2 - 1 Mile NNE
AL521	CAEDF0000095617	1/2 - 1 Mile WNW
AO522	CAEDF0000096756	1/2 - 1 Mile NE
AS523	CAUSGSN00006541	1/2 - 1 Mile East
AS524	CAUSGSN00018527	1/2 - 1 Mile East
AS525	CAUSGSN00008861	1/2 - 1 Mile East
AS526	CAUSGSN00011891	1/2 - 1 Mile East
AR527	CAEDF0000022245	1/2 - 1 Mile NNE
AO528	CAEDF0000068505	1/2 - 1 Mile NE
AL529	CAEDF0000066539	1/2 - 1 Mile WNW
AR530	CAEDF0000068481	1/2 - 1 Mile NNE
AR531	CAEDF0000056995	1/2 - 1 Mile NNE
AO532	CAEDF0000079905	1/2 - 1 Mile NE
AT533	CAEDF0000089646	1/2 - 1 Mile NW
AR534	CAEDF0000097390	1/2 - 1 Mile NNE
AO535	CAEDF0000051771	1/2 - 1 Mile NE
AR536	CAEDF0000080289	1/2 - 1 Mile North

Docusign Envelope ID: 3773F87A-0B89-4932-BA2C-CA8383B3EEAD

GEOCHECK® - PHYSICAL SETTING SOURCE SUMMARY

STATE DATABASE WELL INFORMATION

MAP ID	WELL ID	LOCATION FROM TP
AO537	CAEDF0000106413	1/2 - 1 Mile NE
AR539	CAEDF0000066011	1/2 - 1 Mile North
AS540	CAUSGSN00007739	1/2 - 1 Mile East
AR541	CAEDF0000112468	1/2 - 1 Mile North
AR542	CAEDF0000023061	1/2 - 1 Mile North
AR543	CAEDF0000110211	1/2 - 1 Mile NNE
AR545	CAEDF0000005666	1/2 - 1 Mile NNE
AR546	CAEDF0000131433	1/2 - 1 Mile NNE
AR547	CAEDF0000096014	1/2 - 1 Mile NNE
AU548	CAUSGSN00016679	1/2 - 1 Mile East
AR549	CAEDF0000038495	1/2 - 1 Mile NNE
AR550	CAEDF0000075776	1/2 - 1 Mile NNE
AR552	CAEDF0000032724	1/2 - 1 Mile NNE
AU553	CAUSGSN00004111	1/2 - 1 Mile East
AV554	CAEDF0000102955	1/2 - 1 Mile SSE
AR555	CAEDF0000081147	1/2 - 1 Mile NNE
AR556	CAEDF0000023804	1/2 - 1 Mile NNE
AQ557	CAUSGSN00005281	1/2 - 1 Mile NE
AR558	CAEDF0000074072	1/2 - 1 Mile NNE
AP559	CAEDF0000138086	1/2 - 1 Mile North
AV560	CAEDF0000063969	1/2 - 1 Mile SSE
AR562	CAEDF0000088535	1/2 - 1 Mile NNE
AR565	CAEDF0000043151	1/2 - 1 Mile North
AR566	CAEDF0000051549	1/2 - 1 Mile NNE
567	CAEDF0000088979	1/2 - 1 Mile NW
AV568	CAEDF0000016446	1/2 - 1 Mile SSE
AR571	CAEDF0000022390	1/2 - 1 Mile NNE
AV572	CAEDF0000000633	1/2 - 1 Mile SSE
AR573	CAEDF0000085652	1/2 - 1 Mile NNE
AT574	CAEDF0000014385	1/2 - 1 Mile NW
AV575	CAEDF0000008100	1/2 - 1 Mile SSE
AV576	CAEDF0000078013	1/2 - 1 Mile SSE
AP577	CAEDF0000017000	1/2 - 1 Mile North
AR578	CAEDF0000060015	1/2 - 1 Mile North
AV579	CAEDF0000101644	1/2 - 1 Mile SSE
AP580	CAEDF0000122264	1/2 - 1 Mile North
AY586	CAEDF0000032320	1/2 - 1 Mile North
AQ587	CAEDF0000087982	1/2 - 1 Mile NE
AP588	CAEDF0000077796	1/2 - 1 Mile North
AP589	CAEDF0000125573	1/2 - 1 Mile North
AP590	CAEDF0000049203	1/2 - 1 Mile North
AP591	CAEDF0000011199	1/2 - 1 Mile North
AY592	CAEDF0000102602	1/2 - 1 Mile North
AY593	CAEDF0000045379	1/2 - 1 Mile North
AY594	CAEDF0000011693	1/2 - 1 Mile North
AZ595	22607	1/2 - 1 Mile NNE
AP596	CAEDF0000043062	1/2 - 1 Mile North
BA597	CAEDF0000137661	1/2 - 1 Mile NE
AR598	CAEDF0000127346	1/2 - 1 Mile NNE
AP599	CAEDF0000055684	1/2 - 1 Mile North
AY600	CAEDF0000072764	1/2 - 1 Mile North
AY601	CAEDF0000128752	1/2 - 1 Mile North

Docusign Envelope ID: 3773F87A-0B89-4932-BA2C-CA8383B3EEAD

GEOCHECK® - PHYSICAL SETTING SOURCE SUMMARY

STATE DATABASE WELL INFORMATION

MAP ID	WELL ID	LOCATION FROM TP
AY602	CAEDF0000117481	1/2 - 1 Mile North
AY603	CAEDF0000037604	1/2 - 1 Mile North
AY605	CAEDF0000104028	1/2 - 1 Mile North
AY606	CAEDF0000022080	1/2 - 1 Mile North
AY607	CAEDF0000017379	1/2 - 1 Mile North
AY608	CAEDF0000094408	1/2 - 1 Mile North
AY609	CAEDF0000010023	1/2 - 1 Mile North
AX610	CADWR0000036452	1/2 - 1 Mile NNE
AY611	CAEDF0000088296	1/2 - 1 Mile North
AY612	CAEDF0000129231	1/2 - 1 Mile North
AY613	CAEDF0000055419	1/2 - 1 Mile North
BB614	CAUSGSN00003021	1/2 - 1 Mile West
BB615	CAUSGSN00011818	1/2 - 1 Mile West
AY616	CAEDF0000102659	1/2 - 1 Mile North
AY621	CAEDF0000085343	1/2 - 1 Mile North
BC622	CAEDF0000070888	1/2 - 1 Mile North
BC623	CAEDF0000076262	1/2 - 1 Mile North
BA624	CAEDF0000007433	1/2 - 1 Mile NE
BA625	CAEDF0000003281	1/2 - 1 Mile NE
BD626	CAEDF0000129837	1/2 - 1 Mile ENE
BA627	CAEDF0000081060	1/2 - 1 Mile NE
628	CAEDF0000102063	1/2 - 1 Mile North
AZ629	CADWR0000032800	1/2 - 1 Mile NNE
BC630	CAEDF0000060210	1/2 - 1 Mile North
BE631	CAUSGSN00001074	1/2 - 1 Mile NNE
BC633	CAEDF0000050934	1/2 - 1 Mile North
BC634	CAEDF0000082769	1/2 - 1 Mile North
BG635	CAEDF0000020313	1/2 - 1 Mile NE
AY636	CAEDF0000062708	1/2 - 1 Mile North
BA637	CAEDF0000014416	1/2 - 1 Mile NE
BF638	CAUSGSN00019349	1/2 - 1 Mile ENE
BG639	CAEDF0000122392	1/2 - 1 Mile NE
BA641	CAEDF0000143899	1/2 - 1 Mile NE
BD642	CAEDF0000059466	1/2 - 1 Mile ENE
BH643	CAEDF0000128026	1/2 - 1 Mile NW
BD644	CAEDF0000011163	1/2 - 1 Mile ENE
BC645	CAEDF0000000543	1/2 - 1 Mile North
BC646	CAEDF0000141888	1/2 - 1 Mile North
BA647	CAEDF0000102300	1/2 - 1 Mile NE
AY648	CAEDF0000008141	1/2 - 1 Mile North
BD649	CAEDF0000082287	1/2 - 1 Mile ENE
AX650	CADWR0000014729	1/2 - 1 Mile NNE
AX651	CADWR9000008819	1/2 - 1 Mile NNE
BG652	CAEDF0000034844	1/2 - 1 Mile NE
BD653	CAEDF0000046383	1/2 - 1 Mile ENE
BG654	CAEDF0000023662	1/2 - 1 Mile NE
BG655	CAEDF0000063904	1/2 - 1 Mile NE
BD656	CAEDF0000132122	1/2 - 1 Mile ENE
BD657	CAEDF0000047045	1/2 - 1 Mile ENE
BD658	CAEDF0000044174	1/2 - 1 Mile ENE
BG659	CAEDF0000136183	1/2 - 1 Mile NE
BG660	CAEDF0000008704	1/2 - 1 Mile NE

Docusign Envelope ID: 3773F87A-0B89-4932-BA2C-CA8383B3EEAD

GEOCHECK® - PHYSICAL SETTING SOURCE SUMMARY

STATE DATABASE WELL INFORMATION

MAP ID	WELL ID	LOCATION FROM TP
BC661	CAEDF0000040990	1/2 - 1 Mile North
BC662	CAEDF0000128128	1/2 - 1 Mile North
BC663	CAEDF0000070613	1/2 - 1 Mile North
BG664	CAEDF0000036887	1/2 - 1 Mile NE
BD665	CAEDF0000092431	1/2 - 1 Mile ENE
BD666	CAEDF0000143739	1/2 - 1 Mile ENE
BD667	CAEDF0000042282	1/2 - 1 Mile ENE
BC668	CAEDF0000019347	1/2 - 1 Mile North
BD669	CAEDF0000083357	1/2 - 1 Mile ENE
BB670	CAUSGSN00004023	1/2 - 1 Mile West
BG671	CAEDF0000032293	1/2 - 1 Mile NE
AY672	CAEDF0000064033	1/2 - 1 Mile North
BG673	CAEDF0000110684	1/2 - 1 Mile NE
BA675	CAEDF0000119438	1/2 - 1 Mile NE
BG676	CAEDF0000057469	1/2 - 1 Mile NE
AX677	CADDW2000008033	1/2 - 1 Mile NNE
BD678	CAEDF0000105454	1/2 - 1 Mile ENE
BD679	CAEDF0000018824	1/2 - 1 Mile ENE
BD680	CAEDF0000137531	1/2 - 1 Mile ENE
BG681	CAEDF0000076568	1/2 - 1 Mile NE
BG682	CAEDF0000071660	1/2 - 1 Mile NE
AX683	CAUSGSN00007111	1/2 - 1 Mile NNE
BG684	CAEDF0000131568	1/2 - 1 Mile NE
BD685	CAEDF0000001584	1/2 - 1 Mile ENE
BD686	CADWR9000008753	1/2 - 1 Mile ENE
BC687	CAEDF0000108871	1/2 - 1 Mile North
AX688	CAPFAS000001334	1/2 - 1 Mile NNE
AX689	CADDW2000010919	1/2 - 1 Mile NNE
BG691	CAEDF0000088538	1/2 - 1 Mile NE
BA692	CAEDF0000125926	1/2 - 1 Mile NE
AX693	CAUSGSN00010672	1/2 - 1 Mile NNE
BH695	CAEDF0000107602	1/2 - 1 Mile NW
BH696	CAEDF0000008632	1/2 - 1 Mile NW
BA697	CAEDF0000074709	1/2 - 1 Mile NE
BA698	CAEDF0000070257	1/2 - 1 Mile NE
BC699	CAEDF0000115875	1/2 - 1 Mile North
AY700	CAEDF0000050478	1/2 - 1 Mile North
BH701	CAEDF0000128176	1/2 - 1 Mile NW
BH702	CAEDF0000056224	1/2 - 1 Mile NW
BH703	CAEDF0000046296	1/2 - 1 Mile NW
AY704	CAEDF0000116400	1/2 - 1 Mile North
BD705	CAEDF0000085125	1/2 - 1 Mile ENE
BI706	CAEDF0000052232	1/2 - 1 Mile NE
BH707	CAEDF0000134152	1/2 - 1 Mile NW
BH708	CAEDF0000071128	1/2 - 1 Mile NW
BH709	CAEDF0000064745	1/2 - 1 Mile NW
BD710	CAEDF0000097433	1/2 - 1 Mile ENE
AY711	CAEDF0000078773	1/2 - 1 Mile North
BB712	CADWR9000008726	1/2 - 1 Mile West
BB713	CADWR9000008725	1/2 - 1 Mile West
BH717	CAEDF0000045764	1/2 - 1 Mile NW
BH718	CAEDF0000014784	1/2 - 1 Mile NW

Docusign Envelope ID: 3773F87A-0B89-4932-BA2C-CA8383B3EEAD

GEOCHECK® - PHYSICAL SETTING SOURCE SUMMARY

STATE DATABASE WELL INFORMATION

MAP ID	WELL ID	LOCATION FROM TP
BJ719	CAUSGSN00018216	1/2 - 1 Mile WNW
BH720	CAEDF0000121929	1/2 - 1 Mile NW
BH721	CAUSGSN00005445	1/2 - 1 Mile NW
722	CADWR9000008737	1/2 - 1 Mile West
BD723	CAUSGSN00014492	1/2 - 1 Mile ENE
BD724	CAUSGSN00005481	1/2 - 1 Mile ENE
BH725	CAEDF0000040083	1/2 - 1 Mile NW
BH726	CAEDF0000093747	1/2 - 1 Mile NW
BK727	CAEDF0000057855	1/2 - 1 Mile North
BI728	CAEDF0000110149	1/2 - 1 Mile NE
BL729	CAUSGSN00013817	1/2 - 1 Mile WNW
BK730	CAEDF0000080028	1/2 - 1 Mile North
BK731	CAEDF0000078239	1/2 - 1 Mile North
BK733	CAEDF0000052671	1/2 - 1 Mile North
BI734	CAEDF0000033845	1/2 - 1 Mile NE
BG735	CAEDF0000115232	1/2 - 1 Mile NE
BG736	CAEDF0000089134	1/2 - 1 Mile NE
BG738	CAEDF0000117659	1/2 - 1 Mile NE
BG739	CAEDF0000062167	1/2 - 1 Mile NE
BG740	CAEDF0000100002	1/2 - 1 Mile NE
BI741	CAEDF0000076116	1/2 - 1 Mile NE
BK742	CAEDF0000053175	1/2 - 1 Mile North
BC743	CAEDF0000131764	1/2 - 1 Mile North
BE744	CAEDF0000023279	1/2 - 1 Mile NE
BH745	CAEDF0000014493	1/2 - 1 Mile NW
BG746	CAEDF0000039582	1/2 - 1 Mile NE
BG747	CAEDF0000005288	1/2 - 1 Mile NE
BK748	CAEDF0000064934	1/2 - 1 Mile North
BG749	CAEDF0000120041	1/2 - 1 Mile NE
BK750	CAEDF0000022805	1/2 - 1 Mile North
BG751	CAEDF0000094678	1/2 - 1 Mile NE
BG752	CAEDF0000045344	1/2 - 1 Mile NE
BG753	CAEDF0000010254	1/2 - 1 Mile NE
BK754	CAEDF0000115446	1/2 - 1 Mile North
BH755	CAEDF0000011766	1/2 - 1 Mile NW
BG756	CAEDF0000074977	1/2 - 1 Mile NE
BG757	CAEDF0000039658	1/2 - 1 Mile NE
BK758	CAEDF0000128539	1/2 - 1 Mile North
BG759	CAEDF0000047016	1/2 - 1 Mile NE
BG760	CAEDF0000094626	1/2 - 1 Mile NE
BL761	CADWR9000008761	1/2 - 1 Mile WNW
BK762	CAEDF0000087614	1/2 - 1 Mile North
BM763	CAEDF0000107233	1/2 - 1 Mile NW
BM764	CADWR9000008814	1/2 - 1 Mile NW
BK765	CAEDF0000002753	1/2 - 1 Mile North
BK766	CAEDF0000017741	1/2 - 1 Mile North
BK767	CAEDF0000081587	1/2 - 1 Mile North
BK769	CAEDF0000067605	1/2 - 1 Mile North
770	CAEDF0000047565	1/2 - 1 Mile North
BM771	CAEDF0000008482	1/2 - 1 Mile NW
BN772	CADWR9000008734	1/2 - 1 Mile East
BN773	CADWR9000008735	1/2 - 1 Mile East

Docusign Envelope ID: 3773F87A-0B89-4932-BA2C-CA8383B3EEAD

GEOCHECK® - PHYSICAL SETTING SOURCE SUMMARY

STATE DATABASE WELL INFORMATION

MAP ID	WELL ID	LOCATION FROM TP
BK774	CAEDF0000092241	1/2 - 1 Mile North
BK775	CAEDF0000129654	1/2 - 1 Mile North
BL776	CAUSGSN00007660	1/2 - 1 Mile WNW
BK777	CAEDF0000129071	1/2 - 1 Mile North
BO778	4666	1/2 - 1 Mile ENE
BO779	4674	1/2 - 1 Mile ENE
BL781	CADWR9000008768	1/2 - 1 Mile WNW
BP782	CAEDF0000049645	1/2 - 1 Mile NE
BQ783	CAEDF0000060605	1/2 - 1 Mile NNE
BQ784	CAEDF0000034729	1/2 - 1 Mile NNE
BQ785	CAEDF0000123066	1/2 - 1 Mile NNE
BQ786	CAEDF0000134202	1/2 - 1 Mile NNE
BN787	CAUSGSN00016154	1/2 - 1 Mile East
BN788	CAUSGSN00013802	1/2 - 1 Mile East
BN789	CAUSGSN00001475	1/2 - 1 Mile East
BQ791	CAEDF0000070534	1/2 - 1 Mile NNE
792	CADWR9000008755	1/2 - 1 Mile WNW
BR793	CAEDF0000079144	1/2 - 1 Mile NE
BQ794	CAEDF0000013048	1/2 - 1 Mile NNE
BQ795	CAEDF0000044789	1/2 - 1 Mile NNE
BN796	CAUSGSN00006912	1/2 - 1 Mile East
BN797	CAUSGSN00004748	1/2 - 1 Mile East
BQ798	CAEDF0000107075	1/2 - 1 Mile NNE
BQ799	CAEDF0000086912	1/2 - 1 Mile NNE
BQ800	CAEDF0000023447	1/2 - 1 Mile NNE
BR801	CAEDF0000075925	1/2 - 1 Mile NE
BP802	CAEDF0000115897	1/2 - 1 Mile NE
BQ803	CAEDF0000069050	1/2 - 1 Mile NNE
BR807	CAEDF0000074889	1/2 - 1 Mile NE
BS808	CAEDF0000127103	1/2 - 1 Mile NNW
BP809	CAEDF0000128405	1/2 - 1 Mile NE
BQ810	CAEDF0000130008	1/2 - 1 Mile NNE
BQ811	CAEDF0000053217	1/2 - 1 Mile NNE
BP812	CAEDF0000057243	1/2 - 1 Mile NE
BS813	CAEDF0000003965	1/2 - 1 Mile NNW
BR814	CAEDF0000118807	1/2 - 1 Mile NE
BS815	CAEDF0000002646	1/2 - 1 Mile NNW
BN821	CADWR9000008733	1/2 - 1 Mile East
BR822	CAEDF0000048043	1/2 - 1 Mile NE
BN823	CAUSGSN00018139	1/2 - 1 Mile East
BN824	CAUSGSN00009947	1/2 - 1 Mile East
BN825	CAUSGSN00013038	1/2 - 1 Mile East
BR826	CAEDF0000006652	1/2 - 1 Mile NE
BS827	CAEDF0000008382	1/2 - 1 Mile NNW
BR828	CAEDF0000118606	1/2 - 1 Mile NE
BQ829	CAEDF0000124411	1/2 - 1 Mile NNE
BQ830	CAEDF0000123153	1/2 - 1 Mile NNE
BS831	CAEDF0000142922	1/2 - 1 Mile NNW
BQ832	CAEDF0000014196	1/2 - 1 Mile NNE
BT833	CAUSGSN00015061	1/2 - 1 Mile West
BT834	CAUSGSN00007132	1/2 - 1 Mile West
BS835	CAEDF0000076091	1/2 - 1 Mile NNW

Docusign Envelope ID: 3773F87A-0B89-4932-BA2C-CA8383B3EEAD

GEOCHECK® - PHYSICAL SETTING SOURCE SUMMARY

STATE DATABASE WELL INFORMATION

MAP ID	WELL ID	LOCATION FROM TP
BR836	CAEDF0000103663	1/2 - 1 Mile NE
BU837	CAEDF0000018098	1/2 - 1 Mile ENE
BR838	CAEDF0000061223	1/2 - 1 Mile NE
BR839	CAEDF0000084513	1/2 - 1 Mile NE
BU840	CAEDF0000064237	1/2 - 1 Mile ENE
BR843	CAEDF0000095025	1/2 - 1 Mile NE
BR844	CAEDF0000014114	1/2 - 1 Mile NE
BR845	CAEDF0000031746	1/2 - 1 Mile NE
BU847	CAEDF0000078019	1/2 - 1 Mile ENE
BR848	CAEDF0000081740	1/2 - 1 Mile NE
BU849	CAEDF0000126500	1/2 - 1 Mile ENE
BU850	CAEDF0000022695	1/2 - 1 Mile ENE
851	CADWR0000021949	1/2 - 1 Mile NNE
852	CAEDF0000113716	1/2 - 1 Mile NE
BU853	CAEDF0000132086	1/2 - 1 Mile ENE
BU854	CAEDF0000098783	1/2 - 1 Mile ENE
BV855	CAEDF0000137292	1/2 - 1 Mile NE
BU856	CAEDF0000099652	1/2 - 1 Mile ENE
BV857	CAEDF0000119167	1/2 - 1 Mile NE
BT858	CADWR9000008741	1/2 - 1 Mile West
BT859	CADWR9000008740	1/2 - 1 Mile West
BU860	CAEDF0000113085	1/2 - 1 Mile ENE
BV861	CAEDF0000142880	1/2 - 1 Mile NE
BU862	CAEDF0000122266	1/2 - 1 Mile ENE

OTHER STATE DATABASE INFORMATION

STATE OIL/GAS WELL INFORMATION

MAP ID	WELL ID	LOCATION FROM TP
A1	CAOG17000155884	1/2 - 1 Mile SSW
A2	CAOG17000155908	1/2 - 1 Mile SSW
A3	CAOG17000155820	1/2 - 1 Mile SW
A4	CAOG17000155893	1/2 - 1 Mile SSW
B5	CAOG17000155902	1/2 - 1 Mile SSW
A6	CAOG17000155863	1/2 - 1 Mile SW
7	CAOG17000009438	1/2 - 1 Mile SSW
B8	CAOG17000013613	1/2 - 1 Mile SSW
9	CAOG17000155905	1/2 - 1 Mile SW

Docusign Envelope ID: 3773F87A-0B89-4932-BA2C-CA8383B3EEAD

PHYSICAL SETTING SOURCE MAP - 7734619.2s

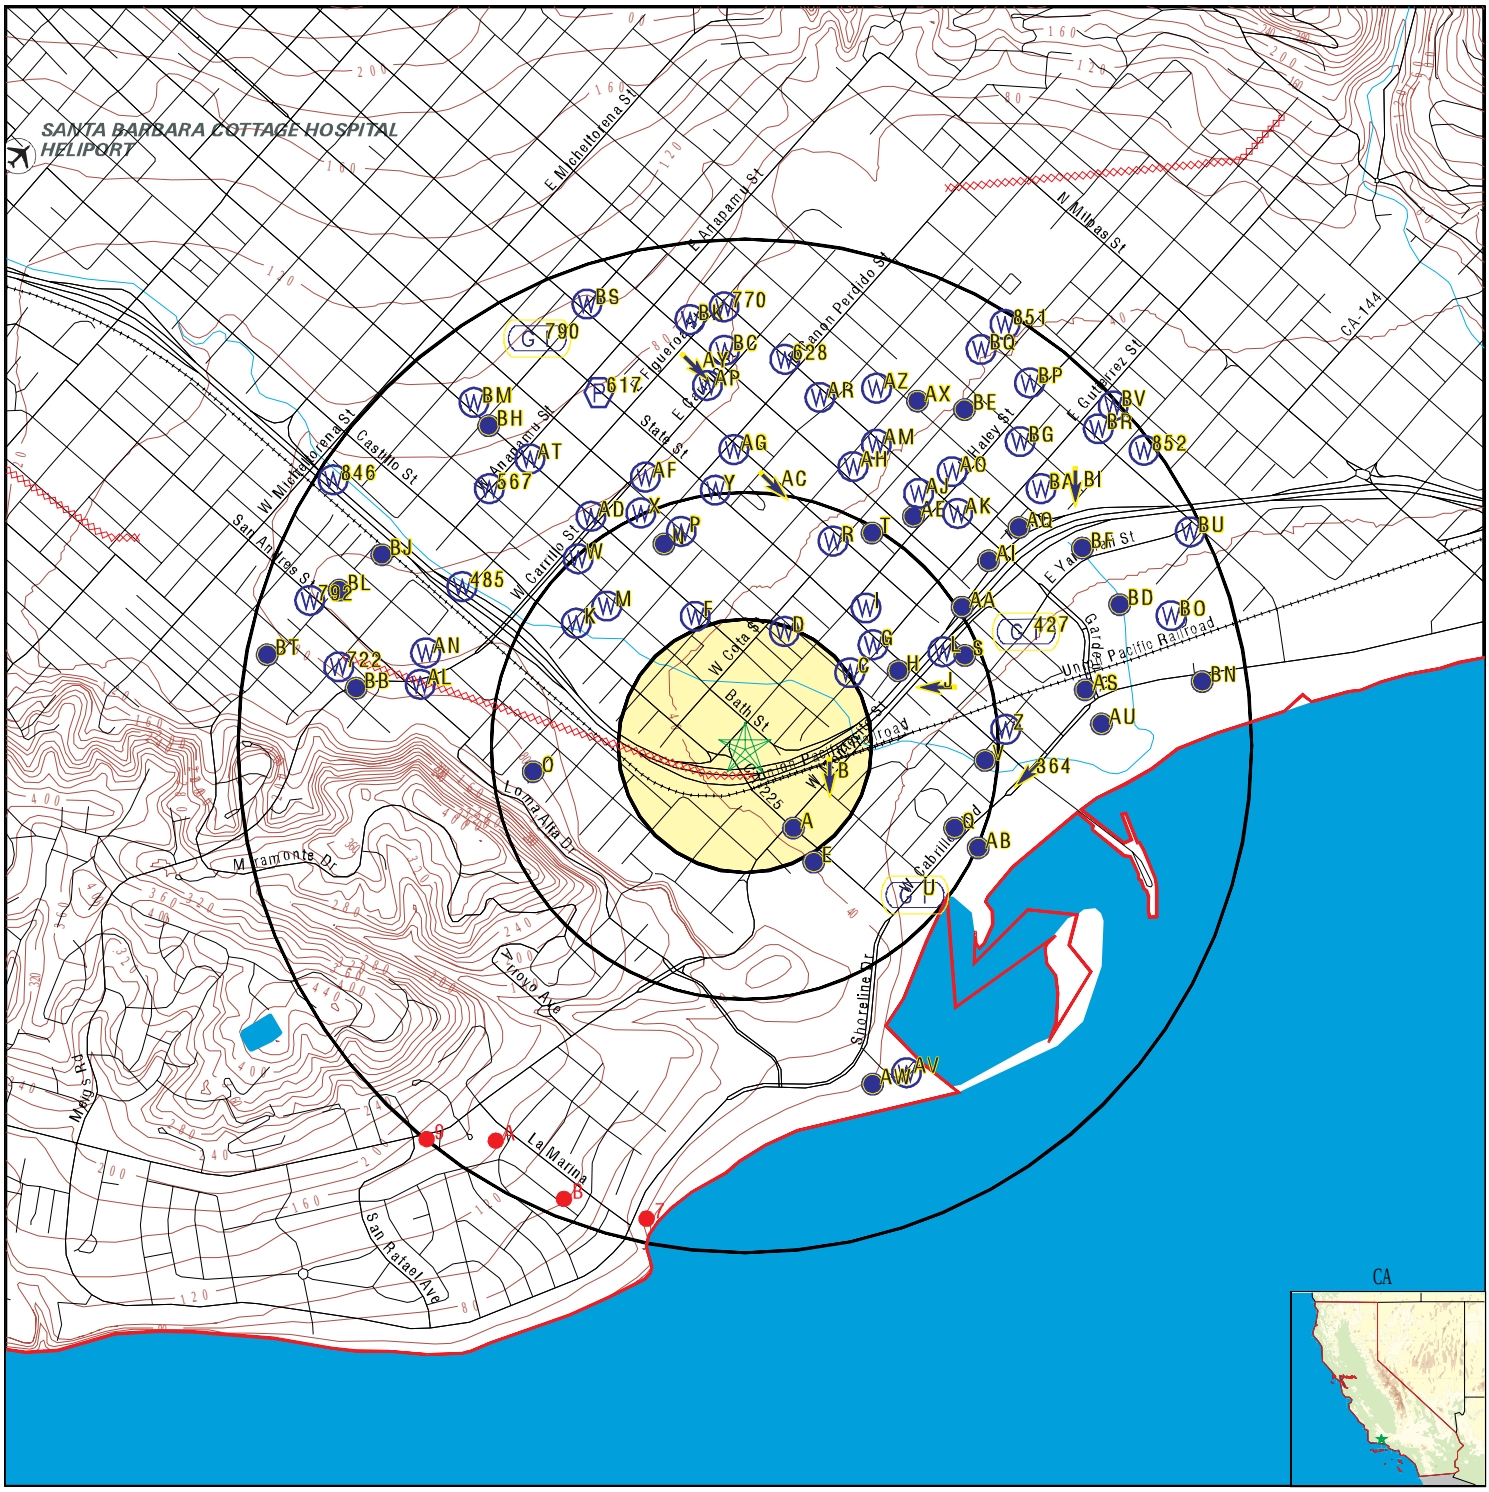

- County Boundary
- Major Roads
- Contour Lines
- Earthquake Fault Lines
- Airports
- Earthquake epicenter, Richter 5 or greater
- Water Wells
- Public Water Supply Wells
- Cluster of Multiple Icons
- Groundwater Flow Direction
- Indeterminate Groundwater Flow at Location
- Groundwater Flow Varies at Location
- Closest Hydrogeological Data
- Oil, gas or related wells

SITE NAME:	315 W Haley St	CLIENT:	American Environmental Group
ADDRESS:	315 West Haley Street Santa Barbara CA 93101	CONTACT:	Genevieve DE LA Torre
LAT/LONG:	34.412941 / 119.698984	INQUIRY #:	7734619.2s
		DATE:	August 13, 2024 3:04 pm

Copyright © 2024 EDR, Inc. © 2015 TomTom Rel. 2015.

Docusign Envelope ID: 3773F87A-0B89-4932-BA2C-CA8383B3EEAD

GEOCHECK® - PHYSICAL SETTING SOURCE MAP FINDINGS

Map ID
Direction
Distance
Elevation | Database | EDR ID Number

A1
SSE
1/8 - 1/4 Mile
Higher

CA WELLS **CAEDF0000089324**

Well ID:	T0608300699-MW-15	Well Type:	MONITORING
Source:	EDF	Other Name:	MW-15
GAMA PFAS Testing:	Not Reported		
Groundwater Quality Data:	https://gamagroundwater.waterboards.ca.gov/gama/gamamap/public/GamaDataDisplay.asp?dataset=EDF&samp_date=&global_id=T0608300699&assigned_name=MW-15&store_num=		
GeoTracker Data:	https://geotracker.waterboards.ca.gov/profile_report.asp?cmd=MWEDFResults&global_id=T0608300699&assigned_name=MW-15		

A2
SSE
1/8 - 1/4 Mile
Higher

CA WELLS **CAEDF0000076784**

Well ID:	T0608300699-MW-9	Well Type:	MONITORING
Source:	EDF	Other Name:	MW-9
GAMA PFAS Testing:	Not Reported		
Groundwater Quality Data:	https://gamagroundwater.waterboards.ca.gov/gama/gamamap/public/GamaDataDisplay.asp?dataset=EDF&samp_date=&global_id=T0608300699&assigned_name=MW-9&store_num=		
GeoTracker Data:	https://geotracker.waterboards.ca.gov/profile_report.asp?cmd=MWEDFResults&global_id=T0608300699&assigned_name=MW-9		

A3
SE
1/8 - 1/4 Mile
Lower

CA WELLS **CAEDF0000126771**

Well ID:	T0608300699-MW-7	Well Type:	MONITORING
Source:	EDF	Other Name:	MW-7
GAMA PFAS Testing:	Not Reported		
Groundwater Quality Data:	https://gamagroundwater.waterboards.ca.gov/gama/gamamap/public/GamaDataDisplay.asp?dataset=EDF&samp_date=&global_id=T0608300699&assigned_name=MW-7&store_num=		
GeoTracker Data:	https://geotracker.waterboards.ca.gov/profile_report.asp?cmd=MWEDFResults&global_id=T0608300699&assigned_name=MW-7		

A4
SSE
1/8 - 1/4 Mile
Higher

CA WELLS **CAEDF0000039430**

Well ID:	T0608300699-MW-1	Well Type:	MONITORING
Source:	EDF	Other Name:	MW-1
GAMA PFAS Testing:	Not Reported		
Groundwater Quality Data:	https://gamagroundwater.waterboards.ca.gov/gama/gamamap/public/GamaDataDisplay.asp?dataset=EDF&samp_date=&global_id=T0608300699&assigned_name=MW-1&store_num=		
GeoTracker Data:	https://geotracker.waterboards.ca.gov/profile_report.asp?cmd=MWEDFResults&global_id=T0608300699&assigned_name=MW-1		

GEOCHECK® - PHYSICAL SETTING SOURCE MAP FINDINGS

Map ID
Direction
Distance
Elevation | Database | EDR ID Number

A5
SSE
1/8 - 1/4 Mile
Higher

CA WELLS **CAEDF0000136598**

Well ID:	T0608300644-MW03	Well Type:	MONITORING
Source:	EDF	Other Name:	MW03
GAMA PFAS Testing:	Not Reported		
Groundwater Quality Data:	https://gamagroundwater.waterboards.ca.gov/gama/gamamap/public/GamaDataDisplay.asp?dataset=EDF&samp_date=&global_id=T0608300644&assigned_name=MW03&store_num=		
GeoTracker Data:	https://geotracker.waterboards.ca.gov/profile_report.asp?cmd=MWEDFResults&global_id=T0608300644&assigned_name=MW03		

A6
SSE
1/8 - 1/4 Mile
Higher

CA WELLS **CAEDF0000115402**

Well ID:	T0608300699-VE-5	Well Type:	MONITORING
Source:	EDF	Other Name:	VE-5
GAMA PFAS Testing:	Not Reported		
Groundwater Quality Data:	https://gamagroundwater.waterboards.ca.gov/gama/gamamap/public/GamaDataDisplay.asp?dataset=EDF&samp_date=&global_id=T0608300699&assigned_name=VE-5&store_num=		
GeoTracker Data:	https://geotracker.waterboards.ca.gov/profile_report.asp?cmd=MWEDFResults&global_id=T0608300699&assigned_name=VE-5		

A7
SSE
1/8 - 1/4 Mile
Higher

CA WELLS **CAEDF0000046893**

Well ID:	T0608300699-VE-8	Well Type:	MONITORING
Source:	EDF	Other Name:	VE-8
GAMA PFAS Testing:	Not Reported		
Groundwater Quality Data:	https://gamagroundwater.waterboards.ca.gov/gama/gamamap/public/GamaDataDisplay.asp?dataset=EDF&samp_date=&global_id=T0608300699&assigned_name=VE-8&store_num=		
GeoTracker Data:	https://geotracker.waterboards.ca.gov/profile_report.asp?cmd=MWEDFResults&global_id=T0608300699&assigned_name=VE-8		

A8
SE
1/8 - 1/4 Mile
Lower

CA WELLS **CAEDF0000019646**

Well ID:	T0608300699-VE-9	Well Type:	MONITORING
Source:	EDF	Other Name:	VE-9
GAMA PFAS Testing:	Not Reported		
Groundwater Quality Data:	https://gamagroundwater.waterboards.ca.gov/gama/gamamap/public/GamaDataDisplay.asp?dataset=EDF&samp_date=&global_id=T0608300699&assigned_name=VE-9&store_num=		
GeoTracker Data:	https://geotracker.waterboards.ca.gov/profile_report.asp?cmd=MWEDFResults&global_id=T0608300699&assigned_name=VE-9		

Docusign Envelope ID: 3773F87A-0B89-4932-BA2C-CA8383B3EEAD

GEOCHECK® - PHYSICAL SETTING SOURCE MAP FINDINGS

Map ID
Direction
Distance
Elevation

		Database	EDR ID Number
A9 **SE** **1/8 - 1/4 Mile** **Lower**		**CA WELLS**	**CAEDF0000010062**

Well ID:	T0608300699-MW-13	Well Type:	MONITORING
Source:	EDF	Other Name:	MW-13
GAMA PFAS Testing:	Not Reported		
Groundwater Quality Data:	https://gamagroundwater.waterboards.ca.gov/gama/gamamap/public/GamaDataDisplay.asp?dataset=EDF&samp_date=&global_id=T0608300699&assigned_name=MW-13&store_num=		
GeoTracker Data:	https://geotracker.waterboards.ca.gov/profile_report.asp?cmd=MWEDFResults&global_id=T0608300699&assigned_name=MW-13		

A10 **SE** **1/8 - 1/4 Mile** **Lower**	Site ID:	Not Reported	**AQUIFLOW**	**17700**
	Groundwater Flow:	S		
	Shallow Water Depth:	Not Reported		
	Deep Water Depth:	Not Reported		
	Average Water Depth:	8		
	Date:	Jun 23, 88		

		Database	EDR ID Number
B11 **ESE** **1/8 - 1/4 Mile** **Lower**		**CA WELLS**	**CAEDF0000071751**

Well ID:	T0608300670-MW-1	Well Type:	MONITORING
Source:	EDF	Other Name:	MW-1
GAMA PFAS Testing:	Not Reported		
Groundwater Quality Data:	https://gamagroundwater.waterboards.ca.gov/gama/gamamap/public/GamaDataDisplay.asp?dataset=EDF&samp_date=&global_id=T0608300670&assigned_name=MW-1&store_num=		
GeoTracker Data:	https://geotracker.waterboards.ca.gov/profile_report.asp?cmd=MWEDFResults&global_id=T0608300670&assigned_name=MW-1		

		Database	EDR ID Number
A12 **SSE** **1/8 - 1/4 Mile** **Higher**		**CA WELLS**	**CAEDF0000037878**

Well ID:	T0608300699-VE-6	Well Type:	MONITORING
Source:	EDF	Other Name:	VE-6
GAMA PFAS Testing:	Not Reported		
Groundwater Quality Data:	https://gamagroundwater.waterboards.ca.gov/gama/gamamap/public/GamaDataDisplay.asp?dataset=EDF&samp_date=&global_id=T0608300699&assigned_name=VE-6&store_num=		
GeoTracker Data:	https://geotracker.waterboards.ca.gov/profile_report.asp?cmd=MWEDFResults&global_id=T0608300699&assigned_name=VE-6		

		Database	EDR ID Number
A13 **SE** **1/8 - 1/4 Mile** **Lower**		**CA WELLS**	**CAEDF0000037509**

Well ID:	T0608300699-MW-4	Well Type:	MONITORING
Source:	EDF	Other Name:	MW-4

Docusign Envelope ID: 3773F87A-0B89-4932-BA2C-CA8383B3EEAD

GAMA PFAS Testing: Not Reported
Groundwater Quality Data: https://gamagroundwater.waterboards.ca.gov/gama/gamamap/public/GamaDataDisplay.asp?dataset=EDF&samp_date=&global_id=T0608300699&assigned_name=MW-4&store_num=
GeoTracker Data: https://geotracker.waterboards.ca.gov/profile_report.asp?cmd=MWEDFResults&global_id=T0608300699&assigned_name=MW-4

A14
SE
1/8 - 1/4 Mile
Lower

CA WELLS **CAEDF0000142279**

Well ID: T0608300699-VE-4 Well Type: MONITORING
Source: EDF Other Name: VE-4
GAMA PFAS Testing: Not Reported
Groundwater Quality Data: https://gamagroundwater.waterboards.ca.gov/gama/gamamap/public/GamaDataDisplay.asp?dataset=EDF&samp_date=&global_id=T0608300699&assigned_name=VE-4&store_num=
GeoTracker Data: https://geotracker.waterboards.ca.gov/profile_report.asp?cmd=MWEDFResults&global_id=T0608300699&assigned_name=VE-4

A15
SSE
1/8 - 1/4 Mile
Higher

CA WELLS **CAEDF0000107095**

Well ID: T0608300699-MW-10 Well Type: MONITORING
Source: EDF Other Name: MW-10
GAMA PFAS Testing: Not Reported
Groundwater Quality Data: https://gamagroundwater.waterboards.ca.gov/gama/gamamap/public/GamaDataDisplay.asp?dataset=EDF&samp_date=&global_id=T0608300699&assigned_name=MW-10&store_num=
GeoTracker Data: https://geotracker.waterboards.ca.gov/profile_report.asp?cmd=MWEDFResults&global_id=T0608300699&assigned_name=MW-10

A16
SE
1/8 - 1/4 Mile
Lower

CA WELLS **CAEDF0000011561**

Well ID: T0608300699-VE-3 Well Type: MONITORING
Source: EDF Other Name: VE-3
GAMA PFAS Testing: Not Reported
Groundwater Quality Data: https://gamagroundwater.waterboards.ca.gov/gama/gamamap/public/GamaDataDisplay.asp?dataset=EDF&samp_date=&global_id=T0608300699&assigned_name=VE-3&store_num=
GeoTracker Data: https://geotracker.waterboards.ca.gov/profile_report.asp?cmd=MWEDFResults&global_id=T0608300699&assigned_name=VE-3

A17
SE
1/8 - 1/4 Mile
Lower

CA WELLS **CAEDF0000008259**

Well ID: T0608300699-VE-10 Well Type: MONITORING
Source: EDF Other Name: VE-10
GAMA PFAS Testing: Not Reported
Groundwater Quality Data: https://gamagroundwater.waterboards.ca.gov/gama/gamamap/public/GamaDataDisplay.asp?dataset=EDF&samp_date=&global_id=T0608300699&assigned_name=VE-10&store_num=

GEOCHECK® - PHYSICAL SETTING SOURCE MAP FINDINGS

GeoTracker Data: https://geotracker.waterboards.ca.gov/profile_report.asp?cmd=MWEDFResults&global_id=T0608300699&assigned_name=VE-10

A18
SSE **CA WELLS** **CAEDF0000032385**
1/8 - 1/4 Mile
Higher

Well ID:	T0608300644-VEW01	Well Type:	MONITORING
Source:	EDF	Other Name:	VEW01
GAMA PFAS Testing:	Not Reported		
Groundwater Quality Data:	https://gamagroundwater.waterboards.ca.gov/gama/gamamap/public/GamaDataDisplay.asp?dataset=EDF&samp_date=&global_id=T0608300644&assigned_name=VEW01&store_num=		
GeoTracker Data:	https://geotracker.waterboards.ca.gov/profile_report.asp?cmd=MWEDFResults&global_id=T0608300644&assigned_name=VEW01		

A19
SSE **CA WELLS** **CAEDF0000014133**
1/8 - 1/4 Mile
Higher

Well ID:	T0608300644-VEW1	Well Type:	MONITORING
Source:	EDF	Other Name:	VEW1
GAMA PFAS Testing:	Not Reported		
Groundwater Quality Data:	https://gamagroundwater.waterboards.ca.gov/gama/gamamap/public/GamaDataDisplay.asp?dataset=EDF&samp_date=&global_id=T0608300644&assigned_name=VEW1&store_num=		
GeoTracker Data:	https://geotracker.waterboards.ca.gov/profile_report.asp?cmd=MWEDFResults&global_id=T0608300644&assigned_name=VEW1		

A20
SSE **CA WELLS** **CAEDF0000045922**
1/8 - 1/4 Mile
Higher

Well ID:	T0608300699-OW-1	Well Type:	MONITORING
Source:	EDF	Other Name:	OW-1
GAMA PFAS Testing:	Not Reported		
Groundwater Quality Data:	https://gamagroundwater.waterboards.ca.gov/gama/gamamap/public/GamaDataDisplay.asp?dataset=EDF&samp_date=&global_id=T0608300699&assigned_name=OW-1&store_num=		
GeoTracker Data:	https://geotracker.waterboards.ca.gov/profile_report.asp?cmd=MWEDFResults&global_id=T0608300699&assigned_name=OW-1		

A21
SSE **CA WELLS** **CAEDF0000124600**
1/8 - 1/4 Mile
Higher

Well ID:	T0608300699-VE-7	Well Type:	MONITORING
Source:	EDF	Other Name:	VE-7
GAMA PFAS Testing:	Not Reported		
Groundwater Quality Data:	https://gamagroundwater.waterboards.ca.gov/gama/gamamap/public/GamaDataDisplay.asp?dataset=EDF&samp_date=&global_id=T0608300699&assigned_name=VE-7&store_num=		
GeoTracker Data:	https://geotracker.waterboards.ca.gov/profile_report.asp?cmd=MWEDFResults&global_id=T0608300699&assigned_name=VE-7		

Docusign Envelope ID: 3773F87A-0B89-4932-BA2C-CA8383B3EEAD

GEOCHECK® - PHYSICAL SETTING SOURCE MAP FINDINGS

Map ID
Direction
Distance
Elevation | Database | EDR ID Number

A22
SE
1/8 - 1/4 Mile
Lower

CA WELLS **CAEDF0000086408**

Well ID:	T0608300699-VE-2	Well Type:	MONITORING
Source:	EDF	Other Name:	VE-2
GAMA PFAS Testing:	Not Reported		
Groundwater Quality Data:	https://gamagroundwater.waterboards.ca.gov/gama/gamamap/public/GamaDataDisplay.asp?dataset=EDF&samp_date=&global_id=T0608300699&assigned_name=VE-2&store_num=		
GeoTracker Data:	https://geotracker.waterboards.ca.gov/profile_report.asp?cmd=MWEDFResults&global_id=T0608300699&assigned_name=VE-2		

A23
SE
1/8 - 1/4 Mile
Lower

CA WELLS **CAEDF0000001135**

Well ID:	T0608300699-MW-12	Well Type:	MONITORING
Source:	EDF	Other Name:	MW-12
GAMA PFAS Testing:	Not Reported		
Groundwater Quality Data:	https://gamagroundwater.waterboards.ca.gov/gama/gamamap/public/GamaDataDisplay.asp?dataset=EDF&samp_date=&global_id=T0608300699&assigned_name=MW-12&store_num=		
GeoTracker Data:	https://geotracker.waterboards.ca.gov/profile_report.asp?cmd=MWEDFResults&global_id=T0608300699&assigned_name=MW-12		

A24
SE
1/8 - 1/4 Mile
Lower

Site ID:	Not Reported
Groundwater Flow:	SE
Shallow Water Depth:	Not Reported
Deep Water Depth:	Not Reported
Average Water Depth:	5
Date:	Apr 8, 93

AQUIFLOW **17699**

B25
ESE
1/8 - 1/4 Mile
Lower

CA WELLS **CAEDF0000032988**

Well ID:	T0608300670-MW-3	Well Type:	MONITORING
Source:	EDF	Other Name:	MW-3
GAMA PFAS Testing:	Not Reported		
Groundwater Quality Data:	https://gamagroundwater.waterboards.ca.gov/gama/gamamap/public/GamaDataDisplay.asp?dataset=EDF&samp_date=&global_id=T0608300670&assigned_name=MW-3&store_num=		
GeoTracker Data:	https://geotracker.waterboards.ca.gov/profile_report.asp?cmd=MWEDFResults&global_id=T0608300670&assigned_name=MW-3		

A26
SSE
1/8 - 1/4 Mile
Higher

CA WELLS **CAEDF0000043485**

Well ID:	T0608300699-MW-2	Well Type:	MONITORING
Source:	EDF	Other Name:	MW-2

Docusign Envelope ID: 3773F87A-0B89-4932-BA2C-CA8383B3EEAD

GAMA PFAS Testing: Not Reported
Groundwater Quality Data: https://gamagroundwater.waterboards.ca.gov/gama/gamamap/public/GamaDataDisplay.asp?dataset=EDF&samp_date=&global_id=T0608300699&assigned_name=MW-2&store_num=
GeoTracker Data: https://geotracker.waterboards.ca.gov/profile_report.asp?cmd=MWEDFResults&global_id=T0608300699&assigned_name=MW-2

B27
ESE **CA WELLS** **CAEDF0000072380**
1/8 - 1/4 Mile
Lower

Well ID: T0608300670-MW-2 Well Type: MONITORING
Source: EDF Other Name: MW-2
GAMA PFAS Testing: Not Reported
Groundwater Quality Data: https://gamagroundwater.waterboards.ca.gov/gama/gamamap/public/GamaDataDisplay.asp?dataset=EDF&samp_date=&global_id=T0608300670&assigned_name=MW-2&store_num=
GeoTracker Data: https://geotracker.waterboards.ca.gov/profile_report.asp?cmd=MWEDFResults&global_id=T0608300670&assigned_name=MW-2

A28
SE **CA WELLS** **CAEDF0000020980**
1/8 - 1/4 Mile
Lower

Well ID: T0608300699-MW-8 Well Type: MONITORING
Source: EDF Other Name: MW-8
GAMA PFAS Testing: Not Reported
Groundwater Quality Data: https://gamagroundwater.waterboards.ca.gov/gama/gamamap/public/GamaDataDisplay.asp?dataset=EDF&samp_date=&global_id=T0608300699&assigned_name=MW-8&store_num=
GeoTracker Data: https://geotracker.waterboards.ca.gov/profile_report.asp?cmd=MWEDFResults&global_id=T0608300699&assigned_name=MW-8

A29
SSE **CA WELLS** **CAEDF0000078731**
1/8 - 1/4 Mile
Higher

Well ID: T0608300644-VEW2 Well Type: MONITORING
Source: EDF Other Name: VEW2
GAMA PFAS Testing: Not Reported
Groundwater Quality Data: https://gamagroundwater.waterboards.ca.gov/gama/gamamap/public/GamaDataDisplay.asp?dataset=EDF&samp_date=&global_id=T0608300644&assigned_name=VEW2&store_num=
GeoTracker Data: https://geotracker.waterboards.ca.gov/profile_report.asp?cmd=MWEDFResults&global_id=T0608300644&assigned_name=VEW2

A30
SSE **CA WELLS** **CAEDF0000067245**
1/8 - 1/4 Mile
Higher

Well ID: T0608300644-MW01 Well Type: MONITORING
Source: EDF Other Name: MW01
GAMA PFAS Testing: Not Reported
Groundwater Quality Data: https://gamagroundwater.waterboards.ca.gov/gama/gamamap/public/GamaDataDisplay.asp?dataset=EDF&samp_date=&global_id=T0608300644&assigned_name=MW01&store_num=

Docusign Envelope ID: 3773F87A-0B89-4932-BA2C-CA8383B3EEAD

GeoTracker Data: https://geotracker.waterboards.ca.gov/profile_report.asp?cmd=MWEDFResults&global_id=T0608300644&assigned_name=MW01

A31
SSE **CA WELLS** **CAEDF0000034996**
1/8 - 1/4 Mile
Higher

Well ID:	T0608300644-VEW02	Well Type:	MONITORING
Source:	EDF	Other Name:	VEW02
GAMA PFAS Testing:	Not Reported		
Groundwater Quality Data:	https://gamagroundwater.waterboards.ca.gov/gama/gamamap/public/GamaDataDisplay.asp?dataset=EDF&samp_date=&global_id=T0608300644&assigned_name=VEW02&store_num=		
GeoTracker Data:	https://geotracker.waterboards.ca.gov/profile_report.asp?cmd=MWEDFResults&global_id=T0608300644&assigned_name=VEW02		

A32
SSE **CA WELLS** **CAEDF0000122671**
1/8 - 1/4 Mile
Higher

Well ID:	T0608300644-MW05	Well Type:	MONITORING
Source:	EDF	Other Name:	MW05
GAMA PFAS Testing:	Not Reported		
Groundwater Quality Data:	https://gamagroundwater.waterboards.ca.gov/gama/gamamap/public/GamaDataDisplay.asp?dataset=EDF&samp_date=&global_id=T0608300644&assigned_name=MW05&store_num=		
GeoTracker Data:	https://geotracker.waterboards.ca.gov/profile_report.asp?cmd=MWEDFResults&global_id=T0608300644&assigned_name=MW05		

A33
SSE **CA WELLS** **CAEDF0000109910**
1/8 - 1/4 Mile
Higher

Well ID:	T0608300644-MW02	Well Type:	MONITORING
Source:	EDF	Other Name:	MW02
GAMA PFAS Testing:	Not Reported		
Groundwater Quality Data:	https://gamagroundwater.waterboards.ca.gov/gama/gamamap/public/GamaDataDisplay.asp?dataset=EDF&samp_date=&global_id=T0608300644&assigned_name=MW02&store_num=		
GeoTracker Data:	https://geotracker.waterboards.ca.gov/profile_report.asp?cmd=MWEDFResults&global_id=T0608300644&assigned_name=MW02		

A34
SSE **CA WELLS** **CAEDF0000079924**
1/8 - 1/4 Mile
Higher

Well ID:	T0608300644-MW04	Well Type:	MONITORING
Source:	EDF	Other Name:	MW04
GAMA PFAS Testing:	Not Reported		
Groundwater Quality Data:	https://gamagroundwater.waterboards.ca.gov/gama/gamamap/public/GamaDataDisplay.asp?dataset=EDF&samp_date=&global_id=T0608300644&assigned_name=MW04&store_num=		
GeoTracker Data:	https://geotracker.waterboards.ca.gov/profile_report.asp?cmd=MWEDFResults&global_id=T0608300644&assigned_name=MW04		

Docusign Envelope ID: 3773F87A-0B89-4932-BA2C-CA8383B3EEAD

GEOCHECK® - PHYSICAL SETTING SOURCE MAP FINDINGS

Map ID
Direction
Distance
Elevation | Database | EDR ID Number

A35
SSE
1/8 - 1/4 Mile
Higher

CA WELLS **CAEDF0000002256**

Well ID:	T0608300699-MW-5	Well Type:	MONITORING
Source:	EDF	Other Name:	MW-5
GAMA PFAS Testing:	Not Reported		
Groundwater Quality Data:	https://gamagroundwater.waterboards.ca.gov/gama/gamamap/public/GamaDataDisplay.asp?dataset=EDF&samp_date=&global_id=T0608300699&assigned_name=MW-5&store_num=		
GeoTracker Data:	https://geotracker.waterboards.ca.gov/profile_report.asp?cmd=MWEDFResults&global_id=T0608300699&assigned_name=MW-5		

A36
SSE
1/8 - 1/4 Mile
Higher

AQUIFLOW **17707**

Site ID:	Not Reported
Groundwater Flow:	SE
Shallow Water Depth:	11.25
Deep Water Depth:	13
Average Water Depth:	Not Reported
Date:	Jul 16, 90

A37
SE
1/8 - 1/4 Mile
Higher

CA WELLS **CAEDF0000108843**

Well ID:	T0608300699-SLMW-3	Well Type:	MONITORING
Source:	EDF	Other Name:	SLMW-3
GAMA PFAS Testing:	Not Reported		
Groundwater Quality Data:	https://gamagroundwater.waterboards.ca.gov/gama/gamamap/public/GamaDataDisplay.asp?dataset=EDF&samp_date=&global_id=T0608300699&assigned_name=SLMW-3&store_num=		
GeoTracker Data:	https://geotracker.waterboards.ca.gov/profile_report.asp?cmd=MWEDFResults&global_id=T0608300699&assigned_name=SLMW-3		

A38
SE
1/8 - 1/4 Mile
Higher

CA WELLS **CAEDF0000020896**

Well ID:	T0608300699-SLMW-2	Well Type:	MONITORING
Source:	EDF	Other Name:	SLMW-2
GAMA PFAS Testing:	Not Reported		
Groundwater Quality Data:	https://gamagroundwater.waterboards.ca.gov/gama/gamamap/public/GamaDataDisplay.asp?dataset=EDF&samp_date=&global_id=T0608300699&assigned_name=SLMW-2&store_num=		
GeoTracker Data:	https://geotracker.waterboards.ca.gov/profile_report.asp?cmd=MWEDFResults&global_id=T0608300699&assigned_name=SLMW-2		

A39
SSE
1/8 - 1/4 Mile
Higher

CA WELLS **CAEDF0000124995**

Well ID:	T0608300699-SLMW-1	Well Type:	MONITORING
Source:	EDF	Other Name:	SLMW-1

GEOCHECK® - PHYSICAL SETTING SOURCE MAP FINDINGS

GAMA PFAS Testing: Not Reported
Groundwater Quality Data: https://gamagroundwater.waterboards.ca.gov/gama/gamamap/public/GamaDataDisplay.asp?dataset=EDF&samp_date=&global_id=T0608300699&assigned_name=SLMW-1&store_num=
GeoTracker Data: https://geotracker.waterboards.ca.gov/profile_report.asp?cmd=MWEDFResults&global_id=T0608300699&assigned_name=SLMW-1

A40
SSE
1/8 - 1/4 Mile
Higher

CA WELLS **CAEDF0000124019**

Well ID: T0608300699-C-MW-15R
Well Type: MONITORING
Source: EDF
Other Name: C-MW-15R
GAMA PFAS Testing: Not Reported
Groundwater Quality Data: https://gamagroundwater.waterboards.ca.gov/gama/gamamap/public/GamaDataDisplay.asp?dataset=EDF&samp_date=&global_id=T0608300699&assigned_name=C-MW-15R&store_num=
GeoTracker Data: https://geotracker.waterboards.ca.gov/profile_report.asp?cmd=MWEDFResults&global_id=T0608300699&assigned_name=C-MW-15R

A41
SSE
1/8 - 1/4 Mile
Higher

CA WELLS **CAEDF0000053259**

Well ID: T0608300609-MW-15
Well Type: MONITORING
Source: EDF
Other Name: MW-15
GAMA PFAS Testing: Not Reported
Groundwater Quality Data: https://gamagroundwater.waterboards.ca.gov/gama/gamamap/public/GamaDataDisplay.asp?dataset=EDF&samp_date=&global_id=T0608300609&assigned_name=MW-15&store_num=
GeoTracker Data: https://geotracker.waterboards.ca.gov/profile_report.asp?cmd=MWEDFResults&global_id=T0608300609&assigned_name=MW-15

B42
ESE
1/8 - 1/4 Mile
Lower

AQUIFLOW **17701**

Site ID: Not Reported
Groundwater Flow: S
Shallow Water Depth: 5.58
Deep Water Depth: 5.97
Average Water Depth: Not Reported
Date: Jul 22, 98

A43
SSE
1/8 - 1/4 Mile
Higher

CA WELLS **CAEDF0000032984**

Well ID: T0608300699-MW-6
Well Type: MONITORING
Source: EDF
Other Name: MW-6
GAMA PFAS Testing: Not Reported
Groundwater Quality Data: https://gamagroundwater.waterboards.ca.gov/gama/gamamap/public/GamaDataDisplay.asp?dataset=EDF&samp_date=&global_id=T0608300699&assigned_name=MW-6&store_num=
GeoTracker Data: https://geotracker.waterboards.ca.gov/profile_report.asp?cmd=MWEDFResults&global_id=T0608300699&assigned_name=MW-6

Docusign Envelope ID: 3773F87A-0B89-4932-BA2C-CA8383B3EEAD

GEOCHECK® - PHYSICAL SETTING SOURCE MAP FINDINGS

Map ID
Direction
Distance
Elevation | Database | EDR ID Number

A44
SSE
1/8 - 1/4 Mile
Higher

CA WELLS **CAEDF0000084336**

Well ID:	T0608300699-C-GTI-2	Well Type:	MONITORING
Source:	EDF	Other Name:	C-GTI-2
GAMA PFAS Testing:	Not Reported		
Groundwater Quality Data:	https://gamagroundwater.waterboards.ca.gov/gama/gamamap/public/GamaDataDisplay.asp?dataset=EDF&samp_date=&global_id=T0608300699&assigned_name=C-GTI-2&store_num=		
GeoTracker Data:	https://geotracker.waterboards.ca.gov/profile_report.asp?cmd=MWEDFResults&global_id=T0608300699&assigned_name=C-GTI-2		

A45
SSE
1/8 - 1/4 Mile
Higher

CA WELLS **CAEDF0000012563**

Well ID:	T0608300609-GTI-2	Well Type:	MONITORING
Source:	EDF	Other Name:	GTI-2
GAMA PFAS Testing:	Not Reported		
Groundwater Quality Data:	https://gamagroundwater.waterboards.ca.gov/gama/gamamap/public/GamaDataDisplay.asp?dataset=EDF&samp_date=&global_id=T0608300609&assigned_name=GTI-2&store_num=		
GeoTracker Data:	https://geotracker.waterboards.ca.gov/profile_report.asp?cmd=MWEDFResults&global_id=T0608300609&assigned_name=GTI-2		

A46
SSE
1/8 - 1/4 Mile
Higher

CA WELLS **CAEDF0000110812**

Well ID:	T0608300609-GTI-8	Well Type:	MONITORING
Source:	EDF	Other Name:	GTI-8
GAMA PFAS Testing:	Not Reported		
Groundwater Quality Data:	https://gamagroundwater.waterboards.ca.gov/gama/gamamap/public/GamaDataDisplay.asp?dataset=EDF&samp_date=&global_id=T0608300609&assigned_name=GTI-8&store_num=		
GeoTracker Data:	https://geotracker.waterboards.ca.gov/profile_report.asp?cmd=MWEDFResults&global_id=T0608300609&assigned_name=GTI-8		

A47
SSE
1/8 - 1/4 Mile
Higher

CA WELLS **CAEDF0000123411**

Well ID:	T0608300699-C-GTI-8	Well Type:	MONITORING
Source:	EDF	Other Name:	C-GTI-8
GAMA PFAS Testing:	Not Reported		
Groundwater Quality Data:	https://gamagroundwater.waterboards.ca.gov/gama/gamamap/public/GamaDataDisplay.asp?dataset=EDF&samp_date=&global_id=T0608300699&assigned_name=C-GTI-8&store_num=		
GeoTracker Data:	https://geotracker.waterboards.ca.gov/profile_report.asp?cmd=MWEDFResults&global_id=T0608300699&assigned_name=C-GTI-8		

Docusign Envelope ID: 3773F87A-0B89-4932-BA2C-CA8383B3EEAD

GEOCHECK® - PHYSICAL SETTING SOURCE MAP FINDINGS

Map ID
Direction
Distance
Elevation | Database | EDR ID Number

A48
SSE
1/8 - 1/4 Mile
Higher

CA WELLS **CAEDF0000140662**

Well ID:	T0608300699-C-GTI-3R	Well Type:	MONITORING
Source:	EDF	Other Name:	C-GTI-3R
GAMA PFAS Testing:	Not Reported		
Groundwater Quality Data:	https://gamagroundwater.waterboards.ca.gov/gama/gamamap/public/GamaDataDisplay.asp?dataset=EDF&samp_date=&global_id=T0608300699&assigned_name=C-GTI-3R&store_num=		
GeoTracker Data:	https://geotracker.waterboards.ca.gov/profile_report.asp?cmd=MWEDFResults&global_id=T0608300699&assigned_name=C-GTI-3R		

A49
SSE
1/8 - 1/4 Mile
Higher

CA WELLS **CAEDF0000037864**

Well ID:	T0608300609-GTI-3	Well Type:	MONITORING
Source:	EDF	Other Name:	GTI-3
GAMA PFAS Testing:	Not Reported		
Groundwater Quality Data:	https://gamagroundwater.waterboards.ca.gov/gama/gamamap/public/GamaDataDisplay.asp?dataset=EDF&samp_date=&global_id=T0608300609&assigned_name=GTI-3&store_num=		
GeoTracker Data:	https://geotracker.waterboards.ca.gov/profile_report.asp?cmd=MWEDFResults&global_id=T0608300609&assigned_name=GTI-3		

A50
SE
1/8 - 1/4 Mile
Higher

CA WELLS **CAEDF0000060725**

Well ID:	T0608300699-SLMW-4	Well Type:	MONITORING
Source:	EDF	Other Name:	SLMW-4
GAMA PFAS Testing:	Not Reported		
Groundwater Quality Data:	https://gamagroundwater.waterboards.ca.gov/gama/gamamap/public/GamaDataDisplay.asp?dataset=EDF&samp_date=&global_id=T0608300699&assigned_name=SLMW-4&store_num=		
GeoTracker Data:	https://geotracker.waterboards.ca.gov/profile_report.asp?cmd=MWEDFResults&global_id=T0608300699&assigned_name=SLMW-4		

A51
SSE
1/8 - 1/4 Mile
Higher

CA WELLS **CAEDF0000134355**

Well ID:	T0608300609-MW-12	Well Type:	MONITORING
Source:	EDF	Other Name:	MW-12
GAMA PFAS Testing:	Not Reported		
Groundwater Quality Data:	https://gamagroundwater.waterboards.ca.gov/gama/gamamap/public/GamaDataDisplay.asp?dataset=EDF&samp_date=&global_id=T0608300609&assigned_name=MW-12&store_num=		
GeoTracker Data:	https://geotracker.waterboards.ca.gov/profile_report.asp?cmd=MWEDFResults&global_id=T0608300609&assigned_name=MW-12		

GEOCHECK® - PHYSICAL SETTING SOURCE MAP FINDINGS

Map ID
Direction
Distance
Elevation | Database | EDR ID Number

A52
SSE
1/8 - 1/4 Mile
Higher

CA WELLS **CAEDF0000020256**

Well ID:	T0608300699-C-MW-12	Well Type:	MONITORING
Source:	EDF	Other Name:	C-MW-12
GAMA PFAS Testing:	Not Reported		
Groundwater Quality Data:	https://gamagroundwater.waterboards.ca.gov/gama/gamamap/public/GamaDataDisplay.asp?dataset=EDF&samp_date=&global_id=T0608300699&assigned_name=C-MW-12&store_num=		
GeoTracker Data:	https://geotracker.waterboards.ca.gov/profile_report.asp?cmd=MWEDFResults&global_id=T0608300699&assigned_name=C-MW-12		

A53
SE
1/8 - 1/4 Mile
Lower

CA WELLS **CAEDF0000088383**

Well ID:	T0608300699-MW-14	Well Type:	MONITORING
Source:	EDF	Other Name:	MW-14
GAMA PFAS Testing:	Not Reported		
Groundwater Quality Data:	https://gamagroundwater.waterboards.ca.gov/gama/gamamap/public/GamaDataDisplay.asp?dataset=EDF&samp_date=&global_id=T0608300699&assigned_name=MW-14&store_num=		
GeoTracker Data:	https://geotracker.waterboards.ca.gov/profile_report.asp?cmd=MWEDFResults&global_id=T0608300699&assigned_name=MW-14		

A54
SSE
1/8 - 1/4 Mile
Higher

CA WELLS **CAEDF0000094207**

Well ID:	T0608300699-C-GTI-1	Well Type:	MONITORING
Source:	EDF	Other Name:	C-GTI-1
GAMA PFAS Testing:	Not Reported		
Groundwater Quality Data:	https://gamagroundwater.waterboards.ca.gov/gama/gamamap/public/GamaDataDisplay.asp?dataset=EDF&samp_date=&global_id=T0608300699&assigned_name=C-GTI-1&store_num=		
GeoTracker Data:	https://geotracker.waterboards.ca.gov/profile_report.asp?cmd=MWEDFResults&global_id=T0608300699&assigned_name=C-GTI-1		

A55
SSE
1/8 - 1/4 Mile
Higher

CA WELLS **CAEDF0000117700**

Well ID:	T0608300609-GTI-1	Well Type:	MONITORING
Source:	EDF	Other Name:	GTI-1
GAMA PFAS Testing:	Not Reported		
Groundwater Quality Data:	https://gamagroundwater.waterboards.ca.gov/gama/gamamap/public/GamaDataDisplay.asp?dataset=EDF&samp_date=&global_id=T0608300609&assigned_name=GTI-1&store_num=		
GeoTracker Data:	https://geotracker.waterboards.ca.gov/profile_report.asp?cmd=MWEDFResults&global_id=T0608300609&assigned_name=GTI-1		

GEOCHECK® - PHYSICAL SETTING SOURCE MAP FINDINGS

Map ID
Direction
Distance
Elevation | Database | EDR ID Number

A56
SSE
1/8 - 1/4 Mile
Higher

CA WELLS **CAEDF0000074663**

Well ID:	T0608300699-C-MW-9R	Well Type:	MONITORING
Source:	EDF	Other Name:	C-MW-9R
GAMA PFAS Testing:	Not Reported		
Groundwater Quality Data:	https://gamagroundwater.waterboards.ca.gov/gama/gamamap/public/GamaDataDisplay.asp?dataset=EDF&samp_date=&global_id=T0608300699&assigned_name=C-MW-9R&store_num=		
GeoTracker Data:	https://geotracker.waterboards.ca.gov/profile_report.asp?cmd=MWEDFResults&global_id=T0608300699&assigned_name=C-MW-9R		

A57
SSE
1/8 - 1/4 Mile
Higher

CA WELLS **CAEDF0000104552**

Well ID:	T0608300699-C-GTI-6	Well Type:	MONITORING
Source:	EDF	Other Name:	C-GTI-6
GAMA PFAS Testing:	Not Reported		
Groundwater Quality Data:	https://gamagroundwater.waterboards.ca.gov/gama/gamamap/public/GamaDataDisplay.asp?dataset=EDF&samp_date=&global_id=T0608300699&assigned_name=C-GTI-6&store_num=		
GeoTracker Data:	https://geotracker.waterboards.ca.gov/profile_report.asp?cmd=MWEDFResults&global_id=T0608300699&assigned_name=C-GTI-6		

A58
SSE
1/8 - 1/4 Mile
Higher

CA WELLS **CAEDF0000079525**

Well ID:	T0608300609-GTI-6	Well Type:	MONITORING
Source:	EDF	Other Name:	GTI-6
GAMA PFAS Testing:	Not Reported		
Groundwater Quality Data:	https://gamagroundwater.waterboards.ca.gov/gama/gamamap/public/GamaDataDisplay.asp?dataset=EDF&samp_date=&global_id=T0608300609&assigned_name=GTI-6&store_num=		
GeoTracker Data:	https://geotracker.waterboards.ca.gov/profile_report.asp?cmd=MWEDFResults&global_id=T0608300609&assigned_name=GTI-6		

A59
SSE
1/8 - 1/4 Mile
Higher

CA WELLS **CAEDF0000107403**

Well ID:	T0608300699-C-GTI-4R	Well Type:	MONITORING
Source:	EDF	Other Name:	C-GTI-4R
GAMA PFAS Testing:	Not Reported		
Groundwater Quality Data:	https://gamagroundwater.waterboards.ca.gov/gama/gamamap/public/GamaDataDisplay.asp?dataset=EDF&samp_date=&global_id=T0608300699&assigned_name=C-GTI-4R&store_num=		
GeoTracker Data:	https://geotracker.waterboards.ca.gov/profile_report.asp?cmd=MWEDFResults&global_id=T0608300699&assigned_name=C-GTI-4R		

Docusign Envelope ID: 3773F87A-0B89-4932-BA2C-CA8383B3EEAD

GEOCHECK® - PHYSICAL SETTING SOURCE MAP FINDINGS

Map ID
Direction
Distance
Elevation | Database | EDR ID Number

A60
SSE
1/8 - 1/4 Mile
Higher

CA WELLS **CAEDF0000079984**

Well ID:	T0608300609-MW-9	Well Type:	MONITORING
Source:	EDF	Other Name:	MW-9
GAMA PFAS Testing:	Not Reported		
Groundwater Quality Data:	https://gamagroundwater.waterboards.ca.gov/gama/gamamap/public/GamaDataDisplay.asp?dataset=EDF&samp_date=&global_id=T0608300609&assigned_name=MW-9&store_num=		
GeoTracker Data:	https://geotracker.waterboards.ca.gov/profile_report.asp?cmd=MWEDFResults&global_id=T0608300609&assigned_name=MW-9		

C61
ENE
1/8 - 1/4 Mile
Lower

CA WELLS **CAEDF0000042193**

Well ID:	T0608341343-MW-4	Well Type:	MONITORING
Source:	EDF	Other Name:	MW-4
GAMA PFAS Testing:	Not Reported		
Groundwater Quality Data:	https://gamagroundwater.waterboards.ca.gov/gama/gamamap/public/GamaDataDisplay.asp?dataset=EDF&samp_date=&global_id=T0608341343&assigned_name=MW-4&store_num=		
GeoTracker Data:	https://geotracker.waterboards.ca.gov/profile_report.asp?cmd=MWEDFResults&global_id=T0608341343&assigned_name=MW-4		

A62
SSE
1/8 - 1/4 Mile
Higher

CA WELLS **CAEDF0000043656**

Well ID:	T0608300609-GTI-5	Well Type:	MONITORING
Source:	EDF	Other Name:	GTI-5
GAMA PFAS Testing:	Not Reported		
Groundwater Quality Data:	https://gamagroundwater.waterboards.ca.gov/gama/gamamap/public/GamaDataDisplay.asp?dataset=EDF&samp_date=&global_id=T0608300609&assigned_name=GTI-5&store_num=		
GeoTracker Data:	https://geotracker.waterboards.ca.gov/profile_report.asp?cmd=MWEDFResults&global_id=T0608300609&assigned_name=GTI-5		

A63
SSE
1/8 - 1/4 Mile
Higher

CA WELLS **CAEDF0000099508**

Well ID:	T0608300699-C-GTI-5	Well Type:	MONITORING
Source:	EDF	Other Name:	C-GTI-5
GAMA PFAS Testing:	Not Reported		
Groundwater Quality Data:	https://gamagroundwater.waterboards.ca.gov/gama/gamamap/public/GamaDataDisplay.asp?dataset=EDF&samp_date=&global_id=T0608300699&assigned_name=C-GTI-5&store_num=		
GeoTracker Data:	https://geotracker.waterboards.ca.gov/profile_report.asp?cmd=MWEDFResults&global_id=T0608300699&assigned_name=C-GTI-5		

GEOCHECK® - PHYSICAL SETTING SOURCE MAP FINDINGS

Map ID
Direction
Distance
Elevation | Database | EDR ID Number

D64
NNE
1/8 - 1/4 Mile
Higher

CA WELLS **CAEDF0000015168**

Well ID:	T0608300610-MW-1	Well Type:	MONITORING
Source:	EDF	Other Name:	MW-1
GAMA PFAS Testing:	Not Reported		
Groundwater Quality Data:	https://gamagroundwater.waterboards.ca.gov/gama/gamamap/public/GamaDataDisplay.asp?dataset=EDF&samp_date=&global_id=T0608300610&assigned_name=MW-1&store_num=		
GeoTracker Data:	https://geotracker.waterboards.ca.gov/profile_report.asp?cmd=MWEDFResults&global_id=T0608300610&assigned_name=MW-1		

A65
SSE
1/8 - 1/4 Mile
Higher

CA WELLS **CAEDF0000046488**

Well ID:	T0608300699-C-GTI-7	Well Type:	MONITORING
Source:	EDF	Other Name:	C-GTI-7
GAMA PFAS Testing:	Not Reported		
Groundwater Quality Data:	https://gamagroundwater.waterboards.ca.gov/gama/gamamap/public/GamaDataDisplay.asp?dataset=EDF&samp_date=&global_id=T0608300699&assigned_name=C-GTI-7&store_num=		
GeoTracker Data:	https://geotracker.waterboards.ca.gov/profile_report.asp?cmd=MWEDFResults&global_id=T0608300699&assigned_name=C-GTI-7		

A66
SSE
1/8 - 1/4 Mile
Higher

CA WELLS **CAEDF0000068598**

Well ID:	T0608300609-GTI-7	Well Type:	MONITORING
Source:	EDF	Other Name:	GTI-7
GAMA PFAS Testing:	Not Reported		
Groundwater Quality Data:	https://gamagroundwater.waterboards.ca.gov/gama/gamamap/public/GamaDataDisplay.asp?dataset=EDF&samp_date=&global_id=T0608300609&assigned_name=GTI-7&store_num=		
GeoTracker Data:	https://geotracker.waterboards.ca.gov/profile_report.asp?cmd=MWEDFResults&global_id=T0608300609&assigned_name=GTI-7		

D67
NNE
1/8 - 1/4 Mile
Higher

CA WELLS **CAEDF0000130843**

Well ID:	T0608300610-MW-2A	Well Type:	MONITORING
Source:	EDF	Other Name:	MW-2A
GAMA PFAS Testing:	Not Reported		
Groundwater Quality Data:	https://gamagroundwater.waterboards.ca.gov/gama/gamamap/public/GamaDataDisplay.asp?dataset=EDF&samp_date=&global_id=T0608300610&assigned_name=MW-2A&store_num=		
GeoTracker Data:	https://geotracker.waterboards.ca.gov/profile_report.asp?cmd=MWEDFResults&global_id=T0608300610&assigned_name=MW-2A		

Docusign Envelope ID: 3773F87A-0B89-4932-BA2C-CA8383B3EEAD

GEOCHECK® - PHYSICAL SETTING SOURCE MAP FINDINGS

Map ID
Direction
Distance
Elevation | Database | EDR ID Number

A68
SSE
1/8 - 1/4 Mile
Higher

CA WELLS **CAEDF0000072709**

Well ID:	T0608300609-GTI-4	Well Type:	MONITORING
Source:	EDF	Other Name:	GTI-4
GAMA PFAS Testing:	Not Reported		
Groundwater Quality Data:	https://gamagroundwater.waterboards.ca.gov/gama/gamamap/public/GamaDataDisplay.asp?dataset=EDF&samp_date=&global_id=T0608300609&assigned_name=GTI-4&store_num=		
GeoTracker Data:	https://geotracker.waterboards.ca.gov/profile_report.asp?cmd=MWEDFResults&global_id=T0608300609&assigned_name=GTI-4		

D69
NNE
1/8 - 1/4 Mile
Higher

CA WELLS **CAEDF0000076334**

Well ID:	T0608300610-MW-6	Well Type:	MONITORING
Source:	EDF	Other Name:	MW-6
GAMA PFAS Testing:	Not Reported		
Groundwater Quality Data:	https://gamagroundwater.waterboards.ca.gov/gama/gamamap/public/GamaDataDisplay.asp?dataset=EDF&samp_date=&global_id=T0608300610&assigned_name=MW-6&store_num=		
GeoTracker Data:	https://geotracker.waterboards.ca.gov/profile_report.asp?cmd=MWEDFResults&global_id=T0608300610&assigned_name=MW-6		

D70
NNE
1/8 - 1/4 Mile
Higher

CA WELLS **CAEDF0000120292**

Well ID:	T0608300610-MW-7	Well Type:	MONITORING
Source:	EDF	Other Name:	MW-7
GAMA PFAS Testing:	Not Reported		
Groundwater Quality Data:	https://gamagroundwater.waterboards.ca.gov/gama/gamamap/public/GamaDataDisplay.asp?dataset=EDF&samp_date=&global_id=T0608300610&assigned_name=MW-7&store_num=		
GeoTracker Data:	https://geotracker.waterboards.ca.gov/profile_report.asp?cmd=MWEDFResults&global_id=T0608300610&assigned_name=MW-7		

A71
SSE
1/8 - 1/4 Mile
Higher

CA WELLS **CAEDF0000048937**

Well ID:	T0608300609-MW-11	Well Type:	MONITORING
Source:	EDF	Other Name:	MW-11
GAMA PFAS Testing:	Not Reported		
Groundwater Quality Data:	https://gamagroundwater.waterboards.ca.gov/gama/gamamap/public/GamaDataDisplay.asp?dataset=EDF&samp_date=&global_id=T0608300609&assigned_name=MW-11&store_num=		
GeoTracker Data:	https://geotracker.waterboards.ca.gov/profile_report.asp?cmd=MWEDFResults&global_id=T0608300609&assigned_name=MW-11		

GEOCHECK® - PHYSICAL SETTING SOURCE MAP FINDINGS

Map ID
Direction
Distance
Elevation | Database | EDR ID Number

A72
SSE
1/8 - 1/4 Mile
Higher

CA WELLS **CAEDF0000096036**

Well ID:	T0608300699-C-MW-14	Well Type:	MONITORING
Source:	EDF	Other Name:	C-MW-14
GAMA PFAS Testing:	Not Reported		
Groundwater Quality Data:	https://gamagroundwater.waterboards.ca.gov/gama/gamamap/public/GamaDataDisplay.asp?dataset=EDF&samp_date=&global_id=T0608300699&assigned_name=C-MW-14&store_num=		
GeoTracker Data:	https://geotracker.waterboards.ca.gov/profile_report.asp?cmd=MWEDFResults&global_id=T0608300699&assigned_name=C-MW-14		

A73
SSE
1/8 - 1/4 Mile
Higher

CA WELLS **CAEDF0000010802**

Well ID:	T0608300699-MW-11	Well Type:	MONITORING
Source:	EDF	Other Name:	MW-11
GAMA PFAS Testing:	Not Reported		
Groundwater Quality Data:	https://gamagroundwater.waterboards.ca.gov/gama/gamamap/public/GamaDataDisplay.asp?dataset=EDF&samp_date=&global_id=T0608300699&assigned_name=MW-11&store_num=		
GeoTracker Data:	https://geotracker.waterboards.ca.gov/profile_report.asp?cmd=MWEDFResults&global_id=T0608300699&assigned_name=MW-11		

A74
SSE
1/8 - 1/4 Mile
Higher

CA WELLS **CAEDF0000036956**

Well ID:	T0608300609-MW-14	Well Type:	MONITORING
Source:	EDF	Other Name:	MW-14
GAMA PFAS Testing:	Not Reported		
Groundwater Quality Data:	https://gamagroundwater.waterboards.ca.gov/gama/gamamap/public/GamaDataDisplay.asp?dataset=EDF&samp_date=&global_id=T0608300609&assigned_name=MW-14&store_num=		
GeoTracker Data:	https://geotracker.waterboards.ca.gov/profile_report.asp?cmd=MWEDFResults&global_id=T0608300609&assigned_name=MW-14		

C75
ENE
1/8 - 1/4 Mile
Lower

CA WELLS **CAEDF0000088020**

Well ID:	T0608341343-MW-3	Well Type:	MONITORING
Source:	EDF	Other Name:	MW-3
GAMA PFAS Testing:	Not Reported		
Groundwater Quality Data:	https://gamagroundwater.waterboards.ca.gov/gama/gamamap/public/GamaDataDisplay.asp?dataset=EDF&samp_date=&global_id=T0608341343&assigned_name=MW-3&store_num=		
GeoTracker Data:	https://geotracker.waterboards.ca.gov/profile_report.asp?cmd=MWEDFResults&global_id=T0608341343&assigned_name=MW-3		

GEOCHECK® - PHYSICAL SETTING SOURCE MAP FINDINGS

Map ID
Direction
Distance
Elevation | Database | EDR ID Number

C76
ENE
1/8 - 1/4 Mile
Lower

CA WELLS **CAEDF0000046230**

Well ID:	T0608341343-MW-2	Well Type:	MONITORING
Source:	EDF	Other Name:	MW-2
GAMA PFAS Testing:	Not Reported		
Groundwater Quality Data:	https://gamagroundwater.waterboards.ca.gov/gama/gamamap/public/GamaDataDisplay.asp?dataset=EDF&samp_date=&global_id=T0608341343&assigned_name=MW-2&store_num=		
GeoTracker Data:	https://geotracker.waterboards.ca.gov/profile_report.asp?cmd=MWEDFResults&global_id=T0608341343&assigned_name=MW-2		

D77
NNE
1/8 - 1/4 Mile
Higher

CA WELLS **CAEDF0000008775**

Well ID:	T0608300610-MW-3	Well Type:	MONITORING
Source:	EDF	Other Name:	MW-3
GAMA PFAS Testing:	Not Reported		
Groundwater Quality Data:	https://gamagroundwater.waterboards.ca.gov/gama/gamamap/public/GamaDataDisplay.asp?dataset=EDF&samp_date=&global_id=T0608300610&assigned_name=MW-3&store_num=		
GeoTracker Data:	https://geotracker.waterboards.ca.gov/profile_report.asp?cmd=MWEDFResults&global_id=T0608300610&assigned_name=MW-3		

C78
NE
1/8 - 1/4 Mile
Lower

CA WELLS **CAEDF0000045361**

Well ID:	T0608341343-MW-1	Well Type:	MONITORING
Source:	EDF	Other Name:	MW-1
GAMA PFAS Testing:	Not Reported		
Groundwater Quality Data:	https://gamagroundwater.waterboards.ca.gov/gama/gamamap/public/GamaDataDisplay.asp?dataset=EDF&samp_date=&global_id=T0608341343&assigned_name=MW-1&store_num=		
GeoTracker Data:	https://geotracker.waterboards.ca.gov/profile_report.asp?cmd=MWEDFResults&global_id=T0608341343&assigned_name=MW-1		

D79
NNE
1/8 - 1/4 Mile
Higher

CA WELLS **CAEDF0000037200**

Well ID:	T0608300610-RW-2	Well Type:	MONITORING
Source:	EDF	Other Name:	RW-2
GAMA PFAS Testing:	Not Reported		
Groundwater Quality Data:	https://gamagroundwater.waterboards.ca.gov/gama/gamamap/public/GamaDataDisplay.asp?dataset=EDF&samp_date=&global_id=T0608300610&assigned_name=RW-2&store_num=		
GeoTracker Data:	https://geotracker.waterboards.ca.gov/profile_report.asp?cmd=MWEDFResults&global_id=T0608300610&assigned_name=RW-2		

Docusign Envelope ID: 3773F87A-0B89-4932-BA2C-CA8383B3EEAD

GEOCHECK® - PHYSICAL SETTING SOURCE MAP FINDINGS

Map ID
Direction
Distance
Elevation | Database | EDR ID Number

D80
NNE
1/8 - 1/4 Mile
Higher

CA WELLS **CAEDF0000114822**

Well ID:	T0608300610-MW-5	Well Type:	MONITORING
Source:	EDF	Other Name:	MW-5
GAMA PFAS Testing:	Not Reported		
Groundwater Quality Data:	https://gamagroundwater.waterboards.ca.gov/gama/gamamap/public/GamaDataDisplay.asp?dataset=EDF&samp_date=&global_id=T0608300610&assigned_name=MW-5&store_num=		
GeoTracker Data:	https://geotracker.waterboards.ca.gov/profile_report.asp?cmd=MWEDFResults&global_id=T0608300610&assigned_name=MW-5		

D81
NNE
1/8 - 1/4 Mile
Higher

CA WELLS **CAEDF0000131093**

Well ID:	T0608300610-MW-4	Well Type:	MONITORING
Source:	EDF	Other Name:	MW-4
GAMA PFAS Testing:	Not Reported		
Groundwater Quality Data:	https://gamagroundwater.waterboards.ca.gov/gama/gamamap/public/GamaDataDisplay.asp?dataset=EDF&samp_date=&global_id=T0608300610&assigned_name=MW-4&store_num=		
GeoTracker Data:	https://geotracker.waterboards.ca.gov/profile_report.asp?cmd=MWEDFResults&global_id=T0608300610&assigned_name=MW-4		

D82
NNE
1/8 - 1/4 Mile
Lower

CA WELLS **CAEDF0000010600**

Well ID:	T0608300610-MW-8	Well Type:	MONITORING
Source:	EDF	Other Name:	MW-8
GAMA PFAS Testing:	Not Reported		
Groundwater Quality Data:	https://gamagroundwater.waterboards.ca.gov/gama/gamamap/public/GamaDataDisplay.asp?dataset=EDF&samp_date=&global_id=T0608300610&assigned_name=MW-8&store_num=		
GeoTracker Data:	https://geotracker.waterboards.ca.gov/profile_report.asp?cmd=MWEDFResults&global_id=T0608300610&assigned_name=MW-8		

E83
SSE
1/8 - 1/4 Mile
Higher

CA WELLS **CAEDF0000126492**

Well ID:	T0608300699-C-MW-13	Well Type:	MONITORING
Source:	EDF	Other Name:	C-MW-13
GAMA PFAS Testing:	Not Reported		
Groundwater Quality Data:	https://gamagroundwater.waterboards.ca.gov/gama/gamamap/public/GamaDataDisplay.asp?dataset=EDF&samp_date=&global_id=T0608300699&assigned_name=C-MW-13&store_num=		
GeoTracker Data:	https://geotracker.waterboards.ca.gov/profile_report.asp?cmd=MWEDFResults&global_id=T0608300699&assigned_name=C-MW-13		

GEOCHECK® - PHYSICAL SETTING SOURCE MAP FINDINGS

Map ID
Direction
Distance
Elevation | Database | EDR ID Number

E84
SSE **CA WELLS** **CAEDF0000068556**
1/8 - 1/4 Mile
Higher

Well ID:	T0608300609-MW-13	Well Type:	MONITORING
Source:	EDF	Other Name:	MW-13
GAMA PFAS Testing:	Not Reported		
Groundwater Quality Data:	https://gamagroundwater.waterboards.ca.gov/gama/gamamap/public/GamaDataDisplay.asp?dataset=EDF&samp_date=&global_id=T0608300609&assigned_name=MW-13&store_num=		
GeoTracker Data:	https://geotracker.waterboards.ca.gov/profile_report.asp?cmd=MWEDFResults&global_id=T0608300609&assigned_name=MW-13		

D85
NNE **CA WELLS** **CAEDF0000133741**
1/8 - 1/4 Mile
Higher

Well ID:	T0608300610-RW-1	Well Type:	MONITORING
Source:	EDF	Other Name:	RW-1
GAMA PFAS Testing:	Not Reported		
Groundwater Quality Data:	https://gamagroundwater.waterboards.ca.gov/gama/gamamap/public/GamaDataDisplay.asp?dataset=EDF&samp_date=&global_id=T0608300610&assigned_name=RW-1&store_num=		
GeoTracker Data:	https://geotracker.waterboards.ca.gov/profile_report.asp?cmd=MWEDFResults&global_id=T0608300610&assigned_name=RW-1		

C86
NE **CA WELLS** **CAEDF0000010045**
1/8 - 1/4 Mile
Lower

Well ID:	T0608300253-CH-2	Well Type:	MONITORING
Source:	EDF	Other Name:	CH-2
GAMA PFAS Testing:	Not Reported		
Groundwater Quality Data:	https://gamagroundwater.waterboards.ca.gov/gama/gamamap/public/GamaDataDisplay.asp?dataset=EDF&samp_date=&global_id=T0608300253&assigned_name=CH-2&store_num=		
GeoTracker Data:	https://geotracker.waterboards.ca.gov/profile_report.asp?cmd=MWEDFResults&global_id=T0608300253&assigned_name=CH-2		

F87
NNW **CA WELLS** **CADDW2000016075**
1/4 - 1/2 Mile
Higher

GAMA:

Well ID:	CA4210010_031_031	Well Type:	MUNICIPAL
Source:	DDW	Other Names:	4210010-031
GAMA Pfas testing:	Not Reported		
Groundwater Quality Data:	https://gamagroundwater.waterboards.ca.gov/gama/gamamap/public/GamaDataDisplay.asp?dataset=DHS&samp_date=&global_id=&assigned_name=CA4210010_031_031&store_num=		
GeoTracker Data:	Not Reported		

GEOCHECK® - PHYSICAL SETTING SOURCE MAP FINDINGS

Map ID
Direction
Distance
Elevation | Database | EDR ID Number

F88
NNW
1/4 - 1/2 Mile
Higher

CA WELLS **CAPFAS000001287**

Well ID:	4210010-031	Well Type:	MUNICIPAL
Source:	Department of Health Services		
Other Name:	VERA CRUZ WELL	GAMA PFAS Testing:	Yes
Groundwater Quality Data:	https://gamagroundwater.waterboards.ca.gov/gama/gamamap/public/GamaDataDisplay.asp?dataset=DHS&samp_date=&global_id=&assigned_name=4210010-031&store_num=		
GeoTracker Data:	Not Reported		

C89
NE
1/4 - 1/2 Mile
Lower

CA WELLS **CAEDF0000065112**

Well ID:	T0608300253-MW-5	Well Type:	MONITORING
Source:	EDF	Other Name:	MW-5
GAMA PFAS Testing:	Not Reported		
Groundwater Quality Data:	https://gamagroundwater.waterboards.ca.gov/gama/gamamap/public/GamaDataDisplay.asp?dataset=EDF&samp_date=&global_id=T0608300253&assigned_name=MW-5&store_num=		
GeoTracker Data:	https://geotracker.waterboards.ca.gov/profile_report.asp?cmd=MWEDFResults&global_id=T0608300253&assigned_name=MW-5		

D90
NNE
1/4 - 1/2 Mile
Higher

CA WELLS **CAEDF0000060207**

Well ID:	T10000006339-MW1	Well Type:	MONITORING
Source:	EDF	Other Name:	MW1
GAMA PFAS Testing:	Not Reported		
Groundwater Quality Data:	https://gamagroundwater.waterboards.ca.gov/gama/gamamap/public/GamaDataDisplay.asp?dataset=EDF&samp_date=&global_id=T10000006339&assigned_name=MW1&store_num=		
GeoTracker Data:	https://geotracker.waterboards.ca.gov/profile_report.asp?cmd=MWEDFResults&global_id=T10000006339&assigned_name=MW1		

C91
NE
1/4 - 1/2 Mile
Lower

CA WELLS **CAEDF0000071313**

Well ID:	T0608300253-HMW-1A	Well Type:	MONITORING
Source:	EDF	Other Name:	HMW-1A
GAMA PFAS Testing:	Not Reported		
Groundwater Quality Data:	https://gamagroundwater.waterboards.ca.gov/gama/gamamap/public/GamaDataDisplay.asp?dataset=EDF&samp_date=&global_id=T0608300253&assigned_name=HMW-1A&store_num=		
GeoTracker Data:	https://geotracker.waterboards.ca.gov/profile_report.asp?cmd=MWEDFResults&global_id=T0608300253&assigned_name=HMW-1A		

GEOCHECK® - PHYSICAL SETTING SOURCE MAP FINDINGS

Map ID
Direction
Distance
Elevation | Database | EDR ID Number

D92
NNE
1/4 - 1/2 Mile
Higher

CA WELLS **CAEDF0000122653**

Well ID:	T10000006339-MW4	Well Type:	MONITORING
Source:	EDF	Other Name:	MW4
GAMA PFAS Testing:	Not Reported		
Groundwater Quality Data:	https://gamagroundwater.waterboards.ca.gov/gama/gamamap/public/GamaDataDisplay.asp?dataset=EDF&samp_date=&global_id=T10000006339&assigned_name=MW4&store_num=		
GeoTracker Data:	https://geotracker.waterboards.ca.gov/profile_report.asp?cmd=MWEDFResults&global_id=T10000006339&assigned_name=MW4		

D93
NNE
1/4 - 1/2 Mile
Higher

CA WELLS **CAEDF0000014183**

Well ID:	T10000006339-MW3	Well Type:	MONITORING
Source:	EDF	Other Name:	MW3
GAMA PFAS Testing:	Not Reported		
Groundwater Quality Data:	https://gamagroundwater.waterboards.ca.gov/gama/gamamap/public/GamaDataDisplay.asp?dataset=EDF&samp_date=&global_id=T10000006339&assigned_name=MW3&store_num=		
GeoTracker Data:	https://geotracker.waterboards.ca.gov/profile_report.asp?cmd=MWEDFResults&global_id=T10000006339&assigned_name=MW3		

C94
NE
1/4 - 1/2 Mile
Lower

CA WELLS **CAEDF0000124219**

Well ID:	T0608300253-MW-11	Well Type:	MONITORING
Source:	EDF	Other Name:	MW-11
GAMA PFAS Testing:	Not Reported		
Groundwater Quality Data:	https://gamagroundwater.waterboards.ca.gov/gama/gamamap/public/GamaDataDisplay.asp?dataset=EDF&samp_date=&global_id=T0608300253&assigned_name=MW-11&store_num=		
GeoTracker Data:	https://geotracker.waterboards.ca.gov/profile_report.asp?cmd=MWEDFResults&global_id=T0608300253&assigned_name=MW-11		

C95
NE
1/4 - 1/2 Mile
Lower

CA WELLS **CAEDF0000078472**

Well ID:	T0608300253-MW-10	Well Type:	MONITORING
Source:	EDF	Other Name:	MW-10
GAMA PFAS Testing:	Not Reported		
Groundwater Quality Data:	https://gamagroundwater.waterboards.ca.gov/gama/gamamap/public/GamaDataDisplay.asp?dataset=EDF&samp_date=&global_id=T0608300253&assigned_name=MW-10&store_num=		
GeoTracker Data:	https://geotracker.waterboards.ca.gov/profile_report.asp?cmd=MWEDFResults&global_id=T0608300253&assigned_name=MW-10		

GEOCHECK® - PHYSICAL SETTING SOURCE MAP FINDINGS

Map ID
Direction
Distance
Elevation | Database | EDR ID Number

E96
SSE
1/4 - 1/2 Mile
Higher

CA WELLS **CAEDF0000069563**

Well ID:	T0608300699-C-MW-16	Well Type:	MONITORING
Source:	EDF	Other Name:	C-MW-16
GAMA PFAS Testing:	Not Reported		
Groundwater Quality Data:	https://gamagroundwater.waterboards.ca.gov/gama/gamamap/public/GamaDataDisplay.asp?dataset=EDF&samp_date=&global_id=T0608300699&assigned_name=C-MW-16&store_num=		
GeoTracker Data:	https://geotracker.waterboards.ca.gov/profile_report.asp?cmd=MWEDFResults&global_id=T0608300699&assigned_name=C-MW-16		

E97
SSE
1/4 - 1/2 Mile
Higher

CA WELLS **CAEDF0000131904**

Well ID:	T0608300609-MW-16	Well Type:	MONITORING
Source:	EDF	Other Name:	MW-16
GAMA PFAS Testing:	Not Reported		
Groundwater Quality Data:	https://gamagroundwater.waterboards.ca.gov/gama/gamamap/public/GamaDataDisplay.asp?dataset=EDF&samp_date=&global_id=T0608300609&assigned_name=MW-16&store_num=		
GeoTracker Data:	https://geotracker.waterboards.ca.gov/profile_report.asp?cmd=MWEDFResults&global_id=T0608300609&assigned_name=MW-16		

E98
SE
1/4 - 1/2 Mile
Higher

CA WELLS **CAEDF0000016338**

Well ID:	T0608300699-C-MW-17	Well Type:	MONITORING
Source:	EDF	Other Name:	C-MW-17
GAMA PFAS Testing:	Not Reported		
Groundwater Quality Data:	https://gamagroundwater.waterboards.ca.gov/gama/gamamap/public/GamaDataDisplay.asp?dataset=EDF&samp_date=&global_id=T0608300699&assigned_name=C-MW-17&store_num=		
GeoTracker Data:	https://geotracker.waterboards.ca.gov/profile_report.asp?cmd=MWEDFResults&global_id=T0608300699&assigned_name=C-MW-17		

C99
NE
1/4 - 1/2 Mile
Lower

CA WELLS **CAEDF0000130540**

Well ID:	T0608300253-MW-3	Well Type:	MONITORING
Source:	EDF	Other Name:	MW-3
GAMA PFAS Testing:	Not Reported		
Groundwater Quality Data:	https://gamagroundwater.waterboards.ca.gov/gama/gamamap/public/GamaDataDisplay.asp?dataset=EDF&samp_date=&global_id=T0608300253&assigned_name=MW-3&store_num=		
GeoTracker Data:	https://geotracker.waterboards.ca.gov/profile_report.asp?cmd=MWEDFResults&global_id=T0608300253&assigned_name=MW-3		

Docusign Envelope ID: 3773F87A-0B89-4932-BA2C-CA8383B3EEAD

GEOCHECK® - PHYSICAL SETTING SOURCE MAP FINDINGS

Map ID
Direction
Distance
Elevation | Database | EDR ID Number

C100
NE
1/4 - 1/2 Mile
Lower

CA WELLS **CAEDF0000042877**

Well ID:	T0608300253-MW-4	Well Type:	MONITORING
Source:	EDF	Other Name:	MW-4
GAMA PFAS Testing:	Not Reported		
Groundwater Quality Data:	https://gamagroundwater.waterboards.ca.gov/gama/gamamap/public/GamaDataDisplay.asp?dataset=EDF&samp_date=&global_id=T0608300253&assigned_name=MW-4&store_num=		
GeoTracker Data:	https://geotracker.waterboards.ca.gov/profile_report.asp?cmd=MWEDFResults&global_id=T0608300253&assigned_name=MW-4		

D101
NNE
1/4 - 1/2 Mile
Higher

CA WELLS **CAEDF0000082340**

Well ID:	T10000006339-MW2	Well Type:	MONITORING
Source:	EDF	Other Name:	MW2
GAMA PFAS Testing:	Not Reported		
Groundwater Quality Data:	https://gamagroundwater.waterboards.ca.gov/gama/gamamap/public/GamaDataDisplay.asp?dataset=EDF&samp_date=&global_id=T10000006339&assigned_name=MW2&store_num=		
GeoTracker Data:	https://geotracker.waterboards.ca.gov/profile_report.asp?cmd=MWEDFResults&global_id=T10000006339&assigned_name=MW2		

E102
SSE
1/4 - 1/2 Mile
Higher

FED USGS **USGS40000143514**

Organization ID:	USGS-CA		
Organization Name:	USGS California Water Science Center		
Monitor Location:	004N027W22Q001S	Type:	Well
Description:	Not Reported	HUC:	18060013
Drainage Area:	Not Reported	Drainage Area Units:	Not Reported
Contrib Drainage Area:	Not Reported	Contrib Drainage Area Unts:	Not Reported
Aquifer:	California Coastal Basin aquifers		
Formation Type:	Not Reported	Aquifer Type:	Not Reported
Construction Date:	19790703	Well Depth:	60
Well Depth Units:	ft	Well Hole Depth:	120
Well Hole Depth Units:	ft		

Ground water levels,Number of Measurements:	275	Level reading date:	2004-12-14
Feet below surface:	4.00	Feet to sea level:	Not Reported
Note:	Not Reported		
Level reading date:	2004-11-03	Feet below surface:	3.78
Feet to sea level:	Not Reported	Note:	Not Reported
Level reading date:	2004-09-13	Feet below surface:	4.39
Feet to sea level:	Not Reported	Note:	Not Reported
Level reading date:	2004-08-12	Feet below surface:	4.20
Feet to sea level:	Not Reported	Note:	Not Reported

Docusign Envelope ID: 3773F87A-0B89-4932-BA2C-CA8383B3EEAD

Level reading date:	2004-07-15	Feet below surface:	4.20
Feet to sea level:	Not Reported	Note:	Not Reported
Level reading date:	2004-06-07	Feet below surface:	4.12
Feet to sea level:	Not Reported	Note:	Not Reported
Level reading date:	2004-05-18	Feet below surface:	3.99
Feet to sea level:	Not Reported	Note:	Not Reported
Level reading date:	2004-04-13	Feet below surface:	3.75
Feet to sea level:	Not Reported	Note:	Not Reported
Level reading date:	2004-03-10	Feet below surface:	3.18
Feet to sea level:	Not Reported	Note:	Not Reported
Level reading date:	2004-02-12	Feet below surface:	2.25
Feet to sea level:	Not Reported	Note:	Not Reported
Level reading date:	2004-01-12	Feet below surface:	3.75
Feet to sea level:	Not Reported	Note:	Not Reported
Level reading date:	2003-12-15	Feet below surface:	4.16
Feet to sea level:	Not Reported	Note:	Not Reported
Level reading date:	2003-11-10	Feet below surface:	3.91
Feet to sea level:	Not Reported	Note:	Not Reported
Level reading date:	2003-10-09	Feet below surface:	4.07
Feet to sea level:	Not Reported	Note:	Not Reported
Level reading date:	2003-09-18	Feet below surface:	4.08
Feet to sea level:	Not Reported	Note:	Not Reported
Level reading date:	2003-08-13	Feet below surface:	4.00
Feet to sea level:	Not Reported	Note:	Not Reported
Level reading date:	2003-07-03	Feet below surface:	3.84
Feet to sea level:	Not Reported	Note:	Not Reported
Level reading date:	2003-06-12	Feet below surface:	3.72
Feet to sea level:	Not Reported	Note:	Not Reported
Level reading date:	2003-05-06	Feet below surface:	3.24
Feet to sea level:	Not Reported	Note:	Not Reported
Level reading date:	2003-04-09	Feet below surface:	13.55
Feet to sea level:	Not Reported	Note:	Not Reported
Level reading date:	2003-03-05	Feet below surface:	3.77
Feet to sea level:	Not Reported	Note:	Not Reported
Level reading date:	2003-02-03	Feet below surface:	3.45
Feet to sea level:	Not Reported	Note:	Not Reported
Level reading date:	2003-01-09	Feet below surface:	3.04
Feet to sea level:	Not Reported	Note:	Not Reported
Level reading date:	2002-12-16	Feet below surface:	3.01
Feet to sea level:	Not Reported	Note:	Not Reported
Level reading date:	2002-11-12	Feet below surface:	2.87
Feet to sea level:	Not Reported	Note:	Not Reported

Docusign Envelope ID: 3773F87A-0B89-4932-BA2C-CA8383B3EEAD

Level reading date:	2002-10-14	Feet below surface:	4.16
Feet to sea level:	Not Reported	Note:	Not Reported
Level reading date:	2002-09-23	Feet below surface:	4.14
Feet to sea level:	Not Reported	Note:	Not Reported
Level reading date:	2002-08-20	Feet below surface:	4.12
Feet to sea level:	Not Reported	Note:	Not Reported
Level reading date:	2002-07-15	Feet below surface:	4.07
Feet to sea level:	Not Reported	Note:	Not Reported
Level reading date:	2002-05-13	Feet below surface:	3.94
Feet to sea level:	Not Reported	Note:	Not Reported
Level reading date:	2002-04-22	Feet below surface:	3.86
Feet to sea level:	Not Reported	Note:	Not Reported
Level reading date:	2002-03-14	Feet below surface:	3.71
Feet to sea level:	Not Reported	Note:	Not Reported
Level reading date:	2002-02-11	Feet below surface:	3.41
Feet to sea level:	Not Reported	Note:	Not Reported
Level reading date:	2002-01-14	Feet below surface:	3.38
Feet to sea level:	Not Reported	Note:	Not Reported
Level reading date:	2001-12-24	Feet below surface:	3.41
Feet to sea level:	Not Reported	Note:	Not Reported
Level reading date:	2001-11-27	Feet below surface:	3.22
Feet to sea level:	Not Reported	Note:	Not Reported
Level reading date:	2001-10-22	Feet below surface:	3.86
Feet to sea level:	Not Reported	Note:	Not Reported
Level reading date:	2001-09-17	Feet below surface:	3.82
Feet to sea level:	Not Reported	Note:	Not Reported
Level reading date:	2001-08-17	Feet below surface:	3.71
Feet to sea level:	Not Reported	Note:	Not Reported
Level reading date:	2001-07-18	Feet below surface:	3.66
Feet to sea level:	Not Reported	Note:	Not Reported
Level reading date:	2001-06-13	Feet below surface:	3.43
Feet to sea level:	Not Reported	Note:	Not Reported
Level reading date:	2001-05-17	Feet below surface:	3.29
Feet to sea level:	Not Reported	Note:	Not Reported
Level reading date:	2001-04-18	Feet below surface:	3.02
Feet to sea level:	Not Reported	Note:	Not Reported
Level reading date:	2001-03-20	Feet below surface:	2.61
Feet to sea level:	Not Reported	Note:	Not Reported
Level reading date:	2001-02-15	Feet below surface:	2.32
Feet to sea level:	Not Reported	Note:	Not Reported
Level reading date:	2001-01-15	Feet below surface:	2.66
Feet to sea level:	Not Reported	Note:	Not Reported

Docusign Envelope ID: 3773F87A-0B89-4932-BA2C-CA8383B3EEAD

Level reading date:	2000-12-18	Feet below surface:	3.65
Feet to sea level:	Not Reported	Note:	Not Reported
Level reading date:	2000-11-15	Feet below surface:	3.51
Feet to sea level:	Not Reported	Note:	Not Reported
Level reading date:	2000-10-11	Feet below surface:	3.94
Feet to sea level:	Not Reported	Note:	Not Reported
Level reading date:	2000-09-20	Feet below surface:	3.87
Feet to sea level:	Not Reported	Note:	Not Reported
Level reading date:	2000-08-14	Feet below surface:	3.80
Feet to sea level:	Not Reported	Note:	Not Reported
Level reading date:	2000-07-12	Feet below surface:	3.70
Feet to sea level:	Not Reported	Note:	Not Reported
Level reading date:	2000-06-14	Feet below surface:	3.43
Feet to sea level:	Not Reported	Note:	Not Reported
Level reading date:	2000-05-22	Feet below surface:	3.27
Feet to sea level:	Not Reported	Note:	Not Reported
Level reading date:	2000-04-17	Feet below surface:	3.38
Feet to sea level:	Not Reported	Note:	Not Reported
Level reading date:	2000-03-13	Feet below surface:	2.05
Feet to sea level:	Not Reported	Note:	Not Reported
Level reading date:	2000-02-15	Feet below surface:	3.01
Feet to sea level:	Not Reported	Note:	Not Reported
Level reading date:	2000-01-12	Feet below surface:	4.15
Feet to sea level:	Not Reported	Note:	Not Reported
Level reading date:	1999-12-12	Feet below surface:	4.14
Feet to sea level:	Not Reported	Note:	Not Reported
Level reading date:	1999-11-16	Feet below surface:	3.98
Feet to sea level:	Not Reported	Note:	Not Reported
Level reading date:	1999-10-14	Feet below surface:	4.11
Feet to sea level:	Not Reported	Note:	Not Reported
Level reading date:	1999-09-12	Feet below surface:	4.08
Feet to sea level:	Not Reported	Note:	Not Reported
Level reading date:	1999-08-15	Feet below surface:	4.09
Feet to sea level:	Not Reported	Note:	Not Reported
Level reading date:	1999-07-24	Feet below surface:	3.97
Feet to sea level:	Not Reported	Note:	Not Reported
Level reading date:	1999-06-23	Feet below surface:	3.72
Feet to sea level:	Not Reported	Note:	Not Reported
Level reading date:	1999-05-23	Feet below surface:	3.60
Feet to sea level:	Not Reported	Note:	Not Reported
Level reading date:	1999-04-14	Feet below surface:	2.94
Feet to sea level:	Not Reported	Note:	Not Reported

Docusign Envelope ID: 3773F87A-0B89-4932-BA2C-CA8383B3EEAD

Level reading date:	1999-03-31	Feet below surface:	3.18
Feet to sea level:	Not Reported	Note:	Not Reported
Level reading date:	1999-02-24	Feet below surface:	3.60
Feet to sea level:	Not Reported	Note:	Not Reported
Level reading date:	1999-01-21	Feet below surface:	3.88
Feet to sea level:	Not Reported	Note:	Not Reported
Level reading date:	1998-12-17	Feet below surface:	3.83
Feet to sea level:	Not Reported	Note:	Not Reported
Level reading date:	1998-11-30	Feet below surface:	3.94
Feet to sea level:	Not Reported	Note:	Not Reported
Level reading date:	1998-10-28	Feet below surface:	3.98
Feet to sea level:	Not Reported	Note:	Not Reported
Level reading date:	1998-09-15	Feet below surface:	3.81
Feet to sea level:	Not Reported	Note:	Not Reported
Level reading date:	1998-08-11	Feet below surface:	3.71
Feet to sea level:	Not Reported	Note:	Not Reported
Level reading date:	1998-07-14	Feet below surface:	3.57
Feet to sea level:	Not Reported	Note:	Not Reported
Level reading date:	1998-06-15	Feet below surface:	3.32
Feet to sea level:	Not Reported	Note:	Not Reported
Level reading date:	1998-05-21	Feet below surface:	2.96
Feet to sea level:	Not Reported	Note:	Not Reported
Level reading date:	1998-04-13	Feet below surface:	2.46
Feet to sea level:	Not Reported	Note:	The site had been pumped recently.
Level reading date:	1998-03-17	Feet below surface:	2.52
Feet to sea level:	Not Reported	Note:	Not Reported
Level reading date:	1998-02-18	Feet below surface:	1.58
Feet to sea level:	Not Reported	Note:	Not Reported
Level reading date:	1998-01-13	Feet below surface:	2.55
Feet to sea level:	Not Reported	Note:	Not Reported
Level reading date:	1997-12-23	Feet below surface:	2.90
Feet to sea level:	Not Reported	Note:	Not Reported
Level reading date:	1997-11-17	Feet below surface:	3.88
Feet to sea level:	Not Reported	Note:	Not Reported
Level reading date:	1997-09-16	Feet below surface:	4.15
Feet to sea level:	Not Reported	Note:	Not Reported
Level reading date:	1997-08-11	Feet below surface:	4.05
Feet to sea level:	Not Reported	Note:	Not Reported
Level reading date:	1997-07-11	Feet below surface:	3.98
Feet to sea level:	Not Reported	Note:	Not Reported
Level reading date:	1997-06-10	Feet below surface:	3.87
Feet to sea level:	Not Reported	Note:	Not Reported

Docusign Envelope ID: 3773F87A-0B89-4932-BA2C-CA8383B3EEAD

Level reading date:	1997-05-19	Feet below surface:	3.77
Feet to sea level:	Not Reported	Note:	Not Reported
Level reading date:	1997-04-11	Feet below surface:	3.65
Feet to sea level:	Not Reported	Note:	Not Reported
Level reading date:	1997-03-12	Feet below surface:	3.41
Feet to sea level:	Not Reported	Note:	Not Reported
Level reading date:	1997-01-17	Feet below surface:	2.73
Feet to sea level:	Not Reported	Note:	Not Reported
Level reading date:	1996-12-19	Feet below surface:	2.79
Feet to sea level:	Not Reported	Note:	Not Reported
Level reading date:	1996-11-06	Feet below surface:	3.91
Feet to sea level:	Not Reported	Note:	Not Reported
Level reading date:	1996-10-16	Feet below surface:	4.22
Feet to sea level:	Not Reported	Note:	Not Reported
Level reading date:	1996-09-11	Feet below surface:	4.17
Feet to sea level:	Not Reported	Note:	Not Reported
Level reading date:	1996-08-13	Feet below surface:	4.08
Feet to sea level:	Not Reported	Note:	Not Reported
Level reading date:	1996-07-23	Feet below surface:	4.03
Feet to sea level:	Not Reported	Note:	Not Reported
Level reading date:	1996-06-14	Feet below surface:	3.84
Feet to sea level:	Not Reported	Note:	Not Reported
Level reading date:	1996-05-09	Feet below surface:	3.60
Feet to sea level:	Not Reported	Note:	Not Reported
Level reading date:	1996-04-11	Feet below surface:	3.39
Feet to sea level:	Not Reported	Note:	Not Reported
Level reading date:	1996-03-21	Feet below surface:	2.73
Feet to sea level:	Not Reported	Note:	Not Reported
Level reading date:	1996-02-14	Feet below surface:	3.40
Feet to sea level:	Not Reported	Note:	Not Reported
Level reading date:	1996-01-18	Feet below surface:	3.92
Feet to sea level:	Not Reported	Note:	Not Reported
Level reading date:	1995-12-11	Feet below surface:	4.32
Feet to sea level:	Not Reported	Note:	Not Reported
Level reading date:	1995-11-09	Feet below surface:	4.32
Feet to sea level:	Not Reported	Note:	Not Reported
Level reading date:	1995-10-13	Feet below surface:	4.23
Feet to sea level:	Not Reported	Note:	Not Reported
Level reading date:	1995-09-14	Feet below surface:	4.14
Feet to sea level:	Not Reported	Note:	Not Reported
Level reading date:	1995-08-09	Feet below surface:	3.98
Feet to sea level:	Not Reported	Note:	Not Reported

Docusign Envelope ID: 3773F87A-0B89-4932-BA2C-CA8383B3EEAD

Level reading date:	1995-07-12	Feet below surface:	3.81
Feet to sea level:	Not Reported	Note:	Not Reported
Level reading date:	1995-06-22	Feet below surface:	3.60
Feet to sea level:	Not Reported	Note:	Not Reported
Level reading date:	1995-05-10	Feet below surface:	3.44
Feet to sea level:	Not Reported	Note:	Not Reported
Level reading date:	1995-04-12	Feet below surface:	2.93
Feet to sea level:	Not Reported	Note:	Not Reported
Level reading date:	1995-03-15	Feet below surface:	1.77
Feet to sea level:	Not Reported	Note:	Not Reported
Level reading date:	1995-02-09	Feet below surface:	2.44
Feet to sea level:	Not Reported	Note:	Not Reported
Level reading date:	1994-12-12	Feet below surface:	4.56
Feet to sea level:	Not Reported	Note:	Not Reported
Level reading date:	1994-11-11	Feet below surface:	4.45
Feet to sea level:	Not Reported	Note:	Not Reported
Level reading date:	1994-10-13	Feet below surface:	4.68
Feet to sea level:	Not Reported	Note:	Not Reported
Level reading date:	1994-09-13	Feet below surface:	4.76
Feet to sea level:	Not Reported	Note:	Not Reported
Level reading date:	1994-08-11	Feet below surface:	4.65
Feet to sea level:	Not Reported	Note:	Not Reported
Level reading date:	1994-07-12	Feet below surface:	4.57
Feet to sea level:	Not Reported	Note:	Not Reported
Level reading date:	1994-06-15	Feet below surface:	4.40
Feet to sea level:	Not Reported	Note:	Not Reported
Level reading date:	1994-05-13	Feet below surface:	7.28
Feet to sea level:	Not Reported	Note:	Not Reported
Level reading date:	1994-04-13	Feet below surface:	4.10
Feet to sea level:	Not Reported	Note:	Not Reported
Level reading date:	1994-03-11	Feet below surface:	3.84
Feet to sea level:	Not Reported	Note:	Not Reported
Level reading date:	1994-02-15	Feet below surface:	4.03
Feet to sea level:	Not Reported	Note:	Not Reported
Level reading date:	1994-01-12	Feet below surface:	4.71
Feet to sea level:	Not Reported	Note:	Not Reported
Level reading date:	1993-12-14	Feet below surface:	4.59
Feet to sea level:	Not Reported	Note:	Not Reported
Level reading date:	1993-11-12	Feet below surface:	4.23
Feet to sea level:	Not Reported	Note:	Not Reported
Level reading date:	1993-10-12	Feet below surface:	4.81
Feet to sea level:	Not Reported	Note:	Not Reported

Docusign Envelope ID: 3773F87A-0B89-4932-BA2C-CA8383B3EEAD

Level reading date:	1993-09-10	Feet below surface:	4.76
Feet to sea level:	Not Reported	Note:	Not Reported
Level reading date:	1993-08-12	Feet below surface:	4.58
Feet to sea level:	Not Reported	Note:	Not Reported
Level reading date:	1993-07-13	Feet below surface:	4.42
Feet to sea level:	Not Reported	Note:	Not Reported
Level reading date:	1993-06-10	Feet below surface:	4.19
Feet to sea level:	Not Reported	Note:	Not Reported
Level reading date:	1993-05-10	Feet below surface:	3.82
Feet to sea level:	Not Reported	Note:	Not Reported
Level reading date:	1993-04-14	Feet below surface:	3.23
Feet to sea level:	Not Reported	Note:	Not Reported
Level reading date:	1993-03-11	Feet below surface:	3.03
Feet to sea level:	Not Reported	Note:	Not Reported
Level reading date:	1993-02-11	Feet below surface:	2.75
Feet to sea level:	Not Reported	Note:	Not Reported
Level reading date:	1993-01-13	Feet below surface:	3.11
Feet to sea level:	Not Reported	Note:	Not Reported
Level reading date:	1992-12-09	Feet below surface:	1.58
Feet to sea level:	Not Reported	Note:	Not Reported
Level reading date:	1992-11-11	Feet below surface:	5.22
Feet to sea level:	Not Reported	Note:	Not Reported
Level reading date:	1992-10-12	Feet below surface:	5.25
Feet to sea level:	Not Reported	Note:	Not Reported
Level reading date:	1990-10-11	Feet below surface:	9.80
Feet to sea level:	Not Reported	Note:	Not Reported
Level reading date:	1990-09-12	Feet below surface:	10.27
Feet to sea level:	Not Reported	Note:	Not Reported
Level reading date:	1990-08-08	Feet below surface:	9.21
Feet to sea level:	Not Reported	Note:	Not Reported
Level reading date:	1990-07-10	Feet below surface:	8.54
Feet to sea level:	Not Reported	Note:	Not Reported
Level reading date:	1990-06-06	Feet below surface:	8.50
Feet to sea level:	Not Reported	Note:	Not Reported
Level reading date:	1990-05-09	Feet below surface:	8.32
Feet to sea level:	Not Reported	Note:	Not Reported
Level reading date:	1990-04-10	Feet below surface:	8.01
Feet to sea level:	Not Reported	Note:	Not Reported
Level reading date:	1990-03-09	Feet below surface:	7.51
Feet to sea level:	Not Reported	Note:	Not Reported
Level reading date:	1990-02-09	Feet below surface:	7.66
Feet to sea level:	Not Reported	Note:	Not Reported

Docusign Envelope ID: 3773F87A-0B89-4932-BA2C-CA8383B3EEAD

Level reading date:	1990-01-09	Feet below surface:	7.97
Feet to sea level:	Not Reported	Note:	Not Reported
Level reading date:	1989-12-07	Feet below surface:	7.66
Feet to sea level:	Not Reported	Note:	Not Reported
Level reading date:	1989-11-08	Feet below surface:	7.40
Feet to sea level:	Not Reported	Note:	Not Reported
Level reading date:	1989-10-09	Feet below surface:	7.50
Feet to sea level:	Not Reported	Note:	Not Reported
Level reading date:	1989-09-15	Feet below surface:	6.88
Feet to sea level:	Not Reported	Note:	Not Reported
Level reading date:	1989-08-09	Feet below surface:	6.34
Feet to sea level:	Not Reported	Note:	Not Reported
Level reading date:	1989-07-11	Feet below surface:	5.78
Feet to sea level:	Not Reported	Note:	Not Reported
Level reading date:	1989-06-06	Feet below surface:	4.99
Feet to sea level:	Not Reported	Note:	Not Reported
Level reading date:	1989-05-09	Feet below surface:	4.51
Feet to sea level:	Not Reported	Note:	Not Reported
Level reading date:	1989-04-06	Feet below surface:	4.53
Feet to sea level:	Not Reported	Note:	Not Reported
Level reading date:	1989-03-07	Feet below surface:	4.26
Feet to sea level:	Not Reported	Note:	Not Reported
Level reading date:	1989-02-07	Feet below surface:	4.52
Feet to sea level:	Not Reported	Note:	Not Reported
Level reading date:	1989-01-06	Feet below surface:	4.30
Feet to sea level:	Not Reported	Note:	Not Reported
Level reading date:	1988-12-13	Feet below surface:	4.50
Feet to sea level:	Not Reported	Note:	Not Reported
Level reading date:	1988-11-11	Feet below surface:	5.09
Feet to sea level:	Not Reported	Note:	Not Reported
Level reading date:	1988-10-13	Feet below surface:	5.08
Feet to sea level:	Not Reported	Note:	Not Reported
Level reading date:	1988-09-08	Feet below surface:	5.07
Feet to sea level:	Not Reported	Note:	Not Reported
Level reading date:	1988-08-11	Feet below surface:	5.00
Feet to sea level:	Not Reported	Note:	Not Reported
Level reading date:	1988-07-07	Feet below surface:	4.92
Feet to sea level:	Not Reported	Note:	Not Reported
Level reading date:	1988-06-06	Feet below surface:	4.90
Feet to sea level:	Not Reported	Note:	Not Reported
Level reading date:	1988-05-11	Feet below surface:	4.77
Feet to sea level:	Not Reported	Note:	Not Reported

Docusign Envelope ID: 3773F87A-0B89-4932-BA2C-CA8383B3EEAD

Level reading date:	1988-04-06	Feet below surface:	5.61
Feet to sea level:	Not Reported	Note:	Not Reported
Level reading date:	1988-03-16	Feet below surface:	5.18
Feet to sea level:	Not Reported	Note:	Not Reported
Level reading date:	1988-02-11	Feet below surface:	4.64
Feet to sea level:	Not Reported	Note:	Not Reported
Level reading date:	1988-01-06	Feet below surface:	4.63
Feet to sea level:	Not Reported	Note:	Not Reported
Level reading date:	1987-12-10	Feet below surface:	4.96
Feet to sea level:	Not Reported	Note:	Not Reported
Level reading date:	1987-11-10	Feet below surface:	5.43
Feet to sea level:	Not Reported	Note:	Not Reported
Level reading date:	1987-10-07	Feet below surface:	6.34
Feet to sea level:	Not Reported	Note:	Not Reported
Level reading date:	1987-09-09	Feet below surface:	5.90
Feet to sea level:	Not Reported	Note:	Not Reported
Level reading date:	1987-08-12	Feet below surface:	5.50
Feet to sea level:	Not Reported	Note:	Not Reported
Level reading date:	1987-07-15	Feet below surface:	7.17
Feet to sea level:	Not Reported	Note:	Not Reported
Level reading date:	1987-06-05	Feet below surface:	5.21
Feet to sea level:	Not Reported	Note:	Not Reported
Level reading date:	1987-05-06	Feet below surface:	5.14
Feet to sea level:	Not Reported	Note:	Not Reported
Level reading date:	1987-04-09	Feet below surface:	5.43
Feet to sea level:	Not Reported	Note:	Not Reported
Level reading date:	1987-03-11	Feet below surface:	4.75
Feet to sea level:	Not Reported	Note:	Not Reported
Level reading date:	1987-02-05	Feet below surface:	5.80
Feet to sea level:	Not Reported	Note:	Not Reported
Level reading date:	1987-01-09	Feet below surface:	5.80
Feet to sea level:	Not Reported	Note:	Not Reported
Level reading date:	1986-12-04	Feet below surface:	6.72
Feet to sea level:	Not Reported	Note:	Not Reported
Level reading date:	1986-11-12	Feet below surface:	7.38
Feet to sea level:	Not Reported	Note:	Not Reported
Level reading date:	1986-10-13	Feet below surface:	7.03
Feet to sea level:	Not Reported	Note:	Not Reported
Level reading date:	1986-09-12	Feet below surface:	7.21
Feet to sea level:	Not Reported	Note:	Not Reported
Level reading date:	1986-08-13	Feet below surface:	6.79
Feet to sea level:	Not Reported	Note:	Not Reported

Docusign Envelope ID: 3773F87A-0B89-4932-BA2C-CA8383B3EEAD

Level reading date:	1986-07-07	Feet below surface:	6.33
Feet to sea level:	Not Reported	Note:	Not Reported
Level reading date:	1986-06-06	Feet below surface:	5.73
Feet to sea level:	Not Reported	Note:	Not Reported
Level reading date:	1986-05-09	Feet below surface:	5.93
Feet to sea level:	Not Reported	Note:	Not Reported
Level reading date:	1986-04-15	Feet below surface:	5.31
Feet to sea level:	Not Reported	Note:	Not Reported
Level reading date:	1986-03-11	Feet below surface:	4.54
Feet to sea level:	Not Reported	Note:	Not Reported
Level reading date:	1986-02-07	Feet below surface:	5.68
Feet to sea level:	Not Reported	Note:	Not Reported
Level reading date:	1986-01-07	Feet below surface:	5.14
Feet to sea level:	Not Reported	Note:	Not Reported
Level reading date:	1985-12-04	Feet below surface:	5.18
Feet to sea level:	Not Reported	Note:	Not Reported
Level reading date:	1985-11-06	Feet below surface:	6.50
Feet to sea level:	Not Reported	Note:	Not Reported
Level reading date:	1985-10-03	Feet below surface:	6.86
Feet to sea level:	Not Reported	Note:	Not Reported
Level reading date:	1985-09-05	Feet below surface:	7.07
Feet to sea level:	Not Reported	Note:	Not Reported
Level reading date:	1985-08-01	Feet below surface:	7.00
Feet to sea level:	Not Reported	Note:	Not Reported
Level reading date:	1985-07-08	Feet below surface:	6.33
Feet to sea level:	Not Reported	Note:	Not Reported
Level reading date:	1985-06-06	Feet below surface:	5.70
Feet to sea level:	Not Reported	Note:	Not Reported
Level reading date:	1985-05-03	Feet below surface:	6.46
Feet to sea level:	Not Reported	Note:	Not Reported
Level reading date:	1985-04-03	Feet below surface:	6.00
Feet to sea level:	Not Reported	Note:	Not Reported
Level reading date:	1985-03-06	Feet below surface:	6.42
Feet to sea level:	Not Reported	Note:	Not Reported
Level reading date:	1985-02-04	Feet below surface:	6.83
Feet to sea level:	Not Reported	Note:	Not Reported
Level reading date:	1985-01-11	Feet below surface:	6.50
Feet to sea level:	Not Reported	Note:	Not Reported
Level reading date:	1984-12-11	Feet below surface:	6.42
Feet to sea level:	Not Reported	Note:	Not Reported
Level reading date:	1984-11-06	Feet below surface:	7.25
Feet to sea level:	Not Reported	Note:	Not Reported

Docusign Envelope ID: 3773F87A-0B89-4932-BA2C-CA8383B3EEAD

Level reading date:	1984-09-12	Feet below surface:	7.06
Feet to sea level:	Not Reported	Note:	Not Reported
Level reading date:	1984-08-07	Feet below surface:	6.45
Feet to sea level:	Not Reported	Note:	Not Reported
Level reading date:	1984-07-09	Feet below surface:	6.44
Feet to sea level:	Not Reported	Note:	Not Reported
Level reading date:	1984-06-05	Feet below surface:	5.78
Feet to sea level:	Not Reported	Note:	Not Reported
Level reading date:	1984-05-03	Feet below surface:	4.81
Feet to sea level:	Not Reported	Note:	Not Reported
Level reading date:	1984-04-10	Feet below surface:	4.61
Feet to sea level:	Not Reported	Note:	Not Reported
Level reading date:	1984-03-01	Feet below surface:	4.53
Feet to sea level:	Not Reported	Note:	Not Reported
Level reading date:	1984-02-06	Feet below surface:	4.32
Feet to sea level:	Not Reported	Note:	Not Reported
Level reading date:	1984-01-05	Feet below surface:	4.02
Feet to sea level:	Not Reported	Note:	Not Reported
Level reading date:	1983-12-06	Feet below surface:	4.32
Feet to sea level:	Not Reported	Note:	Not Reported
Level reading date:	1983-11-03	Feet below surface:	5.23
Feet to sea level:	Not Reported	Note:	Not Reported
Level reading date:	1983-10-05	Feet below surface:	5.15
Feet to sea level:	Not Reported	Note:	Not Reported
Level reading date:	1983-09-01	Feet below surface:	5.69
Feet to sea level:	Not Reported	Note:	Not Reported
Level reading date:	1983-08-04	Feet below surface:	5.40
Feet to sea level:	Not Reported	Note:	Not Reported
Level reading date:	1983-07-13	Feet below surface:	4.73
Feet to sea level:	Not Reported	Note:	Not Reported
Level reading date:	1983-06-08	Feet below surface:	4.02
Feet to sea level:	Not Reported	Note:	Not Reported
Level reading date:	1983-05-03	Feet below surface:	3.48
Feet to sea level:	Not Reported	Note:	Not Reported
Level reading date:	1983-04-12	Feet below surface:	3.71
Feet to sea level:	Not Reported	Note:	Not Reported
Level reading date:	1983-03-09	Feet below surface:	2.70
Feet to sea level:	Not Reported	Note:	Not Reported
Level reading date:	1983-02-03	Feet below surface:	2.80
Feet to sea level:	Not Reported	Note:	Not Reported
Level reading date:	1983-01-11	Feet below surface:	4.80
Feet to sea level:	Not Reported	Note:	Not Reported

Docusign Envelope ID: 3773F87A-0B89-4932-BA2C-CA8383B3EEAD

GEOCHECK® - PHYSICAL SETTING SOURCE MAP FINDINGS

Level reading date:	1982-12-03	Feet below surface:	4.98
Feet to sea level:	Not Reported	Note:	Not Reported
Level reading date:	1982-11-03	Feet below surface:	5.89
Feet to sea level:	Not Reported	Note:	Not Reported
Level reading date:	1982-10-08	Feet below surface:	6.15
Feet to sea level:	Not Reported	Note:	Not Reported
Level reading date:	1982-09-09	Feet below surface:	6.34
Feet to sea level:	Not Reported	Note:	Not Reported
Level reading date:	1982-08-04	Feet below surface:	6.02
Feet to sea level:	Not Reported	Note:	Not Reported
Level reading date:	1982-07-16	Feet below surface:	5.74
Feet to sea level:	Not Reported	Note:	Not Reported
Level reading date:	1982-06-04	Feet below surface:	4.97
Feet to sea level:	Not Reported	Note:	Not Reported
Level reading date:	1982-05-07	Feet below surface:	4.44
Feet to sea level:	Not Reported	Note:	Not Reported
Level reading date:	1982-04-07	Feet below surface:	4.17
Feet to sea level:	Not Reported	Note:	Not Reported
Level reading date:	1982-03-05	Feet below surface:	5.11
Feet to sea level:	Not Reported	Note:	Not Reported
Level reading date:	1982-02-02	Feet below surface:	5.27
Feet to sea level:	Not Reported	Note:	Not Reported
Level reading date:	1982-01-12	Feet below surface:	5.49
Feet to sea level:	Not Reported	Note:	Not Reported
Level reading date:	1981-12-17	Feet below surface:	6.36
Feet to sea level:	Not Reported	Note:	Not Reported
Level reading date:	1981-11-06	Feet below surface:	6.80
Feet to sea level:	Not Reported	Note:	Not Reported
Level reading date:	1981-10-14	Feet below surface:	6.89
Feet to sea level:	Not Reported	Note:	Not Reported
Level reading date:	1981-10-07	Feet below surface:	6.53
Feet to sea level:	Not Reported	Note:	Not Reported
Level reading date:	1981-09-09	Feet below surface:	6.79
Feet to sea level:	Not Reported	Note:	Not Reported
Level reading date:	1981-08-05	Feet below surface:	6.29
Feet to sea level:	Not Reported	Note:	Not Reported
Level reading date:	1981-07-10	Feet below surface:	5.75
Feet to sea level:	Not Reported	Note:	Not Reported
Level reading date:	1981-06-22	Feet below surface:	5.93
Feet to sea level:	Not Reported	Note:	Not Reported
Level reading date:	1981-05-13	Feet below surface:	5.40
Feet to sea level:	Not Reported	Note:	Not Reported

Docusign Envelope ID: 3773F87A-0B89-4932-BA2C-CA8383B3EEAD

Level reading date:	1981-04-09	Feet below surface:	5.20
Feet to sea level:	Not Reported	Note:	Not Reported
Level reading date:	1981-03-10	Feet below surface:	4.57
Feet to sea level:	Not Reported	Note:	Not Reported
Level reading date:	1981-02-23	Feet below surface:	5.97
Feet to sea level:	Not Reported	Note:	Not Reported
Level reading date:	1981-01-15	Feet below surface:	6.79
Feet to sea level:	Not Reported	Note:	Not Reported
Level reading date:	1980-12-09	Feet below surface:	6.97
Feet to sea level:	Not Reported	Note:	Not Reported
Level reading date:	1980-11-07	Feet below surface:	7.38
Feet to sea level:	Not Reported	Note:	Not Reported
Level reading date:	1980-10-08	Feet below surface:	7.24
Feet to sea level:	Not Reported	Note:	Not Reported
Level reading date:	1980-09-11	Feet below surface:	7.25
Feet to sea level:	Not Reported	Note:	Not Reported
Level reading date:	1980-08-06	Feet below surface:	7.07
Feet to sea level:	Not Reported	Note:	Not Reported
Level reading date:	1980-07-10	Feet below surface:	6.78
Feet to sea level:	Not Reported	Note:	Not Reported
Level reading date:	1980-06-05	Feet below surface:	6.57
Feet to sea level:	Not Reported	Note:	Not Reported
Level reading date:	1980-05-19	Feet below surface:	5.88
Feet to sea level:	Not Reported	Note:	Not Reported
Level reading date:	1980-04-19	Feet below surface:	5.80
Feet to sea level:	Not Reported	Note:	Not Reported
Level reading date:	1980-03-11	Feet below surface:	7.19
Feet to sea level:	Not Reported	Note:	Not Reported
Level reading date:	1980-02-12	Feet below surface:	6.30
Feet to sea level:	Not Reported	Note:	Not Reported
Level reading date:	1980-01-16	Feet below surface:	5.82
Feet to sea level:	Not Reported	Note:	Not Reported
Level reading date:	1979-11-13	Feet below surface:	7.11
Feet to sea level:	Not Reported	Note:	Not Reported
Level reading date:	1979-11-03	Feet below surface:	5.61
Feet to sea level:	Not Reported	Note:	Not Reported
Level reading date:	1979-09-04	Feet below surface:	6.96
Feet to sea level:	Not Reported	Note:	Not Reported

Docusign Envelope ID: 3773F87A-0B89-4932-BA2C-CA8383B3EEAD

GEOCHECK® - PHYSICAL SETTING SOURCE MAP FINDINGS

Map ID
Direction
Distance
Elevation | Database | EDR ID Number

E103
SE
1/4 - 1/2 Mile
Higher

CA WELLS **CAEDF0000044820**

Well ID:	T0608300609-MW-17	Well Type:	MONITORING
Source:	EDF	Other Name:	MW-17
GAMA PFAS Testing:	Not Reported		
Groundwater Quality Data:	https://gamagroundwater.waterboards.ca.gov/gama/gamamap/public/GamaDataDisplay.asp?dataset=EDF&samp_date=&global_id=T0608300609&assigned_name=MW-17&store_num=		
GeoTracker Data:	https://geotracker.waterboards.ca.gov/profile_report.asp?cmd=MWEDFResults&global_id=T0608300609&assigned_name=MW-17		

C104
ENE
1/4 - 1/2 Mile
Lower

CA WELLS **CAEDF0000129335**

Well ID:	T0608300253-HMW-2	Well Type:	MONITORING
Source:	EDF	Other Name:	HMW-2
GAMA PFAS Testing:	Not Reported		
Groundwater Quality Data:	https://gamagroundwater.waterboards.ca.gov/gama/gamamap/public/GamaDataDisplay.asp?dataset=EDF&samp_date=&global_id=T0608300253&assigned_name=HMW-2&store_num=		
GeoTracker Data:	https://geotracker.waterboards.ca.gov/profile_report.asp?cmd=MWEDFResults&global_id=T0608300253&assigned_name=HMW-2		

F105
NNW
1/4 - 1/2 Mile
Higher

CA WELLS **4672**

Seq:	4672	Prim sta c:	04N/27W-15Q09 S
Frds no:	4210010008	County:	42
District:	06	User id:	TAP
System no:	4210010	Water type:	G
Source nam:	DE LA GUERRA 02 - DESTROYED	Station ty:	WELL/AMBNT/MUN/INTAKE/SUPPLY
Latitude:	342500.0	Longitude:	1194200.0
Precision:	8	Status:	DS
Comment 1:	Not Reported	Comment 2:	Not Reported
Comment 3:	Not Reported	Comment 4:	Not Reported
Comment 5:	Not Reported	Comment 6:	Not Reported
Comment 7:	Not Reported		

System no:	4210010	System nam:	City Of Santa Barbara
Hqname:	Not Reported	Address:	P. O. BOX 33
City:	SANTA BARBARA	State:	Not Reported
Zip:	93102	Zip ext:	Not Reported
Pop serv:	91462	Connection:	23756
Area serve:	SANTA BARBARA		

Docusign Envelope ID: 3773F87A-0B89-4932-BA2C-CA8383B3EEAD

GEOCHECK® - PHYSICAL SETTING SOURCE MAP FINDINGS

Map ID
Direction
Distance
Elevation | Database | EDR ID Number

F106
NNW
1/4 - 1/2 Mile
Higher

CA WELLS **4671**

Seq:	4671	Prim sta c:	04N/27W-15Q08 S
Frds no:	4210010007	County:	42
District:	06	User id:	TAP
System no:	4210010	Water type:	G
Source nam:	DE LA GUERRA 01 - DESTROYED	Station ty:	WELL/AMBNT/MUN/INTAKE/SUPPLY
Latitude:	342500.0	Longitude:	1194200.0
Precision:	8	Status:	DS
Comment 1:	Not Reported	Comment 2:	Not Reported
Comment 3:	Not Reported	Comment 4:	Not Reported
Comment 5:	Not Reported	Comment 6:	Not Reported
Comment 7:	Not Reported		

System no:	4210010	System nam:	City Of Santa Barbara
Hqname:	Not Reported	Address:	P. O. BOX 33
City:	SANTA BARBARA	State:	Not Reported
Zip:	93102	Zip ext:	Not Reported
Pop serv:	91462	Connection:	23756
Area serve:	SANTA BARBARA		

F107
NNW
1/4 - 1/2 Mile
Higher

CA WELLS **4673**

Seq:	4673	Prim sta c:	04N/27W-15Q10 S
Frds no:	4210010006	County:	42
District:	06	User id:	TAP
System no:	4210010	Water type:	G
Source nam:	CORP YARD WELL	Station ty:	WELL/AMBNT/MUN/INTAKE/SUPPLY
Latitude:	342500.0	Longitude:	1194200.0
Precision:	8	Status:	AR
Comment 1:	Not Reported	Comment 2:	Not Reported
Comment 3:	Not Reported	Comment 4:	Not Reported
Comment 5:	Not Reported	Comment 6:	Not Reported
Comment 7:	Not Reported		

System no:	4210010	System nam:	City Of Santa Barbara
Hqname:	Not Reported	Address:	P. O. BOX 33
City:	SANTA BARBARA	State:	Not Reported
Zip:	93102	Zip ext:	Not Reported
Pop serv:	91462	Connection:	23756
Area serve:	SANTA BARBARA		

F108
NNW
1/4 - 1/2 Mile
Higher

CA WELLS **4679**

Seq:	4679	Prim sta c:	04N/27W-22C01 S
Frds no:	4210010005	County:	42
District:	06	User id:	TAP
System no:	4210010	Water type:	G
Source nam:	CITY HALL WELL	Station ty:	WELL/AMBNT/MUN/INTAKE/SUPPLY

Docusign Envelope ID: 3773F87A-0B89-4932-BA2C-CA8383B3EEAD

GEOCHECK® - PHYSICAL SETTING SOURCE MAP FINDINGS

Latitude:	342500.0	Longitude:	1194200.0
Precision:	8	Status:	AR
Comment 1:	Not Reported	Comment 2:	Not Reported
Comment 3:	Not Reported	Comment 4:	Not Reported
Comment 5:	Not Reported	Comment 6:	Not Reported
Comment 7:	Not Reported		

System no:	4210010	System nam:	City Of Santa Barbara
Hqname:	Not Reported	Address:	P. O. BOX 33
City:	SANTA BARBARA	State:	Not Reported
Zip:	93102	Zip ext:	Not Reported
Pop serv:	91462	Connection:	23756
Area serve:	SANTA BARBARA		

Sample date:	13-MAR-18	Finding:	2.9
Chemical:	NITRATE (AS N)	Report units:	MG/L
Dlr:	0.4		

Sample date:	13-MAR-18	Finding:	2.9
Chemical:	NITRATE + NITRITE (AS N)	Report units:	MG/L
Dlr:	0.4		

Sample date:	08-FEB-17	Finding:	2.
Chemical:	SULFIDE	Report units:	MG/L
Dlr:	0.		

Sample date:	02-NOV-16	Finding:	2.4
Chemical:	NITRATE + NITRITE (AS N)	Report units:	MG/L
Dlr:	0.4		

Sample date:	02-NOV-16	Finding:	2.3
Chemical:	NITRATE (AS N)	Report units:	MG/L
Dlr:	0.4		

Sample date:	10-NOV-15	Finding:	44.
Chemical:	SODIUM	Report units:	MG/L
Dlr:	0.		

Sample date:	10-NOV-15	Finding:	1.5
Chemical:	GROSS ALPHA MDA95	Report units:	PCI/L
Dlr:	0.		

Sample date:	10-NOV-15	Finding:	2500.
Chemical:	NITRATE + NITRITE (AS N)	Report units:	MG/L
Dlr:	0.4		

Sample date:	10-NOV-15	Finding:	12.
Chemical:	AGGRSSIVE INDEX (CORROSIVITY)	Report units:	Not Reported
Dlr:	0.		

Sample date:	10-NOV-15	Finding:	6.1
Chemical:	TURBIDITY, LABORATORY	Report units:	NTU
Dlr:	0.1		

Sample date:	10-NOV-15	Finding:	0.82
Chemical:	LANGELIER INDEX @ 60 C	Report units:	Not Reported
Dlr:	0.		

Sample date:	10-NOV-15	Finding:	500.
Chemical:	TOTAL DISSOLVED SOLIDS	Report units:	MG/L
Dlr:	0.		

Docusign Envelope ID: 3773F87A-0B89-4932-BA2C-CA8383B3EEAD

GEOCHECK® - PHYSICAL SETTING SOURCE MAP FINDINGS

Sample date:	10-NOV-15	Finding:	0.21
Chemical:	GROSS ALPHA COUNTING ERROR	Report units:	PCI/L
Dlr:	0.		
Sample date:	10-NOV-15	Finding:	2.
Chemical:	ODOR THRESHOLD @ 60 C	Report units:	TON
Dlr:	1.		
Sample date:	10-NOV-15	Finding:	770.
Chemical:	SPECIFIC CONDUCTANCE	Report units:	US
Dlr:	0.		
Sample date:	10-NOV-15	Finding:	7.5
Chemical:	PH, LABORATORY	Report units:	Not Reported
Dlr:	0.		
Sample date:	10-NOV-15	Finding:	210.
Chemical:	ALKALINITY (TOTAL) AS CACO3	Report units:	MG/L
Dlr:	0.		
Sample date:	10-NOV-15	Finding:	260.
Chemical:	BICARBONATE ALKALINITY	Report units:	MG/L
Dlr:	0.		
Sample date:	10-NOV-15	Finding:	2.5
Chemical:	NITRATE (AS N)	Report units:	MG/L
Dlr:	0.4		
Sample date:	10-NOV-15	Finding:	320.
Chemical:	HARDNESS (TOTAL) AS CACO3	Report units:	MG/L
Dlr:	0.		
Sample date:	10-NOV-15	Finding:	87.
Chemical:	CALCIUM	Report units:	MG/L
Dlr:	0.		
Sample date:	10-NOV-15	Finding:	25.
Chemical:	MAGNESIUM	Report units:	MG/L
Dlr:	0.		
Sample date:	10-NOV-15	Finding:	1.4
Chemical:	POTASSIUM	Report units:	MG/L
Dlr:	0.		
Sample date:	10-NOV-15	Finding:	40.
Chemical:	CHLORIDE	Report units:	MG/L
Dlr:	0.		
Sample date:	10-NOV-15	Finding:	120.
Chemical:	SULFATE	Report units:	MG/L
Dlr:	0.5		
Sample date:	10-NOV-15	Finding:	0.27
Chemical:	FLUORIDE (F) (NATURAL-SOURCE)	Report units:	MG/L
Dlr:	0.1		
Sample date:	10-NOV-15	Finding:	74.
Chemical:	MANGANESE	Report units:	UG/L
Dlr:	20.		
Sample date:	02-AUG-13	Finding:	2.9
Chemical:	O-XYLENE	Report units:	UG/L

Docusign Envelope ID: 3773F87A-0B89-4932-BA2C-CA8383B3EEAD

Dlr:	0.5		
Sample date:	02-AUG-13	Finding:	8.6
Chemical:	XYLENES (TOTAL)	Report units:	UG/L
Dlr:	0.5		
Sample date:	02-AUG-13	Finding:	5.7
Chemical:	M,P-XYLENE	Report units:	UG/L
Dlr:	0.5		
Sample date:	02-AUG-13	Finding:	6.73
Chemical:	NITRATE (AS NO3)	Report units:	MG/L
Dlr:	2.		
Sample date:	02-AUG-13	Finding:	0.95
Chemical:	ETHYLBENZENE	Report units:	UG/L
Dlr:	0.5		
Sample date:	18-JUL-12	Finding:	750.
Chemical:	NITRATE + NITRITE (AS N)	Report units:	MG/L
Dlr:	0.4		
Sample date:	18-JUL-12	Finding:	560.
Chemical:	RADON 222	Report units:	PCI/L
Dlr:	100.		
Sample date:	18-JUL-12	Finding:	22.
Chemical:	RADON 222 COUNTING ERROR	Report units:	PCI/L
Dlr:	0.		
Sample date:	18-JUL-12	Finding:	3.3
Chemical:	NITRATE (AS NO3)	Report units:	MG/L
Dlr:	2.		

F109
NNW
1/4 - 1/2 Mile
Higher

CA WELLS 4678

Seq:	4678	Prim sta c:	04N/27W-22B06 S
Frds no:	4210010031	County:	42
District:	06	User id:	TAP
System no:	4210010	Water type:	G
Source nam:	VERA CRUZ WELL	Station ty:	WELL/AMBNT/MUN/INTAKE/SUPPLY
Latitude:	342500.0	Longitude:	1194200.0
Precision:	8	Status:	AR
Comment 1:	Not Reported	Comment 2:	Not Reported
Comment 3:	Not Reported	Comment 4:	Not Reported
Comment 5:	Not Reported	Comment 6:	Not Reported
Comment 7:	Not Reported		
System no:	4210010	System nam:	City Of Santa Barbara
Hqname:	Not Reported	Address:	P. O. BOX 33
City:	SANTA BARBARA	State:	Not Reported
Zip:	93102	Zip ext:	Not Reported
Pop serv:	91462	Connection:	23756
Area serve:	SANTA BARBARA		
Sample date:	16-NOV-16	Finding:	25000.
Chemical:	CYANIDE	Report units:	UG/L
Dlr:	100.		

Docusign Envelope ID: 3773F87A-0B89-4932-BA2C-CA8383B3EEAD

GEOCHECK® - PHYSICAL SETTING SOURCE MAP FINDINGS

Sample date:	02-NOV-16	Finding:	110.
Chemical:	CALCIUM	Report units:	MG/L
Dlr:	0.		
Sample date:	02-NOV-16	Finding:	12.
Chemical:	AGGRSSIVE INDEX (CORROSIVITY)	Report units:	Not Reported
Dlr:	0.		
Sample date:	02-NOV-16	Finding:	34.
Chemical:	TURBIDITY, LABORATORY	Report units:	NTU
Dlr:	0.1		
Sample date:	02-NOV-16	Finding:	0.99
Chemical:	LANGELIER INDEX @ 60 C	Report units:	Not Reported
Dlr:	0.		
Sample date:	02-NOV-16	Finding:	670.
Chemical:	TOTAL DISSOLVED SOLIDS	Report units:	MG/L
Dlr:	0.		
Sample date:	02-NOV-16	Finding:	13000.
Chemical:	CYANIDE	Report units:	UG/L
Dlr:	100.		
Sample date:	02-NOV-16	Finding:	240.
Chemical:	IRON	Report units:	UG/L
Dlr:	100.		
Sample date:	02-NOV-16	Finding:	3.
Chemical:	COLOR	Report units:	UNITS
Dlr:	0.		
Sample date:	02-NOV-16	Finding:	67.
Chemical:	ODOR THRESHOLD @ 60 C	Report units:	TON
Dlr:	1.		
Sample date:	02-NOV-16	Finding:	1100.
Chemical:	SPECIFIC CONDUCTANCE	Report units:	US
Dlr:	0.		
Sample date:	02-NOV-16	Finding:	7.4
Chemical:	PH, LABORATORY	Report units:	Not Reported
Dlr:	0.		
Sample date:	02-NOV-16	Finding:	260.
Chemical:	ALKALINITY (TOTAL) AS CACO3	Report units:	MG/L
Dlr:	0.		
Sample date:	02-NOV-16	Finding:	310.
Chemical:	BICARBONATE ALKALINITY	Report units:	MG/L
Dlr:	0.		
Sample date:	02-NOV-16	Finding:	410.
Chemical:	HARDNESS (TOTAL) AS CACO3	Report units:	MG/L
Dlr:	0.		
Sample date:	02-NOV-16	Finding:	32.
Chemical:	MAGNESIUM	Report units:	MG/L
Dlr:	0.		
Sample date:	02-NOV-16	Finding:	81.
Chemical:	SODIUM	Report units:	MG/L

Docusign Envelope ID: 3773F87A-0B89-4932-BA2C-CA8383B3EEAD

Dlr:	0.		
Sample date:	02-NOV-16	Finding:	2.
Chemical:	POTASSIUM	Report units:	MG/L
Dlr:	0.		
Sample date:	02-NOV-16	Finding:	160.
Chemical:	CHLORIDE	Report units:	MG/L
Dlr:	0.		
Sample date:	02-NOV-16	Finding:	84.
Chemical:	SULFATE	Report units:	MG/L
Dlr:	0.5		
Sample date:	02-NOV-16	Finding:	0.29
Chemical:	FLUORIDE (F) (NATURAL-SOURCE)	Report units:	MG/L
Dlr:	0.1		
Sample date:	02-NOV-16	Finding:	130.
Chemical:	BARIUM	Report units:	UG/L
Dlr:	100.		
Sample date:	11-JUN-14	Finding:	1.
Chemical:	RADIUM 228 MDA95	Report units:	PCI/L
Dlr:	0.		
Sample date:	11-JUN-14	Finding:	3.
Chemical:	GROSS ALPHA MDA95	Report units:	PCI/L
Dlr:	0.		
Sample date:	11-JUN-14	Finding:	0.21
Chemical:	GROSS ALPHA COUNTING ERROR	Report units:	PCI/L
Dlr:	0.		
Sample date:	27-FEB-14	Finding:	0.18
Chemical:	GROSS ALPHA COUNTING ERROR	Report units:	PCI/L
Dlr:	0.		
Sample date:	27-FEB-14	Finding:	0.78
Chemical:	RADIUM 228 MDA95	Report units:	PCI/L
Dlr:	0.		
Sample date:	27-FEB-14	Finding:	0.41
Chemical:	RADIUM 226 MDA95	Report units:	PCI/L
Dlr:	0.		
Sample date:	27-FEB-14	Finding:	0.62
Chemical:	GROSS ALPHA MDA95	Report units:	PCI/L
Dlr:	0.		
Sample date:	27-FEB-14	Finding:	0.16
Chemical:	RADIUM 226 COUNTING ERROR	Report units:	PCI/L
Dlr:	0.		
Sample date:	03-DEC-13	Finding:	1.04
Chemical:	GROSS ALPHA COUNTING ERROR	Report units:	PCI/L
Dlr:	0.		
Sample date:	03-DEC-13	Finding:	0.25
Chemical:	RADIUM 226 COUNTING ERROR	Report units:	PCI/L
Dlr:	0.		

Docusign Envelope ID: 3773F87A-0B89-4932-BA2C-CA8383B3EEAD

GEOCHECK® - PHYSICAL SETTING SOURCE MAP FINDINGS

Sample date:	03-DEC-13	Finding:	0.45
Chemical:	RADIUM 226 MDA95	Report units:	PCI/L
Dlr:	0.		
Sample date:	03-DEC-13	Finding:	0.88
Chemical:	RADIUM 228 MDA95	Report units:	PCI/L
Dlr:	0.		
Sample date:	18-AUG-13	Finding:	1.02
Chemical:	GROSS ALPHA COUNTING ERROR	Report units:	PCI/L
Dlr:	0.		
Sample date:	18-AUG-13	Finding:	1.4
Chemical:	M,P-XYLENE	Report units:	UG/L
Dlr:	0.5		
Sample date:	18-AUG-13	Finding:	200.
Chemical:	ODOR THRESHOLD @ 60 C	Report units:	TON
Dlr:	1.		
Sample date:	18-AUG-13	Finding:	840.
Chemical:	SPECIFIC CONDUCTANCE	Report units:	US
Dlr:	0.		
Sample date:	18-AUG-13	Finding:	7.5
Chemical:	PH, LABORATORY	Report units:	Not Reported
Dlr:	0.		
Sample date:	18-AUG-13	Finding:	270.
Chemical:	ALKALINITY (TOTAL) AS CACO3	Report units:	MG/L
Dlr:	0.		
Sample date:	18-AUG-13	Finding:	330.
Chemical:	BICARBONATE ALKALINITY	Report units:	MG/L
Dlr:	0.		
Sample date:	18-AUG-13	Finding:	340.
Chemical:	HARDNESS (TOTAL) AS CACO3	Report units:	MG/L
Dlr:	0.		
Sample date:	18-AUG-13	Finding:	95.
Chemical:	CALCIUM	Report units:	MG/L
Dlr:	0.		
Sample date:	18-AUG-13	Finding:	26.
Chemical:	MAGNESIUM	Report units:	MG/L
Dlr:	0.		
Sample date:	18-AUG-13	Finding:	49.
Chemical:	SODIUM	Report units:	MG/L
Dlr:	0.		
Sample date:	18-AUG-13	Finding:	1.5
Chemical:	POTASSIUM	Report units:	MG/L
Dlr:	0.		
Sample date:	18-AUG-13	Finding:	50.
Chemical:	CHLORIDE	Report units:	MG/L
Dlr:	0.		
Sample date:	18-AUG-13	Finding:	83.
Chemical:	SULFATE	Report units:	MG/L

Docusign Envelope ID: 3773F87A-0B89-4932-BA2C-CA8383B3EEAD

Dlr:	0.5		
Sample date:	18-AUG-13	Finding:	0.28
Chemical:	FLUORIDE (F) (NATURAL-SOURCE)	Report units:	MG/L
Dlr:	0.1		
Sample date:	18-AUG-13	Finding:	2.2
Chemical:	ARSENIC	Report units:	UG/L
Dlr:	2.		
Sample date:	18-AUG-13	Finding:	480.
Chemical:	IRON	Report units:	UG/L
Dlr:	100.		
Sample date:	18-AUG-13	Finding:	5.5
Chemical:	CHLOROETHANE	Report units:	UG/L
Dlr:	0.5		
Sample date:	18-AUG-13	Finding:	5.5e-002
Chemical:	FOAMING AGENTS (MBAS)	Report units:	MG/L
Dlr:	0.		
Sample date:	18-AUG-13	Finding:	540.
Chemical:	TOTAL DISSOLVED SOLIDS	Report units:	MG/L
Dlr:	0.		
Sample date:	18-AUG-13	Finding:	1.
Chemical:	LANGELIER INDEX @ 60 C	Report units:	Not Reported
Dlr:	0.		
Sample date:	18-AUG-13	Finding:	0.57
Chemical:	O-XYLENE	Report units:	UG/L
Dlr:	0.5		
Sample date:	18-AUG-13	Finding:	1.9
Chemical:	XYLENES (TOTAL)	Report units:	UG/L
Dlr:	0.5		
Sample date:	18-AUG-13	Finding:	39.
Chemical:	TURBIDITY, LABORATORY	Report units:	NTU
Dlr:	0.1		
Sample date:	18-AUG-13	Finding:	19.
Chemical:	RADON 222 COUNTING ERROR	Report units:	PCI/L
Dlr:	0.		
Sample date:	18-AUG-13	Finding:	650.
Chemical:	RADON 222	Report units:	PCI/L
Dlr:	100.		
Sample date:	18-AUG-13	Finding:	12.
Chemical:	AGGRSSIVE INDEX (CORROSIVITY)	Report units:	Not Reported
Dlr:	0.		
Sample date:	18-AUG-13	Finding:	5.
Chemical:	COLOR	Report units:	UNITS
Dlr:	0.		

GEOCHECK® - PHYSICAL SETTING SOURCE MAP FINDINGS

Map ID
Direction
Distance
Elevation | Database | EDR ID Number

E110
SSE
1/4 - 1/2 Mile
Higher

CA WELLS **CAUSGSN00016722**

Well ID:	USGS-342434119414401	Well Type:	UNK
Source:	United States Geological Survey		
Other Name:	USGS-342434119414401	GAMA PFAS Testing:	Not Reported
Groundwater Quality Data:	https://gamagroundwater.waterboards.ca.gov/gama/gamamap/public/GamaDataDisplay.asp?dataset=USGSNEW&samp_date=&global_id=&assigned_name=USGS-342434119414401&store_num=		
GeoTracker Data:	Not Reported		

G111
NE
1/4 - 1/2 Mile
Lower

CA WELLS **CAEDF0000063253**

Well ID:	SLT3S0641304-MW-1	Well Type:	MONITORING
Source:	EDF	Other Name:	MW-1
GAMA PFAS Testing:	Not Reported		
Groundwater Quality Data:	https://gamagroundwater.waterboards.ca.gov/gama/gamamap/public/GamaDataDisplay.asp?dataset=EDF&samp_date=&global_id=SLT3S0641304&assigned_name=MW-1&store_num=		
GeoTracker Data:	https://geotracker.waterboards.ca.gov/profile_report.asp?cmd=MWEDFResults&global_id=SLT3S0641304&assigned_name=MW-1		

G112
NE
1/4 - 1/2 Mile
Lower

CA WELLS **CAEDF0000136773**

Well ID:	T0608300253-MW-2	Well Type:	MONITORING
Source:	EDF	Other Name:	MW-2
GAMA PFAS Testing:	Not Reported		
Groundwater Quality Data:	https://gamagroundwater.waterboards.ca.gov/gama/gamamap/public/GamaDataDisplay.asp?dataset=EDF&samp_date=&global_id=T0608300253&assigned_name=MW-2&store_num=		
GeoTracker Data:	https://geotracker.waterboards.ca.gov/profile_report.asp?cmd=MWEDFResults&global_id=T0608300253&assigned_name=MW-2		

G113
NE
1/4 - 1/2 Mile
Lower

CA WELLS **CAEDF0000058476**

Well ID:	SLT3S0641304-MW-2	Well Type:	MONITORING
Source:	EDF	Other Name:	MW-2
GAMA PFAS Testing:	Not Reported		
Groundwater Quality Data:	https://gamagroundwater.waterboards.ca.gov/gama/gamamap/public/GamaDataDisplay.asp?dataset=EDF&samp_date=&global_id=SLT3S0641304&assigned_name=MW-2&store_num=		
GeoTracker Data:	https://geotracker.waterboards.ca.gov/profile_report.asp?cmd=MWEDFResults&global_id=SLT3S0641304&assigned_name=MW-2		

GEOCHECK® - PHYSICAL SETTING SOURCE MAP FINDINGS

Map ID
Direction
Distance
Elevation | Database | EDR ID Number

H114
ENE
1/4 - 1/2 Mile
Lower

CA WELLS **CAEDF0000115342**

Well ID:	SLT3S2371349-S&G-1	Well Type:	MONITORING
Source:	EDF	Other Name:	S&G-1
GAMA PFAS Testing:	Not Reported		
Groundwater Quality Data:	https://gamagroundwater.waterboards.ca.gov/gama/gamamap/public/GamaDataDisplay.asp?dataset=EDF&samp_date=&global_id=SLT3S2371349&assigned_name=S&G-1&store_num=		
GeoTracker Data:	https://geotracker.waterboards.ca.gov/profile_report.asp?cmd=MWEDFResults&global_id=SLT3S2371349&assigned_name=S&G-1		

G115
ENE
1/4 - 1/2 Mile
Lower

CA WELLS **CAEDF0000066255**

Well ID:	SLT3S2371349-PAC GEO 1	Well Type:	MONITORING
Source:	EDF	Other Name:	PAC GEO 1
GAMA PFAS Testing:	Not Reported		
Groundwater Quality Data:	https://gamagroundwater.waterboards.ca.gov/gama/gamamap/public/GamaDataDisplay.asp?dataset=EDF&samp_date=&global_id=SLT3S2371349&assigned_name=PAC GEO 1&store_num=		
GeoTracker Data:	https://geotracker.waterboards.ca.gov/profile_report.asp?cmd=MWEDFResults&global_id=SLT3S2371349&assigned_name=PAC GEO 1		

G116
ENE
1/4 - 1/2 Mile
Lower

CA WELLS **CAEDF0000096425**

Well ID:	SLT3S2371349-AEC-3	Well Type:	MONITORING
Source:	EDF	Other Name:	AEC-3
GAMA PFAS Testing:	Not Reported		
Groundwater Quality Data:	https://gamagroundwater.waterboards.ca.gov/gama/gamamap/public/GamaDataDisplay.asp?dataset=EDF&samp_date=&global_id=SLT3S2371349&assigned_name=AEC-3&store_num=		
GeoTracker Data:	https://geotracker.waterboards.ca.gov/profile_report.asp?cmd=MWEDFResults&global_id=SLT3S2371349&assigned_name=AEC-3		

H117
ENE
1/4 - 1/2 Mile
Lower

CA WELLS **CAEDF0000114938**

Well ID:	SLT3S2371349-SGD-7	Well Type:	MONITORING
Source:	EDF	Other Name:	SGD-7
GAMA PFAS Testing:	Not Reported		
Groundwater Quality Data:	https://gamagroundwater.waterboards.ca.gov/gama/gamamap/public/GamaDataDisplay.asp?dataset=EDF&samp_date=&global_id=SLT3S2371349&assigned_name=SGD-7&store_num=		
GeoTracker Data:	https://geotracker.waterboards.ca.gov/profile_report.asp?cmd=MWEDFResults&global_id=SLT3S2371349&assigned_name=SGD-7		

Docusign Envelope ID: 3773F87A-0B89-4932-BA2C-CA8383B3EEAD

GEOCHECK® - PHYSICAL SETTING SOURCE MAP FINDINGS

Map ID
Direction
Distance
Elevation | Database | EDR ID Number

G118
NE
1/4 - 1/2 Mile
Lower

CA WELLS **CAUSGSN00004579**

Well ID:	USGS-342455119412401	Well Type:	UNK
Source:	United States Geological Survey		
Other Name:	USGS-342455119412401	GAMA PFAS Testing:	Not Reported
Groundwater Quality Data:	https://gamagroundwater.waterboards.ca.gov/gama/gamamap/public/GamaDataDisplay.asp?dataset=USGSNEW&samp_date=&global_id=&assigned_name=USGS-342455119412401&store_num=		
GeoTracker Data:	Not Reported		

G119
NE
1/4 - 1/2 Mile
Lower

CA WELLS **CAUSGSN00016764**

Well ID:	USGS-342455119412403	Well Type:	UNK
Source:	United States Geological Survey		
Other Name:	USGS-342455119412403	GAMA PFAS Testing:	Not Reported
Groundwater Quality Data:	https://gamagroundwater.waterboards.ca.gov/gama/gamamap/public/GamaDataDisplay.asp?dataset=USGSNEW&samp_date=&global_id=&assigned_name=USGS-342455119412403&store_num=		
GeoTracker Data:	Not Reported		

G120
NE
1/4 - 1/2 Mile
Lower

CA WELLS **CAUSGSN00014557**

Well ID:	USGS-342455119412402	Well Type:	UNK
Source:	United States Geological Survey		
Other Name:	USGS-342455119412402	GAMA PFAS Testing:	Not Reported
Groundwater Quality Data:	https://gamagroundwater.waterboards.ca.gov/gama/gamamap/public/GamaDataDisplay.asp?dataset=USGSNEW&samp_date=&global_id=&assigned_name=USGS-342455119412402&store_num=		
GeoTracker Data:	Not Reported		

G121
ENE
1/4 - 1/2 Mile
Lower

CA WELLS **CAEDF0000016172**

Well ID:	SLT3S2371349-VE-7	Well Type:	MONITORING
Source:	EDF	Other Name:	VE-7
GAMA PFAS Testing:	Not Reported		
Groundwater Quality Data:	https://gamagroundwater.waterboards.ca.gov/gama/gamamap/public/GamaDataDisplay.asp?dataset=EDF&samp_date=&global_id=SLT3S2371349&assigned_name=VE-7&store_num=		
GeoTracker Data:	https://geotracker.waterboards.ca.gov/profile_report.asp?cmd=MWEDFResults&global_id=SLT3S2371349&assigned_name=VE-7		

Docusign Envelope ID: 3773F87A-0B89-4932-BA2C-CA8383B3EEAD

GEOCHECK® - PHYSICAL SETTING SOURCE MAP FINDINGS

Map ID
Direction
Distance
Elevation | Database | EDR ID Number

H122
ENE
1/4 - 1/2 Mile
Lower

FED USGS **USGS40000143655**

Organization ID:	USGS-CA		
Organization Name:	USGS California Water Science Center		
Monitor Location:	004N027W22G001S	Type:	Well
Description:	Not Reported	HUC:	18060013
Drainage Area:	Not Reported	Drainage Area Units:	Not Reported
Contrib Drainage Area:	Not Reported	Contrib Drainage Area Unts:	Not Reported
Aquifer:	California Coastal Basin aquifers		
Formation Type:	Not Reported	Aquifer Type:	Not Reported
Construction Date:	19620101	Well Depth:	40
Well Depth Units:	ft	Well Hole Depth:	40
Well Hole Depth Units:	ft		

Ground water levels,Number of Measurements:	2	Level reading date:	1962-05-01
Feet below surface:	7.00	Feet to sea level:	Not Reported
Note:	Not Reported		

Level reading date:	1962-05	Feet below surface:	7.3
Feet to sea level:	Not Reported		
Note:	Other conditions existed that would affect the measured water level.		

G123
ENE
1/4 - 1/2 Mile
Lower

CA WELLS **CAEDF0000007845**

Well ID:	SLT3S2371349-MW-3	Well Type:	MONITORING
Source:	EDF	Other Name:	MW-3
GAMA PFAS Testing:	Not Reported		
Groundwater Quality Data:	https://gamagroundwater.waterboards.ca.gov/gama/gamamap/public/GamaDataDisplay.asp?dataset=EDF&samp_date=&global_id=SLT3S2371349&assigned_name=MW-3&store_num=		
GeoTracker Data:	https://geotracker.waterboards.ca.gov/profile_report.asp?cmd=MWEDFResults&global_id=SLT3S2371349&assigned_name=MW-3		

H124
ENE
1/4 - 1/2 Mile
Lower

CA WELLS **CAEDF0000132246**

Well ID:	SLT3S2371349-S&G-2	Well Type:	MONITORING
Source:	EDF	Other Name:	S&G-2
GAMA PFAS Testing:	Not Reported		
Groundwater Quality Data:	https://gamagroundwater.waterboards.ca.gov/gama/gamamap/public/GamaDataDisplay.asp?dataset=EDF&samp_date=&global_id=SLT3S2371349&assigned_name=S&G-2&store_num=		
GeoTracker Data:	https://geotracker.waterboards.ca.gov/profile_report.asp?cmd=MWEDFResults&global_id=SLT3S2371349&assigned_name=S&G-2		

GEOCHECK® - PHYSICAL SETTING SOURCE MAP FINDINGS

Map ID
Direction
Distance
Elevation | Database | EDR ID Number

H125
ENE
1/4 - 1/2 Mile
Lower

CA WELLS **CAEDF0000116553**

Well ID:	SLT3S2371349-AEC-1	Well Type:	MONITORING
Source:	EDF	Other Name:	AEC-1
GAMA PFAS Testing:	Not Reported		
Groundwater Quality Data:	https://gamagroundwater.waterboards.ca.gov/gama/gamamap/public/GamaDataDisplay.asp?dataset=EDF&samp_date=&global_id=SLT3S2371349&assigned_name=AEC-1&store_num=		
GeoTracker Data:	https://geotracker.waterboards.ca.gov/profile_report.asp?cmd=MWEDFResults&global_id=SLT3S2371349&assigned_name=AEC-1		

H126
ENE
1/4 - 1/2 Mile
Lower

CA WELLS **CAEDF0000134816**

Well ID:	SLT3S2371349-AEC-2	Well Type:	MONITORING
Source:	EDF	Other Name:	AEC-2
GAMA PFAS Testing:	Not Reported		
Groundwater Quality Data:	https://gamagroundwater.waterboards.ca.gov/gama/gamamap/public/GamaDataDisplay.asp?dataset=EDF&samp_date=&global_id=SLT3S2371349&assigned_name=AEC-2&store_num=		
GeoTracker Data:	https://geotracker.waterboards.ca.gov/profile_report.asp?cmd=MWEDFResults&global_id=SLT3S2371349&assigned_name=AEC-2		

G127
NE
1/4 - 1/2 Mile
Lower

CA WELLS **CAEDF0000011406**

Well ID:	T0608374992-MW-8	Well Type:	MONITORING
Source:	EDF	Other Name:	MW-8
GAMA PFAS Testing:	Not Reported		
Groundwater Quality Data:	https://gamagroundwater.waterboards.ca.gov/gama/gamamap/public/GamaDataDisplay.asp?dataset=EDF&samp_date=&global_id=T0608374992&assigned_name=MW-8&store_num=		
GeoTracker Data:	https://geotracker.waterboards.ca.gov/profile_report.asp?cmd=MWEDFResults&global_id=T0608374992&assigned_name=MW-8		

G128
NE
1/4 - 1/2 Mile
Lower

CA WELLS **CAEDF0000062360**

Well ID:	T0608374992-MW-4	Well Type:	MONITORING
Source:	EDF	Other Name:	MW-4
GAMA PFAS Testing:	Not Reported		
Groundwater Quality Data:	https://gamagroundwater.waterboards.ca.gov/gama/gamamap/public/GamaDataDisplay.asp?dataset=EDF&samp_date=&global_id=T0608374992&assigned_name=MW-4&store_num=		
GeoTracker Data:	https://geotracker.waterboards.ca.gov/profile_report.asp?cmd=MWEDFResults&global_id=T0608374992&assigned_name=MW-4		

Docusign Envelope ID: 3773F87A-0B89-4932-BA2C-CA8383B3EEAD

GEOCHECK® - PHYSICAL SETTING SOURCE MAP FINDINGS

Map ID
Direction
Distance
Elevation | Database | EDR ID Number

H129
ENE
1/4 - 1/2 Mile
Lower

CA WELLS **CAEDF0000039925**

Well ID:	SLT3S2371349-ES-1	Well Type:	MONITORING
Source:	EDF	Other Name:	ES-1
GAMA PFAS Testing:	Not Reported		
Groundwater Quality Data:	https://gamagroundwater.waterboards.ca.gov/gama/gamamap/public/GamaDataDisplay.asp?dataset=EDF&samp_date=&global_id=SLT3S2371349&assigned_name=ES-1&store_num=		
GeoTracker Data:	https://geotracker.waterboards.ca.gov/profile_report.asp?cmd=MWEDFResults&global_id=SLT3S2371349&assigned_name=ES-1		

G130
NE
1/4 - 1/2 Mile
Lower

CA WELLS **CAEDF0000119992**

Well ID:	T0608374992-MW-7	Well Type:	MONITORING
Source:	EDF	Other Name:	MW-7
GAMA PFAS Testing:	Not Reported		
Groundwater Quality Data:	https://gamagroundwater.waterboards.ca.gov/gama/gamamap/public/GamaDataDisplay.asp?dataset=EDF&samp_date=&global_id=T0608374992&assigned_name=MW-7&store_num=		
GeoTracker Data:	https://geotracker.waterboards.ca.gov/profile_report.asp?cmd=MWEDFResults&global_id=T0608374992&assigned_name=MW-7		

G131
NE
1/4 - 1/2 Mile
Lower

CA WELLS **CAEDF0000000244**

Well ID:	T0608374992-MW-10	Well Type:	MONITORING
Source:	EDF	Other Name:	MW-10
GAMA PFAS Testing:	Not Reported		
Groundwater Quality Data:	https://gamagroundwater.waterboards.ca.gov/gama/gamamap/public/GamaDataDisplay.asp?dataset=EDF&samp_date=&global_id=T0608374992&assigned_name=MW-10&store_num=		
GeoTracker Data:	https://geotracker.waterboards.ca.gov/profile_report.asp?cmd=MWEDFResults&global_id=T0608374992&assigned_name=MW-10		

G132
NE
1/4 - 1/2 Mile
Lower

CA WELLS **CAEDF0000057838**

Well ID:	T0608374992-MW-6	Well Type:	MONITORING
Source:	EDF	Other Name:	MW-6
GAMA PFAS Testing:	Not Reported		
Groundwater Quality Data:	https://gamagroundwater.waterboards.ca.gov/gama/gamamap/public/GamaDataDisplay.asp?dataset=EDF&samp_date=&global_id=T0608374992&assigned_name=MW-6&store_num=		
GeoTracker Data:	https://geotracker.waterboards.ca.gov/profile_report.asp?cmd=MWEDFResults&global_id=T0608374992&assigned_name=MW-6		

Docusign Envelope ID: 3773F87A-0B89-4932-BA2C-CA8383B3EEAD

GEOCHECK® - PHYSICAL SETTING SOURCE MAP FINDINGS

Map ID
Direction
Distance
Elevation | Database | EDR ID Number

I133
NE
1/4 - 1/2 Mile
Lower

CA WELLS **CAEDF0000109345**

Well ID:	T0608336799-MW-4	Well Type:	MONITORING
Source:	EDF	Other Name:	MW-4
GAMA PFAS Testing:	Not Reported		
Groundwater Quality Data:	https://gamagroundwater.waterboards.ca.gov/gama/gamamap/public/GamaDataDisplay.asp?dataset=EDF&samp_date=&global_id=T0608336799&assigned_name=MW-4&store_num=		
GeoTracker Data:	https://geotracker.waterboards.ca.gov/profile_report.asp?cmd=MWEDFResults&global_id=T0608336799&assigned_name=MW-4		

I134
NE
1/4 - 1/2 Mile
Lower

CA WELLS **CAEDF0000111240**

Well ID:	T0608336799-MW-2	Well Type:	MONITORING
Source:	EDF	Other Name:	MW-2
GAMA PFAS Testing:	Not Reported		
Groundwater Quality Data:	https://gamagroundwater.waterboards.ca.gov/gama/gamamap/public/GamaDataDisplay.asp?dataset=EDF&samp_date=&global_id=T0608336799&assigned_name=MW-2&store_num=		
GeoTracker Data:	https://geotracker.waterboards.ca.gov/profile_report.asp?cmd=MWEDFResults&global_id=T0608336799&assigned_name=MW-2		

G135
NE
1/4 - 1/2 Mile
Lower

CA WELLS **CAEDF0000016598**

Well ID:	T0608374992-MW-3	Well Type:	MONITORING
Source:	EDF	Other Name:	MW-3
GAMA PFAS Testing:	Not Reported		
Groundwater Quality Data:	https://gamagroundwater.waterboards.ca.gov/gama/gamamap/public/GamaDataDisplay.asp?dataset=EDF&samp_date=&global_id=T0608374992&assigned_name=MW-3&store_num=		
GeoTracker Data:	https://geotracker.waterboards.ca.gov/profile_report.asp?cmd=MWEDFResults&global_id=T0608374992&assigned_name=MW-3		

I136
NE
1/4 - 1/2 Mile
Lower

CA WELLS **CAEDF0000064754**

Well ID:	T0608336799-MW-1	Well Type:	MONITORING
Source:	EDF	Other Name:	MW-1
GAMA PFAS Testing:	Not Reported		
Groundwater Quality Data:	https://gamagroundwater.waterboards.ca.gov/gama/gamamap/public/GamaDataDisplay.asp?dataset=EDF&samp_date=&global_id=T0608336799&assigned_name=MW-1&store_num=		
GeoTracker Data:	https://geotracker.waterboards.ca.gov/profile_report.asp?cmd=MWEDFResults&global_id=T0608336799&assigned_name=MW-1		

Docusign Envelope ID: 3773F87A-0B89-4932-BA2C-CA8383B3EEAD

GEOCHECK® - PHYSICAL SETTING SOURCE MAP FINDINGS

Map ID
Direction
Distance
Elevation | Database | EDR ID Number

I137
NE
1/4 - 1/2 Mile
Lower

CA WELLS **CAEDF0000137712**

Well ID:	T0608336799-MW-3	Well Type:	MONITORING
Source:	EDF	Other Name:	MW-3
GAMA PFAS Testing:	Not Reported		
Groundwater Quality Data:	https://gamagroundwater.waterboards.ca.gov/gama/gamamap/public/GamaDataDisplay.asp?dataset=EDF&samp_date=&global_id=T0608336799&assigned_name=MW-3&store_num=		
GeoTracker Data:	https://geotracker.waterboards.ca.gov/profile_report.asp?cmd=MWEDFResults&global_id=T0608336799&assigned_name=MW-3		

I138
NE
1/4 - 1/2 Mile
Lower

CA WELLS **CAEDF0000131060**

Well ID:	T0608374992-MW-1	Well Type:	MONITORING
Source:	EDF	Other Name:	MW-1
GAMA PFAS Testing:	Not Reported		
Groundwater Quality Data:	https://gamagroundwater.waterboards.ca.gov/gama/gamamap/public/GamaDataDisplay.asp?dataset=EDF&samp_date=&global_id=T0608374992&assigned_name=MW-1&store_num=		
GeoTracker Data:	https://geotracker.waterboards.ca.gov/profile_report.asp?cmd=MWEDFResults&global_id=T0608374992&assigned_name=MW-1		

J139
ENE
1/4 - 1/2 Mile
Lower

CA WELLS **CAEDF0000100300**

Well ID:	T0608336719-MW4-1	Well Type:	MONITORING
Source:	EDF	Other Name:	MW4-1
GAMA PFAS Testing:	Not Reported		
Groundwater Quality Data:	https://gamagroundwater.waterboards.ca.gov/gama/gamamap/public/GamaDataDisplay.asp?dataset=EDF&samp_date=&global_id=T0608336719&assigned_name=MW4-1&store_num=		
GeoTracker Data:	https://geotracker.waterboards.ca.gov/profile_report.asp?cmd=MWEDFResults&global_id=T0608336719&assigned_name=MW4-1		

I140
NE
1/4 - 1/2 Mile
Lower

CA WELLS **CAEDF0000110143**

Well ID:	T0608374992-MW-2	Well Type:	MONITORING
Source:	EDF	Other Name:	MW-2
GAMA PFAS Testing:	Not Reported		
Groundwater Quality Data:	https://gamagroundwater.waterboards.ca.gov/gama/gamamap/public/GamaDataDisplay.asp?dataset=EDF&samp_date=&global_id=T0608374992&assigned_name=MW-2&store_num=		
GeoTracker Data:	https://geotracker.waterboards.ca.gov/profile_report.asp?cmd=MWEDFResults&global_id=T0608374992&assigned_name=MW-2		

GEOCHECK® - PHYSICAL SETTING SOURCE MAP FINDINGS

Map ID
Direction
Distance
Elevation | Database | EDR ID Number

H141
ENE
1/4 - 1/2 Mile
Lower

CA WELLS **CAEDF0000038985**

Well ID:	T10000001599-MW-4	Well Type:	MONITORING
Source:	EDF	Other Name:	MW-4
GAMA PFAS Testing:	Not Reported		
Groundwater Quality Data:	https://gamagroundwater.waterboards.ca.gov/gama/gamamap/public/GamaDataDisplay.asp?dataset=EDF&samp_date=&global_id=T10000001599&assigned_name=MW-4&store_num=		
GeoTracker Data:	https://geotracker.waterboards.ca.gov/profile_report.asp?cmd=MWEDFResults&global_id=T10000001599&assigned_name=MW-4		

J142
ENE
1/4 - 1/2 Mile
Lower

CA WELLS **CAEDF0000057233**

Well ID:	T0608336719-MW1-1	Well Type:	MONITORING
Source:	EDF	Other Name:	MW1-1
GAMA PFAS Testing:	Not Reported		
Groundwater Quality Data:	https://gamagroundwater.waterboards.ca.gov/gama/gamamap/public/GamaDataDisplay.asp?dataset=EDF&samp_date=&global_id=T0608336719&assigned_name=MW1-1&store_num=		
GeoTracker Data:	https://geotracker.waterboards.ca.gov/profile_report.asp?cmd=MWEDFResults&global_id=T0608336719&assigned_name=MW1-1		

J143
ENE
1/4 - 1/2 Mile
Lower

CA WELLS **CAEDF0000050846**

Well ID:	T0608336719-MW3-1	Well Type:	MONITORING
Source:	EDF	Other Name:	MW3-1
GAMA PFAS Testing:	Not Reported		
Groundwater Quality Data:	https://gamagroundwater.waterboards.ca.gov/gama/gamamap/public/GamaDataDisplay.asp?dataset=EDF&samp_date=&global_id=T0608336719&assigned_name=MW3-1&store_num=		
GeoTracker Data:	https://geotracker.waterboards.ca.gov/profile_report.asp?cmd=MWEDFResults&global_id=T0608336719&assigned_name=MW3-1		

I144
NE
1/4 - 1/2 Mile
Lower

CA WELLS **CAEDF0000058584**

Well ID:	T0608374992-MW-5	Well Type:	MONITORING
Source:	EDF	Other Name:	MW-5
GAMA PFAS Testing:	Not Reported		
Groundwater Quality Data:	https://gamagroundwater.waterboards.ca.gov/gama/gamamap/public/GamaDataDisplay.asp?dataset=EDF&samp_date=&global_id=T0608374992&assigned_name=MW-5&store_num=		
GeoTracker Data:	https://geotracker.waterboards.ca.gov/profile_report.asp?cmd=MWEDFResults&global_id=T0608374992&assigned_name=MW-5		

GEOCHECK® - PHYSICAL SETTING SOURCE MAP FINDINGS

Map ID
Direction
Distance
Elevation | Database | EDR ID Number

J145
ENE
1/4 - 1/2 Mile
Lower

CA WELLS **CAEDF0000075125**

Well ID:	T0608336719-MW2-1	Well Type:	MONITORING
Source:	EDF	Other Name:	MW2-1
GAMA PFAS Testing:	Not Reported		
Groundwater Quality Data:	https://gamagroundwater.waterboards.ca.gov/gama/gamamap/public/GamaDataDisplay.asp?dataset=EDF&samp_date=&global_id=T0608336719&assigned_name=MW2-1&store_num=		
GeoTracker Data:	https://geotracker.waterboards.ca.gov/profile_report.asp?cmd=MWEDFResults&global_id=T0608336719&assigned_name=MW2-1		

H146
ENE
1/4 - 1/2 Mile
Lower

CA WELLS **CAEDF0000009565**

Well ID:	T10000001599-MW-5	Well Type:	MONITORING
Source:	EDF	Other Name:	MW-5
GAMA PFAS Testing:	Not Reported		
Groundwater Quality Data:	https://gamagroundwater.waterboards.ca.gov/gama/gamamap/public/GamaDataDisplay.asp?dataset=EDF&samp_date=&global_id=T10000001599&assigned_name=MW-5&store_num=		
GeoTracker Data:	https://geotracker.waterboards.ca.gov/profile_report.asp?cmd=MWEDFResults&global_id=T10000001599&assigned_name=MW-5		

I147
NE
1/4 - 1/2 Mile
Lower

CA WELLS **CAEDF0000040454**

Well ID:	T0608374992-MW-9	Well Type:	MONITORING
Source:	EDF	Other Name:	MW-9
GAMA PFAS Testing:	Not Reported		
Groundwater Quality Data:	https://gamagroundwater.waterboards.ca.gov/gama/gamamap/public/GamaDataDisplay.asp?dataset=EDF&samp_date=&global_id=T0608374992&assigned_name=MW-9&store_num=		
GeoTracker Data:	https://geotracker.waterboards.ca.gov/profile_report.asp?cmd=MWEDFResults&global_id=T0608374992&assigned_name=MW-9		

K148
WNW
1/4 - 1/2 Mile
Higher

CA WELLS **CAUSGSN00014370**

Well ID:	USGS-342501119421002	Well Type:	UNK
Source:	United States Geological Survey		
Other Name:	USGS-342501119421002	GAMA PFAS Testing:	Not Reported
Groundwater Quality Data:	https://gamagroundwater.waterboards.ca.gov/gama/gamamap/public/GamaDataDisplay.asp?dataset=USGSNEW&samp_date=&global_id=&assigned_name=USGS-342501119421002&store_num=		
GeoTracker Data:	Not Reported		

Docusign Envelope ID: 3773F87A-0B89-4932-BA2C-CA8383B3EEAD

GEOCHECK® - PHYSICAL SETTING SOURCE MAP FINDINGS

Map ID
Direction
Distance
Elevation | Database | EDR ID Number

K149
WNW
1/4 - 1/2 Mile
Higher

CA WELLS **CAUSGSN00008917**

Well ID:	USGS-342501119421001	Well Type:	UNK
Source:	United States Geological Survey		
Other Name:	USGS-342501119421001	GAMA PFAS Testing:	Not Reported
Groundwater Quality Data:	https://gamagroundwater.waterboards.ca.gov/gama/gamamap/public/GamaDataDisplay.asp?dataset=USGSNEW&samp_date=&global_id=&assigned_name=USGS-342501119421001&store_num=		
GeoTracker Data:	Not Reported		

L150
ENE
1/4 - 1/2 Mile
Lower

CA WELLS **CAEDF0000140925**

Well ID:	T10000001599-MW-3	Well Type:	MONITORING
Source:	EDF	Other Name:	MW-3
GAMA PFAS Testing:	Not Reported		
Groundwater Quality Data:	https://gamagroundwater.waterboards.ca.gov/gama/gamamap/public/GamaDataDisplay.asp?dataset=EDF&samp_date=&global_id=T10000001599&assigned_name=MW-3&store_num=		
GeoTracker Data:	https://geotracker.waterboards.ca.gov/profile_report.asp?cmd=MWEDFResults&global_id=T10000001599&assigned_name=MW-3		

M151
NW
1/4 - 1/2 Mile
Higher

FED USGS **USGS40000143732**

Organization ID:	USGS-CA		
Organization Name:	USGS California Water Science Center		
Monitor Location:	004N027W22E001S	Type:	Well
Description:	Not Reported	HUC:	18060013
Drainage Area:	Not Reported	Drainage Area Units:	Not Reported
Contrib Drainage Area:	Not Reported	Contrib Drainage Area Unts:	Not Reported
Aquifer:	California Coastal Basin aquifers		
Formation Type:	Not Reported	Aquifer Type:	Not Reported
Construction Date:	19910619	Well Depth:	120
Well Depth Units:	ft	Well Hole Depth:	160
Well Hole Depth Units:	ft		

Ground water levels,Number of Measurements:	141	Level reading date:	2004-12-14
Feet below surface:	18.55	Feet to sea level:	Not Reported
Note:	Not Reported		
Level reading date:	2004-11-03	Feet below surface:	18.76
Feet to sea level:	Not Reported	Note:	Not Reported
Level reading date:	2004-09-13	Feet below surface:	18.49
Feet to sea level:	Not Reported	Note:	Not Reported
Level reading date:	2004-08-12	Feet below surface:	18.64
Feet to sea level:	Not Reported	Note:	Not Reported

Docusign Envelope ID: 3773F87A-0B89-4932-BA2C-CA8383B3EEAD

Level reading date:	2004-07-15	Feet below surface:	18.53
Feet to sea level:	Not Reported	Note:	Not Reported
Level reading date:	2004-06-15	Feet below surface:	18.42
Feet to sea level:	Not Reported	Note:	Not Reported
Level reading date:	2004-06-07	Feet below surface:	18.34
Feet to sea level:	Not Reported	Note:	Not Reported
Level reading date:	2004-05-18	Feet below surface:	18.35
Feet to sea level:	Not Reported	Note:	Not Reported
Level reading date:	2004-04-13	Feet below surface:	18.24
Feet to sea level:	Not Reported	Note:	Not Reported
Level reading date:	2004-03-10	Feet below surface:	18.03
Feet to sea level:	Not Reported	Note:	Not Reported
Level reading date:	2004-02-12	Feet below surface:	18.53
Feet to sea level:	Not Reported	Note:	Not Reported
Level reading date:	2004-01-12	Feet below surface:	18.28
Feet to sea level:	Not Reported	Note:	Not Reported
Level reading date:	2003-11-10	Feet below surface:	18.18
Feet to sea level:	Not Reported	Note:	Not Reported
Level reading date:	2003-10-09	Feet below surface:	17.98
Feet to sea level:	Not Reported	Note:	Not Reported
Level reading date:	2003-08-13	Feet below surface:	17.85
Feet to sea level:	Not Reported	Note:	Not Reported
Level reading date:	2003-07-10	Feet below surface:	17.94
Feet to sea level:	Not Reported	Note:	Not Reported
Level reading date:	2003-07-03	Feet below surface:	17.84
Feet to sea level:	Not Reported	Note:	Not Reported
Level reading date:	2003-06-12	Feet below surface:	17.82
Feet to sea level:	Not Reported	Note:	Not Reported
Level reading date:	2003-05-06	Feet below surface:	17.68
Feet to sea level:	Not Reported	Note:	Not Reported
Level reading date:	2003-04-09	Feet below surface:	17.84
Feet to sea level:	Not Reported	Note:	Not Reported
Level reading date:	2003-03-05	Feet below surface:	18.54
Feet to sea level:	Not Reported	Note:	Not Reported
Level reading date:	2003-02-03	Feet below surface:	17.88
Feet to sea level:	Not Reported	Note:	Not Reported
Level reading date:	2002-12-16	Feet below surface:	18.16
Feet to sea level:	Not Reported	Note:	Not Reported
Level reading date:	2002-11-12	Feet below surface:	18.06
Feet to sea level:	Not Reported	Note:	Not Reported
Level reading date:	2002-10-14	Feet below surface:	18.30
Feet to sea level:	Not Reported	Note:	Not Reported

Docusign Envelope ID: 3773F87A-0B89-4932-BA2C-CA8383B3EEAD

Level reading date:	2002-09-23	Feet below surface:	18.29
Feet to sea level:	Not Reported	Note:	Not Reported
Level reading date:	2002-08-20	Feet below surface:	18.10
Feet to sea level:	Not Reported	Note:	Not Reported
Level reading date:	2002-06-26	Feet below surface:	18.08
Feet to sea level:	Not Reported	Note:	Not Reported
Level reading date:	2002-05-13	Feet below surface:	17.67
Feet to sea level:	Not Reported	Note:	Not Reported
Level reading date:	2002-04-22	Feet below surface:	17.86
Feet to sea level:	Not Reported	Note:	Not Reported
Level reading date:	2002-03-14	Feet below surface:	17.58
Feet to sea level:	Not Reported	Note:	Not Reported
Level reading date:	2002-02-11	Feet below surface:	17.55
Feet to sea level:	Not Reported	Note:	The site had been pumped recently.
Level reading date:	2001-06-20	Feet below surface:	15.92
Feet to sea level:	Not Reported	Note:	Not Reported
Level reading date:	2000-08-14	Feet below surface:	17.00
Feet to sea level:	Not Reported	Note:	Not Reported
Level reading date:	2000-04-16	Feet below surface:	16.93
Feet to sea level:	Not Reported	Note:	Not Reported
Level reading date:	2000-03-13	Feet below surface:	16.43
Feet to sea level:	Not Reported	Note:	Not Reported
Level reading date:	2000-02-15	Feet below surface:	17.53
Feet to sea level:	Not Reported	Note:	Not Reported
Level reading date:	1999-12-12	Feet below surface:	17.56
Feet to sea level:	Not Reported	Note:	Not Reported
Level reading date:	1999-11-16	Feet below surface:	17.40
Feet to sea level:	Not Reported	Note:	Not Reported
Level reading date:	1999-10-14	Feet below surface:	17.30
Feet to sea level:	Not Reported	Note:	Not Reported
Level reading date:	1999-09-12	Feet below surface:	17.23
Feet to sea level:	Not Reported	Note:	Not Reported
Level reading date:	1999-08-15	Feet below surface:	19.09
Feet to sea level:	Not Reported	Note:	Not Reported
Level reading date:	1999-07-24	Feet below surface:	18.96
Feet to sea level:	Not Reported	Note:	Not Reported
Level reading date:	1999-06-22	Feet below surface:	16.77
Feet to sea level:	Not Reported	Note:	Not Reported
Level reading date:	1999-06-20	Feet below surface:	16.83
Feet to sea level:	Not Reported	Note:	Not Reported
Level reading date:	1999-05-06	Feet below surface:	16.69
Feet to sea level:	Not Reported	Note:	Not Reported

Docusign Envelope ID: 3773F87A-0B89-4932-BA2C-CA8383B3EEAD

Level reading date:	1999-04-14	Feet below surface:	16.71
Feet to sea level:	Not Reported	Note:	Not Reported
Level reading date:	1999-03-31	Feet below surface:	16.72
Feet to sea level:	Not Reported	Note:	Not Reported
Level reading date:	1999-02-24	Feet below surface:	16.63
Feet to sea level:	Not Reported	Note:	Not Reported
Level reading date:	1999-01-21	Feet below surface:	16.60
Feet to sea level:	Not Reported	Note:	Not Reported
Level reading date:	1998-12-17	Feet below surface:	16.40
Feet to sea level:	Not Reported	Note:	Not Reported
Level reading date:	1998-11-30	Feet below surface:	16.38
Feet to sea level:	Not Reported	Note:	Not Reported
Level reading date:	1998-10-27	Feet below surface:	16.17
Feet to sea level:	Not Reported	Note:	Not Reported
Level reading date:	1998-09-15	Feet below surface:	15.97
Feet to sea level:	Not Reported	Note:	Not Reported
Level reading date:	1998-08-11	Feet below surface:	15.24
Feet to sea level:	Not Reported	Note:	Not Reported
Level reading date:	1998-07-14	Feet below surface:	15.79
Feet to sea level:	Not Reported	Note:	Not Reported
Level reading date:	1998-06-16	Feet below surface:	15.43
Feet to sea level:	Not Reported	Note:	Not Reported
Level reading date:	1998-06-15	Feet below surface:	15.47
Feet to sea level:	Not Reported	Note:	Not Reported
Level reading date:	1998-05-20	Feet below surface:	15.10
Feet to sea level:	Not Reported	Note:	Not Reported
Level reading date:	1998-04-13	Feet below surface:	14.89
Feet to sea level:	Not Reported	Note:	Not Reported
Level reading date:	1998-03-17	Feet below surface:	14.94
Feet to sea level:	Not Reported	Note:	Not Reported
Level reading date:	1998-02-18	Feet below surface:	15.51
Feet to sea level:	Not Reported	Note:	Not Reported
Level reading date:	1998-01-13	Feet below surface:	17.30
Feet to sea level:	Not Reported	Note:	Not Reported
Level reading date:	1997-12-23	Feet below surface:	17.45
Feet to sea level:	Not Reported	Note:	Not Reported
Level reading date:	1997-11-17	Feet below surface:	17.96
Feet to sea level:	Not Reported	Note:	Not Reported
Level reading date:	1997-09-15	Feet below surface:	17.64
Feet to sea level:	Not Reported	Note:	Not Reported
Level reading date:	1997-08-11	Feet below surface:	17.45
Feet to sea level:	Not Reported	Note:	Not Reported

Docusign Envelope ID: 3773F87A-0B89-4932-BA2C-CA8383B3EEAD

Level reading date:	1997-07-10	Feet below surface:	17.44
Feet to sea level:	Not Reported	Note:	Not Reported
Level reading date:	1997-06-25	Feet below surface:	17.21
Feet to sea level:	Not Reported	Note:	Not Reported
Level reading date:	1997-06-10	Feet below surface:	17.31
Feet to sea level:	Not Reported	Note:	Not Reported
Level reading date:	1997-05-19	Feet below surface:	17.08
Feet to sea level:	Not Reported	Note:	Not Reported
Level reading date:	1997-04-10	Feet below surface:	17.07
Feet to sea level:	Not Reported	Note:	Not Reported
Level reading date:	1997-03-11	Feet below surface:	17.05
Feet to sea level:	Not Reported	Note:	Not Reported
Level reading date:	1997-01-16	Feet below surface:	17.49
Feet to sea level:	Not Reported	Note:	Not Reported
Level reading date:	1996-11-06	Feet below surface:	18.08
Feet to sea level:	Not Reported	Note:	Not Reported
Level reading date:	1996-10-15	Feet below surface:	18.05
Feet to sea level:	Not Reported	Note:	Not Reported
Level reading date:	1996-09-10	Feet below surface:	17.98
Feet to sea level:	Not Reported	Note:	Not Reported
Level reading date:	1996-08-13	Feet below surface:	17.86
Feet to sea level:	Not Reported	Note:	Not Reported
Level reading date:	1996-07-23	Feet below surface:	18.05
Feet to sea level:	Not Reported	Note:	Not Reported
Level reading date:	1996-06-27	Feet below surface:	17.51
Feet to sea level:	Not Reported	Note:	Not Reported
Level reading date:	1996-06-13	Feet below surface:	17.80
Feet to sea level:	Not Reported	Note:	Not Reported
Level reading date:	1996-05-09	Feet below surface:	17.62
Feet to sea level:	Not Reported	Note:	Not Reported
Level reading date:	1996-04-10	Feet below surface:	17.47
Feet to sea level:	Not Reported	Note:	Not Reported
Level reading date:	1996-03-20	Feet below surface:	17.69
Feet to sea level:	Not Reported	Note:	Not Reported
Level reading date:	1996-02-13	Feet below surface:	18.15
Feet to sea level:	Not Reported	Note:	Not Reported
Level reading date:	1996-01-17	Feet below surface:	18.26
Feet to sea level:	Not Reported	Note:	Not Reported
Level reading date:	1995-12-08	Feet below surface:	18.33
Feet to sea level:	Not Reported	Note:	Not Reported
Level reading date:	1995-11-08	Feet below surface:	18.26
Feet to sea level:	Not Reported	Note:	Not Reported

Docusign Envelope ID: 3773F87A-0B89-4932-BA2C-CA8383B3EEAD

Level reading date:	1995-10-12	Feet below surface:	10.32
Feet to sea level:	Not Reported	Note:	Not Reported
Level reading date:	1995-09-13	Feet below surface:	17.94
Feet to sea level:	Not Reported	Note:	Not Reported
Level reading date:	1995-08-08	Feet below surface:	17.73
Feet to sea level:	Not Reported	Note:	Not Reported
Level reading date:	1995-07-11	Feet below surface:	15.66
Feet to sea level:	Not Reported	Note:	Not Reported
Level reading date:	1995-06-21	Feet below surface:	17.36
Feet to sea level:	Not Reported	Note:	Not Reported
Level reading date:	1995-06-14	Feet below surface:	17.42
Feet to sea level:	Not Reported	Note:	Not Reported
Level reading date:	1995-05-09	Feet below surface:	17.54
Feet to sea level:	Not Reported	Note:	Not Reported
Level reading date:	1995-04-11	Feet below surface:	17.64
Feet to sea level:	Not Reported	Note:	Not Reported
Level reading date:	1995-03-14	Feet below surface:	17.78
Feet to sea level:	Not Reported	Note:	Not Reported
Level reading date:	1995-02-08	Feet below surface:	18.54
Feet to sea level:	Not Reported	Note:	Not Reported
Level reading date:	1994-12-12	Feet below surface:	20.39
Feet to sea level:	Not Reported	Note:	Not Reported
Level reading date:	1994-11-10	Feet below surface:	20.49
Feet to sea level:	Not Reported	Note:	Not Reported
Level reading date:	1994-10-12	Feet below surface:	20.59
Feet to sea level:	Not Reported	Note:	Not Reported
Level reading date:	1994-09-12	Feet below surface:	20.67
Feet to sea level:	Not Reported	Note:	Not Reported
Level reading date:	1994-08-10	Feet below surface:	20.48
Feet to sea level:	Not Reported	Note:	Not Reported
Level reading date:	1994-07-11	Feet below surface:	20.49
Feet to sea level:	Not Reported	Note:	Not Reported
Level reading date:	1994-06-15	Feet below surface:	20.20
Feet to sea level:	Not Reported	Note:	Not Reported
Level reading date:	1994-06-14	Feet below surface:	20.57
Feet to sea level:	Not Reported	Note:	Not Reported
Level reading date:	1994-05-10	Feet below surface:	20.70
Feet to sea level:	Not Reported	Note:	Not Reported
Level reading date:	1994-04-12	Feet below surface:	20.77
Feet to sea level:	Not Reported	Note:	Not Reported
Level reading date:	1994-03-10	Feet below surface:	21.08
Feet to sea level:	Not Reported	Note:	Not Reported

Docusign Envelope ID: 3773F87A-0B89-4932-BA2C-CA8383B3EEAD

Level reading date:	1994-02-11	Feet below surface:	21.41
Feet to sea level:	Not Reported	Note:	Not Reported
Level reading date:	1994-01-11	Feet below surface:	21.51
Feet to sea level:	Not Reported	Note:	Not Reported
Level reading date:	1993-12-14	Feet below surface:	21.65
Feet to sea level:	Not Reported	Note:	Not Reported
Level reading date:	1993-11-11	Feet below surface:	21.73
Feet to sea level:	Not Reported	Note:	Not Reported
Level reading date:	1993-10-11	Feet below surface:	23.07
Feet to sea level:	Not Reported	Note:	Not Reported
Level reading date:	1993-09-09	Feet below surface:	22.55
Feet to sea level:	Not Reported	Note:	Not Reported
Level reading date:	1993-08-19	Feet below surface:	22.52
Feet to sea level:	Not Reported	Note:	Not Reported
Level reading date:	1993-08-11	Feet below surface:	22.53
Feet to sea level:	Not Reported	Note:	Not Reported
Level reading date:	1993-07-12	Feet below surface:	22.23
Feet to sea level:	Not Reported	Note:	Not Reported
Level reading date:	1993-06-10	Feet below surface:	22.35
Feet to sea level:	Not Reported	Note:	Not Reported
Level reading date:	1993-05-10	Feet below surface:	22.17
Feet to sea level:	Not Reported	Note:	Not Reported
Level reading date:	1993-04-13	Feet below surface:	22.58
Feet to sea level:	Not Reported	Note:	Not Reported
Level reading date:	1993-03-10	Feet below surface:	23.30
Feet to sea level:	Not Reported	Note:	Not Reported
Level reading date:	1993-02-10	Feet below surface:	24.39
Feet to sea level:	Not Reported	Note:	Not Reported
Level reading date:	1993-01-12	Feet below surface:	25.35
Feet to sea level:	Not Reported	Note:	Not Reported
Level reading date:	1992-12-08	Feet below surface:	25.89
Feet to sea level:	Not Reported	Note:	Not Reported
Level reading date:	1992-11-11	Feet below surface:	25.92
Feet to sea level:	Not Reported	Note:	Not Reported
Level reading date:	1992-10-12	Feet below surface:	25.99
Feet to sea level:	Not Reported	Note:	Not Reported
Level reading date:	1992-09-10	Feet below surface:	26.07
Feet to sea level:	Not Reported	Note:	Not Reported
Level reading date:	1992-08-11	Feet below surface:	25.26
Feet to sea level:	Not Reported	Note:	Not Reported
Level reading date:	1992-07-14	Feet below surface:	26.37
Feet to sea level:	Not Reported	Note:	Not Reported

Docusign Envelope ID: 3773F87A-0B89-4932-BA2C-CA8383B3EEAD

Level reading date:	1992-07-08	Feet below surface:	26.05
Feet to sea level:	Not Reported	Note:	Not Reported
Level reading date:	1992-06-26	Feet below surface:	26.12
Feet to sea level:	Not Reported	Note:	Not Reported
Level reading date:	1992-06-12	Feet below surface:	26.57
Feet to sea level:	Not Reported	Note:	Not Reported
Level reading date:	1992-04-16	Feet below surface:	27.07
Feet to sea level:	Not Reported	Note:	Not Reported
Level reading date:	1992-03-12	Feet below surface:	27.66
Feet to sea level:	Not Reported	Note:	Not Reported
Level reading date:	1992-02-19	Feet below surface:	28.17
Feet to sea level:	Not Reported	Note:	Not Reported
Level reading date:	1992-01-13	Feet below surface:	28.98
Feet to sea level:	Not Reported	Note:	Not Reported
Level reading date:	1991-12-17	Feet below surface:	28.95
Feet to sea level:	Not Reported	Note:	Not Reported
Level reading date:	1991-11-11	Feet below surface:	29.05
Feet to sea level:	Not Reported	Note:	Not Reported
Level reading date:	1991-10-10	Feet below surface:	29.21
Feet to sea level:	Not Reported	Note:	Not Reported
Level reading date:	1991-08-07	Feet below surface:	31.78
Feet to sea level:	Not Reported	Note:	Not Reported

M152
NW
1/4 - 1/2 Mile
Higher

FED USGS **USGS40000143733**

Organization ID:	USGS-CA		
Organization Name:	USGS California Water Science Center		
Monitor Location:	004N027W22E002S	Type:	Well
Description:	Not Reported	HUC:	18060013
Drainage Area:	Not Reported	Drainage Area Units:	Not Reported
Contrib Drainage Area:	Not Reported	Contrib Drainage Area Unts:	Not Reported
Aquifer:	California Coastal Basin aquifers		
Formation Type:	Not Reported	Aquifer Type:	Not Reported
Construction Date:	19910619	Well Depth:	70
Well Depth Units:	ft	Well Hole Depth:	160
Well Hole Depth Units:	ft		

Ground water levels,Number of Measurements:	141	Level reading date:	2004-12-14
Feet below surface:	17.70	Feet to sea level:	Not Reported
Note:	Not Reported		
Level reading date:	2004-11-03	Feet below surface:	17.74
Feet to sea level:	Not Reported	Note:	Not Reported
Level reading date:	2004-09-13	Feet below surface:	17.64
Feet to sea level:	Not Reported	Note:	Not Reported

Docusign Envelope ID: 3773F87A-0B89-4932-BA2C-CA8383B3EEAD

Level reading date:	2004-08-12	Feet below surface:	17.64
Feet to sea level:	Not Reported	Note:	Not Reported
Level reading date:	2004-07-15	Feet below surface:	17.56
Feet to sea level:	Not Reported	Note:	Not Reported
Level reading date:	2004-06-15	Feet below surface:	17.48
Feet to sea level:	Not Reported	Note:	Not Reported
Level reading date:	2004-06-07	Feet below surface:	17.45
Feet to sea level:	Not Reported	Note:	Not Reported
Level reading date:	2004-05-18	Feet below surface:	17.37
Feet to sea level:	Not Reported	Note:	Not Reported
Level reading date:	2004-04-13	Feet below surface:	17.14
Feet to sea level:	Not Reported	Note:	Not Reported
Level reading date:	2004-03-10	Feet below surface:	17.10
Feet to sea level:	Not Reported	Note:	Not Reported
Level reading date:	2004-02-12	Feet below surface:	17.45
Feet to sea level:	Not Reported	Note:	Not Reported
Level reading date:	2004-01-12	Feet below surface:	17.18
Feet to sea level:	Not Reported	Note:	Not Reported
Level reading date:	2003-11-10	Feet below surface:	17.30
Feet to sea level:	Not Reported	Note:	Not Reported
Level reading date:	2003-10-09	Feet below surface:	17.14
Feet to sea level:	Not Reported	Note:	Not Reported
Level reading date:	2003-08-13	Feet below surface:	16.94
Feet to sea level:	Not Reported	Note:	Not Reported
Level reading date:	2003-07-03	Feet below surface:	16.88
Feet to sea level:	Not Reported	Note:	Not Reported
Level reading date:	2003-06-12	Feet below surface:	16.70
Feet to sea level:	Not Reported	Note:	Not Reported
Level reading date:	2003-05-06	Feet below surface:	16.52
Feet to sea level:	Not Reported	Note:	Not Reported
Level reading date:	2003-04-09	Feet below surface:	16.60
Feet to sea level:	Not Reported	Note:	Not Reported
Level reading date:	2003-03-05	Feet below surface:	16.94
Feet to sea level:	Not Reported	Note:	Not Reported
Level reading date:	2003-02-03	Feet below surface:	16.91
Feet to sea level:	Not Reported	Note:	Not Reported
Level reading date:	2002-12-16	Feet below surface:	17.23
Feet to sea level:	Not Reported	Note:	Not Reported
Level reading date:	2002-11-12	Feet below surface:	17.35
Feet to sea level:	Not Reported	Note:	Not Reported
Level reading date:	2002-10-14	Feet below surface:	17.52
Feet to sea level:	Not Reported	Note:	Not Reported

Docusign Envelope ID: 3773F87A-0B89-4932-BA2C-CA8383B3EEAD

Level reading date:	2002-09-23	Feet below surface:	17.47
Feet to sea level:	Not Reported	Note:	Not Reported
Level reading date:	2002-08-20	Feet below surface:	17.38
Feet to sea level:	Not Reported	Note:	Not Reported
Level reading date:	2002-06-26	Feet below surface:	17.34
Feet to sea level:	Not Reported	Note:	Not Reported
Level reading date:	2002-05-13	Feet below surface:	17.03
Feet to sea level:	Not Reported	Note:	Not Reported
Level reading date:	2002-04-22	Feet below surface:	17.06
Feet to sea level:	Not Reported	Note:	Not Reported
Level reading date:	2002-03-14	Feet below surface:	16.89
Feet to sea level:	Not Reported	Note:	Not Reported
Level reading date:	2002-02-11	Feet below surface:	16.84
Feet to sea level:	Not Reported	Note:	Not Reported
Level reading date:	2001-06-20	Feet below surface:	15.42
Feet to sea level:	Not Reported	Note:	Not Reported
Level reading date:	2000-08-14	Feet below surface:	16.51
Feet to sea level:	Not Reported	Note:	Not Reported
Level reading date:	2000-04-17	Feet below surface:	16.02
Feet to sea level:	Not Reported	Note:	Not Reported
Level reading date:	2000-04-16	Feet below surface:	16.93
Feet to sea level:	Not Reported	Note:	Not Reported
Level reading date:	2000-03-13	Feet below surface:	15.93
Feet to sea level:	Not Reported	Note:	Not Reported
Level reading date:	2000-02-15	Feet below surface:	17.01
Feet to sea level:	Not Reported	Note:	Not Reported
Level reading date:	1999-12-12	Feet below surface:	17.05
Feet to sea level:	Not Reported	Note:	Not Reported
Level reading date:	1999-11-16	Feet below surface:	17.00
Feet to sea level:	Not Reported	Note:	Not Reported
Level reading date:	1999-10-14	Feet below surface:	16.85
Feet to sea level:	Not Reported	Note:	Not Reported
Level reading date:	1999-09-12	Feet below surface:	16.81
Feet to sea level:	Not Reported	Note:	Not Reported
Level reading date:	1999-08-15	Feet below surface:	16.72
Feet to sea level:	Not Reported	Note:	Not Reported
Level reading date:	1999-07-24	Feet below surface:	18.64
Feet to sea level:	Not Reported	Note:	Not Reported
Level reading date:	1999-06-22	Feet below surface:	16.46
Feet to sea level:	Not Reported	Note:	Not Reported
Level reading date:	1999-06-20	Feet below surface:	16.46
Feet to sea level:	Not Reported	Note:	Not Reported

Docusign Envelope ID: 3773F87A-0B89-4932-BA2C-CA8383B3EEAD

Level reading date:	1999-05-06	Feet below surface:	16.30
Feet to sea level:	Not Reported	Note:	Not Reported
Level reading date:	1999-04-14	Feet below surface:	16.32
Feet to sea level:	Not Reported	Note:	Not Reported
Level reading date:	1999-03-31	Feet below surface:	16.31
Feet to sea level:	Not Reported	Note:	Not Reported
Level reading date:	1999-02-24	Feet below surface:	16.35
Feet to sea level:	Not Reported	Note:	Not Reported
Level reading date:	1999-01-21	Feet below surface:	16.29
Feet to sea level:	Not Reported	Note:	Not Reported
Level reading date:	1998-12-17	Feet below surface:	16.12
Feet to sea level:	Not Reported	Note:	Not Reported
Level reading date:	1998-11-30	Feet below surface:	16.16
Feet to sea level:	Not Reported	Note:	Not Reported
Level reading date:	1998-10-27	Feet below surface:	15.77
Feet to sea level:	Not Reported	Note:	Not Reported
Level reading date:	1998-09-15	Feet below surface:	15.49
Feet to sea level:	Not Reported	Note:	Not Reported
Level reading date:	1998-08-11	Feet below surface:	14.69
Feet to sea level:	Not Reported	Note:	Not Reported
Level reading date:	1998-07-14	Feet below surface:	14.87
Feet to sea level:	Not Reported	Note:	Not Reported
Level reading date:	1998-06-16	Feet below surface:	14.2
Feet to sea level:	Not Reported	Note:	Not Reported
Level reading date:	1998-06-15	Feet below surface:	14.21
Feet to sea level:	Not Reported	Note:	Not Reported
Level reading date:	1998-05-20	Feet below surface:	13.90
Feet to sea level:	Not Reported	Note:	Not Reported
Level reading date:	1998-04-13	Feet below surface:	13.60
Feet to sea level:	Not Reported	Note:	Not Reported
Level reading date:	1998-03-17	Feet below surface:	13.40
Feet to sea level:	Not Reported	Note:	Not Reported
Level reading date:	1998-02-18	Feet below surface:	14.28
Feet to sea level:	Not Reported	Note:	Not Reported
Level reading date:	1998-01-13	Feet below surface:	16.39
Feet to sea level:	Not Reported	Note:	Not Reported
Level reading date:	1997-12-23	Feet below surface:	16.57
Feet to sea level:	Not Reported	Note:	Not Reported
Level reading date:	1997-11-17	Feet below surface:	17.28
Feet to sea level:	Not Reported	Note:	Not Reported
Level reading date:	1997-09-15	Feet below surface:	16.81
Feet to sea level:	Not Reported	Note:	Not Reported

Docusign Envelope ID: 3773F87A-0B89-4932-BA2C-CA8383B3EEAD

Level reading date:	1997-08-11	Feet below surface:	16.65
Feet to sea level:	Not Reported	Note:	Not Reported
Level reading date:	1997-07-10	Feet below surface:	16.62
Feet to sea level:	Not Reported	Note:	Not Reported
Level reading date:	1997-06-25	Feet below surface:	16.32
Feet to sea level:	Not Reported	Note:	Not Reported
Level reading date:	1997-06-10	Feet below surface:	16.30
Feet to sea level:	Not Reported	Note:	Not Reported
Level reading date:	1997-05-19	Feet below surface:	17.17
Feet to sea level:	Not Reported	Note:	Not Reported
Level reading date:	1997-04-10	Feet below surface:	16.00
Feet to sea level:	Not Reported	Note:	Not Reported
Level reading date:	1997-03-11	Feet below surface:	15.80
Feet to sea level:	Not Reported	Note:	Not Reported
Level reading date:	1997-01-16	Feet below surface:	16.26
Feet to sea level:	Not Reported	Note:	Not Reported
Level reading date:	1996-11-06	Feet below surface:	16.93
Feet to sea level:	Not Reported	Note:	Not Reported
Level reading date:	1996-10-15	Feet below surface:	16.91
Feet to sea level:	Not Reported	Note:	Not Reported
Level reading date:	1996-09-10	Feet below surface:	16.85
Feet to sea level:	Not Reported	Note:	Not Reported
Level reading date:	1996-08-13	Feet below surface:	16.68
Feet to sea level:	Not Reported	Note:	Not Reported
Level reading date:	1996-07-23	Feet below surface:	16.63
Feet to sea level:	Not Reported	Note:	Not Reported
Level reading date:	1996-06-27	Feet below surface:	16.14
Feet to sea level:	Not Reported	Note:	Not Reported
Level reading date:	1996-06-13	Feet below surface:	16.40
Feet to sea level:	Not Reported	Note:	Not Reported
Level reading date:	1996-05-09	Feet below surface:	16.10
Feet to sea level:	Not Reported	Note:	Not Reported
Level reading date:	1996-04-10	Feet below surface:	16.15
Feet to sea level:	Not Reported	Note:	Not Reported
Level reading date:	1996-03-20	Feet below surface:	15.94
Feet to sea level:	Not Reported	Note:	Not Reported
Level reading date:	1996-02-13	Feet below surface:	16.99
Feet to sea level:	Not Reported	Note:	Not Reported
Level reading date:	1996-01-17	Feet below surface:	16.82
Feet to sea level:	Not Reported	Note:	Not Reported
Level reading date:	1995-12-08	Feet below surface:	16.88
Feet to sea level:	Not Reported	Note:	Not Reported

Docusign Envelope ID: 3773F87A-0B89-4932-BA2C-CA8383B3EEAD

Level reading date:	1995-11-08	Feet below surface:	16.62
Feet to sea level:	Not Reported	Note:	Not Reported
Level reading date:	1995-10-12	Feet below surface:	18.10
Feet to sea level:	Not Reported	Note:	Not Reported
Level reading date:	1995-09-13	Feet below surface:	16.13
Feet to sea level:	Not Reported	Note:	Not Reported
Level reading date:	1995-08-08	Feet below surface:	15.67
Feet to sea level:	Not Reported	Note:	Not Reported
Level reading date:	1995-07-11	Feet below surface:	15.44
Feet to sea level:	Not Reported	Note:	Not Reported
Level reading date:	1995-06-21	Feet below surface:	15.28
Feet to sea level:	Not Reported	Note:	Not Reported
Level reading date:	1995-06-14	Feet below surface:	15.20
Feet to sea level:	Not Reported	Note:	Not Reported
Level reading date:	1995-05-09	Feet below surface:	15.07
Feet to sea level:	Not Reported	Note:	Not Reported
Level reading date:	1995-04-11	Feet below surface:	14.56
Feet to sea level:	Not Reported	Note:	Not Reported
Level reading date:	1995-03-14	Feet below surface:	14.91
Feet to sea level:	Not Reported	Note:	Not Reported
Level reading date:	1995-02-08	Feet below surface:	15.70
Feet to sea level:	Not Reported	Note:	Not Reported
Level reading date:	1994-12-12	Feet below surface:	18.14
Feet to sea level:	Not Reported	Note:	Not Reported
Level reading date:	1994-11-10	Feet below surface:	18.36
Feet to sea level:	Not Reported	Note:	Not Reported
Level reading date:	1994-10-12	Feet below surface:	18.33
Feet to sea level:	Not Reported	Note:	Not Reported
Level reading date:	1994-09-12	Feet below surface:	18.10
Feet to sea level:	Not Reported	Note:	Not Reported
Level reading date:	1994-08-10	Feet below surface:	17.90
Feet to sea level:	Not Reported	Note:	Not Reported
Level reading date:	1994-07-11	Feet below surface:	17.74
Feet to sea level:	Not Reported	Note:	Not Reported
Level reading date:	1994-06-15	Feet below surface:	17.35
Feet to sea level:	Not Reported	Note:	Not Reported
Level reading date:	1994-06-14	Feet below surface:	18.16
Feet to sea level:	Not Reported	Note:	Not Reported
Level reading date:	1994-05-10	Feet below surface:	17.78
Feet to sea level:	Not Reported	Note:	Not Reported
Level reading date:	1994-04-12	Feet below surface:	17.83
Feet to sea level:	Not Reported	Note:	Not Reported

Docusign Envelope ID: 3773F87A-0B89-4932-BA2C-CA8383B3EEAD

Level reading date:	1994-03-10	Feet below surface:	18.02
Feet to sea level:	Not Reported	Note:	Not Reported
Level reading date:	1994-02-11	Feet below surface:	18.39
Feet to sea level:	Not Reported	Note:	Not Reported
Level reading date:	1994-01-11	Feet below surface:	18.43
Feet to sea level:	Not Reported	Note:	Not Reported
Level reading date:	1993-12-14	Feet below surface:	18.38
Feet to sea level:	Not Reported	Note:	Not Reported
Level reading date:	1993-11-11	Feet below surface:	18.42
Feet to sea level:	Not Reported	Note:	Not Reported
Level reading date:	1993-10-11	Feet below surface:	18.46
Feet to sea level:	Not Reported	Note:	Not Reported
Level reading date:	1993-09-09	Feet below surface:	18.47
Feet to sea level:	Not Reported	Note:	Not Reported
Level reading date:	1993-08-19	Feet below surface:	18.38
Feet to sea level:	Not Reported	Note:	Not Reported
Level reading date:	1993-08-11	Feet below surface:	18.40
Feet to sea level:	Not Reported	Note:	Not Reported
Level reading date:	1993-07-12	Feet below surface:	18.41
Feet to sea level:	Not Reported	Note:	Not Reported
Level reading date:	1993-06-10	Feet below surface:	18.39
Feet to sea level:	Not Reported	Note:	Not Reported
Level reading date:	1993-05-10	Feet below surface:	18.56
Feet to sea level:	Not Reported	Note:	Not Reported
Level reading date:	1993-04-13	Feet below surface:	18.88
Feet to sea level:	Not Reported	Note:	Not Reported
Level reading date:	1993-03-10	Feet below surface:	19.90
Feet to sea level:	Not Reported	Note:	Not Reported
Level reading date:	1993-02-10	Feet below surface:	21.06
Feet to sea level:	Not Reported	Note:	Not Reported
Level reading date:	1993-01-12	Feet below surface:	22.71
Feet to sea level:	Not Reported	Note:	Not Reported
Level reading date:	1992-12-08	Feet below surface:	23.29
Feet to sea level:	Not Reported	Note:	Not Reported
Level reading date:	1992-11-11	Feet below surface:	23.39
Feet to sea level:	Not Reported	Note:	Not Reported
Level reading date:	1992-10-12	Feet below surface:	23.55
Feet to sea level:	Not Reported	Note:	Not Reported
Level reading date:	1992-09-10	Feet below surface:	23.50
Feet to sea level:	Not Reported	Note:	Not Reported
Level reading date:	1992-08-11	Feet below surface:	23.41
Feet to sea level:	Not Reported	Note:	Not Reported

Docusign Envelope ID: 3773F87A-0B89-4932-BA2C-CA8383B3EEAD

Level reading date:	1992-07-14	Feet below surface:	23.36
Feet to sea level:	Not Reported	Note:	Not Reported
Level reading date:	1992-07-08	Feet below surface:	23.04
Feet to sea level:	Not Reported	Note:	Not Reported
Level reading date:	1992-06-26	Feet below surface:	23.10
Feet to sea level:	Not Reported	Note:	Not Reported
Level reading date:	1992-06-12	Feet below surface:	23.39
Feet to sea level:	Not Reported	Note:	Not Reported
Level reading date:	1992-04-16	Feet below surface:	23.80
Feet to sea level:	Not Reported	Note:	Not Reported
Level reading date:	1992-03-12	Feet below surface:	24.54
Feet to sea level:	Not Reported	Note:	Not Reported
Level reading date:	1992-02-19	Feet below surface:	25.36
Feet to sea level:	Not Reported	Note:	Not Reported
Level reading date:	1992-01-13	Feet below surface:	26.85
Feet to sea level:	Not Reported	Note:	Not Reported
Level reading date:	1991-12-17	Feet below surface:	26.62
Feet to sea level:	Not Reported	Note:	Not Reported
Level reading date:	1991-11-11	Feet below surface:	26.53
Feet to sea level:	Not Reported	Note:	Not Reported
Level reading date:	1991-10-10	Feet below surface:	26.55
Feet to sea level:	Not Reported	Note:	Not Reported
Level reading date:	1991-08-07	Feet below surface:	27.79
Feet to sea level:	Not Reported	Note:	Not Reported

N153
NNW
1/4 - 1/2 Mile
Higher

FED USGS **USGS40000143754**

Organization ID:	USGS-CA		
Organization Name:	USGS California Water Science Center		
Monitor Location:	004N027W22C002S	Type:	Well
Description:	CAL TRANS MONITOR WELL	HUC:	18060013
Drainage Area:	Not Reported	Drainage Area Units:	Not Reported
Contrib Drainage Area:	Not Reported	Contrib Drainage Area Unts:	Not Reported
Aquifer:	California Coastal Basin aquifers		
Formation Type:	Not Reported	Aquifer Type:	Not Reported
Construction Date:	Not Reported	Well Depth:	Not Reported
Well Depth Units:	Not Reported	Well Hole Depth:	Not Reported
Well Hole Depth Units:	Not Reported		

Ground water levels,Number of Measurements:	1	Level reading date:	1987-09-23
Feet below surface:	16.6	Feet to sea level:	Not Reported
Note:	Not Reported		

Docusign Envelope ID: 3773F87A-0B89-4932-BA2C-CA8383B3EEAD

GEOCHECK® - PHYSICAL SETTING SOURCE MAP FINDINGS

Map ID
Direction
Distance
Elevation | Database | EDR ID Number

J154
ENE
1/4 - 1/2 Mile
Lower

FED USGS **USGS40000143670**

Organization ID:	USGS-CA		
Organization Name:	USGS California Water Science Center		
Monitor Location:	004N027W22H002S	Type:	Well
Description:	CAL TRANS MONITOR WELL	HUC:	18060013
Drainage Area:	Not Reported	Drainage Area Units:	Not Reported
Contrib Drainage Area:	Not Reported	Contrib Drainage Area Unts:	Not Reported
Aquifer:	California Coastal Basin aquifers		
Formation Type:	Not Reported	Aquifer Type:	Not Reported
Construction Date:	Not Reported	Well Depth:	Not Reported
Well Depth Units:	Not Reported	Well Hole Depth:	Not Reported
Well Hole Depth Units:	Not Reported		

Ground water levels,Number of Measurements:	1	Level reading date:	1987-09-23
Feet below surface:	6.65	Feet to sea level:	Not Reported
Note:	Not Reported		

L155
ENE
1/4 - 1/2 Mile
Lower

CA WELLS **CAEDF0000062811**

Well ID:	T10000001599-MW-2	Well Type:	MONITORING
Source:	EDF	Other Name:	MW-2
GAMA PFAS Testing:	Not Reported		
Groundwater Quality Data:	https://gamagroundwater.waterboards.ca.gov/gama/gamamap/public/GamaDataDisplay.asp?dataset=EDF&samp_date=&global_id=T10000001599&assigned_name=MW-2&store_num=		
GeoTracker Data:	https://geotracker.waterboards.ca.gov/profile_report.asp?cmd=MWEDFResults&global_id=T10000001599&assigned_name=MW-2		

O156
West
1/4 - 1/2 Mile
Higher

CA WELLS **CAUSGSN00010171**

Well ID:	USGS-342444119421801	Well Type:	UNK
Source:	United States Geological Survey		
Other Name:	USGS-342444119421801	GAMA PFAS Testing:	Not Reported
Groundwater Quality Data:	https://gamagroundwater.waterboards.ca.gov/gama/gamamap/public/GamaDataDisplay.asp?dataset=USGSNEW&samp_date=&global_id=&assigned_name=USGS-342444119421801&store_num=		
GeoTracker Data:	Not Reported		

O157
West
1/4 - 1/2 Mile
Higher

CA WELLS **CAUSGSN00017922**

Well ID:	USGS-342444119421802	Well Type:	UNK
Source:	United States Geological Survey		
Other Name:	USGS-342444119421802	GAMA PFAS Testing:	Not Reported

Docusign Envelope ID: 3773F87A-0B89-4932-BA2C-CA8383B3EEAD

Groundwater Quality Data: https://gamagroundwater.waterboards.ca.gov/gama/gamamap/public/GamaDataDisplay.asp?dataset=USGSNEW&samp_date=&global_id=&assigned_name=USGS-342444119421802&store_num=
GeoTracker Data: Not Reported

L158
ENE
1/4 - 1/2 Mile
Lower

CA WELLS **CAEDF0000040883**

Well ID:	T10000001599-MW-1	Well Type:	MONITORING
Source:	EDF	Other Name:	MW-1
GAMA PFAS Testing:	Not Reported		
Groundwater Quality Data:	https://gamagroundwater.waterboards.ca.gov/gama/gamamap/public/GamaDataDisplay.asp?dataset=EDF&samp_date=&global_id=T10000001599&assigned_name=MW-1&store_num=		
GeoTracker Data:	https://geotracker.waterboards.ca.gov/profile_report.asp?cmd=MWEDFResults&global_id=T10000001599&assigned_name=MW-1		

O159
West
1/4 - 1/2 Mile
Higher

FED USGS **USGS40000143584**

Organization ID:	USGS-CA		
Organization Name:	USGS California Water Science Center		
Monitor Location:	004N027W22M001S	Type:	Well
Description:	Not Reported	HUC:	18060013
Drainage Area:	Not Reported	Drainage Area Units:	Not Reported
Contrib Drainage Area:	Not Reported	Contrib Drainage Area Unts:	Not Reported
Aquifer:	California Coastal Basin aquifers		
Formation Type:	Not Reported	Aquifer Type:	Not Reported
Construction Date:	19910618	Well Depth:	110
Well Depth Units:	ft	Well Hole Depth:	120
Well Hole Depth Units:	ft		

Ground water levels,Number of Measurements:	152	Level reading date:	2004-12-14
Feet below surface:	14.10	Feet to sea level:	Not Reported
Note:	Not Reported		
Level reading date:	2004-11-03	Feet below surface:	13.98
Feet to sea level:	Not Reported	Note:	Not Reported
Level reading date:	2004-09-13	Feet below surface:	14.26
Feet to sea level:	Not Reported	Note:	Not Reported
Level reading date:	2004-08-12	Feet below surface:	14.00
Feet to sea level:	Not Reported	Note:	Not Reported
Level reading date:	2004-07-15	Feet below surface:	13.74
Feet to sea level:	Not Reported	Note:	Not Reported
Level reading date:	2004-06-07	Feet below surface:	13.36
Feet to sea level:	Not Reported	Note:	Not Reported
Level reading date:	2004-05-18	Feet below surface:	13.09
Feet to sea level:	Not Reported	Note:	Not Reported
Level reading date:	2004-04-13	Feet below surface:	12.75

Docusign Envelope ID: 3773F87A-0B89-4932-BA2C-CA8383B3EEAD

Feet to sea level:	Not Reported	Note:	Not Reported
Level reading date:	2004-03-10	Feet below surface:	12.41
Feet to sea level:	Not Reported	Note:	Not Reported
Level reading date:	2004-02-12	Feet below surface:	13.68
Feet to sea level:	Not Reported	Note:	Not Reported
Level reading date:	2004-01-12	Feet below surface:	13.51
Feet to sea level:	Not Reported	Note:	Not Reported
Level reading date:	2003-12-15	Feet below surface:	13.75
Feet to sea level:	Not Reported	Note:	Not Reported
Level reading date:	2003-11-10	Feet below surface:	13.48
Feet to sea level:	Not Reported	Note:	Not Reported
Level reading date:	2003-10-09	Feet below surface:	13.24
Feet to sea level:	Not Reported	Note:	Not Reported
Level reading date:	2003-09-18	Feet below surface:	13.06
Feet to sea level:	Not Reported	Note:	Not Reported
Level reading date:	2003-08-13	Feet below surface:	12.66
Feet to sea level:	Not Reported	Note:	Not Reported
Level reading date:	2003-07-03	Feet below surface:	12.17
Feet to sea level:	Not Reported	Note:	Not Reported
Level reading date:	2003-06-12	Feet below surface:	11.73
Feet to sea level:	Not Reported	Note:	Not Reported
Level reading date:	2003-05-06	Feet below surface:	11.20
Feet to sea level:	Not Reported	Note:	Not Reported
Level reading date:	2003-04-09	Feet below surface:	11.21
Feet to sea level:	Not Reported	Note:	Not Reported
Level reading date:	2003-03-05	Feet below surface:	12.59
Feet to sea level:	Not Reported	Note:	Not Reported
Level reading date:	2003-02-03	Feet below surface:	12.57
Feet to sea level:	Not Reported	Note:	Not Reported
Level reading date:	2003-01-09	Feet below surface:	12.23
Feet to sea level:	Not Reported	Note:	Not Reported
Level reading date:	2002-12-16	Feet below surface:	13.32
Feet to sea level:	Not Reported	Note:	Not Reported
Level reading date:	2002-11-12	Feet below surface:	13.58
Feet to sea level:	Not Reported	Note:	Not Reported
Level reading date:	2002-10-14	Feet below surface:	14.67
Feet to sea level:	Not Reported	Note:	Not Reported
Level reading date:	2002-09-23	Feet below surface:	14.50
Feet to sea level:	Not Reported	Note:	Not Reported
Level reading date:	2002-08-20	Feet below surface:	14.26
Feet to sea level:	Not Reported	Note:	Not Reported

Docusign Envelope ID: 3773F87A-0B89-4932-BA2C-CA8383B3EEAD

GEOCHECK® - PHYSICAL SETTING SOURCE MAP FINDINGS

Level reading date:	2002-07-15	Feet below surface:	13.99
Feet to sea level:	Not Reported	Note:	Not Reported
Level reading date:	2002-05-13	Feet below surface:	13.53
Feet to sea level:	Not Reported	Note:	Not Reported
Level reading date:	2002-04-22	Feet below surface:	13.31
Feet to sea level:	Not Reported	Note:	Not Reported
Level reading date:	2002-03-14	Feet below surface:	13.02
Feet to sea level:	Not Reported	Note:	Not Reported
Level reading date:	2002-02-11	Feet below surface:	12.76
Feet to sea level:	Not Reported	Note:	Not Reported
Level reading date:	2002-01-14	Feet below surface:	12.67
Feet to sea level:	Not Reported	Note:	Not Reported
Level reading date:	2001-12-24	Feet below surface:	12.71
Feet to sea level:	Not Reported	Note:	Not Reported
Level reading date:	2001-11-27	Feet below surface:	12.60
Feet to sea level:	Not Reported	Note:	Not Reported
Level reading date:	2001-10-22	Feet below surface:	12.81
Feet to sea level:	Not Reported	Note:	Not Reported
Level reading date:	2001-09-17	Feet below surface:	12.33
Feet to sea level:	Not Reported	Note:	Not Reported
Level reading date:	2001-08-17	Feet below surface:	11.92
Feet to sea level:	Not Reported	Note:	Not Reported
Level reading date:	2001-07-18	Feet below surface:	11.52
Feet to sea level:	Not Reported	Note:	Not Reported
Level reading date:	2001-06-13	Feet below surface:	10.89
Feet to sea level:	Not Reported	Note:	Not Reported
Level reading date:	2001-05-17	Feet below surface:	10.42
Feet to sea level:	Not Reported	Note:	Not Reported
Level reading date:	2001-04-18	Feet below surface:	9.79
Feet to sea level:	Not Reported	Note:	Not Reported
Level reading date:	2001-03-20	Feet below surface:	8.95
Feet to sea level:	Not Reported	Note:	Not Reported
Level reading date:	2001-02-15	Feet below surface:	10.82
Feet to sea level:	Not Reported	Note:	Not Reported
Level reading date:	2001-01-15	Feet below surface:	12.04
Feet to sea level:	Not Reported	Note:	Not Reported
Level reading date:	2000-12-18	Feet below surface:	13.21
Feet to sea level:	Not Reported	Note:	Not Reported
Level reading date:	2000-11-14	Feet below surface:	12.78
Feet to sea level:	Not Reported	Note:	Not Reported
Level reading date:	2000-10-11	Feet below surface:	12.87
Feet to sea level:	Not Reported	Note:	Not Reported

Docusign Envelope ID: 3773F87A-0B89-4932-BA2C-CA8383B3EEAD

Level reading date:	2000-09-20	Feet below surface:	12.63
Feet to sea level:	Not Reported	Note:	Not Reported
Level reading date:	2000-08-14	Feet below surface:	12.10
Feet to sea level:	Not Reported	Note:	Not Reported
Level reading date:	2000-07-12	Feet below surface:	11.60
Feet to sea level:	Not Reported	Note:	Not Reported
Level reading date:	2000-06-14	Feet below surface:	11.06
Feet to sea level:	Not Reported	Note:	Not Reported
Level reading date:	2000-05-22	Feet below surface:	10.64
Feet to sea level:	Not Reported	Note:	Not Reported
Level reading date:	2000-04-16	Feet below surface:	11.17
Feet to sea level:	Not Reported	Note:	Not Reported
Level reading date:	2000-03-13	Feet below surface:	10.15
Feet to sea level:	Not Reported	Note:	Not Reported
Level reading date:	2000-02-15	Feet below surface:	13.74
Feet to sea level:	Not Reported	Note:	Not Reported
Level reading date:	2000-01-12	Feet below surface:	14.33
Feet to sea level:	Not Reported	Note:	Not Reported
Level reading date:	1999-12-12	Feet below surface:	14.11
Feet to sea level:	Not Reported	Note:	Not Reported
Level reading date:	1999-11-16	Feet below surface:	13.88
Feet to sea level:	Not Reported	Note:	Not Reported
Level reading date:	1999-10-14	Feet below surface:	13.61
Feet to sea level:	Not Reported	Note:	Not Reported
Level reading date:	1999-09-12	Feet below surface:	13.41
Feet to sea level:	Not Reported	Note:	Not Reported
Level reading date:	1999-08-15	Feet below surface:	13.09
Feet to sea level:	Not Reported	Note:	Not Reported
Level reading date:	1999-07-24	Feet below surface:	12.89
Feet to sea level:	Not Reported	Note:	Not Reported
Level reading date:	1999-06-20	Feet below surface:	12.48
Feet to sea level:	Not Reported	Note:	Not Reported
Level reading date:	1999-05-06	Feet below surface:	11.95
Feet to sea level:	Not Reported	Note:	Not Reported
Level reading date:	1999-04-14	Feet below surface:	Not Reported
Feet to sea level:	Not Reported		
Note:	An obstruction was encountered in the well above the water surface (no water level recorded).		
Level reading date:	1999-03-31	Feet below surface:	12.14
Feet to sea level:	Not Reported	Note:	Not Reported
Level reading date:	1999-02-24	Feet below surface:	12.41
Feet to sea level:	Not Reported	Note:	Not Reported
Level reading date:	1999-01-21	Feet below surface:	12.53

Docusign Envelope ID: 3773F87A-0B89-4932-BA2C-CA8383B3EEAD

Feet to sea level:	Not Reported	Note:	Not Reported
Level reading date:	1998-12-17	Feet below surface:	12.24
Feet to sea level:	Not Reported	Note:	Not Reported
Level reading date:	1998-11-30	Feet below surface:	12.10
Feet to sea level:	Not Reported	Note:	Not Reported
Level reading date:	1998-10-27	Feet below surface:	11.90
Feet to sea level:	Not Reported	Note:	Not Reported
Level reading date:	1998-09-15	Feet below surface:	11.23
Feet to sea level:	Not Reported	Note:	Not Reported
Level reading date:	1998-08-11	Feet below surface:	10.44
Feet to sea level:	Not Reported	Note:	Not Reported
Level reading date:	1998-07-14	Feet below surface:	9.87
Feet to sea level:	Not Reported	Note:	Not Reported
Level reading date:	1998-06-18	Feet below surface:	8.53
Feet to sea level:	Not Reported	Note:	Not Reported
Level reading date:	1998-06-15	Feet below surface:	9.14
Feet to sea level:	Not Reported	Note:	Not Reported
Level reading date:	1998-05-20	Feet below surface:	8.82
Feet to sea level:	Not Reported	Note:	Not Reported
Level reading date:	1998-04-13	Feet below surface:	6.40
Feet to sea level:	Not Reported	Note:	Not Reported
Level reading date:	1998-03-17	Feet below surface:	6.80
Feet to sea level:	Not Reported	Note:	Not Reported
Level reading date:	1998-02-18	Feet below surface:	5.14
Feet to sea level:	Not Reported	Note:	Not Reported
Level reading date:	1998-01-13	Feet below surface:	11.50
Feet to sea level:	Not Reported	Note:	Not Reported
Level reading date:	1997-12-23	Feet below surface:	12.08
Feet to sea level:	Not Reported	Note:	Not Reported
Level reading date:	1997-11-17	Feet below surface:	13.94
Feet to sea level:	Not Reported	Note:	Not Reported
Level reading date:	1997-09-15	Feet below surface:	13.29
Feet to sea level:	Not Reported	Note:	Not Reported
Level reading date:	1997-04-10	Feet below surface:	11.09
Feet to sea level:	Not Reported	Note:	Not Reported
Level reading date:	1997-03-11	Feet below surface:	10.50
Feet to sea level:	Not Reported	Note:	Not Reported
Level reading date:	1997-01-16	Feet below surface:	10.88
Feet to sea level:	Not Reported	Note:	Not Reported
Level reading date:	1996-12-18	Feet below surface:	11.25
Feet to sea level:	Not Reported	Note:	Not Reported

Docusign Envelope ID: 3773F87A-0B89-4932-BA2C-CA8383B3EEAD

Level reading date:	1996-11-06	Feet below surface:	13.08
Feet to sea level:	Not Reported	Note:	Not Reported
Level reading date:	1996-10-15	Feet below surface:	13.02
Feet to sea level:	Not Reported	Note:	Not Reported
Level reading date:	1996-09-10	Feet below surface:	12.81
Feet to sea level:	Not Reported	Note:	Not Reported
Level reading date:	1996-08-13	Feet below surface:	12.47
Feet to sea level:	Not Reported	Note:	Not Reported
Level reading date:	1996-07-23	Feet below surface:	12.21
Feet to sea level:	Not Reported	Note:	Not Reported
Level reading date:	1996-06-13	Feet below surface:	11.57
Feet to sea level:	Not Reported	Note:	Not Reported
Level reading date:	1996-05-09	Feet below surface:	11.09
Feet to sea level:	Not Reported	Note:	Not Reported
Level reading date:	1996-04-10	Feet below surface:	10.68
Feet to sea level:	Not Reported	Note:	Not Reported
Level reading date:	1996-03-20	Feet below surface:	10.14
Feet to sea level:	Not Reported	Note:	Not Reported
Level reading date:	1996-02-13	Feet below surface:	11.95
Feet to sea level:	Not Reported	Note:	Not Reported
Level reading date:	1996-01-17	Feet below surface:	12.42
Feet to sea level:	Not Reported	Note:	Not Reported
Level reading date:	1995-12-08	Feet below surface:	12.32
Feet to sea level:	Not Reported	Note:	Not Reported
Level reading date:	1995-11-08	Feet below surface:	12.04
Feet to sea level:	Not Reported	Note:	Not Reported
Level reading date:	1995-10-12	Feet below surface:	11.77
Feet to sea level:	Not Reported	Note:	Not Reported
Level reading date:	1995-09-13	Feet below surface:	11.48
Feet to sea level:	Not Reported	Note:	Not Reported
Level reading date:	1995-08-08	Feet below surface:	10.81
Feet to sea level:	Not Reported	Note:	Not Reported
Level reading date:	1995-07-11	Feet below surface:	9.44
Feet to sea level:	Not Reported	Note:	Not Reported
Level reading date:	1995-06-21	Feet below surface:	10.06
Feet to sea level:	Not Reported	Note:	Not Reported
Level reading date:	1995-05-09	Feet below surface:	9.02
Feet to sea level:	Not Reported	Note:	Not Reported
Level reading date:	1995-04-11	Feet below surface:	7.55
Feet to sea level:	Not Reported	Note:	Not Reported
Level reading date:	1995-03-14	Feet below surface:	4.84
Feet to sea level:	Not Reported	Note:	Not Reported

Docusign Envelope ID: 3773F87A-0B89-4932-BA2C-CA8383B3EEAD

Level reading date:	1995-02-08	Feet below surface:	8.34
Feet to sea level:	Not Reported	Note:	Not Reported
Level reading date:	1994-12-12	Feet below surface:	14.56
Feet to sea level:	Not Reported	Note:	Not Reported
Level reading date:	1994-11-10	Feet below surface:	14.32
Feet to sea level:	Not Reported	Note:	Not Reported
Level reading date:	1994-10-12	Feet below surface:	14.25
Feet to sea level:	Not Reported	Note:	Not Reported
Level reading date:	1994-09-12	Feet below surface:	13.90
Feet to sea level:	Not Reported	Note:	Not Reported
Level reading date:	1994-08-18	Feet below surface:	12.93
Feet to sea level:	Not Reported	Note:	Not Reported
Level reading date:	1994-08-10	Feet below surface:	13.43
Feet to sea level:	Not Reported	Note:	Not Reported
Level reading date:	1994-07-11	Feet below surface:	13.15
Feet to sea level:	Not Reported	Note:	Not Reported
Level reading date:	1994-05-10	Feet below surface:	12.49
Feet to sea level:	Not Reported	Note:	Not Reported
Level reading date:	1994-04-12	Feet below surface:	12.12
Feet to sea level:	Not Reported	Note:	Not Reported
Level reading date:	1994-03-10	Feet below surface:	12.57
Feet to sea level:	Not Reported	Note:	Not Reported
Level reading date:	1994-02-11	Feet below surface:	12.97
Feet to sea level:	Not Reported	Note:	Not Reported
Level reading date:	1994-01-11	Feet below surface:	13.26
Feet to sea level:	Not Reported	Note:	Not Reported
Level reading date:	1993-12-14	Feet below surface:	12.94
Feet to sea level:	Not Reported	Note:	Not Reported
Level reading date:	1993-11-11	Feet below surface:	12.66
Feet to sea level:	Not Reported	Note:	Not Reported
Level reading date:	1993-10-11	Feet below surface:	12.48
Feet to sea level:	Not Reported	Note:	Not Reported
Level reading date:	1993-09-09	Feet below surface:	12.02
Feet to sea level:	Not Reported	Note:	Not Reported
Level reading date:	1993-08-19	Feet below surface:	10.99
Feet to sea level:	Not Reported	Note:	Not Reported
Level reading date:	1993-08-11	Feet below surface:	11.65
Feet to sea level:	Not Reported	Note:	Not Reported
Level reading date:	1993-07-12	Feet below surface:	11.18
Feet to sea level:	Not Reported	Note:	Not Reported
Level reading date:	1993-05-10	Feet below surface:	9.99
Feet to sea level:	Not Reported	Note:	Not Reported

Docusign Envelope ID: 3773F87A-0B89-4932-BA2C-CA8383B3EEAD

GEOCHECK® - PHYSICAL SETTING SOURCE MAP FINDINGS

Level reading date:	1993-04-13	Feet below surface:	8.95
Feet to sea level:	Not Reported	Note:	Not Reported
Level reading date:	1993-03-10	Feet below surface:	9.20
Feet to sea level:	Not Reported	Note:	Not Reported
Level reading date:	1993-02-10	Feet below surface:	10.47
Feet to sea level:	Not Reported	Note:	Not Reported
Level reading date:	1993-01-12	Feet below surface:	13.32
Feet to sea level:	Not Reported	Note:	Not Reported
Level reading date:	1992-12-08	Feet below surface:	14.93
Feet to sea level:	Not Reported	Note:	Not Reported
Level reading date:	1992-11-11	Feet below surface:	15.00
Feet to sea level:	Not Reported	Note:	Not Reported
Level reading date:	1992-10-14	Feet below surface:	14.81
Feet to sea level:	Not Reported	Note:	Not Reported
Level reading date:	1992-09-10	Feet below surface:	14.37
Feet to sea level:	Not Reported	Note:	Not Reported
Level reading date:	1992-08-11	Feet below surface:	14.02
Feet to sea level:	Not Reported	Note:	Not Reported
Level reading date:	1992-07-14	Feet below surface:	13.74
Feet to sea level:	Not Reported	Note:	Not Reported
Level reading date:	1992-06-12	Feet below surface:	13.50
Feet to sea level:	Not Reported	Note:	Not Reported
Level reading date:	1992-05-13	Feet below surface:	13.21
Feet to sea level:	Not Reported	Note:	Not Reported
Level reading date:	1992-04-16	Feet below surface:	12.92
Feet to sea level:	Not Reported	Note:	Not Reported
Level reading date:	1992-03-12	Feet below surface:	13.57
Feet to sea level:	Not Reported	Note:	Not Reported
Level reading date:	1992-02-19	Feet below surface:	13.88
Feet to sea level:	Not Reported	Note:	Not Reported
Level reading date:	1992-01-13	Feet below surface:	16.11
Feet to sea level:	Not Reported	Note:	Not Reported
Level reading date:	1991-12-17	Feet below surface:	15.76
Feet to sea level:	Not Reported	Note:	Not Reported
Level reading date:	1991-11-11	Feet below surface:	16.59
Feet to sea level:	Not Reported	Note:	Not Reported
Level reading date:	1991-10-10	Feet below surface:	16.42
Feet to sea level:	Not Reported	Note:	Not Reported
Level reading date:	1991-08-08	Feet below surface:	15.87
Feet to sea level:	Not Reported	Note:	Not Reported

Docusign Envelope ID: 3773F87A-0B89-4932-BA2C-CA8383B3EEAD

GEOCHECK® - PHYSICAL SETTING SOURCE MAP FINDINGS

Map ID
Direction
Distance
Elevation | Database | EDR ID Number

O160
West
1/4 - 1/2 Mile
Higher | **FED USGS** | **USGS40000143585**

Organization ID:	USGS-CA		
Organization Name:	USGS California Water Science Center		
Monitor Location:	004N027W22M002S	Type:	Well
Description:	Not Reported	HUC:	18060013
Drainage Area:	Not Reported	Drainage Area Units:	Not Reported
Contrib Drainage Area:	Not Reported	Contrib Drainage Area Unts:	Not Reported
Aquifer:	California Coastal Basin aquifers		
Formation Type:	Not Reported	Aquifer Type:	Not Reported
Construction Date:	19910618	Well Depth:	65.75
Well Depth Units:	ft	Well Hole Depth:	120
Well Hole Depth Units:	ft		

Ground water levels,Number of Measurements:	151	Level reading date:	2004-12-14
Feet below surface:	13.92	Feet to sea level:	Not Reported
Note:	Not Reported		

Level reading date:	2004-11-03	Feet below surface:	13.48
Feet to sea level:	Not Reported	Note:	Not Reported
Level reading date:	2004-09-13	Feet below surface:	14.07
Feet to sea level:	Not Reported	Note:	Not Reported
Level reading date:	2004-08-12	Feet below surface:	13.82
Feet to sea level:	Not Reported	Note:	Not Reported
Level reading date:	2004-07-15	Feet below surface:	13.53
Feet to sea level:	Not Reported	Note:	Not Reported
Level reading date:	2004-06-07	Feet below surface:	13.16
Feet to sea level:	Not Reported	Note:	Not Reported
Level reading date:	2004-05-18	Feet below surface:	12.90
Feet to sea level:	Not Reported	Note:	Not Reported
Level reading date:	2004-04-13	Feet below surface:	12.53
Feet to sea level:	Not Reported	Note:	Not Reported
Level reading date:	2004-03-10	Feet below surface:	12.23
Feet to sea level:	Not Reported	Note:	Not Reported
Level reading date:	2004-02-12	Feet below surface:	15.45
Feet to sea level:	Not Reported	Note:	Not Reported
Level reading date:	2004-01-12	Feet below surface:	13.31
Feet to sea level:	Not Reported	Note:	Not Reported
Level reading date:	2003-12-15	Feet below surface:	13.54
Feet to sea level:	Not Reported	Note:	Not Reported
Level reading date:	2003-11-10	Feet below surface:	13.27
Feet to sea level:	Not Reported	Note:	Not Reported
Level reading date:	2003-10-09	Feet below surface:	13.06
Feet to sea level:	Not Reported	Note:	Not Reported

Docusign Envelope ID: 3773F87A-0B89-4932-BA2C-CA8383B3EEAD

Level reading date:	2003-09-18	Feet below surface:	12.86
Feet to sea level:	Not Reported	Note:	Not Reported
Level reading date:	2003-08-13	Feet below surface:	12.47
Feet to sea level:	Not Reported	Note:	Not Reported
Level reading date:	2003-07-03	Feet below surface:	11.99
Feet to sea level:	Not Reported	Note:	Not Reported
Level reading date:	2003-06-12	Feet below surface:	11.53
Feet to sea level:	Not Reported	Note:	Not Reported
Level reading date:	2003-05-06	Feet below surface:	11.03
Feet to sea level:	Not Reported	Note:	Not Reported
Level reading date:	2003-04-09	Feet below surface:	11.07
Feet to sea level:	Not Reported	Note:	Not Reported
Level reading date:	2003-03-05	Feet below surface:	12.29
Feet to sea level:	Not Reported	Note:	Not Reported
Level reading date:	2003-02-03	Feet below surface:	12.33
Feet to sea level:	Not Reported	Note:	Not Reported
Level reading date:	2003-01-09	Feet below surface:	11.98
Feet to sea level:	Not Reported	Note:	Not Reported
Level reading date:	2002-12-16	Feet below surface:	13.05
Feet to sea level:	Not Reported	Note:	Not Reported
Level reading date:	2002-11-12	Feet below surface:	13.32
Feet to sea level:	Not Reported	Note:	Not Reported
Level reading date:	2002-10-14	Feet below surface:	14.37
Feet to sea level:	Not Reported	Note:	Not Reported
Level reading date:	2002-09-23	Feet below surface:	14.21
Feet to sea level:	Not Reported	Note:	Not Reported
Level reading date:	2002-08-20	Feet below surface:	14.02
Feet to sea level:	Not Reported	Note:	Not Reported
Level reading date:	2002-07-15	Feet below surface:	13.69
Feet to sea level:	Not Reported	Note:	Not Reported
Level reading date:	2002-05-13	Feet below surface:	13.32
Feet to sea level:	Not Reported	Note:	Not Reported
Level reading date:	2002-04-22	Feet below surface:	13.05
Feet to sea level:	Not Reported	Note:	Not Reported
Level reading date:	2002-03-14	Feet below surface:	12.79
Feet to sea level:	Not Reported	Note:	Not Reported
Level reading date:	2002-02-11	Feet below surface:	12.55
Feet to sea level:	Not Reported	Note:	Not Reported
Level reading date:	2002-01-14	Feet below surface:	12.44
Feet to sea level:	Not Reported	Note:	Not Reported
Level reading date:	2001-12-24	Feet below surface:	12.51
Feet to sea level:	Not Reported	Note:	Not Reported

Docusign Envelope ID: 3773F87A-0B89-4932-BA2C-CA8383B3EEAD

GEOCHECK® - PHYSICAL SETTING SOURCE MAP FINDINGS

Level reading date:	2001-11-27	Feet below surface:	12.32
Feet to sea level:	Not Reported	Note:	Not Reported
Level reading date:	2001-10-22	Feet below surface:	12.56
Feet to sea level:	Not Reported	Note:	Not Reported
Level reading date:	2001-09-17	Feet below surface:	12.12
Feet to sea level:	Not Reported	Note:	Not Reported
Level reading date:	2001-08-17	Feet below surface:	11.68
Feet to sea level:	Not Reported	Note:	Not Reported
Level reading date:	2001-07-18	Feet below surface:	11.33
Feet to sea level:	Not Reported	Note:	Not Reported
Level reading date:	2001-06-13	Feet below surface:	10.70
Feet to sea level:	Not Reported	Note:	Not Reported
Level reading date:	2001-05-17	Feet below surface:	10.25
Feet to sea level:	Not Reported	Note:	Not Reported
Level reading date:	2001-04-18	Feet below surface:	9.63
Feet to sea level:	Not Reported	Note:	Not Reported
Level reading date:	2001-03-20	Feet below surface:	8.81
Feet to sea level:	Not Reported	Note:	Not Reported
Level reading date:	2001-02-15	Feet below surface:	10.59
Feet to sea level:	Not Reported	Note:	Not Reported
Level reading date:	2001-01-15	Feet below surface:	11.76
Feet to sea level:	Not Reported	Note:	Not Reported
Level reading date:	2000-12-18	Feet below surface:	12.91
Feet to sea level:	Not Reported	Note:	Not Reported
Level reading date:	2000-11-14	Feet below surface:	12.51
Feet to sea level:	Not Reported	Note:	Not Reported
Level reading date:	2000-10-11	Feet below surface:	12.59
Feet to sea level:	Not Reported	Note:	Not Reported
Level reading date:	2000-09-20	Feet below surface:	12.33
Feet to sea level:	Not Reported	Note:	Not Reported
Level reading date:	2000-08-14	Feet below surface:	11.82
Feet to sea level:	Not Reported	Note:	Not Reported
Level reading date:	2000-07-12	Feet below surface:	11.31
Feet to sea level:	Not Reported	Note:	Not Reported
Level reading date:	2000-06-14	Feet below surface:	10.80
Feet to sea level:	Not Reported	Note:	Not Reported
Level reading date:	2000-05-22	Feet below surface:	10.35
Feet to sea level:	Not Reported	Note:	Not Reported
Level reading date:	2000-04-16	Feet below surface:	10.88
Feet to sea level:	Not Reported	Note:	Not Reported
Level reading date:	2000-03-13	Feet below surface:	9.93
Feet to sea level:	Not Reported	Note:	Not Reported

Docusign Envelope ID: 3773F87A-0B89-4932-BA2C-CA8383B3EEAD

Level reading date:	2000-02-15	Feet below surface:	13.57
Feet to sea level:	Not Reported	Note:	Not Reported
Level reading date:	2000-01-12	Feet below surface:	14.06
Feet to sea level:	Not Reported	Note:	Not Reported
Level reading date:	1999-12-12	Feet below surface:	13.86
Feet to sea level:	Not Reported	Note:	Not Reported
Level reading date:	1999-11-16	Feet below surface:	13.68
Feet to sea level:	Not Reported	Note:	Not Reported
Level reading date:	1999-10-14	Feet below surface:	13.40
Feet to sea level:	Not Reported	Note:	Not Reported
Level reading date:	1999-09-12	Feet below surface:	13.11
Feet to sea level:	Not Reported	Note:	Not Reported
Level reading date:	1999-08-15	Feet below surface:	12.94
Feet to sea level:	Not Reported	Note:	Not Reported
Level reading date:	1999-07-24	Feet below surface:	12.68
Feet to sea level:	Not Reported	Note:	Not Reported
Level reading date:	1999-06-20	Feet below surface:	12.25
Feet to sea level:	Not Reported	Note:	Not Reported
Level reading date:	1999-05-06	Feet below surface:	11.67
Feet to sea level:	Not Reported	Note:	Not Reported
Level reading date:	1999-04-14	Feet below surface:	Not Reported
Feet to sea level:	Not Reported		
Note:	An obstruction was encountered in the well above the water surface (no water level recorded).		
Level reading date:	1999-03-31	Feet below surface:	11.90
Feet to sea level:	Not Reported	Note:	Not Reported
Level reading date:	1999-02-24	Feet below surface:	12.24
Feet to sea level:	Not Reported	Note:	Not Reported
Level reading date:	1999-01-21	Feet below surface:	12.37
Feet to sea level:	Not Reported	Note:	Not Reported
Level reading date:	1998-12-17	Feet below surface:	12.08
Feet to sea level:	Not Reported	Note:	Not Reported
Level reading date:	1998-11-30	Feet below surface:	11.88
Feet to sea level:	Not Reported	Note:	Not Reported
Level reading date:	1998-10-27	Feet below surface:	11.61
Feet to sea level:	Not Reported	Note:	Not Reported
Level reading date:	1998-09-15	Feet below surface:	10.82
Feet to sea level:	Not Reported	Note:	Not Reported
Level reading date:	1998-08-11	Feet below surface:	10.22
Feet to sea level:	Not Reported	Note:	Not Reported
Level reading date:	1998-07-14	Feet below surface:	9.79
Feet to sea level:	Not Reported	Note:	Not Reported
Level reading date:	1998-06-18	Feet below surface:	8.3

Docusign Envelope ID: 3773F87A-0B89-4932-BA2C-CA8383B3EEAD

Feet to sea level:	Not Reported	Note:	Not Reported
Level reading date:	1998-06-15	Feet below surface:	8.90
Feet to sea level:	Not Reported	Note:	Not Reported
Level reading date:	1998-05-20	Feet below surface:	7.51
Feet to sea level:	Not Reported	Note:	Not Reported
Level reading date:	1998-04-13	Feet below surface:	6.18
Feet to sea level:	Not Reported	Note:	Not Reported
Level reading date:	1998-03-17	Feet below surface:	6.47
Feet to sea level:	Not Reported	Note:	Not Reported
Level reading date:	1998-02-18	Feet below surface:	4.88
Feet to sea level:	Not Reported	Note:	Not Reported
Level reading date:	1998-01-13	Feet below surface:	11.24
Feet to sea level:	Not Reported	Note:	Not Reported
Level reading date:	1997-12-23	Feet below surface:	11.85
Feet to sea level:	Not Reported	Note:	Not Reported
Level reading date:	1997-11-17	Feet below surface:	13.63
Feet to sea level:	Not Reported	Note:	Not Reported
Level reading date:	1997-09-15	Feet below surface:	13.07
Feet to sea level:	Not Reported	Note:	Not Reported
Level reading date:	1997-04-10	Feet below surface:	10.94
Feet to sea level:	Not Reported	Note:	Not Reported
Level reading date:	1997-03-11	Feet below surface:	10.35
Feet to sea level:	Not Reported	Note:	Not Reported
Level reading date:	1997-01-16	Feet below surface:	10.69
Feet to sea level:	Not Reported	Note:	Not Reported
Level reading date:	1996-12-18	Feet below surface:	11.02
Feet to sea level:	Not Reported	Note:	Not Reported
Level reading date:	1996-11-06	Feet below surface:	12.90
Feet to sea level:	Not Reported	Note:	Not Reported
Level reading date:	1996-10-15	Feet below surface:	12.79
Feet to sea level:	Not Reported	Note:	Not Reported
Level reading date:	1996-09-10	Feet below surface:	12.48
Feet to sea level:	Not Reported	Note:	Not Reported
Level reading date:	1996-08-13	Feet below surface:	12.30
Feet to sea level:	Not Reported	Note:	Not Reported
Level reading date:	1996-07-23	Feet below surface:	12.04
Feet to sea level:	Not Reported	Note:	Not Reported
Level reading date:	1996-06-13	Feet below surface:	11.35
Feet to sea level:	Not Reported	Note:	Not Reported
Level reading date:	1996-05-09	Feet below surface:	10.88
Feet to sea level:	Not Reported	Note:	Not Reported

Docusign Envelope ID: 3773F87A-0B89-4932-BA2C-CA8383B3EEAD

Level reading date:	1996-04-10	Feet below surface:	10.54
Feet to sea level:	Not Reported	Note:	Not Reported
Level reading date:	1996-03-20	Feet below surface:	10.00
Feet to sea level:	Not Reported	Note:	Not Reported
Level reading date:	1996-02-13	Feet below surface:	11.82
Feet to sea level:	Not Reported	Note:	Not Reported
Level reading date:	1996-01-17	Feet below surface:	12.23
Feet to sea level:	Not Reported	Note:	Not Reported
Level reading date:	1995-12-08	Feet below surface:	12.10
Feet to sea level:	Not Reported	Note:	Not Reported
Level reading date:	1995-11-08	Feet below surface:	11.82
Feet to sea level:	Not Reported	Note:	Not Reported
Level reading date:	1995-10-12	Feet below surface:	11.52
Feet to sea level:	Not Reported	Note:	Not Reported
Level reading date:	1995-08-08	Feet below surface:	10.64
Feet to sea level:	Not Reported	Note:	Not Reported
Level reading date:	1995-07-11	Feet below surface:	10.21
Feet to sea level:	Not Reported	Note:	Not Reported
Level reading date:	1995-06-21	Feet below surface:	9.80
Feet to sea level:	Not Reported	Note:	Not Reported
Level reading date:	1995-05-09	Feet below surface:	8.90
Feet to sea level:	Not Reported	Note:	Not Reported
Level reading date:	1995-04-11	Feet below surface:	7.19
Feet to sea level:	Not Reported	Note:	Not Reported
Level reading date:	1995-03-14	Feet below surface:	4.62
Feet to sea level:	Not Reported	Note:	Not Reported
Level reading date:	1995-02-08	Feet below surface:	8.20
Feet to sea level:	Not Reported	Note:	Not Reported
Level reading date:	1994-12-12	Feet below surface:	14.35
Feet to sea level:	Not Reported	Note:	Not Reported
Level reading date:	1994-11-10	Feet below surface:	14.20
Feet to sea level:	Not Reported	Note:	Not Reported
Level reading date:	1994-10-12	Feet below surface:	14.07
Feet to sea level:	Not Reported	Note:	Not Reported
Level reading date:	1994-09-12	Feet below surface:	13.69
Feet to sea level:	Not Reported	Note:	Not Reported
Level reading date:	1994-08-18	Feet below surface:	12.76
Feet to sea level:	Not Reported	Note:	Not Reported
Level reading date:	1994-08-10	Feet below surface:	13.24
Feet to sea level:	Not Reported	Note:	Not Reported
Level reading date:	1994-07-11	Feet below surface:	12.95
Feet to sea level:	Not Reported	Note:	Not Reported

Docusign Envelope ID: 3773F87A-0B89-4932-BA2C-CA8383B3EEAD

Level reading date:	1994-05-10	Feet below surface:	12.32
Feet to sea level:	Not Reported	Note:	Not Reported
Level reading date:	1994-04-12	Feet below surface:	12.09
Feet to sea level:	Not Reported	Note:	Not Reported
Level reading date:	1994-03-10	Feet below surface:	11.98
Feet to sea level:	Not Reported	Note:	Not Reported
Level reading date:	1994-02-11	Feet below surface:	12.76
Feet to sea level:	Not Reported	Note:	Not Reported
Level reading date:	1994-01-11	Feet below surface:	13.04
Feet to sea level:	Not Reported	Note:	Not Reported
Level reading date:	1993-12-14	Feet below surface:	12.78
Feet to sea level:	Not Reported	Note:	Not Reported
Level reading date:	1993-11-11	Feet below surface:	12.40
Feet to sea level:	Not Reported	Note:	Not Reported
Level reading date:	1993-10-11	Feet below surface:	11.22
Feet to sea level:	Not Reported	Note:	Not Reported
Level reading date:	1993-09-09	Feet below surface:	11.86
Feet to sea level:	Not Reported	Note:	Not Reported
Level reading date:	1993-08-19	Feet below surface:	10.80
Feet to sea level:	Not Reported	Note:	Not Reported
Level reading date:	1993-08-11	Feet below surface:	11.46
Feet to sea level:	Not Reported	Note:	Not Reported
Level reading date:	1993-07-12	Feet below surface:	10.93
Feet to sea level:	Not Reported	Note:	Not Reported
Level reading date:	1993-05-10	Feet below surface:	9.76
Feet to sea level:	Not Reported	Note:	Not Reported
Level reading date:	1993-04-13	Feet below surface:	8.59
Feet to sea level:	Not Reported	Note:	Not Reported
Level reading date:	1993-03-10	Feet below surface:	8.99
Feet to sea level:	Not Reported	Note:	Not Reported
Level reading date:	1993-02-10	Feet below surface:	10.36
Feet to sea level:	Not Reported	Note:	Not Reported
Level reading date:	1993-01-12	Feet below surface:	13.09
Feet to sea level:	Not Reported	Note:	Not Reported
Level reading date:	1992-12-08	Feet below surface:	14.64
Feet to sea level:	Not Reported	Note:	Not Reported
Level reading date:	1992-11-11	Feet below surface:	14.79
Feet to sea level:	Not Reported	Note:	Not Reported
Level reading date:	1992-10-12	Feet below surface:	14.52
Feet to sea level:	Not Reported	Note:	Not Reported
Level reading date:	1992-09-10	Feet below surface:	14.24
Feet to sea level:	Not Reported	Note:	Not Reported

GEOCHECK® - PHYSICAL SETTING SOURCE MAP FINDINGS

Level reading date:	1992-08-11	Feet below surface:	13.82
Feet to sea level:	Not Reported	Note:	Not Reported
Level reading date:	1992-07-14	Feet below surface:	13.55
Feet to sea level:	Not Reported	Note:	Not Reported
Level reading date:	1992-06-12	Feet below surface:	13.22
Feet to sea level:	Not Reported	Note:	Not Reported
Level reading date:	1992-05-14	Feet below surface:	13.04
Feet to sea level:	Not Reported	Note:	Not Reported
Level reading date:	1992-04-16	Feet below surface:	12.75
Feet to sea level:	Not Reported	Note:	Not Reported
Level reading date:	1992-03-12	Feet below surface:	13.29
Feet to sea level:	Not Reported	Note:	Not Reported
Level reading date:	1992-02-19	Feet below surface:	13.53
Feet to sea level:	Not Reported	Note:	Not Reported
Level reading date:	1992-01-13	Feet below surface:	15.87
Feet to sea level:	Not Reported	Note:	Not Reported
Level reading date:	1991-12-17	Feet below surface:	15.58
Feet to sea level:	Not Reported	Note:	Not Reported
Level reading date:	1991-11-11	Feet below surface:	16.31
Feet to sea level:	Not Reported	Note:	Not Reported
Level reading date:	1991-10-10	Feet below surface:	16.01
Feet to sea level:	Not Reported	Note:	Not Reported
Level reading date:	1991-08-08	Feet below surface:	15.57
Feet to sea level:	Not Reported	Note:	Not Reported

J161
ENE
1/4 - 1/2 Mile
Lower

Site ID:	Not Reported
Groundwater Flow:	W
Shallow Water Depth:	Not Reported
Deep Water Depth:	Not Reported
Average Water Depth:	9
Date:	Oct 19, 92

AQUIFLOW **17702**

P162
NNW
1/4 - 1/2 Mile
Higher

CA WELLS **CAEDF0000139877**

Well ID:	T0608300676-MW8	Well Type:	MONITORING
Source:	EDF	Other Name:	MW8
GAMA PFAS Testing:	Not Reported		
Groundwater Quality Data:	https://gamagroundwater.waterboards.ca.gov/gama/gamamap/public/GamaDataDisplay.asp?dataset=EDF&samp_date=&global_id=T0608300676&assigned_name=MW8&store_num=		
GeoTracker Data:	https://geotracker.waterboards.ca.gov/profile_report.asp?cmd=MWEDFResults&global_id=T0608300676&assigned_name=MW8		

GEOCHECK® - PHYSICAL SETTING SOURCE MAP FINDINGS

Map ID
Direction
Distance
Elevation | Database | EDR ID Number

Q163
ESE
1/4 - 1/2 Mile
Lower

FED USGS **USGS40000143556**

Organization ID:	USGS-CA		
Organization Name:	USGS California Water Science Center		
Monitor Location:	004N027W22J003S	Type:	Well
Description:	Not Reported	HUC:	Not Reported
Drainage Area:	Not Reported	Drainage Area Units:	Not Reported
Contrib Drainage Area:	Not Reported	Contrib Drainage Area Unts:	Not Reported
Aquifer:	California Coastal Basin aquifers		
Formation Type:	Not Reported	Aquifer Type:	Not Reported
Construction Date:	20050927	Well Depth:	18
Well Depth Units:	ft	Well Hole Depth:	18
Well Hole Depth Units:	ft		

R164
NNE
1/4 - 1/2 Mile
Higher

CA WELLS **CAEDF0000004510**

Well ID:	T0608300605-LMW-1	Well Type:	MONITORING
Source:	EDF	Other Name:	LMW-1
GAMA PFAS Testing:	Not Reported		
Groundwater Quality Data:	https://gamagroundwater.waterboards.ca.gov/gama/gamamap/public/GamaDataDisplay.asp?dataset=EDF&samp_date=&global_id=T0608300605&assigned_name=LMW-1&store_num=		
GeoTracker Data:	https://geotracker.waterboards.ca.gov/profile_report.asp?cmd=MWEDFResults&global_id=T0608300605&assigned_name=LMW-1		

Q165
ESE
1/4 - 1/2 Mile
Lower

CA WELLS **CAUSGSN00017017**

Well ID:	USGS-342439119413201	Well Type:	UNK
Source:	United States Geological Survey		
Other Name:	USGS-342439119413201	GAMA PFAS Testing:	Not Reported
Groundwater Quality Data:	https://gamagroundwater.waterboards.ca.gov/gama/gamamap/public/GamaDataDisplay.asp?dataset=USGSNEW&samp_date=&global_id=&assigned_name=USGS-342439119413201&store_num=		
GeoTracker Data:	Not Reported		

N166
NNW
1/4 - 1/2 Mile
Higher

CA WELLS **CAEDF0000138766**

Well ID:	T0608300676-MW14B	Well Type:	MONITORING
Source:	EDF	Other Name:	MW14B
GAMA PFAS Testing:	Not Reported		
Groundwater Quality Data:	https://gamagroundwater.waterboards.ca.gov/gama/gamamap/public/GamaDataDisplay.asp?dataset=EDF&samp_date=&global_id=T0608300676&assigned_name=MW14B&store_num=		
GeoTracker Data:	https://geotracker.waterboards.ca.gov/profile_report.asp?cmd=MWEDFResults&global_id=T0608300676&assigned_name=MW14B		

GEOCHECK® - PHYSICAL SETTING SOURCE MAP FINDINGS

Map ID
Direction
Distance
Elevation | Database | EDR ID Number

N167
NNW
1/4 - 1/2 Mile
Higher

CA WELLS **CAEDF0000033739**

Well ID:	T0608300676-MW14A	Well Type:	MONITORING
Source:	EDF	Other Name:	MW14A
GAMA PFAS Testing:	Not Reported		
Groundwater Quality Data:	https://gamagroundwater.waterboards.ca.gov/gama/gamamap/public/GamaDataDisplay.asp?dataset=EDF&samp_date=&global_id=T0608300676&assigned_name=MW14A&store_num=		
GeoTracker Data:	https://geotracker.waterboards.ca.gov/profile_report.asp?cmd=MWEDFResults&global_id=T0608300676&assigned_name=MW14A		

J168
ENE
1/4 - 1/2 Mile
Lower

CA WELLS **CAEDF0000048656**

Well ID:	T10000000467-MW-2	Well Type:	MONITORING
Source:	EDF	Other Name:	MW-2
GAMA PFAS Testing:	Not Reported		
Groundwater Quality Data:	https://gamagroundwater.waterboards.ca.gov/gama/gamamap/public/GamaDataDisplay.asp?dataset=EDF&samp_date=&global_id=T10000000467&assigned_name=MW-2&store_num=		
GeoTracker Data:	https://geotracker.waterboards.ca.gov/profile_report.asp?cmd=MWEDFResults&global_id=T10000000467&assigned_name=MW-2		

J169
ENE
1/4 - 1/2 Mile
Lower

CA WELLS **CAEDF0000009547**

Well ID:	T10000000467-MW-1	Well Type:	MONITORING
Source:	EDF	Other Name:	MW-1
GAMA PFAS Testing:	Not Reported		
Groundwater Quality Data:	https://gamagroundwater.waterboards.ca.gov/gama/gamamap/public/GamaDataDisplay.asp?dataset=EDF&samp_date=&global_id=T10000000467&assigned_name=MW-1&store_num=		
GeoTracker Data:	https://geotracker.waterboards.ca.gov/profile_report.asp?cmd=MWEDFResults&global_id=T10000000467&assigned_name=MW-1		

N170
NNW
1/4 - 1/2 Mile
Higher

CA WELLS **CAEDF0000124828**

Well ID:	T0608300676-GTEW4	Well Type:	MONITORING
Source:	EDF	Other Name:	GTEW4
GAMA PFAS Testing:	Not Reported		
Groundwater Quality Data:	https://gamagroundwater.waterboards.ca.gov/gama/gamamap/public/GamaDataDisplay.asp?dataset=EDF&samp_date=&global_id=T0608300676&assigned_name=GTEW4&store_num=		
GeoTracker Data:	https://geotracker.waterboards.ca.gov/profile_report.asp?cmd=MWEDFResults&global_id=T0608300676&assigned_name=GTEW4		

Docusign Envelope ID: 3773F87A-0B89-4932-BA2C-CA8383B3EEAD

GEOCHECK® - PHYSICAL SETTING SOURCE MAP FINDINGS

Map ID
Direction
Distance
Elevation | Database | EDR ID Number

J171
ENE
1/4 - 1/2 Mile
Lower

CA WELLS **CAEDF0000065240**

Well ID:	T10000000467-MW-3	Well Type:	MONITORING
Source:	EDF	Other Name:	MW-3
GAMA PFAS Testing:	Not Reported		
Groundwater Quality Data:	https://gamagroundwater.waterboards.ca.gov/gama/gamamap/public/GamaDataDisplay.asp?dataset=EDF&samp_date=&global_id=T10000000467&assigned_name=MW-3&store_num=		
GeoTracker Data:	https://geotracker.waterboards.ca.gov/profile_report.asp?cmd=MWEDFResults&global_id=T10000000467&assigned_name=MW-3		

S172
ENE
1/4 - 1/2 Mile
Lower

CA WELLS **CAEDF0000118489**

Well ID:	T10000000467-MW-4	Well Type:	MONITORING
Source:	EDF	Other Name:	MW-4
GAMA PFAS Testing:	Not Reported		
Groundwater Quality Data:	https://gamagroundwater.waterboards.ca.gov/gama/gamamap/public/GamaDataDisplay.asp?dataset=EDF&samp_date=&global_id=T10000000467&assigned_name=MW-4&store_num=		
GeoTracker Data:	https://geotracker.waterboards.ca.gov/profile_report.asp?cmd=MWEDFResults&global_id=T10000000467&assigned_name=MW-4		

K173
NW
1/4 - 1/2 Mile
Higher

CA WELLS **CADWR9000008750**

State Well #:	04N27W22E002S	Station ID:	23778
Well Name:	Not Reported	Basin Name:	Santa Barbara
Well Use:	Unknown	Well Type:	Unknown
Well Depth:	0	Well Completion Rpt #:	Not Reported

K174
NW
1/4 - 1/2 Mile
Higher

CA WELLS **CADWR9000008749**

State Well #:	04N27W22E001S	Station ID:	23777
Well Name:	Not Reported	Basin Name:	Santa Barbara
Well Use:	Unknown	Well Type:	Unknown
Well Depth:	0	Well Completion Rpt #:	Not Reported

GEOCHECK® - PHYSICAL SETTING SOURCE MAP FINDINGS

Map ID
Direction
Distance
Elevation | Database | EDR ID Number

N175
NNW
1/4 - 1/2 Mile
Higher

CA WELLS **CAEDF0000064765**

Well ID:	T0608300676-MW12	Well Type:	MONITORING
Source:	EDF	Other Name:	MW12
GAMA PFAS Testing:	Not Reported		
Groundwater Quality Data:	https://gamagroundwater.waterboards.ca.gov/gama/gamamap/public/GamaDataDisplay.asp?dataset=EDF&samp_date=&global_id=T0608300676&assigned_name=MW12&store_num=		
GeoTracker Data:	https://geotracker.waterboards.ca.gov/profile_report.asp?cmd=MWEDFResults&global_id=T0608300676&assigned_name=MW12		

T176
NNE
1/4 - 1/2 Mile
Higher

CA WELLS **CAEDF0000047401**

Well ID:	T0608340674-MW5	Well Type:	MONITORING
Source:	EDF	Other Name:	MW5
GAMA PFAS Testing:	Not Reported		
Groundwater Quality Data:	https://gamagroundwater.waterboards.ca.gov/gama/gamamap/public/GamaDataDisplay.asp?dataset=EDF&samp_date=&global_id=T0608340674&assigned_name=MW5&store_num=		
GeoTracker Data:	https://geotracker.waterboards.ca.gov/profile_report.asp?cmd=MWEDFResults&global_id=T0608340674&assigned_name=MW5		

N177
NNW
1/4 - 1/2 Mile
Higher

CA WELLS **CAEDF0000038958**

Well ID:	T0608300676-MW6	Well Type:	MONITORING
Source:	EDF	Other Name:	MW6
GAMA PFAS Testing:	Not Reported		
Groundwater Quality Data:	https://gamagroundwater.waterboards.ca.gov/gama/gamamap/public/GamaDataDisplay.asp?dataset=EDF&samp_date=&global_id=T0608300676&assigned_name=MW6&store_num=		
GeoTracker Data:	https://geotracker.waterboards.ca.gov/profile_report.asp?cmd=MWEDFResults&global_id=T0608300676&assigned_name=MW6		

N178
NNW
1/4 - 1/2 Mile
Higher

CA WELLS **CAEDF0000049164**

Well ID:	T0608300676-MW6B	Well Type:	MONITORING
Source:	EDF	Other Name:	MW6B
GAMA PFAS Testing:	Not Reported		
Groundwater Quality Data:	https://gamagroundwater.waterboards.ca.gov/gama/gamamap/public/GamaDataDisplay.asp?dataset=EDF&samp_date=&global_id=T0608300676&assigned_name=MW6B&store_num=		
GeoTracker Data:	https://geotracker.waterboards.ca.gov/profile_report.asp?cmd=MWEDFResults&global_id=T0608300676&assigned_name=MW6B		

GEOCHECK® - PHYSICAL SETTING SOURCE MAP FINDINGS

Map ID
Direction
Distance
Elevation

	Database	EDR ID Number
L179 **ENE** **1/4 - 1/2 Mile** **Lower**	**CA WELLS**	**CAEDF0000012561**

Well ID:	T0608300048-MW-6	Well Type:	MONITORING
Source:	EDF	Other Name:	MW-6
GAMA PFAS Testing:	Not Reported		
Groundwater Quality Data:	https://gamagroundwater.waterboards.ca.gov/gama/gamamap/public/GamaDataDisplay.asp?dataset=EDF&samp_date=&global_id=T0608300048&assigned_name=MW-6&store_num=		
GeoTracker Data:	https://geotracker.waterboards.ca.gov/profile_report.asp?cmd=MWEDFResults&global_id=T0608300048&assigned_name=MW-6		

U180 **SE** **1/4 - 1/2 Mile** **Lower**	Site ID:	Not Reported	**AQUIFLOW**	**5466**
	Groundwater Flow:	NOT REPORTED		
	Shallow Water Depth:	4		
	Deep Water Depth:	6		
	Average Water Depth:	Not Reported		
	Date:	4/18-98		

	Database	EDR ID Number
V181 **East** **1/4 - 1/2 Mile** **Lower**	**FED USGS**	**USGS40000143576**

Organization ID:	USGS-CA		
Organization Name:	USGS California Water Science Center		
Monitor Location:	004N027W22J004S	Type:	Well
Description:	Not Reported	HUC:	Not Reported
Drainage Area:	Not Reported	Drainage Area Units:	Not Reported
Contrib Drainage Area:	Not Reported	Contrib Drainage Area Unts:	Not Reported
Aquifer:	California Coastal Basin aquifers		
Formation Type:	Not Reported	Aquifer Type:	Not Reported
Construction Date:	20050928	Well Depth:	15.75
Well Depth Units:	ft	Well Hole Depth:	15.75
Well Hole Depth Units:	ft		

	Database	EDR ID Number
R182 **NNE** **1/4 - 1/2 Mile** **Higher**	**CA WELLS**	**CAEDF0000006460**

Well ID:	T0608300605-B-9	Well Type:	MONITORING
Source:	EDF	Other Name:	B-9
GAMA PFAS Testing:	Not Reported		
Groundwater Quality Data:	https://gamagroundwater.waterboards.ca.gov/gama/gamamap/public/GamaDataDisplay.asp?dataset=EDF&samp_date=&global_id=T0608300605&assigned_name=B-9&store_num=		
GeoTracker Data:	https://geotracker.waterboards.ca.gov/profile_report.asp?cmd=MWEDFResults&global_id=T0608300605&assigned_name=B-9		

Docusign Envelope ID: 3773F87A-0B89-4932-BA2C-CA8383B3EEAD

GEOCHECK® - PHYSICAL SETTING SOURCE MAP FINDINGS

Map ID
Direction
Distance
Elevation

			Database	EDR ID Number
U183 **SE** **1/4 - 1/2 Mile** **Lower**	Site ID: Groundwater Flow: Shallow Water Depth: Deep Water Depth: Average Water Depth: Date:	Not Reported NOT REPORTED Not Reported Not Reported 7 SEPT, 4 19	**AQUIFLOW**	**5465**

L184
ENE
1/4 - 1/2 Mile
Lower

CA WELLS **CAEDF0000017869**

Well ID:	T0608300048-MW-1	Well Type:	MONITORING
Source:	EDF	Other Name:	MW-1
GAMA PFAS Testing:	Not Reported		
Groundwater Quality Data:	https://gamagroundwater.waterboards.ca.gov/gama/gamamap/public/GamaDataDisplay.asp?dataset=EDF&samp_date=&global_id=T0608300048&assigned_name=MW-1&store_num=		
GeoTracker Data:	https://geotracker.waterboards.ca.gov/profile_report.asp?cmd=MWEDFResults&global_id=T0608300048&assigned_name=MW-1		

P185
NNW
1/4 - 1/2 Mile
Higher

CA WELLS **CAEDF0000054620**

Well ID:	T0608300676-MW9A	Well Type:	MONITORING
Source:	EDF	Other Name:	MW9A
GAMA PFAS Testing:	Not Reported		
Groundwater Quality Data:	https://gamagroundwater.waterboards.ca.gov/gama/gamamap/public/GamaDataDisplay.asp?dataset=EDF&samp_date=&global_id=T0608300676&assigned_name=MW9A&store_num=		
GeoTracker Data:	https://geotracker.waterboards.ca.gov/profile_report.asp?cmd=MWEDFResults&global_id=T0608300676&assigned_name=MW9A		

P186
NNW
1/4 - 1/2 Mile
Higher

CA WELLS **CAEDF0000035362**

Well ID:	T0608300676-MW9B	Well Type:	MONITORING
Source:	EDF	Other Name:	MW9B
GAMA PFAS Testing:	Not Reported		
Groundwater Quality Data:	https://gamagroundwater.waterboards.ca.gov/gama/gamamap/public/GamaDataDisplay.asp?dataset=EDF&samp_date=&global_id=T0608300676&assigned_name=MW9B&store_num=		
GeoTracker Data:	https://geotracker.waterboards.ca.gov/profile_report.asp?cmd=MWEDFResults&global_id=T0608300676&assigned_name=MW9B		

GEOCHECK® - PHYSICAL SETTING SOURCE MAP FINDINGS

Map ID
Direction
Distance
Elevation | Database | EDR ID Number

V187
East
1/4 - 1/2 Mile
Lower

CA WELLS **CAUSGSN00007721**

Well ID:	USGS-342442119412801	Well Type:	UNK
Source:	United States Geological Survey		
Other Name:	USGS-342442119412801	GAMA PFAS Testing:	Not Reported
Groundwater Quality Data:	https://gamagroundwater.waterboards.ca.gov/gama/gamamap/public/GamaDataDisplay.asp?dataset=USGSNEW&samp_date=&global_id=&assigned_name=USGS-342442119412801&store_num=		
GeoTracker Data:	Not Reported		

L188
ENE
1/4 - 1/2 Mile
Lower

CA WELLS **CAEDF0000081748**

Well ID:	T0608300048-MW-10	Well Type:	MONITORING
Source:	EDF	Other Name:	MW-10
GAMA PFAS Testing:	Not Reported		
Groundwater Quality Data:	https://gamagroundwater.waterboards.ca.gov/gama/gamamap/public/GamaDataDisplay.asp?dataset=EDF&samp_date=&global_id=T0608300048&assigned_name=MW-10&store_num=		
GeoTracker Data:	https://geotracker.waterboards.ca.gov/profile_report.asp?cmd=MWEDFResults&global_id=T0608300048&assigned_name=MW-10		

T189
NNE
1/4 - 1/2 Mile
Higher

CA WELLS **CAEDF0000137470**

Well ID:	T0608340674-MW4	Well Type:	MONITORING
Source:	EDF	Other Name:	MW4
GAMA PFAS Testing:	Not Reported		
Groundwater Quality Data:	https://gamagroundwater.waterboards.ca.gov/gama/gamamap/public/GamaDataDisplay.asp?dataset=EDF&samp_date=&global_id=T0608340674&assigned_name=MW4&store_num=		
GeoTracker Data:	https://geotracker.waterboards.ca.gov/profile_report.asp?cmd=MWEDFResults&global_id=T0608340674&assigned_name=MW4		

T190
NNE
1/4 - 1/2 Mile
Higher

CA WELLS **CAEDF0000143133**

Well ID:	T0608340674-MW1	Well Type:	MONITORING
Source:	EDF	Other Name:	MW1
GAMA PFAS Testing:	Not Reported		
Groundwater Quality Data:	https://gamagroundwater.waterboards.ca.gov/gama/gamamap/public/GamaDataDisplay.asp?dataset=EDF&samp_date=&global_id=T0608340674&assigned_name=MW1&store_num=		
GeoTracker Data:	https://geotracker.waterboards.ca.gov/profile_report.asp?cmd=MWEDFResults&global_id=T0608340674&assigned_name=MW1		

GEOCHECK® - PHYSICAL SETTING SOURCE MAP FINDINGS

Map ID
Direction
Distance
Elevation | Database | EDR ID Number

L191
ENE
1/4 - 1/2 Mile
Lower

CA WELLS **CAEDF0000115459**

Well ID:	T0608300048-MW-13	Well Type:	MONITORING
Source:	EDF	Other Name:	MW-13
GAMA PFAS Testing:	Not Reported		
Groundwater Quality Data:	https://gamagroundwater.waterboards.ca.gov/gama/gamamap/public/GamaDataDisplay.asp?dataset=EDF&samp_date=&global_id=T0608300048&assigned_name=MW-13&store_num=		
GeoTracker Data:	https://geotracker.waterboards.ca.gov/profile_report.asp?cmd=MWEDFResults&global_id=T0608300048&assigned_name=MW-13		

P192
NNW
1/4 - 1/2 Mile
Higher

CA WELLS **CAEDF0000088618**

Well ID:	T0608300749-MW10	Well Type:	MONITORING
Source:	EDF	Other Name:	MW10
GAMA PFAS Testing:	Not Reported		
Groundwater Quality Data:	https://gamagroundwater.waterboards.ca.gov/gama/gamamap/public/GamaDataDisplay.asp?dataset=EDF&samp_date=&global_id=T0608300749&assigned_name=MW10&store_num=		
GeoTracker Data:	https://geotracker.waterboards.ca.gov/profile_report.asp?cmd=MWEDFResults&global_id=T0608300749&assigned_name=MW10		

L193
ENE
1/4 - 1/2 Mile
Lower

CA WELLS **CAEDF0000090877**

Well ID:	T0608300048-MW-12	Well Type:	MONITORING
Source:	EDF	Other Name:	MW-12
GAMA PFAS Testing:	Not Reported		
Groundwater Quality Data:	https://gamagroundwater.waterboards.ca.gov/gama/gamamap/public/GamaDataDisplay.asp?dataset=EDF&samp_date=&global_id=T0608300048&assigned_name=MW-12&store_num=		
GeoTracker Data:	https://geotracker.waterboards.ca.gov/profile_report.asp?cmd=MWEDFResults&global_id=T0608300048&assigned_name=MW-12		

S194
ENE
1/4 - 1/2 Mile
Lower

CA WELLS **CAEDF0000136718**

Well ID:	T0608300048-MW-4	Well Type:	MONITORING
Source:	EDF	Other Name:	MW-4
GAMA PFAS Testing:	Not Reported		
Groundwater Quality Data:	https://gamagroundwater.waterboards.ca.gov/gama/gamamap/public/GamaDataDisplay.asp?dataset=EDF&samp_date=&global_id=T0608300048&assigned_name=MW-4&store_num=		
GeoTracker Data:	https://geotracker.waterboards.ca.gov/profile_report.asp?cmd=MWEDFResults&global_id=T0608300048&assigned_name=MW-4		

GEOCHECK® - PHYSICAL SETTING SOURCE MAP FINDINGS

Map ID
Direction
Distance
Elevation | Database | EDR ID Number

W195
NW
1/4 - 1/2 Mile
Higher

CA WELLS **CAEDF0000061089**

Well ID:	T0608318950-MW-4	Well Type:	MONITORING
Source:	EDF	Other Name:	MW-4
GAMA PFAS Testing:	Not Reported		
Groundwater Quality Data:	https://gamagroundwater.waterboards.ca.gov/gama/gamamap/public/GamaDataDisplay.asp?dataset=EDF&samp_date=&global_id=T0608318950&assigned_name=MW-4&store_num=		
GeoTracker Data:	https://geotracker.waterboards.ca.gov/profile_report.asp?cmd=MWEDFResults&global_id=T0608318950&assigned_name=MW-4		

N196
NNW
1/4 - 1/2 Mile
Higher

CA WELLS **CAEDF0000033213**

Well ID:	T0608300676-MW1	Well Type:	MONITORING
Source:	EDF	Other Name:	MW1
GAMA PFAS Testing:	Not Reported		
Groundwater Quality Data:	https://gamagroundwater.waterboards.ca.gov/gama/gamamap/public/GamaDataDisplay.asp?dataset=EDF&samp_date=&global_id=T0608300676&assigned_name=MW1&store_num=		
GeoTracker Data:	https://geotracker.waterboards.ca.gov/profile_report.asp?cmd=MWEDFResults&global_id=T0608300676&assigned_name=MW1		

L197
ENE
1/4 - 1/2 Mile
Lower

CA WELLS **CAEDF0000091307**

Well ID:	T0608300048-MW-2	Well Type:	MONITORING
Source:	EDF	Other Name:	MW-2
GAMA PFAS Testing:	Not Reported		
Groundwater Quality Data:	https://gamagroundwater.waterboards.ca.gov/gama/gamamap/public/GamaDataDisplay.asp?dataset=EDF&samp_date=&global_id=T0608300048&assigned_name=MW-2&store_num=		
GeoTracker Data:	https://geotracker.waterboards.ca.gov/profile_report.asp?cmd=MWEDFResults&global_id=T0608300048&assigned_name=MW-2		

T198
NNE
1/4 - 1/2 Mile
Higher

CA WELLS **CAEDF0000084042**

Well ID:	T0608340674-MW3	Well Type:	MONITORING
Source:	EDF	Other Name:	MW3
GAMA PFAS Testing:	Not Reported		
Groundwater Quality Data:	https://gamagroundwater.waterboards.ca.gov/gama/gamamap/public/GamaDataDisplay.asp?dataset=EDF&samp_date=&global_id=T0608340674&assigned_name=MW3&store_num=		
GeoTracker Data:	https://geotracker.waterboards.ca.gov/profile_report.asp?cmd=MWEDFResults&global_id=T0608340674&assigned_name=MW3		

Docusign Envelope ID: 3773F87A-0B89-4932-BA2C-CA8383B3EEAD

GEOCHECK® - PHYSICAL SETTING SOURCE MAP FINDINGS

Map ID
Direction
Distance
Elevation | Database | EDR ID Number

O199
West
1/4 - 1/2 Mile
Higher

CA WELLS **CADWR9000008703**

State Well #:	04N27W22M002S	Station ID:	25111
Well Name:	Not Reported	Basin Name:	Santa Barbara
Well Use:	Unknown	Well Type:	Unknown
Well Depth:	0	Well Completion Rpt #:	Not Reported

O200
West
1/4 - 1/2 Mile
Higher

CA WELLS **CADWR9000008702**

State Well #:	04N27W22M001S	Station ID:	38589
Well Name:	Not Reported	Basin Name:	Santa Barbara
Well Use:	Unknown	Well Type:	Unknown
Well Depth:	0	Well Completion Rpt #:	Not Reported

Q201
ESE
1/4 - 1/2 Mile
Lower

FED USGS **USGS40000143540**

Organization ID:	USGS-CA		
Organization Name:	USGS California Water Science Center		
Monitor Location:	004N027W22J001S	Type:	Well
Description:	Not Reported	HUC:	Not Reported
Drainage Area:	Not Reported	Drainage Area Units:	Not Reported
Contrib Drainage Area:	Not Reported	Contrib Drainage Area Unts:	Not Reported
Aquifer:	Other aquifers	Formation Type:	Not Reported
Aquifer Type:	Not Reported	Construction Date:	20050927
Well Depth:	20	Well Depth Units:	ft
Well Hole Depth:	20	Well Hole Depth Units:	ft

Q202
ESE
1/4 - 1/2 Mile
Lower

FED USGS **USGS40000143541**

Organization ID:	USGS-CA		
Organization Name:	USGS California Water Science Center		
Monitor Location:	004N027W22J002S	Type:	Well
Description:	Not Reported	HUC:	Not Reported
Drainage Area:	Not Reported	Drainage Area Units:	Not Reported
Contrib Drainage Area:	Not Reported	Contrib Drainage Area Unts:	Not Reported
Aquifer:	Other aquifers	Formation Type:	Not Reported
Aquifer Type:	Not Reported	Construction Date:	20050927
Well Depth:	16	Well Depth Units:	ft
Well Hole Depth:	16	Well Hole Depth Units:	ft

Docusign Envelope ID: 3773F87A-0B89-4932-BA2C-CA8383B3EEAD

GEOCHECK® - PHYSICAL SETTING SOURCE MAP FINDINGS

Map ID
Direction
Distance
Elevation | Database | EDR ID Number

Q203
ESE
1/4 - 1/2 Mile
Lower

CA WELLS **CAUSGSN00006989**

Well ID:	USGS-342437119412902	Well Type:	UNK
Source:	United States Geological Survey		
Other Name:	USGS-342437119412902	GAMA PFAS Testing:	Not Reported
Groundwater Quality Data:	https://gamagroundwater.waterboards.ca.gov/gama/gamamap/public/GamaDataDisplay.asp?dataset=USGSNEW&samp_date=&global_id=&assigned_name=USGS-342437119412902&store_num=		
GeoTracker Data:	Not Reported		

Q204
ESE
1/4 - 1/2 Mile
Lower

CA WELLS **CAUSGSN00008836**

Well ID:	USGS-342437119412901	Well Type:	UNK
Source:	United States Geological Survey		
Other Name:	USGS-342437119412901	GAMA PFAS Testing:	Not Reported
Groundwater Quality Data:	https://gamagroundwater.waterboards.ca.gov/gama/gamamap/public/GamaDataDisplay.asp?dataset=USGSNEW&samp_date=&global_id=&assigned_name=USGS-342437119412901&store_num=		
GeoTracker Data:	Not Reported		

S205
ENE
1/4 - 1/2 Mile
Lower

CA WELLS **CAEDF0000119056**

Well ID:	T0608300048-W-1	Well Type:	MONITORING
Source:	EDF	Other Name:	W-1
GAMA PFAS Testing:	Not Reported		
Groundwater Quality Data:	https://gamagroundwater.waterboards.ca.gov/gama/gamamap/public/GamaDataDisplay.asp?dataset=EDF&samp_date=&global_id=T0608300048&assigned_name=W-1&store_num=		
GeoTracker Data:	https://geotracker.waterboards.ca.gov/profile_report.asp?cmd=MWEDFResults&global_id=T0608300048&assigned_name=W-1		

S206
ENE
1/4 - 1/2 Mile
Lower

CA WELLS **CAEDF0000113946**

Well ID:	T0608300048-MW-3	Well Type:	MONITORING
Source:	EDF	Other Name:	MW-3
GAMA PFAS Testing:	Not Reported		
Groundwater Quality Data:	https://gamagroundwater.waterboards.ca.gov/gama/gamamap/public/GamaDataDisplay.asp?dataset=EDF&samp_date=&global_id=T0608300048&assigned_name=MW-3&store_num=		
GeoTracker Data:	https://geotracker.waterboards.ca.gov/profile_report.asp?cmd=MWEDFResults&global_id=T0608300048&assigned_name=MW-3		

GEOCHECK® - PHYSICAL SETTING SOURCE MAP FINDINGS

Map ID
Direction
Distance
Elevation | Database | EDR ID Number

T207
NNE
1/4 - 1/2 Mile
Higher

CA WELLS **CAEDF0000090520**

Well ID:	T0608340674-MW2	Well Type:	MONITORING
Source:	EDF	Other Name:	MW2
GAMA PFAS Testing:	Not Reported		
Groundwater Quality Data:	https://gamagroundwater.waterboards.ca.gov/gama/gamamap/public/GamaDataDisplay.asp?dataset=EDF&samp_date=&global_id=T0608340674&assigned_name=MW2&store_num=		
GeoTracker Data:	https://geotracker.waterboards.ca.gov/profile_report.asp?cmd=MWEDFResults&global_id=T0608340674&assigned_name=MW2		

R208
NNE
1/4 - 1/2 Mile
Higher

CA WELLS **CAEDF0000124349**

Well ID:	T0608300605-MW-2	Well Type:	MONITORING
Source:	EDF	Other Name:	MW-2
GAMA PFAS Testing:	Not Reported		
Groundwater Quality Data:	https://gamagroundwater.waterboards.ca.gov/gama/gamamap/public/GamaDataDisplay.asp?dataset=EDF&samp_date=&global_id=T0608300605&assigned_name=MW-2&store_num=		
GeoTracker Data:	https://geotracker.waterboards.ca.gov/profile_report.asp?cmd=MWEDFResults&global_id=T0608300605&assigned_name=MW-2		

S209
ENE
1/4 - 1/2 Mile
Lower

CA WELLS **CAEDF0000089641**

Well ID:	T0608300048-W-2	Well Type:	MONITORING
Source:	EDF	Other Name:	W-2
GAMA PFAS Testing:	Not Reported		
Groundwater Quality Data:	https://gamagroundwater.waterboards.ca.gov/gama/gamamap/public/GamaDataDisplay.asp?dataset=EDF&samp_date=&global_id=T0608300048&assigned_name=W-2&store_num=		
GeoTracker Data:	https://geotracker.waterboards.ca.gov/profile_report.asp?cmd=MWEDFResults&global_id=T0608300048&assigned_name=W-2		

X210
NNW
1/4 - 1/2 Mile
Higher

CA WELLS **CAEDF0000120517**

Well ID:	T0608300676-MW15	Well Type:	MONITORING
Source:	EDF	Other Name:	MW15
GAMA PFAS Testing:	Not Reported		
Groundwater Quality Data:	https://gamagroundwater.waterboards.ca.gov/gama/gamamap/public/GamaDataDisplay.asp?dataset=EDF&samp_date=&global_id=T0608300676&assigned_name=MW15&store_num=		
GeoTracker Data:	https://geotracker.waterboards.ca.gov/profile_report.asp?cmd=MWEDFResults&global_id=T0608300676&assigned_name=MW15		

Docusign Envelope ID: 3773F87A-0B89-4932-BA2C-CA8383B3EEAD

GEOCHECK® - PHYSICAL SETTING SOURCE MAP FINDINGS

Map ID
Direction
Distance
Elevation | Database | EDR ID Number

W211
NW
1/4 - 1/2 Mile
Higher

CA WELLS **CAEDF0000054529**

Well ID:	T0608318950-MW-3	Well Type:	MONITORING
Source:	EDF	Other Name:	MW-3
GAMA PFAS Testing:	Not Reported		
Groundwater Quality Data:	https://gamagroundwater.waterboards.ca.gov/gama/gamamap/public/GamaDataDisplay.asp?dataset=EDF&samp_date=&global_id=T0608318950&assigned_name=MW-3&store_num=		
GeoTracker Data:	https://geotracker.waterboards.ca.gov/profile_report.asp?cmd=MWEDFResults&global_id=T0608318950&assigned_name=MW-3		

W212
NW
1/4 - 1/2 Mile
Higher

CA WELLS **CAEDF0000065301**

Well ID:	T0608318950-MW-2	Well Type:	MONITORING
Source:	EDF	Other Name:	MW-2
GAMA PFAS Testing:	Not Reported		
Groundwater Quality Data:	https://gamagroundwater.waterboards.ca.gov/gama/gamamap/public/GamaDataDisplay.asp?dataset=EDF&samp_date=&global_id=T0608318950&assigned_name=MW-2&store_num=		
GeoTracker Data:	https://geotracker.waterboards.ca.gov/profile_report.asp?cmd=MWEDFResults&global_id=T0608318950&assigned_name=MW-2		

S213
ENE
1/4 - 1/2 Mile
Lower

CA WELLS **CAEDF0000090441**

Well ID:	T0608300048-MW-9	Well Type:	MONITORING
Source:	EDF	Other Name:	MW-9
GAMA PFAS Testing:	Not Reported		
Groundwater Quality Data:	https://gamagroundwater.waterboards.ca.gov/gama/gamamap/public/GamaDataDisplay.asp?dataset=EDF&samp_date=&global_id=T0608300048&assigned_name=MW-9&store_num=		
GeoTracker Data:	https://geotracker.waterboards.ca.gov/profile_report.asp?cmd=MWEDFResults&global_id=T0608300048&assigned_name=MW-9		

S214
ENE
1/4 - 1/2 Mile
Lower

CA WELLS **CAEDF0000032333**

Well ID:	T0608300048-W-4	Well Type:	MONITORING
Source:	EDF	Other Name:	W-4
GAMA PFAS Testing:	Not Reported		
Groundwater Quality Data:	https://gamagroundwater.waterboards.ca.gov/gama/gamamap/public/GamaDataDisplay.asp?dataset=EDF&samp_date=&global_id=T0608300048&assigned_name=W-4&store_num=		
GeoTracker Data:	https://geotracker.waterboards.ca.gov/profile_report.asp?cmd=MWEDFResults&global_id=T0608300048&assigned_name=W-4		

GEOCHECK® - PHYSICAL SETTING SOURCE MAP FINDINGS

Map ID
Direction
Distance
Elevation | Database | EDR ID Number

X215
NNW
1/4 - 1/2 Mile
Higher

CA WELLS **CAEDF0000117704**

Well ID:	T0608300676-MW3B	Well Type:	MONITORING
Source:	EDF	Other Name:	MW3B
GAMA PFAS Testing:	Not Reported		
Groundwater Quality Data:	https://gamagroundwater.waterboards.ca.gov/gama/gamamap/public/GamaDataDisplay.asp?dataset=EDF&samp_date=&global_id=T0608300676&assigned_name=MW3B&store_num=		
GeoTracker Data:	https://geotracker.waterboards.ca.gov/profile_report.asp?cmd=MWEDFResults&global_id=T0608300676&assigned_name=MW3B		

X216
NNW
1/4 - 1/2 Mile
Higher

CA WELLS **CAEDF0000043814**

Well ID:	T0608300676-MW3	Well Type:	MONITORING
Source:	EDF	Other Name:	MW3
GAMA PFAS Testing:	Not Reported		
Groundwater Quality Data:	https://gamagroundwater.waterboards.ca.gov/gama/gamamap/public/GamaDataDisplay.asp?dataset=EDF&samp_date=&global_id=T0608300676&assigned_name=MW3&store_num=		
GeoTracker Data:	https://geotracker.waterboards.ca.gov/profile_report.asp?cmd=MWEDFResults&global_id=T0608300676&assigned_name=MW3		

S217
ENE
1/4 - 1/2 Mile
Lower

CA WELLS **CAEDF0000120106**

Well ID:	T0608300048-MW-5	Well Type:	MONITORING
Source:	EDF	Other Name:	MW-5
GAMA PFAS Testing:	Not Reported		
Groundwater Quality Data:	https://gamagroundwater.waterboards.ca.gov/gama/gamamap/public/GamaDataDisplay.asp?dataset=EDF&samp_date=&global_id=T0608300048&assigned_name=MW-5&store_num=		
GeoTracker Data:	https://geotracker.waterboards.ca.gov/profile_report.asp?cmd=MWEDFResults&global_id=T0608300048&assigned_name=MW-5		

S218
ENE
1/4 - 1/2 Mile
Lower

CA WELLS **CAEDF0000064939**

Well ID:	T0608300048-W-3	Well Type:	MONITORING
Source:	EDF	Other Name:	W-3
GAMA PFAS Testing:	Not Reported		
Groundwater Quality Data:	https://gamagroundwater.waterboards.ca.gov/gama/gamamap/public/GamaDataDisplay.asp?dataset=EDF&samp_date=&global_id=T0608300048&assigned_name=W-3&store_num=		
GeoTracker Data:	https://geotracker.waterboards.ca.gov/profile_report.asp?cmd=MWEDFResults&global_id=T0608300048&assigned_name=W-3		

GEOCHECK® - PHYSICAL SETTING SOURCE MAP FINDINGS

Map ID
Direction
Distance
Elevation | Database | EDR ID Number

V219
East
1/4 - 1/2 Mile
Lower

CA WELLS **CAEDF0000075239**

Well ID:	T0608300218-B1	Well Type:	MONITORING
Source:	EDF	Other Name:	B1
GAMA PFAS Testing:	Not Reported		
Groundwater Quality Data:	https://gamagroundwater.waterboards.ca.gov/gama/gamamap/public/GamaDataDisplay.asp?dataset=EDF&samp_date=&global_id=T0608300218&assigned_name=B1&store_num=		
GeoTracker Data:	https://geotracker.waterboards.ca.gov/profile_report.asp?cmd=MWEDFResults&global_id=T0608300218&assigned_name=B1		

V220
East
1/4 - 1/2 Mile
Lower

CA WELLS **CAEDF0000019175**

Well ID:	T0608300218-B4	Well Type:	MONITORING
Source:	EDF	Other Name:	B4
GAMA PFAS Testing:	Not Reported		
Groundwater Quality Data:	https://gamagroundwater.waterboards.ca.gov/gama/gamamap/public/GamaDataDisplay.asp?dataset=EDF&samp_date=&global_id=T0608300218&assigned_name=B4&store_num=		
GeoTracker Data:	https://geotracker.waterboards.ca.gov/profile_report.asp?cmd=MWEDFResults&global_id=T0608300218&assigned_name=B4		

V221
East
1/4 - 1/2 Mile
Lower

CA WELLS **CAEDF0000073116**

Well ID:	T0608300218-B2	Well Type:	MONITORING
Source:	EDF	Other Name:	B2
GAMA PFAS Testing:	Not Reported		
Groundwater Quality Data:	https://gamagroundwater.waterboards.ca.gov/gama/gamamap/public/GamaDataDisplay.asp?dataset=EDF&samp_date=&global_id=T0608300218&assigned_name=B2&store_num=		
GeoTracker Data:	https://geotracker.waterboards.ca.gov/profile_report.asp?cmd=MWEDFResults&global_id=T0608300218&assigned_name=B2		

V222
East
1/4 - 1/2 Mile
Lower

CA WELLS **CAEDF0000120456**

Well ID:	T0608300218-B3	Well Type:	MONITORING
Source:	EDF	Other Name:	B3
GAMA PFAS Testing:	Not Reported		
Groundwater Quality Data:	https://gamagroundwater.waterboards.ca.gov/gama/gamamap/public/GamaDataDisplay.asp?dataset=EDF&samp_date=&global_id=T0608300218&assigned_name=B3&store_num=		
GeoTracker Data:	https://geotracker.waterboards.ca.gov/profile_report.asp?cmd=MWEDFResults&global_id=T0608300218&assigned_name=B3		

Docusign Envelope ID: 3773F87A-0B89-4932-BA2C-CA8383B3EEAD

GEOCHECK® - PHYSICAL SETTING SOURCE MAP FINDINGS

Map ID
Direction
Distance
Elevation | Database | EDR ID Number

X223
NNW
1/4 - 1/2 Mile
Higher

CA WELLS **CAEDF0000060586**

Well ID:	T0608300676-MW2	Well Type:	MONITORING
Source:	EDF	Other Name:	MW2
GAMA PFAS Testing:	Not Reported		
Groundwater Quality Data:	https://gamagroundwater.waterboards.ca.gov/gama/gamamap/public/GamaDataDisplay.asp?dataset=EDF&samp_date=&global_id=T0608300676&assigned_name=MW2&store_num=		
GeoTracker Data:	https://geotracker.waterboards.ca.gov/profile_report.asp?cmd=MWEDFResults&global_id=T0608300676&assigned_name=MW2		

T224
NNE
1/4 - 1/2 Mile
Higher

CA WELLS **CADWR9000008776**

State Well #:	04N27W22B010S	Station ID:	50299
Well Name:	22-B10	Basin Name:	Santa Barbara
Well Use:	Observation		
Well Type:	Part of a nested/multi-completion well		
Well Depth:	441	Well Completion Rpt #:	Not Reported

Y225
North
1/4 - 1/2 Mile
Higher

CA WELLS **CAEDF0000102303**

Well ID:	T0608300676-MW18	Well Type:	MONITORING
Source:	EDF	Other Name:	MW18
GAMA PFAS Testing:	Not Reported		
Groundwater Quality Data:	https://gamagroundwater.waterboards.ca.gov/gama/gamamap/public/GamaDataDisplay.asp?dataset=EDF&samp_date=&global_id=T0608300676&assigned_name=MW18&store_num=		
GeoTracker Data:	https://geotracker.waterboards.ca.gov/profile_report.asp?cmd=MWEDFResults&global_id=T0608300676&assigned_name=MW18		

T226
NNE
1/4 - 1/2 Mile
Higher

CA WELLS **CAUSGSN00000925**

Well ID:	USGS-342508119413701	Well Type:	UNK
Source:	United States Geological Survey		
Other Name:	USGS-342508119413701	GAMA PFAS Testing:	Not Reported
Groundwater Quality Data:	https://gamagroundwater.waterboards.ca.gov/gama/gamamap/public/GamaDataDisplay.asp?dataset=USGSNEW&samp_date=&global_id=&assigned_name=USGS-342508119413701&store_num=		
GeoTracker Data:	Not Reported		

GEOCHECK® - PHYSICAL SETTING SOURCE MAP FINDINGS

Map ID
Direction
Distance
Elevation | Database | EDR ID Number

S227
ENE
1/4 - 1/2 Mile
Lower

CA WELLS **CAEDF0000114015**

Well ID:	T0608300048-MW-7	Well Type:	MONITORING
Source:	EDF	Other Name:	MW-7
GAMA PFAS Testing:	Not Reported		
Groundwater Quality Data:	https://gamagroundwater.waterboards.ca.gov/gama/gamamap/public/GamaDataDisplay.asp?dataset=EDF&samp_date=&global_id=T0608300048&assigned_name=MW-7&store_num=		
GeoTracker Data:	https://geotracker.waterboards.ca.gov/profile_report.asp?cmd=MWEDFResults&global_id=T0608300048&assigned_name=MW-7		

V228
East
1/4 - 1/2 Mile
Lower

CA WELLS **CAEDF0000006742**

Well ID:	T0608300218-B5	Well Type:	MONITORING
Source:	EDF	Other Name:	B5
GAMA PFAS Testing:	Not Reported		
Groundwater Quality Data:	https://gamagroundwater.waterboards.ca.gov/gama/gamamap/public/GamaDataDisplay.asp?dataset=EDF&samp_date=&global_id=T0608300218&assigned_name=B5&store_num=		
GeoTracker Data:	https://geotracker.waterboards.ca.gov/profile_report.asp?cmd=MWEDFResults&global_id=T0608300218&assigned_name=B5		

V229
East
1/4 - 1/2 Mile
Lower

CA WELLS **CAEDF0000076376**

Well ID:	T0608300218-B6	Well Type:	MONITORING
Source:	EDF	Other Name:	B6
GAMA PFAS Testing:	Not Reported		
Groundwater Quality Data:	https://gamagroundwater.waterboards.ca.gov/gama/gamamap/public/GamaDataDisplay.asp?dataset=EDF&samp_date=&global_id=T0608300218&assigned_name=B6&store_num=		
GeoTracker Data:	https://geotracker.waterboards.ca.gov/profile_report.asp?cmd=MWEDFResults&global_id=T0608300218&assigned_name=B6		

V230
East
1/4 - 1/2 Mile
Lower

CA WELLS **CAEDF0000013927**

Well ID:	T0608300218-B8	Well Type:	MONITORING
Source:	EDF	Other Name:	B8
GAMA PFAS Testing:	Not Reported		
Groundwater Quality Data:	https://gamagroundwater.waterboards.ca.gov/gama/gamamap/public/GamaDataDisplay.asp?dataset=EDF&samp_date=&global_id=T0608300218&assigned_name=B8&store_num=		
GeoTracker Data:	https://geotracker.waterboards.ca.gov/profile_report.asp?cmd=MWEDFResults&global_id=T0608300218&assigned_name=B8		

Docusign Envelope ID: 3773F87A-0B89-4932-BA2C-CA8383B3EEAD

GEOCHECK® - PHYSICAL SETTING SOURCE MAP FINDINGS

Map ID
Direction
Distance
Elevation | Database | EDR ID Number

V231
East
1/4 - 1/2 Mile
Lower

CA WELLS **CAEDF0000095747**

Well ID:	T0608300218-B7	Well Type:	MONITORING
Source:	EDF	Other Name:	B7
GAMA PFAS Testing:	Not Reported		
Groundwater Quality Data:	https://gamagroundwater.waterboards.ca.gov/gama/gamamap/public/GamaDataDisplay.asp?dataset=EDF&samp_date=&global_id=T0608300218&assigned_name=B7&store_num=		
GeoTracker Data:	https://geotracker.waterboards.ca.gov/profile_report.asp?cmd=MWEDFResults&global_id=T0608300218&assigned_name=B7		

X232
NNW
1/4 - 1/2 Mile
Higher

CA WELLS **CAEDF0000081018**

Well ID:	T0608300676-MW16	Well Type:	MONITORING
Source:	EDF	Other Name:	MW16
GAMA PFAS Testing:	Not Reported		
Groundwater Quality Data:	https://gamagroundwater.waterboards.ca.gov/gama/gamamap/public/GamaDataDisplay.asp?dataset=EDF&samp_date=&global_id=T0608300676&assigned_name=MW16&store_num=		
GeoTracker Data:	https://geotracker.waterboards.ca.gov/profile_report.asp?cmd=MWEDFResults&global_id=T0608300676&assigned_name=MW16		

T233
NNE
1/4 - 1/2 Mile
Higher

FED USGS **USGS40000143785**

Organization ID:	USGS-CA		
Organization Name:	USGS California Water Science Center		
Monitor Location:	004N027W22B007S	Type:	Well
Description:	Not Reported	HUC:	18060013
Drainage Area:	Not Reported	Drainage Area Units:	Not Reported
Contrib Drainage Area:	Not Reported	Contrib Drainage Area Unts:	Not Reported
Aquifer:	California Coastal Basin aquifers		
Formation Type:	Not Reported	Aquifer Type:	Not Reported
Construction Date:	19920401	Well Depth:	895
Well Depth Units:	ft	Well Hole Depth:	895
Well Hole Depth Units:	ft		

Ground water levels,Number of Measurements:	32	Level reading date:	2004-12-14
Feet below surface:	-12.17	Feet to sea level:	Not Reported
Note:	Not Reported		
Level reading date:	2004-11-03	Feet below surface:	-12.17
Feet to sea level:	Not Reported	Note:	Not Reported
Level reading date:	2004-09-13	Feet below surface:	0.35
Feet to sea level:	Not Reported	Note:	Not Reported
Level reading date:	2004-08-12	Feet below surface:	-11.93
Feet to sea level:	Not Reported	Note:	Not Reported

Docusign Envelope ID: 3773F87A-0B89-4932-BA2C-CA8383B3EEAD

Level reading date:	2004-07-15	Feet below surface:	-8.92
Feet to sea level:	Not Reported	Note:	Not Reported
Level reading date:	2004-06-14	Feet below surface:	-11.42
Feet to sea level:	Not Reported	Note:	Not Reported
Level reading date:	2004-06-07	Feet below surface:	-8.70
Feet to sea level:	Not Reported	Note:	Not Reported
Level reading date:	2004-05-18	Feet below surface:	0.0
Feet to sea level:	Not Reported	Note:	Not Reported
Level reading date:	2004-04-13	Feet below surface:	Not Reported
Feet to sea level:	Not Reported		
Note:	The site was flowing, but the head could not be measured without additional equipment.		
Level reading date:	2004-03-10	Feet below surface:	-8.00
Feet to sea level:	Not Reported	Note:	Not Reported
Level reading date:	2004-01-12	Feet below surface:	0.25
Feet to sea level:	Not Reported	Note:	Not Reported
Level reading date:	2003-12-15	Feet below surface:	0.25
Feet to sea level:	Not Reported	Note:	Not Reported
Level reading date:	2003-11-10	Feet below surface:	-9.85
Feet to sea level:	Not Reported	Note:	Not Reported
Level reading date:	2003-10-09	Feet below surface:	-11.70
Feet to sea level:	Not Reported	Note:	Not Reported
Level reading date:	2003-09-18	Feet below surface:	0.57
Feet to sea level:	Not Reported	Note:	Not Reported
Level reading date:	2003-08-13	Feet below surface:	-0.59
Feet to sea level:	Not Reported	Note:	Not Reported
Level reading date:	2003-07-03	Feet below surface:	-4.52
Feet to sea level:	Not Reported	Note:	Not Reported
Level reading date:	2003-06-16	Feet below surface:	-10.51
Feet to sea level:	Not Reported	Note:	Not Reported
Level reading date:	2003-06-12	Feet below surface:	-4.31
Feet to sea level:	Not Reported	Note:	Not Reported
Level reading date:	2002-06-21	Feet below surface:	0.0
Feet to sea level:	Not Reported	Note:	Not Reported
Level reading date:	2001-06-19	Feet below surface:	0.00
Feet to sea level:	Not Reported	Note:	*
Level reading date:	1999-12-12	Feet below surface:	Not Reported
Feet to sea level:	Not Reported	Note:	The measurement was discontinued.
Level reading date:	1999-11-16	Feet below surface:	Not Reported
Feet to sea level:	Not Reported		
Note:	An obstruction was encountered in the well above the water surface (no water level recorded).		
Level reading date:	1999-10-14	Feet below surface:	Not Reported
Feet to sea level:	Not Reported		
Note:	An obstruction was encountered in the well above the water surface (no water level recorded).		

GEOCHECK® - PHYSICAL SETTING SOURCE MAP FINDINGS

Level reading date:	1999-09-12	Feet below surface:	Not Reported
Feet to sea level:	Not Reported		
Note:	An obstruction was encountered in the well above the water surface (no water level recorded).		
Level reading date:	1999-08-15	Feet below surface:	Not Reported
Feet to sea level:	Not Reported		
Note:	An obstruction was encountered in the well above the water surface (no water level recorded).		
Level reading date:	1999-07-24	Feet below surface:	-6.38
Feet to sea level:	Not Reported	Note:	Not Reported
Level reading date:	1999-06-22	Feet below surface:	0.11
Feet to sea level:	Not Reported	Note:	Not Reported
Level reading date:	1996-07-09	Feet below surface:	0.0
Feet to sea level:	Not Reported	Note:	Not Reported
Level reading date:	1995-06-15	Feet below surface:	Not Reported
Feet to sea level:	Not Reported		
Note:	The site was flowing, but the head could not be measured without additional equipment.		
Level reading date:	1994-06-24	Feet below surface:	Not Reported
Feet to sea level:	Not Reported		
Note:	The site was flowing, but the head could not be measured without additional equipment.		
Level reading date:	1993-07-23	Feet below surface:	Not Reported
Feet to sea level:	Not Reported		
Note:	The site was flowing, but the head could not be measured without additional equipment.		

X234
NNW
1/4 - 1/2 Mile
Higher

CA WELLS **CAEDF0000127942**

Well ID:	T0608300676-MW11	Well Type:	MONITORING
Source:	EDF	Other Name:	MW11
GAMA PFAS Testing:	Not Reported		
Groundwater Quality Data:	https://gamagroundwater.waterboards.ca.gov/gama/gamamap/public/GamaDataDisplay.asp?dataset=EDF&samp_date=&global_id=T0608300676&assigned_name=MW11&store_num=		
GeoTracker Data:	https://geotracker.waterboards.ca.gov/profile_report.asp?cmd=MWEDFResults&global_id=T0608300676&assigned_name=MW11		

X235
NNW
1/4 - 1/2 Mile
Higher

CA WELLS **CAEDF0000122364**

Well ID:	T0608300676-MW10A	Well Type:	MONITORING
Source:	EDF	Other Name:	MW10A
GAMA PFAS Testing:	Not Reported		
Groundwater Quality Data:	https://gamagroundwater.waterboards.ca.gov/gama/gamamap/public/GamaDataDisplay.asp?dataset=EDF&samp_date=&global_id=T0608300676&assigned_name=MW10A&store_num=		
GeoTracker Data:	https://geotracker.waterboards.ca.gov/profile_report.asp?cmd=MWEDFResults&global_id=T0608300676&assigned_name=MW10A		

GEOCHECK® - PHYSICAL SETTING SOURCE MAP FINDINGS

Map ID
Direction
Distance
Elevation | Database | EDR ID Number

X236
NNW
1/4 - 1/2 Mile
Higher

CA WELLS **CAEDF0000110432**

Well ID:	T0608300676-MW10B	Well Type:	MONITORING
Source:	EDF	Other Name:	MW10B
GAMA PFAS Testing:	Not Reported		
Groundwater Quality Data:	https://gamagroundwater.waterboards.ca.gov/gama/gamamap/public/GamaDataDisplay.asp?dataset=EDF&samp_date=&global_id=T0608300676&assigned_name=MW10B&store_num=		
GeoTracker Data:	https://geotracker.waterboards.ca.gov/profile_report.asp?cmd=MWEDFResults&global_id=T0608300676&assigned_name=MW10B		

Z237
East
1/4 - 1/2 Mile
Lower

CA WELLS **CAEDF0000076815**

Well ID:	T0608300488-MW-2	Well Type:	MONITORING
Source:	EDF	Other Name:	MW-2
GAMA PFAS Testing:	Not Reported		
Groundwater Quality Data:	https://gamagroundwater.waterboards.ca.gov/gama/gamamap/public/GamaDataDisplay.asp?dataset=EDF&samp_date=&global_id=T0608300488&assigned_name=MW-2&store_num=		
GeoTracker Data:	https://geotracker.waterboards.ca.gov/profile_report.asp?cmd=MWEDFResults&global_id=T0608300488&assigned_name=MW-2		

Y238
NNW
1/4 - 1/2 Mile
Higher

CA WELLS **CAEDF0000035033**

Well ID:	T0608300676-MW7	Well Type:	MONITORING
Source:	EDF	Other Name:	MW7
GAMA PFAS Testing:	Not Reported		
Groundwater Quality Data:	https://gamagroundwater.waterboards.ca.gov/gama/gamamap/public/GamaDataDisplay.asp?dataset=EDF&samp_date=&global_id=T0608300676&assigned_name=MW7&store_num=		
GeoTracker Data:	https://geotracker.waterboards.ca.gov/profile_report.asp?cmd=MWEDFResults&global_id=T0608300676&assigned_name=MW7		

Y239
NNW
1/4 - 1/2 Mile
Higher

CA WELLS **CAEDF0000107975**

Well ID:	T0608300676-MW7B	Well Type:	MONITORING
Source:	EDF	Other Name:	MW7B
GAMA PFAS Testing:	Not Reported		
Groundwater Quality Data:	https://gamagroundwater.waterboards.ca.gov/gama/gamamap/public/GamaDataDisplay.asp?dataset=EDF&samp_date=&global_id=T0608300676&assigned_name=MW7B&store_num=		
GeoTracker Data:	https://geotracker.waterboards.ca.gov/profile_report.asp?cmd=MWEDFResults&global_id=T0608300676&assigned_name=MW7B		

Docusign Envelope ID: 3773F87A-0B89-4932-BA2C-CA8383B3EEAD

GEOCHECK® - PHYSICAL SETTING SOURCE MAP FINDINGS

Map ID
Direction
Distance
Elevation | Database | EDR ID Number

AA240
NE
1/4 - 1/2 Mile
Lower

CA WELLS **CADWR0000032103**

Well ID:	04N27W22H001S	Well Type:	UNK
Source:	Department of Water Resources		
Other Name:	04N27W22H001S	GAMA PFAS Testing:	Not Reported
Groundwater Quality Data:	https://gamagroundwater.waterboards.ca.gov/gama/gamamap/public/GamaDataDisplay.asp?dataset=DWR&samp_date=&global_id=&assigned_name=04N27W22H001S&store_num=		
GeoTracker Data:	Not Reported		

S241
ENE
1/4 - 1/2 Mile
Lower

FED USGS **USGS40000143681**

Organization ID:	USGS-CA		
Organization Name:	USGS California Water Science Center		
Monitor Location:	004N027W22G002S		
Type:	Well: Test hole not completed as a well		
Description:	13	HUC:	18060013
Drainage Area:	Not Reported	Drainage Area Units:	Not Reported
Contrib Drainage Area:	Not Reported	Contrib Drainage Area Unts:	Not Reported
Aquifer:	California Coastal Basin aquifers		
Formation Type:	Not Reported	Aquifer Type:	Not Reported
Construction Date:	19870926	Well Depth:	200
Well Depth Units:	ft	Well Hole Depth:	740
Well Hole Depth Units:	ft		

Ground water levels,Number of Measurements:	258	Level reading date:	2004-12-14
Feet below surface:	2.32	Feet to sea level:	Not Reported
Note:	Not Reported		

Level reading date:	2004-11-03	Feet below surface:	2.32
Feet to sea level:	Not Reported	Note:	Not Reported
Level reading date:	2004-09-13	Feet below surface:	4.51
Feet to sea level:	Not Reported	Note:	Not Reported
Level reading date:	2004-08-12	Feet below surface:	3.59
Feet to sea level:	Not Reported	Note:	Not Reported
Level reading date:	2004-08-10	Feet below surface:	3.85
Feet to sea level:	Not Reported	Note:	Not Reported
Level reading date:	2004-07-15	Feet below surface:	3.52
Feet to sea level:	Not Reported	Note:	Not Reported
Level reading date:	2004-06-15	Feet below surface:	3.43
Feet to sea level:	Not Reported	Note:	Not Reported
Level reading date:	2004-06-07	Feet below surface:	2.48
Feet to sea level:	Not Reported	Note:	Not Reported
Level reading date:	2004-05-18	Feet below surface:	1.73
Feet to sea level:	Not Reported	Note:	Not Reported

Docusign Envelope ID: 3773F87A-0B89-4932-BA2C-CA8383B3EEAD

Level reading date:	2004-04-19	Feet below surface:	3.05
Feet to sea level:	Not Reported	Note:	Not Reported
Level reading date:	2004-04-13	Feet below surface:	3.40
Feet to sea level:	Not Reported	Note:	Not Reported
Level reading date:	2004-03-10	Feet below surface:	1.94
Feet to sea level:	Not Reported	Note:	Not Reported
Level reading date:	2004-03-05	Feet below surface:	3.93
Feet to sea level:	Not Reported	Note:	Not Reported
Level reading date:	2004-02-12	Feet below surface:	3.51
Feet to sea level:	Not Reported	Note:	Not Reported
Level reading date:	2004-01-12	Feet below surface:	3.44
Feet to sea level:	Not Reported	Note:	Not Reported
Level reading date:	2003-12-17	Feet below surface:	2.67
Feet to sea level:	Not Reported	Note:	Not Reported
Level reading date:	2003-12-15	Feet below surface:	2.58
Feet to sea level:	Not Reported	Note:	Not Reported
Level reading date:	2003-11-10	Feet below surface:	3.16
Feet to sea level:	Not Reported	Note:	Not Reported
Level reading date:	2003-10-09	Feet below surface:	2.30
Feet to sea level:	Not Reported	Note:	Not Reported
Level reading date:	2003-10-09	Feet below surface:	0.90
Feet to sea level:	Not Reported	Note:	Not Reported
Level reading date:	2003-09-18	Feet below surface:	1.45
Feet to sea level:	Not Reported	Note:	Not Reported
Level reading date:	2003-08-13	Feet below surface:	3.26
Feet to sea level:	Not Reported	Note:	Not Reported
Level reading date:	2003-08-08	Feet below surface:	2.17
Feet to sea level:	Not Reported	Note:	Not Reported
Level reading date:	2003-07-03	Feet below surface:	3.02
Feet to sea level:	Not Reported	Note:	Not Reported
Level reading date:	2003-06-17	Feet below surface:	3.21
Feet to sea level:	Not Reported	Note:	Not Reported
Level reading date:	2003-06-12	Feet below surface:	3.80
Feet to sea level:	Not Reported	Note:	Not Reported
Level reading date:	2003-05-06	Feet below surface:	3.71
Feet to sea level:	Not Reported	Note:	Not Reported
Level reading date:	2003-04-23	Feet below surface:	4.20
Feet to sea level:	Not Reported	Note:	Not Reported
Level reading date:	2003-04-09	Feet below surface:	4.22
Feet to sea level:	Not Reported	Note:	Not Reported
Level reading date:	2003-03-05	Feet below surface:	11.81
Feet to sea level:	Not Reported	Note:	Not Reported

Docusign Envelope ID: 3773F87A-0B89-4932-BA2C-CA8383B3EEAD

Level reading date:	2003-02-14	Feet below surface:	2.20
Feet to sea level:	Not Reported	Note:	Not Reported
Level reading date:	2003-02-03	Feet below surface:	2.33
Feet to sea level:	Not Reported	Note:	Not Reported
Level reading date:	2003-01-15	Feet below surface:	3.37
Feet to sea level:	Not Reported	Note:	Not Reported
Level reading date:	2003-01-09	Feet below surface:	2.25
Feet to sea level:	Not Reported	Note:	Not Reported
Level reading date:	2002-12-16	Feet below surface:	2.57
Feet to sea level:	Not Reported	Note:	Not Reported
Level reading date:	2002-11-12	Feet below surface:	2.04
Feet to sea level:	Not Reported	Note:	Not Reported
Level reading date:	2002-11-01	Feet below surface:	3.37
Feet to sea level:	Not Reported	Note:	Not Reported
Level reading date:	2002-10-14	Feet below surface:	2.51
Feet to sea level:	Not Reported	Note:	Not Reported
Level reading date:	2002-09-23	Feet below surface:	3.14
Feet to sea level:	Not Reported	Note:	Not Reported
Level reading date:	2002-08-28	Feet below surface:	7.10
Feet to sea level:	Not Reported	Note:	Not Reported
Level reading date:	2002-08-20	Feet below surface:	2.65
Feet to sea level:	Not Reported	Note:	Not Reported
Level reading date:	2002-07-15	Feet below surface:	3.35
Feet to sea level:	Not Reported	Note:	Not Reported
Level reading date:	2002-06-26	Feet below surface:	5.11
Feet to sea level:	Not Reported	Note:	Not Reported
Level reading date:	2002-05-13	Feet below surface:	3.29
Feet to sea level:	Not Reported	Note:	Not Reported
Level reading date:	2002-04-24	Feet below surface:	3.8
Feet to sea level:	Not Reported	Note:	Not Reported
Level reading date:	2002-04-22	Feet below surface:	3.86
Feet to sea level:	Not Reported	Note:	Not Reported
Level reading date:	2002-03-21	Feet below surface:	4.2
Feet to sea level:	Not Reported	Note:	Not Reported
Level reading date:	2002-03-14	Feet below surface:	4.91
Feet to sea level:	Not Reported	Note:	Not Reported
Level reading date:	2002-02-11	Feet below surface:	2.72
Feet to sea level:	Not Reported	Note:	Not Reported
Level reading date:	2002-01-14	Feet below surface:	2.76
Feet to sea level:	Not Reported	Note:	Not Reported
Level reading date:	2001-12-24	Feet below surface:	3.41
Feet to sea level:	Not Reported	Note:	Not Reported

Docusign Envelope ID: 3773F87A-0B89-4932-BA2C-CA8383B3EEAD

Level reading date:	2001-11-27	Feet below surface:	2.23
Feet to sea level:	Not Reported	Note:	Not Reported
Level reading date:	2001-11-19	Feet below surface:	2.0
Feet to sea level:	Not Reported	Note:	Not Reported
Level reading date:	2001-10-22	Feet below surface:	2.68
Feet to sea level:	Not Reported	Note:	Not Reported
Level reading date:	2001-09-20	Feet below surface:	1.1
Feet to sea level:	Not Reported	Note:	Not Reported
Level reading date:	2001-09-17	Feet below surface:	1.16
Feet to sea level:	Not Reported	Note:	Not Reported
Level reading date:	2001-08-17	Feet below surface:	1.56
Feet to sea level:	Not Reported	Note:	Not Reported
Level reading date:	2001-07-18	Feet below surface:	0.37
Feet to sea level:	Not Reported	Note:	Not Reported
Level reading date:	2001-06-20	Feet below surface:	1.9
Feet to sea level:	Not Reported	Note:	Not Reported
Level reading date:	2001-06-13	Feet below surface:	0.31
Feet to sea level:	Not Reported	Note:	Not Reported
Level reading date:	2001-05-17	Feet below surface:	1.38
Feet to sea level:	Not Reported	Note:	Not Reported
Level reading date:	2001-04-25	Feet below surface:	1.2
Feet to sea level:	Not Reported	Note:	Not Reported
Level reading date:	2001-04-18	Feet below surface:	1.24
Feet to sea level:	Not Reported	Note:	Not Reported
Level reading date:	2001-03-20	Feet below surface:	0.27
Feet to sea level:	Not Reported	Note:	Not Reported
Level reading date:	2001-02-15	Feet below surface:	1.01
Feet to sea level:	Not Reported	Note:	Not Reported
Level reading date:	2001-02-13	Feet below surface:	0.67
Feet to sea level:	Not Reported	Note:	Not Reported
Level reading date:	2001-01-15	Feet below surface:	1.21
Feet to sea level:	Not Reported	Note:	Not Reported
Level reading date:	2000-12-18	Feet below surface:	1.62
Feet to sea level:	Not Reported	Note:	Not Reported
Level reading date:	2000-12-15	Feet below surface:	1.59
Feet to sea level:	Not Reported	Note:	Not Reported
Level reading date:	2000-11-14	Feet below surface:	1.45
Feet to sea level:	Not Reported	Note:	Not Reported
Level reading date:	2000-10-17	Feet below surface:	1.59
Feet to sea level:	Not Reported	Note:	Not Reported
Level reading date:	2000-10-11	Feet below surface:	1.67
Feet to sea level:	Not Reported	Note:	Not Reported

Docusign Envelope ID: 3773F87A-0B89-4932-BA2C-CA8383B3EEAD

Level reading date:	2000-09-20	Feet below surface:	1.61
Feet to sea level:	Not Reported	Note:	Not Reported
Level reading date:	2000-08-30	Feet below surface:	1.66
Feet to sea level:	Not Reported	Note:	Not Reported
Level reading date:	2000-08-14	Feet below surface:	1.62
Feet to sea level:	Not Reported	Note:	Not Reported
Level reading date:	2000-07-12	Feet below surface:	0.72
Feet to sea level:	Not Reported	Note:	Not Reported
Level reading date:	2000-06-14	Feet below surface:	1.41
Feet to sea level:	Not Reported	Note:	Not Reported
Level reading date:	2000-05-22	Feet below surface:	1.86
Feet to sea level:	Not Reported	Note:	Not Reported
Level reading date:	2000-04-16	Feet below surface:	3.70
Feet to sea level:	Not Reported	Note:	Not Reported
Level reading date:	2000-03-13	Feet below surface:	1.10
Feet to sea level:	Not Reported	Note:	Not Reported
Level reading date:	2000-03-01	Feet below surface:	1.19
Feet to sea level:	Not Reported	Note:	Not Reported
Level reading date:	2000-02-15	Feet below surface:	1.81
Feet to sea level:	Not Reported	Note:	Not Reported
Level reading date:	2000-01-12	Feet below surface:	2.04
Feet to sea level:	Not Reported	Note:	Not Reported
Level reading date:	1999-12-22	Feet below surface:	1.98
Feet to sea level:	Not Reported	Note:	Not Reported
Level reading date:	1999-12-12	Feet below surface:	1.98
Feet to sea level:	Not Reported	Note:	Not Reported
Level reading date:	1999-11-19	Feet below surface:	2.05
Feet to sea level:	Not Reported	Note:	Not Reported
Level reading date:	1999-11-16	Feet below surface:	1.87
Feet to sea level:	Not Reported	Note:	Not Reported
Level reading date:	1999-10-14	Feet below surface:	2.00
Feet to sea level:	Not Reported	Note:	Not Reported
Level reading date:	1999-09-12	Feet below surface:	1.87
Feet to sea level:	Not Reported	Note:	Not Reported
Level reading date:	1999-09-02	Feet below surface:	2.09
Feet to sea level:	Not Reported		
Note:	A nearby site that taps the same aquifer was flowing.		
Level reading date:	1999-08-15	Feet below surface:	1.87
Feet to sea level:	Not Reported	Note:	Not Reported
Level reading date:	1999-07-24	Feet below surface:	1.69
Feet to sea level:	Not Reported	Note:	Not Reported
Level reading date:	1999-06-23	Feet below surface:	1.51

Docusign Envelope ID: 3773F87A-0B89-4932-BA2C-CA8383B3EEAD

Feet to sea level: Not Reported
Note: A nearby site that taps the same aquifer was flowing.

Level reading date: 1999-06-20 Feet below surface: 0.68
Feet to sea level: Not Reported Note: Not Reported

Level reading date: 1999-05-06 Feet below surface: 0.65
Feet to sea level: Not Reported Note: Not Reported

Level reading date: 1999-04-20 Feet below surface: 2.61
Feet to sea level: Not Reported
Note: A nearby site that taps the same aquifer was flowing.

Level reading date: 1999-04-14 Feet below surface: 1.12
Feet to sea level: Not Reported Note: Not Reported

Level reading date: 1999-03-31 Feet below surface: 1.94
Feet to sea level: Not Reported
Note: A nearby site that taps the same aquifer was flowing.

Level reading date: 1999-02-24 Feet below surface: 1.41
Feet to sea level: Not Reported
Note: A nearby site that taps the same aquifer was flowing.

Level reading date: 1999-01-21 Feet below surface: 1.72
Feet to sea level: Not Reported
Note: A nearby site that taps the same aquifer was flowing.

Level reading date: 1998-12-17 Feet below surface: 1.50
Feet to sea level: Not Reported
Note: A nearby site that taps the same aquifer was flowing.

Level reading date: 1998-12-08 Feet below surface: 1.62
Feet to sea level: Not Reported
Note: A nearby site that taps the same aquifer was flowing.

Level reading date: 1998-11-30 Feet below surface: 1.75
Feet to sea level: Not Reported
Note: A nearby site that taps the same aquifer was flowing.

Level reading date: 1998-10-27 Feet below surface: 2.09
Feet to sea level: Not Reported
Note: A nearby site that taps the same aquifer was flowing.

Level reading date: 1998-10-14 Feet below surface: 0.97
Feet to sea level: Not Reported
Note: A nearby site that taps the same aquifer was flowing.

Level reading date: 1998-09-15 Feet below surface: 1.45
Feet to sea level: Not Reported
Note: A nearby site that taps the same aquifer had been pumped recently.

Level reading date: 1998-08-13 Feet below surface: 1.44
Feet to sea level: Not Reported
Note: A nearby site that taps the same aquifer was flowing.

Level reading date: 1998-08-11 Feet below surface: 1.51
Feet to sea level: Not Reported
Note: A nearby site that taps the same aquifer had been pumped recently.

Level reading date: 1998-07-14 Feet below surface: 4.35
Feet to sea level: Not Reported

Docusign Envelope ID: 3773F87A-0B89-4932-BA2C-CA8383B3EEAD

Note: A nearby site that taps the same aquifer was flowing.

Level reading date: 1998-06-16 Feet below surface: 4.08
Feet to sea level: Not Reported
Note: A nearby site that taps the same aquifer was flowing.

Level reading date: 1998-06-15 Feet below surface: 4.48
Feet to sea level: Not Reported
Note: A nearby site that taps the same aquifer was flowing.

Level reading date: 1998-05-20 Feet below surface: 1.75
Feet to sea level: Not Reported
Note: A nearby site that taps the same aquifer was flowing.

Level reading date: 1998-04-28 Feet below surface: 3.04
Feet to sea level: Not Reported
Note: A nearby site that taps the same aquifer was flowing.

Level reading date: 1998-04-13 Feet below surface: 2.92
Feet to sea level: Not Reported
Note: A nearby site that taps the same aquifer was flowing.

Level reading date: 1998-03-17 Feet below surface: 1.98
Feet to sea level: Not Reported
Note: A nearby site that taps the same aquifer was flowing.

Level reading date: 1998-02-19 Feet below surface: 0.46
Feet to sea level: Not Reported
Note: A nearby site that taps the same aquifer was flowing.

Level reading date: 1998-02-18 Feet below surface: 0.29
Feet to sea level: Not Reported
Note: A nearby site that taps the same aquifer was flowing.

Level reading date: 1998-01-13 Feet below surface: 1.38
Feet to sea level: Not Reported
Note: A nearby site that taps the same aquifer was flowing.

Level reading date: 1997-12-23 Feet below surface: 1.68
Feet to sea level: Not Reported
Note: A nearby site that taps the same aquifer was flowing.

Level reading date: 1997-12-16 Feet below surface: 1.54
Feet to sea level: Not Reported
Note: A nearby site that taps the same aquifer was flowing.

Level reading date: 1997-11-17 Feet below surface: 2.03
Feet to sea level: Not Reported
Note: A nearby site that taps the same aquifer was flowing.

Level reading date: 1997-10-28 Feet below surface: 2.21
Feet to sea level: Not Reported
Note: A nearby site that taps the same aquifer was flowing.

Level reading date: 1997-09-15 Feet below surface: 2.15
Feet to sea level: Not Reported
Note: A nearby site that taps the same aquifer was flowing.

Level reading date: 1997-08-26 Feet below surface: 2.05
Feet to sea level: Not Reported Note: Not Reported

Level reading date: 1997-08-11 Feet below surface: 1.99

Docusign Envelope ID: 3773F87A-0B89-4932-BA2C-CA8383B3EEAD

Feet to sea level: Not Reported
Note: A nearby site that taps the same aquifer was flowing.

Level reading date: 1997-07-11 Feet below surface: 2.03
Feet to sea level: Not Reported
Note: A nearby site that taps the same aquifer was flowing.

Level reading date: 1997-06-27 Feet below surface: 2.00
Feet to sea level: Not Reported Note: Not Reported

Level reading date: 1997-06-10 Feet below surface: 1.98
Feet to sea level: Not Reported
Note: A nearby site that taps the same aquifer was flowing.

Level reading date: 1997-05-19 Feet below surface: 1.70
Feet to sea level: Not Reported
Note: A nearby site that taps the same aquifer was flowing.

Level reading date: 1997-04-10 Feet below surface: 2.00
Feet to sea level: Not Reported
Note: A nearby site that taps the same aquifer was flowing.

Level reading date: 1997-03-11 Feet below surface: 2.50
Feet to sea level: Not Reported
Note: A nearby site that taps the same aquifer was flowing.

Level reading date: 1997-01-16 Feet below surface: 3.25
Feet to sea level: Not Reported
Note: A nearby site that taps the same aquifer was flowing.

Level reading date: 1996-12-18 Feet below surface: 2.15
Feet to sea level: Not Reported
Note: A nearby site that taps the same aquifer was flowing.

Level reading date: 1996-12-17 Feet below surface: 2.16
Feet to sea level: Not Reported Note: Not Reported

Level reading date: 1996-11-06 Feet below surface: 2.48
Feet to sea level: Not Reported
Note: A nearby site that taps the same aquifer was flowing.

Level reading date: 1996-10-23 Feet below surface: 2.68
Feet to sea level: Not Reported Note: Not Reported

Level reading date: 1996-10-15 Feet below surface: 2.38
Feet to sea level: Not Reported
Note: A nearby site that taps the same aquifer was flowing.

Level reading date: 1996-09-10 Feet below surface: 2.30
Feet to sea level: Not Reported
Note: A nearby site that taps the same aquifer was flowing.

Level reading date: 1996-08-21 Feet below surface: 2.49
Feet to sea level: Not Reported Note: Not Reported

Level reading date: 1996-08-13 Feet below surface: 2.38
Feet to sea level: Not Reported Note: Not Reported

Level reading date: 1996-07-23 Feet below surface: 2.48
Feet to sea level: Not Reported Note: Not Reported

Level reading date: 1996-06-25 Feet below surface: 3.03

Docusign Envelope ID: 3773F87A-0B89-4932-BA2C-CA8383B3EEAD

Feet to sea level:	Not Reported	Note:	Not Reported
Level reading date:	1996-06-13	Feet below surface:	2.30
Feet to sea level:	Not Reported		
Note:	A nearby site that taps the same aquifer was flowing.		
Level reading date:	1996-05-09	Feet below surface:	2.38
Feet to sea level:	Not Reported	Note:	Not Reported
Level reading date:	1996-04-10	Feet below surface:	2.40
Feet to sea level:	Not Reported		
Note:	A nearby site that taps the same aquifer was flowing.		
Level reading date:	1996-04-09	Feet below surface:	2.50
Feet to sea level:	Not Reported	Note:	Not Reported
Level reading date:	1996-03-20	Feet below surface:	3.26
Feet to sea level:	Not Reported		
Note:	A nearby site that taps the same aquifer was flowing.		
Level reading date:	1996-02-13	Feet below surface:	3.02
Feet to sea level:	Not Reported	Note:	Not Reported
Level reading date:	1996-01-17	Feet below surface:	2.77
Feet to sea level:	Not Reported	Note:	Not Reported
Level reading date:	1995-12-12	Feet below surface:	2.85
Feet to sea level:	Not Reported	Note:	Not Reported
Level reading date:	1995-12-08	Feet below surface:	2.80
Feet to sea level:	Not Reported	Note:	Not Reported
Level reading date:	1995-11-08	Feet below surface:	2.65
Feet to sea level:	Not Reported	Note:	Not Reported
Level reading date:	1995-10-25	Feet below surface:	3.11
Feet to sea level:	Not Reported	Note:	Not Reported
Level reading date:	1995-10-12	Feet below surface:	2.72
Feet to sea level:	Not Reported	Note:	Not Reported
Level reading date:	1995-09-13	Feet below surface:	2.80
Feet to sea level:	Not Reported	Note:	Not Reported
Level reading date:	1995-08-08	Feet below surface:	3.11
Feet to sea level:	Not Reported	Note:	Not Reported
Level reading date:	1995-07-11	Feet below surface:	4.72
Feet to sea level:	Not Reported	Note:	Not Reported
Level reading date:	1995-06-21	Feet below surface:	2.65
Feet to sea level:	Not Reported		
Note:	A nearby site that taps the same aquifer was flowing.		
Level reading date:	1995-06-19	Feet below surface:	2.65
Feet to sea level:	Not Reported	Note:	Not Reported
Level reading date:	1995-05-09	Feet below surface:	2.93
Feet to sea level:	Not Reported		
Note:	A nearby site that taps the same aquifer was flowing.		
Level reading date:	1995-04-26	Feet below surface:	1.57

Docusign Envelope ID: 3773F87A-0B89-4932-BA2C-CA8383B3EEAD

Feet to sea level:	Not Reported	Note:	Not Reported
Level reading date:	1995-04-11	Feet below surface:	1.80
Feet to sea level:	Not Reported		
Note:	A nearby site that taps the same aquifer was flowing.		
Level reading date:	1995-03-14	Feet below surface:	3.43
Feet to sea level:	Not Reported	Note:	Not Reported
Level reading date:	1995-02-28	Feet below surface:	1.75
Feet to sea level:	Not Reported	Note:	Not Reported
Level reading date:	1995-02-08	Feet below surface:	1.94
Feet to sea level:	Not Reported	Note:	Not Reported
Level reading date:	1994-12-14	Feet below surface:	4.16
Feet to sea level:	Not Reported	Note:	Not Reported
Level reading date:	1994-12-12	Feet below surface:	4.04
Feet to sea level:	Not Reported	Note:	Not Reported
Level reading date:	1994-11-10	Feet below surface:	4.23
Feet to sea level:	Not Reported	Note:	Not Reported
Level reading date:	1994-10-25	Feet below surface:	4.24
Feet to sea level:	Not Reported	Note:	Not Reported
Level reading date:	1994-10-12	Feet below surface:	4.13
Feet to sea level:	Not Reported	Note:	Not Reported
Level reading date:	1994-09-12	Feet below surface:	4.18
Feet to sea level:	Not Reported	Note:	Not Reported
Level reading date:	1994-08-17	Feet below surface:	4.36
Feet to sea level:	Not Reported	Note:	Not Reported
Level reading date:	1994-08-10	Feet below surface:	3.09
Feet to sea level:	Not Reported	Note:	Not Reported
Level reading date:	1994-07-11	Feet below surface:	3.11
Feet to sea level:	Not Reported	Note:	Not Reported
Level reading date:	1994-06-14	Feet below surface:	4.18
Feet to sea level:	Not Reported	Note:	Not Reported
Level reading date:	1994-05-10	Feet below surface:	4.27
Feet to sea level:	Not Reported	Note:	Not Reported
Level reading date:	1994-04-12	Feet below surface:	4.39
Feet to sea level:	Not Reported	Note:	Not Reported
Level reading date:	1994-03-10	Feet below surface:	4.69
Feet to sea level:	Not Reported	Note:	Not Reported
Level reading date:	1994-02-11	Feet below surface:	5.98
Feet to sea level:	Not Reported	Note:	Not Reported
Level reading date:	1994-01-11	Feet below surface:	4.83
Feet to sea level:	Not Reported	Note:	Not Reported
Level reading date:	1993-12-14	Feet below surface:	5.08
Feet to sea level:	Not Reported	Note:	Not Reported

Docusign Envelope ID: 3773F87A-0B89-4932-BA2C-CA8383B3EEAD

Level reading date:	1993-11-11	Feet below surface:	5.24
Feet to sea level:	Not Reported	Note:	Not Reported
Level reading date:	1993-10-11	Feet below surface:	6.01
Feet to sea level:	Not Reported	Note:	Not Reported
Level reading date:	1993-09-09	Feet below surface:	11.44
Feet to sea level:	Not Reported	Note:	Not Reported
Level reading date:	1993-08-11	Feet below surface:	12.73
Feet to sea level:	Not Reported		
Note:	A nearby site that taps the same aquifer was flowing.		
Level reading date:	1993-07-21	Feet below surface:	7.26
Feet to sea level:	Not Reported	Note:	Not Reported
Level reading date:	1993-07-12	Feet below surface:	8.48
Feet to sea level:	Not Reported		
Note:	A nearby site that taps the same aquifer was flowing.		
Level reading date:	1993-06-11	Feet below surface:	10.43
Feet to sea level:	Not Reported		
Note:	A nearby site that taps the same aquifer was flowing.		
Level reading date:	1993-05-10	Feet below surface:	5.53
Feet to sea level:	Not Reported		
Note:	A nearby site that taps the same aquifer was flowing.		
Level reading date:	1993-04-13	Feet below surface:	5.31
Feet to sea level:	Not Reported		
Note:	A nearby site that taps the same aquifer was flowing.		
Level reading date:	1993-03-10	Feet below surface:	4.72
Feet to sea level:	Not Reported		
Note:	A nearby site that taps the same aquifer was flowing.		
Level reading date:	1993-02-10	Feet below surface:	6.32
Feet to sea level:	Not Reported		
Note:	A nearby site that taps the same aquifer was flowing.		
Level reading date:	1993-01-12	Feet below surface:	6.79
Feet to sea level:	Not Reported	Note:	Not Reported
Level reading date:	1992-12-08	Feet below surface:	6.58
Feet to sea level:	Not Reported	Note:	Not Reported
Level reading date:	1992-11-11	Feet below surface:	4.21
Feet to sea level:	Not Reported	Note:	Not Reported
Level reading date:	1992-10-12	Feet below surface:	7.46
Feet to sea level:	Not Reported	Note:	Not Reported
Level reading date:	1992-09-10	Feet below surface:	4.37
Feet to sea level:	Not Reported	Note:	Not Reported
Level reading date:	1992-08-11	Feet below surface:	8.13
Feet to sea level:	Not Reported	Note:	Not Reported
Level reading date:	1992-07-14	Feet below surface:	7.74
Feet to sea level:	Not Reported	Note:	Not Reported
Level reading date:	1992-06-25	Feet below surface:	7.73

Docusign Envelope ID: 3773F87A-0B89-4932-BA2C-CA8383B3EEAD

Feet to sea level:	Not Reported	Note:	Not Reported
Level reading date:	1992-06-12	Feet below surface:	7.51
Feet to sea level:	Not Reported	Note:	Not Reported
Level reading date:	1992-05-13	Feet below surface:	8.02
Feet to sea level:	Not Reported	Note:	Not Reported
Level reading date:	1992-04-16	Feet below surface:	8.18
Feet to sea level:	Not Reported	Note:	Not Reported
Level reading date:	1992-03-12	Feet below surface:	8.48
Feet to sea level:	Not Reported	Note:	Not Reported
Level reading date:	1992-02-19	Feet below surface:	8.58
Feet to sea level:	Not Reported	Note:	Not Reported
Level reading date:	1992-01-13	Feet below surface:	9.58
Feet to sea level:	Not Reported	Note:	Not Reported
Level reading date:	1991-11-11	Feet below surface:	9.45
Feet to sea level:	Not Reported		
Note:	A nearby site that taps the same aquifer was being pumped.		
Level reading date:	1991-10-10	Feet below surface:	10.04
Feet to sea level:	Not Reported		
Note:	A nearby site that taps the same aquifer was being pumped.		
Level reading date:	1991-09-18	Feet below surface:	9.92
Feet to sea level:	Not Reported	Note:	Not Reported
Level reading date:	1991-08-05	Feet below surface:	10.39
Feet to sea level:	Not Reported		
Note:	A nearby site that taps the same aquifer was being pumped.		
Level reading date:	1991-07-11	Feet below surface:	10.89
Feet to sea level:	Not Reported		
Note:	A nearby site that taps the same aquifer was being pumped.		
Level reading date:	1991-07-10	Feet below surface:	10.86
Feet to sea level:	Not Reported	Note:	Not Reported
Level reading date:	1991-06-11	Feet below surface:	9.99
Feet to sea level:	Not Reported	Note:	Not Reported
Level reading date:	1991-05-08	Feet below surface:	12.13
Feet to sea level:	Not Reported	Note:	Not Reported
Level reading date:	1991-04-10	Feet below surface:	12.96
Feet to sea level:	Not Reported		
Note:	A nearby site that taps the same aquifer was being pumped.		
Level reading date:	1991-03-11	Feet below surface:	14.72
Feet to sea level:	Not Reported	Note:	Not Reported
Level reading date:	1991-02-12	Feet below surface:	16.51
Feet to sea level:	Not Reported		
Note:	A nearby site that taps the same aquifer was being pumped.		
Level reading date:	1991-01-10	Feet below surface:	18.95
Feet to sea level:	Not Reported		
Note:	A nearby site that taps the same aquifer was being pumped.		

Docusign Envelope ID: 3773F87A-0B89-4932-BA2C-CA8383B3EEAD

Level reading date:	1990-12-14	Feet below surface:	24.31
Feet to sea level:	Not Reported		
Note:	A nearby site that taps the same aquifer was being pumped.		

Level reading date:	1990-11-12	Feet below surface:	32.02
Feet to sea level:	Not Reported		
Note:	A nearby site that taps the same aquifer was being pumped.		

Level reading date:	1990-10-11	Feet below surface:	33.23
Feet to sea level:	Not Reported		
Note:	A nearby site that taps the same aquifer was being pumped.		

Level reading date:	1990-09-12	Feet below surface:	32.53
Feet to sea level:	Not Reported	Note:	Not Reported

Level reading date:	1990-08-08	Feet below surface:	30.26
Feet to sea level:	Not Reported		
Note:	A nearby site that taps the same aquifer was being pumped.		

Level reading date:	1990-07-19	Feet below surface:	32.21
Feet to sea level:	Not Reported	Note:	Not Reported

Level reading date:	1990-07-10	Feet below surface:	32.21
Feet to sea level:	Not Reported		
Note:	A nearby site that taps the same aquifer was being pumped.		

Level reading date:	1990-06-06	Feet below surface:	30.87
Feet to sea level:	Not Reported		
Note:	A nearby site that taps the same aquifer was being pumped.		

Level reading date:	1990-05-08	Feet below surface:	30.76
Feet to sea level:	Not Reported		
Note:	A nearby site that taps the same aquifer was being pumped.		

Level reading date:	1990-04-09	Feet below surface:	29.46
Feet to sea level:	Not Reported		
Note:	A nearby site that taps the same aquifer was being pumped.		

Level reading date:	1990-03-08	Feet below surface:	29.38
Feet to sea level:	Not Reported		
Note:	A nearby site that taps the same aquifer was being pumped.		

Level reading date:	1990-02-08	Feet below surface:	28.30
Feet to sea level:	Not Reported		
Note:	A nearby site that taps the same aquifer was being pumped.		

Level reading date:	1990-01-08	Feet below surface:	30.67
Feet to sea level:	Not Reported		
Note:	A nearby site that taps the same aquifer was being pumped.		

Level reading date:	1989-12-06	Feet below surface:	29.99
Feet to sea level:	Not Reported		
Note:	A nearby site that taps the same aquifer was being pumped.		

Level reading date:	1989-11-08	Feet below surface:	28.30
Feet to sea level:	Not Reported		
Note:	A nearby site that taps the same aquifer was being pumped.		

Level reading date:	1989-10-09	Feet below surface:	30.30
Feet to sea level:	Not Reported		
Note:	A nearby site that taps the same aquifer was being pumped.		

Docusign Envelope ID: 3773F87A-0B89-4932-BA2C-CA8383B3EEAD

Level reading date:	1989-09-15	Feet below surface:	30.10
Feet to sea level:	Not Reported		
Note:	A nearby site that taps the same aquifer was being pumped.		
Level reading date:	1989-08-08	Feet below surface:	28.14
Feet to sea level:	Not Reported		
Note:	A nearby site that taps the same aquifer was being pumped.		
Level reading date:	1989-07-10	Feet below surface:	25.59
Feet to sea level:	Not Reported		
Note:	A nearby site that taps the same aquifer was being pumped.		
Level reading date:	1989-06-05	Feet below surface:	14.81
Feet to sea level:	Not Reported		
Note:	A nearby site that taps the same aquifer was being pumped.		
Level reading date:	1989-05-08	Feet below surface:	5.09
Feet to sea level:	Not Reported		
Note:	A nearby site that taps the same aquifer was flowing.		
Level reading date:	1989-04-06	Feet below surface:	6.00
Feet to sea level:	Not Reported	Note:	Not Reported
Level reading date:	1989-03-06	Feet below surface:	5.00
Feet to sea level:	Not Reported		
Note:	A nearby site that taps the same aquifer was flowing.		
Level reading date:	1989-02-06	Feet below surface:	5.34
Feet to sea level:	Not Reported		
Note:	A nearby site that taps the same aquifer was flowing.		
Level reading date:	1989-01-04	Feet below surface:	5.35
Feet to sea level:	Not Reported		
Note:	A nearby site that taps the same aquifer was flowing.		
Level reading date:	1988-12-14	Feet below surface:	5.53
Feet to sea level:	Not Reported	Note:	Not Reported
Level reading date:	1988-11-10	Feet below surface:	5.87
Feet to sea level:	Not Reported	Note:	Not Reported
Level reading date:	1988-10-12	Feet below surface:	5.79
Feet to sea level:	Not Reported	Note:	Not Reported
Level reading date:	1988-09-08	Feet below surface:	5.05
Feet to sea level:	Not Reported	Note:	Not Reported
Level reading date:	1988-08-10	Feet below surface:	6.51
Feet to sea level:	Not Reported	Note:	Not Reported
Level reading date:	1988-07-06	Feet below surface:	6.21
Feet to sea level:	Not Reported	Note:	Not Reported
Level reading date:	1988-06-06	Feet below surface:	7.56
Feet to sea level:	Not Reported	Note:	Not Reported
Level reading date:	1988-05-11	Feet below surface:	9.75
Feet to sea level:	Not Reported	Note:	Not Reported
Level reading date:	1988-04-05	Feet below surface:	26.30
Feet to sea level:	Not Reported	Note:	Not Reported

Docusign Envelope ID: 3773F87A-0B89-4932-BA2C-CA8383B3EEAD

Level reading date:	1988-03-15	Feet below surface:	24.23
Feet to sea level:	Not Reported	Note:	Not Reported
Level reading date:	1988-02-10	Feet below surface:	7.75
Feet to sea level:	Not Reported	Note:	Not Reported
Level reading date:	1988-01-08	Feet below surface:	7.45
Feet to sea level:	Not Reported	Note:	Not Reported
Level reading date:	1987-10-08	Feet below surface:	27.47
Feet to sea level:	Not Reported	Note:	Not Reported
Level reading date:	1987-10-02	Feet below surface:	28.15
Feet to sea level:	Not Reported	Note:	Not Reported
Level reading date:	1987-09-29	Feet below surface:	28.33
Feet to sea level:	Not Reported	Note:	Not Reported

S242
ENE
1/4 - 1/2 Mile
Lower

FED USGS **USGS40000143682**

Organization ID:	USGS-CA		
Organization Name:	USGS California Water Science Center		
Monitor Location:	004N027W22G003S		
Type:	Well: Test hole not completed as a well		
Description:	Not Reported	HUC:	18060013
Drainage Area:	Not Reported	Drainage Area Units:	Not Reported
Contrib Drainage Area:	Not Reported	Contrib Drainage Area Unts:	Not Reported
Aquifer:	California Coastal Basin aquifers		
Formation Type:	Not Reported	Aquifer Type:	Not Reported
Construction Date:	19870926	Well Depth:	420
Well Depth Units:	ft	Well Hole Depth:	740
Well Hole Depth Units:	ft		

Ground water levels,Number of Measurements:	202	Level reading date:	2004-12-14
Feet below surface:	0.60	Feet to sea level:	Not Reported
Note:	Not Reported		
Level reading date:	2004-11-03	Feet below surface:	0.70
Feet to sea level:	Not Reported	Note:	Not Reported
Level reading date:	2004-09-13	Feet below surface:	3.32
Feet to sea level:	Not Reported	Note:	Not Reported
Level reading date:	2004-08-12	Feet below surface:	3.24
Feet to sea level:	Not Reported	Note:	Not Reported
Level reading date:	2004-07-15	Feet below surface:	2.11
Feet to sea level:	Not Reported	Note:	Not Reported
Level reading date:	2004-06-07	Feet below surface:	1.04
Feet to sea level:	Not Reported	Note:	Not Reported
Level reading date:	2004-05-18	Feet below surface:	2.80
Feet to sea level:	Not Reported	Note:	Not Reported
Level reading date:	2004-04-13	Feet below surface:	2.08
Feet to sea level:	Not Reported	Note:	Not Reported

Docusign Envelope ID: 3773F87A-0B89-4932-BA2C-CA8383B3EEAD

Level reading date:	2004-03-10	Feet below surface:	3.02
Feet to sea level:	Not Reported	Note:	Not Reported
Level reading date:	2004-02-12	Feet below surface:	4.21
Feet to sea level:	Not Reported	Note:	Not Reported
Level reading date:	2004-01-12	Feet below surface:	1.92
Feet to sea level:	Not Reported	Note:	Not Reported
Level reading date:	2003-12-15	Feet below surface:	1.32
Feet to sea level:	Not Reported	Note:	Not Reported
Level reading date:	2003-11-10	Feet below surface:	1.61
Feet to sea level:	Not Reported	Note:	Not Reported
Level reading date:	2003-10-09	Feet below surface:	2.21
Feet to sea level:	Not Reported	Note:	Not Reported
Level reading date:	2003-09-18	Feet below surface:	2.60
Feet to sea level:	Not Reported	Note:	Not Reported
Level reading date:	2003-08-13	Feet below surface:	0.82
Feet to sea level:	Not Reported	Note:	Not Reported
Level reading date:	2003-07-03	Feet below surface:	1.84
Feet to sea level:	Not Reported	Note:	Not Reported
Level reading date:	2003-06-12	Feet below surface:	2.11
Feet to sea level:	Not Reported	Note:	Not Reported
Level reading date:	2003-05-06	Feet below surface:	2.35
Feet to sea level:	Not Reported	Note:	Not Reported
Level reading date:	2003-04-09	Feet below surface:	4.26
Feet to sea level:	Not Reported	Note:	Not Reported
Level reading date:	2003-03-05	Feet below surface:	7.83
Feet to sea level:	Not Reported	Note:	Not Reported
Level reading date:	2003-02-03	Feet below surface:	1.06
Feet to sea level:	Not Reported	Note:	Not Reported
Level reading date:	2003-01-09	Feet below surface:	1.09
Feet to sea level:	Not Reported	Note:	Not Reported
Level reading date:	2002-12-16	Feet below surface:	1.44
Feet to sea level:	Not Reported	Note:	Not Reported
Level reading date:	2002-11-12	Feet below surface:	1.05
Feet to sea level:	Not Reported	Note:	Not Reported
Level reading date:	2002-10-14	Feet below surface:	1.31
Feet to sea level:	Not Reported	Note:	Not Reported
Level reading date:	2002-09-23	Feet below surface:	2.16
Feet to sea level:	Not Reported	Note:	Not Reported
Level reading date:	2002-08-20	Feet below surface:	1.35
Feet to sea level:	Not Reported	Note:	Not Reported
Level reading date:	2002-07-15	Feet below surface:	2.00
Feet to sea level:	Not Reported	Note:	Not Reported

Docusign Envelope ID: 3773F87A-0B89-4932-BA2C-CA8383B3EEAD

Level reading date:	2002-06-26	Feet below surface:	3.11
Feet to sea level:	Not Reported	Note:	Not Reported
Level reading date:	2002-05-13	Feet below surface:	1.38
Feet to sea level:	Not Reported	Note:	Not Reported
Level reading date:	2002-04-22	Feet below surface:	2.86
Feet to sea level:	Not Reported	Note:	Not Reported
Level reading date:	2002-03-14	Feet below surface:	2.88
Feet to sea level:	Not Reported	Note:	Not Reported
Level reading date:	2002-02-11	Feet below surface:	2.19
Feet to sea level:	Not Reported	Note:	Not Reported
Level reading date:	2002-01-14	Feet below surface:	1.50
Feet to sea level:	Not Reported	Note:	Not Reported
Level reading date:	2001-12-24	Feet below surface:	1.76
Feet to sea level:	Not Reported	Note:	Not Reported
Level reading date:	2001-11-27	Feet below surface:	0.44
Feet to sea level:	Not Reported	Note:	Not Reported
Level reading date:	2001-10-22	Feet below surface:	2.13
Feet to sea level:	Not Reported	Note:	Not Reported
Level reading date:	2001-07-18	Feet below surface:	1.42
Feet to sea level:	Not Reported	Note:	Not Reported
Level reading date:	2001-06-13	Feet below surface:	1.26
Feet to sea level:	Not Reported	Note:	Not Reported
Level reading date:	2001-05-17	Feet below surface:	1.90
Feet to sea level:	Not Reported	Note:	Not Reported
Level reading date:	2001-04-18	Feet below surface:	0.17
Feet to sea level:	Not Reported	Note:	Not Reported
Level reading date:	2001-03-20	Feet below surface:	0.13
Feet to sea level:	Not Reported	Note:	Not Reported
Level reading date:	2001-02-15	Feet below surface:	0.15
Feet to sea level:	Not Reported	Note:	Not Reported
Level reading date:	2001-01-15	Feet below surface:	0.20
Feet to sea level:	Not Reported	Note:	Not Reported
Level reading date:	2000-12-18	Feet below surface:	0.47
Feet to sea level:	Not Reported	Note:	Not Reported
Level reading date:	2000-11-14	Feet below surface:	0.17
Feet to sea level:	Not Reported	Note:	Not Reported
Level reading date:	2000-10-11	Feet below surface:	0.65
Feet to sea level:	Not Reported	Note:	Not Reported
Level reading date:	2000-09-20	Feet below surface:	0.66
Feet to sea level:	Not Reported	Note:	Not Reported
Level reading date:	2000-08-14	Feet below surface:	0.98
Feet to sea level:	Not Reported	Note:	Not Reported

Docusign Envelope ID: 3773F87A-0B89-4932-BA2C-CA8383B3EEAD

Level reading date:	2000-07-12	Feet below surface:	0.53
Feet to sea level:	Not Reported	Note:	Not Reported
Level reading date:	2000-06-14	Feet below surface:	0.35
Feet to sea level:	Not Reported	Note:	Not Reported
Level reading date:	2000-05-22	Feet below surface:	1.36
Feet to sea level:	Not Reported	Note:	Not Reported
Level reading date:	2000-04-16	Feet below surface:	4.87
Feet to sea level:	Not Reported	Note:	Not Reported
Level reading date:	2000-03-13	Feet below surface:	2.00
Feet to sea level:	Not Reported	Note:	Not Reported
Level reading date:	2000-02-15	Feet below surface:	0.30
Feet to sea level:	Not Reported	Note:	Not Reported
Level reading date:	2000-01-12	Feet below surface:	0.51
Feet to sea level:	Not Reported	Note:	Not Reported
Level reading date:	1999-12-12	Feet below surface:	0.65
Feet to sea level:	Not Reported	Note:	Not Reported
Level reading date:	1999-11-16	Feet below surface:	0.82
Feet to sea level:	Not Reported	Note:	Not Reported
Level reading date:	1999-10-14	Feet below surface:	1.41
Feet to sea level:	Not Reported	Note:	Not Reported
Level reading date:	1999-09-12	Feet below surface:	1.48
Feet to sea level:	Not Reported	Note:	Not Reported
Level reading date:	1999-08-15	Feet below surface:	1.32
Feet to sea level:	Not Reported	Note:	Not Reported
Level reading date:	1999-07-24	Feet below surface:	1.06
Feet to sea level:	Not Reported	Note:	Not Reported
Level reading date:	1999-06-23	Feet below surface:	0.36
Feet to sea level:	Not Reported	Note:	Not Reported
Level reading date:	1999-06-20	Feet below surface:	1.54
Feet to sea level:	Not Reported	Note:	Not Reported
Level reading date:	1999-05-06	Feet below surface:	1.53
Feet to sea level:	Not Reported	Note:	Not Reported
Level reading date:	1999-04-14	Feet below surface:	1.87
Feet to sea level:	Not Reported	Note:	Not Reported
Level reading date:	1999-03-31	Feet below surface:	0.59
Feet to sea level:	Not Reported		
Note:	A nearby site that taps the same aquifer was flowing.		
Level reading date:	1999-02-24	Feet below surface:	0.23
Feet to sea level:	Not Reported		
Note:	A nearby site that taps the same aquifer was flowing.		
Level reading date:	1999-01-21	Feet below surface:	0.90
Feet to sea level:	Not Reported		
Note:	A nearby site that taps the same aquifer was flowing.		

Docusign Envelope ID: 3773F87A-0B89-4932-BA2C-CA8383B3EEAD

Level reading date:	1998-12-17	Feet below surface:	0.44
Feet to sea level:	Not Reported		
Note:	A nearby site that taps the same aquifer was flowing.		
Level reading date:	1998-11-30	Feet below surface:	1.17
Feet to sea level:	Not Reported		
Note:	A nearby site that taps the same aquifer was flowing.		
Level reading date:	1998-10-27	Feet below surface:	1.06
Feet to sea level:	Not Reported		
Note:	A nearby site that taps the same aquifer was flowing.		
Level reading date:	1998-09-15	Feet below surface:	0.74
Feet to sea level:	Not Reported		
Note:	A nearby site that taps the same aquifer had been pumped recently.		
Level reading date:	1998-08-11	Feet below surface:	1.53
Feet to sea level:	Not Reported		
Note:	A nearby site that taps the same aquifer had been pumped recently.		
Level reading date:	1998-07-14	Feet below surface:	5.04
Feet to sea level:	Not Reported		
Note:	A nearby site that taps the same aquifer was flowing.		
Level reading date:	1998-06-16	Feet below surface:	4.45
Feet to sea level:	Not Reported		
Note:	A nearby site that taps the same aquifer was being pumped.		
Level reading date:	1998-06-15	Feet below surface:	4.37
Feet to sea level:	Not Reported		
Note:	A nearby site that taps the same aquifer was flowing.		
Level reading date:	1998-05-20	Feet below surface:	1.93
Feet to sea level:	Not Reported		
Note:	A nearby site that taps the same aquifer was flowing.		
Level reading date:	1998-04-13	Feet below surface:	0.52
Feet to sea level:	Not Reported		
Note:	A nearby site that taps the same aquifer was flowing.		
Level reading date:	1998-03-17	Feet below surface:	0.55
Feet to sea level:	Not Reported		
Note:	A nearby site that taps the same aquifer was flowing.		
Level reading date:	1998-02-18	Feet below surface:	0.27
Feet to sea level:	Not Reported		
Note:	A nearby site that taps the same aquifer was flowing.		
Level reading date:	1998-01-13	Feet below surface:	0.21
Feet to sea level:	Not Reported		
Note:	A nearby site that taps the same aquifer was flowing.		
Level reading date:	1997-12-23	Feet below surface:	0.23
Feet to sea level:	Not Reported		
Note:	A nearby site that taps the same aquifer was flowing.		
Level reading date:	1997-11-17	Feet below surface:	0.27
Feet to sea level:	Not Reported		
Note:	A nearby site that taps the same aquifer was flowing.		
Level reading date:	1997-09-16	Feet below surface:	0.47
Feet to sea level:	Not Reported		

Docusign Envelope ID: 3773F87A-0B89-4932-BA2C-CA8383B3EEAD

Note:	A nearby site that taps the same aquifer was flowing.		
Level reading date:	1997-08-11	Feet below surface:	0.38
Feet to sea level:	Not Reported		
Note:	A nearby site that taps the same aquifer was flowing.		
Level reading date:	1997-07-11	Feet below surface:	0.49
Feet to sea level:	Not Reported		
Note:	A nearby site that taps the same aquifer was flowing.		
Level reading date:	1997-06-10	Feet below surface:	0.53
Feet to sea level:	Not Reported		
Note:	A nearby site that taps the same aquifer was flowing.		
Level reading date:	1997-05-19	Feet below surface:	0.58
Feet to sea level:	Not Reported		
Note:	A nearby site that taps the same aquifer was flowing.		
Level reading date:	1997-04-10	Feet below surface:	0.98
Feet to sea level:	Not Reported		
Note:	A nearby site that taps the same aquifer was flowing.		
Level reading date:	1997-03-11	Feet below surface:	1.79
Feet to sea level:	Not Reported		
Note:	A nearby site that taps the same aquifer was flowing.		
Level reading date:	1997-01-16	Feet below surface:	1.40
Feet to sea level:	Not Reported		
Note:	A nearby site that taps the same aquifer was flowing.		
Level reading date:	1996-12-18	Feet below surface:	0.64
Feet to sea level:	Not Reported		
Note:	A nearby site that taps the same aquifer was flowing.		
Level reading date:	1996-11-06	Feet below surface:	0.85
Feet to sea level:	Not Reported		
Note:	A nearby site that taps the same aquifer was flowing.		
Level reading date:	1996-10-15	Feet below surface:	0.82
Feet to sea level:	Not Reported		
Note:	A nearby site that taps the same aquifer was flowing.		
Level reading date:	1996-09-10	Feet below surface:	0.97
Feet to sea level:	Not Reported		
Note:	A nearby site that taps the same aquifer was flowing.		
Level reading date:	1996-08-13	Feet below surface:	1.05
Feet to sea level:	Not Reported	Note:	Not Reported
Level reading date:	1996-07-23	Feet below surface:	1.29
Feet to sea level:	Not Reported	Note:	Not Reported
Level reading date:	1996-06-25	Feet below surface:	1.46
Feet to sea level:	Not Reported	Note:	Not Reported
Level reading date:	1996-06-13	Feet below surface:	0.69
Feet to sea level:	Not Reported		
Note:	A nearby site that taps the same aquifer was flowing.		
Level reading date:	1996-05-09	Feet below surface:	1.00
Feet to sea level:	Not Reported	Note:	Not Reported

Docusign Envelope ID: 3773F87A-0B89-4932-BA2C-CA8383B3EEAD

Level reading date:	1996-04-10	Feet below surface:	1.39
Feet to sea level:	Not Reported		
Note:	A nearby site that taps the same aquifer was flowing.		
Level reading date:	1996-03-20	Feet below surface:	2.10
Feet to sea level:	Not Reported		
Note:	A nearby site that taps the same aquifer was flowing.		
Level reading date:	1996-02-13	Feet below surface:	1.06
Feet to sea level:	Not Reported		
Note:	A nearby site that taps the same aquifer was flowing.		
Level reading date:	1996-01-17	Feet below surface:	1.06
Feet to sea level:	Not Reported	Note:	Not Reported
Level reading date:	1995-12-08	Feet below surface:	0.85
Feet to sea level:	Not Reported	Note:	Not Reported
Level reading date:	1995-11-08	Feet below surface:	1.12
Feet to sea level:	Not Reported	Note:	Not Reported
Level reading date:	1995-10-12	Feet below surface:	1.97
Feet to sea level:	Not Reported	Note:	Not Reported
Level reading date:	1995-09-13	Feet below surface:	1.63
Feet to sea level:	Not Reported	Note:	Not Reported
Level reading date:	1995-08-08	Feet below surface:	2.50
Feet to sea level:	Not Reported	Note:	Not Reported
Level reading date:	1995-07-11	Feet below surface:	3.50
Feet to sea level:	Not Reported	Note:	Not Reported
Level reading date:	1995-05-09	Feet below surface:	1.99
Feet to sea level:	Not Reported	Note:	Not Reported
Level reading date:	1995-04-11	Feet below surface:	2.74
Feet to sea level:	Not Reported	Note:	Not Reported
Level reading date:	1995-03-14	Feet below surface:	2.38
Feet to sea level:	Not Reported	Note:	Not Reported
Level reading date:	1995-02-08	Feet below surface:	2.98
Feet to sea level:	Not Reported	Note:	Not Reported
Level reading date:	1994-12-12	Feet below surface:	2.66
Feet to sea level:	Not Reported	Note:	Not Reported
Level reading date:	1994-11-10	Feet below surface:	2.82
Feet to sea level:	Not Reported	Note:	Not Reported
Level reading date:	1994-10-12	Feet below surface:	2.90
Feet to sea level:	Not Reported	Note:	Not Reported
Level reading date:	1994-09-12	Feet below surface:	5.24
Feet to sea level:	Not Reported	Note:	Not Reported
Level reading date:	1994-08-10	Feet below surface:	2.72
Feet to sea level:	Not Reported	Note:	Not Reported
Level reading date:	1994-07-11	Feet below surface:	2.95
Feet to sea level:	Not Reported	Note:	Not Reported

Docusign Envelope ID: 3773F87A-0B89-4932-BA2C-CA8383B3EEAD

Level reading date:	1994-06-14	Feet below surface:	3.39
Feet to sea level:	Not Reported	Note:	Not Reported
Level reading date:	1994-05-10	Feet below surface:	3.40
Feet to sea level:	Not Reported	Note:	Not Reported
Level reading date:	1994-04-12	Feet below surface:	3.47
Feet to sea level:	Not Reported	Note:	Not Reported
Level reading date:	1994-03-10	Feet below surface:	5.08
Feet to sea level:	Not Reported	Note:	Not Reported
Level reading date:	1994-02-11	Feet below surface:	3.85
Feet to sea level:	Not Reported	Note:	Not Reported
Level reading date:	1994-01-11	Feet below surface:	3.88
Feet to sea level:	Not Reported	Note:	Not Reported
Level reading date:	1993-12-14	Feet below surface:	4.20
Feet to sea level:	Not Reported	Note:	Not Reported
Level reading date:	1993-11-11	Feet below surface:	4.13
Feet to sea level:	Not Reported	Note:	Not Reported
Level reading date:	1993-10-11	Feet below surface:	6.04
Feet to sea level:	Not Reported	Note:	Not Reported
Level reading date:	1993-09-09	Feet below surface:	11.09
Feet to sea level:	Not Reported	Note:	Not Reported
Level reading date:	1993-08-11	Feet below surface:	10.89
Feet to sea level:	Not Reported		
Note:	A nearby site that taps the same aquifer was flowing.		
Level reading date:	1993-07-21	Feet below surface:	7.52
Feet to sea level:	Not Reported	Note:	Not Reported
Level reading date:	1993-07-12	Feet below surface:	8.12
Feet to sea level:	Not Reported		
Note:	A nearby site that taps the same aquifer was flowing.		
Level reading date:	1993-06-10	Feet below surface:	8.02
Feet to sea level:	Not Reported		
Note:	A nearby site that taps the same aquifer was flowing.		
Level reading date:	1993-05-10	Feet below surface:	4.78
Feet to sea level:	Not Reported		
Note:	A nearby site that taps the same aquifer was flowing.		
Level reading date:	1993-04-13	Feet below surface:	4.74
Feet to sea level:	Not Reported		
Note:	A nearby site that taps the same aquifer was flowing.		
Level reading date:	1993-03-10	Feet below surface:	4.94
Feet to sea level:	Not Reported		
Note:	A nearby site that taps the same aquifer was flowing.		
Level reading date:	1993-02-10	Feet below surface:	5.84
Feet to sea level:	Not Reported		
Note:	A nearby site that taps the same aquifer was flowing.		
Level reading date:	1993-01-12	Feet below surface:	5.59

Docusign Envelope ID: 3773F87A-0B89-4932-BA2C-CA8383B3EEAD

Feet to sea level:	Not Reported	Note:	Not Reported
Level reading date:	1992-12-08	Feet below surface:	5.69
Feet to sea level:	Not Reported	Note:	Not Reported
Level reading date:	1992-11-11	Feet below surface:	9.09
Feet to sea level:	Not Reported	Note:	Not Reported
Level reading date:	1992-10-12	Feet below surface:	6.47
Feet to sea level:	Not Reported	Note:	Not Reported
Level reading date:	1992-09-10	Feet below surface:	6.52
Feet to sea level:	Not Reported	Note:	Not Reported
Level reading date:	1992-08-11	Feet below surface:	7.47
Feet to sea level:	Not Reported	Note:	Not Reported
Level reading date:	1992-07-14	Feet below surface:	7.07
Feet to sea level:	Not Reported	Note:	Not Reported
Level reading date:	1992-06-12	Feet below surface:	7.56
Feet to sea level:	Not Reported	Note:	Not Reported
Level reading date:	1992-05-13	Feet below surface:	7.66
Feet to sea level:	Not Reported	Note:	Not Reported
Level reading date:	1992-04-16	Feet below surface:	7.65
Feet to sea level:	Not Reported	Note:	Not Reported
Level reading date:	1992-03-12	Feet below surface:	7.86
Feet to sea level:	Not Reported	Note:	Not Reported
Level reading date:	1992-02-19	Feet below surface:	8.07
Feet to sea level:	Not Reported	Note:	Not Reported
Level reading date:	1992-01-13	Feet below surface:	9.39
Feet to sea level:	Not Reported	Note:	Not Reported
Level reading date:	1991-11-11	Feet below surface:	9.53
Feet to sea level:	Not Reported	Note:	Not Reported
Level reading date:	1991-10-10	Feet below surface:	9.78
Feet to sea level:	Not Reported	Note:	Not Reported
Level reading date:	1991-09-18	Feet below surface:	10.14
Feet to sea level:	Not Reported	Note:	Not Reported
Level reading date:	1991-08-05	Feet below surface:	10.87
Feet to sea level:	Not Reported		
Note:	A nearby site that taps the same aquifer was being pumped.		
Level reading date:	1991-07-11	Feet below surface:	11.52
Feet to sea level:	Not Reported		
Note:	A nearby site that taps the same aquifer was being pumped.		
Level reading date:	1991-06-11	Feet below surface:	12.18
Feet to sea level:	Not Reported	Note:	Not Reported
Level reading date:	1991-05-08	Feet below surface:	11.64
Feet to sea level:	Not Reported		
Note:	A nearby site that taps the same aquifer was being pumped.		

Docusign Envelope ID: 3773F87A-0B89-4932-BA2C-CA8383B3EEAD

Level reading date:	1991-04-10	Feet below surface:	15.36
Feet to sea level:	Not Reported		
Note:	A nearby site that taps the same aquifer was being pumped.		
Level reading date:	1991-03-11	Feet below surface:	18.30
Feet to sea level:	Not Reported	Note:	Not Reported
Level reading date:	1991-02-12	Feet below surface:	22.05
Feet to sea level:	Not Reported		
Note:	A nearby site that taps the same aquifer was being pumped.		
Level reading date:	1991-01-10	Feet below surface:	28.01
Feet to sea level:	Not Reported		
Note:	A nearby site that taps the same aquifer was being pumped.		
Level reading date:	1990-11-12	Feet below surface:	45.37
Feet to sea level:	Not Reported		
Note:	A nearby site that taps the same aquifer was being pumped.		
Level reading date:	1990-10-11	Feet below surface:	45.89
Feet to sea level:	Not Reported		
Note:	A nearby site that taps the same aquifer was being pumped.		
Level reading date:	1990-09-12	Feet below surface:	44.62
Feet to sea level:	Not Reported	Note:	Not Reported
Level reading date:	1990-08-08	Feet below surface:	43.37
Feet to sea level:	Not Reported		
Note:	A nearby site that taps the same aquifer was being pumped.		
Level reading date:	1990-07-18	Feet below surface:	44.48
Feet to sea level:	Not Reported	Note:	Not Reported
Level reading date:	1990-07-10	Feet below surface:	44.30
Feet to sea level:	Not Reported		
Note:	A nearby site that taps the same aquifer was being pumped.		
Level reading date:	1990-06-06	Feet below surface:	43.44
Feet to sea level:	Not Reported		
Note:	A nearby site that taps the same aquifer was being pumped.		
Level reading date:	1990-05-08	Feet below surface:	42.80
Feet to sea level:	Not Reported		
Note:	A nearby site that taps the same aquifer was being pumped.		
Level reading date:	1990-04-09	Feet below surface:	41.67
Feet to sea level:	Not Reported		
Note:	A nearby site that taps the same aquifer was being pumped.		
Level reading date:	1990-03-08	Feet below surface:	40.57
Feet to sea level:	Not Reported		
Note:	A nearby site that taps the same aquifer was being pumped.		
Level reading date:	1990-02-08	Feet below surface:	39.98
Feet to sea level:	Not Reported		
Note:	A nearby site that taps the same aquifer was being pumped.		
Level reading date:	1990-01-08	Feet below surface:	42.50
Feet to sea level:	Not Reported		
Note:	A nearby site that taps the same aquifer was being pumped.		
Level reading date:	1989-12-06	Feet below surface:	41.18

Docusign Envelope ID: 3773F87A-0B89-4932-BA2C-CA8383B3EEAD

Feet to sea level: Not Reported
Note: A nearby site that taps the same aquifer was being pumped.

Level reading date: 1989-11-08 Feet below surface: 38.74
Feet to sea level: Not Reported
Note: A nearby site that taps the same aquifer was being pumped.

Level reading date: 1989-10-09 Feet below surface: 40.60
Feet to sea level: Not Reported
Note: A nearby site that taps the same aquifer was being pumped.

Level reading date: 1989-09-15 Feet below surface: 39.71
Feet to sea level: Not Reported
Note: A nearby site that taps the same aquifer was being pumped.

Level reading date: 1989-07-10 Feet below surface: 29.92
Feet to sea level: Not Reported
Note: A nearby site that taps the same aquifer was being pumped.

Level reading date: 1989-06-05 Feet below surface: 11.30
Feet to sea level: Not Reported
Note: A nearby site that taps the same aquifer was being pumped.

Level reading date: 1989-05-08 Feet below surface: 5.34
Feet to sea level: Not Reported
Note: A nearby site that taps the same aquifer was flowing.

Level reading date: 1989-04-06 Feet below surface: 6.45
Feet to sea level: Not Reported Note: Not Reported

Level reading date: 1989-03-06 Feet below surface: 5.15
Feet to sea level: Not Reported
Note: A nearby site that taps the same aquifer was flowing.

Level reading date: 1989-02-06 Feet below surface: 5.45
Feet to sea level: Not Reported
Note: A nearby site that taps the same aquifer was flowing.

Level reading date: 1989-01-04 Feet below surface: 5.54
Feet to sea level: Not Reported
Note: A nearby site that taps the same aquifer was flowing.

Level reading date: 1988-12-14 Feet below surface: 5.77
Feet to sea level: Not Reported Note: Not Reported

Level reading date: 1988-11-10 Feet below surface: 6.16
Feet to sea level: Not Reported Note: Not Reported

Level reading date: 1988-10-12 Feet below surface: 6.18
Feet to sea level: Not Reported Note: Not Reported

Level reading date: 1988-09-08 Feet below surface: 6.30
Feet to sea level: Not Reported Note: Not Reported

Level reading date: 1988-08-10 Feet below surface: 7.12
Feet to sea level: Not Reported Note: Not Reported

Level reading date: 1988-07-06 Feet below surface: 7.26
Feet to sea level: Not Reported Note: Not Reported

Level reading date: 1988-06-06 Feet below surface: 10.04
Feet to sea level: Not Reported Note: Not Reported

Docusign Envelope ID: 3773F87A-0B89-4932-BA2C-CA8383B3EEAD

Level reading date:	1988-05-11	Feet below surface:	15.28
Feet to sea level:	Not Reported	Note:	Not Reported
Level reading date:	1988-04-05	Feet below surface:	30.65
Feet to sea level:	Not Reported	Note:	Not Reported
Level reading date:	1988-03-15	Feet below surface:	26.04
Feet to sea level:	Not Reported	Note:	Not Reported
Level reading date:	1988-02-10	Feet below surface:	8.36
Feet to sea level:	Not Reported	Note:	Not Reported
Level reading date:	1988-01-08	Feet below surface:	8.82
Feet to sea level:	Not Reported	Note:	Not Reported
Level reading date:	1987-10-08	Feet below surface:	31.81
Feet to sea level:	Not Reported	Note:	Not Reported
Level reading date:	1987-10-02	Feet below surface:	31.63
Feet to sea level:	Not Reported	Note:	Not Reported
Level reading date:	1987-09-29	Feet below surface:	30.70
Feet to sea level:	Not Reported	Note:	Not Reported

S243
ENE
1/4 - 1/2 Mile
Lower

FED USGS **USGS40000143683**

Organization ID:	USGS-CA		
Organization Name:	USGS California Water Science Center		
Monitor Location:	004N027W22G004S		
Type:	Well: Test hole not completed as a well		
Description:	Not Reported	HUC:	18060013
Drainage Area:	Not Reported	Drainage Area Units:	Not Reported
Contrib Drainage Area:	Not Reported	Contrib Drainage Area Unts:	Not Reported
Aquifer:	California Coastal Basin aquifers		
Formation Type:	Not Reported	Aquifer Type:	Not Reported
Construction Date:	19870926	Well Depth:	690
Well Depth Units:	ft	Well Hole Depth:	740
Well Hole Depth Units:	ft		

Ground water levels,Number of Measurements:	139	Level reading date:	2004-12-14
Feet below surface:	-10.17	Feet to sea level:	Not Reported
Note:	Not Reported		
Level reading date:	2004-11-03	Feet below surface:	-11.55
Feet to sea level:	Not Reported	Note:	Not Reported
Level reading date:	2004-09-13	Feet below surface:	-6.70
Feet to sea level:	Not Reported	Note:	Not Reported
Level reading date:	2004-08-12	Feet below surface:	-10.57
Feet to sea level:	Not Reported	Note:	Not Reported
Level reading date:	2004-07-15	Feet below surface:	-8.71
Feet to sea level:	Not Reported	Note:	Not Reported
Level reading date:	2004-06-07	Feet below surface:	-12.18
Feet to sea level:	Not Reported	Note:	Not Reported

Docusign Envelope ID: 3773F87A-0B89-4932-BA2C-CA8383B3EEAD

GEOCHECK® - PHYSICAL SETTING SOURCE MAP FINDINGS

Level reading date:	2004-05-18	Feet below surface:	-11.25
Feet to sea level:	Not Reported	Note:	Not Reported
Level reading date:	2001-06-20	Feet below surface:	-16.7
Feet to sea level:	Not Reported	Note:	The site was being pumped.
Level reading date:	1998-09-15	Feet below surface:	-8.17
Feet to sea level:	Not Reported	Note:	Not Reported
Level reading date:	1998-08-11	Feet below surface:	-10.09
Feet to sea level:	Not Reported	Note:	Not Reported
Level reading date:	1998-07-14	Feet below surface:	-5.17
Feet to sea level:	Not Reported	Note:	Not Reported
Level reading date:	1998-06-16	Feet below surface:	-8
Feet to sea level:	Not Reported	Note:	Not Reported
Level reading date:	1998-06-15	Feet below surface:	-12.64
Feet to sea level:	Not Reported	Note:	Not Reported
Level reading date:	1998-05-20	Feet below surface:	-17.26
Feet to sea level:	Not Reported	Note:	Not Reported
Level reading date:	1998-04-13	Feet below surface:	-19.11
Feet to sea level:	Not Reported	Note:	Not Reported
Level reading date:	1998-03-17	Feet below surface:	-20.27
Feet to sea level:	Not Reported	Note:	Not Reported
Level reading date:	1998-02-18	Feet below surface:	-20.73
Feet to sea level:	Not Reported	Note:	Not Reported
Level reading date:	1998-01-13	Feet below surface:	-17.79
Feet to sea level:	Not Reported	Note:	Not Reported
Level reading date:	1997-12-23	Feet below surface:	-19.57
Feet to sea level:	Not Reported	Note:	Not Reported
Level reading date:	1997-11-17	Feet below surface:	-20.27
Feet to sea level:	Not Reported	Note:	Not Reported
Level reading date:	1997-09-15	Feet below surface:	-19.34
Feet to sea level:	Not Reported	Note:	Not Reported
Level reading date:	1997-08-11	Feet below surface:	-18.88
Feet to sea level:	Not Reported	Note:	Not Reported
Level reading date:	1997-07-11	Feet below surface:	-18.19
Feet to sea level:	Not Reported	Note:	Not Reported
Level reading date:	1997-06-10	Feet below surface:	-21.42
Feet to sea level:	Not Reported	Note:	Not Reported
Level reading date:	1997-05-19	Feet below surface:	-18.18
Feet to sea level:	Not Reported	Note:	Not Reported
Level reading date:	1997-04-10	Feet below surface:	-14.03
Feet to sea level:	Not Reported	Note:	Not Reported
Level reading date:	1997-03-11	Feet below surface:	-15.19
Feet to sea level:	Not Reported	Note:	Not Reported

Docusign Envelope ID: 3773F87A-0B89-4932-BA2C-CA8383B3EEAD

GEOCHECK® - PHYSICAL SETTING SOURCE MAP FINDINGS

Level reading date:	1997-01-16	Feet below surface:	-14.03
Feet to sea level:	Not Reported	Note:	Not Reported
Level reading date:	1996-12-18	Feet below surface:	-15.65
Feet to sea level:	Not Reported	Note:	Not Reported
Level reading date:	1996-11-06	Feet below surface:	-15.65
Feet to sea level:	Not Reported	Note:	Not Reported
Level reading date:	1996-10-15	Feet below surface:	-15.42
Feet to sea level:	Not Reported	Note:	Not Reported
Level reading date:	1996-09-10	Feet below surface:	-16.57
Feet to sea level:	Not Reported	Note:	Not Reported
Level reading date:	1996-08-13	Feet below surface:	-15.19
Feet to sea level:	Not Reported	Note:	Not Reported
Level reading date:	1996-07-23	Feet below surface:	-14.26
Feet to sea level:	Not Reported	Note:	Not Reported
Level reading date:	1996-06-13	Feet below surface:	-17.03
Feet to sea level:	Not Reported	Note:	Not Reported
Level reading date:	1996-05-09	Feet below surface:	-16.57
Feet to sea level:	Not Reported	Note:	Not Reported
Level reading date:	1996-04-10	Feet below surface:	-16.11
Feet to sea level:	Not Reported	Note:	Not Reported
Level reading date:	1996-03-20	Feet below surface:	-15.19
Feet to sea level:	Not Reported	Note:	Not Reported
Level reading date:	1996-02-13	Feet below surface:	-15.88
Feet to sea level:	Not Reported	Note:	Not Reported
Level reading date:	1996-01-17	Feet below surface:	-16.40
Feet to sea level:	Not Reported	Note:	Not Reported
Level reading date:	1995-12-08	Feet below surface:	-16.80
Feet to sea level:	Not Reported	Note:	Not Reported
Level reading date:	1995-11-08	Feet below surface:	-16.34
Feet to sea level:	Not Reported	Note:	Not Reported
Level reading date:	1995-10-12	Feet below surface:	-16.57
Feet to sea level:	Not Reported	Note:	Not Reported
Level reading date:	1995-09-13	Feet below surface:	-14.03
Feet to sea level:	Not Reported	Note:	Not Reported
Level reading date:	1995-08-08	Feet below surface:	-11.95
Feet to sea level:	Not Reported	Note:	Not Reported
Level reading date:	1995-07-11	Feet below surface:	-11.95
Feet to sea level:	Not Reported	Note:	Not Reported
Level reading date:	1995-06-21	Feet below surface:	-16.11
Feet to sea level:	Not Reported	Note:	Not Reported
Level reading date:	1995-06-19	Feet below surface:	Not Reported
Feet to sea level:	Not Reported		

Docusign Envelope ID: 3773F87A-0B89-4932-BA2C-CA8383B3EEAD

Note: The site was flowing, but the head could not be measured without additional equipment.

Level reading date: 1995-05-09 Feet below surface: -15.19
Feet to sea level: Not Reported Note: Not Reported

Level reading date: 1995-04-11 Feet below surface: -14.95
Feet to sea level: Not Reported Note: Not Reported

Level reading date: 1995-03-14 Feet below surface: -13.57
Feet to sea level: Not Reported Note: Not Reported

Level reading date: 1995-02-08 Feet below surface: -15.88
Feet to sea level: Not Reported Note: Not Reported

Level reading date: 1994-11-10 Feet below surface: -9.64
Feet to sea level: Not Reported Note: Not Reported

Level reading date: 1994-10-12 Feet below surface: -9.64
Feet to sea level: Not Reported Note: Not Reported

Level reading date: 1994-09-12 Feet below surface: -4.72
Feet to sea level: Not Reported Note: Not Reported

Level reading date: 1994-08-10 Feet below surface: Not Reported
Feet to sea level: Not Reported
Note: The site was flowing, but the head could not be measured without additional equipment.

Level reading date: 1994-07-11 Feet below surface: Not Reported
Feet to sea level: Not Reported
Note: The site was flowing, but the head could not be measured without additional equipment.

Level reading date: 1994-06-14 Feet below surface: Not Reported
Feet to sea level: Not Reported
Note: The site was flowing, but the head could not be measured without additional equipment.

Level reading date: 1994-05-10 Feet below surface: Not Reported
Feet to sea level: Not Reported
Note: The site was flowing, but the head could not be measured without additional equipment.

Level reading date: 1994-04-12 Feet below surface: Not Reported
Feet to sea level: Not Reported
Note: The site was flowing, but the head could not be measured without additional equipment.

Level reading date: 1994-03-10 Feet below surface: Not Reported
Feet to sea level: Not Reported
Note: The site was flowing, but the head could not be measured without additional equipment.

Level reading date: 1994-02-11 Feet below surface: Not Reported
Feet to sea level: Not Reported
Note: The site was flowing, but the head could not be measured without additional equipment.

Level reading date: 1994-01-11 Feet below surface: Not Reported
Feet to sea level: Not Reported
Note: The site was flowing, but the head could not be measured without additional equipment.

Level reading date: 1993-12-14 Feet below surface: Not Reported
Feet to sea level: Not Reported
Note: The site was flowing, but the head could not be measured without additional equipment.

Level reading date: 1993-11-11 Feet below surface: Not Reported
Feet to sea level: Not Reported
Note: The site was flowing, but the head could not be measured without additional equipment.

Docusign Envelope ID: 3773F87A-0B89-4932-BA2C-CA8383B3EEAD

Level reading date: 1993-10-11 Feet below surface: Not Reported
Feet to sea level: Not Reported
Note: The site was flowing, but the head could not be measured without additional equipment.

Level reading date: 1993-09-09 Feet below surface: 1.00
Feet to sea level: Not Reported Note: The site was flowing recently.

Level reading date: 1993-08-11 Feet below surface: Not Reported
Feet to sea level: Not Reported
Note: The site was flowing, but the head could not be measured without additional equipment.

Level reading date: 1993-07-12 Feet below surface: Not Reported
Feet to sea level: Not Reported
Note: The site was flowing, but the head could not be measured without additional equipment.

Level reading date: 1993-06-10 Feet below surface: Not Reported
Feet to sea level: Not Reported
Note: The site was flowing, but the head could not be measured without additional equipment.

Level reading date: 1993-05-10 Feet below surface: Not Reported
Feet to sea level: Not Reported
Note: The site was flowing, but the head could not be measured without additional equipment.

Level reading date: 1993-04-13 Feet below surface: Not Reported
Feet to sea level: Not Reported
Note: The site was flowing, but the head could not be measured without additional equipment.

Level reading date: 1993-03-10 Feet below surface: Not Reported
Feet to sea level: Not Reported
Note: The site was flowing, but the head could not be measured without additional equipment.

Level reading date: 1993-02-10 Feet below surface: Not Reported
Feet to sea level: Not Reported
Note: The site was flowing, but the head could not be measured without additional equipment.

Level reading date: 1993-01-12 Feet below surface: Not Reported
Feet to sea level: Not Reported
Note: The site was flowing, but the head could not be measured without additional equipment.

Level reading date: 1992-12-08 Feet below surface: Not Reported
Feet to sea level: Not Reported
Note: The site was flowing, but the head could not be measured without additional equipment.

Level reading date: 1992-11-11 Feet below surface: Not Reported
Feet to sea level: Not Reported
Note: The site was flowing, but the head could not be measured without additional equipment.

Level reading date: 1992-10-12 Feet below surface: 0.66
Feet to sea level: Not Reported Note: The site was flowing recently.

Level reading date: 1992-09-10 Feet below surface: Not Reported
Feet to sea level: Not Reported
Note: The site was flowing, but the head could not be measured without additional equipment.

Level reading date: 1992-08-11 Feet below surface: 0.96
Feet to sea level: Not Reported Note: Not Reported

Level reading date: 1992-07-14 Feet below surface: 1.69
Feet to sea level: Not Reported Note: Not Reported

Level reading date: 1992-07-07 Feet below surface: 1.82
Feet to sea level: Not Reported Note: Not Reported

Docusign Envelope ID: 3773F87A-0B89-4932-BA2C-CA8383B3EEAD

Level reading date:	1992-06-12	Feet below surface:	3.22
Feet to sea level:	Not Reported	Note:	Not Reported
Level reading date:	1992-05-13	Feet below surface:	3.39
Feet to sea level:	Not Reported	Note:	Not Reported
Level reading date:	1992-04-16	Feet below surface:	4.23
Feet to sea level:	Not Reported	Note:	Not Reported
Level reading date:	1992-03-12	Feet below surface:	6.19
Feet to sea level:	Not Reported	Note:	Not Reported
Level reading date:	1992-02-19	Feet below surface:	5.19
Feet to sea level:	Not Reported	Note:	Not Reported
Level reading date:	1992-01-13	Feet below surface:	7.18
Feet to sea level:	Not Reported	Note:	Not Reported
Level reading date:	1991-11-11	Feet below surface:	7.99
Feet to sea level:	Not Reported	Note:	Not Reported
Level reading date:	1991-10-10	Feet below surface:	9.74
Feet to sea level:	Not Reported	Note:	Not Reported
Level reading date:	1991-09-17	Feet below surface:	10.00
Feet to sea level:	Not Reported	Note:	Not Reported
Level reading date:	1991-08-05	Feet below surface:	11.86
Feet to sea level:	Not Reported		
Note:	A nearby site that taps the same aquifer was being pumped.		
Level reading date:	1991-07-11	Feet below surface:	13.44
Feet to sea level:	Not Reported		
Note:	A nearby site that taps the same aquifer was being pumped.		
Level reading date:	1991-06-11	Feet below surface:	15.10
Feet to sea level:	Not Reported	Note:	Not Reported
Level reading date:	1991-05-08	Feet below surface:	18.12
Feet to sea level:	Not Reported		
Note:	A nearby site that taps the same aquifer was being pumped.		
Level reading date:	1991-04-10	Feet below surface:	20.84
Feet to sea level:	Not Reported		
Note:	A nearby site that taps the same aquifer was being pumped.		
Level reading date:	1991-03-11	Feet below surface:	24.32
Feet to sea level:	Not Reported	Note:	Not Reported
Level reading date:	1991-02-12	Feet below surface:	29.04
Feet to sea level:	Not Reported		
Note:	A nearby site that taps the same aquifer was being pumped.		
Level reading date:	1991-01-10	Feet below surface:	37.23
Feet to sea level:	Not Reported		
Note:	A nearby site that taps the same aquifer was being pumped.		
Level reading date:	1990-12-14	Feet below surface:	51.11
Feet to sea level:	Not Reported	Note:	Not Reported
Level reading date:	1990-11-12	Feet below surface:	94.89
Feet to sea level:	Not Reported	Note:	Not Reported

Docusign Envelope ID: 3773F87A-0B89-4932-BA2C-CA8383B3EEAD

Level reading date:	1990-10-11	Feet below surface:	Not Reported
Feet to sea level:	Not Reported		
Note:	An obstruction was encountered in the well above the water surface (no water level recorded).		
Level reading date:	1990-09-12	Feet below surface:	98.74
Feet to sea level:	Not Reported	Note:	Not Reported
Level reading date:	1990-08-08	Feet below surface:	90.37
Feet to sea level:	Not Reported		
Note:	A nearby site that taps the same aquifer was being pumped.		
Level reading date:	1990-07-10	Feet below surface:	Not Reported
Feet to sea level:	Not Reported		
Note:	An obstruction was encountered in the well above the water surface (no water level recorded).		
Level reading date:	1990-06-06	Feet below surface:	Not Reported
Feet to sea level:	Not Reported		
Note:	An obstruction was encountered in the well above the water surface (no water level recorded).		
Level reading date:	1990-05-08	Feet below surface:	95.10
Feet to sea level:	Not Reported		
Note:	A nearby site that taps the same aquifer was being pumped.		
Level reading date:	1990-04-09	Feet below surface:	75.09
Feet to sea level:	Not Reported		
Note:	A nearby site that taps the same aquifer was being pumped.		
Level reading date:	1990-03-08	Feet below surface:	86.80
Feet to sea level:	Not Reported		
Note:	A nearby site that taps the same aquifer was being pumped.		
Level reading date:	1990-01-08	Feet below surface:	Not Reported
Feet to sea level:	Not Reported		
Note:	An obstruction was encountered in the well above the water surface (no water level recorded).		
Level reading date:	1989-12-06	Feet below surface:	86.73
Feet to sea level:	Not Reported		
Note:	A nearby site that taps the same aquifer was being pumped.		
Level reading date:	1989-11-08	Feet below surface:	83.06
Feet to sea level:	Not Reported		
Note:	A nearby site that taps the same aquifer was being pumped.		
Level reading date:	1989-10-09	Feet below surface:	88.07
Feet to sea level:	Not Reported		
Note:	A nearby site that taps the same aquifer was being pumped.		
Level reading date:	1989-09-26	Feet below surface:	84.86
Feet to sea level:	Not Reported	Note:	Not Reported
Level reading date:	1989-09-15	Feet below surface:	83.30
Feet to sea level:	Not Reported		
Note:	A nearby site that taps the same aquifer was being pumped.		
Level reading date:	1989-08-08	Feet below surface:	74.11
Feet to sea level:	Not Reported		
Note:	A nearby site that taps the same aquifer was being pumped.		
Level reading date:	1989-07-10	Feet below surface:	59.24
Feet to sea level:	Not Reported		
Note:	A nearby site that taps the same aquifer was being pumped.		

Docusign Envelope ID: 3773F87A-0B89-4932-BA2C-CA8383B3EEAD

Level reading date:	1989-06-05	Feet below surface:	22.42
Feet to sea level:	Not Reported		
Note:	A nearby site that taps the same aquifer was being pumped.		
Level reading date:	1989-05-08	Feet below surface:	Not Reported
Feet to sea level:	Not Reported		
Note:	The site was flowing, but the head could not be measured without additional equipment.		
Level reading date:	1989-04-06	Feet below surface:	1.12
Feet to sea level:	Not Reported	Note:	Not Reported
Level reading date:	1989-03-06	Feet below surface:	Not Reported
Feet to sea level:	Not Reported		
Note:	The site was flowing, but the head could not be measured without additional equipment.		
Level reading date:	1989-02-06	Feet below surface:	Not Reported
Feet to sea level:	Not Reported		
Note:	The site was flowing, but the head could not be measured without additional equipment.		
Level reading date:	1989-01-04	Feet below surface:	Not Reported
Feet to sea level:	Not Reported		
Note:	The site was flowing, but the head could not be measured without additional equipment.		
Level reading date:	1988-12-14	Feet below surface:	Not Reported
Feet to sea level:	Not Reported		
Note:	The site was flowing, but the head could not be measured without additional equipment.		
Level reading date:	1988-11-10	Feet below surface:	0.59
Feet to sea level:	Not Reported	Note:	Not Reported
Level reading date:	1988-10-12	Feet below surface:	0.71
Feet to sea level:	Not Reported	Note:	Not Reported
Level reading date:	1988-09-08	Feet below surface:	1.57
Feet to sea level:	Not Reported	Note:	Not Reported
Level reading date:	1988-08-10	Feet below surface:	3.22
Feet to sea level:	Not Reported	Note:	Not Reported
Level reading date:	1988-07-06	Feet below surface:	7.35
Feet to sea level:	Not Reported	Note:	Not Reported
Level reading date:	1988-06-06	Feet below surface:	6.87
Feet to sea level:	Not Reported	Note:	Not Reported
Level reading date:	1988-05-11	Feet below surface:	12.23
Feet to sea level:	Not Reported	Note:	Not Reported
Level reading date:	1988-04-05	Feet below surface:	48.30
Feet to sea level:	Not Reported	Note:	Not Reported
Level reading date:	1988-03-15	Feet below surface:	43.66
Feet to sea level:	Not Reported	Note:	Not Reported
Level reading date:	1988-02-10	Feet below surface:	5.28
Feet to sea level:	Not Reported	Note:	Not Reported
Level reading date:	1988-01-08	Feet below surface:	6.39
Feet to sea level:	Not Reported	Note:	Not Reported
Level reading date:	1987-12-10	Feet below surface:	9.47
Feet to sea level:	Not Reported	Note:	Not Reported

Docusign Envelope ID: 3773F87A-0B89-4932-BA2C-CA8383B3EEAD

Level reading date:	1987-10-08	Feet below surface:	53.79
Feet to sea level:	Not Reported	Note:	Not Reported
Level reading date:	1987-10-02	Feet below surface:	56.29
Feet to sea level:	Not Reported	Note:	Not Reported
Level reading date:	1987-09-29	Feet below surface:	64.63
Feet to sea level:	Not Reported	Note:	Not Reported

V244
East
1/4 - 1/2 Mile
Lower

CA WELLS **CAEDF0000000828**

Well ID:	T0608300499-MW-1	Well Type:	MONITORING
Source:	EDF	Other Name:	MW-1
GAMA PFAS Testing:	Not Reported		
Groundwater Quality Data:	https://gamagroundwater.waterboards.ca.gov/gama/gamamap/public/GamaDataDisplay.asp?dataset=EDF&samp_date=&global_id=T0608300499&assigned_name=MW-1&store_num=		
GeoTracker Data:	https://geotracker.waterboards.ca.gov/profile_report.asp?cmd=MWEDFResults&global_id=T0608300499&assigned_name=MW-1		

AB245
ESE
1/4 - 1/2 Mile
Lower

FED USGS **USGS40000143536**

Organization ID:	USGS-CA		
Organization Name:	USGS California Water Science Center		
Monitor Location:	004N027W22R001S	Type:	Well
Description:	Not Reported	HUC:	Not Reported
Drainage Area:	Not Reported	Drainage Area Units:	Not Reported
Contrib Drainage Area:	Not Reported	Contrib Drainage Area Unts:	Not Reported
Aquifer:	Other aquifers	Formation Type:	Not Reported
Aquifer Type:	Not Reported	Construction Date:	20050928
Well Depth:	23	Well Depth Units:	ft
Well Hole Depth:	23	Well Hole Depth Units:	ft

AB246
ESE
1/4 - 1/2 Mile
Lower

FED USGS **USGS40000143537**

Organization ID:	USGS-CA		
Organization Name:	USGS California Water Science Center		
Monitor Location:	004N027W22R002S	Type:	Well
Description:	Not Reported	HUC:	Not Reported
Drainage Area:	Not Reported	Drainage Area Units:	Not Reported
Contrib Drainage Area:	Not Reported	Contrib Drainage Area Unts:	Not Reported
Aquifer:	Other aquifers	Formation Type:	Not Reported
Aquifer Type:	Not Reported	Construction Date:	20050928
Well Depth:	15.5	Well Depth Units:	ft
Well Hole Depth:	15.5	Well Hole Depth Units:	ft

GEOCHECK® - PHYSICAL SETTING SOURCE MAP FINDINGS

Map ID
Direction
Distance
Elevation | Database | EDR ID Number

X247
NNW
1/4 - 1/2 Mile
Higher

CA WELLS **CAEDF0000135273**

Well ID:	T0608300676-MW13	Well Type:	MONITORING
Source:	EDF	Other Name:	MW13
GAMA PFAS Testing:	Not Reported		
Groundwater Quality Data:	https://gamagroundwater.waterboards.ca.gov/gama/gamamap/public/GamaDataDisplay.asp?dataset=EDF&samp_date=&global_id=T0608300676&assigned_name=MW13&store_num=		
GeoTracker Data:	https://geotracker.waterboards.ca.gov/profile_report.asp?cmd=MWEDFResults&global_id=T0608300676&assigned_name=MW13		

V248
East
1/4 - 1/2 Mile
Lower

CA WELLS **CAEDF0000069793**

Well ID:	T0608300499-MW-2	Well Type:	MONITORING
Source:	EDF	Other Name:	MW-2
GAMA PFAS Testing:	Not Reported		
Groundwater Quality Data:	https://gamagroundwater.waterboards.ca.gov/gama/gamamap/public/GamaDataDisplay.asp?dataset=EDF&samp_date=&global_id=T0608300499&assigned_name=MW-2&store_num=		
GeoTracker Data:	https://geotracker.waterboards.ca.gov/profile_report.asp?cmd=MWEDFResults&global_id=T0608300499&assigned_name=MW-2		

V249
East
1/4 - 1/2 Mile
Lower

CA WELLS **CAEDF0000128865**

Well ID:	T0608300499-MW-3	Well Type:	MONITORING
Source:	EDF	Other Name:	MW-3
GAMA PFAS Testing:	Not Reported		
Groundwater Quality Data:	https://gamagroundwater.waterboards.ca.gov/gama/gamamap/public/GamaDataDisplay.asp?dataset=EDF&samp_date=&global_id=T0608300499&assigned_name=MW-3&store_num=		
GeoTracker Data:	https://geotracker.waterboards.ca.gov/profile_report.asp?cmd=MWEDFResults&global_id=T0608300499&assigned_name=MW-3		

V250
East
1/4 - 1/2 Mile
Lower

CA WELLS **CAEDF0000130449**

Well ID:	T0608300499-MW-4	Well Type:	MONITORING
Source:	EDF	Other Name:	MW-4
GAMA PFAS Testing:	Not Reported		
Groundwater Quality Data:	https://gamagroundwater.waterboards.ca.gov/gama/gamamap/public/GamaDataDisplay.asp?dataset=EDF&samp_date=&global_id=T0608300499&assigned_name=MW-4&store_num=		
GeoTracker Data:	https://geotracker.waterboards.ca.gov/profile_report.asp?cmd=MWEDFResults&global_id=T0608300499&assigned_name=MW-4		

GEOCHECK® - PHYSICAL SETTING SOURCE MAP FINDINGS

Map ID
Direction
Distance
Elevation | Database | EDR ID Number

T251
NNE
1/4 - 1/2 Mile
Higher

CA WELLS **CAEDF0000130518**

Well ID:	SL203061244-VCP-2	Well Type:	MONITORING
Source:	EDF	Other Name:	VCP-2
GAMA PFAS Testing:	Not Reported		
Groundwater Quality Data:	https://gamagroundwater.waterboards.ca.gov/gama/gamamap/public/GamaDataDisplay.asp?dataset=EDF&samp_date=&global_id=SL203061244&assigned_name=VCP-2&store_num=		
GeoTracker Data:	https://geotracker.waterboards.ca.gov/profile_report.asp?cmd=MWEDFResults&global_id=SL203061244&assigned_name=VCP-2		

AB252
ESE
1/4 - 1/2 Mile
Lower

CA WELLS **CAUSGSN00017560**

Well ID:	USGS-342436119412801	Well Type:	UNK
Source:	United States Geological Survey		
Other Name:	USGS-342436119412801	GAMA PFAS Testing:	Not Reported
Groundwater Quality Data:	https://gamagroundwater.waterboards.ca.gov/gama/gamamap/public/GamaDataDisplay.asp?dataset=USGSNEW&samp_date=&global_id=&assigned_name=USGS-342436119412801&store_num=		
GeoTracker Data:	Not Reported		

AB253
ESE
1/4 - 1/2 Mile
Lower

CA WELLS **CAUSGSN00000341**

Well ID:	USGS-342436119412802	Well Type:	UNK
Source:	United States Geological Survey		
Other Name:	USGS-342436119412802	GAMA PFAS Testing:	Not Reported
Groundwater Quality Data:	https://gamagroundwater.waterboards.ca.gov/gama/gamamap/public/GamaDataDisplay.asp?dataset=USGSNEW&samp_date=&global_id=&assigned_name=USGS-342436119412802&store_num=		
GeoTracker Data:	Not Reported		

X254
NNW
1/4 - 1/2 Mile
Higher

CA WELLS **CAEDF0000107519**

Well ID:	T0608300749-MW6	Well Type:	MONITORING
Source:	EDF	Other Name:	MW6
GAMA PFAS Testing:	Not Reported		
Groundwater Quality Data:	https://gamagroundwater.waterboards.ca.gov/gama/gamamap/public/GamaDataDisplay.asp?dataset=EDF&samp_date=&global_id=T0608300749&assigned_name=MW6&store_num=		
GeoTracker Data:	https://geotracker.waterboards.ca.gov/profile_report.asp?cmd=MWEDFResults&global_id=T0608300749&assigned_name=MW6		

GEOCHECK® - PHYSICAL SETTING SOURCE MAP FINDINGS

Map ID
Direction
Distance
Elevation | Database | EDR ID Number

T255
NNE
1/4 - 1/2 Mile
Higher

CA WELLS **CAEDF0000103009**

Well ID:	SL203061244-20-01	Well Type:	MONITORING
Source:	EDF	Other Name:	20-01
GAMA PFAS Testing:	Not Reported		
Groundwater Quality Data:	https://gamagroundwater.waterboards.ca.gov/gama/gamamap/public/GamaDataDisplay.asp?dataset=EDF&samp_date=&global_id=SL203061244&assigned_name=20-01&store_num=		
GeoTracker Data:	https://geotracker.waterboards.ca.gov/profile_report.asp?cmd=MWEDFResults&global_id=SL203061244&assigned_name=20-01		

T256
NNE
1/4 - 1/2 Mile
Higher

FED USGS **USGS40000143787**

Organization ID:	USGS-CA		
Organization Name:	USGS California Water Science Center		
Monitor Location:	004N027W22B009S	Type:	Well
Description:	No 3 on well cap.	HUC:	18060013
Drainage Area:	Not Reported	Drainage Area Units:	Not Reported
Contrib Drainage Area:	Not Reported	Contrib Drainage Area Unts:	Not Reported
Aquifer:	California Coastal Basin aquifers		
Formation Type:	Not Reported	Aquifer Type:	Not Reported
Construction Date:	19920401	Well Depth:	670
Well Depth Units:	ft	Well Hole Depth:	895
Well Hole Depth Units:	ft		

Ground water levels,Number of Measurements:	149	Level reading date:	2004-12-14
Feet below surface:	-13.42	Feet to sea level:	Not Reported
Note:	Not Reported		

Level reading date:	2004-11-03	Feet below surface:	-14.81
Feet to sea level:	Not Reported	Note:	Not Reported
Level reading date:	2004-09-13	Feet below surface:	-11.57
Feet to sea level:	Not Reported	Note:	Not Reported
Level reading date:	2004-08-12	Feet below surface:	-14.34
Feet to sea level:	Not Reported	Note:	Not Reported
Level reading date:	2004-07-15	Feet below surface:	-14.80
Feet to sea level:	Not Reported	Note:	Not Reported
Level reading date:	2004-06-14	Feet below surface:	-14.54
Feet to sea level:	Not Reported	Note:	Not Reported
Level reading date:	2004-06-07	Feet below surface:	-10.88
Feet to sea level:	Not Reported	Note:	Not Reported
Level reading date:	2004-05-18	Feet below surface:	-16.18
Feet to sea level:	Not Reported	Note:	Not Reported
Level reading date:	2004-04-13	Feet below surface:	-13.64
Feet to sea level:	Not Reported	Note:	Not Reported

Docusign Envelope ID: 3773F87A-0B89-4932-BA2C-CA8383B3EEAD

GEOCHECK® - PHYSICAL SETTING SOURCE MAP FINDINGS

Level reading date:	2004-03-10	Feet below surface:	-14.31
Feet to sea level:	Not Reported	Note:	Not Reported
Level reading date:	2004-01-12	Feet below surface:	-13.87
Feet to sea level:	Not Reported	Note:	Not Reported
Level reading date:	2003-12-15	Feet below surface:	-15.95
Feet to sea level:	Not Reported	Note:	Not Reported
Level reading date:	2003-11-10	Feet below surface:	-14.57
Feet to sea level:	Not Reported	Note:	Not Reported
Level reading date:	2003-10-09	Feet below surface:	-14.57
Feet to sea level:	Not Reported	Note:	Not Reported
Level reading date:	2003-09-18	Feet below surface:	-12.72
Feet to sea level:	Not Reported	Note:	Not Reported
Level reading date:	2003-08-13	Feet below surface:	-12.95
Feet to sea level:	Not Reported	Note:	Not Reported
Level reading date:	2003-07-03	Feet below surface:	-15.49
Feet to sea level:	Not Reported	Note:	Not Reported
Level reading date:	2003-06-16	Feet below surface:	-12.95
Feet to sea level:	Not Reported	Note:	Not Reported
Level reading date:	2003-06-12	Feet below surface:	-14.57
Feet to sea level:	Not Reported	Note:	Not Reported
Level reading date:	2003-05-06	Feet below surface:	-9.72
Feet to sea level:	Not Reported	Note:	Not Reported
Level reading date:	2003-04-09	Feet below surface:	-8.79
Feet to sea level:	Not Reported	Note:	Not Reported
Level reading date:	2003-02-03	Feet below surface:	-15.72
Feet to sea level:	Not Reported	Note:	Not Reported
Level reading date:	2003-01-09	Feet below surface:	-15.3
Feet to sea level:	Not Reported	Note:	Not Reported
Level reading date:	2002-12-16	Feet below surface:	-15.3
Feet to sea level:	Not Reported	Note:	Not Reported
Level reading date:	2002-11-12	Feet below surface:	-15.5
Feet to sea level:	Not Reported	Note:	Not Reported
Level reading date:	2002-10-14	Feet below surface:	-15.9
Feet to sea level:	Not Reported	Note:	Not Reported
Level reading date:	2002-09-23	Feet below surface:	-7.2
Feet to sea level:	Not Reported	Note:	Not Reported
Level reading date:	2002-08-20	Feet below surface:	-19.4
Feet to sea level:	Not Reported	Note:	Not Reported
Level reading date:	2002-07-15	Feet below surface:	-19.2
Feet to sea level:	Not Reported	Note:	Not Reported
Level reading date:	2002-06-21	Feet below surface:	-9
Feet to sea level:	Not Reported	Note:	Not Reported

Docusign Envelope ID: 3773F87A-0B89-4932-BA2C-CA8383B3EEAD

Level reading date:	2002-05-13	Feet below surface:	-6.2
Feet to sea level:	Not Reported	Note:	Not Reported
Level reading date:	2002-04-22	Feet below surface:	-12.9
Feet to sea level:	Not Reported	Note:	Not Reported
Level reading date:	2002-03-14	Feet below surface:	-12.5
Feet to sea level:	Not Reported	Note:	Not Reported
Level reading date:	2002-02-11	Feet below surface:	-17.8
Feet to sea level:	Not Reported	Note:	Not Reported
Level reading date:	2002-01-14	Feet below surface:	-15.3
Feet to sea level:	Not Reported	Note:	Not Reported
Level reading date:	2001-12-24	Feet below surface:	-8.8
Feet to sea level:	Not Reported	Note:	Not Reported
Level reading date:	2001-11-27	Feet below surface:	-9.0
Feet to sea level:	Not Reported	Note:	Not Reported
Level reading date:	2001-10-22	Feet below surface:	-10.9
Feet to sea level:	Not Reported	Note:	Not Reported
Level reading date:	2001-09-17	Feet below surface:	-19.4
Feet to sea level:	Not Reported	Note:	Not Reported
Level reading date:	2001-08-17	Feet below surface:	-19.4
Feet to sea level:	Not Reported	Note:	Not Reported
Level reading date:	2001-07-18	Feet below surface:	-12.0
Feet to sea level:	Not Reported	Note:	Not Reported
Level reading date:	2001-06-19	Feet below surface:	Not Reported
Feet to sea level:	Not Reported		
Note:	The site was flowing, but the head could not be measured without additional equipment.		
Level reading date:	2001-06-13	Feet below surface:	-19.19
Feet to sea level:	Not Reported	Note:	Not Reported
Level reading date:	2001-05-17	Feet below surface:	-18.73
Feet to sea level:	Not Reported	Note:	Not Reported
Level reading date:	2001-04-18	Feet below surface:	-19.19
Feet to sea level:	Not Reported	Note:	Not Reported
Level reading date:	2001-03-20	Feet below surface:	-20.11
Feet to sea level:	Not Reported	Note:	Not Reported
Level reading date:	2001-02-15	Feet below surface:	-18.96
Feet to sea level:	Not Reported	Note:	Not Reported
Level reading date:	2001-01-15	Feet below surface:	-12.49
Feet to sea level:	Not Reported	Note:	Not Reported
Level reading date:	2000-12-18	Feet below surface:	-18.49
Feet to sea level:	Not Reported	Note:	Not Reported
Level reading date:	2000-11-15	Feet below surface:	-18.49
Feet to sea level:	Not Reported	Note:	Not Reported
Level reading date:	2000-09-20	Feet below surface:	-16.18

Docusign Envelope ID: 3773F87A-0B89-4932-BA2C-CA8383B3EEAD

Feet to sea level:	Not Reported	Note:	Not Reported
Level reading date:	2000-08-14	Feet below surface:	-13.64
Feet to sea level:	Not Reported	Note:	Not Reported
Level reading date:	2000-07-12	Feet below surface:	-14.34
Feet to sea level:	Not Reported	Note:	Not Reported
Level reading date:	2000-06-14	Feet below surface:	-17.11
Feet to sea level:	Not Reported	Note:	Not Reported
Level reading date:	2000-05-22	Feet below surface:	-16.65
Feet to sea level:	Not Reported	Note:	Not Reported
Level reading date:	2000-03-13	Feet below surface:	-19.42
Feet to sea level:	Not Reported	Note:	Not Reported
Level reading date:	2000-02-15	Feet below surface:	-18.73
Feet to sea level:	Not Reported	Note:	Not Reported
Level reading date:	2000-01-12	Feet below surface:	-18.73
Feet to sea level:	Not Reported	Note:	Not Reported
Level reading date:	1999-12-12	Feet below surface:	-18.26
Feet to sea level:	Not Reported	Note:	Not Reported
Level reading date:	1999-11-16	Feet below surface:	-17.34
Feet to sea level:	Not Reported	Note:	Not Reported
Level reading date:	1999-10-14	Feet below surface:	-15.72
Feet to sea level:	Not Reported	Note:	Not Reported
Level reading date:	1999-09-12	Feet below surface:	-10.18
Feet to sea level:	Not Reported	Note:	Not Reported
Level reading date:	1999-08-15	Feet below surface:	-12.26
Feet to sea level:	Not Reported	Note:	Not Reported
Level reading date:	1999-07-24	Feet below surface:	Not Reported
Feet to sea level:	Not Reported		
Note:	An obstruction was encountered in the well above the water surface (no water level recorded).		
Level reading date:	1999-06-20	Feet below surface:	-16.65
Feet to sea level:	Not Reported	Note:	Not Reported
Level reading date:	1999-05-06	Feet below surface:	-24.27
Feet to sea level:	Not Reported	Note:	Not Reported
Level reading date:	1999-04-14	Feet below surface:	-23.81
Feet to sea level:	Not Reported	Note:	Not Reported
Level reading date:	1999-03-31	Feet below surface:	-16.42
Feet to sea level:	Not Reported	Note:	Not Reported
Level reading date:	1999-02-25	Feet below surface:	-23.81
Feet to sea level:	Not Reported	Note:	Not Reported
Level reading date:	1999-01-21	Feet below surface:	-22.66
Feet to sea level:	Not Reported	Note:	Not Reported
Level reading date:	1998-12-17	Feet below surface:	-24.51
Feet to sea level:	Not Reported	Note:	Not Reported

Docusign Envelope ID: 3773F87A-0B89-4932-BA2C-CA8383B3EEAD

Level reading date:	1998-11-30	Feet below surface:	-22.66
Feet to sea level:	Not Reported	Note:	Not Reported
Level reading date:	1998-10-27	Feet below surface:	-13.58
Feet to sea level:	Not Reported	Note:	Not Reported
Level reading date:	1998-09-15	Feet below surface:	-14.92
Feet to sea level:	Not Reported	Note:	Not Reported
Level reading date:	1998-08-11	Feet below surface:	-14.00
Feet to sea level:	Not Reported	Note:	Not Reported
Level reading date:	1998-07-14	Feet below surface:	-7.92
Feet to sea level:	Not Reported	Note:	Not Reported
Level reading date:	1998-06-15	Feet below surface:	-18.24
Feet to sea level:	Not Reported	Note:	Not Reported
Level reading date:	1998-05-20	Feet below surface:	-18.96
Feet to sea level:	Not Reported	Note:	Not Reported
Level reading date:	1998-04-13	Feet below surface:	-18.73
Feet to sea level:	Not Reported	Note:	Not Reported
Level reading date:	1998-03-17	Feet below surface:	-22.89
Feet to sea level:	Not Reported	Note:	Not Reported
Level reading date:	1998-02-18	Feet below surface:	-21.96
Feet to sea level:	Not Reported	Note:	Not Reported
Level reading date:	1998-01-13	Feet below surface:	-20.81
Feet to sea level:	Not Reported	Note:	Not Reported
Level reading date:	1997-12-23	Feet below surface:	-16.88
Feet to sea level:	Not Reported	Note:	Not Reported
Level reading date:	1997-11-17	Feet below surface:	-19.89
Feet to sea level:	Not Reported	Note:	Not Reported
Level reading date:	1997-09-15	Feet below surface:	-20.81
Feet to sea level:	Not Reported	Note:	Not Reported
Level reading date:	1997-08-11	Feet below surface:	-21.04
Feet to sea level:	Not Reported	Note:	Not Reported
Level reading date:	1997-07-11	Feet below surface:	-19.89
Feet to sea level:	Not Reported	Note:	Not Reported
Level reading date:	1997-06-24	Feet below surface:	Not Reported
Feet to sea level:	Not Reported		
Note:	The site was flowing, but the head could not be measured without additional equipment.		
Level reading date:	1997-06-10	Feet below surface:	-22.20
Feet to sea level:	Not Reported	Note:	Not Reported
Level reading date:	1997-05-19	Feet below surface:	-25.20
Feet to sea level:	Not Reported	Note:	Not Reported
Level reading date:	1997-04-10	Feet below surface:	-22.19
Feet to sea level:	Not Reported	Note:	Not Reported
Level reading date:	1997-03-11	Feet below surface:	-18.96

Docusign Envelope ID: 3773F87A-0B89-4932-BA2C-CA8383B3EEAD

Feet to sea level:	Not Reported	Note:	Not Reported
Level reading date:	1997-01-16	Feet below surface:	-16.42
Feet to sea level:	Not Reported		
Note:	A nearby site that taps the same aquifer had been pumped recently.		
Level reading date:	1996-12-18	Feet below surface:	-19.89
Feet to sea level:	Not Reported	Note:	Not Reported
Level reading date:	1996-11-06	Feet below surface:	-17.11
Feet to sea level:	Not Reported	Note:	Not Reported
Level reading date:	1996-10-15	Feet below surface:	-16.65
Feet to sea level:	Not Reported	Note:	Not Reported
Level reading date:	1996-09-10	Feet below surface:	-18.50
Feet to sea level:	Not Reported	Note:	Not Reported
Level reading date:	1996-08-13	Feet below surface:	-20.58
Feet to sea level:	Not Reported	Note:	Not Reported
Level reading date:	1996-07-23	Feet below surface:	-18.73
Feet to sea level:	Not Reported	Note:	Not Reported
Level reading date:	1996-06-27	Feet below surface:	Not Reported
Feet to sea level:	Not Reported		
Note:	The site was flowing, but the head could not be measured without additional equipment.		
Level reading date:	1996-06-13	Feet below surface:	-18.96
Feet to sea level:	Not Reported	Note:	Not Reported
Level reading date:	1996-05-09	Feet below surface:	-19.62
Feet to sea level:	Not Reported	Note:	Not Reported
Level reading date:	1996-04-10	Feet below surface:	-18.96
Feet to sea level:	Not Reported	Note:	Not Reported
Level reading date:	1996-03-20	Feet below surface:	-16.42
Feet to sea level:	Not Reported	Note:	Not Reported
Level reading date:	1996-02-13	Feet below surface:	-9.95
Feet to sea level:	Not Reported	Note:	Not Reported
Level reading date:	1996-01-17	Feet below surface:	-16.19
Feet to sea level:	Not Reported	Note:	Not Reported
Level reading date:	1995-12-08	Feet below surface:	-16.65
Feet to sea level:	Not Reported	Note:	Not Reported
Level reading date:	1995-11-08	Feet below surface:	-10.66
Feet to sea level:	Not Reported	Note:	Not Reported
Level reading date:	1995-10-12	Feet below surface:	-16.65
Feet to sea level:	Not Reported	Note:	Not Reported
Level reading date:	1995-09-13	Feet below surface:	-16.65
Feet to sea level:	Not Reported	Note:	Not Reported
Level reading date:	1995-08-08	Feet below surface:	-16.42
Feet to sea level:	Not Reported	Note:	Not Reported
Level reading date:	1995-07-11	Feet below surface:	-16.65

Docusign Envelope ID: 3773F87A-0B89-4932-BA2C-CA8383B3EEAD

Feet to sea level:	Not Reported	Note:	Not Reported
Level reading date:	1995-06-21	Feet below surface:	-18.73
Feet to sea level:	Not Reported	Note:	Not Reported
Level reading date:	1995-06-15	Feet below surface:	Not Reported
Feet to sea level:	Not Reported		
Note:	The site was flowing, but the head could not be measured without additional equipment.		
Level reading date:	1995-05-09	Feet below surface:	-18.73
Feet to sea level:	Not Reported	Note:	Not Reported
Level reading date:	1995-04-11	Feet below surface:	-16.88
Feet to sea level:	Not Reported	Note:	Not Reported
Level reading date:	1995-03-14	Feet below surface:	-17.34
Feet to sea level:	Not Reported	Note:	Not Reported
Level reading date:	1995-02-08	Feet below surface:	-16.88
Feet to sea level:	Not Reported	Note:	Not Reported
Level reading date:	1994-12-12	Feet below surface:	-17.11
Feet to sea level:	Not Reported	Note:	Not Reported
Level reading date:	1994-11-10	Feet below surface:	-13.42
Feet to sea level:	Not Reported	Note:	Not Reported
Level reading date:	1994-10-12	Feet below surface:	-12.72
Feet to sea level:	Not Reported	Note:	Not Reported
Level reading date:	1994-09-12	Feet below surface:	-9.49
Feet to sea level:	Not Reported	Note:	Not Reported
Level reading date:	1994-08-10	Feet below surface:	-16.65
Feet to sea level:	Not Reported	Note:	Not Reported
Level reading date:	1994-07-11	Feet below surface:	-9.95
Feet to sea level:	Not Reported	Note:	Not Reported
Level reading date:	1994-06-16	Feet below surface:	Not Reported
Feet to sea level:	Not Reported		
Note:	The site was flowing, but the head could not be measured without additional equipment.		
Level reading date:	1994-06-14	Feet below surface:	-6.24
Feet to sea level:	Not Reported	Note:	Not Reported
Level reading date:	1994-05-10	Feet below surface:	-6.20
Feet to sea level:	Not Reported	Note:	Not Reported
Level reading date:	1994-04-12	Feet below surface:	-5.80
Feet to sea level:	Not Reported	Note:	Not Reported
Level reading date:	1994-03-10	Feet below surface:	-3.57
Feet to sea level:	Not Reported	Note:	Not Reported
Level reading date:	1994-01-11	Feet below surface:	-6.25
Feet to sea level:	Not Reported	Note:	Not Reported
Level reading date:	1993-12-14	Feet below surface:	-5.87
Feet to sea level:	Not Reported	Note:	Not Reported
Level reading date:	1993-11-11	Feet below surface:	-7.54

GEOCHECK® - PHYSICAL SETTING SOURCE MAP FINDINGS

Feet to sea level:	Not Reported	Note:	Not Reported
Level reading date:	1993-10-11	Feet below surface:	-6.13
Feet to sea level:	Not Reported	Note:	Not Reported
Level reading date:	1993-09-09	Feet below surface:	-0.25
Feet to sea level:	Not Reported	Note:	Not Reported
Level reading date:	1993-08-11	Feet below surface:	-3.04
Feet to sea level:	Not Reported	Note:	Not Reported
Level reading date:	1993-07-22	Feet below surface:	Not Reported
Feet to sea level:	Not Reported		
Note:	The site was flowing, but the head could not be measured without additional equipment.		
Level reading date:	1993-07-12	Feet below surface:	-3.27
Feet to sea level:	Not Reported	Note:	Not Reported
Level reading date:	1993-06-10	Feet below surface:	-0.25
Feet to sea level:	Not Reported	Note:	Not Reported
Level reading date:	1993-05-10	Feet below surface:	-4.81
Feet to sea level:	Not Reported	Note:	Not Reported
Level reading date:	1993-04-13	Feet below surface:	-4.66
Feet to sea level:	Not Reported	Note:	Not Reported
Level reading date:	1993-03-10	Feet below surface:	-15.02
Feet to sea level:	Not Reported	Note:	Not Reported
Level reading date:	1993-02-10	Feet below surface:	-3.72
Feet to sea level:	Not Reported	Note:	Not Reported
Level reading date:	1992-12-08	Feet below surface:	-4.00
Feet to sea level:	Not Reported	Note:	Not Reported
Level reading date:	1992-11-11	Feet below surface:	-3.93
Feet to sea level:	Not Reported	Note:	Not Reported
Level reading date:	1992-10-12	Feet below surface:	-2.02
Feet to sea level:	Not Reported	Note:	Not Reported
Level reading date:	1992-09-10	Feet below surface:	-3.37
Feet to sea level:	Not Reported	Note:	Not Reported
Level reading date:	1992-08-11	Feet below surface:	-2.39
Feet to sea level:	Not Reported	Note:	Not Reported
Level reading date:	1992-07-14	Feet below surface:	12.67
Feet to sea level:	Not Reported	Note:	Not Reported
Level reading date:	1992-06-23	Feet below surface:	-1.47
Feet to sea level:	Not Reported	Note:	Not Reported

T257
NNE
1/4 - 1/2 Mile
Higher

FED USGS **USGS40000143786**

Organization ID:	USGS-CA
Organization Name:	USGS California Water Science Center

Docusign Envelope ID: 3773F87A-0B89-4932-BA2C-CA8383B3EEAD

GEOCHECK® - PHYSICAL SETTING SOURCE MAP FINDINGS

Monitor Location:	004N027W22B008S	Type:	Well
Description:	NO 1 ON WELL CAP	HUC:	18060013
Drainage Area:	Not Reported	Drainage Area Units:	Not Reported
Contrib Drainage Area:	Not Reported	Contrib Drainage Area Unts:	Not Reported
Aquifer:	California Coastal Basin aquifers		
Formation Type:	Not Reported	Aquifer Type:	Not Reported
Construction Date:	19920401	Well Depth:	780
Well Depth Units:	ft	Well Hole Depth:	895
Well Hole Depth Units:	ft		

Ground water levels,Number of Measurements:	150	Level reading date:	2004-12-14
Feet below surface:	-12.22	Feet to sea level:	Not Reported
Note:	Not Reported		

Level reading date:	2004-11-03	Feet below surface:	-13.60
Feet to sea level:	Not Reported	Note:	Not Reported
Level reading date:	2004-09-13	Feet below surface:	-8.98
Feet to sea level:	Not Reported	Note:	Not Reported
Level reading date:	2004-08-12	Feet below surface:	-2.44
Feet to sea level:	Not Reported	Note:	Not Reported
Level reading date:	2004-07-15	Feet below surface:	-13.13
Feet to sea level:	Not Reported	Note:	Not Reported
Level reading date:	2004-06-14	Feet below surface:	-12.40
Feet to sea level:	Not Reported	Note:	Not Reported
Level reading date:	2004-06-07	Feet below surface:	-13.59
Feet to sea level:	Not Reported	Note:	Not Reported
Level reading date:	2004-05-18	Feet below surface:	-13.59
Feet to sea level:	Not Reported	Note:	Not Reported
Level reading date:	2004-04-13	Feet below surface:	-11.98
Feet to sea level:	Not Reported	Note:	Not Reported
Level reading date:	2004-03-10	Feet below surface:	-12.21
Feet to sea level:	Not Reported	Note:	Not Reported
Level reading date:	2004-01-12	Feet below surface:	-12.21
Feet to sea level:	Not Reported	Note:	Not Reported
Level reading date:	2003-12-15	Feet below surface:	-13.59
Feet to sea level:	Not Reported	Note:	Not Reported
Level reading date:	2003-11-10	Feet below surface:	-12.90
Feet to sea level:	Not Reported	Note:	Not Reported
Level reading date:	2003-10-09	Feet below surface:	-13.13
Feet to sea level:	Not Reported	Note:	Not Reported
Level reading date:	2003-09-18	Feet below surface:	-3.89
Feet to sea level:	Not Reported	Note:	Not Reported
Level reading date:	2003-08-13	Feet below surface:	0.92
Feet to sea level:	Not Reported	Note:	Not Reported
Level reading date:	2003-07-03	Feet below surface:	-5.05
Feet to sea level:	Not Reported	Note:	Not Reported

Docusign Envelope ID: 3773F87A-0B89-4932-BA2C-CA8383B3EEAD

Level reading date:	2003-06-16	Feet below surface:	-11.00
Feet to sea level:	Not Reported	Note:	Not Reported
Level reading date:	2003-06-12	Feet below surface:	-1.81
Feet to sea level:	Not Reported	Note:	Not Reported
Level reading date:	2003-05-06	Feet below surface:	5.36
Feet to sea level:	Not Reported	Note:	Not Reported
Level reading date:	2003-04-09	Feet below surface:	-7.82
Feet to sea level:	Not Reported	Note:	Not Reported
Level reading date:	2003-02-03	Feet below surface:	-4.12
Feet to sea level:	Not Reported	Note:	Not Reported
Level reading date:	2003-01-09	Feet below surface:	-14.3
Feet to sea level:	Not Reported	Note:	Not Reported
Level reading date:	2002-12-16	Feet below surface:	-12.9
Feet to sea level:	Not Reported	Note:	Not Reported
Level reading date:	2002-11-12	Feet below surface:	-13.8
Feet to sea level:	Not Reported	Note:	Not Reported
Level reading date:	2002-10-14	Feet below surface:	-14.3
Feet to sea level:	Not Reported	Note:	Not Reported
Level reading date:	2002-09-23	Feet below surface:	-13.8
Feet to sea level:	Not Reported	Note:	Not Reported
Level reading date:	2002-08-20	Feet below surface:	-17.3
Feet to sea level:	Not Reported	Note:	Not Reported
Level reading date:	2002-07-15	Feet below surface:	-17.1
Feet to sea level:	Not Reported	Note:	Not Reported
Level reading date:	2002-06-21	Feet below surface:	Not Reported
Feet to sea level:	Not Reported		
Note:	The site was flowing, but the head could not be measured without additional equipment.		
Level reading date:	2002-05-13	Feet below surface:	-12.9
Feet to sea level:	Not Reported	Note:	Not Reported
Level reading date:	2002-04-22	Feet below surface:	-12.9
Feet to sea level:	Not Reported	Note:	Not Reported
Level reading date:	2002-03-14	Feet below surface:	-12.2
Feet to sea level:	Not Reported	Note:	Not Reported
Level reading date:	2002-02-11	Feet below surface:	-15.7
Feet to sea level:	Not Reported	Note:	Not Reported
Level reading date:	2002-01-14	Feet below surface:	-13.8
Feet to sea level:	Not Reported	Note:	Not Reported
Level reading date:	2001-12-24	Feet below surface:	-15.4
Feet to sea level:	Not Reported	Note:	Not Reported
Level reading date:	2001-11-27	Feet below surface:	-15.2
Feet to sea level:	Not Reported	Note:	Not Reported
Level reading date:	2001-10-22	Feet below surface:	-15.4

Docusign Envelope ID: 3773F87A-0B89-4932-BA2C-CA8383B3EEAD

Feet to sea level:	Not Reported	Note:	Not Reported
Level reading date:	2001-09-17	Feet below surface:	-17.1
Feet to sea level:	Not Reported	Note:	Not Reported
Level reading date:	2001-08-17	Feet below surface:	-17.1
Feet to sea level:	Not Reported	Note:	Not Reported
Level reading date:	2001-07-18	Feet below surface:	-17.5
Feet to sea level:	Not Reported	Note:	Not Reported
Level reading date:	2001-06-19	Feet below surface:	Not Reported
Feet to sea level:	Not Reported		
Note:	The site was flowing, but the head could not be measured without additional equipment.		
Level reading date:	2001-06-13	Feet below surface:	-17.06
Feet to sea level:	Not Reported	Note:	Not Reported
Level reading date:	2001-05-17	Feet below surface:	-17.29
Feet to sea level:	Not Reported	Note:	Not Reported
Level reading date:	2001-04-18	Feet below surface:	-17.29
Feet to sea level:	Not Reported	Note:	Not Reported
Level reading date:	2001-03-20	Feet below surface:	-17.98
Feet to sea level:	Not Reported	Note:	Not Reported
Level reading date:	2001-02-15	Feet below surface:	-17.75
Feet to sea level:	Not Reported	Note:	Not Reported
Level reading date:	2001-01-15	Feet below surface:	-10.59
Feet to sea level:	Not Reported	Note:	Not Reported
Level reading date:	2000-12-18	Feet below surface:	-16.37
Feet to sea level:	Not Reported	Note:	Not Reported
Level reading date:	2000-09-20	Feet below surface:	-15.44
Feet to sea level:	Not Reported	Note:	Not Reported
Level reading date:	2000-08-14	Feet below surface:	-11.51
Feet to sea level:	Not Reported	Note:	Not Reported
Level reading date:	2000-07-12	Feet below surface:	-13.13
Feet to sea level:	Not Reported	Note:	Not Reported
Level reading date:	2000-06-14	Feet below surface:	-15.90
Feet to sea level:	Not Reported	Note:	Not Reported
Level reading date:	2000-05-22	Feet below surface:	-14.98
Feet to sea level:	Not Reported	Note:	Not Reported
Level reading date:	2000-04-17	Feet below surface:	-6.21
Feet to sea level:	Not Reported	Note:	Not Reported
Level reading date:	2000-03-13	Feet below surface:	-18.21
Feet to sea level:	Not Reported	Note:	Not Reported
Level reading date:	2000-02-15	Feet below surface:	-17.29
Feet to sea level:	Not Reported	Note:	Not Reported
Level reading date:	2000-01-12	Feet below surface:	-16.60
Feet to sea level:	Not Reported	Note:	Not Reported

Docusign Envelope ID: 3773F87A-0B89-4932-BA2C-CA8383B3EEAD

GEOCHECK® - PHYSICAL SETTING SOURCE MAP FINDINGS

Level reading date:	1999-12-12	Feet below surface:	-17.06
Feet to sea level:	Not Reported	Note:	Not Reported
Level reading date:	1999-11-16	Feet below surface:	-15.21
Feet to sea level:	Not Reported	Note:	Not Reported
Level reading date:	1999-10-14	Feet below surface:	-13.36
Feet to sea level:	Not Reported	Note:	Not Reported
Level reading date:	1999-09-12	Feet below surface:	-10.13
Feet to sea level:	Not Reported	Note:	Not Reported
Level reading date:	1999-08-15	Feet below surface:	-10.13
Feet to sea level:	Not Reported	Note:	Not Reported
Level reading date:	1999-07-24	Feet below surface:	-15.21
Feet to sea level:	Not Reported	Note:	Not Reported
Level reading date:	1999-06-20	Feet below surface:	-15.87
Feet to sea level:	Not Reported	Note:	Not Reported
Level reading date:	1999-05-06	Feet below surface:	-21.91
Feet to sea level:	Not Reported	Note:	Not Reported
Level reading date:	1999-04-14	Feet below surface:	-21.91
Feet to sea level:	Not Reported	Note:	Not Reported
Level reading date:	1999-03-31	Feet below surface:	-21.91
Feet to sea level:	Not Reported	Note:	Not Reported
Level reading date:	1999-02-25	Feet below surface:	-31.62
Feet to sea level:	Not Reported	Note:	Not Reported
Level reading date:	1999-01-21	Feet below surface:	-25.38
Feet to sea level:	Not Reported	Note:	Not Reported
Level reading date:	1998-12-17	Feet below surface:	-21.68
Feet to sea level:	Not Reported	Note:	Not Reported
Level reading date:	1998-11-30	Feet below surface:	-22.15
Feet to sea level:	Not Reported	Note:	Not Reported
Level reading date:	1998-10-27	Feet below surface:	-5.03
Feet to sea level:	Not Reported	Note:	Not Reported
Level reading date:	1998-09-15	Feet below surface:	-11.20
Feet to sea level:	Not Reported	Note:	Not Reported
Level reading date:	1998-08-11	Feet below surface:	-12.78
Feet to sea level:	Not Reported	Note:	Not Reported
Level reading date:	1998-07-14	Feet below surface:	-6.70
Feet to sea level:	Not Reported	Note:	Not Reported
Level reading date:	1998-06-15	Feet below surface:	-12.91
Feet to sea level:	Not Reported	Note:	Not Reported
Level reading date:	1998-05-20	Feet below surface:	-19.14
Feet to sea level:	Not Reported	Note:	Not Reported
Level reading date:	1998-04-13	Feet below surface:	-22.84
Feet to sea level:	Not Reported	Note:	Not Reported

Docusign Envelope ID: 3773F87A-0B89-4932-BA2C-CA8383B3EEAD

Level reading date:	1998-03-17	Feet below surface:	-25.61
Feet to sea level:	Not Reported	Note:	Not Reported
Level reading date:	1998-02-18	Feet below surface:	-22.84
Feet to sea level:	Not Reported	Note:	Not Reported
Level reading date:	1998-01-13	Feet below surface:	-22.15
Feet to sea level:	Not Reported	Note:	Not Reported
Level reading date:	1997-12-23	Feet below surface:	-22.84
Feet to sea level:	Not Reported	Note:	Not Reported
Level reading date:	1997-11-17	Feet below surface:	-21.45
Feet to sea level:	Not Reported	Note:	Not Reported
Level reading date:	1997-09-15	Feet below surface:	-21.22
Feet to sea level:	Not Reported	Note:	Not Reported
Level reading date:	1997-08-11	Feet below surface:	-27.92
Feet to sea level:	Not Reported	Note:	Not Reported
Level reading date:	1997-07-11	Feet below surface:	-22.15
Feet to sea level:	Not Reported	Note:	Not Reported
Level reading date:	1997-06-24	Feet below surface:	Not Reported
Feet to sea level:	Not Reported		
Note:	The site was flowing, but the head could not be measured without additional equipment.		
Level reading date:	1997-06-10	Feet below surface:	-25.15
Feet to sea level:	Not Reported	Note:	Not Reported
Level reading date:	1997-05-19	Feet below surface:	-19.14
Feet to sea level:	Not Reported	Note:	Not Reported
Level reading date:	1997-04-10	Feet below surface:	-20.76
Feet to sea level:	Not Reported	Note:	Not Reported
Level reading date:	1997-03-11	Feet below surface:	-17.99
Feet to sea level:	Not Reported	Note:	Not Reported
Level reading date:	1997-01-16	Feet below surface:	-16.37
Feet to sea level:	Not Reported	Note:	Not Reported
Level reading date:	1996-12-18	Feet below surface:	-18.71
Feet to sea level:	Not Reported	Note:	Not Reported
Level reading date:	1996-11-06	Feet below surface:	-18.68
Feet to sea level:	Not Reported	Note:	Not Reported
Level reading date:	1996-10-15	Feet below surface:	-21.45
Feet to sea level:	Not Reported	Note:	Not Reported
Level reading date:	1996-09-10	Feet below surface:	-21.22
Feet to sea level:	Not Reported	Note:	Not Reported
Level reading date:	1996-08-13	Feet below surface:	-22.38
Feet to sea level:	Not Reported	Note:	Not Reported
Level reading date:	1996-07-23	Feet below surface:	-22.15
Feet to sea level:	Not Reported	Note:	Not Reported
Level reading date:	1996-06-27	Feet below surface:	Not Reported

Docusign Envelope ID: 3773F87A-0B89-4932-BA2C-CA8383B3EEAD

Feet to sea level: Not Reported
Note: The site was flowing, but the head could not be measured without additional equipment.

Level reading date: 1996-06-13 Feet below surface: -19.37
Feet to sea level: Not Reported Note: Not Reported

Level reading date: 1996-05-09 Feet below surface: -19.44
Feet to sea level: Not Reported Note: Not Reported

Level reading date: 1996-04-10 Feet below surface: -21.68
Feet to sea level: Not Reported Note: Not Reported

Level reading date: 1996-03-20 Feet below surface: -17.06
Feet to sea level: Not Reported Note: Not Reported

Level reading date: 1996-02-13 Feet below surface: -18.68
Feet to sea level: Not Reported Note: Not Reported

Level reading date: 1996-01-17 Feet below surface: -21.68
Feet to sea level: Not Reported Note: Not Reported

Level reading date: 1995-12-08 Feet below surface: -16.37
Feet to sea level: Not Reported Note: Not Reported

Level reading date: 1995-11-08 Feet below surface: -19.14
Feet to sea level: Not Reported Note: Not Reported

Level reading date: 1995-10-12 Feet below surface: -18.45
Feet to sea level: Not Reported Note: Not Reported

Level reading date: 1995-09-13 Feet below surface: -15.91
Feet to sea level: Not Reported Note: Not Reported

Level reading date: 1995-08-08 Feet below surface: -16.37
Feet to sea level: Not Reported Note: Not Reported

Level reading date: 1995-07-11 Feet below surface: -16.90
Feet to sea level: Not Reported Note: Not Reported

Level reading date: 1995-06-21 Feet below surface: -17.76
Feet to sea level: Not Reported Note: Not Reported

Level reading date: 1995-06-15 Feet below surface: Not Reported
Feet to sea level: Not Reported
Note: The site was flowing, but the head could not be measured without additional equipment.

Level reading date: 1995-05-09 Feet below surface: -17.06
Feet to sea level: Not Reported Note: Not Reported

Level reading date: 1995-04-11 Feet below surface: -17.30
Feet to sea level: Not Reported Note: Not Reported

Level reading date: 1995-03-14 Feet below surface: -16.37
Feet to sea level: Not Reported Note: Not Reported

Level reading date: 1995-02-08 Feet below surface: -16.60
Feet to sea level: Not Reported Note: Not Reported

Level reading date: 1994-12-12 Feet below surface: -15.45
Feet to sea level: Not Reported Note: Not Reported

Level reading date: 1994-11-10 Feet below surface: -12.21

Docusign Envelope ID: 3773F87A-0B89-4932-BA2C-CA8383B3EEAD

Feet to sea level:	Not Reported	Note:	Not Reported
Level reading date:	1994-10-12	Feet below surface:	-10.60
Feet to sea level:	Not Reported	Note:	Not Reported
Level reading date:	1994-09-12	Feet below surface:	-7.82
Feet to sea level:	Not Reported	Note:	Not Reported
Level reading date:	1994-08-10	Feet below surface:	-14.75
Feet to sea level:	Not Reported	Note:	Not Reported
Level reading date:	1994-07-11	Feet below surface:	-8.52
Feet to sea level:	Not Reported	Note:	Not Reported
Level reading date:	1994-06-16	Feet below surface:	Not Reported
Feet to sea level:	Not Reported		
Note:	The site was flowing, but the head could not be measured without additional equipment.		
Level reading date:	1994-06-14	Feet below surface:	-6.18
Feet to sea level:	Not Reported	Note:	Not Reported
Level reading date:	1994-05-10	Feet below surface:	-6.17
Feet to sea level:	Not Reported	Note:	Not Reported
Level reading date:	1994-04-12	Feet below surface:	-4.56
Feet to sea level:	Not Reported	Note:	Not Reported
Level reading date:	1994-03-10	Feet below surface:	-3.95
Feet to sea level:	Not Reported	Note:	Not Reported
Level reading date:	1994-02-11	Feet below surface:	-3.81
Feet to sea level:	Not Reported	Note:	Not Reported
Level reading date:	1994-01-11	Feet below surface:	-5.74
Feet to sea level:	Not Reported	Note:	Not Reported
Level reading date:	1993-12-14	Feet below surface:	-5.16
Feet to sea level:	Not Reported	Note:	Not Reported
Level reading date:	1993-11-11	Feet below surface:	-6.18
Feet to sea level:	Not Reported	Note:	Not Reported
Level reading date:	1993-10-11	Feet below surface:	-5.26
Feet to sea level:	Not Reported	Note:	Not Reported
Level reading date:	1993-09-09	Feet below surface:	-1.83
Feet to sea level:	Not Reported	Note:	Not Reported
Level reading date:	1993-08-11	Feet below surface:	-2.83
Feet to sea level:	Not Reported	Note:	Not Reported
Level reading date:	1993-07-22	Feet below surface:	Not Reported
Feet to sea level:	Not Reported		
Note:	The site was flowing, but the head could not be measured without additional equipment.		
Level reading date:	1993-07-12	Feet below surface:	-2.66
Feet to sea level:	Not Reported	Note:	Not Reported
Level reading date:	1993-06-10	Feet below surface:	-3.12
Feet to sea level:	Not Reported	Note:	Not Reported
Level reading date:	1993-05-10	Feet below surface:	-4.57

Docusign Envelope ID: 3773F87A-0B89-4932-BA2C-CA8383B3EEAD

Feet to sea level:	Not Reported	Note:	Not Reported
Level reading date:	1993-04-13	Feet below surface:	-4.41
Feet to sea level:	Not Reported	Note:	Not Reported
Level reading date:	1993-03-10	Feet below surface:	-4.06
Feet to sea level:	Not Reported	Note:	Not Reported
Level reading date:	1993-02-10	Feet below surface:	-2.39
Feet to sea level:	Not Reported	Note:	Not Reported
Level reading date:	1992-12-08	Feet below surface:	-2.99
Feet to sea level:	Not Reported	Note:	Not Reported
Level reading date:	1992-11-11	Feet below surface:	-2.54
Feet to sea level:	Not Reported	Note:	Not Reported
Level reading date:	1992-10-12	Feet below surface:	-1.12
Feet to sea level:	Not Reported	Note:	Not Reported
Level reading date:	1992-09-10	Feet below surface:	-1.95
Feet to sea level:	Not Reported	Note:	Not Reported
Level reading date:	1992-08-11	Feet below surface:	-0.76
Feet to sea level:	Not Reported	Note:	Not Reported
Level reading date:	1992-07-14	Feet below surface:	-0.30
Feet to sea level:	Not Reported	Note:	Not Reported
Level reading date:	1992-06-23	Feet below surface:	0.71
Feet to sea level:	Not Reported		
Note:	A nearby site that taps the same aquifer was flowing.		

T258
NNE **FED USGS** **USGS40000143789**
1/4 - 1/2 Mile
Higher

Organization ID:	USGS-CA		
Organization Name:	USGS California Water Science Center		
Monitor Location:	004N027W22B011S	Type:	Well
Description:	No 2 on well cap.	HUC:	18060013
Drainage Area:	Not Reported	Drainage Area Units:	Not Reported
Contrib Drainage Area:	Not Reported	Contrib Drainage Area Unts:	Not Reported
Aquifer:	California Coastal Basin aquifers		
Formation Type:	Not Reported	Aquifer Type:	Not Reported
Construction Date:	19920401	Well Depth:	220.5
Well Depth Units:	ft	Well Hole Depth:	895
Well Hole Depth Units:	ft		

Ground water levels,Number of Measurements:	144	Level reading date:	2004-12-14
Feet below surface:	-4.59	Feet to sea level:	Not Reported
Note:	Not Reported		
Level reading date:	2004-11-03	Feet below surface:	-4.59
Feet to sea level:	Not Reported	Note:	Not Reported
Level reading date:	2004-09-13	Feet below surface:	0.40
Feet to sea level:	Not Reported	Note:	Not Reported

Docusign Envelope ID: 3773F87A-0B89-4932-BA2C-CA8383B3EEAD

Level reading date:	2004-08-12	Feet below surface:	-2.51
Feet to sea level:	Not Reported	Note:	Not Reported
Level reading date:	2004-07-15	Feet below surface:	-2.51
Feet to sea level:	Not Reported	Note:	Not Reported
Level reading date:	2004-06-14	Feet below surface:	-2.15
Feet to sea level:	Not Reported	Note:	Not Reported
Level reading date:	2004-06-07	Feet below surface:	3.13
Feet to sea level:	Not Reported	Note:	Not Reported
Level reading date:	2004-05-18	Feet below surface:	-3.66
Feet to sea level:	Not Reported	Note:	Not Reported
Level reading date:	2004-04-13	Feet below surface:	-2.04
Feet to sea level:	Not Reported	Note:	Not Reported
Level reading date:	2004-03-10	Feet below surface:	-2.74
Feet to sea level:	Not Reported	Note:	Not Reported
Level reading date:	2004-01-12	Feet below surface:	-1.81
Feet to sea level:	Not Reported	Note:	Not Reported
Level reading date:	2003-12-15	Feet below surface:	-4.35
Feet to sea level:	Not Reported	Note:	Not Reported
Level reading date:	2003-11-10	Feet below surface:	-3.43
Feet to sea level:	Not Reported	Note:	Not Reported
Level reading date:	2003-10-09	Feet below surface:	-4.82
Feet to sea level:	Not Reported	Note:	Not Reported
Level reading date:	2003-06-16	Feet below surface:	-2.44
Feet to sea level:	Not Reported	Note:	Not Reported
Level reading date:	2003-02-03	Feet below surface:	-4.12
Feet to sea level:	Not Reported	Note:	Not Reported
Level reading date:	2003-01-09	Feet below surface:	-4.3
Feet to sea level:	Not Reported	Note:	Not Reported
Level reading date:	2002-12-16	Feet below surface:	-4.1
Feet to sea level:	Not Reported	Note:	Not Reported
Level reading date:	2002-11-12	Feet below surface:	-4.6
Feet to sea level:	Not Reported	Note:	Not Reported
Level reading date:	2002-10-14	Feet below surface:	-3.9
Feet to sea level:	Not Reported	Note:	Not Reported
Level reading date:	2002-09-23	Feet below surface:	5.16
Feet to sea level:	Not Reported	Note:	Not Reported
Level reading date:	2002-08-20	Feet below surface:	-5.3
Feet to sea level:	Not Reported	Note:	Not Reported
Level reading date:	2002-07-15	Feet below surface:	-3.2
Feet to sea level:	Not Reported	Note:	Not Reported
Level reading date:	2002-06-21	Feet below surface:	8.66
Feet to sea level:	Not Reported	Note:	Not Reported

Docusign Envelope ID: 3773F87A-0B89-4932-BA2C-CA8383B3EEAD

Level reading date:	2002-05-13	Feet below surface:	8.69
Feet to sea level:	Not Reported	Note:	Not Reported
Level reading date:	2002-04-22	Feet below surface:	-1.8
Feet to sea level:	Not Reported	Note:	Not Reported
Level reading date:	2002-03-14	Feet below surface:	17.06
Feet to sea level:	Not Reported	Note:	Not Reported
Level reading date:	2002-02-11	Feet below surface:	-3.2
Feet to sea level:	Not Reported	Note:	Not Reported
Level reading date:	2002-01-14	Feet below surface:	-1.6
Feet to sea level:	Not Reported	Note:	Not Reported
Level reading date:	2001-12-24	Feet below surface:	0.3
Feet to sea level:	Not Reported	Note:	Not Reported
Level reading date:	2001-11-27	Feet below surface:	-1.4
Feet to sea level:	Not Reported	Note:	Not Reported
Level reading date:	2001-10-22	Feet below surface:	0.0
Feet to sea level:	Not Reported	Note:	Not Reported
Level reading date:	2001-09-17	Feet below surface:	-6.4
Feet to sea level:	Not Reported	Note:	Not Reported
Level reading date:	2001-08-17	Feet below surface:	-5.5
Feet to sea level:	Not Reported	Note:	Not Reported
Level reading date:	2001-07-18	Feet below surface:	0.3
Feet to sea level:	Not Reported	Note:	Not Reported
Level reading date:	2001-06-19	Feet below surface:	Not Reported
Feet to sea level:	Not Reported		
Note:	The site was flowing, but the head could not be measured without additional equipment.		
Level reading date:	2001-06-13	Feet below surface:	-5.51
Feet to sea level:	Not Reported	Note:	Not Reported
Level reading date:	2001-05-17	Feet below surface:	-5.05
Feet to sea level:	Not Reported	Note:	Not Reported
Level reading date:	2001-04-18	Feet below surface:	-5.20
Feet to sea level:	Not Reported	Note:	Not Reported
Level reading date:	2001-03-20	Feet below surface:	-6.20
Feet to sea level:	Not Reported	Note:	Not Reported
Level reading date:	2001-02-15	Feet below surface:	-5.51
Feet to sea level:	Not Reported	Note:	Not Reported
Level reading date:	2001-01-15	Feet below surface:	-2.97
Feet to sea level:	Not Reported	Note:	Not Reported
Level reading date:	2000-12-18	Feet below surface:	-5.28
Feet to sea level:	Not Reported	Note:	Not Reported
Level reading date:	2000-11-15	Feet below surface:	-5.74
Feet to sea level:	Not Reported	Note:	Not Reported
Level reading date:	2000-09-20	Feet below surface:	-2.04

Docusign Envelope ID: 3773F87A-0B89-4932-BA2C-CA8383B3EEAD

Feet to sea level:	Not Reported	Note:	Not Reported
Level reading date:	2000-08-14	Feet below surface:	-4.58
Feet to sea level:	Not Reported	Note:	Not Reported
Level reading date:	2000-07-12	Feet below surface:	-5.05
Feet to sea level:	Not Reported	Note:	Not Reported
Level reading date:	2000-06-14	Feet below surface:	-5.28
Feet to sea level:	Not Reported	Note:	Not Reported
Level reading date:	2000-05-22	Feet below surface:	-5.05
Feet to sea level:	Not Reported	Note:	Not Reported
Level reading date:	2000-03-13	Feet below surface:	-6.43
Feet to sea level:	Not Reported	Note:	Not Reported
Level reading date:	2000-02-15	Feet below surface:	-5.05
Feet to sea level:	Not Reported	Note:	Not Reported
Level reading date:	2000-01-12	Feet below surface:	-5.05
Feet to sea level:	Not Reported	Note:	Not Reported
Level reading date:	1999-12-12	Feet below surface:	-5.28
Feet to sea level:	Not Reported	Note:	Not Reported
Level reading date:	1999-11-16	Feet below surface:	-4.82
Feet to sea level:	Not Reported	Note:	Not Reported
Level reading date:	1999-10-14	Feet below surface:	-5.05
Feet to sea level:	Not Reported	Note:	Not Reported
Level reading date:	1999-09-12	Feet below surface:	-4.35
Feet to sea level:	Not Reported	Note:	Not Reported
Level reading date:	1999-08-15	Feet below surface:	-3.20
Feet to sea level:	Not Reported	Note:	Not Reported
Level reading date:	1999-07-24	Feet below surface:	-14.06
Feet to sea level:	Not Reported	Note:	Not Reported
Level reading date:	1999-06-20	Feet below surface:	-39.47
Feet to sea level:	Not Reported	Note:	Not Reported
Level reading date:	1999-05-06	Feet below surface:	-10.36
Feet to sea level:	Not Reported	Note:	Not Reported
Level reading date:	1999-04-14	Feet below surface:	-10.13
Feet to sea level:	Not Reported	Note:	Not Reported
Level reading date:	1999-03-31	Feet below surface:	-0.20
Feet to sea level:	Not Reported	Note:	Not Reported
Level reading date:	1999-02-25	Feet below surface:	-10.60
Feet to sea level:	Not Reported	Note:	Not Reported
Level reading date:	1999-01-21	Feet below surface:	-9.67
Feet to sea level:	Not Reported	Note:	Not Reported
Level reading date:	1998-12-17	Feet below surface:	-9.90
Feet to sea level:	Not Reported	Note:	Not Reported

Docusign Envelope ID: 3773F87A-0B89-4932-BA2C-CA8383B3EEAD

Level reading date:	1998-11-30	Feet below surface:	-9.90
Feet to sea level:	Not Reported	Note:	Not Reported
Level reading date:	1998-10-27	Feet below surface:	-4.20
Feet to sea level:	Not Reported	Note:	Not Reported
Level reading date:	1998-09-15	Feet below surface:	-5.20
Feet to sea level:	Not Reported	Note:	Not Reported
Level reading date:	1998-08-11	Feet below surface:	-3.53
Feet to sea level:	Not Reported	Note:	Not Reported
Level reading date:	1998-07-14	Feet below surface:	0.00
Feet to sea level:	Not Reported	Note:	Not Reported
Level reading date:	1998-06-15	Feet below surface:	6.90
Feet to sea level:	Not Reported	Note:	Not Reported
Level reading date:	1998-05-20	Feet below surface:	-9.67
Feet to sea level:	Not Reported	Note:	Not Reported
Level reading date:	1998-04-13	Feet below surface:	-0.20
Feet to sea level:	Not Reported	Note:	Not Reported
Level reading date:	1998-03-17	Feet below surface:	-8.98
Feet to sea level:	Not Reported	Note:	Not Reported
Level reading date:	1998-02-18	Feet below surface:	-9.90
Feet to sea level:	Not Reported	Note:	Not Reported
Level reading date:	1998-01-13	Feet below surface:	-9.90
Feet to sea level:	Not Reported	Note:	Not Reported
Level reading date:	1997-12-23	Feet below surface:	-19.90
Feet to sea level:	Not Reported	Note:	Not Reported
Level reading date:	1997-11-17	Feet below surface:	-9.67
Feet to sea level:	Not Reported	Note:	Not Reported
Level reading date:	1997-09-15	Feet below surface:	-9.90
Feet to sea level:	Not Reported	Note:	Not Reported
Level reading date:	1997-08-11	Feet below surface:	-11.52
Feet to sea level:	Not Reported	Note:	Not Reported
Level reading date:	1997-07-11	Feet below surface:	-8.52
Feet to sea level:	Not Reported	Note:	Not Reported
Level reading date:	1997-06-24	Feet below surface:	Not Reported
Feet to sea level:	Not Reported		
Note:	The site was flowing, but the head could not be measured without additional equipment.		
Level reading date:	1997-06-10	Feet below surface:	-7.59
Feet to sea level:	Not Reported	Note:	Not Reported
Level reading date:	1997-05-19	Feet below surface:	-9.21
Feet to sea level:	Not Reported	Note:	Not Reported
Level reading date:	1997-04-10	Feet below surface:	-8.98
Feet to sea level:	Not Reported	Note:	Not Reported
Level reading date:	1997-03-11	Feet below surface:	-7.59

Docusign Envelope ID: 3773F87A-0B89-4932-BA2C-CA8383B3EEAD

Feet to sea level:	Not Reported	Note:	Not Reported
Level reading date:	1997-01-16	Feet below surface:	6.52
Feet to sea level:	Not Reported	Note:	The site was flowing recently.
Level reading date:	1996-12-18	Feet below surface:	-9.44
Feet to sea level:	Not Reported	Note:	Not Reported
Level reading date:	1996-11-06	Feet below surface:	-8.98
Feet to sea level:	Not Reported	Note:	Not Reported
Level reading date:	1996-10-15	Feet below surface:	-8.29
Feet to sea level:	Not Reported	Note:	Not Reported
Level reading date:	1996-09-10	Feet below surface:	-12.21
Feet to sea level:	Not Reported	Note:	Not Reported
Level reading date:	1996-08-13	Feet below surface:	-9.44
Feet to sea level:	Not Reported	Note:	Not Reported
Level reading date:	1996-07-23	Feet below surface:	-7.59
Feet to sea level:	Not Reported	Note:	Not Reported
Level reading date:	1996-06-27	Feet below surface:	Not Reported
Feet to sea level:	Not Reported		
Note:	The site was flowing, but the head could not be measured without additional equipment.		
Level reading date:	1996-06-13	Feet below surface:	-9.44
Feet to sea level:	Not Reported	Note:	Not Reported
Level reading date:	1996-05-09	Feet below surface:	-9.04
Feet to sea level:	Not Reported	Note:	Not Reported
Level reading date:	1996-04-10	Feet below surface:	-17.13
Feet to sea level:	Not Reported	Note:	Not Reported
Level reading date:	1996-03-20	Feet below surface:	-7.36
Feet to sea level:	Not Reported	Note:	Not Reported
Level reading date:	1996-02-13	Feet below surface:	-17.05
Feet to sea level:	Not Reported		
Note:	A nearby site that taps the same aquifer was being pumped.		
Level reading date:	1996-01-17	Feet below surface:	-14.52
Feet to sea level:	Not Reported	Note:	Not Reported
Level reading date:	1995-12-08	Feet below surface:	-12.91
Feet to sea level:	Not Reported	Note:	Not Reported
Level reading date:	1995-11-08	Feet below surface:	-12.91
Feet to sea level:	Not Reported	Note:	Not Reported
Level reading date:	1995-10-12	Feet below surface:	-9.67
Feet to sea level:	Not Reported	Note:	Not Reported
Level reading date:	1995-09-13	Feet below surface:	-8.26
Feet to sea level:	Not Reported	Note:	Not Reported
Level reading date:	1995-08-08	Feet below surface:	-7.59
Feet to sea level:	Not Reported	Note:	Not Reported
Level reading date:	1995-07-11	Feet below surface:	-0.20

Docusign Envelope ID: 3773F87A-0B89-4932-BA2C-CA8383B3EEAD

Feet to sea level:	Not Reported	Note:	Not Reported
Level reading date:	1995-06-21	Feet below surface:	-9.44
Feet to sea level:	Not Reported	Note:	Not Reported
Level reading date:	1995-06-15	Feet below surface:	Not Reported
Feet to sea level:	Not Reported		
Note:	The site was flowing, but the head could not be measured without additional equipment.		
Level reading date:	1995-05-09	Feet below surface:	-8.05
Feet to sea level:	Not Reported	Note:	Not Reported
Level reading date:	1995-04-12	Feet below surface:	-8.05
Feet to sea level:	Not Reported	Note:	Not Reported
Level reading date:	1995-03-14	Feet below surface:	-2.21
Feet to sea level:	Not Reported	Note:	Not Reported
Level reading date:	1995-02-08	Feet below surface:	-7.59
Feet to sea level:	Not Reported	Note:	Not Reported
Level reading date:	1994-12-12	Feet below surface:	-7.36
Feet to sea level:	Not Reported	Note:	Not Reported
Level reading date:	1994-11-10	Feet below surface:	-2.95
Feet to sea level:	Not Reported	Note:	Not Reported
Level reading date:	1994-10-12	Feet below surface:	-3.87
Feet to sea level:	Not Reported	Note:	Not Reported
Level reading date:	1994-09-12	Feet below surface:	-0.75
Feet to sea level:	Not Reported	Note:	Not Reported
Level reading date:	1994-08-10	Feet below surface:	-2.93
Feet to sea level:	Not Reported	Note:	Not Reported
Level reading date:	1994-07-11	Feet below surface:	-2.47
Feet to sea level:	Not Reported	Note:	Not Reported
Level reading date:	1994-06-16	Feet below surface:	-2.63
Feet to sea level:	Not Reported	Note:	Not Reported
Level reading date:	1994-06-14	Feet below surface:	-2.75
Feet to sea level:	Not Reported	Note:	Not Reported
Level reading date:	1994-05-10	Feet below surface:	-2.00
Feet to sea level:	Not Reported	Note:	Not Reported
Level reading date:	1994-04-12	Feet below surface:	-0.94
Feet to sea level:	Not Reported	Note:	Not Reported
Level reading date:	1994-03-10	Feet below surface:	-1.28
Feet to sea level:	Not Reported	Note:	Not Reported
Level reading date:	1994-02-11	Feet below surface:	9.35
Feet to sea level:	Not Reported		
Note:	A nearby site that taps the same aquifer was flowing.		
Level reading date:	1994-01-11	Feet below surface:	-2.05
Feet to sea level:	Not Reported	Note:	Not Reported
Level reading date:	1993-12-14	Feet below surface:	-1.65

Docusign Envelope ID: 3773F87A-0B89-4932-BA2C-CA8383B3EEAD

Feet to sea level:	Not Reported	Note:	Not Reported
Level reading date:	1993-11-11	Feet below surface:	-1.83
Feet to sea level:	Not Reported	Note:	Not Reported
Level reading date:	1993-10-11	Feet below surface:	-0.58
Feet to sea level:	Not Reported	Note:	Not Reported
Level reading date:	1993-09-09	Feet below surface:	22.13
Feet to sea level:	Not Reported		
Note:	A nearby site that taps the same aquifer was flowing.		
Level reading date:	1993-08-11	Feet below surface:	17.68
Feet to sea level:	Not Reported		
Note:	A nearby site that taps the same aquifer was flowing.		
Level reading date:	1993-07-22	Feet below surface:	14.40
Feet to sea level:	Not Reported	Note:	Not Reported
Level reading date:	1993-07-12	Feet below surface:	9.35
Feet to sea level:	Not Reported	Note:	Not Reported
Level reading date:	1993-06-10	Feet below surface:	25.71
Feet to sea level:	Not Reported	Note:	The site was flowing recently.
Level reading date:	1993-05-10	Feet below surface:	-0.86
Feet to sea level:	Not Reported	Note:	Not Reported
Level reading date:	1993-04-13	Feet below surface:	-1.28
Feet to sea level:	Not Reported	Note:	Not Reported
Level reading date:	1993-03-10	Feet below surface:	-0.97
Feet to sea level:	Not Reported	Note:	Not Reported
Level reading date:	1993-02-10	Feet below surface:	-0.30
Feet to sea level:	Not Reported	Note:	Not Reported
Level reading date:	1992-12-08	Feet below surface:	-0.30
Feet to sea level:	Not Reported	Note:	Not Reported
Level reading date:	1992-11-11	Feet below surface:	-0.30
Feet to sea level:	Not Reported	Note:	Not Reported
Level reading date:	1992-10-12	Feet below surface:	0.70
Feet to sea level:	Not Reported		
Note:	A nearby site that taps the same aquifer was flowing.		
Level reading date:	1992-09-10	Feet below surface:	-0.30
Feet to sea level:	Not Reported	Note:	Not Reported
Level reading date:	1992-08-11	Feet below surface:	1.99
Feet to sea level:	Not Reported	Note:	Not Reported
Level reading date:	1992-07-14	Feet below surface:	5.91
Feet to sea level:	Not Reported		
Note:	A nearby site that taps the same aquifer was flowing.		
Level reading date:	1992-06-23	Feet below surface:	1.51
Feet to sea level:	Not Reported		
Note:	A nearby site that taps the same aquifer was flowing.		

Docusign Envelope ID: 3773F87A-0B89-4932-BA2C-CA8383B3EEAD

GEOCHECK® - PHYSICAL SETTING SOURCE MAP FINDINGS

Map ID
Direction
Distance
Elevation | Database | EDR ID Number

T259
NNE
1/4 - 1/2 Mile
Higher | **FED USGS** | **USGS40000143788**

Organization ID:	USGS-CA		
Organization Name:	USGS California Water Science Center		
Monitor Location:	004N027W22B010S	Type:	Well
Description:	No 4 on well cap.	HUC:	18060013
Drainage Area:	Not Reported	Drainage Area Units:	Not Reported
Contrib Drainage Area:	Not Reported	Contrib Drainage Area Unts:	Not Reported
Aquifer:	California Coastal Basin aquifers		
Formation Type:	Not Reported	Aquifer Type:	Not Reported
Construction Date:	19920401	Well Depth:	440.9
Well Depth Units:	ft	Well Hole Depth:	895
Well Hole Depth Units:	ft		

Ground water levels,Number of Measurements:	151	Level reading date:	2004-12-14
Feet below surface:	-12.61	Feet to sea level:	Not Reported
Note:	Not Reported		

Level reading date:	2004-11-03	Feet below surface:	-14.01
Feet to sea level:	Not Reported	Note:	Not Reported
Level reading date:	2004-09-13	Feet below surface:	-11.23
Feet to sea level:	Not Reported	Note:	Not Reported
Level reading date:	2004-08-12	Feet below surface:	-13.09
Feet to sea level:	Not Reported	Note:	Not Reported
Level reading date:	2004-07-15	Feet below surface:	-13.08
Feet to sea level:	Not Reported	Note:	Not Reported
Level reading date:	2004-06-14	Feet below surface:	-13.54
Feet to sea level:	Not Reported	Note:	Not Reported
Level reading date:	2004-06-07	Feet below surface:	-12.85
Feet to sea level:	Not Reported	Note:	Not Reported
Level reading date:	2004-05-18	Feet below surface:	-14.01
Feet to sea level:	Not Reported	Note:	Not Reported
Level reading date:	2004-04-13	Feet below surface:	-12.85
Feet to sea level:	Not Reported	Note:	Not Reported
Level reading date:	2004-03-10	Feet below surface:	-13.08
Feet to sea level:	Not Reported	Note:	Not Reported
Level reading date:	2004-01-12	Feet below surface:	-13.08
Feet to sea level:	Not Reported	Note:	Not Reported
Level reading date:	2003-12-15	Feet below surface:	-14.47
Feet to sea level:	Not Reported	Note:	Not Reported
Level reading date:	2003-11-10	Feet below surface:	-13.77
Feet to sea level:	Not Reported	Note:	Not Reported
Level reading date:	2003-10-09	Feet below surface:	-14.70
Feet to sea level:	Not Reported	Note:	Not Reported

Docusign Envelope ID: 3773F87A-0B89-4932-BA2C-CA8383B3EEAD

GEOCHECK® - PHYSICAL SETTING SOURCE MAP FINDINGS

Level reading date:	2003-09-18	Feet below surface:	-12.16
Feet to sea level:	Not Reported	Note:	Not Reported
Level reading date:	2003-08-13	Feet below surface:	-13.77
Feet to sea level:	Not Reported	Note:	Not Reported
Level reading date:	2003-07-03	Feet below surface:	-14.70
Feet to sea level:	Not Reported	Note:	Not Reported
Level reading date:	2003-06-16	Feet below surface:	-12.53
Feet to sea level:	Not Reported	Note:	Not Reported
Level reading date:	2003-06-12	Feet below surface:	-14.24
Feet to sea level:	Not Reported	Note:	Not Reported
Level reading date:	2003-05-06	Feet below surface:	-10.31
Feet to sea level:	Not Reported	Note:	Not Reported
Level reading date:	2003-04-09	Feet below surface:	-7.77
Feet to sea level:	Not Reported	Note:	Not Reported
Level reading date:	2003-02-03	Feet below surface:	-14.01
Feet to sea level:	Not Reported	Note:	Not Reported
Level reading date:	2003-01-09	Feet below surface:	-14.0
Feet to sea level:	Not Reported	Note:	Not Reported
Level reading date:	2002-12-16	Feet below surface:	-14.2
Feet to sea level:	Not Reported	Note:	Not Reported
Level reading date:	2002-11-12	Feet below surface:	-14.0
Feet to sea level:	Not Reported	Note:	Not Reported
Level reading date:	2002-10-14	Feet below surface:	-14.9
Feet to sea level:	Not Reported	Note:	Not Reported
Level reading date:	2002-09-23	Feet below surface:	-12.6
Feet to sea level:	Not Reported	Note:	Not Reported
Level reading date:	2002-08-20	Feet below surface:	-16.1
Feet to sea level:	Not Reported	Note:	Not Reported
Level reading date:	2002-07-15	Feet below surface:	-15.8
Feet to sea level:	Not Reported	Note:	Not Reported
Level reading date:	2002-06-21	Feet below surface:	-14
Feet to sea level:	Not Reported	Note:	Not Reported
Level reading date:	2002-05-13	Feet below surface:	-14.0
Feet to sea level:	Not Reported	Note:	Not Reported
Level reading date:	2002-04-22	Feet below surface:	-10.1
Feet to sea level:	Not Reported	Note:	Not Reported
Level reading date:	2002-03-14	Feet below surface:	-12.4
Feet to sea level:	Not Reported	Note:	Not Reported
Level reading date:	2002-02-11	Feet below surface:	-14.0
Feet to sea level:	Not Reported	Note:	Not Reported
Level reading date:	2002-01-14	Feet below surface:	-14.7
Feet to sea level:	Not Reported	Note:	Not Reported

Docusign Envelope ID: 3773F87A-0B89-4932-BA2C-CA8383B3EEAD

Level reading date:	2001-12-24	Feet below surface:	-14.0
Feet to sea level:	Not Reported	Note:	Not Reported
Level reading date:	2001-11-27	Feet below surface:	-14.9
Feet to sea level:	Not Reported	Note:	Not Reported
Level reading date:	2001-10-22	Feet below surface:	-13.8
Feet to sea level:	Not Reported	Note:	Not Reported
Level reading date:	2001-09-17	Feet below surface:	-15.8
Feet to sea level:	Not Reported	Note:	Not Reported
Level reading date:	2001-08-17	Feet below surface:	-15.2
Feet to sea level:	Not Reported	Note:	Not Reported
Level reading date:	2001-07-18	Feet below surface:	-15.4
Feet to sea level:	Not Reported	Note:	Not Reported
Level reading date:	2001-06-19	Feet below surface:	-17
Feet to sea level:	Not Reported	Note:	Not Reported
Level reading date:	2001-06-13	Feet below surface:	-3.84
Feet to sea level:	Not Reported	Note:	Not Reported
Level reading date:	2001-05-17	Feet below surface:	-15.85
Feet to sea level:	Not Reported	Note:	Not Reported
Level reading date:	2001-04-18	Feet below surface:	-16.08
Feet to sea level:	Not Reported	Note:	Not Reported
Level reading date:	2001-03-20	Feet below surface:	-16.08
Feet to sea level:	Not Reported	Note:	Not Reported
Level reading date:	2001-02-15	Feet below surface:	-15.62
Feet to sea level:	Not Reported	Note:	Not Reported
Level reading date:	2001-01-15	Feet below surface:	-10.08
Feet to sea level:	Not Reported	Note:	Not Reported
Level reading date:	2000-12-18	Feet below surface:	-14.47
Feet to sea level:	Not Reported	Note:	Not Reported
Level reading date:	2000-11-15	Feet below surface:	-15.39
Feet to sea level:	Not Reported	Note:	Not Reported
Level reading date:	2000-09-20	Feet below surface:	-14.24
Feet to sea level:	Not Reported	Note:	Not Reported
Level reading date:	2000-08-14	Feet below surface:	-12.39
Feet to sea level:	Not Reported	Note:	Not Reported
Level reading date:	2000-07-12	Feet below surface:	-12.85
Feet to sea level:	Not Reported	Note:	Not Reported
Level reading date:	2000-06-14	Feet below surface:	-15.16
Feet to sea level:	Not Reported	Note:	Not Reported
Level reading date:	2000-05-22	Feet below surface:	-14.24
Feet to sea level:	Not Reported	Note:	Not Reported
Level reading date:	2000-04-17	Feet below surface:	-11.01
Feet to sea level:	Not Reported	Note:	Not Reported

Docusign Envelope ID: 3773F87A-0B89-4932-BA2C-CA8383B3EEAD

GEOCHECK® - PHYSICAL SETTING SOURCE MAP FINDINGS

Level reading date:	2000-03-13	Feet below surface:	-15.62
Feet to sea level:	Not Reported	Note:	Not Reported
Level reading date:	2000-02-15	Feet below surface:	-15.39
Feet to sea level:	Not Reported	Note:	Not Reported
Level reading date:	2000-01-12	Feet below surface:	-15.16
Feet to sea level:	Not Reported	Note:	Not Reported
Level reading date:	1999-12-12	Feet below surface:	-15.39
Feet to sea level:	Not Reported	Note:	Not Reported
Level reading date:	1999-11-16	Feet below surface:	-14.24
Feet to sea level:	Not Reported	Note:	Not Reported
Level reading date:	1999-10-14	Feet below surface:	-13.08
Feet to sea level:	Not Reported	Note:	Not Reported
Level reading date:	1999-09-12	Feet below surface:	-11.23
Feet to sea level:	Not Reported	Note:	Not Reported
Level reading date:	1999-08-15	Feet below surface:	-10.77
Feet to sea level:	Not Reported	Note:	Not Reported
Level reading date:	1999-07-24	Feet below surface:	-14.34
Feet to sea level:	Not Reported	Note:	Not Reported
Level reading date:	1999-06-20	Feet below surface:	-14.01
Feet to sea level:	Not Reported	Note:	Not Reported
Level reading date:	1999-05-06	Feet below surface:	-20.71
Feet to sea level:	Not Reported	Note:	Not Reported
Level reading date:	1999-04-14	Feet below surface:	-21.17
Feet to sea level:	Not Reported	Note:	Not Reported
Level reading date:	1999-03-31	Feet below surface:	-19.09
Feet to sea level:	Not Reported	Note:	Not Reported
Level reading date:	1999-02-25	Feet below surface:	-22.11
Feet to sea level:	Not Reported	Note:	Not Reported
Level reading date:	1999-01-21	Feet below surface:	-21.63
Feet to sea level:	Not Reported	Note:	Not Reported
Level reading date:	1998-12-17	Feet below surface:	-19.55
Feet to sea level:	Not Reported	Note:	Not Reported
Level reading date:	1998-11-30	Feet below surface:	-19.09
Feet to sea level:	Not Reported	Note:	Not Reported
Level reading date:	1998-10-27	Feet below surface:	-10.73
Feet to sea level:	Not Reported	Note:	Not Reported
Level reading date:	1998-09-15	Feet below surface:	-12.97
Feet to sea level:	Not Reported	Note:	Not Reported
Level reading date:	1998-08-11	Feet below surface:	-8.82
Feet to sea level:	Not Reported	Note:	Not Reported
Level reading date:	1998-07-14	Feet below surface:	-7.65
Feet to sea level:	Not Reported	Note:	Not Reported

Docusign Envelope ID: 3773F87A-0B89-4932-BA2C-CA8383B3EEAD

Level reading date:	1998-06-15	Feet below surface:	-16.55
Feet to sea level:	Not Reported	Note:	Not Reported
Level reading date:	1998-05-20	Feet below surface:	-18.63
Feet to sea level:	Not Reported	Note:	Not Reported
Level reading date:	1998-04-13	Feet below surface:	-16.55
Feet to sea level:	Not Reported	Note:	Not Reported
Level reading date:	1998-03-17	Feet below surface:	-20.25
Feet to sea level:	Not Reported	Note:	Not Reported
Level reading date:	1998-02-18	Feet below surface:	-20.48
Feet to sea level:	Not Reported	Note:	Not Reported
Level reading date:	1998-01-13	Feet below surface:	-19.79
Feet to sea level:	Not Reported	Note:	Not Reported
Level reading date:	1997-12-23	Feet below surface:	-19.32
Feet to sea level:	Not Reported	Note:	Not Reported
Level reading date:	1997-11-17	Feet below surface:	-19.09
Feet to sea level:	Not Reported	Note:	Not Reported
Level reading date:	1997-09-15	Feet below surface:	-19.55
Feet to sea level:	Not Reported	Note:	Not Reported
Level reading date:	1997-08-11	Feet below surface:	-19.09
Feet to sea level:	Not Reported	Note:	Not Reported
Level reading date:	1997-07-11	Feet below surface:	-18.63
Feet to sea level:	Not Reported	Note:	Not Reported
Level reading date:	1997-06-24	Feet below surface:	Not Reported
Feet to sea level:	Not Reported		
Note:	The site was flowing, but the head could not be measured without additional equipment.		
Level reading date:	1997-06-10	Feet below surface:	-18.63
Feet to sea level:	Not Reported	Note:	Not Reported
Level reading date:	1997-05-19	Feet below surface:	-18.63
Feet to sea level:	Not Reported	Note:	Not Reported
Level reading date:	1997-04-10	Feet below surface:	-18.40
Feet to sea level:	Not Reported	Note:	Not Reported
Level reading date:	1997-03-11	Feet below surface:	-16.32
Feet to sea level:	Not Reported	Note:	Not Reported
Level reading date:	1997-01-16	Feet below surface:	-15.17
Feet to sea level:	Not Reported		
Note:	A nearby site that taps the same aquifer had been pumped recently.		
Level reading date:	1996-12-18	Feet below surface:	-17.01
Feet to sea level:	Not Reported	Note:	Not Reported
Level reading date:	1996-11-06	Feet below surface:	-16.32
Feet to sea level:	Not Reported	Note:	Not Reported
Level reading date:	1996-10-15	Feet below surface:	-20.71
Feet to sea level:	Not Reported	Note:	Not Reported

Docusign Envelope ID: 3773F87A-0B89-4932-BA2C-CA8383B3EEAD

Level reading date:	1996-09-10	Feet below surface:	-13.32
Feet to sea level:	Not Reported	Note:	Not Reported
Level reading date:	1996-08-13	Feet below surface:	-17.01
Feet to sea level:	Not Reported	Note:	Not Reported
Level reading date:	1996-07-23	Feet below surface:	-18.86
Feet to sea level:	Not Reported	Note:	Not Reported
Level reading date:	1996-06-27	Feet below surface:	Not Reported
Feet to sea level:	Not Reported		
Note:	The site was flowing, but the head could not be measured without additional equipment.		
Level reading date:	1996-06-13	Feet below surface:	-15.86
Feet to sea level:	Not Reported	Note:	Not Reported
Level reading date:	1996-05-09	Feet below surface:	-15.48
Feet to sea level:	Not Reported	Note:	Not Reported
Level reading date:	1996-04-10	Feet below surface:	-19.66
Feet to sea level:	Not Reported	Note:	Not Reported
Level reading date:	1996-03-20	Feet below surface:	-15.79
Feet to sea level:	Not Reported	Note:	Not Reported
Level reading date:	1996-02-13	Feet below surface:	-15.78
Feet to sea level:	Not Reported	Note:	Not Reported
Level reading date:	1996-01-17	Feet below surface:	-16.25
Feet to sea level:	Not Reported	Note:	Not Reported
Level reading date:	1995-12-08	Feet below surface:	-9.62
Feet to sea level:	Not Reported	Note:	Not Reported
Level reading date:	1995-11-08	Feet below surface:	-16.09
Feet to sea level:	Not Reported	Note:	Not Reported
Level reading date:	1995-10-12	Feet below surface:	-16.32
Feet to sea level:	Not Reported	Note:	Not Reported
Level reading date:	1995-09-13	Feet below surface:	-15.40
Feet to sea level:	Not Reported	Note:	Not Reported
Level reading date:	1995-08-08	Feet below surface:	-16.08
Feet to sea level:	Not Reported	Note:	Not Reported
Level reading date:	1995-07-11	Feet below surface:	-13.55
Feet to sea level:	Not Reported	Note:	Not Reported
Level reading date:	1995-06-21	Feet below surface:	-16.55
Feet to sea level:	Not Reported	Note:	Not Reported
Level reading date:	1995-06-15	Feet below surface:	Not Reported
Feet to sea level:	Not Reported		
Note:	The site was flowing, but the head could not be measured without additional equipment.		
Level reading date:	1995-05-09	Feet below surface:	-16.32
Feet to sea level:	Not Reported	Note:	Not Reported
Level reading date:	1995-04-11	Feet below surface:	-16.09
Feet to sea level:	Not Reported	Note:	Not Reported

Docusign Envelope ID: 3773F87A-0B89-4932-BA2C-CA8383B3EEAD

Level reading date:	1995-03-14	Feet below surface:	-15.86
Feet to sea level:	Not Reported	Note:	Not Reported
Level reading date:	1995-02-08	Feet below surface:	-16.55
Feet to sea level:	Not Reported	Note:	Not Reported
Level reading date:	1994-12-12	Feet below surface:	-14.70
Feet to sea level:	Not Reported	Note:	Not Reported
Level reading date:	1994-11-10	Feet below surface:	-11.47
Feet to sea level:	Not Reported	Note:	Not Reported
Level reading date:	1994-10-12	Feet below surface:	-7.54
Feet to sea level:	Not Reported	Note:	Not Reported
Level reading date:	1994-09-12	Feet below surface:	-8.70
Feet to sea level:	Not Reported	Note:	Not Reported
Level reading date:	1994-08-10	Feet below surface:	-9.85
Feet to sea level:	Not Reported	Note:	Not Reported
Level reading date:	1994-07-11	Feet below surface:	-8.93
Feet to sea level:	Not Reported	Note:	Not Reported
Level reading date:	1994-06-16	Feet below surface:	Not Reported
Feet to sea level:	Not Reported		
Note:	The site was flowing, but the head could not be measured without additional equipment.		
Level reading date:	1994-06-14	Feet below surface:	-8.57
Feet to sea level:	Not Reported	Note:	Not Reported
Level reading date:	1994-05-10	Feet below surface:	-3.13
Feet to sea level:	Not Reported	Note:	Not Reported
Level reading date:	1994-04-12	Feet below surface:	-5.82
Feet to sea level:	Not Reported	Note:	Not Reported
Level reading date:	1994-03-10	Feet below surface:	-1.23
Feet to sea level:	Not Reported	Note:	Not Reported
Level reading date:	1994-02-11	Feet below surface:	-4.52
Feet to sea level:	Not Reported	Note:	Not Reported
Level reading date:	1994-01-11	Feet below surface:	-5.74
Feet to sea level:	Not Reported	Note:	Not Reported
Level reading date:	1993-12-14	Feet below surface:	-5.91
Feet to sea level:	Not Reported	Note:	Not Reported
Level reading date:	1993-11-11	Feet below surface:	-7.41
Feet to sea level:	Not Reported	Note:	Not Reported
Level reading date:	1993-10-11	Feet below surface:	-6.09
Feet to sea level:	Not Reported	Note:	Not Reported
Level reading date:	1993-09-09	Feet below surface:	0.43
Feet to sea level:	Not Reported	Note:	The site was flowing recently.
Level reading date:	1993-08-11	Feet below surface:	-0.25
Feet to sea level:	Not Reported	Note:	Not Reported
Level reading date:	1993-07-22	Feet below surface:	Not Reported

Docusign Envelope ID: 3773F87A-0B89-4932-BA2C-CA8383B3EEAD

Feet to sea level:	Not Reported		
Note:	The site was flowing, but the head could not be measured without additional equipment.		
Level reading date:	1993-07-12	Feet below surface:	-1.63
Feet to sea level:	Not Reported	Note:	Not Reported
Level reading date:	1993-06-10	Feet below surface:	1.07
Feet to sea level:	Not Reported	Note:	The site was flowing recently.
Level reading date:	1993-05-10	Feet below surface:	-4.32
Feet to sea level:	Not Reported	Note:	Not Reported
Level reading date:	1993-04-13	Feet below surface:	-4.26
Feet to sea level:	Not Reported	Note:	Not Reported
Level reading date:	1993-03-10	Feet below surface:	-4.49
Feet to sea level:	Not Reported	Note:	Not Reported
Level reading date:	1993-02-10	Feet below surface:	-3.51
Feet to sea level:	Not Reported	Note:	Not Reported
Level reading date:	1992-12-08	Feet below surface:	-2.33
Feet to sea level:	Not Reported	Note:	Not Reported
Level reading date:	1992-11-11	Feet below surface:	-3.41
Feet to sea level:	Not Reported	Note:	Not Reported
Level reading date:	1992-10-12	Feet below surface:	-2.07
Feet to sea level:	Not Reported	Note:	Not Reported
Level reading date:	1992-09-10	Feet below surface:	-2.66
Feet to sea level:	Not Reported	Note:	Not Reported
Level reading date:	1992-08-11	Feet below surface:	-1.81
Feet to sea level:	Not Reported	Note:	Not Reported
Level reading date:	1992-07-14	Feet below surface:	0.99
Feet to sea level:	Not Reported		
Note:	A nearby site that taps the same aquifer was flowing.		
Level reading date:	1992-06-23	Feet below surface:	-1.21
Feet to sea level:	Not Reported	Note:	Not Reported

X260
NNW
1/4 - 1/2 Mile
Higher

CA WELLS **CAEDF0000136147**

Well ID:	T0608300676-MW5	Well Type:	MONITORING
Source:	EDF	Other Name:	MW5
GAMA PFAS Testing:	Not Reported		
Groundwater Quality Data:	https://gamagroundwater.waterboards.ca.gov/gama/gamamap/public/GamaDataDisplay.asp?dataset=EDF&samp_date=&global_id=T0608300676&assigned_name=MW5&store_num=		
GeoTracker Data:	https://geotracker.waterboards.ca.gov/profile_report.asp?cmd=MWEDFResults&global_id=T0608300676&assigned_name=MW5		

Docusign Envelope ID: 3773F87A-0B89-4932-BA2C-CA8383B3EEAD

GEOCHECK® - PHYSICAL SETTING SOURCE MAP FINDINGS

Map ID
Direction
Distance
Elevation | Database | EDR ID Number

T261
NNE
1/4 - 1/2 Mile
Higher

CA WELLS **CAUSGSN00008698**

Well ID:	USGS-342508119413702	Well Type:	UNK
Source:	United States Geological Survey		
Other Name:	USGS-342508119413702	GAMA PFAS Testing:	Not Reported
Groundwater Quality Data:	https://gamagroundwater.waterboards.ca.gov/gama/gamamap/public/GamaDataDisplay.asp?dataset=USGSNEW&samp_date=&global_id=&assigned_name=USGS-342508119413702&store_num=		
GeoTracker Data:	Not Reported		

T262
NNE
1/4 - 1/2 Mile
Higher

CA WELLS **CAUSGSN00009281**

Well ID:	USGS-342508119413704	Well Type:	UNK
Source:	United States Geological Survey		
Other Name:	USGS-342508119413704	GAMA PFAS Testing:	Not Reported
Groundwater Quality Data:	https://gamagroundwater.waterboards.ca.gov/gama/gamamap/public/GamaDataDisplay.asp?dataset=USGSNEW&samp_date=&global_id=&assigned_name=USGS-342508119413704&store_num=		
GeoTracker Data:	Not Reported		

T263
NNE
1/4 - 1/2 Mile
Higher

CA WELLS **CAUSGSN00006311**

Well ID:	USGS-342508119413705	Well Type:	UNK
Source:	United States Geological Survey		
Other Name:	USGS-342508119413705	GAMA PFAS Testing:	Not Reported
Groundwater Quality Data:	https://gamagroundwater.waterboards.ca.gov/gama/gamamap/public/GamaDataDisplay.asp?dataset=USGSNEW&samp_date=&global_id=&assigned_name=USGS-342508119413705&store_num=		
GeoTracker Data:	Not Reported		

T264
NNE
1/4 - 1/2 Mile
Higher

CA WELLS **CAUSGSN00007484**

Well ID:	USGS-342508119413703	Well Type:	UNK
Source:	United States Geological Survey		
Other Name:	USGS-342508119413703	GAMA PFAS Testing:	Not Reported
Groundwater Quality Data:	https://gamagroundwater.waterboards.ca.gov/gama/gamamap/public/GamaDataDisplay.asp?dataset=USGSNEW&samp_date=&global_id=&assigned_name=USGS-342508119413703&store_num=		
GeoTracker Data:	Not Reported		

Docusign Envelope ID: 3773F87A-0B89-4932-BA2C-CA8383B3EEAD

GEOCHECK® - PHYSICAL SETTING SOURCE MAP FINDINGS

Map ID
Direction
Distance
Elevation | Database | EDR ID Number

T265
NNE
1/4 - 1/2 Mile
Higher

CA WELLS **CAUSGSN00007682**

Well ID:	USGS-342509119413701	Well Type:	UNK
Source:	United States Geological Survey		
Other Name:	USGS-342509119413701	GAMA PFAS Testing:	Not Reported
Groundwater Quality Data:	https://gamagroundwater.waterboards.ca.gov/gama/gamamap/public/GamaDataDisplay.asp?dataset=USGSNEW&samp_date=&global_id=&assigned_name=USGS-342509119413701&store_num=		
GeoTracker Data:	Not Reported		

T266
NNE
1/4 - 1/2 Mile
Higher

CA WELLS **CAUSGSN00017518**

Well ID:	USGS-342509119413702	Well Type:	UNK
Source:	United States Geological Survey		
Other Name:	USGS-342509119413702	GAMA PFAS Testing:	Not Reported
Groundwater Quality Data:	https://gamagroundwater.waterboards.ca.gov/gama/gamamap/public/GamaDataDisplay.asp?dataset=USGSNEW&samp_date=&global_id=&assigned_name=USGS-342509119413702&store_num=		
GeoTracker Data:	Not Reported		

T267
NNE
1/4 - 1/2 Mile
Higher

CA WELLS **CAUSGS000000102**

GAMA:

Well ID:	SBU-02	Well Type:	MUNICIPAL
Source:	United States Geological Survey		
Other Names:	SBU-02	GAMA Pfas testing:	Not Reported
Groundwater Quality Data:	https://gamagroundwater.waterboards.ca.gov/gama/gamamap/public/GamaDataDisplay.asp?dataset=USGS&samp_date=&global_id=&assigned_name=SBU-02&store_num=		
GeoTracker Data:	Not Reported		

T268
NNE
1/4 - 1/2 Mile
Higher

CA WELLS **CAUSGS000002960**

GAMA:

Well ID:	SBU-04	Well Type:	MUNICIPAL
Source:	United States Geological Survey		
Other Names:	SBU-04	GAMA Pfas testing:	Not Reported
Groundwater Quality Data:	https://gamagroundwater.waterboards.ca.gov/gama/gamamap/public/GamaDataDisplay.asp?dataset=USGS&samp_date=&global_id=&assigned_name=SBU-04&store_num=		
GeoTracker Data:	Not Reported		

GEOCHECK® - PHYSICAL SETTING SOURCE MAP FINDINGS

Map ID
Direction
Distance
Elevation | Database | EDR ID Number

T269
NNE
1/4 - 1/2 Mile
Higher

CA WELLS **CAUSGS000001956**

GAMA:

Well ID:	SBU-03	Well Type:	MUNICIPAL
Source:	United States Geological Survey		
Other Names:	SBU-03	GAMA Pfas testing:	Not Reported
Groundwater Quality Data:	https://gamagroundwater.waterboards.ca.gov/gama/gamamap/public/GamaDataDisplay.asp?dataset=USGS&samp_date=&global_id=&assigned_name=SBU-03&store_num=		
GeoTracker Data:	Not Reported		

T270
NNE
1/4 - 1/2 Mile
Higher

CA WELLS **CAUSGS000002189**

GAMA:

Well ID:	SBU-05	Well Type:	MUNICIPAL
Source:	United States Geological Survey		
Other Names:	SBU-05	GAMA Pfas testing:	Not Reported
Groundwater Quality Data:	https://gamagroundwater.waterboards.ca.gov/gama/gamamap/public/GamaDataDisplay.asp?dataset=USGS&samp_date=&global_id=&assigned_name=SBU-05&store_num=		
GeoTracker Data:	Not Reported		

T271
NNE
1/4 - 1/2 Mile
Higher

CA WELLS **CAUSGSN00013235**

Well ID:	USGS-342509119413703	Well Type:	UNK
Source:	United States Geological Survey		
Other Name:	USGS-342509119413703	GAMA PFAS Testing:	Not Reported
Groundwater Quality Data:	https://gamagroundwater.waterboards.ca.gov/gama/gamamap/public/GamaDataDisplay.asp?dataset=USGSNEW&samp_date=&global_id=&assigned_name=USGS-342509119413703&store_num=		
GeoTracker Data:	Not Reported		

T272
NNE
1/4 - 1/2 Mile
Higher

CA WELLS **CAUSGSN00013263**

Well ID:	USGS-342509119413704	Well Type:	UNK
Source:	United States Geological Survey		
Other Name:	USGS-342509119413704	GAMA PFAS Testing:	Not Reported
Groundwater Quality Data:	https://gamagroundwater.waterboards.ca.gov/gama/gamamap/public/GamaDataDisplay.asp?dataset=USGSNEW&samp_date=&global_id=&assigned_name=USGS-342509119413704&store_num=		
GeoTracker Data:	Not Reported		

GEOCHECK® - PHYSICAL SETTING SOURCE MAP FINDINGS

Map ID
Direction
Distance
Elevation | Database | EDR ID Number

W273
NW
1/4 - 1/2 Mile
Higher

CA WELLS **CAEDF0000141377**

Well ID:	T0608300600-B-3	Well Type:	MONITORING
Source:	EDF	Other Name:	B-3
GAMA PFAS Testing:	Not Reported		
Groundwater Quality Data:	https://gamagroundwater.waterboards.ca.gov/gama/gamamap/public/GamaDataDisplay.asp?dataset=EDF&samp_date=&global_id=T0608300600&assigned_name=B-3&store_num=		
GeoTracker Data:	https://geotracker.waterboards.ca.gov/profile_report.asp?cmd=MWEDFResults&global_id=T0608300600&assigned_name=B-3		

X274
NNW
1/4 - 1/2 Mile
Higher

CA WELLS **CAEDF0000035280**

Well ID:	T0608300676-MW4B	Well Type:	MONITORING
Source:	EDF	Other Name:	MW4B
GAMA PFAS Testing:	Not Reported		
Groundwater Quality Data:	https://gamagroundwater.waterboards.ca.gov/gama/gamamap/public/GamaDataDisplay.asp?dataset=EDF&samp_date=&global_id=T0608300676&assigned_name=MW4B&store_num=		
GeoTracker Data:	https://geotracker.waterboards.ca.gov/profile_report.asp?cmd=MWEDFResults&global_id=T0608300676&assigned_name=MW4B		

T275
NNE
1/4 - 1/2 Mile
Higher

FED USGS **USGS40000143800**

Organization ID:	USGS-CA		
Organization Name:	USGS California Water Science Center		
Monitor Location:	004N027W22B003S	Type:	Well
Description:	Not Reported	HUC:	18060013
Drainage Area:	Not Reported	Drainage Area Units:	Not Reported
Contrib Drainage Area:	Not Reported	Contrib Drainage Area Unts:	Not Reported
Aquifer:	California Coastal Basin aquifers		
Formation Type:	Not Reported	Aquifer Type:	Not Reported
Construction Date:	19730831	Well Depth:	435
Well Depth Units:	ft	Well Hole Depth:	435
Well Hole Depth Units:	ft		

Ground water levels,Number of Measurements:	196	Level reading date:	1992-04-16
Feet below surface:	Not Reported	Feet to sea level:	Not Reported
Note:	The measurement was discontinued.		
Level reading date:	1992-03-12	Feet below surface:	5.40
Feet to sea level:	Not Reported		
Note:	A nearby site that taps the same aquifer was being pumped.		
Level reading date:	1992-02-19	Feet below surface:	1.54
Feet to sea level:	Not Reported	Note:	Not Reported
Level reading date:	1992-01-13	Feet below surface:	2.94

Docusign Envelope ID: 3773F87A-0B89-4932-BA2C-CA8383B3EEAD

Feet to sea level:	Not Reported	Note:	Not Reported
Level reading date:	1991-12-16	Feet below surface:	4.64
Feet to sea level:	Not Reported	Note:	Not Reported
Level reading date:	1991-11-12	Feet below surface:	3.95
Feet to sea level:	Not Reported	Note:	Not Reported
Level reading date:	1991-10-10	Feet below surface:	5.07
Feet to sea level:	Not Reported	Note:	Not Reported
Level reading date:	1991-09-17	Feet below surface:	5.80
Feet to sea level:	Not Reported	Note:	Not Reported
Level reading date:	1991-08-05	Feet below surface:	6.63
Feet to sea level:	Not Reported	Note:	Not Reported
Level reading date:	1991-07-11	Feet below surface:	7.96
Feet to sea level:	Not Reported	Note:	Not Reported
Level reading date:	1991-07-10	Feet below surface:	7.99
Feet to sea level:	Not Reported	Note:	Not Reported
Level reading date:	1991-06-11	Feet below surface:	8.58
Feet to sea level:	Not Reported	Note:	Not Reported
Level reading date:	1991-05-08	Feet below surface:	10.32
Feet to sea level:	Not Reported	Note:	Not Reported
Level reading date:	1991-04-10	Feet below surface:	12.34
Feet to sea level:	Not Reported		
Note:	A nearby site that taps the same aquifer had been pumped recently.		
Level reading date:	1991-03-11	Feet below surface:	15.12
Feet to sea level:	Not Reported	Note:	Not Reported
Level reading date:	1991-02-12	Feet below surface:	18.63
Feet to sea level:	Not Reported		
Note:	A nearby site that taps the same aquifer had been pumped recently.		
Level reading date:	1991-01-10	Feet below surface:	24.28
Feet to sea level:	Not Reported		
Note:	A nearby site that taps the same aquifer had been pumped recently.		
Level reading date:	1990-12-14	Feet below surface:	27.88
Feet to sea level:	Not Reported		
Note:	A nearby site that taps the same aquifer was being pumped.		
Level reading date:	1990-11-12	Feet below surface:	79.62
Feet to sea level:	Not Reported		
Note:	A nearby site that taps the same aquifer was being pumped.		
Level reading date:	1990-10-11	Feet below surface:	81.98
Feet to sea level:	Not Reported		
Note:	A nearby site that taps the same aquifer was being pumped.		
Level reading date:	1990-09-12	Feet below surface:	77.69
Feet to sea level:	Not Reported	Note:	Not Reported
Level reading date:	1990-08-08	Feet below surface:	77.77
Feet to sea level:	Not Reported		
Note:	A nearby site that taps the same aquifer was being pumped.		

Docusign Envelope ID: 3773F87A-0B89-4932-BA2C-CA8383B3EEAD

Level reading date:	1990-07-31	Feet below surface:	58.37
Feet to sea level:	Not Reported	Note:	Not Reported

Level reading date:	1990-07-10	Feet below surface:	90.92
Feet to sea level:	Not Reported		
Note:	A nearby site that taps the same aquifer was being pumped.		

Level reading date:	1990-06-06	Feet below surface:	80.07
Feet to sea level:	Not Reported		
Note:	A nearby site that taps the same aquifer was being pumped.		

Level reading date:	1990-05-08	Feet below surface:	79.66
Feet to sea level:	Not Reported		
Note:	A nearby site that taps the same aquifer was being pumped.		

Level reading date:	1990-04-09	Feet below surface:	69.34
Feet to sea level:	Not Reported		
Note:	A nearby site that taps the same aquifer was being pumped.		

Level reading date:	1990-03-08	Feet below surface:	76.43
Feet to sea level:	Not Reported		
Note:	A nearby site that taps the same aquifer was being pumped.		

Level reading date:	1990-02-08	Feet below surface:	59.04
Feet to sea level:	Not Reported		
Note:	A nearby site that taps the same aquifer was being pumped.		

Level reading date:	1990-01-08	Feet below surface:	77.57
Feet to sea level:	Not Reported		
Note:	A nearby site that taps the same aquifer was being pumped.		

Level reading date:	1989-12-06	Feet below surface:	74.76
Feet to sea level:	Not Reported		
Note:	A nearby site that taps the same aquifer was being pumped.		

Level reading date:	1989-11-08	Feet below surface:	75.48
Feet to sea level:	Not Reported		
Note:	A nearby site that taps the same aquifer was being pumped.		

Level reading date:	1989-10-09	Feet below surface:	73.48
Feet to sea level:	Not Reported		
Note:	A nearby site that taps the same aquifer was being pumped.		

Level reading date:	1989-09-15	Feet below surface:	72.29
Feet to sea level:	Not Reported		
Note:	A nearby site that taps the same aquifer was being pumped.		

Level reading date:	1989-08-08	Feet below surface:	66.85
Feet to sea level:	Not Reported	Note:	Not Reported

Level reading date:	1989-07-10	Feet below surface:	48.82
Feet to sea level:	Not Reported		
Note:	A nearby site that taps the same aquifer was being pumped.		

Level reading date:	1989-06-05	Feet below surface:	14.17
Feet to sea level:	Not Reported		
Note:	A nearby site that taps the same aquifer was being pumped.		

Level reading date:	1989-05-08	Feet below surface:	Not Reported
Feet to sea level:	Not Reported		
Note:	The site was flowing, but the head could not be measured without additional equipment.		

Docusign Envelope ID: 3773F87A-0B89-4932-BA2C-CA8383B3EEAD

Level reading date:	1989-04-06	Feet below surface:	Not Reported
Feet to sea level:	Not Reported		
Note:	The site was flowing, but the head could not be measured without additional equipment.		
Level reading date:	1989-03-06	Feet below surface:	Not Reported
Feet to sea level:	Not Reported		
Note:	The site was flowing, but the head could not be measured without additional equipment.		
Level reading date:	1989-02-15	Feet below surface:	Not Reported
Feet to sea level:	Not Reported		
Note:	The site was flowing, but the head could not be measured without additional equipment.		
Level reading date:	1989-02-07	Feet below surface:	-2.72
Feet to sea level:	Not Reported	Note:	The site was flowing recently.
Level reading date:	1989-02-06	Feet below surface:	Not Reported
Feet to sea level:	Not Reported		
Note:	The site was flowing, but the head could not be measured without additional equipment.		
Level reading date:	1989-01-04	Feet below surface:	Not Reported
Feet to sea level:	Not Reported		
Note:	The site was flowing, but the head could not be measured without additional equipment.		
Level reading date:	1988-12-13	Feet below surface:	Not Reported
Feet to sea level:	Not Reported		
Note:	The site was flowing, but the head could not be measured without additional equipment.		
Level reading date:	1988-11-10	Feet below surface:	Not Reported
Feet to sea level:	Not Reported		
Note:	The site was flowing, but the head could not be measured without additional equipment.		
Level reading date:	1988-10-12	Feet below surface:	Not Reported
Feet to sea level:	Not Reported		
Note:	The site was flowing, but the head could not be measured without additional equipment.		
Level reading date:	1988-09-08	Feet below surface:	Not Reported
Feet to sea level:	Not Reported		
Note:	The site was flowing, but the head could not be measured without additional equipment.		
Level reading date:	1988-08-10	Feet below surface:	Not Reported
Feet to sea level:	Not Reported		
Note:	The site was flowing, but the head could not be measured without additional equipment.		
Level reading date:	1988-07-06	Feet below surface:	32.90
Feet to sea level:	Not Reported	Note:	Not Reported
Level reading date:	1988-06-13	Feet below surface:	1.87
Feet to sea level:	Not Reported	Note:	Not Reported
Level reading date:	1988-06-06	Feet below surface:	2.60
Feet to sea level:	Not Reported	Note:	Not Reported
Level reading date:	1988-05-11	Feet below surface:	7.00
Feet to sea level:	Not Reported	Note:	Not Reported
Level reading date:	1988-04-05	Feet below surface:	34.20
Feet to sea level:	Not Reported	Note:	Not Reported
Level reading date:	1988-03-15	Feet below surface:	30.25
Feet to sea level:	Not Reported	Note:	Not Reported
Level reading date:	1988-02-10	Feet below surface:	2.00

Docusign Envelope ID: 3773F87A-0B89-4932-BA2C-CA8383B3EEAD

Feet to sea level:	Not Reported	Note:	Not Reported
Level reading date:	1988-01-07	Feet below surface:	2.00
Feet to sea level:	Not Reported	Note:	Not Reported
Level reading date:	1987-12-10	Feet below surface:	4.82
Feet to sea level:	Not Reported	Note:	Not Reported
Level reading date:	1987-10-07	Feet below surface:	39.41
Feet to sea level:	Not Reported	Note:	Not Reported
Level reading date:	1987-09-09	Feet below surface:	29.52
Feet to sea level:	Not Reported	Note:	Not Reported
Level reading date:	1987-08-12	Feet below surface:	14.22
Feet to sea level:	Not Reported	Note:	Not Reported
Level reading date:	1987-08-10	Feet below surface:	9.00
Feet to sea level:	Not Reported	Note:	Not Reported
Level reading date:	1987-07-15	Feet below surface:	12.00
Feet to sea level:	Not Reported	Note:	Not Reported
Level reading date:	1987-06-05	Feet below surface:	3.08
Feet to sea level:	Not Reported	Note:	Not Reported
Level reading date:	1987-05-07	Feet below surface:	3.48
Feet to sea level:	Not Reported	Note:	Not Reported
Level reading date:	1987-04-09	Feet below surface:	4.62
Feet to sea level:	Not Reported	Note:	Not Reported
Level reading date:	1987-03-11	Feet below surface:	6.46
Feet to sea level:	Not Reported	Note:	Not Reported
Level reading date:	1987-02-05	Feet below surface:	9.67
Feet to sea level:	Not Reported	Note:	Not Reported
Level reading date:	1987-01-09	Feet below surface:	14.23
Feet to sea level:	Not Reported	Note:	Not Reported
Level reading date:	1986-12-04	Feet below surface:	25.88
Feet to sea level:	Not Reported	Note:	Not Reported
Level reading date:	1986-11-12	Feet below surface:	82.38
Feet to sea level:	Not Reported	Note:	Not Reported
Level reading date:	1986-10-13	Feet below surface:	84.00
Feet to sea level:	Not Reported	Note:	Not Reported
Level reading date:	1986-09-12	Feet below surface:	79.59
Feet to sea level:	Not Reported		
Note:	A nearby site that taps the same aquifer was being pumped.		
Level reading date:	1986-08-13	Feet below surface:	43.28
Feet to sea level:	Not Reported	Note:	Not Reported
Level reading date:	1986-07-07	Feet below surface:	59.78
Feet to sea level:	Not Reported		
Note:	A nearby site that taps the same aquifer had been pumped recently.		
Level reading date:	1986-07-03	Feet below surface:	73.85

Docusign Envelope ID: 3773F87A-0B89-4932-BA2C-CA8383B3EEAD

Feet to sea level:	Not Reported	Note:	Not Reported
Level reading date:	1986-06-06	Feet below surface:	48.52
Feet to sea level:	Not Reported		
Note:	A nearby site that taps the same aquifer had been pumped recently.		
Level reading date:	1986-05-08	Feet below surface:	17.60
Feet to sea level:	Not Reported		
Note:	A nearby site that taps the same aquifer had been pumped recently.		
Level reading date:	1986-04-15	Feet below surface:	36.15
Feet to sea level:	Not Reported	Note:	Not Reported
Level reading date:	1986-03-11	Feet below surface:	66.23
Feet to sea level:	Not Reported	Note:	Not Reported
Level reading date:	1986-02-07	Feet below surface:	66.77
Feet to sea level:	Not Reported	Note:	Not Reported
Level reading date:	1986-01-07	Feet below surface:	11.64
Feet to sea level:	Not Reported	Note:	Not Reported
Level reading date:	1985-12-04	Feet below surface:	10.36
Feet to sea level:	Not Reported	Note:	Not Reported
Level reading date:	1985-11-06	Feet below surface:	16.90
Feet to sea level:	Not Reported	Note:	Not Reported
Level reading date:	1985-10-03	Feet below surface:	42.53
Feet to sea level:	Not Reported	Note:	Not Reported
Level reading date:	1985-09-05	Feet below surface:	42.70
Feet to sea level:	Not Reported	Note:	Not Reported
Level reading date:	1985-08-14	Feet below surface:	41.87
Feet to sea level:	Not Reported	Note:	Not Reported
Level reading date:	1985-07-11	Feet below surface:	62.83
Feet to sea level:	Not Reported	Note:	Not Reported
Level reading date:	1985-07-08	Feet below surface:	61.00
Feet to sea level:	Not Reported	Note:	Not Reported
Level reading date:	1985-06-06	Feet below surface:	15.08
Feet to sea level:	Not Reported	Note:	Not Reported
Level reading date:	1985-05-02	Feet below surface:	9.88
Feet to sea level:	Not Reported	Note:	Not Reported
Level reading date:	1985-04-03	Feet below surface:	24.92
Feet to sea level:	Not Reported	Note:	Not Reported
Level reading date:	1985-03-05	Feet below surface:	36.45
Feet to sea level:	Not Reported	Note:	Not Reported
Level reading date:	1985-02-04	Feet below surface:	43.75
Feet to sea level:	Not Reported	Note:	Not Reported
Level reading date:	1985-01-11	Feet below surface:	43.92
Feet to sea level:	Not Reported	Note:	Not Reported
Level reading date:	1984-12-11	Feet below surface:	68.42

Docusign Envelope ID: 3773F87A-0B89-4932-BA2C-CA8383B3EEAD

Feet to sea level: Not Reported
Note: A nearby site that taps the same aquifer was being pumped.

Level reading date: 1984-11-05 Feet below surface: 24.25
Feet to sea level: Not Reported Note: Not Reported

Level reading date: 1984-10-09 Feet below surface: 73.46
Feet to sea level: Not Reported
Note: A nearby site that taps the same aquifer was being pumped.

Level reading date: 1984-09-12 Feet below surface: 77.17
Feet to sea level: Not Reported
Note: A nearby site that taps the same aquifer was being pumped.

Level reading date: 1984-08-07 Feet below surface: 76.33
Feet to sea level: Not Reported
Note: A nearby site that taps the same aquifer was being pumped.

Level reading date: 1984-07-09 Feet below surface: 73.75
Feet to sea level: Not Reported
Note: A nearby site that taps the same aquifer was being pumped.

Level reading date: 1984-06-05 Feet below surface: 69.00
Feet to sea level: Not Reported
Note: A nearby site that taps the same aquifer was being pumped.

Level reading date: 1984-05-03 Feet below surface: 47.46
Feet to sea level: Not Reported
Note: A nearby site that taps the same aquifer was being pumped.

Level reading date: 1984-04-10 Feet below surface: 4.00
Feet to sea level: Not Reported Note: Not Reported

Level reading date: 1984-03-01 Feet below surface: 4.21
Feet to sea level: Not Reported Note: Not Reported

Level reading date: 1984-02-06 Feet below surface: 3.04
Feet to sea level: Not Reported Note: Not Reported

Level reading date: 1984-01-05 Feet below surface: 37.75
Feet to sea level: Not Reported
Note: A nearby site that taps the same aquifer was being pumped.

Level reading date: 1983-12-06 Feet below surface: 14.67
Feet to sea level: Not Reported Note: Not Reported

Level reading date: 1983-11-03 Feet below surface: 16.67
Feet to sea level: Not Reported Note: Not Reported

Level reading date: 1983-10-05 Feet below surface: 53.41
Feet to sea level: Not Reported Note: Not Reported

Level reading date: 1983-09-01 Feet below surface: 74.00
Feet to sea level: Not Reported
Note: A nearby site that taps the same aquifer was being pumped.

Level reading date: 1983-08-04 Feet below surface: 71.32
Feet to sea level: Not Reported
Note: A nearby site that taps the same aquifer was being pumped.

Level reading date: 1983-07-13 Feet below surface: 32.75
Feet to sea level: Not Reported

Docusign Envelope ID: 3773F87A-0B89-4932-BA2C-CA8383B3EEAD

Note:	A nearby site that taps the same aquifer was being pumped.		
Level reading date:	1983-06-08	Feet below surface:	3.50
Feet to sea level:	Not Reported	Note:	Not Reported
Level reading date:	1983-05-03	Feet below surface:	20.21
Feet to sea level:	Not Reported		
Note:	A nearby site that taps the same aquifer was being pumped.		
Level reading date:	1983-04-12	Feet below surface:	8.34
Feet to sea level:	Not Reported	Note:	Not Reported
Level reading date:	1983-03-08	Feet below surface:	6.16
Feet to sea level:	Not Reported		
Note:	A nearby site that taps the same aquifer was being pumped.		
Level reading date:	1983-02-03	Feet below surface:	3.85
Feet to sea level:	Not Reported	Note:	Not Reported
Level reading date:	1983-01-11	Feet below surface:	4.53
Feet to sea level:	Not Reported	Note:	Not Reported
Level reading date:	1982-12-02	Feet below surface:	6.85
Feet to sea level:	Not Reported	Note:	Not Reported
Level reading date:	1982-11-03	Feet below surface:	12.22
Feet to sea level:	Not Reported	Note:	Not Reported
Level reading date:	1982-10-07	Feet below surface:	27.41
Feet to sea level:	Not Reported	Note:	Not Reported
Level reading date:	1982-09-08	Feet below surface:	39.52
Feet to sea level:	Not Reported	Note:	Not Reported
Level reading date:	1982-08-04	Feet below surface:	37.42
Feet to sea level:	Not Reported	Note:	Not Reported
Level reading date:	1982-07-14	Feet below surface:	37.05
Feet to sea level:	Not Reported	Note:	Not Reported
Level reading date:	1982-06-03	Feet below surface:	27.88
Feet to sea level:	Not Reported	Note:	Not Reported
Level reading date:	1982-05-07	Feet below surface:	5.62
Feet to sea level:	Not Reported	Note:	Not Reported
Level reading date:	1982-04-06	Feet below surface:	9.19
Feet to sea level:	Not Reported	Note:	Not Reported
Level reading date:	1982-03-10	Feet below surface:	17.55
Feet to sea level:	Not Reported	Note:	Not Reported
Level reading date:	1982-02-03	Feet below surface:	8.36
Feet to sea level:	Not Reported	Note:	Not Reported
Level reading date:	1982-01-11	Feet below surface:	9.73
Feet to sea level:	Not Reported	Note:	Not Reported
Level reading date:	1981-12-08	Feet below surface:	15.87
Feet to sea level:	Not Reported	Note:	Not Reported
Level reading date:	1981-11-17	Feet below surface:	20.24

Docusign Envelope ID: 3773F87A-0B89-4932-BA2C-CA8383B3EEAD

Feet to sea level:	Not Reported	Note:	Not Reported
Level reading date:	1981-10-14	Feet below surface:	28.90
Feet to sea level:	Not Reported	Note:	Not Reported
Level reading date:	1981-09-09	Feet below surface:	65.00
Feet to sea level:	Not Reported	Note:	Not Reported
Level reading date:	1981-08-05	Feet below surface:	39.20
Feet to sea level:	Not Reported	Note:	Not Reported
Level reading date:	1981-07-14	Feet below surface:	60.48
Feet to sea level:	Not Reported	Note:	Not Reported
Level reading date:	1981-06-24	Feet below surface:	51.38
Feet to sea level:	Not Reported	Note:	Not Reported
Level reading date:	1981-05-15	Feet below surface:	18.52
Feet to sea level:	Not Reported	Note:	Not Reported
Level reading date:	1981-04-09	Feet below surface:	48.22
Feet to sea level:	Not Reported	Note:	Not Reported
Level reading date:	1981-03-11	Feet below surface:	10.07
Feet to sea level:	Not Reported	Note:	Not Reported
Level reading date:	1981-02-27	Feet below surface:	47.40
Feet to sea level:	Not Reported	Note:	Not Reported
Level reading date:	1981-01-15	Feet below surface:	51.85
Feet to sea level:	Not Reported	Note:	Not Reported
Level reading date:	1980-12-09	Feet below surface:	57.73
Feet to sea level:	Not Reported	Note:	Not Reported
Level reading date:	1980-11-07	Feet below surface:	67.38
Feet to sea level:	Not Reported	Note:	Not Reported
Level reading date:	1980-10-08	Feet below surface:	78.75
Feet to sea level:	Not Reported	Note:	Not Reported
Level reading date:	1980-09-12	Feet below surface:	71.30
Feet to sea level:	Not Reported	Note:	Not Reported
Level reading date:	1980-08-06	Feet below surface:	74.12
Feet to sea level:	Not Reported	Note:	Not Reported
Level reading date:	1980-07-10	Feet below surface:	73.62
Feet to sea level:	Not Reported	Note:	Not Reported
Level reading date:	1980-06-05	Feet below surface:	73.75
Feet to sea level:	Not Reported	Note:	Not Reported
Level reading date:	1980-05-19	Feet below surface:	73.38
Feet to sea level:	Not Reported	Note:	Not Reported
Level reading date:	1980-04-19	Feet below surface:	68.50
Feet to sea level:	Not Reported	Note:	Not Reported
Level reading date:	1980-03-11	Feet below surface:	69.00
Feet to sea level:	Not Reported	Note:	Not Reported

Docusign Envelope ID: 3773F87A-0B89-4932-BA2C-CA8383B3EEAD

GEOCHECK® - PHYSICAL SETTING SOURCE MAP FINDINGS

Level reading date:	1980-02-12	Feet below surface:	67.60
Feet to sea level:	Not Reported	Note:	Not Reported
Level reading date:	1980-01-16	Feet below surface:	70.44
Feet to sea level:	Not Reported	Note:	Not Reported
Level reading date:	1979-11-13	Feet below surface:	72.70
Feet to sea level:	Not Reported	Note:	Not Reported
Level reading date:	1979-10-10	Feet below surface:	71.98
Feet to sea level:	Not Reported	Note:	Not Reported
Level reading date:	1979-09-11	Feet below surface:	70.88
Feet to sea level:	Not Reported	Note:	Not Reported
Level reading date:	1979-08-02	Feet below surface:	69.65
Feet to sea level:	Not Reported	Note:	Not Reported
Level reading date:	1979-07-17	Feet below surface:	67.85
Feet to sea level:	Not Reported	Note:	Not Reported
Level reading date:	1979-06-08	Feet below surface:	39.88
Feet to sea level:	Not Reported	Note:	Not Reported
Level reading date:	1979-05-04	Feet below surface:	36.35
Feet to sea level:	Not Reported	Note:	Not Reported
Level reading date:	1979-04-11	Feet below surface:	36.84
Feet to sea level:	Not Reported	Note:	Not Reported
Level reading date:	1979-03-08	Feet below surface:	35.06
Feet to sea level:	Not Reported	Note:	Not Reported
Level reading date:	1979-02-07	Feet below surface:	33.85
Feet to sea level:	Not Reported	Note:	Not Reported
Level reading date:	1979-01-10	Feet below surface:	25.20
Feet to sea level:	Not Reported	Note:	Not Reported
Level reading date:	1978-12-07	Feet below surface:	26.20
Feet to sea level:	Not Reported	Note:	Not Reported
Level reading date:	1978-11-03	Feet below surface:	48.92
Feet to sea level:	Not Reported	Note:	Not Reported
Level reading date:	1978-10-10	Feet below surface:	49.84
Feet to sea level:	Not Reported	Note:	Not Reported
Level reading date:	1978-09-08	Feet below surface:	27.25
Feet to sea level:	Not Reported	Note:	Not Reported
Level reading date:	1978-08-01	Feet below surface:	25.79
Feet to sea level:	Not Reported	Note:	Not Reported
Level reading date:	1978-07-06	Feet below surface:	3.41
Feet to sea level:	Not Reported	Note:	Not Reported
Level reading date:	1978-06-01	Feet below surface:	3.55
Feet to sea level:	Not Reported	Note:	Not Reported
Level reading date:	1978-05-11	Feet below surface:	7.88
Feet to sea level:	Not Reported	Note:	Not Reported

Docusign Envelope ID: 3773F87A-0B89-4932-BA2C-CA8383B3EEAD

Level reading date:	1978-04-06	Feet below surface:	7.55
Feet to sea level:	Not Reported	Note:	Not Reported
Level reading date:	1978-03-03	Feet below surface:	7.08
Feet to sea level:	Not Reported	Note:	Not Reported
Level reading date:	1978-02-02	Feet below surface:	18.67
Feet to sea level:	Not Reported	Note:	Not Reported
Level reading date:	1978-01-05	Feet below surface:	23.60
Feet to sea level:	Not Reported	Note:	Not Reported
Level reading date:	1977-12-08	Feet below surface:	49.00
Feet to sea level:	Not Reported	Note:	Not Reported
Level reading date:	1977-11-02	Feet below surface:	21.73
Feet to sea level:	Not Reported	Note:	Not Reported
Level reading date:	1977-10-05	Feet below surface:	41.13
Feet to sea level:	Not Reported	Note:	Not Reported
Level reading date:	1977-09-07	Feet below surface:	51.80
Feet to sea level:	Not Reported	Note:	Not Reported
Level reading date:	1977-08-12	Feet below surface:	52.62
Feet to sea level:	Not Reported	Note:	Not Reported
Level reading date:	1977-07-14	Feet below surface:	51.79
Feet to sea level:	Not Reported		
Note:	A nearby site that taps the same aquifer was being pumped.		
Level reading date:	1977-05-13	Feet below surface:	39.92
Feet to sea level:	Not Reported	Note:	Not Reported
Level reading date:	1977-04-21	Feet below surface:	9.07
Feet to sea level:	Not Reported	Note:	Not Reported
Level reading date:	1977-02-08	Feet below surface:	10.15
Feet to sea level:	Not Reported	Note:	Not Reported
Level reading date:	1977-01-04	Feet below surface:	11.29
Feet to sea level:	Not Reported	Note:	Not Reported
Level reading date:	1976-11-29	Feet below surface:	11.85
Feet to sea level:	Not Reported	Note:	Not Reported
Level reading date:	1976-10-07	Feet below surface:	13.08
Feet to sea level:	Not Reported	Note:	Not Reported
Level reading date:	1976-09-14	Feet below surface:	22.40
Feet to sea level:	Not Reported	Note:	Not Reported
Level reading date:	1976-08-10	Feet below surface:	17.64
Feet to sea level:	Not Reported	Note:	Not Reported
Level reading date:	1976-07-13	Feet below surface:	23.72
Feet to sea level:	Not Reported	Note:	Not Reported
Level reading date:	1976-06-16	Feet below surface:	11.72
Feet to sea level:	Not Reported	Note:	Not Reported
Level reading date:	1976-05-11	Feet below surface:	11.35

Docusign Envelope ID: 3773F87A-0B89-4932-BA2C-CA8383B3EEAD

Feet to sea level:	Not Reported	Note:	Not Reported
Level reading date:	1976-04-08	Feet below surface:	5.40
Feet to sea level:	Not Reported	Note:	Not Reported

T276
NNE **FED USGS** **USGS40000143799**
1/4 - 1/2 Mile
Higher

Organization ID:	USGS-CA		
Organization Name:	USGS California Water Science Center		
Monitor Location:	004N027W22B002S	Type:	Well
Description:	Not Reported	HUC:	18060013
Drainage Area:	Not Reported	Drainage Area Units:	Not Reported
Contrib Drainage Area:	Not Reported	Contrib Drainage Area Unts:	Not Reported
Aquifer:	California Coastal Basin aquifers		
Formation Type:	Not Reported	Aquifer Type:	Not Reported
Construction Date:	19730831	Well Depth:	230
Well Depth Units:	ft	Well Hole Depth:	230
Well Hole Depth Units:	ft		

Ground water levels,Number of Measurements:	196	Level reading date:	1992-04-19
Feet below surface:	Not Reported	Feet to sea level:	Not Reported
Note:	The measurement was discontinued.		
Level reading date:	1992-03-12	Feet below surface:	2.69
Feet to sea level:	Not Reported		
Note:	A nearby site that taps the same aquifer was being pumped.		
Level reading date:	1992-02-19	Feet below surface:	3.43
Feet to sea level:	Not Reported	Note:	Not Reported
Level reading date:	1992-01-13	Feet below surface:	4.61
Feet to sea level:	Not Reported	Note:	Not Reported
Level reading date:	1991-12-16	Feet below surface:	6.02
Feet to sea level:	Not Reported	Note:	Not Reported
Level reading date:	1991-11-12	Feet below surface:	4.93
Feet to sea level:	Not Reported	Note:	Not Reported
Level reading date:	1991-10-10	Feet below surface:	5.45
Feet to sea level:	Not Reported	Note:	Not Reported
Level reading date:	1991-09-17	Feet below surface:	10.50
Feet to sea level:	Not Reported	Note:	Not Reported
Level reading date:	1991-08-05	Feet below surface:	6.45
Feet to sea level:	Not Reported	Note:	Not Reported
Level reading date:	1991-07-11	Feet below surface:	10.37
Feet to sea level:	Not Reported	Note:	Not Reported
Level reading date:	1991-07-10	Feet below surface:	10.40
Feet to sea level:	Not Reported	Note:	Not Reported
Level reading date:	1991-06-11	Feet below surface:	10.00
Feet to sea level:	Not Reported	Note:	Not Reported

Docusign Envelope ID: 3773F87A-0B89-4932-BA2C-CA8383B3EEAD

Level reading date:	1991-05-08	Feet below surface:	9.17
Feet to sea level:	Not Reported	Note:	Not Reported
Level reading date:	1991-04-10	Feet below surface:	10.65
Feet to sea level:	Not Reported	Note:	Not Reported
Level reading date:	1991-03-11	Feet below surface:	13.10
Feet to sea level:	Not Reported	Note:	Not Reported
Level reading date:	1991-02-12	Feet below surface:	15.37
Feet to sea level:	Not Reported		
Note:	A nearby site that taps the same aquifer had been pumped recently.		
Level reading date:	1991-01-10	Feet below surface:	20.50
Feet to sea level:	Not Reported		
Note:	A nearby site that taps the same aquifer had been pumped recently.		
Level reading date:	1990-12-14	Feet below surface:	28.15
Feet to sea level:	Not Reported		
Note:	A nearby site that taps the same aquifer was being pumped.		
Level reading date:	1990-11-12	Feet below surface:	57.44
Feet to sea level:	Not Reported		
Note:	A nearby site that taps the same aquifer was being pumped.		
Level reading date:	1990-10-11	Feet below surface:	68.25
Feet to sea level:	Not Reported		
Note:	A nearby site that taps the same aquifer was being pumped.		
Level reading date:	1990-09-12	Feet below surface:	60.87
Feet to sea level:	Not Reported	Note:	Not Reported
Level reading date:	1990-08-08	Feet below surface:	61.87
Feet to sea level:	Not Reported		
Note:	A nearby site that taps the same aquifer was being pumped.		
Level reading date:	1990-07-31	Feet below surface:	51.13
Feet to sea level:	Not Reported	Note:	Not Reported
Level reading date:	1990-07-10	Feet below surface:	66.94
Feet to sea level:	Not Reported		
Note:	A nearby site that taps the same aquifer was being pumped.		
Level reading date:	1990-06-06	Feet below surface:	65.93
Feet to sea level:	Not Reported		
Note:	A nearby site that taps the same aquifer was being pumped.		
Level reading date:	1990-05-08	Feet below surface:	65.70
Feet to sea level:	Not Reported		
Note:	A nearby site that taps the same aquifer was being pumped.		
Level reading date:	1990-04-09	Feet below surface:	61.43
Feet to sea level:	Not Reported		
Note:	A nearby site that taps the same aquifer was being pumped.		
Level reading date:	1990-03-08	Feet below surface:	64.75
Feet to sea level:	Not Reported		
Note:	A nearby site that taps the same aquifer was being pumped.		
Level reading date:	1990-02-08	Feet below surface:	58.64
Feet to sea level:	Not Reported		
Note:	A nearby site that taps the same aquifer was being pumped.		

Docusign Envelope ID: 3773F87A-0B89-4932-BA2C-CA8383B3EEAD

Level reading date:	1990-01-08	Feet below surface:	67.28
Feet to sea level:	Not Reported		
Note:	A nearby site that taps the same aquifer was being pumped.		
Level reading date:	1989-12-06	Feet below surface:	67.21
Feet to sea level:	Not Reported		
Note:	A nearby site that taps the same aquifer was being pumped.		
Level reading date:	1989-11-08	Feet below surface:	67.58
Feet to sea level:	Not Reported		
Note:	A nearby site that taps the same aquifer was being pumped.		
Level reading date:	1989-10-09	Feet below surface:	70.19
Feet to sea level:	Not Reported		
Note:	A nearby site that taps the same aquifer was being pumped.		
Level reading date:	1989-09-15	Feet below surface:	70.70
Feet to sea level:	Not Reported		
Note:	A nearby site that taps the same aquifer was being pumped.		
Level reading date:	1989-08-08	Feet below surface:	70.31
Feet to sea level:	Not Reported		
Note:	A nearby site that taps the same aquifer was being pumped.		
Level reading date:	1989-07-10	Feet below surface:	62.62
Feet to sea level:	Not Reported	Note:	Not Reported
Level reading date:	1989-06-05	Feet below surface:	40.52
Feet to sea level:	Not Reported		
Note:	A nearby site that taps the same aquifer was being pumped.		
Level reading date:	1989-05-08	Feet below surface:	Not Reported
Feet to sea level:	Not Reported		
Note:	The site was flowing, but the head could not be measured without additional equipment.		
Level reading date:	1989-04-06	Feet below surface:	1.09
Feet to sea level:	Not Reported		
Note:	A nearby site that taps the same aquifer was flowing.		
Level reading date:	1989-03-06	Feet below surface:	Not Reported
Feet to sea level:	Not Reported		
Note:	The site was flowing, but the head could not be measured without additional equipment.		
Level reading date:	1989-02-15	Feet below surface:	-0.23
Feet to sea level:	Not Reported		
Note:	A nearby site that taps the same aquifer was flowing.		
Level reading date:	1989-02-07	Feet below surface:	-0.19
Feet to sea level:	Not Reported	Note:	Not Reported
Level reading date:	1989-02-06	Feet below surface:	Not Reported
Feet to sea level:	Not Reported		
Note:	The site was flowing, but the head could not be measured without additional equipment.		
Level reading date:	1989-01-04	Feet below surface:	Not Reported
Feet to sea level:	Not Reported		
Note:	The site was flowing, but the head could not be measured without additional equipment.		
Level reading date:	1988-12-13	Feet below surface:	Not Reported
Feet to sea level:	Not Reported		
Note:	The site was flowing, but the head could not be measured without additional equipment.		

Docusign Envelope ID: 3773F87A-0B89-4932-BA2C-CA8383B3EEAD

Level reading date:	1988-11-10	Feet below surface:	0.69
Feet to sea level:	Not Reported	Note:	Not Reported
Level reading date:	1988-10-12	Feet below surface:	0.71
Feet to sea level:	Not Reported	Note:	Not Reported
Level reading date:	1988-09-08	Feet below surface:	Not Reported
Feet to sea level:	Not Reported		
Note:	The site was flowing, but the head could not be measured without additional equipment.		
Level reading date:	1988-08-10	Feet below surface:	1.72
Feet to sea level:	Not Reported	Note:	Not Reported
Level reading date:	1988-07-06	Feet below surface:	30.45
Feet to sea level:	Not Reported	Note:	Not Reported
Level reading date:	1988-06-13	Feet below surface:	3.08
Feet to sea level:	Not Reported	Note:	Not Reported
Level reading date:	1988-06-06	Feet below surface:	3.60
Feet to sea level:	Not Reported	Note:	Not Reported
Level reading date:	1988-05-11	Feet below surface:	6.94
Feet to sea level:	Not Reported	Note:	Not Reported
Level reading date:	1988-04-05	Feet below surface:	59.17
Feet to sea level:	Not Reported	Note:	Not Reported
Level reading date:	1988-03-15	Feet below surface:	56.00
Feet to sea level:	Not Reported	Note:	Not Reported
Level reading date:	1988-02-10	Feet below surface:	5.72
Feet to sea level:	Not Reported	Note:	Not Reported
Level reading date:	1988-01-07	Feet below surface:	3.57
Feet to sea level:	Not Reported	Note:	Not Reported
Level reading date:	1987-12-10	Feet below surface:	5.53
Feet to sea level:	Not Reported	Note:	Not Reported
Level reading date:	1987-10-07	Feet below surface:	58.34
Feet to sea level:	Not Reported	Note:	Not Reported
Level reading date:	1987-09-09	Feet below surface:	52.67
Feet to sea level:	Not Reported	Note:	Not Reported
Level reading date:	1987-08-12	Feet below surface:	26.09
Feet to sea level:	Not Reported	Note:	Not Reported
Level reading date:	1987-08-10	Feet below surface:	26.13
Feet to sea level:	Not Reported	Note:	Not Reported
Level reading date:	1987-07-14	Feet below surface:	22.33
Feet to sea level:	Not Reported	Note:	Not Reported
Level reading date:	1987-06-05	Feet below surface:	2.30
Feet to sea level:	Not Reported	Note:	Not Reported
Level reading date:	1987-05-07	Feet below surface:	4.00
Feet to sea level:	Not Reported	Note:	Not Reported
Level reading date:	1987-04-09	Feet below surface:	3.19

Docusign Envelope ID: 3773F87A-0B89-4932-BA2C-CA8383B3EEAD

Feet to sea level:	Not Reported	Note:	Not Reported
Level reading date:	1987-03-11	Feet below surface:	5.89
Feet to sea level:	Not Reported	Note:	Not Reported
Level reading date:	1987-02-05	Feet below surface:	8.26
Feet to sea level:	Not Reported	Note:	Not Reported
Level reading date:	1987-01-09	Feet below surface:	12.18
Feet to sea level:	Not Reported	Note:	Not Reported
Level reading date:	1986-12-04	Feet below surface:	25.10
Feet to sea level:	Not Reported	Note:	Not Reported
Level reading date:	1986-11-12	Feet below surface:	91.31
Feet to sea level:	Not Reported	Note:	Not Reported
Level reading date:	1986-10-13	Feet below surface:	90.36
Feet to sea level:	Not Reported	Note:	Not Reported
Level reading date:	1986-09-12	Feet below surface:	80.90
Feet to sea level:	Not Reported		
Note:	A nearby site that taps the same aquifer was being pumped.		
Level reading date:	1986-08-13	Feet below surface:	81.59
Feet to sea level:	Not Reported	Note:	Not Reported
Level reading date:	1986-07-07	Feet below surface:	70.45
Feet to sea level:	Not Reported		
Note:	A nearby site that taps the same aquifer had been pumped recently.		
Level reading date:	1986-07-03	Feet below surface:	72.09
Feet to sea level:	Not Reported	Note:	Not Reported
Level reading date:	1986-06-06	Feet below surface:	55.35
Feet to sea level:	Not Reported		
Note:	A nearby site that taps the same aquifer had been pumped recently.		
Level reading date:	1986-05-08	Feet below surface:	15.85
Feet to sea level:	Not Reported	Note:	Not Reported
Level reading date:	1986-04-15	Feet below surface:	43.67
Feet to sea level:	Not Reported	Note:	Not Reported
Level reading date:	1986-03-11	Feet below surface:	65.68
Feet to sea level:	Not Reported	Note:	Not Reported
Level reading date:	1986-02-07	Feet below surface:	70.77
Feet to sea level:	Not Reported	Note:	Not Reported
Level reading date:	1986-01-07	Feet below surface:	19.39
Feet to sea level:	Not Reported	Note:	Not Reported
Level reading date:	1985-12-04	Feet below surface:	9.68
Feet to sea level:	Not Reported	Note:	Not Reported
Level reading date:	1985-11-06	Feet below surface:	16.00
Feet to sea level:	Not Reported	Note:	Not Reported
Level reading date:	1985-10-03	Feet below surface:	61.07
Feet to sea level:	Not Reported	Note:	Not Reported

Docusign Envelope ID: 3773F87A-0B89-4932-BA2C-CA8383B3EEAD

Level reading date:	1985-09-05	Feet below surface:	61.48
Feet to sea level:	Not Reported	Note:	Not Reported
Level reading date:	1985-08-14	Feet below surface:	50.17
Feet to sea level:	Not Reported	Note:	Not Reported
Level reading date:	1985-07-11	Feet below surface:	67.26
Feet to sea level:	Not Reported	Note:	Not Reported
Level reading date:	1985-07-08	Feet below surface:	65.88
Feet to sea level:	Not Reported	Note:	Not Reported
Level reading date:	1985-06-06	Feet below surface:	23.50
Feet to sea level:	Not Reported	Note:	Not Reported
Level reading date:	1985-05-02	Feet below surface:	9.25
Feet to sea level:	Not Reported	Note:	Not Reported
Level reading date:	1985-04-03	Feet below surface:	12.87
Feet to sea level:	Not Reported	Note:	Not Reported
Level reading date:	1985-03-05	Feet below surface:	39.66
Feet to sea level:	Not Reported		
Note:	A nearby site that taps the same aquifer had been pumped recently.		
Level reading date:	1985-02-04	Feet below surface:	59.08
Feet to sea level:	Not Reported	Note:	Not Reported
Level reading date:	1985-01-11	Feet below surface:	58.33
Feet to sea level:	Not Reported	Note:	Not Reported
Level reading date:	1984-12-11	Feet below surface:	64.42
Feet to sea level:	Not Reported		
Note:	A nearby site that taps the same aquifer was being pumped.		
Level reading date:	1984-11-05	Feet below surface:	23.29
Feet to sea level:	Not Reported	Note:	Not Reported
Level reading date:	1984-10-09	Feet below surface:	75.13
Feet to sea level:	Not Reported		
Note:	A nearby site that taps the same aquifer was being pumped.		
Level reading date:	1984-09-12	Feet below surface:	80.50
Feet to sea level:	Not Reported		
Note:	A nearby site that taps the same aquifer was being pumped.		
Level reading date:	1984-08-07	Feet below surface:	78.38
Feet to sea level:	Not Reported	Note:	Not Reported
Level reading date:	1984-07-09	Feet below surface:	76.79
Feet to sea level:	Not Reported		
Note:	A nearby site that taps the same aquifer was being pumped.		
Level reading date:	1984-06-05	Feet below surface:	73.29
Feet to sea level:	Not Reported		
Note:	A nearby site that taps the same aquifer was being pumped.		
Level reading date:	1984-05-03	Feet below surface:	57.45
Feet to sea level:	Not Reported		
Note:	A nearby site that taps the same aquifer was being pumped.		
Level reading date:	1984-04-10	Feet below surface:	4.42

Docusign Envelope ID: 3773F87A-0B89-4932-BA2C-CA8383B3EEAD

Feet to sea level:	Not Reported	Note:	Not Reported
Level reading date:	1984-03-01	Feet below surface:	6.08
Feet to sea level:	Not Reported	Note:	Not Reported
Level reading date:	1984-02-06	Feet below surface:	2.59
Feet to sea level:	Not Reported	Note:	Not Reported
Level reading date:	1984-01-05	Feet below surface:	16.92
Feet to sea level:	Not Reported		
Note:	A nearby site that taps the same aquifer was being pumped.		
Level reading date:	1983-12-06	Feet below surface:	9.71
Feet to sea level:	Not Reported	Note:	Not Reported
Level reading date:	1983-11-03	Feet below surface:	14.33
Feet to sea level:	Not Reported	Note:	Not Reported
Level reading date:	1983-10-05	Feet below surface:	53.42
Feet to sea level:	Not Reported	Note:	Not Reported
Level reading date:	1983-09-01	Feet below surface:	75.58
Feet to sea level:	Not Reported		
Note:	A nearby site that taps the same aquifer was being pumped.		
Level reading date:	1983-08-04	Feet below surface:	72.71
Feet to sea level:	Not Reported		
Note:	A nearby site that taps the same aquifer was being pumped.		
Level reading date:	1983-07-13	Feet below surface:	54.21
Feet to sea level:	Not Reported		
Note:	A nearby site that taps the same aquifer was being pumped.		
Level reading date:	1983-06-08	Feet below surface:	5.60
Feet to sea level:	Not Reported	Note:	Not Reported
Level reading date:	1983-05-03	Feet below surface:	28.79
Feet to sea level:	Not Reported		
Note:	A nearby site that taps the same aquifer was being pumped.		
Level reading date:	1983-04-12	Feet below surface:	8.61
Feet to sea level:	Not Reported	Note:	Not Reported
Level reading date:	1983-03-08	Feet below surface:	8.48
Feet to sea level:	Not Reported		
Note:	A nearby site that taps the same aquifer was being pumped.		
Level reading date:	1983-02-03	Feet below surface:	4.47
Feet to sea level:	Not Reported		
Note:	A nearby site that taps the same aquifer was being pumped.		
Level reading date:	1983-01-11	Feet below surface:	4.69
Feet to sea level:	Not Reported	Note:	Not Reported
Level reading date:	1982-12-02	Feet below surface:	6.70
Feet to sea level:	Not Reported	Note:	Not Reported
Level reading date:	1982-11-03	Feet below surface:	11.05
Feet to sea level:	Not Reported	Note:	Not Reported
Level reading date:	1982-10-07	Feet below surface:	28.39
Feet to sea level:	Not Reported	Note:	Not Reported

Docusign Envelope ID: 3773F87A-0B89-4932-BA2C-CA8383B3EEAD

GEOCHECK® - PHYSICAL SETTING SOURCE MAP FINDINGS

Level reading date:	1982-09-08	Feet below surface:	57.98
Feet to sea level:	Not Reported	Note:	Not Reported
Level reading date:	1982-08-04	Feet below surface:	41.77
Feet to sea level:	Not Reported	Note:	Not Reported
Level reading date:	1982-07-14	Feet below surface:	41.09
Feet to sea level:	Not Reported	Note:	Not Reported
Level reading date:	1982-06-03	Feet below surface:	32.00
Feet to sea level:	Not Reported	Note:	Not Reported
Level reading date:	1982-05-07	Feet below surface:	8.98
Feet to sea level:	Not Reported	Note:	Not Reported
Level reading date:	1982-04-06	Feet below surface:	10.60
Feet to sea level:	Not Reported	Note:	Not Reported
Level reading date:	1982-03-10	Feet below surface:	21.87
Feet to sea level:	Not Reported	Note:	Not Reported
Level reading date:	1982-02-03	Feet below surface:	8.55
Feet to sea level:	Not Reported	Note:	Not Reported
Level reading date:	1982-01-11	Feet below surface:	9.22
Feet to sea level:	Not Reported	Note:	Not Reported
Level reading date:	1981-12-08	Feet below surface:	14.19
Feet to sea level:	Not Reported	Note:	Not Reported
Level reading date:	1981-11-17	Feet below surface:	17.74
Feet to sea level:	Not Reported	Note:	Not Reported
Level reading date:	1981-10-14	Feet below surface:	24.80
Feet to sea level:	Not Reported	Note:	Not Reported
Level reading date:	1981-09-09	Feet below surface:	46.05
Feet to sea level:	Not Reported	Note:	Not Reported
Level reading date:	1981-08-05	Feet below surface:	31.68
Feet to sea level:	Not Reported	Note:	Not Reported
Level reading date:	1981-07-14	Feet below surface:	56.66
Feet to sea level:	Not Reported	Note:	Not Reported
Level reading date:	1981-06-24	Feet below surface:	49.53
Feet to sea level:	Not Reported	Note:	Not Reported
Level reading date:	1981-05-15	Feet below surface:	15.39
Feet to sea level:	Not Reported	Note:	Not Reported
Level reading date:	1981-04-09	Feet below surface:	44.62
Feet to sea level:	Not Reported	Note:	Not Reported
Level reading date:	1981-03-11	Feet below surface:	21.17
Feet to sea level:	Not Reported	Note:	Not Reported
Level reading date:	1981-02-27	Feet below surface:	47.00
Feet to sea level:	Not Reported	Note:	Not Reported
Level reading date:	1981-01-15	Feet below surface:	32.93
Feet to sea level:	Not Reported	Note:	Not Reported

Docusign Envelope ID: 3773F87A-0B89-4932-BA2C-CA8383B3EEAD

Level reading date:	1980-12-09	Feet below surface:	54.74
Feet to sea level:	Not Reported	Note:	Not Reported
Level reading date:	1980-11-07	Feet below surface:	63.93
Feet to sea level:	Not Reported	Note:	Not Reported
Level reading date:	1980-10-08	Feet below surface:	65.14
Feet to sea level:	Not Reported	Note:	Not Reported
Level reading date:	1980-09-12	Feet below surface:	66.11
Feet to sea level:	Not Reported	Note:	Not Reported
Level reading date:	1980-08-06	Feet below surface:	68.56
Feet to sea level:	Not Reported	Note:	Not Reported
Level reading date:	1980-07-10	Feet below surface:	69.00
Feet to sea level:	Not Reported	Note:	Not Reported
Level reading date:	1980-06-05	Feet below surface:	69.82
Feet to sea level:	Not Reported	Note:	Not Reported
Level reading date:	1980-05-19	Feet below surface:	67.69
Feet to sea level:	Not Reported	Note:	Not Reported
Level reading date:	1980-04-19	Feet below surface:	68.24
Feet to sea level:	Not Reported	Note:	Not Reported
Level reading date:	1980-03-11	Feet below surface:	69.00
Feet to sea level:	Not Reported	Note:	Not Reported
Level reading date:	1980-02-12	Feet below surface:	68.00
Feet to sea level:	Not Reported	Note:	Not Reported
Level reading date:	1980-01-16	Feet below surface:	67.49
Feet to sea level:	Not Reported	Note:	Not Reported
Level reading date:	1979-11-13	Feet below surface:	68.05
Feet to sea level:	Not Reported	Note:	Not Reported
Level reading date:	1979-10-10	Feet below surface:	68.60
Feet to sea level:	Not Reported	Note:	Not Reported
Level reading date:	1979-09-11	Feet below surface:	61.12
Feet to sea level:	Not Reported	Note:	Not Reported
Level reading date:	1979-08-02	Feet below surface:	58.82
Feet to sea level:	Not Reported	Note:	Not Reported
Level reading date:	1979-07-17	Feet below surface:	59.10
Feet to sea level:	Not Reported	Note:	Not Reported
Level reading date:	1979-06-08	Feet below surface:	49.51
Feet to sea level:	Not Reported	Note:	Not Reported
Level reading date:	1979-05-04	Feet below surface:	41.89
Feet to sea level:	Not Reported	Note:	Not Reported
Level reading date:	1979-04-11	Feet below surface:	41.75
Feet to sea level:	Not Reported	Note:	Not Reported
Level reading date:	1979-03-08	Feet below surface:	44.39
Feet to sea level:	Not Reported	Note:	Not Reported

Docusign Envelope ID: 3773F87A-0B89-4932-BA2C-CA8383B3EEAD

Level reading date:	1979-02-07	Feet below surface:	41.10
Feet to sea level:	Not Reported	Note:	Not Reported
Level reading date:	1979-01-10	Feet below surface:	25.87
Feet to sea level:	Not Reported	Note:	Not Reported
Level reading date:	1978-12-07	Feet below surface:	29.62
Feet to sea level:	Not Reported	Note:	Not Reported
Level reading date:	1978-11-03	Feet below surface:	40.44
Feet to sea level:	Not Reported	Note:	Not Reported
Level reading date:	1978-10-10	Feet below surface:	40.34
Feet to sea level:	Not Reported	Note:	Not Reported
Level reading date:	1978-09-08	Feet below surface:	4.56
Feet to sea level:	Not Reported	Note:	Not Reported
Level reading date:	1978-08-01	Feet below surface:	4.78
Feet to sea level:	Not Reported	Note:	Not Reported
Level reading date:	1978-07-06	Feet below surface:	4.75
Feet to sea level:	Not Reported	Note:	Not Reported
Level reading date:	1978-06-01	Feet below surface:	5.00
Feet to sea level:	Not Reported	Note:	Not Reported
Level reading date:	1978-05-11	Feet below surface:	12.69
Feet to sea level:	Not Reported	Note:	Not Reported
Level reading date:	1978-04-06	Feet below surface:	10.12
Feet to sea level:	Not Reported	Note:	Not Reported
Level reading date:	1978-03-03	Feet below surface:	10.17
Feet to sea level:	Not Reported	Note:	Not Reported
Level reading date:	1978-02-02	Feet below surface:	23.16
Feet to sea level:	Not Reported	Note:	Not Reported
Level reading date:	1978-01-05	Feet below surface:	42.50
Feet to sea level:	Not Reported	Note:	Not Reported
Level reading date:	1977-12-08	Feet below surface:	50.93
Feet to sea level:	Not Reported	Note:	Not Reported
Level reading date:	1977-11-02	Feet below surface:	28.18
Feet to sea level:	Not Reported	Note:	Not Reported
Level reading date:	1977-10-05	Feet below surface:	46.26
Feet to sea level:	Not Reported	Note:	Not Reported
Level reading date:	1977-09-08	Feet below surface:	55.64
Feet to sea level:	Not Reported	Note:	Not Reported
Level reading date:	1977-08-12	Feet below surface:	55.28
Feet to sea level:	Not Reported	Note:	Not Reported
Level reading date:	1977-07-14	Feet below surface:	54.37
Feet to sea level:	Not Reported		
Note:	A nearby site that taps the same aquifer was being pumped.		
Level reading date:	1977-05-13	Feet below surface:	29.82

Docusign Envelope ID: 3773F87A-0B89-4932-BA2C-CA8383B3EEAD

Feet to sea level:	Not Reported	Note:	Not Reported
Level reading date:	1977-04-21	Feet below surface:	8.66
Feet to sea level:	Not Reported	Note:	Not Reported
Level reading date:	1977-02-08	Feet below surface:	9.72
Feet to sea level:	Not Reported	Note:	Not Reported
Level reading date:	1977-01-04	Feet below surface:	10.51
Feet to sea level:	Not Reported	Note:	Not Reported
Level reading date:	1976-11-29	Feet below surface:	10.90
Feet to sea level:	Not Reported	Note:	Not Reported
Level reading date:	1976-10-07	Feet below surface:	15.20
Feet to sea level:	Not Reported	Note:	Not Reported
Level reading date:	1976-09-14	Feet below surface:	23.00
Feet to sea level:	Not Reported	Note:	Not Reported
Level reading date:	1976-08-10	Feet below surface:	17.10
Feet to sea level:	Not Reported	Note:	Not Reported
Level reading date:	1976-07-13	Feet below surface:	21.43
Feet to sea level:	Not Reported	Note:	Not Reported
Level reading date:	1976-06-16	Feet below surface:	27.31
Feet to sea level:	Not Reported	Note:	Not Reported
Level reading date:	1976-05-11	Feet below surface:	30.60
Feet to sea level:	Not Reported	Note:	Not Reported
Level reading date:	1976-04-08	Feet below surface:	22.62
Feet to sea level:	Not Reported	Note:	Not Reported

T277
NNE
1/4 - 1/2 Mile
Higher

FED USGS **USGS40000143802**

Organization ID:	USGS-CA		
Organization Name:	USGS California Water Science Center		
Monitor Location:	004N027W22B005S	Type:	Well
Description:	Not Reported	HUC:	18060013
Drainage Area:	Not Reported	Drainage Area Units:	Not Reported
Contrib Drainage Area:	Not Reported	Contrib Drainage Area Unts:	Not Reported
Aquifer:	California Coastal Basin aquifers		
Formation Type:	Not Reported	Aquifer Type:	Not Reported
Construction Date:	19730831	Well Depth:	670
Well Depth Units:	ft	Well Hole Depth:	780
Well Hole Depth Units:	ft		

Ground water levels,Number of Measurements:	197	Level reading date:	1992-04-16
Feet below surface:	Not Reported	Feet to sea level:	Not Reported
Note:	The measurement was discontinued.		
Level reading date:	1992-03-12	Feet below surface:	4.23
Feet to sea level:	Not Reported		
Note:	A nearby site that taps the same aquifer was being pumped.		

Docusign Envelope ID: 3773F87A-0B89-4932-BA2C-CA8383B3EEAD

Level reading date:	1992-02-19	Feet below surface:	2.38
Feet to sea level:	Not Reported	Note:	Not Reported
Level reading date:	1992-01-13	Feet below surface:	4.19
Feet to sea level:	Not Reported	Note:	Not Reported
Level reading date:	1991-12-16	Feet below surface:	6.11
Feet to sea level:	Not Reported	Note:	Not Reported
Level reading date:	1991-11-12	Feet below surface:	5.69
Feet to sea level:	Not Reported	Note:	Not Reported
Level reading date:	1991-10-10	Feet below surface:	7.08
Feet to sea level:	Not Reported	Note:	Not Reported
Level reading date:	1991-09-17	Feet below surface:	9.41
Feet to sea level:	Not Reported	Note:	Not Reported
Level reading date:	1991-08-05	Feet below surface:	9.33
Feet to sea level:	Not Reported	Note:	Not Reported
Level reading date:	1991-07-17	Feet below surface:	10.03
Feet to sea level:	Not Reported	Note:	Not Reported
Level reading date:	1991-07-11	Feet below surface:	12.25
Feet to sea level:	Not Reported	Note:	Not Reported
Level reading date:	1991-07-10	Feet below surface:	11.76
Feet to sea level:	Not Reported	Note:	Not Reported
Level reading date:	1991-06-11	Feet below surface:	12.68
Feet to sea level:	Not Reported	Note:	Not Reported
Level reading date:	1991-05-08	Feet below surface:	15.42
Feet to sea level:	Not Reported	Note:	Not Reported
Level reading date:	1991-04-10	Feet below surface:	18.19
Feet to sea level:	Not Reported		
Note:	A nearby site that taps the same aquifer had been pumped recently.		
Level reading date:	1991-03-11	Feet below surface:	21.68
Feet to sea level:	Not Reported	Note:	Not Reported
Level reading date:	1991-02-12	Feet below surface:	26.19
Feet to sea level:	Not Reported		
Note:	A nearby site that taps the same aquifer had been pumped recently.		
Level reading date:	1991-01-10	Feet below surface:	35.02
Feet to sea level:	Not Reported		
Note:	A nearby site that taps the same aquifer had been pumped recently.		
Level reading date:	1990-12-14	Feet below surface:	47.64
Feet to sea level:	Not Reported	Note:	Not Reported
Level reading date:	1990-11-12	Feet below surface:	87.79
Feet to sea level:	Not Reported		
Note:	A nearby site that taps the same aquifer was being pumped.		
Level reading date:	1990-09-12	Feet below surface:	92.39
Feet to sea level:	Not Reported	Note:	Not Reported
Level reading date:	1990-08-08	Feet below surface:	88.73

Docusign Envelope ID: 3773F87A-0B89-4932-BA2C-CA8383B3EEAD

Feet to sea level: Not Reported
Note: A nearby site that taps the same aquifer was being pumped.

Level reading date: 1990-08-01 Feet below surface: 84.98
Feet to sea level: Not Reported Note: Not Reported

Level reading date: 1990-07-31 Feet below surface: 84.98
Feet to sea level: Not Reported Note: Not Reported

Level reading date: 1990-07-10 Feet below surface: 103.81
Feet to sea level: Not Reported
Note: A nearby site that taps the same aquifer was being pumped.

Level reading date: 1990-06-06 Feet below surface: 97.46
Feet to sea level: Not Reported
Note: A nearby site that taps the same aquifer was being pumped.

Level reading date: 1990-05-08 Feet below surface: 99.10
Feet to sea level: Not Reported
Note: A nearby site that taps the same aquifer was being pumped.

Level reading date: 1990-04-09 Feet below surface: 78.87
Feet to sea level: Not Reported
Note: A nearby site that taps the same aquifer was being pumped.

Level reading date: 1990-03-08 Feet below surface: 87.81
Feet to sea level: Not Reported
Note: A nearby site that taps the same aquifer was being pumped.

Level reading date: 1990-02-08 Feet below surface: 76.65
Feet to sea level: Not Reported
Note: A nearby site that taps the same aquifer was being pumped.

Level reading date: 1990-01-08 Feet below surface: 100.50
Feet to sea level: Not Reported
Note: A nearby site that taps the same aquifer was being pumped.

Level reading date: 1989-12-06 Feet below surface: 97.03
Feet to sea level: Not Reported
Note: A nearby site that taps the same aquifer was being pumped.

Level reading date: 1989-11-08 Feet below surface: 100.40
Feet to sea level: Not Reported
Note: A nearby site that taps the same aquifer was being pumped.

Level reading date: 1989-10-09 Feet below surface: 104.78
Feet to sea level: Not Reported
Note: A nearby site that taps the same aquifer was being pumped.

Level reading date: 1989-09-15 Feet below surface: 98.19
Feet to sea level: Not Reported
Note: A nearby site that taps the same aquifer was being pumped.

Level reading date: 1989-08-08 Feet below surface: 90.84
Feet to sea level: Not Reported
Note: A nearby site that taps the same aquifer was being pumped.

Level reading date: 1989-07-10 Feet below surface: 69.74
Feet to sea level: Not Reported
Note: A nearby site that taps the same aquifer was being pumped.

Level reading date: 1989-06-05 Feet below surface: 26.37

Docusign Envelope ID: 3773F87A-0B89-4932-BA2C-CA8383B3EEAD

Feet to sea level:	Not Reported	Note:	Not Reported
Level reading date:	1989-05-08	Feet below surface:	Not Reported
Feet to sea level:	Not Reported		
Note:	The site was flowing, but the head could not be measured without additional equipment.		
Level reading date:	1989-04-06	Feet below surface:	Not Reported
Feet to sea level:	Not Reported		
Note:	The site was flowing, but the head could not be measured without additional equipment.		
Level reading date:	1989-03-06	Feet below surface:	Not Reported
Feet to sea level:	Not Reported		
Note:	The site was flowing, but the head could not be measured without additional equipment.		
Level reading date:	1989-02-15	Feet below surface:	Not Reported
Feet to sea level:	Not Reported		
Note:	The site was flowing, but the head could not be measured without additional equipment.		
Level reading date:	1989-02-07	Feet below surface:	-2.75
Feet to sea level:	Not Reported	Note:	Not Reported
Level reading date:	1989-02-06	Feet below surface:	Not Reported
Feet to sea level:	Not Reported		
Note:	The site was flowing, but the head could not be measured without additional equipment.		
Level reading date:	1989-01-04	Feet below surface:	Not Reported
Feet to sea level:	Not Reported		
Note:	The site was flowing, but the head could not be measured without additional equipment.		
Level reading date:	1988-12-13	Feet below surface:	Not Reported
Feet to sea level:	Not Reported		
Note:	The site was flowing, but the head could not be measured without additional equipment.		
Level reading date:	1988-11-10	Feet below surface:	Not Reported
Feet to sea level:	Not Reported		
Note:	The site was flowing, but the head could not be measured without additional equipment.		
Level reading date:	1988-10-12	Feet below surface:	Not Reported
Feet to sea level:	Not Reported		
Note:	The site was flowing, but the head could not be measured without additional equipment.		
Level reading date:	1988-09-08	Feet below surface:	Not Reported
Feet to sea level:	Not Reported		
Note:	The site was flowing, but the head could not be measured without additional equipment.		
Level reading date:	1988-08-10	Feet below surface:	1.00
Feet to sea level:	Not Reported	Note:	Not Reported
Level reading date:	1988-07-06	Feet below surface:	35.20
Feet to sea level:	Not Reported	Note:	Not Reported
Level reading date:	1988-06-13	Feet below surface:	3.47
Feet to sea level:	Not Reported	Note:	Not Reported
Level reading date:	1988-06-06	Feet below surface:	4.22
Feet to sea level:	Not Reported	Note:	Not Reported
Level reading date:	1988-05-11	Feet below surface:	9.37
Feet to sea level:	Not Reported	Note:	Not Reported
Level reading date:	1988-04-05	Feet below surface:	51.00
Feet to sea level:	Not Reported	Note:	Not Reported

Docusign Envelope ID: 3773F87A-0B89-4932-BA2C-CA8383B3EEAD

Level reading date:	1988-03-15	Feet below surface:	46.57
Feet to sea level:	Not Reported	Note:	Not Reported
Level reading date:	1988-02-10	Feet below surface:	3.06
Feet to sea level:	Not Reported	Note:	Not Reported
Level reading date:	1988-01-07	Feet below surface:	4.23
Feet to sea level:	Not Reported	Note:	Not Reported
Level reading date:	1987-12-10	Feet below surface:	7.09
Feet to sea level:	Not Reported	Note:	Not Reported
Level reading date:	1987-11-10	Feet below surface:	15.77
Feet to sea level:	Not Reported	Note:	Not Reported
Level reading date:	1987-10-07	Feet below surface:	57.59
Feet to sea level:	Not Reported	Note:	Not Reported
Level reading date:	1987-09-09	Feet below surface:	45.16
Feet to sea level:	Not Reported	Note:	Not Reported
Level reading date:	1987-08-10	Feet below surface:	17.11
Feet to sea level:	Not Reported	Note:	Not Reported
Level reading date:	1987-07-15	Feet below surface:	13.18
Feet to sea level:	Not Reported	Note:	Not Reported
Level reading date:	1987-06-05	Feet below surface:	5.00
Feet to sea level:	Not Reported	Note:	Not Reported
Level reading date:	1987-05-06	Feet below surface:	6.83
Feet to sea level:	Not Reported	Note:	Not Reported
Level reading date:	1987-04-09	Feet below surface:	8.84
Feet to sea level:	Not Reported	Note:	Not Reported
Level reading date:	1987-03-11	Feet below surface:	11.30
Feet to sea level:	Not Reported	Note:	Not Reported
Level reading date:	1987-02-05	Feet below surface:	15.35
Feet to sea level:	Not Reported	Note:	Not Reported
Level reading date:	1987-01-09	Feet below surface:	21.12
Feet to sea level:	Not Reported	Note:	Not Reported
Level reading date:	1986-12-04	Feet below surface:	35.97
Feet to sea level:	Not Reported	Note:	Not Reported
Level reading date:	1986-11-12	Feet below surface:	69.52
Feet to sea level:	Not Reported		
Note:	A nearby site that taps the same aquifer was being pumped.		
Level reading date:	1986-10-13	Feet below surface:	71.00
Feet to sea level:	Not Reported	Note:	Not Reported
Level reading date:	1986-09-12	Feet below surface:	105.55
Feet to sea level:	Not Reported		
Note:	A nearby site that taps the same aquifer was being pumped.		
Level reading date:	1986-08-13	Feet below surface:	59.37
Feet to sea level:	Not Reported	Note:	Not Reported

Docusign Envelope ID: 3773F87A-0B89-4932-BA2C-CA8383B3EEAD

Level reading date:	1986-07-07	Feet below surface:	79.62
Feet to sea level:	Not Reported		
Note:	A nearby site that taps the same aquifer had been pumped recently.		
Level reading date:	1986-07-03	Feet below surface:	83.29
Feet to sea level:	Not Reported	Note:	Not Reported
Level reading date:	1986-06-06	Feet below surface:	53.55
Feet to sea level:	Not Reported		
Note:	A nearby site that taps the same aquifer had been pumped recently.		
Level reading date:	1986-05-08	Feet below surface:	24.88
Feet to sea level:	Not Reported	Note:	Not Reported
Level reading date:	1986-04-15	Feet below surface:	50.25
Feet to sea level:	Not Reported		
Note:	A nearby site that taps the same aquifer had been pumped recently.		
Level reading date:	1986-03-11	Feet below surface:	72.60
Feet to sea level:	Not Reported	Note:	Not Reported
Level reading date:	1986-02-07	Feet below surface:	80.79
Feet to sea level:	Not Reported	Note:	Not Reported
Level reading date:	1986-01-07	Feet below surface:	18.20
Feet to sea level:	Not Reported	Note:	Not Reported
Level reading date:	1985-12-04	Feet below surface:	15.34
Feet to sea level:	Not Reported	Note:	Not Reported
Level reading date:	1985-11-06	Feet below surface:	22.67
Feet to sea level:	Not Reported	Note:	Not Reported
Level reading date:	1985-10-03	Feet below surface:	59.44
Feet to sea level:	Not Reported	Note:	Not Reported
Level reading date:	1985-09-05	Feet below surface:	60.49
Feet to sea level:	Not Reported	Note:	Not Reported
Level reading date:	1985-08-14	Feet below surface:	61.46
Feet to sea level:	Not Reported	Note:	Not Reported
Level reading date:	1985-07-11	Feet below surface:	59.07
Feet to sea level:	Not Reported	Note:	Not Reported
Level reading date:	1985-07-08	Feet below surface:	61.82
Feet to sea level:	Not Reported	Note:	Not Reported
Level reading date:	1985-06-06	Feet below surface:	21.40
Feet to sea level:	Not Reported	Note:	Not Reported
Level reading date:	1985-05-02	Feet below surface:	14.75
Feet to sea level:	Not Reported	Note:	Not Reported
Level reading date:	1985-04-03	Feet below surface:	22.92
Feet to sea level:	Not Reported	Note:	Not Reported
Level reading date:	1985-03-05	Feet below surface:	50.16
Feet to sea level:	Not Reported	Note:	Not Reported
Level reading date:	1985-02-04	Feet below surface:	59.54
Feet to sea level:	Not Reported	Note:	Not Reported

Docusign Envelope ID: 3773F87A-0B89-4932-BA2C-CA8383B3EEAD

Level reading date:	1985-01-11	Feet below surface:	60.42
Feet to sea level:	Not Reported	Note:	Not Reported
Level reading date:	1984-12-11	Feet below surface:	75.00
Feet to sea level:	Not Reported		
Note:	A nearby site that taps the same aquifer was being pumped.		
Level reading date:	1984-11-05	Feet below surface:	33.67
Feet to sea level:	Not Reported	Note:	Not Reported
Level reading date:	1984-10-09	Feet below surface:	76.42
Feet to sea level:	Not Reported		
Note:	A nearby site that taps the same aquifer was being pumped.		
Level reading date:	1984-09-12	Feet below surface:	86.50
Feet to sea level:	Not Reported		
Note:	A nearby site that taps the same aquifer was being pumped.		
Level reading date:	1984-08-07	Feet below surface:	91.66
Feet to sea level:	Not Reported		
Note:	A nearby site that taps the same aquifer was being pumped.		
Level reading date:	1984-07-09	Feet below surface:	92.33
Feet to sea level:	Not Reported		
Note:	A nearby site that taps the same aquifer was being pumped.		
Level reading date:	1984-06-05	Feet below surface:	85.08
Feet to sea level:	Not Reported		
Note:	A nearby site that taps the same aquifer was being pumped.		
Level reading date:	1984-05-03	Feet below surface:	54.71
Feet to sea level:	Not Reported		
Note:	A nearby site that taps the same aquifer was being pumped.		
Level reading date:	1984-04-10	Feet below surface:	6.25
Feet to sea level:	Not Reported	Note:	Not Reported
Level reading date:	1984-03-02	Feet below surface:	5.21
Feet to sea level:	Not Reported	Note:	Not Reported
Level reading date:	1984-02-06	Feet below surface:	5.33
Feet to sea level:	Not Reported	Note:	Not Reported
Level reading date:	1984-01-05	Feet below surface:	32.92
Feet to sea level:	Not Reported		
Note:	A nearby site that taps the same aquifer was being pumped.		
Level reading date:	1983-12-06	Feet below surface:	19.05
Feet to sea level:	Not Reported	Note:	Not Reported
Level reading date:	1983-11-03	Feet below surface:	23.92
Feet to sea level:	Not Reported	Note:	Not Reported
Level reading date:	1983-10-05	Feet below surface:	74.16
Feet to sea level:	Not Reported	Note:	Not Reported
Level reading date:	1983-09-01	Feet below surface:	97.04
Feet to sea level:	Not Reported		
Note:	A nearby site that taps the same aquifer was being pumped.		
Level reading date:	1983-08-04	Feet below surface:	91.58
Feet to sea level:	Not Reported		

Docusign Envelope ID: 3773F87A-0B89-4932-BA2C-CA8383B3EEAD

Note:	A nearby site that taps the same aquifer was being pumped.		
Level reading date:	1983-07-13	Feet below surface:	47.79
Feet to sea level:	Not Reported		
Note:	A nearby site that taps the same aquifer was being pumped.		
Level reading date:	1983-06-08	Feet below surface:	4.62
Feet to sea level:	Not Reported	Note:	Not Reported
Level reading date:	1983-05-03	Feet below surface:	19.67
Feet to sea level:	Not Reported		
Note:	A nearby site that taps the same aquifer was being pumped.		
Level reading date:	1983-04-12	Feet below surface:	12.66
Feet to sea level:	Not Reported	Note:	Not Reported
Level reading date:	1983-03-08	Feet below surface:	8.26
Feet to sea level:	Not Reported		
Note:	A nearby site that taps the same aquifer was being pumped.		
Level reading date:	1983-02-03	Feet below surface:	14.45
Feet to sea level:	Not Reported	Note:	Not Reported
Level reading date:	1983-01-11	Feet below surface:	7.40
Feet to sea level:	Not Reported	Note:	Not Reported
Level reading date:	1982-12-02	Feet below surface:	10.15
Feet to sea level:	Not Reported	Note:	Not Reported
Level reading date:	1982-11-03	Feet below surface:	18.69
Feet to sea level:	Not Reported	Note:	Not Reported
Level reading date:	1982-10-07	Feet below surface:	38.56
Feet to sea level:	Not Reported	Note:	Not Reported
Level reading date:	1982-09-08	Feet below surface:	50.19
Feet to sea level:	Not Reported	Note:	Not Reported
Level reading date:	1982-08-04	Feet below surface:	42.87
Feet to sea level:	Not Reported	Note:	Not Reported
Level reading date:	1982-07-14	Feet below surface:	46.87
Feet to sea level:	Not Reported	Note:	Not Reported
Level reading date:	1982-06-03	Feet below surface:	31.50
Feet to sea level:	Not Reported	Note:	Not Reported
Level reading date:	1982-05-07	Feet below surface:	8.49
Feet to sea level:	Not Reported	Note:	Not Reported
Level reading date:	1982-04-06	Feet below surface:	9.35
Feet to sea level:	Not Reported	Note:	Not Reported
Level reading date:	1982-03-10	Feet below surface:	22.68
Feet to sea level:	Not Reported	Note:	Not Reported
Level reading date:	1982-02-03	Feet below surface:	10.60
Feet to sea level:	Not Reported	Note:	Not Reported
Level reading date:	1982-01-11	Feet below surface:	12.74
Feet to sea level:	Not Reported	Note:	Not Reported

Docusign Envelope ID: 3773F87A-0B89-4932-BA2C-CA8383B3EEAD

Level reading date:	1981-12-08	Feet below surface:	19.88
Feet to sea level:	Not Reported	Note:	Not Reported
Level reading date:	1981-11-17	Feet below surface:	28.49
Feet to sea level:	Not Reported	Note:	Not Reported
Level reading date:	1981-10-14	Feet below surface:	38.79
Feet to sea level:	Not Reported	Note:	Not Reported
Level reading date:	1981-09-09	Feet below surface:	66.73
Feet to sea level:	Not Reported	Note:	Not Reported
Level reading date:	1981-08-05	Feet below surface:	56.38
Feet to sea level:	Not Reported	Note:	Not Reported
Level reading date:	1981-07-14	Feet below surface:	56.79
Feet to sea level:	Not Reported	Note:	Not Reported
Level reading date:	1981-06-24	Feet below surface:	43.18
Feet to sea level:	Not Reported	Note:	Not Reported
Level reading date:	1981-05-15	Feet below surface:	25.73
Feet to sea level:	Not Reported	Note:	Not Reported
Level reading date:	1981-04-09	Feet below surface:	39.60
Feet to sea level:	Not Reported	Note:	Not Reported
Level reading date:	1981-03-11	Feet below surface:	37.67
Feet to sea level:	Not Reported	Note:	Not Reported
Level reading date:	1981-02-27	Feet below surface:	67.68
Feet to sea level:	Not Reported	Note:	Not Reported
Level reading date:	1981-01-15	Feet below surface:	55.45
Feet to sea level:	Not Reported	Note:	Not Reported
Level reading date:	1980-12-09	Feet below surface:	65.24
Feet to sea level:	Not Reported	Note:	Not Reported
Level reading date:	1980-11-07	Feet below surface:	76.60
Feet to sea level:	Not Reported	Note:	Not Reported
Level reading date:	1980-10-08	Feet below surface:	82.78
Feet to sea level:	Not Reported	Note:	Not Reported
Level reading date:	1980-09-12	Feet below surface:	83.89
Feet to sea level:	Not Reported	Note:	Not Reported
Level reading date:	1980-08-06	Feet below surface:	87.78
Feet to sea level:	Not Reported	Note:	Not Reported
Level reading date:	1980-07-10	Feet below surface:	86.10
Feet to sea level:	Not Reported	Note:	Not Reported
Level reading date:	1980-06-05	Feet below surface:	83.28
Feet to sea level:	Not Reported	Note:	Not Reported
Level reading date:	1980-05-19	Feet below surface:	82.59
Feet to sea level:	Not Reported	Note:	Not Reported
Level reading date:	1980-04-19	Feet below surface:	72.68
Feet to sea level:	Not Reported	Note:	Not Reported

Docusign Envelope ID: 3773F87A-0B89-4932-BA2C-CA8383B3EEAD

GEOCHECK® - PHYSICAL SETTING SOURCE MAP FINDINGS

Level reading date:	1980-03-11	Feet below surface:	73.64
Feet to sea level:	Not Reported	Note:	Not Reported
Level reading date:	1980-02-12	Feet below surface:	71.60
Feet to sea level:	Not Reported	Note:	Not Reported
Level reading date:	1980-01-16	Feet below surface:	75.50
Feet to sea level:	Not Reported	Note:	Not Reported
Level reading date:	1979-11-13	Feet below surface:	80.10
Feet to sea level:	Not Reported	Note:	Not Reported
Level reading date:	1979-10-10	Feet below surface:	78.30
Feet to sea level:	Not Reported	Note:	Not Reported
Level reading date:	1979-09-11	Feet below surface:	73.12
Feet to sea level:	Not Reported	Note:	Not Reported
Level reading date:	1979-08-02	Feet below surface:	72.92
Feet to sea level:	Not Reported	Note:	Not Reported
Level reading date:	1979-07-17	Feet below surface:	69.00
Feet to sea level:	Not Reported	Note:	Not Reported
Level reading date:	1979-06-08	Feet below surface:	50.40
Feet to sea level:	Not Reported	Note:	Not Reported
Level reading date:	1979-05-04	Feet below surface:	46.12
Feet to sea level:	Not Reported	Note:	Not Reported
Level reading date:	1979-04-11	Feet below surface:	46.00
Feet to sea level:	Not Reported	Note:	Not Reported
Level reading date:	1979-03-08	Feet below surface:	45.30
Feet to sea level:	Not Reported	Note:	Not Reported
Level reading date:	1979-02-07	Feet below surface:	41.00
Feet to sea level:	Not Reported	Note:	Not Reported
Level reading date:	1979-01-10	Feet below surface:	41.10
Feet to sea level:	Not Reported	Note:	Not Reported
Level reading date:	1978-12-07	Feet below surface:	35.69
Feet to sea level:	Not Reported	Note:	Not Reported
Level reading date:	1978-11-03	Feet below surface:	48.86
Feet to sea level:	Not Reported	Note:	Not Reported
Level reading date:	1978-10-10	Feet below surface:	48.22
Feet to sea level:	Not Reported	Note:	Not Reported
Level reading date:	1978-09-08	Feet below surface:	23.04
Feet to sea level:	Not Reported	Note:	Not Reported
Level reading date:	1978-08-01	Feet below surface:	22.80
Feet to sea level:	Not Reported	Note:	Not Reported
Level reading date:	1978-07-06	Feet below surface:	6.93
Feet to sea level:	Not Reported	Note:	Not Reported
Level reading date:	1978-06-01	Feet below surface:	5.80
Feet to sea level:	Not Reported	Note:	Not Reported

Docusign Envelope ID: 3773F87A-0B89-4932-BA2C-CA8383B3EEAD

Level reading date:	1978-05-11	Feet below surface:	8.53
Feet to sea level:	Not Reported	Note:	Not Reported
Level reading date:	1978-04-06	Feet below surface:	8.50
Feet to sea level:	Not Reported	Note:	Not Reported
Level reading date:	1978-03-03	Feet below surface:	9.38
Feet to sea level:	Not Reported	Note:	Not Reported
Level reading date:	1978-02-02	Feet below surface:	17.74
Feet to sea level:	Not Reported	Note:	Not Reported
Level reading date:	1978-01-05	Feet below surface:	22.94
Feet to sea level:	Not Reported	Note:	Not Reported
Level reading date:	1977-12-08	Feet below surface:	56.40
Feet to sea level:	Not Reported	Note:	Not Reported
Level reading date:	1977-11-02	Feet below surface:	22.50
Feet to sea level:	Not Reported	Note:	Not Reported
Level reading date:	1977-10-05	Feet below surface:	40.46
Feet to sea level:	Not Reported	Note:	Not Reported
Level reading date:	1977-09-07	Feet below surface:	57.22
Feet to sea level:	Not Reported	Note:	Not Reported
Level reading date:	1977-08-12	Feet below surface:	58.80
Feet to sea level:	Not Reported	Note:	Not Reported
Level reading date:	1977-07-14	Feet below surface:	58.52
Feet to sea level:	Not Reported		
Note:	A nearby site that taps the same aquifer was being pumped.		
Level reading date:	1977-05-13	Feet below surface:	51.94
Feet to sea level:	Not Reported	Note:	Not Reported
Level reading date:	1977-04-21	Feet below surface:	9.90
Feet to sea level:	Not Reported	Note:	Not Reported
Level reading date:	1977-02-08	Feet below surface:	11.68
Feet to sea level:	Not Reported	Note:	Not Reported
Level reading date:	1977-01-04	Feet below surface:	13.13
Feet to sea level:	Not Reported	Note:	Not Reported
Level reading date:	1976-11-29	Feet below surface:	13.82
Feet to sea level:	Not Reported	Note:	Not Reported
Level reading date:	1976-10-07	Feet below surface:	14.08
Feet to sea level:	Not Reported	Note:	Not Reported
Level reading date:	1976-09-14	Feet below surface:	21.60
Feet to sea level:	Not Reported	Note:	Not Reported
Level reading date:	1976-08-10	Feet below surface:	17.55
Feet to sea level:	Not Reported	Note:	Not Reported
Level reading date:	1976-07-13	Feet below surface:	19.90
Feet to sea level:	Not Reported	Note:	Not Reported
Level reading date:	1976-06-16	Feet below surface:	8.22

Docusign Envelope ID: 3773F87A-0B89-4932-BA2C-CA8383B3EEAD

Feet to sea level:	Not Reported	Note:	Not Reported
Level reading date:	1976-05-11	Feet below surface:	7.68
Feet to sea level:	Not Reported	Note:	Not Reported
Level reading date:	1976-04-08	Feet below surface:	1.18
Feet to sea level:	Not Reported	Note:	Not Reported

T278
NNE **FED USGS** **USGS40000143801**
1/4 - 1/2 Mile
Higher

Organization ID:	USGS-CA		
Organization Name:	USGS California Water Science Center		
Monitor Location:	004N027W22B004S	Type:	Well
Description:	Not Reported	HUC:	18060013
Drainage Area:	Not Reported	Drainage Area Units:	Not Reported
Contrib Drainage Area:	Not Reported	Contrib Drainage Area Unts:	Not Reported
Aquifer:	California Coastal Basin aquifers		
Formation Type:	Not Reported	Aquifer Type:	Not Reported
Construction Date:	19730831	Well Depth:	660
Well Depth Units:	ft	Well Hole Depth:	660
Well Hole Depth Units:	ft		

Ground water levels,Number of Measurements:	196	Level reading date:	1992-04-16
Feet below surface:	Not Reported	Feet to sea level:	Not Reported
Note:	The measurement was discontinued.		
Level reading date:	1992-03-12	Feet below surface:	2.93
Feet to sea level:	Not Reported		
Note:	A nearby site that taps the same aquifer was being pumped.		
Level reading date:	1992-02-19	Feet below surface:	1.95
Feet to sea level:	Not Reported	Note:	Not Reported
Level reading date:	1992-01-13	Feet below surface:	3.79
Feet to sea level:	Not Reported	Note:	Not Reported
Level reading date:	1991-12-16	Feet below surface:	5.70
Feet to sea level:	Not Reported	Note:	Not Reported
Level reading date:	1991-11-12	Feet below surface:	5.18
Feet to sea level:	Not Reported	Note:	Not Reported
Level reading date:	1991-10-10	Feet below surface:	6.76
Feet to sea level:	Not Reported	Note:	Not Reported
Level reading date:	1991-09-17	Feet below surface:	8.71
Feet to sea level:	Not Reported	Note:	Not Reported
Level reading date:	1991-08-05	Feet below surface:	8.88
Feet to sea level:	Not Reported	Note:	Not Reported
Level reading date:	1991-07-11	Feet below surface:	11.82
Feet to sea level:	Not Reported	Note:	Not Reported
Level reading date:	1991-06-11	Feet below surface:	12.16
Feet to sea level:	Not Reported	Note:	Not Reported

Docusign Envelope ID: 3773F87A-0B89-4932-BA2C-CA8383B3EEAD

Level reading date:	1991-05-08	Feet below surface:	14.95
Feet to sea level:	Not Reported	Note:	Not Reported
Level reading date:	1991-04-10	Feet below surface:	17.69
Feet to sea level:	Not Reported		
Note:	A nearby site that taps the same aquifer had been pumped recently.		
Level reading date:	1991-03-11	Feet below surface:	21.16
Feet to sea level:	Not Reported	Note:	Not Reported
Level reading date:	1991-02-12	Feet below surface:	25.67
Feet to sea level:	Not Reported		
Note:	A nearby site that taps the same aquifer had been pumped recently.		
Level reading date:	1991-01-10	Feet below surface:	34.05
Feet to sea level:	Not Reported		
Note:	A nearby site that taps the same aquifer had been pumped recently.		
Level reading date:	1990-12-14	Feet below surface:	47.30
Feet to sea level:	Not Reported	Note:	Not Reported
Level reading date:	1990-11-12	Feet below surface:	108.98
Feet to sea level:	Not Reported		
Note:	A nearby site that taps the same aquifer was being pumped.		
Level reading date:	1990-10-11	Feet below surface:	117.38
Feet to sea level:	Not Reported		
Note:	A nearby site that taps the same aquifer was being pumped.		
Level reading date:	1990-09-12	Feet below surface:	106.96
Feet to sea level:	Not Reported	Note:	Not Reported
Level reading date:	1990-08-08	Feet below surface:	106.08
Feet to sea level:	Not Reported		
Note:	A nearby site that taps the same aquifer was being pumped.		
Level reading date:	1990-07-10	Feet below surface:	115.14
Feet to sea level:	Not Reported		
Note:	A nearby site that taps the same aquifer was being pumped.		
Level reading date:	1990-06-06	Feet below surface:	112.10
Feet to sea level:	Not Reported		
Note:	A nearby site that taps the same aquifer was being pumped.		
Level reading date:	1990-05-08	Feet below surface:	110.83
Feet to sea level:	Not Reported		
Note:	A nearby site that taps the same aquifer was being pumped.		
Level reading date:	1990-04-09	Feet below surface:	92.32
Feet to sea level:	Not Reported		
Note:	A nearby site that taps the same aquifer was being pumped.		
Level reading date:	1990-03-08	Feet below surface:	104.02
Feet to sea level:	Not Reported		
Note:	A nearby site that taps the same aquifer was being pumped.		
Level reading date:	1990-02-08	Feet below surface:	88.88
Feet to sea level:	Not Reported		
Note:	A nearby site that taps the same aquifer was being pumped.		
Level reading date:	1990-01-08	Feet below surface:	109.50
Feet to sea level:	Not Reported		

Docusign Envelope ID: 3773F87A-0B89-4932-BA2C-CA8383B3EEAD

Note:	A nearby site that taps the same aquifer was being pumped.		
Level reading date:	1989-12-06	Feet below surface:	103.25
Feet to sea level:	Not Reported		
Note:	A nearby site that taps the same aquifer was being pumped.		
Level reading date:	1989-11-08	Feet below surface:	94.29
Feet to sea level:	Not Reported		
Note:	A nearby site that taps the same aquifer was being pumped.		
Level reading date:	1989-10-09	Feet below surface:	99.50
Feet to sea level:	Not Reported		
Note:	A nearby site that taps the same aquifer was being pumped.		
Level reading date:	1989-09-15	Feet below surface:	92.95
Feet to sea level:	Not Reported		
Note:	A nearby site that taps the same aquifer was being pumped.		
Level reading date:	1989-08-08	Feet below surface:	93.56
Feet to sea level:	Not Reported		
Note:	A nearby site that taps the same aquifer was being pumped.		
Level reading date:	1989-07-10	Feet below surface:	70.94
Feet to sea level:	Not Reported		
Note:	A nearby site that taps the same aquifer was being pumped.		
Level reading date:	1989-06-05	Feet below surface:	26.56
Feet to sea level:	Not Reported		
Note:	A nearby site that taps the same aquifer was being pumped.		
Level reading date:	1989-05-08	Feet below surface:	Not Reported
Feet to sea level:	Not Reported		
Note:	The site was flowing, but the head could not be measured without additional equipment.		
Level reading date:	1989-04-06	Feet below surface:	Not Reported
Feet to sea level:	Not Reported		
Note:	The site was flowing, but the head could not be measured without additional equipment.		
Level reading date:	1989-03-06	Feet below surface:	Not Reported
Feet to sea level:	Not Reported		
Note:	The site was flowing, but the head could not be measured without additional equipment.		
Level reading date:	1989-02-15	Feet below surface:	Not Reported
Feet to sea level:	Not Reported		
Note:	The site was flowing, but the head could not be measured without additional equipment.		
Level reading date:	1989-02-07	Feet below surface:	-3.31
Feet to sea level:	Not Reported	Note:	Not Reported
Level reading date:	1989-02-06	Feet below surface:	Not Reported
Feet to sea level:	Not Reported		
Note:	The site was flowing, but the head could not be measured without additional equipment.		
Level reading date:	1989-01-04	Feet below surface:	Not Reported
Feet to sea level:	Not Reported		
Note:	The site was flowing, but the head could not be measured without additional equipment.		
Level reading date:	1988-12-13	Feet below surface:	Not Reported
Feet to sea level:	Not Reported		
Note:	The site was flowing, but the head could not be measured without additional equipment.		
Level reading date:	1988-11-10	Feet below surface:	Not Reported

Docusign Envelope ID: 3773F87A-0B89-4932-BA2C-CA8383B3EEAD

Feet to sea level:	Not Reported		
Note:	The site was flowing, but the head could not be measured without additional equipment.		
Level reading date:	1988-10-12	Feet below surface:	Not Reported
Feet to sea level:	Not Reported		
Note:	The site was flowing, but the head could not be measured without additional equipment.		
Level reading date:	1988-09-08	Feet below surface:	Not Reported
Feet to sea level:	Not Reported		
Note:	The site was flowing, but the head could not be measured without additional equipment.		
Level reading date:	1988-08-10	Feet below surface:	0.53
Feet to sea level:	Not Reported	Note:	Not Reported
Level reading date:	1988-07-06	Feet below surface:	35.62
Feet to sea level:	Not Reported	Note:	Not Reported
Level reading date:	1988-06-13	Feet below surface:	3.10
Feet to sea level:	Not Reported	Note:	Not Reported
Level reading date:	1988-06-06	Feet below surface:	3.84
Feet to sea level:	Not Reported	Note:	Not Reported
Level reading date:	1988-05-11	Feet below surface:	3.92
Feet to sea level:	Not Reported	Note:	Not Reported
Level reading date:	1988-04-05	Feet below surface:	50.95
Feet to sea level:	Not Reported	Note:	Not Reported
Level reading date:	1988-03-15	Feet below surface:	46.54
Feet to sea level:	Not Reported	Note:	Not Reported
Level reading date:	1988-02-10	Feet below surface:	2.76
Feet to sea level:	Not Reported	Note:	Not Reported
Level reading date:	1988-01-07	Feet below surface:	4.06
Feet to sea level:	Not Reported	Note:	Not Reported
Level reading date:	1987-12-10	Feet below surface:	6.66
Feet to sea level:	Not Reported	Note:	Not Reported
Level reading date:	1987-11-10	Feet below surface:	15.41
Feet to sea level:	Not Reported	Note:	Not Reported
Level reading date:	1987-10-07	Feet below surface:	57.09
Feet to sea level:	Not Reported	Note:	Not Reported
Level reading date:	1987-09-09	Feet below surface:	45.23
Feet to sea level:	Not Reported	Note:	Not Reported
Level reading date:	1987-08-15	Feet below surface:	10.37
Feet to sea level:	Not Reported	Note:	Not Reported
Level reading date:	1987-08-13	Feet below surface:	13.54
Feet to sea level:	Not Reported	Note:	Not Reported
Level reading date:	1987-08-10	Feet below surface:	14.87
Feet to sea level:	Not Reported	Note:	Not Reported
Level reading date:	1987-07-15	Feet below surface:	8.19
Feet to sea level:	Not Reported	Note:	Not Reported

Docusign Envelope ID: 3773F87A-0B89-4932-BA2C-CA8383B3EEAD

Level reading date:	1987-06-05	Feet below surface:	4.62
Feet to sea level:	Not Reported	Note:	Not Reported
Level reading date:	1987-05-06	Feet below surface:	5.42
Feet to sea level:	Not Reported	Note:	Not Reported
Level reading date:	1987-04-09	Feet below surface:	10.26
Feet to sea level:	Not Reported	Note:	Not Reported
Level reading date:	1987-03-11	Feet below surface:	10.88
Feet to sea level:	Not Reported	Note:	Not Reported
Level reading date:	1987-02-05	Feet below surface:	14.93
Feet to sea level:	Not Reported	Note:	Not Reported
Level reading date:	1987-01-09	Feet below surface:	20.80
Feet to sea level:	Not Reported	Note:	Not Reported
Level reading date:	1986-12-04	Feet below surface:	35.43
Feet to sea level:	Not Reported	Note:	Not Reported
Level reading date:	1986-11-12	Feet below surface:	69.50
Feet to sea level:	Not Reported	Note:	Not Reported
Level reading date:	1986-10-13	Feet below surface:	68.98
Feet to sea level:	Not Reported	Note:	Not Reported
Level reading date:	1986-09-12	Feet below surface:	105.64
Feet to sea level:	Not Reported		
Note:	A nearby site that taps the same aquifer was being pumped.		
Level reading date:	1986-08-13	Feet below surface:	29.50
Feet to sea level:	Not Reported	Note:	Not Reported
Level reading date:	1986-07-07	Feet below surface:	81.05
Feet to sea level:	Not Reported		
Note:	A nearby site that taps the same aquifer had been pumped recently.		
Level reading date:	1986-06-06	Feet below surface:	57.88
Feet to sea level:	Not Reported		
Note:	A nearby site that taps the same aquifer had been pumped recently.		
Level reading date:	1986-05-08	Feet below surface:	24.50
Feet to sea level:	Not Reported		
Note:	A nearby site that taps the same aquifer had been pumped recently.		
Level reading date:	1986-04-15	Feet below surface:	49.86
Feet to sea level:	Not Reported	Note:	Not Reported
Level reading date:	1986-03-11	Feet below surface:	78.35
Feet to sea level:	Not Reported	Note:	Not Reported
Level reading date:	1986-02-07	Feet below surface:	87.74
Feet to sea level:	Not Reported	Note:	Not Reported
Level reading date:	1986-01-07	Feet below surface:	17.88
Feet to sea level:	Not Reported	Note:	Not Reported
Level reading date:	1985-12-04	Feet below surface:	14.84
Feet to sea level:	Not Reported	Note:	Not Reported
Level reading date:	1985-11-06	Feet below surface:	22.25

Docusign Envelope ID: 3773F87A-0B89-4932-BA2C-CA8383B3EEAD

Feet to sea level:	Not Reported	Note:	Not Reported
Level reading date:	1985-10-03	Feet below surface:	59.50
Feet to sea level:	Not Reported	Note:	Not Reported
Level reading date:	1985-09-05	Feet below surface:	60.41
Feet to sea level:	Not Reported	Note:	Not Reported
Level reading date:	1985-08-14	Feet below surface:	61.25
Feet to sea level:	Not Reported	Note:	Not Reported
Level reading date:	1985-07-11	Feet below surface:	68.02
Feet to sea level:	Not Reported	Note:	Not Reported
Level reading date:	1985-07-08	Feet below surface:	74.12
Feet to sea level:	Not Reported	Note:	Not Reported
Level reading date:	1985-06-06	Feet below surface:	21.30
Feet to sea level:	Not Reported	Note:	Not Reported
Level reading date:	1985-05-02	Feet below surface:	14.42
Feet to sea level:	Not Reported	Note:	Not Reported
Level reading date:	1985-04-03	Feet below surface:	14.96
Feet to sea level:	Not Reported	Note:	Not Reported
Level reading date:	1985-03-05	Feet below surface:	49.75
Feet to sea level:	Not Reported	Note:	Not Reported
Level reading date:	1985-02-04	Feet below surface:	59.83
Feet to sea level:	Not Reported	Note:	Not Reported
Level reading date:	1985-01-11	Feet below surface:	61.50
Feet to sea level:	Not Reported	Note:	Not Reported
Level reading date:	1984-12-11	Feet below surface:	84.00
Feet to sea level:	Not Reported		
Note:	A nearby site that taps the same aquifer was being pumped.		
Level reading date:	1984-11-05	Feet below surface:	33.17
Feet to sea level:	Not Reported	Note:	Not Reported
Level reading date:	1984-10-09	Feet below surface:	85.83
Feet to sea level:	Not Reported		
Note:	A nearby site that taps the same aquifer was being pumped.		
Level reading date:	1984-09-12	Feet below surface:	96.83
Feet to sea level:	Not Reported	Note:	Not Reported
Level reading date:	1984-08-07	Feet below surface:	95.46
Feet to sea level:	Not Reported		
Note:	A nearby site that taps the same aquifer was being pumped.		
Level reading date:	1984-07-09	Feet below surface:	77.04
Feet to sea level:	Not Reported		
Note:	A nearby site that taps the same aquifer was being pumped.		
Level reading date:	1984-06-05	Feet below surface:	81.33
Feet to sea level:	Not Reported		
Note:	A nearby site that taps the same aquifer was being pumped.		
Level reading date:	1984-05-03	Feet below surface:	49.13

Docusign Envelope ID: 3773F87A-0B89-4932-BA2C-CA8383B3EEAD

Feet to sea level:	Not Reported	Note:	Not Reported
Level reading date:	1984-04-10	Feet below surface:	5.54
Feet to sea level:	Not Reported	Note:	Not Reported
Level reading date:	1984-03-01	Feet below surface:	4.58
Feet to sea level:	Not Reported	Note:	Not Reported
Level reading date:	1984-02-06	Feet below surface:	4.42
Feet to sea level:	Not Reported	Note:	Not Reported
Level reading date:	1984-01-05	Feet below surface:	29.58
Feet to sea level:	Not Reported		
Note:	A nearby site that taps the same aquifer was being pumped.		
Level reading date:	1983-12-06	Feet below surface:	17.58
Feet to sea level:	Not Reported	Note:	Not Reported
Level reading date:	1983-11-03	Feet below surface:	23.08
Feet to sea level:	Not Reported	Note:	Not Reported
Level reading date:	1983-10-05	Feet below surface:	73.67
Feet to sea level:	Not Reported	Note:	Not Reported
Level reading date:	1983-09-01	Feet below surface:	99.58
Feet to sea level:	Not Reported		
Note:	A nearby site that taps the same aquifer was being pumped.		
Level reading date:	1983-08-04	Feet below surface:	96.17
Feet to sea level:	Not Reported		
Note:	A nearby site that taps the same aquifer was being pumped.		
Level reading date:	1983-07-13	Feet below surface:	47.87
Feet to sea level:	Not Reported		
Note:	A nearby site that taps the same aquifer was being pumped.		
Level reading date:	1983-06-08	Feet below surface:	4.35
Feet to sea level:	Not Reported	Note:	Not Reported
Level reading date:	1983-05-03	Feet below surface:	19.81
Feet to sea level:	Not Reported		
Note:	A nearby site that taps the same aquifer was being pumped.		
Level reading date:	1983-04-12	Feet below surface:	12.37
Feet to sea level:	Not Reported	Note:	Not Reported
Level reading date:	1983-03-08	Feet below surface:	8.05
Feet to sea level:	Not Reported		
Note:	A nearby site that taps the same aquifer was being pumped.		
Level reading date:	1983-02-03	Feet below surface:	15.39
Feet to sea level:	Not Reported	Note:	Not Reported
Level reading date:	1983-01-11	Feet below surface:	7.15
Feet to sea level:	Not Reported	Note:	Not Reported
Level reading date:	1982-12-02	Feet below surface:	9.88
Feet to sea level:	Not Reported	Note:	Not Reported
Level reading date:	1982-11-03	Feet below surface:	15.57
Feet to sea level:	Not Reported	Note:	Not Reported

Docusign Envelope ID: 3773F87A-0B89-4932-BA2C-CA8383B3EEAD

Level reading date:	1982-10-07	Feet below surface:	34.23
Feet to sea level:	Not Reported	Note:	Not Reported
Level reading date:	1982-09-08	Feet below surface:	57.40
Feet to sea level:	Not Reported	Note:	Not Reported
Level reading date:	1982-08-04	Feet below surface:	57.11
Feet to sea level:	Not Reported	Note:	Not Reported
Level reading date:	1982-07-14	Feet below surface:	57.50
Feet to sea level:	Not Reported	Note:	Not Reported
Level reading date:	1982-06-03	Feet below surface:	43.52
Feet to sea level:	Not Reported	Note:	Not Reported
Level reading date:	1982-05-07	Feet below surface:	8.39
Feet to sea level:	Not Reported	Note:	Not Reported
Level reading date:	1982-04-06	Feet below surface:	9.70
Feet to sea level:	Not Reported	Note:	Not Reported
Level reading date:	1982-03-10	Feet below surface:	21.19
Feet to sea level:	Not Reported	Note:	Not Reported
Level reading date:	1982-02-03	Feet below surface:	10.49
Feet to sea level:	Not Reported	Note:	Not Reported
Level reading date:	1982-01-11	Feet below surface:	12.61
Feet to sea level:	Not Reported	Note:	Not Reported
Level reading date:	1981-12-17	Feet below surface:	16.54
Feet to sea level:	Not Reported	Note:	Not Reported
Level reading date:	1981-12-08	Feet below surface:	19.87
Feet to sea level:	Not Reported	Note:	Not Reported
Level reading date:	1981-11-17	Feet below surface:	25.31
Feet to sea level:	Not Reported	Note:	Not Reported
Level reading date:	1981-10-14	Feet below surface:	29.75
Feet to sea level:	Not Reported	Note:	Not Reported
Level reading date:	1981-09-09	Feet below surface:	85.68
Feet to sea level:	Not Reported	Note:	Not Reported
Level reading date:	1981-08-05	Feet below surface:	52.37
Feet to sea level:	Not Reported	Note:	Not Reported
Level reading date:	1981-07-14	Feet below surface:	83.66
Feet to sea level:	Not Reported	Note:	Not Reported
Level reading date:	1981-06-24	Feet below surface:	69.66
Feet to sea level:	Not Reported	Note:	Not Reported
Level reading date:	1981-05-15	Feet below surface:	23.81
Feet to sea level:	Not Reported	Note:	Not Reported
Level reading date:	1981-04-09	Feet below surface:	68.24
Feet to sea level:	Not Reported	Note:	Not Reported
Level reading date:	1981-03-11	Feet below surface:	32.19
Feet to sea level:	Not Reported	Note:	Not Reported

Docusign Envelope ID: 3773F87A-0B89-4932-BA2C-CA8383B3EEAD

Level reading date:	1981-02-27	Feet below surface:	60.39
Feet to sea level:	Not Reported	Note:	Not Reported
Level reading date:	1981-01-15	Feet below surface:	73.35
Feet to sea level:	Not Reported	Note:	Not Reported
Level reading date:	1980-12-09	Feet below surface:	77.63
Feet to sea level:	Not Reported	Note:	Not Reported
Level reading date:	1980-11-07	Feet below surface:	101.65
Feet to sea level:	Not Reported	Note:	Not Reported
Level reading date:	1980-10-08	Feet below surface:	103.38
Feet to sea level:	Not Reported	Note:	Not Reported
Level reading date:	1980-09-12	Feet below surface:	110.55
Feet to sea level:	Not Reported	Note:	Not Reported
Level reading date:	1980-08-06	Feet below surface:	112.30
Feet to sea level:	Not Reported	Note:	Not Reported
Level reading date:	1980-07-10	Feet below surface:	111.15
Feet to sea level:	Not Reported	Note:	Not Reported
Level reading date:	1980-06-05	Feet below surface:	108.49
Feet to sea level:	Not Reported	Note:	Not Reported
Level reading date:	1980-05-19	Feet below surface:	113.04
Feet to sea level:	Not Reported	Note:	Not Reported
Level reading date:	1980-04-19	Feet below surface:	99.60
Feet to sea level:	Not Reported	Note:	Not Reported
Level reading date:	1980-03-11	Feet below surface:	101.00
Feet to sea level:	Not Reported	Note:	Not Reported
Level reading date:	1980-02-12	Feet below surface:	100.40
Feet to sea level:	Not Reported	Note:	Not Reported
Level reading date:	1980-01-16	Feet below surface:	104.15
Feet to sea level:	Not Reported	Note:	Not Reported
Level reading date:	1979-11-13	Feet below surface:	108.87
Feet to sea level:	Not Reported	Note:	Not Reported
Level reading date:	1979-10-10	Feet below surface:	107.54
Feet to sea level:	Not Reported	Note:	Not Reported
Level reading date:	1979-09-11	Feet below surface:	98.88
Feet to sea level:	Not Reported	Note:	Not Reported
Level reading date:	1979-08-02	Feet below surface:	99.83
Feet to sea level:	Not Reported	Note:	Not Reported
Level reading date:	1979-07-17	Feet below surface:	97.45
Feet to sea level:	Not Reported	Note:	Not Reported
Level reading date:	1979-06-08	Feet below surface:	57.29
Feet to sea level:	Not Reported	Note:	Not Reported
Level reading date:	1979-05-04	Feet below surface:	49.79
Feet to sea level:	Not Reported	Note:	Not Reported

Docusign Envelope ID: 3773F87A-0B89-4932-BA2C-CA8383B3EEAD

Level reading date:	1979-04-11	Feet below surface:	49.69
Feet to sea level:	Not Reported	Note:	Not Reported
Level reading date:	1979-03-08	Feet below surface:	51.30
Feet to sea level:	Not Reported	Note:	Not Reported
Level reading date:	1979-02-07	Feet below surface:	45.97
Feet to sea level:	Not Reported	Note:	Not Reported
Level reading date:	1979-01-10	Feet below surface:	33.07
Feet to sea level:	Not Reported	Note:	Not Reported
Level reading date:	1978-12-07	Feet below surface:	33.10
Feet to sea level:	Not Reported	Note:	Not Reported
Level reading date:	1978-11-03	Feet below surface:	66.75
Feet to sea level:	Not Reported	Note:	Not Reported
Level reading date:	1978-10-10	Feet below surface:	68.60
Feet to sea level:	Not Reported	Note:	Not Reported
Level reading date:	1978-09-08	Feet below surface:	38.94
Feet to sea level:	Not Reported	Note:	Not Reported
Level reading date:	1978-08-01	Feet below surface:	37.11
Feet to sea level:	Not Reported	Note:	Not Reported
Level reading date:	1978-07-06	Feet below surface:	4.16
Feet to sea level:	Not Reported	Note:	Not Reported
Level reading date:	1978-06-01	Feet below surface:	3.87
Feet to sea level:	Not Reported	Note:	Not Reported
Level reading date:	1978-05-11	Feet below surface:	13.12
Feet to sea level:	Not Reported	Note:	Not Reported
Level reading date:	1978-04-06	Feet below surface:	11.99
Feet to sea level:	Not Reported	Note:	Not Reported
Level reading date:	1978-03-03	Feet below surface:	8.75
Feet to sea level:	Not Reported	Note:	Not Reported
Level reading date:	1978-02-02	Feet below surface:	20.62
Feet to sea level:	Not Reported	Note:	Not Reported
Level reading date:	1978-01-05	Feet below surface:	28.33
Feet to sea level:	Not Reported	Note:	Not Reported
Level reading date:	1977-12-08	Feet below surface:	79.00
Feet to sea level:	Not Reported	Note:	Not Reported
Level reading date:	1977-11-02	Feet below surface:	33.12
Feet to sea level:	Not Reported	Note:	Not Reported
Level reading date:	1977-10-05	Feet below surface:	60.65
Feet to sea level:	Not Reported	Note:	Not Reported
Level reading date:	1977-09-07	Feet below surface:	82.85
Feet to sea level:	Not Reported	Note:	Not Reported
Level reading date:	1977-08-12	Feet below surface:	84.34
Feet to sea level:	Not Reported	Note:	Not Reported

Docusign Envelope ID: 3773F87A-0B89-4932-BA2C-CA8383B3EEAD

Level reading date:	1977-07-14	Feet below surface:	84.49
Feet to sea level:	Not Reported		
Note:	A nearby site that taps the same aquifer was being pumped.		
Level reading date:	1977-05-13	Feet below surface:	63.22
Feet to sea level:	Not Reported	Note:	Not Reported
Level reading date:	1977-04-21	Feet below surface:	19.90
Feet to sea level:	Not Reported	Note:	Not Reported
Level reading date:	1977-02-08	Feet below surface:	24.44
Feet to sea level:	Not Reported	Note:	Not Reported
Level reading date:	1977-01-04	Feet below surface:	28.42
Feet to sea level:	Not Reported	Note:	Not Reported
Level reading date:	1976-11-29	Feet below surface:	30.16
Feet to sea level:	Not Reported	Note:	Not Reported
Level reading date:	1976-10-07	Feet below surface:	24.80
Feet to sea level:	Not Reported	Note:	Not Reported
Level reading date:	1976-09-14	Feet below surface:	36.00
Feet to sea level:	Not Reported	Note:	Not Reported
Level reading date:	1976-08-10	Feet below surface:	33.60
Feet to sea level:	Not Reported	Note:	Not Reported
Level reading date:	1976-07-13	Feet below surface:	33.48
Feet to sea level:	Not Reported	Note:	Not Reported
Level reading date:	1976-06-16	Feet below surface:	10.70
Feet to sea level:	Not Reported	Note:	Not Reported
Level reading date:	1976-05-11	Feet below surface:	10.96
Feet to sea level:	Not Reported	Note:	Not Reported
Level reading date:	1976-04-08	Feet below surface:	3.48
Feet to sea level:	Not Reported	Note:	Not Reported

Z279
East
1/4 - 1/2 Mile
Lower

CA WELLS **CAEDF0000043886**

Well ID:	T0608300488-MW-1	Well Type:	MONITORING
Source:	EDF	Other Name:	MW-1
GAMA PFAS Testing:	Not Reported		
Groundwater Quality Data:	https://gamagroundwater.waterboards.ca.gov/gama/gamamap/public/GamaDataDisplay.asp?dataset=EDF&samp_date=&global_id=T0608300488&assigned_name=MW-1&store_num=		
GeoTracker Data:	https://geotracker.waterboards.ca.gov/profile_report.asp?cmd=MWEDFResults&global_id=T0608300488&assigned_name=MW-1		

GEOCHECK® - PHYSICAL SETTING SOURCE MAP FINDINGS

Map ID
Direction
Distance
Elevation | Database | EDR ID Number

W280
NW
1/4 - 1/2 Mile
Higher

CA WELLS **CAEDF0000002756**

Well ID:	T0608300600-B-2	Well Type:	MONITORING
Source:	EDF	Other Name:	B-2
GAMA PFAS Testing:	Not Reported		
Groundwater Quality Data:	https://gamagroundwater.waterboards.ca.gov/gama/gamamap/public/GamaDataDisplay.asp?dataset=EDF&samp_date=&global_id=T0608300600&assigned_name=B-2&store_num=		
GeoTracker Data:	https://geotracker.waterboards.ca.gov/profile_report.asp?cmd=MWEDFResults&global_id=T0608300600&assigned_name=B-2		

AC281
North
1/4 - 1/2 Mile
Higher

CA WELLS **CADDW2000024436**

GAMA:

Well ID:	CA4210010_005_005	Well Type:	MUNICIPAL
Source:	DDW	Other Names:	4210010-005
GAMA Pfas testing:	Not Reported		
Groundwater Quality Data:	https://gamagroundwater.waterboards.ca.gov/gama/gamamap/public/GamaDataDisplay.asp?dataset=DHS&samp_date=&global_id=&assigned_name=CA4210010_005_005&store_num=		
GeoTracker Data:	Not Reported		

AC282
North
1/4 - 1/2 Mile
Higher

CA WELLS **CAPFAS000001570**

Well ID:	4210010-005	Well Type:	MUNICIPAL
Source:	Department of Health Services		
Other Name:	CITY HALL WELL	GAMA PFAS Testing:	Yes
Groundwater Quality Data:	https://gamagroundwater.waterboards.ca.gov/gama/gamamap/public/GamaDataDisplay.asp?dataset=DHS&samp_date=&global_id=&assigned_name=4210010-005&store_num=		
GeoTracker Data:	Not Reported		

W283
NW
1/2 - 1 Mile
Higher

CA WELLS **CAEDF0000116224**

Well ID:	T0608300600-B-4	Well Type:	MONITORING
Source:	EDF	Other Name:	B-4
GAMA PFAS Testing:	Not Reported		
Groundwater Quality Data:	https://gamagroundwater.waterboards.ca.gov/gama/gamamap/public/GamaDataDisplay.asp?dataset=EDF&samp_date=&global_id=T0608300600&assigned_name=B-4&store_num=		
GeoTracker Data:	https://geotracker.waterboards.ca.gov/profile_report.asp?cmd=MWEDFResults&global_id=T0608300600&assigned_name=B-4		

GEOCHECK® - PHYSICAL SETTING SOURCE MAP FINDINGS

Map ID
Direction
Distance
Elevation | Database | EDR ID Number

W284
NW
1/2 - 1 Mile
Higher

CA WELLS **CAEDF0000083367**

Well ID:	T0608300600-B-1	Well Type:	MONITORING
Source:	EDF	Other Name:	B-1
GAMA PFAS Testing:	Not Reported		
Groundwater Quality Data:	https://gamagroundwater.waterboards.ca.gov/gama/gamamap/public/GamaDataDisplay.asp?dataset=EDF&samp_date=&global_id=T0608300600&assigned_name=B-1&store_num=		
GeoTracker Data:	https://geotracker.waterboards.ca.gov/profile_report.asp?cmd=MWEDFResults&global_id=T0608300600&assigned_name=B-1		

W285
NW
1/2 - 1 Mile
Higher

CA WELLS **CAEDF0000077048**

Well ID:	T0608300600-B-5	Well Type:	MONITORING
Source:	EDF	Other Name:	B-5
GAMA PFAS Testing:	Not Reported		
Groundwater Quality Data:	https://gamagroundwater.waterboards.ca.gov/gama/gamamap/public/GamaDataDisplay.asp?dataset=EDF&samp_date=&global_id=T0608300600&assigned_name=B-5&store_num=		
GeoTracker Data:	https://geotracker.waterboards.ca.gov/profile_report.asp?cmd=MWEDFResults&global_id=T0608300600&assigned_name=B-5		

AC286
North
1/2 - 1 Mile
Higher

AQUIFLOW **5442**

Site ID:	51971
Groundwater Flow:	SE
Shallow Water Depth:	Not Reported
Deep Water Depth:	Not Reported
Average Water Depth:	Not Reported
Date:	09/25/1991

X287
NNW
1/2 - 1 Mile
Higher

CA WELLS **CAEDF0000039410**

Well ID:	T0608300676-MW4	Well Type:	MONITORING
Source:	EDF	Other Name:	MW4
GAMA PFAS Testing:	Not Reported		
Groundwater Quality Data:	https://gamagroundwater.waterboards.ca.gov/gama/gamamap/public/GamaDataDisplay.asp?dataset=EDF&samp_date=&global_id=T0608300676&assigned_name=MW4&store_num=		
GeoTracker Data:	https://geotracker.waterboards.ca.gov/profile_report.asp?cmd=MWEDFResults&global_id=T0608300676&assigned_name=MW4		

AC288
North
1/2 - 1 Mile
Higher

CA WELLS **CAUSGSN00009593**

Well ID:	USGS-342513119414901	Well Type:	UNK
Source:	United States Geological Survey		

GEOCHECK® - PHYSICAL SETTING SOURCE MAP FINDINGS

Other Name:	USGS-342513119414901	GAMA PFAS Testing:	Not Reported
Groundwater Quality Data:	https://gamagroundwater.waterboards.ca.gov/gama/gamamap/public/GamaDataDisplay.asp?dataset=USGSNEW&samp_date=&global_id=&assigned_name=USGS-342513119414901&store_num=		
GeoTracker Data:	Not Reported		

T289
NNE
1/2 - 1 Mile
Higher

CA WELLS **CAUSGSN00018595**

Well ID:	USGS-342510119413801	Well Type:	UNK
Source:	United States Geological Survey		
Other Name:	USGS-342510119413801	GAMA PFAS Testing:	Not Reported
Groundwater Quality Data:	https://gamagroundwater.waterboards.ca.gov/gama/gamamap/public/GamaDataDisplay.asp?dataset=USGSNEW&samp_date=&global_id=&assigned_name=USGS-342510119413801&store_num=		
GeoTracker Data:	Not Reported		

X290
NNW
1/2 - 1 Mile
Higher

CA WELLS **CAEDF0000105269**

Well ID:	T0608300682-MW-1R	Well Type:	MONITORING
Source:	EDF	Other Name:	MW-1R
GAMA PFAS Testing:	Not Reported		
Groundwater Quality Data:	https://gamagroundwater.waterboards.ca.gov/gama/gamamap/public/GamaDataDisplay.asp?dataset=EDF&samp_date=&global_id=T0608300682&assigned_name=MW-1R&store_num=		
GeoTracker Data:	https://geotracker.waterboards.ca.gov/profile_report.asp?cmd=MWEDFResults&global_id=T0608300682&assigned_name=MW-1R		

T291
NNE
1/2 - 1 Mile
Higher

FED USGS **USGS40000143808**

Organization ID:	USGS-CA		
Organization Name:	USGS California Water Science Center		
Monitor Location:	004N027W22B006S	Type:	Well
Description:	Not Reported	HUC:	18060013
Drainage Area:	Not Reported	Drainage Area Units:	Not Reported
Contrib Drainage Area:	Not Reported	Contrib Drainage Area Unts:	Not Reported
Aquifer:	California Coastal Basin aquifers		
Formation Type:	Not Reported	Aquifer Type:	Not Reported
Construction Date:	19760101	Well Depth:	670
Well Depth Units:	ft	Well Hole Depth:	700
Well Hole Depth Units:	ft		

Ground water levels,Number of Measurements:	142	Level reading date:	2004-12-14
Feet below surface:	Not Reported	Feet to sea level:	Not Reported
Note:	The site was flowing, but the head could not be measured without additional equipment.		

Level reading date:	2004-11-03	Feet below surface:	Not Reported
Feet to sea level:	Not Reported		
Note:	The site was flowing, but the head could not be measured without additional equipment.		

Docusign Envelope ID: 3773F87A-0B89-4932-BA2C-CA8383B3EEAD

Level reading date:	2004-09-13	Feet below surface:	3.85
Feet to sea level:	Not Reported	Note:	Not Reported
Level reading date:	2004-08-12	Feet below surface:	-12.40
Feet to sea level:	Not Reported	Note:	Not Reported
Level reading date:	2004-07-15	Feet below surface:	-11.93
Feet to sea level:	Not Reported	Note:	Not Reported
Level reading date:	2004-06-07	Feet below surface:	-9.16
Feet to sea level:	Not Reported	Note:	Not Reported
Level reading date:	2004-05-18	Feet below surface:	-12.39
Feet to sea level:	Not Reported	Note:	Not Reported
Level reading date:	1994-01-11	Feet below surface:	Not Reported
Feet to sea level:	Not Reported		
Note:	The site was flowing, but the head could not be measured without additional equipment.		
Level reading date:	1993-12-14	Feet below surface:	Not Reported
Feet to sea level:	Not Reported		
Note:	The site was flowing, but the head could not be measured without additional equipment.		
Level reading date:	1993-11-11	Feet below surface:	Not Reported
Feet to sea level:	Not Reported		
Note:	The site was flowing, but the head could not be measured without additional equipment.		
Level reading date:	1993-10-11	Feet below surface:	Not Reported
Feet to sea level:	Not Reported		
Note:	The site was flowing, but the head could not be measured without additional equipment.		
Level reading date:	1993-09-09	Feet below surface:	7.04
Feet to sea level:	Not Reported	Note:	Not Reported
Level reading date:	1993-08-11	Feet below surface:	-0.43
Feet to sea level:	Not Reported		
Note:	The site was flowing, but the head could not be measured without additional equipment.		
Level reading date:	1993-07-12	Feet below surface:	-0.18
Feet to sea level:	Not Reported		
Note:	The site was flowing, but the head could not be measured without additional equipment.		
Level reading date:	1993-06-10	Feet below surface:	6.26
Feet to sea level:	Not Reported	Note:	The site was flowing recently.
Level reading date:	1993-05-10	Feet below surface:	Not Reported
Feet to sea level:	Not Reported		
Note:	The site was flowing, but the head could not be measured without additional equipment.		
Level reading date:	1993-04-13	Feet below surface:	Not Reported
Feet to sea level:	Not Reported		
Note:	The site was flowing, but the head could not be measured without additional equipment.		
Level reading date:	1993-03-10	Feet below surface:	Not Reported
Feet to sea level:	Not Reported		
Note:	The site was flowing, but the head could not be measured without additional equipment.		
Level reading date:	1993-02-10	Feet below surface:	Not Reported
Feet to sea level:	Not Reported		
Note:	The site was flowing, but the head could not be measured without additional equipment.		
Level reading date:	1993-01-12	Feet below surface:	-1.24

Docusign Envelope ID: 3773F87A-0B89-4932-BA2C-CA8383B3EEAD

Feet to sea level: Not Reported
Note: The site was flowing, but the head could not be measured without additional equipment.

Level reading date: 1992-12-08 Feet below surface: Not Reported
Feet to sea level: Not Reported
Note: The site was flowing, but the head could not be measured without additional equipment.

Level reading date: 1992-11-11 Feet below surface: Not Reported
Feet to sea level: Not Reported
Note: The site was flowing, but the head could not be measured without additional equipment.

Level reading date: 1992-10-12 Feet below surface: -0.32
Feet to sea level: Not Reported
Note: The site was flowing, but the head could not be measured without additional equipment.

Level reading date: 1992-09-10 Feet below surface: -1.30
Feet to sea level: Not Reported
Note: The site was flowing, but the head could not be measured without additional equipment.

Level reading date: 1992-08-11 Feet below surface: -0.11
Feet to sea level: Not Reported
Note: The site was flowing, but the head could not be measured without additional equipment.

Level reading date: 1992-07-14 Feet below surface: Not Reported
Feet to sea level: Not Reported Note: The site was being pumped.

Level reading date: 1992-06-12 Feet below surface: 2.08
Feet to sea level: Not Reported Note: Not Reported

Level reading date: 1992-05-13 Feet below surface: 4.66
Feet to sea level: Not Reported Note: Not Reported

Level reading date: 1992-04-16 Feet below surface: 3.80
Feet to sea level: Not Reported Note: Not Reported

Level reading date: 1992-03-12 Feet below surface: Not Reported
Feet to sea level: Not Reported Note: The site was being pumped.

Level reading date: 1992-02-19 Feet below surface: 3.95
Feet to sea level: Not Reported Note: Not Reported

Level reading date: 1992-01-13 Feet below surface: 5.52
Feet to sea level: Not Reported Note: Not Reported

Level reading date: 1991-12-16 Feet below surface: 7.32
Feet to sea level: Not Reported Note: Not Reported

Level reading date: 1991-11-12 Feet below surface: 6.46
Feet to sea level: Not Reported Note: Not Reported

Level reading date: 1991-10-10 Feet below surface: 8.78
Feet to sea level: Not Reported Note: Not Reported

Level reading date: 1991-09-17 Feet below surface: 9.66
Feet to sea level: Not Reported Note: Not Reported

Level reading date: 1991-08-05 Feet below surface: 9.62
Feet to sea level: Not Reported Note: Not Reported

Level reading date: 1991-07-11 Feet below surface: 12.18
Feet to sea level: Not Reported Note: The site had been pumped recently.

Docusign Envelope ID: 3773F87A-0B89-4932-BA2C-CA8383B3EEAD

GEOCHECK® - PHYSICAL SETTING SOURCE MAP FINDINGS

Level reading date:	1991-06-11	Feet below surface:	11.64
Feet to sea level:	Not Reported	Note:	Not Reported
Level reading date:	1991-05-08	Feet below surface:	13.62
Feet to sea level:	Not Reported	Note:	Not Reported
Level reading date:	1991-04-10	Feet below surface:	15.91
Feet to sea level:	Not Reported	Note:	The site had been pumped recently.
Level reading date:	1991-03-11	Feet below surface:	18.86
Feet to sea level:	Not Reported	Note:	Not Reported
Level reading date:	1991-02-12	Feet below surface:	22.83
Feet to sea level:	Not Reported	Note:	The site had been pumped recently.
Level reading date:	1991-01-10	Feet below surface:	29.43
Feet to sea level:	Not Reported	Note:	The site had been pumped recently.
Level reading date:	1990-12-14	Feet below surface:	40.86
Feet to sea level:	Not Reported	Note:	Not Reported
Level reading date:	1990-11-12	Feet below surface:	Not Reported
Feet to sea level:	Not Reported	Note:	The site was being pumped.
Level reading date:	1990-10-11	Feet below surface:	Not Reported
Feet to sea level:	Not Reported	Note:	The site was being pumped.
Level reading date:	1990-08-08	Feet below surface:	Not Reported
Feet to sea level:	Not Reported	Note:	The site was being pumped.
Level reading date:	1990-04-09	Feet below surface:	Not Reported
Feet to sea level:	Not Reported	Note:	The site was being pumped.
Level reading date:	1990-01-09	Feet below surface:	Not Reported
Feet to sea level:	Not Reported	Note:	The site was being pumped.
Level reading date:	1989-12-07	Feet below surface:	Not Reported
Feet to sea level:	Not Reported	Note:	The site was being pumped.
Level reading date:	1989-11-08	Feet below surface:	Not Reported
Feet to sea level:	Not Reported	Note:	The site was being pumped.
Level reading date:	1989-10-09	Feet below surface:	Not Reported
Feet to sea level:	Not Reported	Note:	The site was being pumped.
Level reading date:	1989-09-15	Feet below surface:	Not Reported
Feet to sea level:	Not Reported	Note:	The site was being pumped.
Level reading date:	1989-08-09	Feet below surface:	Not Reported
Feet to sea level:	Not Reported	Note:	The site was being pumped.
Level reading date:	1989-07-11	Feet below surface:	Not Reported
Feet to sea level:	Not Reported	Note:	The site was being pumped.
Level reading date:	1989-06-06	Feet below surface:	30.47
Feet to sea level:	Not Reported	Note:	Not Reported
Level reading date:	1989-05-09	Feet below surface:	Not Reported
Feet to sea level:	Not Reported	Note:	The site was being pumped.
Level reading date:	1989-04-06	Feet below surface:	0.37
Feet to sea level:	Not Reported	Note:	Not Reported

Docusign Envelope ID: 3773F87A-0B89-4932-BA2C-CA8383B3EEAD

GEOCHECK® - PHYSICAL SETTING SOURCE MAP FINDINGS

Level reading date:	1989-03-07	Feet below surface:	Not Reported
Feet to sea level:	Not Reported	Note:	The site was being pumped.
Level reading date:	1989-02-07	Feet below surface:	Not Reported
Feet to sea level:	Not Reported	Note:	The site was being pumped.
Level reading date:	1989-01-06	Feet below surface:	Not Reported
Feet to sea level:	Not Reported	Note:	The site was being pumped.
Level reading date:	1988-12-13	Feet below surface:	Not Reported
Feet to sea level:	Not Reported	Note:	The site was being pumped.
Level reading date:	1988-11-11	Feet below surface:	Not Reported
Feet to sea level:	Not Reported	Note:	The site was being pumped.
Level reading date:	1988-10-13	Feet below surface:	Not Reported
Feet to sea level:	Not Reported	Note:	The site was being pumped.
Level reading date:	1988-09-08	Feet below surface:	0.84
Feet to sea level:	Not Reported	Note:	Not Reported
Level reading date:	1988-08-11	Feet below surface:	2.25
Feet to sea level:	Not Reported	Note:	Not Reported
Level reading date:	1988-07-07	Feet below surface:	10.58
Feet to sea level:	Not Reported	Note:	Not Reported
Level reading date:	1988-06-06	Feet below surface:	5.20
Feet to sea level:	Not Reported	Note:	Not Reported
Level reading date:	1988-05-11	Feet below surface:	9.72
Feet to sea level:	Not Reported	Note:	Not Reported
Level reading date:	1988-04-06	Feet below surface:	52.47
Feet to sea level:	Not Reported	Note:	Not Reported
Level reading date:	1988-03-16	Feet below surface:	48.25
Feet to sea level:	Not Reported	Note:	Not Reported
Level reading date:	1988-02-11	Feet below surface:	5.15
Feet to sea level:	Not Reported	Note:	Not Reported
Level reading date:	1988-01-06	Feet below surface:	2.48
Feet to sea level:	Not Reported	Note:	Not Reported
Level reading date:	1987-12-10	Feet below surface:	5.53
Feet to sea level:	Not Reported	Note:	Not Reported
Level reading date:	1987-11-10	Feet below surface:	11.31
Feet to sea level:	Not Reported	Note:	Not Reported
Level reading date:	1987-10-07	Feet below surface:	58.34
Feet to sea level:	Not Reported	Note:	Not Reported
Level reading date:	1987-09-09	Feet below surface:	52.67
Feet to sea level:	Not Reported	Note:	Not Reported
Level reading date:	1987-08-12	Feet below surface:	26.13
Feet to sea level:	Not Reported	Note:	Not Reported
Level reading date:	1987-07-15	Feet below surface:	22.33
Feet to sea level:	Not Reported	Note:	Not Reported

Docusign Envelope ID: 3773F87A-0B89-4932-BA2C-CA8383B3EEAD

Level reading date:	1987-06-05	Feet below surface:	5.06
Feet to sea level:	Not Reported	Note:	Not Reported
Level reading date:	1987-05-06	Feet below surface:	6.06
Feet to sea level:	Not Reported	Note:	Not Reported
Level reading date:	1987-04-09	Feet below surface:	7.47
Feet to sea level:	Not Reported	Note:	Not Reported
Level reading date:	1987-03-11	Feet below surface:	9.18
Feet to sea level:	Not Reported	Note:	Not Reported
Level reading date:	1987-02-05	Feet below surface:	12.28
Feet to sea level:	Not Reported	Note:	Not Reported
Level reading date:	1987-01-09	Feet below surface:	17.00
Feet to sea level:	Not Reported	Note:	Not Reported
Level reading date:	1986-12-04	Feet below surface:	41.86
Feet to sea level:	Not Reported	Note:	Not Reported
Level reading date:	1986-11-12	Feet below surface:	Not Reported
Feet to sea level:	Not Reported	Note:	The site was being pumped.
Level reading date:	1986-10-13	Feet below surface:	Not Reported
Feet to sea level:	Not Reported	Note:	The site was being pumped.
Level reading date:	1986-09-12	Feet below surface:	Not Reported
Feet to sea level:	Not Reported	Note:	The site was being pumped.
Level reading date:	1986-08-13	Feet below surface:	Not Reported
Feet to sea level:	Not Reported	Note:	The site was being pumped.
Level reading date:	1986-07-07	Feet below surface:	79.87
Feet to sea level:	Not Reported	Note:	Not Reported
Level reading date:	1986-06-06	Feet below surface:	Not Reported
Feet to sea level:	Not Reported	Note:	The site was being pumped.
Level reading date:	1986-05-09	Feet below surface:	34.21
Feet to sea level:	Not Reported	Note:	Not Reported
Level reading date:	1986-04-15	Feet below surface:	Not Reported
Feet to sea level:	Not Reported	Note:	The site was being pumped.
Level reading date:	1986-03-11	Feet below surface:	Not Reported
Feet to sea level:	Not Reported	Note:	The site was being pumped.
Level reading date:	1986-02-07	Feet below surface:	Not Reported
Feet to sea level:	Not Reported	Note:	The site was being pumped.
Level reading date:	1986-01-07	Feet below surface:	19.33
Feet to sea level:	Not Reported	Note:	Not Reported
Level reading date:	1985-12-04	Feet below surface:	13.20
Feet to sea level:	Not Reported	Note:	Not Reported
Level reading date:	1985-11-06	Feet below surface:	20.67
Feet to sea level:	Not Reported	Note:	Not Reported
Level reading date:	1985-10-03	Feet below surface:	62.18
Feet to sea level:	Not Reported	Note:	Not Reported

Docusign Envelope ID: 3773F87A-0B89-4932-BA2C-CA8383B3EEAD

Level reading date:	1985-09-05	Feet below surface:	61.50
Feet to sea level:	Not Reported	Note:	Not Reported
Level reading date:	1985-07-08	Feet below surface:	Not Reported
Feet to sea level:	Not Reported	Note:	The site was being pumped.
Level reading date:	1985-06-06	Feet below surface:	24.34
Feet to sea level:	Not Reported	Note:	Not Reported
Level reading date:	1985-05-03	Feet below surface:	13.17
Feet to sea level:	Not Reported	Note:	Not Reported
Level reading date:	1985-04-03	Feet below surface:	31.50
Feet to sea level:	Not Reported	Note:	Not Reported
Level reading date:	1985-03-06	Feet below surface:	46.75
Feet to sea level:	Not Reported	Note:	Not Reported
Level reading date:	1985-02-04	Feet below surface:	60.66
Feet to sea level:	Not Reported	Note:	Not Reported
Level reading date:	1985-01-11	Feet below surface:	60.33
Feet to sea level:	Not Reported	Note:	Not Reported
Level reading date:	1984-12-11	Feet below surface:	Not Reported
Feet to sea level:	Not Reported	Note:	The site was being pumped.
Level reading date:	1984-11-06	Feet below surface:	29.75
Feet to sea level:	Not Reported	Note:	Not Reported
Level reading date:	1984-10-09	Feet below surface:	Not Reported
Feet to sea level:	Not Reported	Note:	The site was being pumped.
Level reading date:	1984-09-12	Feet below surface:	Not Reported
Feet to sea level:	Not Reported	Note:	The site was being pumped.
Level reading date:	1984-08-07	Feet below surface:	Not Reported
Feet to sea level:	Not Reported	Note:	The site was being pumped.
Level reading date:	1984-07-09	Feet below surface:	Not Reported
Feet to sea level:	Not Reported	Note:	The site was being pumped.
Level reading date:	1984-06-05	Feet below surface:	Not Reported
Feet to sea level:	Not Reported	Note:	The site was being pumped.
Level reading date:	1984-05-03	Feet below surface:	Not Reported
Feet to sea level:	Not Reported	Note:	The site was being pumped.
Level reading date:	1984-04-10	Feet below surface:	9.08
Feet to sea level:	Not Reported	Note:	Not Reported
Level reading date:	1984-03-01	Feet below surface:	9.25
Feet to sea level:	Not Reported	Note:	Not Reported
Level reading date:	1984-02-06	Feet below surface:	7.50
Feet to sea level:	Not Reported	Note:	Not Reported
Level reading date:	1984-01-05	Feet below surface:	Not Reported
Feet to sea level:	Not Reported	Note:	The site was being pumped.
Level reading date:	1983-12-06	Feet below surface:	Not Reported
Feet to sea level:	Not Reported	Note:	The site was being pumped.

Docusign Envelope ID: 3773F87A-0B89-4932-BA2C-CA8383B3EEAD

GEOCHECK® - PHYSICAL SETTING SOURCE MAP FINDINGS

Level reading date:	1983-11-03	Feet below surface:	22.38
Feet to sea level:	Not Reported	Note:	Not Reported
Level reading date:	1983-10-05	Feet below surface:	71.00
Feet to sea level:	Not Reported	Note:	The site had been pumped recently.
Level reading date:	1983-09-01	Feet below surface:	Not Reported
Feet to sea level:	Not Reported	Note:	The site was being pumped.
Level reading date:	1983-08-04	Feet below surface:	Not Reported
Feet to sea level:	Not Reported	Note:	The site was being pumped.
Level reading date:	1983-07-13	Feet below surface:	51.08
Feet to sea level:	Not Reported	Note:	The site had been pumped recently.
Level reading date:	1983-06-08	Feet below surface:	8.30
Feet to sea level:	Not Reported	Note:	Not Reported
Level reading date:	1983-05-03	Feet below surface:	Not Reported
Feet to sea level:	Not Reported	Note:	The site was being pumped.
Level reading date:	1983-04-12	Feet below surface:	12.73
Feet to sea level:	Not Reported	Note:	Not Reported
Level reading date:	1983-03-09	Feet below surface:	Not Reported
Feet to sea level:	Not Reported	Note:	The site was being pumped.
Level reading date:	1983-02-03	Feet below surface:	Not Reported
Feet to sea level:	Not Reported	Note:	The site was being pumped.
Level reading date:	1983-01-12	Feet below surface:	9.49
Feet to sea level:	Not Reported	Note:	Not Reported
Level reading date:	1982-12-03	Feet below surface:	10.73
Feet to sea level:	Not Reported	Note:	Not Reported
Level reading date:	1982-11-04	Feet below surface:	17.10
Feet to sea level:	Not Reported	Note:	Not Reported
Level reading date:	1982-10-07	Feet below surface:	32.48
Feet to sea level:	Not Reported	Note:	Not Reported
Level reading date:	1982-09-09	Feet below surface:	52.42
Feet to sea level:	Not Reported	Note:	Not Reported
Level reading date:	1982-08-05	Feet below surface:	Not Reported
Feet to sea level:	Not Reported	Note:	The site was being pumped.
Level reading date:	1982-07-14	Feet below surface:	Not Reported
Feet to sea level:	Not Reported	Note:	The site was being pumped.
Level reading date:	1982-06-04	Feet below surface:	29.00
Feet to sea level:	Not Reported	Note:	Not Reported
Level reading date:	1976-10-08	Feet below surface:	15.19
Feet to sea level:	Not Reported	Note:	Not Reported
Level reading date:	1976-10-01	Feet below surface:	15.00
Feet to sea level:	Not Reported	Note:	Not Reported

Docusign Envelope ID: 3773F87A-0B89-4932-BA2C-CA8383B3EEAD

GEOCHECK® - PHYSICAL SETTING SOURCE MAP FINDINGS

Map ID
Direction
Distance
Elevation | Database | EDR ID Number

X292
NNW
1/2 - 1 Mile
Higher

CA WELLS **CAEDF0000108562**

Well ID:	T0608300661-SE-MW-8	Well Type:	MONITORING
Source:	EDF	Other Name:	SE-MW-8
GAMA PFAS Testing:	Not Reported		
Groundwater Quality Data:	https://gamagroundwater.waterboards.ca.gov/gama/gamamap/public/GamaDataDisplay.asp?dataset=EDF&samp_date=&global_id=T0608300661&assigned_name=SE-MW-8&store_num=		
GeoTracker Data:	https://geotracker.waterboards.ca.gov/profile_report.asp?cmd=MWEDFResults&global_id=T0608300661&assigned_name=SE-MW-8		

Y293
North
1/2 - 1 Mile
Higher

CA WELLS **CADWR0000022483**

Well ID:	04N27W22C001S	Well Type:	UNK
Source:	Department of Water Resources		
Other Name:	04N27W22C001S	GAMA PFAS Testing:	Not Reported
Groundwater Quality Data:	https://gamagroundwater.waterboards.ca.gov/gama/gamamap/public/GamaDataDisplay.asp?dataset=DWR&samp_date=&global_id=&assigned_name=04N27W22C001S&store_num=		
GeoTracker Data:	Not Reported		

X294
NNW
1/2 - 1 Mile
Higher

CA WELLS **CAEDF0000014302**

Well ID:	T0608300676-MW17B	Well Type:	MONITORING
Source:	EDF	Other Name:	MW17B
GAMA PFAS Testing:	Not Reported		
Groundwater Quality Data:	https://gamagroundwater.waterboards.ca.gov/gama/gamamap/public/GamaDataDisplay.asp?dataset=EDF&samp_date=&global_id=T0608300676&assigned_name=MW17B&store_num=		
GeoTracker Data:	https://geotracker.waterboards.ca.gov/profile_report.asp?cmd=MWEDFResults&global_id=T0608300676&assigned_name=MW17B		

X295
NNW
1/2 - 1 Mile
Higher

CA WELLS **CAEDF0000010007**

Well ID:	T0608300676-MW17A	Well Type:	MONITORING
Source:	EDF	Other Name:	MW17A
GAMA PFAS Testing:	Not Reported		
Groundwater Quality Data:	https://gamagroundwater.waterboards.ca.gov/gama/gamamap/public/GamaDataDisplay.asp?dataset=EDF&samp_date=&global_id=T0608300676&assigned_name=MW17A&store_num=		
GeoTracker Data:	https://geotracker.waterboards.ca.gov/profile_report.asp?cmd=MWEDFResults&global_id=T0608300676&assigned_name=MW17A		

Docusign Envelope ID: 3773F87A-0B89-4932-BA2C-CA8383B3EEAD

GEOCHECK® - PHYSICAL SETTING SOURCE MAP FINDINGS

Map ID
Direction
Distance
Elevation | Database | EDR ID Number

W296
NW
1/2 - 1 Mile
Higher

CA WELLS **CAEDF0000046014**

Well ID:	SLT3S0241288-B-14	Well Type:	MONITORING
Source:	EDF	Other Name:	B-14
GAMA PFAS Testing:	Not Reported		
Groundwater Quality Data:	https://gamagroundwater.waterboards.ca.gov/gama/gamamap/public/GamaDataDisplay.asp?dataset=EDF&samp_date=&global_id=SLT3S0241288&assigned_name=B-14&store_num=		
GeoTracker Data:	https://geotracker.waterboards.ca.gov/profile_report.asp?cmd=MWEDFResults&global_id=SLT3S0241288&assigned_name=B-14		

AC297
North
1/2 - 1 Mile
Higher

FED USGS **USGS40000143828**

Organization ID:	USGS-CA		
Organization Name:	USGS California Water Science Center		
Monitor Location:	004N027W22C001S	Type:	Well
Description:	Not Reported	HUC:	18060013
Drainage Area:	Not Reported	Drainage Area Units:	Not Reported
Contrib Drainage Area:	Not Reported	Contrib Drainage Area Unts:	Not Reported
Aquifer:	California Coastal Basin aquifers		
Formation Type:	Not Reported	Aquifer Type:	Not Reported
Construction Date:	19760101	Well Depth:	615
Well Depth Units:	ft	Well Hole Depth:	640
Well Hole Depth Units:	ft		

Ground water levels,Number of Measurements:	254	Level reading date:	2004-12-14
Feet below surface:	Not Reported	Feet to sea level:	Not Reported
Note:	The site was flowing, but the head could not be measured without additional equipment.		
Level reading date:	2004-11-03	Feet below surface:	Not Reported
Feet to sea level:	Not Reported		
Note:	The site was flowing, but the head could not be measured without additional equipment.		
Level reading date:	2004-09-13	Feet below surface:	2.71
Feet to sea level:	Not Reported	Note:	Not Reported
Level reading date:	2004-08-12	Feet below surface:	-0.35
Feet to sea level:	Not Reported	Note:	Not Reported
Level reading date:	2004-07-15	Feet below surface:	-0.33
Feet to sea level:	Not Reported	Note:	Not Reported
Level reading date:	2004-06-07	Feet below surface:	Not Reported
Feet to sea level:	Not Reported	Note:	The site was being pumped.
Level reading date:	2004-05-18	Feet below surface:	-0.17
Feet to sea level:	Not Reported	Note:	Not Reported
Level reading date:	2004-04-13	Feet below surface:	1.31
Feet to sea level:	Not Reported	Note:	Not Reported
Level reading date:	2004-03-10	Feet below surface:	Not Reported

Docusign Envelope ID: 3773F87A-0B89-4932-BA2C-CA8383B3EEAD

Feet to sea level: Not Reported
Note: The site was flowing, but the head could not be measured without additional equipment.

Level reading date: 2004-02-12 Feet below surface: 1.85
Feet to sea level: Not Reported Note: Not Reported

Level reading date: 2004-01-12 Feet below surface: Not Reported
Feet to sea level: Not Reported
Note: The site was flowing, but the head could not be measured without additional equipment.

Level reading date: 2003-12-15 Feet below surface: Not Reported
Feet to sea level: Not Reported
Note: The site was flowing, but the head could not be measured without additional equipment.

Level reading date: 2003-11-10 Feet below surface: -4.57
Feet to sea level: Not Reported Note: Not Reported

Level reading date: 2003-08-13 Feet below surface: Not Reported
Feet to sea level: Not Reported
Note: The site was flowing, but the head could not be measured without additional equipment.

Level reading date: 2003-07-03 Feet below surface: 0.55
Feet to sea level: Not Reported Note: Not Reported

Level reading date: 2003-06-12 Feet below surface: 1.71
Feet to sea level: Not Reported Note: Not Reported

Level reading date: 2003-05-06 Feet below surface: 5.75
Feet to sea level: Not Reported Note: Not Reported

Level reading date: 2003-04-09 Feet below surface: Not Reported
Feet to sea level: Not Reported
Note: The site was flowing, but the head could not be measured without additional equipment.

Level reading date: 2003-03-05 Feet below surface: Not Reported
Feet to sea level: Not Reported Note: The site was being pumped.

Level reading date: 2003-02-03 Feet below surface: Not Reported
Feet to sea level: Not Reported
Note: The site was flowing, but the head could not be measured without additional equipment.

Level reading date: 2003-01-09 Feet below surface: Not Reported
Feet to sea level: Not Reported
Note: The site was flowing, but the head could not be measured without additional equipment.

Level reading date: 2002-12-16 Feet below surface: Not Reported
Feet to sea level: Not Reported
Note: The site was flowing, but the head could not be measured without additional equipment.

Level reading date: 2002-11-12 Feet below surface: Not Reported
Feet to sea level: Not Reported
Note: The site was flowing, but the head could not be measured without additional equipment.

Level reading date: 2002-10-14 Feet below surface: Not Reported
Feet to sea level: Not Reported Note: The site was being pumped.

Level reading date: 2002-09-23 Feet below surface: Not Reported
Feet to sea level: Not Reported
Note: The site was flowing, but the head could not be measured without additional equipment.

Level reading date: 2002-08-20 Feet below surface: Not Reported
Feet to sea level: Not Reported

Docusign Envelope ID: 3773F87A-0B89-4932-BA2C-CA8383B3EEAD

Note: The site was flowing, but the head could not be measured without additional equipment.

Level reading date: 2002-07-15 Feet below surface: Not Reported
Feet to sea level: Not Reported
Note: The site was flowing, but the head could not be measured without additional equipment.

Level reading date: 2002-05-13 Feet below surface: Not Reported
Feet to sea level: Not Reported Note: The site was being pumped.

Level reading date: 2002-04-22 Feet below surface: Not Reported
Feet to sea level: Not Reported
Note: The site was flowing, but the head could not be measured without additional equipment.

Level reading date: 2002-03-14 Feet below surface: Not Reported
Feet to sea level: Not Reported
Note: The site was flowing, but the head could not be measured without additional equipment.

Level reading date: 2002-02-11 Feet below surface: Not Reported
Feet to sea level: Not Reported
Note: The site was flowing, but the head could not be measured without additional equipment.

Level reading date: 2002-01-14 Feet below surface: Not Reported
Feet to sea level: Not Reported Note: The site was being pumped.

Level reading date: 2001-12-24 Feet below surface: Not Reported
Feet to sea level: Not Reported Note: The site was being pumped.

Level reading date: 2001-11-27 Feet below surface: Not Reported
Feet to sea level: Not Reported Note: The site was being pumped.

Level reading date: 2001-10-22 Feet below surface: Not Reported
Feet to sea level: Not Reported Note: The site was being pumped.

Level reading date: 2001-09-17 Feet below surface: Not Reported
Feet to sea level: Not Reported
Note: The site was flowing, but the head could not be measured without additional equipment.

Level reading date: 2001-08-17 Feet below surface: Not Reported
Feet to sea level: Not Reported
Note: The site was flowing, but the head could not be measured without additional equipment.

Level reading date: 2001-07-18 Feet below surface: Not Reported
Feet to sea level: Not Reported Note: The site was being pumped.

Level reading date: 2001-06-13 Feet below surface: Not Reported
Feet to sea level: Not Reported
Note: The site was flowing, but the head could not be measured without additional equipment.

Level reading date: 2001-05-17 Feet below surface: Not Reported
Feet to sea level: Not Reported
Note: The site was flowing, but the head could not be measured without additional equipment.

Level reading date: 2001-04-18 Feet below surface: Not Reported
Feet to sea level: Not Reported
Note: The site was flowing, but the head could not be measured without additional equipment.

Level reading date: 2001-03-20 Feet below surface: Not Reported
Feet to sea level: Not Reported
Note: The site was flowing, but the head could not be measured without additional equipment.

Level reading date: 2001-02-15 Feet below surface: Not Reported
Feet to sea level: Not Reported

Docusign Envelope ID: 3773F87A-0B89-4932-BA2C-CA8383B3EEAD

Note: The site was flowing, but the head could not be measured without additional equipment.

Level reading date: 2001-01-15 Feet below surface: Not Reported
Feet to sea level: Not Reported
Note: The site was flowing, but the head could not be measured without additional equipment.

Level reading date: 2000-12-18 Feet below surface: Not Reported
Feet to sea level: Not Reported
Note: The site was flowing, but the head could not be measured without additional equipment.

Level reading date: 2000-11-15 Feet below surface: Not Reported
Feet to sea level: Not Reported
Note: The site was flowing, but the head could not be measured without additional equipment.

Level reading date: 2000-10-11 Feet below surface: Not Reported
Feet to sea level: Not Reported
Note: The site was flowing, but the head could not be measured without additional equipment.

Level reading date: 2000-09-20 Feet below surface: Not Reported
Feet to sea level: Not Reported
Note: The site was flowing, but the head could not be measured without additional equipment.

Level reading date: 2000-08-14 Feet below surface: Not Reported
Feet to sea level: Not Reported
Note: An obstruction was encountered in the well above the water surface (no water level recorded).

Level reading date: 2000-07-12 Feet below surface: Not Reported
Feet to sea level: Not Reported
Note: An obstruction was encountered in the well above the water surface (no water level recorded).

Level reading date: 2000-06-14 Feet below surface: Not Reported
Feet to sea level: Not Reported
Note: The site was flowing, but the head could not be measured without additional equipment.

Level reading date: 2000-05-22 Feet below surface: Not Reported
Feet to sea level: Not Reported
Note: The site was flowing, but the head could not be measured without additional equipment.

Level reading date: 2000-04-17 Feet below surface: Not Reported
Feet to sea level: Not Reported Note: The site was being pumped.

Level reading date: 2000-03-13 Feet below surface: Not Reported
Feet to sea level: Not Reported
Note: The site was flowing, but the head could not be measured without additional equipment.

Level reading date: 2000-02-15 Feet below surface: Not Reported
Feet to sea level: Not Reported
Note: The site was flowing, but the head could not be measured without additional equipment.

Level reading date: 2000-01-12 Feet below surface: Not Reported
Feet to sea level: Not Reported
Note: The site was flowing, but the head could not be measured without additional equipment.

Level reading date: 1999-12-12 Feet below surface: Not Reported
Feet to sea level: Not Reported
Note: The site was flowing, but the head could not be measured without additional equipment.

Level reading date: 1999-11-16 Feet below surface: Not Reported
Feet to sea level: Not Reported
Note: The site was flowing, but the head could not be measured without additional equipment.

Level reading date: 1999-10-14 Feet below surface: -1.01

Docusign Envelope ID: 3773F87A-0B89-4932-BA2C-CA8383B3EEAD

Feet to sea level:	Not Reported	Note:	Not Reported
Level reading date:	1999-09-12	Feet below surface:	2.64
Feet to sea level:	Not Reported	Note:	Not Reported
Level reading date:	1999-08-15	Feet below surface:	2.11
Feet to sea level:	Not Reported	Note:	The site had been pumped recently.
Level reading date:	1999-07-24	Feet below surface:	Not Reported
Feet to sea level:	Not Reported		
Note:	The site was flowing, but the head could not be measured without additional equipment.		
Level reading date:	1999-06-20	Feet below surface:	Not Reported
Feet to sea level:	Not Reported		
Note:	The site was flowing, but the head could not be measured without additional equipment.		
Level reading date:	1999-05-06	Feet below surface:	Not Reported
Feet to sea level:	Not Reported		
Note:	The site was flowing, but the head could not be measured without additional equipment.		
Level reading date:	1999-04-14	Feet below surface:	Not Reported
Feet to sea level:	Not Reported		
Note:	The site was flowing, but the head could not be measured without additional equipment.		
Level reading date:	1999-03-31	Feet below surface:	Not Reported
Feet to sea level:	Not Reported		
Note:	The site was flowing, but the head could not be measured without additional equipment.		
Level reading date:	1999-02-25	Feet below surface:	Not Reported
Feet to sea level:	Not Reported		
Note:	The site was flowing, but the head could not be measured without additional equipment.		
Level reading date:	1999-01-21	Feet below surface:	Not Reported
Feet to sea level:	Not Reported		
Note:	The site was flowing, but the head could not be measured without additional equipment.		
Level reading date:	1998-12-17	Feet below surface:	Not Reported
Feet to sea level:	Not Reported		
Note:	The site was flowing, but the head could not be measured without additional equipment.		
Level reading date:	1998-11-30	Feet below surface:	Not Reported
Feet to sea level:	Not Reported		
Note:	The site was flowing, but the head could not be measured without additional equipment.		
Level reading date:	1998-10-27	Feet below surface:	Not Reported
Feet to sea level:	Not Reported		
Note:	The site was flowing, but the head could not be measured without additional equipment.		
Level reading date:	1998-09-15	Feet below surface:	Not Reported
Feet to sea level:	Not Reported		
Note:	The site was flowing, but the head could not be measured without additional equipment.		
Level reading date:	1998-08-11	Feet below surface:	Not Reported
Feet to sea level:	Not Reported		
Note:	The site was flowing, but the head could not be measured without additional equipment.		
Level reading date:	1998-07-14	Feet below surface:	Not Reported
Feet to sea level:	Not Reported		
Note:	The site was flowing, but the head could not be measured without additional equipment.		
Level reading date:	1998-06-15	Feet below surface:	Not Reported
Feet to sea level:	Not Reported		

Docusign Envelope ID: 3773F87A-0B89-4932-BA2C-CA8383B3EEAD

Note: The site was flowing, but the head could not be measured without additional equipment.

Level reading date: 1998-05-20 Feet below surface: Not Reported
Feet to sea level: Not Reported
Note: The site was flowing, but the head could not be measured without additional equipment.

Level reading date: 1998-04-13 Feet below surface: Not Reported
Feet to sea level: Not Reported
Note: The site was flowing, but the head could not be measured without additional equipment.

Level reading date: 1998-03-17 Feet below surface: Not Reported
Feet to sea level: Not Reported
Note: The site was flowing, but the head could not be measured without additional equipment.

Level reading date: 1998-02-18 Feet below surface: Not Reported
Feet to sea level: Not Reported
Note: The site was flowing, but the head could not be measured without additional equipment.

Level reading date: 1998-01-13 Feet below surface: Not Reported
Feet to sea level: Not Reported
Note: The site was flowing, but the head could not be measured without additional equipment.

Level reading date: 1997-12-23 Feet below surface: Not Reported
Feet to sea level: Not Reported
Note: The site was flowing, but the head could not be measured without additional equipment.

Level reading date: 1997-11-17 Feet below surface: Not Reported
Feet to sea level: Not Reported
Note: The site was flowing, but the head could not be measured without additional equipment.

Level reading date: 1997-09-16 Feet below surface: Not Reported
Feet to sea level: Not Reported
Note: The site was flowing, but the head could not be measured without additional equipment.

Level reading date: 1997-08-11 Feet below surface: Not Reported
Feet to sea level: Not Reported
Note: The site was flowing, but the head could not be measured without additional equipment.

Level reading date: 1997-07-11 Feet below surface: Not Reported
Feet to sea level: Not Reported
Note: The site was flowing, but the head could not be measured without additional equipment.

Level reading date: 1997-06-10 Feet below surface: Not Reported
Feet to sea level: Not Reported
Note: The site was flowing, but the head could not be measured without additional equipment.

Level reading date: 1997-05-19 Feet below surface: Not Reported
Feet to sea level: Not Reported
Note: The site was flowing, but the head could not be measured without additional equipment.

Level reading date: 1997-04-10 Feet below surface: Not Reported
Feet to sea level: Not Reported
Note: The site was flowing, but the head could not be measured without additional equipment.

Level reading date: 1997-03-11 Feet below surface: Not Reported
Feet to sea level: Not Reported
Note: The site was flowing, but the head could not be measured without additional equipment.

Level reading date: 1997-01-16 Feet below surface: Not Reported
Feet to sea level: Not Reported
Note: The site was flowing, but the head could not be measured without additional equipment.

Docusign Envelope ID: 3773F87A-0B89-4932-BA2C-CA8383B3EEAD

Level reading date:	1996-12-18	Feet below surface:	Not Reported
Feet to sea level:	Not Reported		
Note:	The site was flowing, but the head could not be measured without additional equipment.		

Level reading date:	1996-11-06	Feet below surface:	Not Reported
Feet to sea level:	Not Reported		
Note:	The site was flowing, but the head could not be measured without additional equipment.		

Level reading date:	1996-10-15	Feet below surface:	Not Reported
Feet to sea level:	Not Reported		
Note:	The site was flowing, but the head could not be measured without additional equipment.		

Level reading date:	1996-09-10	Feet below surface:	Not Reported
Feet to sea level:	Not Reported		
Note:	The site was flowing, but the head could not be measured without additional equipment.		

Level reading date:	1996-08-13	Feet below surface:	Not Reported
Feet to sea level:	Not Reported		
Note:	The site was flowing, but the head could not be measured without additional equipment.		

Level reading date:	1996-07-23	Feet below surface:	Not Reported
Feet to sea level:	Not Reported		
Note:	The site was flowing, but the head could not be measured without additional equipment.		

Level reading date:	1996-06-13	Feet below surface:	Not Reported
Feet to sea level:	Not Reported		
Note:	The site was flowing, but the head could not be measured without additional equipment.		

Level reading date:	1996-05-09	Feet below surface:	Not Reported
Feet to sea level:	Not Reported		
Note:	The site was flowing, but the head could not be measured without additional equipment.		

Level reading date:	1996-04-10	Feet below surface:	Not Reported
Feet to sea level:	Not Reported		
Note:	The site was flowing, but the head could not be measured without additional equipment.		

Level reading date:	1996-03-20	Feet below surface:	-0.59
Feet to sea level:	Not Reported	Note:	Not Reported

Level reading date:	1996-02-13	Feet below surface:	23.48
Feet to sea level:	Not Reported	Note:	The site had been pumped recently.

Level reading date:	1996-01-17	Feet below surface:	-2.00
Feet to sea level:	Not Reported	Note:	Not Reported

Level reading date:	1995-12-08	Feet below surface:	-2.00
Feet to sea level:	Not Reported	Note:	Not Reported

Level reading date:	1995-11-08	Feet below surface:	-2.00
Feet to sea level:	Not Reported	Note:	Not Reported

Level reading date:	1995-10-12	Feet below surface:	-2.00
Feet to sea level:	Not Reported	Note:	Not Reported

Level reading date:	1995-09-13	Feet below surface:	-1.89
Feet to sea level:	Not Reported	Note:	Not Reported

Level reading date:	1995-08-08	Feet below surface:	0.27
Feet to sea level:	Not Reported	Note:	Not Reported

Level reading date:	1995-07-11	Feet below surface:	2.70
Feet to sea level:	Not Reported	Note:	Not Reported

Docusign Envelope ID: 3773F87A-0B89-4932-BA2C-CA8383B3EEAD

Level reading date:	1995-06-21	Feet below surface:	-1.87
Feet to sea level:	Not Reported	Note:	Not Reported
Level reading date:	1995-05-09	Feet below surface:	-0.80
Feet to sea level:	Not Reported	Note:	Not Reported
Level reading date:	1995-04-11	Feet below surface:	-0.77
Feet to sea level:	Not Reported	Note:	Not Reported
Level reading date:	1995-03-14	Feet below surface:	1.34
Feet to sea level:	Not Reported	Note:	Not Reported
Level reading date:	1995-02-08	Feet below surface:	-0.45
Feet to sea level:	Not Reported	Note:	Not Reported
Level reading date:	1994-12-12	Feet below surface:	1.18
Feet to sea level:	Not Reported	Note:	Not Reported
Level reading date:	1994-11-10	Feet below surface:	2.13
Feet to sea level:	Not Reported	Note:	Not Reported
Level reading date:	1994-10-12	Feet below surface:	2.03
Feet to sea level:	Not Reported	Note:	Not Reported
Level reading date:	1994-09-12	Feet below surface:	6.41
Feet to sea level:	Not Reported	Note:	Not Reported
Level reading date:	1994-08-10	Feet below surface:	2.93
Feet to sea level:	Not Reported	Note:	Not Reported
Level reading date:	1994-07-11	Feet below surface:	4.01
Feet to sea level:	Not Reported	Note:	Not Reported
Level reading date:	1994-05-10	Feet below surface:	6.53
Feet to sea level:	Not Reported	Note:	Not Reported
Level reading date:	1994-04-12	Feet below surface:	6.75
Feet to sea level:	Not Reported	Note:	Not Reported
Level reading date:	1994-03-10	Feet below surface:	7.46
Feet to sea level:	Not Reported	Note:	Not Reported
Level reading date:	1994-02-11	Feet below surface:	Not Reported
Feet to sea level:	Not Reported	Note:	The site was being pumped.
Level reading date:	1994-01-11	Feet below surface:	8.26
Feet to sea level:	Not Reported	Note:	Not Reported
Level reading date:	1993-12-14	Feet below surface:	8.51
Feet to sea level:	Not Reported	Note:	Not Reported
Level reading date:	1993-11-11	Feet below surface:	8.18
Feet to sea level:	Not Reported	Note:	Not Reported
Level reading date:	1993-10-11	Feet below surface:	9.52
Feet to sea level:	Not Reported	Note:	Not Reported
Level reading date:	1993-09-09	Feet below surface:	39.97
Feet to sea level:	Not Reported	Note:	Not Reported
Level reading date:	1993-08-11	Feet below surface:	20.36
Feet to sea level:	Not Reported	Note:	Not Reported

Docusign Envelope ID: 3773F87A-0B89-4932-BA2C-CA8383B3EEAD

Level reading date:	1993-07-12	Feet below surface:	16.96
Feet to sea level:	Not Reported	Note:	Not Reported
Level reading date:	1993-06-10	Feet below surface:	Not Reported
Feet to sea level:	Not Reported	Note:	The site was being pumped.
Level reading date:	1993-05-10	Feet below surface:	10.38
Feet to sea level:	Not Reported	Note:	Not Reported
Level reading date:	1993-04-13	Feet below surface:	9.85
Feet to sea level:	Not Reported	Note:	Not Reported
Level reading date:	1993-03-10	Feet below surface:	9.85
Feet to sea level:	Not Reported	Note:	Not Reported
Level reading date:	1993-02-10	Feet below surface:	11.49
Feet to sea level:	Not Reported	Note:	Not Reported
Level reading date:	1993-01-12	Feet below surface:	11.30
Feet to sea level:	Not Reported	Note:	Not Reported
Level reading date:	1992-12-08	Feet below surface:	10.28
Feet to sea level:	Not Reported	Note:	Not Reported
Level reading date:	1992-11-11	Feet below surface:	10.53
Feet to sea level:	Not Reported	Note:	Not Reported
Level reading date:	1992-10-12	Feet below surface:	11.85
Feet to sea level:	Not Reported	Note:	Not Reported
Level reading date:	1992-09-10	Feet below surface:	11.39
Feet to sea level:	Not Reported	Note:	Not Reported
Level reading date:	1992-08-11	Feet below surface:	12.84
Feet to sea level:	Not Reported	Note:	The site had been pumped recently.
Level reading date:	1992-07-14	Feet below surface:	14.63
Feet to sea level:	Not Reported		
Note:	A nearby site that taps the same aquifer was being pumped.		
Level reading date:	1992-06-12	Feet below surface:	14.73
Feet to sea level:	Not Reported		
Note:	A nearby site that taps the same aquifer had been pumped recently.		
Level reading date:	1992-05-13	Feet below surface:	Not Reported
Feet to sea level:	Not Reported	Note:	The site was being pumped.
Level reading date:	1992-04-16	Feet below surface:	15.45
Feet to sea level:	Not Reported	Note:	Not Reported
Level reading date:	1992-03-12	Feet below surface:	Not Reported
Feet to sea level:	Not Reported	Note:	The site was being pumped.
Level reading date:	1992-02-19	Feet below surface:	16.15
Feet to sea level:	Not Reported	Note:	Not Reported
Level reading date:	1992-01-13	Feet below surface:	17.65
Feet to sea level:	Not Reported	Note:	Not Reported
Level reading date:	1991-12-16	Feet below surface:	19.32
Feet to sea level:	Not Reported	Note:	Not Reported

Docusign Envelope ID: 3773F87A-0B89-4932-BA2C-CA8383B3EEAD

GEOCHECK® - PHYSICAL SETTING SOURCE MAP FINDINGS

Level reading date:	1991-11-12	Feet below surface:	18.21
Feet to sea level:	Not Reported	Note:	Not Reported
Level reading date:	1991-10-10	Feet below surface:	19.15
Feet to sea level:	Not Reported	Note:	Not Reported
Level reading date:	1991-09-17	Feet below surface:	Not Reported
Feet to sea level:	Not Reported	Note:	The site was being pumped.
Level reading date:	1991-08-05	Feet below surface:	20.23
Feet to sea level:	Not Reported	Note:	Not Reported
Level reading date:	1991-07-11	Feet below surface:	Not Reported
Feet to sea level:	Not Reported	Note:	The site was being pumped.
Level reading date:	1991-06-11	Feet below surface:	23.85
Feet to sea level:	Not Reported	Note:	Not Reported
Level reading date:	1991-05-08	Feet below surface:	23.69
Feet to sea level:	Not Reported	Note:	Not Reported
Level reading date:	1991-04-10	Feet below surface:	25.62
Feet to sea level:	Not Reported	Note:	Not Reported
Level reading date:	1991-03-11	Feet below surface:	28.40
Feet to sea level:	Not Reported	Note:	Not Reported
Level reading date:	1991-02-12	Feet below surface:	32.19
Feet to sea level:	Not Reported	Note:	The site had been pumped recently.
Level reading date:	1991-01-10	Feet below surface:	38.61
Feet to sea level:	Not Reported	Note:	The site had been pumped recently.
Level reading date:	1990-12-14	Feet below surface:	50.23
Feet to sea level:	Not Reported	Note:	Not Reported
Level reading date:	1990-11-12	Feet below surface:	86.88
Feet to sea level:	Not Reported	Note:	Not Reported
Level reading date:	1990-10-11	Feet below surface:	Not Reported
Feet to sea level:	Not Reported	Note:	The site was being pumped.
Level reading date:	1990-08-08	Feet below surface:	Not Reported
Feet to sea level:	Not Reported	Note:	The site was being pumped.
Level reading date:	1990-04-09	Feet below surface:	Not Reported
Feet to sea level:	Not Reported	Note:	The site was being pumped.
Level reading date:	1990-01-09	Feet below surface:	Not Reported
Feet to sea level:	Not Reported	Note:	The site was being pumped.
Level reading date:	1989-12-07	Feet below surface:	Not Reported
Feet to sea level:	Not Reported	Note:	The site was being pumped.
Level reading date:	1989-11-08	Feet below surface:	Not Reported
Feet to sea level:	Not Reported	Note:	The site was being pumped.
Level reading date:	1989-10-09	Feet below surface:	Not Reported
Feet to sea level:	Not Reported	Note:	The site was being pumped.
Level reading date:	1989-09-15	Feet below surface:	Not Reported
Feet to sea level:	Not Reported	Note:	The site was being pumped.

Docusign Envelope ID: 3773F87A-0B89-4932-BA2C-CA8383B3EEAD

GEOCHECK® - PHYSICAL SETTING SOURCE MAP FINDINGS

Level reading date:	1989-08-09	Feet below surface:	Not Reported
Feet to sea level:	Not Reported	Note:	The site was being pumped.
Level reading date:	1989-07-11	Feet below surface:	Not Reported
Feet to sea level:	Not Reported	Note:	The site was being pumped.
Level reading date:	1989-06-06	Feet below surface:	Not Reported
Feet to sea level:	Not Reported	Note:	The site was being pumped.
Level reading date:	1989-05-09	Feet below surface:	10.65
Feet to sea level:	Not Reported	Note:	Not Reported
Level reading date:	1989-04-06	Feet below surface:	12.83
Feet to sea level:	Not Reported	Note:	Not Reported
Level reading date:	1989-03-07	Feet below surface:	10.53
Feet to sea level:	Not Reported	Note:	Not Reported
Level reading date:	1989-02-07	Feet below surface:	11.10
Feet to sea level:	Not Reported	Note:	Not Reported
Level reading date:	1989-01-06	Feet below surface:	11.28
Feet to sea level:	Not Reported	Note:	Not Reported
Level reading date:	1988-12-13	Feet below surface:	11.67
Feet to sea level:	Not Reported	Note:	Not Reported
Level reading date:	1988-11-11	Feet below surface:	12.23
Feet to sea level:	Not Reported	Note:	Not Reported
Level reading date:	1988-10-13	Feet below surface:	12.22
Feet to sea level:	Not Reported	Note:	Not Reported
Level reading date:	1988-09-08	Feet below surface:	12.85
Feet to sea level:	Not Reported	Note:	Not Reported
Level reading date:	1988-08-11	Feet below surface:	13.9
Feet to sea level:	Not Reported	Note:	Not Reported
Level reading date:	1988-07-07	Feet below surface:	23.00
Feet to sea level:	Not Reported	Note:	Not Reported
Level reading date:	1988-06-06	Feet below surface:	16.89
Feet to sea level:	Not Reported	Note:	Not Reported
Level reading date:	1988-05-11	Feet below surface:	21.16
Feet to sea level:	Not Reported	Note:	Not Reported
Level reading date:	1988-04-06	Feet below surface:	Not Reported
Feet to sea level:	Not Reported	Note:	The site was being pumped.
Level reading date:	1988-03-16	Feet below surface:	Not Reported
Feet to sea level:	Not Reported	Note:	The site was being pumped.
Level reading date:	1988-02-11	Feet below surface:	17.56
Feet to sea level:	Not Reported	Note:	Not Reported
Level reading date:	1988-01-06	Feet below surface:	17.00
Feet to sea level:	Not Reported	Note:	Not Reported
Level reading date:	1987-12-10	Feet below surface:	19.20
Feet to sea level:	Not Reported	Note:	Not Reported

Docusign Envelope ID: 3773F87A-0B89-4932-BA2C-CA8383B3EEAD

Level reading date: 1987-11-10
Feet to sea level: Not Reported
Feet below surface: 26.20
Note: Not Reported

Level reading date: 1987-10-07
Feet to sea level: Not Reported
Feet below surface: Not Reported
Note: The site was being pumped.

Level reading date: 1987-09-09
Feet to sea level: Not Reported
Feet below surface: Not Reported
Note: The site was being pumped.

Level reading date: 1987-08-12
Feet to sea level: Not Reported
Feet below surface: Not Reported
Note: The site was being pumped.

Level reading date: 1987-07-15
Feet to sea level: Not Reported
Feet below surface: Not Reported
Note: The site was being pumped.

Level reading date: 1987-06-05
Feet to sea level: Not Reported
Feet below surface: 16.41
Note: Not Reported

Level reading date: 1987-05-06
Feet to sea level: Not Reported
Feet below surface: 19.13
Note: Not Reported

Level reading date: 1987-04-09
Feet to sea level: Not Reported
Feet below surface: 18.23
Note: Not Reported

Level reading date: 1987-03-11
Feet to sea level: Not Reported
Feet below surface: 20.00
Note: Not Reported

Level reading date: 1987-02-05
Feet to sea level: Not Reported
Feet below surface: 22.90
Note: Not Reported

Level reading date: 1987-01-09
Feet to sea level: Not Reported
Feet below surface: 27.80
Note: Not Reported

Level reading date: 1986-12-04
Feet to sea level: Not Reported
Feet below surface: 41.86
Note: Not Reported

Level reading date: 1986-11-12
Feet to sea level: Not Reported
Feet below surface: Not Reported
Note: The site was being pumped.

Level reading date: 1986-10-13
Feet to sea level: Not Reported
Feet below surface: Not Reported
Note: The site was being pumped.

Level reading date: 1986-09-12
Feet to sea level: Not Reported
Feet below surface: Not Reported
Note: The site was being pumped.

Level reading date: 1986-08-13
Feet to sea level: Not Reported
Feet below surface: Not Reported
Note: The site was being pumped.

Level reading date: 1986-07-07
Feet to sea level: Not Reported
Feet below surface: Not Reported
Note: The site was being pumped.

Level reading date: 1986-06-06
Feet to sea level: Not Reported
Feet below surface: Not Reported
Note: The site was being pumped.

Level reading date: 1986-05-09
Feet to sea level: Not Reported
Feet below surface: 34.21
Note: Not Reported

Level reading date: 1986-04-15
Feet to sea level: Not Reported
Feet below surface: Not Reported
Note: The site was being pumped.

Level reading date: 1986-03-11
Feet to sea level: Not Reported
Feet below surface: Not Reported
Note: The site was being pumped.

Docusign Envelope ID: 3773F87A-0B89-4932-BA2C-CA8383B3EEAD

Level reading date:	1986-02-07	Feet below surface:	Not Reported
Feet to sea level:	Not Reported	Note:	The site was being pumped.
Level reading date:	1986-01-07	Feet below surface:	33.95
Feet to sea level:	Not Reported	Note:	Not Reported
Level reading date:	1985-12-04	Feet below surface:	24.24
Feet to sea level:	Not Reported	Note:	Not Reported
Level reading date:	1985-11-06	Feet below surface:	31.76
Feet to sea level:	Not Reported	Note:	Not Reported
Level reading date:	1985-08-01	Feet below surface:	98.00
Feet to sea level:	Not Reported	Note:	Not Reported
Level reading date:	1985-07-08	Feet below surface:	Not Reported
Feet to sea level:	Not Reported	Note:	The site was being pumped.
Level reading date:	1985-06-06	Feet below surface:	Not Reported
Feet to sea level:	Not Reported	Note:	The site was being pumped.
Level reading date:	1985-05-03	Feet below surface:	24.04
Feet to sea level:	Not Reported	Note:	Not Reported
Level reading date:	1985-04-03	Feet below surface:	111.00
Feet to sea level:	Not Reported	Note:	Not Reported
Level reading date:	1985-02-04	Feet below surface:	Not Reported
Feet to sea level:	Not Reported	Note:	The site was being pumped.
Level reading date:	1985-01-11	Feet below surface:	Not Reported
Feet to sea level:	Not Reported	Note:	The site was being pumped.
Level reading date:	1984-12-11	Feet below surface:	Not Reported
Feet to sea level:	Not Reported	Note:	The site was being pumped.
Level reading date:	1984-11-06	Feet below surface:	41.58
Feet to sea level:	Not Reported	Note:	Not Reported
Level reading date:	1984-10-09	Feet below surface:	Not Reported
Feet to sea level:	Not Reported	Note:	The site was being pumped.
Level reading date:	1984-09-12	Feet below surface:	Not Reported
Feet to sea level:	Not Reported	Note:	The site was being pumped.
Level reading date:	1984-08-07	Feet below surface:	Not Reported
Feet to sea level:	Not Reported	Note:	The site was being pumped.
Level reading date:	1984-07-09	Feet below surface:	Not Reported
Feet to sea level:	Not Reported	Note:	The site was being pumped.
Level reading date:	1984-06-05	Feet below surface:	Not Reported
Feet to sea level:	Not Reported	Note:	The site was being pumped.
Level reading date:	1984-05-03	Feet below surface:	Not Reported
Feet to sea level:	Not Reported	Note:	The site was being pumped.
Level reading date:	1984-04-10	Feet below surface:	20.12
Feet to sea level:	Not Reported	Note:	Not Reported
Level reading date:	1984-03-01	Feet below surface:	20.79
Feet to sea level:	Not Reported	Note:	Not Reported

Docusign Envelope ID: 3773F87A-0B89-4932-BA2C-CA8383B3EEAD

Level reading date:	1984-02-06	Feet below surface:	18.58
Feet to sea level:	Not Reported	Note:	Not Reported
Level reading date:	1984-01-05	Feet below surface:	29.92
Feet to sea level:	Not Reported	Note:	Not Reported
Level reading date:	1983-12-06	Feet below surface:	22.58
Feet to sea level:	Not Reported	Note:	Not Reported
Level reading date:	1983-11-03	Feet below surface:	32.58
Feet to sea level:	Not Reported	Note:	Not Reported
Level reading date:	1983-10-05	Feet below surface:	79.00
Feet to sea level:	Not Reported	Note:	Not Reported
Level reading date:	1983-09-01	Feet below surface:	Not Reported
Feet to sea level:	Not Reported	Note:	The site was being pumped.
Level reading date:	1983-08-04	Feet below surface:	Not Reported
Feet to sea level:	Not Reported	Note:	The site was being pumped.
Level reading date:	1983-05-03	Feet below surface:	Not Reported
Feet to sea level:	Not Reported	Note:	The site was being pumped.
Level reading date:	1983-04-12	Feet below surface:	23.67
Feet to sea level:	Not Reported	Note:	Not Reported
Level reading date:	1983-03-09	Feet below surface:	Not Reported
Feet to sea level:	Not Reported	Note:	The site was being pumped.
Level reading date:	1983-02-03	Feet below surface:	38.79
Feet to sea level:	Not Reported	Note:	Not Reported
Level reading date:	1983-01-12	Feet below surface:	15.45
Feet to sea level:	Not Reported	Note:	Not Reported
Level reading date:	1982-12-03	Feet below surface:	22.20
Feet to sea level:	Not Reported	Note:	Not Reported
Level reading date:	1982-11-04	Feet below surface:	26.49
Feet to sea level:	Not Reported	Note:	Not Reported
Level reading date:	1982-10-07	Feet below surface:	45.75
Feet to sea level:	Not Reported	Note:	Not Reported
Level reading date:	1982-09-09	Feet below surface:	Not Reported
Feet to sea level:	Not Reported	Note:	The site was being pumped.
Level reading date:	1982-08-05	Feet below surface:	Not Reported
Feet to sea level:	Not Reported	Note:	The site was being pumped.
Level reading date:	1982-07-14	Feet below surface:	Not Reported
Feet to sea level:	Not Reported	Note:	The site was being pumped.
Level reading date:	1982-06-04	Feet below surface:	40.00
Feet to sea level:	Not Reported	Note:	Not Reported
Level reading date:	1976-10-08	Feet below surface:	25.41
Feet to sea level:	Not Reported	Note:	Not Reported
Level reading date:	1976-10-01	Feet below surface:	25.00
Feet to sea level:	Not Reported	Note:	Not Reported

GEOCHECK® - PHYSICAL SETTING SOURCE MAP FINDINGS

Map ID
Direction
Distance
Elevation | Database | EDR ID Number

Z298
East
1/2 - 1 Mile
Lower

CA WELLS **CAEDF0000021851**

Well ID:	T0608300488-MW-3	Well Type:	MONITORING
Source:	EDF	Other Name:	MW-3
GAMA PFAS Testing:	Not Reported		
Groundwater Quality Data:	https://gamagroundwater.waterboards.ca.gov/gama/gamamap/public/GamaDataDisplay.asp?dataset=EDF&samp_date=&global_id=T0608300488&assigned_name=MW-3&store_num=		
GeoTracker Data:	https://geotracker.waterboards.ca.gov/profile_report.asp?cmd=MWEDFResults&global_id=T0608300488&assigned_name=MW-3		

T299
NE
1/2 - 1 Mile
Higher

CA WELLS **CAEDF0000087024**

Well ID:	SL203061244-41-01	Well Type:	MONITORING
Source:	EDF	Other Name:	41-01
GAMA PFAS Testing:	Not Reported		
Groundwater Quality Data:	https://gamagroundwater.waterboards.ca.gov/gama/gamamap/public/GamaDataDisplay.asp?dataset=EDF&samp_date=&global_id=SL203061244&assigned_name=41-01&store_num=		
GeoTracker Data:	https://geotracker.waterboards.ca.gov/profile_report.asp?cmd=MWEDFResults&global_id=SL203061244&assigned_name=41-01		

T300
NE
1/2 - 1 Mile
Higher

CA WELLS **CAEDF0000036716**

Well ID:	SL203061244-41-02	Well Type:	MONITORING
Source:	EDF	Other Name:	41-02
GAMA PFAS Testing:	Not Reported		
Groundwater Quality Data:	https://gamagroundwater.waterboards.ca.gov/gama/gamamap/public/GamaDataDisplay.asp?dataset=EDF&samp_date=&global_id=SL203061244&assigned_name=41-02&store_num=		
GeoTracker Data:	https://geotracker.waterboards.ca.gov/profile_report.asp?cmd=MWEDFResults&global_id=SL203061244&assigned_name=41-02		

W301
NW
1/2 - 1 Mile
Higher

CA WELLS **CAEDF0000082666**

Well ID:	SLT3S0241288-B-1	Well Type:	MONITORING
Source:	EDF	Other Name:	B-1
GAMA PFAS Testing:	Not Reported		
Groundwater Quality Data:	https://gamagroundwater.waterboards.ca.gov/gama/gamamap/public/GamaDataDisplay.asp?dataset=EDF&samp_date=&global_id=SLT3S0241288&assigned_name=B-1&store_num=		
GeoTracker Data:	https://geotracker.waterboards.ca.gov/profile_report.asp?cmd=MWEDFResults&global_id=SLT3S0241288&assigned_name=B-1		

GEOCHECK® - PHYSICAL SETTING SOURCE MAP FINDINGS

Map ID
Direction
Distance
Elevation | Database | EDR ID Number

X302
NNW
1/2 - 1 Mile
Higher

CA WELLS **CAEDF0000094268**

Well ID:	T0608300661-SE-MW-7	Well Type:	MONITORING
Source:	EDF	Other Name:	SE-MW-7
GAMA PFAS Testing:	Not Reported		
Groundwater Quality Data:	https://gamagroundwater.waterboards.ca.gov/gama/gamamap/public/GamaDataDisplay.asp?dataset=EDF&samp_date=&global_id=T0608300661&assigned_name=SE-MW-7&store_num=		
GeoTracker Data:	https://geotracker.waterboards.ca.gov/profile_report.asp?cmd=MWEDFResults&global_id=T0608300661&assigned_name=SE-MW-7		

Z303
East
1/2 - 1 Mile
Lower

CA WELLS **CAEDF0000096455**

Well ID:	T0608300107-DM-MW1	Well Type:	MONITORING
Source:	EDF	Other Name:	DM-MW1
GAMA PFAS Testing:	Not Reported		
Groundwater Quality Data:	https://gamagroundwater.waterboards.ca.gov/gama/gamamap/public/GamaDataDisplay.asp?dataset=EDF&samp_date=&global_id=T0608300107&assigned_name=DM-MW1&store_num=		
GeoTracker Data:	https://geotracker.waterboards.ca.gov/profile_report.asp?cmd=MWEDFResults&global_id=T0608300107&assigned_name=DM-MW1		

X304
NNW
1/2 - 1 Mile
Higher

CA WELLS **CAEDF0000001891**

Well ID:	T0608300749-MW8	Well Type:	MONITORING
Source:	EDF	Other Name:	MW8
GAMA PFAS Testing:	Not Reported		
Groundwater Quality Data:	https://gamagroundwater.waterboards.ca.gov/gama/gamamap/public/GamaDataDisplay.asp?dataset=EDF&samp_date=&global_id=T0608300749&assigned_name=MW8&store_num=		
GeoTracker Data:	https://geotracker.waterboards.ca.gov/profile_report.asp?cmd=MWEDFResults&global_id=T0608300749&assigned_name=MW8		

AD305
NNW
1/2 - 1 Mile
Higher

CA WELLS **CAEDF0000094564**

Well ID:	T0608300661-SE-MW-9	Well Type:	MONITORING
Source:	EDF	Other Name:	SE-MW-9
GAMA PFAS Testing:	Not Reported		
Groundwater Quality Data:	https://gamagroundwater.waterboards.ca.gov/gama/gamamap/public/GamaDataDisplay.asp?dataset=EDF&samp_date=&global_id=T0608300661&assigned_name=SE-MW-9&store_num=		
GeoTracker Data:	https://geotracker.waterboards.ca.gov/profile_report.asp?cmd=MWEDFResults&global_id=T0608300661&assigned_name=SE-MW-9		

Docusign Envelope ID: 3773F87A-0B89-4932-BA2C-CA8383B3EEAD

GEOCHECK® - PHYSICAL SETTING SOURCE MAP FINDINGS

Map ID
Direction
Distance
Elevation | Database | EDR ID Number

AA306
ENE
1/2 - 1 Mile
Lower

FED USGS **USGS40000143731**

Organization ID:	USGS-CA		
Organization Name:	USGS California Water Science Center		
Monitor Location:	004N027W22H001S	Type:	Well
Description:	Not Reported	HUC:	18060013
Drainage Area:	Not Reported	Drainage Area Units:	Not Reported
Contrib Drainage Area:	Not Reported	Contrib Drainage Area Unts:	Not Reported
Aquifer:	California Coastal Basin aquifers		
Formation Type:	Not Reported	Aquifer Type:	Not Reported
Construction Date:	19620101	Well Depth:	40
Well Depth Units:	ft	Well Hole Depth:	40
Well Hole Depth Units:	ft		

Ground water levels,Number of Measurements:	1	Level reading date:	1962-05
Feet below surface:	5.8	Feet to sea level:	Not Reported
Note:	Other conditions existed that would affect the measured water level.		

AC307
North
1/2 - 1 Mile
Higher

CA WELLS **CAEDF0000072242**

Well ID:	T0608374511-MW-14	Well Type:	MONITORING
Source:	EDF	Other Name:	MW-14
GAMA PFAS Testing:	Not Reported		
Groundwater Quality Data:	https://gamagroundwater.waterboards.ca.gov/gama/gamamap/public/GamaDataDisplay.asp?dataset=EDF&samp_date=&global_id=T0608374511&assigned_name=MW-14&store_num=		
GeoTracker Data:	https://geotracker.waterboards.ca.gov/profile_report.asp?cmd=MWEDFResults&global_id=T0608374511&assigned_name=MW-14		

AA308
ENE
1/2 - 1 Mile
Lower

CA WELLS **CAUSGSN00003681**

Well ID:	USGS-342501119412501	Well Type:	UNK
Source:	United States Geological Survey		
Other Name:	USGS-342501119412501	GAMA PFAS Testing:	Not Reported
Groundwater Quality Data:	https://gamagroundwater.waterboards.ca.gov/gama/gamamap/public/GamaDataDisplay.asp?dataset=USGSNEW&samp_date=&global_id=&assigned_name=USGS-342501119412501&store_num=		
GeoTracker Data:	Not Reported		

Z309
East
1/2 - 1 Mile
Lower

CA WELLS **CAEDF0000017800**

Well ID:	T0608300107-WC-MW2	Well Type:	MONITORING
Source:	EDF	Other Name:	WC-MW2
GAMA PFAS Testing:	Not Reported		

Docusign Envelope ID: 3773F87A-0B89-4932-BA2C-CA8383B3EEAD

Groundwater Quality Data: https://gamagroundwater.waterboards.ca.gov/gama/gamamap/public/GamaDataDisplay.asp?dataset=EDF&samp_date=&global_id=T0608300107&assigned_name=WC-MW2&store_num=
GeoTracker Data: https://geotracker.waterboards.ca.gov/profile_report.asp?cmd=MWEDFResults&global_id=T0608300107&assigned_name=WC-MW2

Z310
East
1/2 - 1 Mile
Lower

CA WELLS **CAEDF0000074894**

Well ID:	T0608300107-DM-MW4	Well Type:	MONITORING
Source:	EDF	Other Name:	DM-MW4
GAMA PFAS Testing:	Not Reported		

Groundwater Quality Data: https://gamagroundwater.waterboards.ca.gov/gama/gamamap/public/GamaDataDisplay.asp?dataset=EDF&samp_date=&global_id=T0608300107&assigned_name=DM-MW4&store_num=
GeoTracker Data: https://geotracker.waterboards.ca.gov/profile_report.asp?cmd=MWEDFResults&global_id=T0608300107&assigned_name=DM-MW4

AD311
NNW
1/2 - 1 Mile
Higher

CA WELLS **CAEDF0000096391**

Well ID:	T0608300661-SE-MW-6	Well Type:	MONITORING
Source:	EDF	Other Name:	SE-MW-6
GAMA PFAS Testing:	Not Reported		

Groundwater Quality Data: https://gamagroundwater.waterboards.ca.gov/gama/gamamap/public/GamaDataDisplay.asp?dataset=EDF&samp_date=&global_id=T0608300661&assigned_name=SE-MW-6&store_num=
GeoTracker Data: https://geotracker.waterboards.ca.gov/profile_report.asp?cmd=MWEDFResults&global_id=T0608300661&assigned_name=SE-MW-6

Y312
North
1/2 - 1 Mile
Higher

CA WELLS **CAEDF0000055623**

Well ID:	T0608374511-MW-6	Well Type:	MONITORING
Source:	EDF	Other Name:	MW-6
GAMA PFAS Testing:	Not Reported		

Groundwater Quality Data: https://gamagroundwater.waterboards.ca.gov/gama/gamamap/public/GamaDataDisplay.asp?dataset=EDF&samp_date=&global_id=T0608374511&assigned_name=MW-6&store_num=
GeoTracker Data: https://geotracker.waterboards.ca.gov/profile_report.asp?cmd=MWEDFResults&global_id=T0608374511&assigned_name=MW-6

AB313
ESE
1/2 - 1 Mile
Lower

FED USGS **USGS40000143528**

Organization ID:	USGS-CA		
Organization Name:	USGS California Water Science Center		
Monitor Location:	004N027W22R003S	Type:	Well
Description:	Not Reported	HUC:	Not Reported
Drainage Area:	Not Reported	Drainage Area Units:	Not Reported

GEOCHECK® - PHYSICAL SETTING SOURCE MAP FINDINGS

Contrib Drainage Area:	Not Reported	Contrib Drainage Area Unts:	Not Reported
Aquifer:	Other aquifers	Formation Type:	Not Reported
Aquifer Type:	Not Reported	Construction Date:	20050928
Well Depth:	13	Well Depth Units:	ft
Well Hole Depth:	13	Well Hole Depth Units:	ft

Z314
East **CA WELLS** **CAEDF0000089994**
1/2 - 1 Mile
Lower

Well ID:	T0608300107-WC-MW1	Well Type:	MONITORING
Source:	EDF	Other Name:	WC-MW1
GAMA PFAS Testing:	Not Reported		
Groundwater Quality Data:	https://gamagroundwater.waterboards.ca.gov/gama/gamamap/public/GamaDataDisplay.asp?dataset=EDF&samp_date=&global_id=T0608300107&assigned_name=WC-MW1&store_num=		
GeoTracker Data:	https://geotracker.waterboards.ca.gov/profile_report.asp?cmd=MWEDFResults&global_id=T0608300107&assigned_name=WC-MW1		

AB315
ESE **CA WELLS** **CAUSGSN00006530**
1/2 - 1 Mile
Lower

Well ID:	USGS-342435119412501	Well Type:	UNK
Source:	United States Geological Survey		
Other Name:	USGS-342435119412501	GAMA PFAS Testing:	Not Reported
Groundwater Quality Data:	https://gamagroundwater.waterboards.ca.gov/gama/gamamap/public/GamaDataDisplay.asp?dataset=USGSNEW&samp_date=&global_id=&assigned_name=USGS-342435119412501&store_num=		
GeoTracker Data:	Not Reported		

W316
NW **CA WELLS** **CAEDF0000012210**
1/2 - 1 Mile
Higher

Well ID:	SLT3S0241288-MW-6	Well Type:	MONITORING
Source:	EDF	Other Name:	MW-6
GAMA PFAS Testing:	Not Reported		
Groundwater Quality Data:	https://gamagroundwater.waterboards.ca.gov/gama/gamamap/public/GamaDataDisplay.asp?dataset=EDF&samp_date=&global_id=SLT3S0241288&assigned_name=MW-6&store_num=		
GeoTracker Data:	https://geotracker.waterboards.ca.gov/profile_report.asp?cmd=MWEDFResults&global_id=SLT3S0241288&assigned_name=MW-6		

AE317
NE **CA WELLS** **CAEDF0000060661**
1/2 - 1 Mile
Lower

Well ID:	SL203061244-44-01	Well Type:	MONITORING
Source:	EDF	Other Name:	44-01
GAMA PFAS Testing:	Not Reported		
Groundwater Quality Data:	https://gamagroundwater.waterboards.ca.gov/gama/gamamap/public/GamaDataDisplay.asp?dataset=EDF&samp_date=&global_id=SL203061244&assigned_name=44-01&store_num=		

Docusign Envelope ID: 3773F87A-0B89-4932-BA2C-CA8383B3EEAD

GeoTracker Data: https://geotracker.waterboards.ca.gov/profile_report.asp?cmd=MWEDFResults&global_id=SL203061244&assigned_name=44-01

AE318
NE
1/2 - 1 Mile
Higher

CA WELLS **CAEDF0000138748**

Well ID:	SL203061244-16-02	Well Type:	MONITORING
Source:	EDF	Other Name:	16-02
GAMA PFAS Testing:	Not Reported		
Groundwater Quality Data:	https://gamagroundwater.waterboards.ca.gov/gama/gamamap/public/GamaDataDisplay.asp?dataset=EDF&samp_date=&global_id=SL203061244&assigned_name=16-02&store_num=		
GeoTracker Data:	https://geotracker.waterboards.ca.gov/profile_report.asp?cmd=MWEDFResults&global_id=SL203061244&assigned_name=16-02		

AE319
NE
1/2 - 1 Mile
Higher

CA WELLS **CAEDF0000094931**

Well ID:	SL203061244-16-03	Well Type:	MONITORING
Source:	EDF	Other Name:	16-03
GAMA PFAS Testing:	Not Reported		
Groundwater Quality Data:	https://gamagroundwater.waterboards.ca.gov/gama/gamamap/public/GamaDataDisplay.asp?dataset=EDF&samp_date=&global_id=SL203061244&assigned_name=16-03&store_num=		
GeoTracker Data:	https://geotracker.waterboards.ca.gov/profile_report.asp?cmd=MWEDFResults&global_id=SL203061244&assigned_name=16-03		

AE320
NE
1/2 - 1 Mile
Higher

CA WELLS **CAEDF0000055584**

Well ID:	SL203061244-16-01	Well Type:	MONITORING
Source:	EDF	Other Name:	16-01
GAMA PFAS Testing:	Not Reported		
Groundwater Quality Data:	https://gamagroundwater.waterboards.ca.gov/gama/gamamap/public/GamaDataDisplay.asp?dataset=EDF&samp_date=&global_id=SL203061244&assigned_name=16-01&store_num=		
GeoTracker Data:	https://geotracker.waterboards.ca.gov/profile_report.asp?cmd=MWEDFResults&global_id=SL203061244&assigned_name=16-01		

X321
NNW
1/2 - 1 Mile
Higher

CA WELLS **CAEDF0000002560**

Well ID:	T0608300749-MW9	Well Type:	MONITORING
Source:	EDF	Other Name:	MW9
GAMA PFAS Testing:	Not Reported		
Groundwater Quality Data:	https://gamagroundwater.waterboards.ca.gov/gama/gamamap/public/GamaDataDisplay.asp?dataset=EDF&samp_date=&global_id=T0608300749&assigned_name=MW9&store_num=		
GeoTracker Data:	https://geotracker.waterboards.ca.gov/profile_report.asp?cmd=MWEDFResults&global_id=T0608300749&assigned_name=MW9		

GEOCHECK® - PHYSICAL SETTING SOURCE MAP FINDINGS

Map ID
Direction
Distance
Elevation | Database | EDR ID Number

Z322
East
1/2 - 1 Mile
Lower

CA WELLS **CAEDF0000074548**

Well ID:	T0608300107-WC-MW3	Well Type:	MONITORING
Source:	EDF	Other Name:	WC-MW3
GAMA PFAS Testing:	Not Reported		
Groundwater Quality Data:	https://gamagroundwater.waterboards.ca.gov/gama/gamamap/public/GamaDataDisplay.asp?dataset=EDF&samp_date=&global_id=T0608300107&assigned_name=WC-MW3&store_num=		
GeoTracker Data:	https://geotracker.waterboards.ca.gov/profile_report.asp?cmd=MWEDFResults&global_id=T0608300107&assigned_name=WC-MW3		

X323
NNW
1/2 - 1 Mile
Higher

CA WELLS **CAEDF0000052528**

Well ID:	T0608300749-MW15	Well Type:	MONITORING
Source:	EDF	Other Name:	MW15
GAMA PFAS Testing:	Not Reported		
Groundwater Quality Data:	https://gamagroundwater.waterboards.ca.gov/gama/gamamap/public/GamaDataDisplay.asp?dataset=EDF&samp_date=&global_id=T0608300749&assigned_name=MW15&store_num=		
GeoTracker Data:	https://geotracker.waterboards.ca.gov/profile_report.asp?cmd=MWEDFResults&global_id=T0608300749&assigned_name=MW15		

AE324
NNE
1/2 - 1 Mile
Higher

CA WELLS **CAEDF0000055194**

Well ID:	SL203061244-05-01	Well Type:	MONITORING
Source:	EDF	Other Name:	05-01
GAMA PFAS Testing:	Not Reported		
Groundwater Quality Data:	https://gamagroundwater.waterboards.ca.gov/gama/gamamap/public/GamaDataDisplay.asp?dataset=EDF&samp_date=&global_id=SL203061244&assigned_name=05-01&store_num=		
GeoTracker Data:	https://geotracker.waterboards.ca.gov/profile_report.asp?cmd=MWEDFResults&global_id=SL203061244&assigned_name=05-01		

AE325
NE
1/2 - 1 Mile
Higher

CA WELLS **CAEDF0000127324**

Well ID:	SL203061244-15-03	Well Type:	MONITORING
Source:	EDF	Other Name:	15-03
GAMA PFAS Testing:	Not Reported		
Groundwater Quality Data:	https://gamagroundwater.waterboards.ca.gov/gama/gamamap/public/GamaDataDisplay.asp?dataset=EDF&samp_date=&global_id=SL203061244&assigned_name=15-03&store_num=		
GeoTracker Data:	https://geotracker.waterboards.ca.gov/profile_report.asp?cmd=MWEDFResults&global_id=SL203061244&assigned_name=15-03		

GEOCHECK® - PHYSICAL SETTING SOURCE MAP FINDINGS

Map ID
Direction
Distance
Elevation | Database | EDR ID Number

AE326
NE
1/2 - 1 Mile
Higher

CA WELLS **CAEDF0000127111**

Well ID:	SL203061244-15-01	Well Type:	MONITORING
Source:	EDF	Other Name:	15-01
GAMA PFAS Testing:	Not Reported		
Groundwater Quality Data:	https://gamagroundwater.waterboards.ca.gov/gama/gamamap/public/GamaDataDisplay.asp?dataset=EDF&samp_date=&global_id=SL203061244&assigned_name=15-01&store_num=		
GeoTracker Data:	https://geotracker.waterboards.ca.gov/profile_report.asp?cmd=MWEDFResults&global_id=SL203061244&assigned_name=15-01		

AE327
NE
1/2 - 1 Mile
Higher

CA WELLS **CAEDF0000064493**

Well ID:	SL203061244-15-02	Well Type:	MONITORING
Source:	EDF	Other Name:	15-02
GAMA PFAS Testing:	Not Reported		
Groundwater Quality Data:	https://gamagroundwater.waterboards.ca.gov/gama/gamamap/public/GamaDataDisplay.asp?dataset=EDF&samp_date=&global_id=SL203061244&assigned_name=15-02&store_num=		
GeoTracker Data:	https://geotracker.waterboards.ca.gov/profile_report.asp?cmd=MWEDFResults&global_id=SL203061244&assigned_name=15-02		

AD328
NNW
1/2 - 1 Mile
Higher

CA WELLS **CAEDF0000075020**

Well ID:	T0608300661-SE-MW-5	Well Type:	MONITORING
Source:	EDF	Other Name:	SE-MW-5
GAMA PFAS Testing:	Not Reported		
Groundwater Quality Data:	https://gamagroundwater.waterboards.ca.gov/gama/gamamap/public/GamaDataDisplay.asp?dataset=EDF&samp_date=&global_id=T0608300661&assigned_name=SE-MW-5&store_num=		
GeoTracker Data:	https://geotracker.waterboards.ca.gov/profile_report.asp?cmd=MWEDFResults&global_id=T0608300661&assigned_name=SE-MW-5		

X329
NNW
1/2 - 1 Mile
Higher

CA WELLS **CAEDF0000038309**

Well ID:	T0608300749-MW3	Well Type:	MONITORING
Source:	EDF	Other Name:	MW3
GAMA PFAS Testing:	Not Reported		
Groundwater Quality Data:	https://gamagroundwater.waterboards.ca.gov/gama/gamamap/public/GamaDataDisplay.asp?dataset=EDF&samp_date=&global_id=T0608300749&assigned_name=MW3&store_num=		
GeoTracker Data:	https://geotracker.waterboards.ca.gov/profile_report.asp?cmd=MWEDFResults&global_id=T0608300749&assigned_name=MW3		

GEOCHECK® - PHYSICAL SETTING SOURCE MAP FINDINGS

Map ID
Direction
Distance
Elevation | Database | EDR ID Number

AF330
NNW
1/2 - 1 Mile
Higher

CA WELLS **CAEDF0000046278**

Well ID:	T0608348535-SS-MW7	Well Type:	MONITORING
Source:	EDF	Other Name:	SS-MW7
GAMA PFAS Testing:	Not Reported		
Groundwater Quality Data:	https://gamagroundwater.waterboards.ca.gov/gama/gamamap/public/GamaDataDisplay.asp?dataset=EDF&samp_date=&global_id=T0608348535&assigned_name=SS-MW7&store_num=		
GeoTracker Data:	https://geotracker.waterboards.ca.gov/profile_report.asp?cmd=MWEDFResults&global_id=T0608348535&assigned_name=SS-MW7		

AF331
NNW
1/2 - 1 Mile
Higher

CA WELLS **CAEDF0000004162**

Well ID:	T0608300749-MW7	Well Type:	MONITORING
Source:	EDF	Other Name:	MW7
GAMA PFAS Testing:	Not Reported		
Groundwater Quality Data:	https://gamagroundwater.waterboards.ca.gov/gama/gamamap/public/GamaDataDisplay.asp?dataset=EDF&samp_date=&global_id=T0608300749&assigned_name=MW7&store_num=		
GeoTracker Data:	https://geotracker.waterboards.ca.gov/profile_report.asp?cmd=MWEDFResults&global_id=T0608300749&assigned_name=MW7		

X332
NNW
1/2 - 1 Mile
Higher

CA WELLS **CAEDF0000092495**

Well ID:	T0608300749-MW1	Well Type:	MONITORING
Source:	EDF	Other Name:	MW1
GAMA PFAS Testing:	Not Reported		
Groundwater Quality Data:	https://gamagroundwater.waterboards.ca.gov/gama/gamamap/public/GamaDataDisplay.asp?dataset=EDF&samp_date=&global_id=T0608300749&assigned_name=MW1&store_num=		
GeoTracker Data:	https://geotracker.waterboards.ca.gov/profile_report.asp?cmd=MWEDFResults&global_id=T0608300749&assigned_name=MW1		

AD333
NW
1/2 - 1 Mile
Higher

CA WELLS **CAEDF0000012837**

Well ID:	SLT3S0241288-MW-3	Well Type:	MONITORING
Source:	EDF	Other Name:	MW-3
GAMA PFAS Testing:	Not Reported		
Groundwater Quality Data:	https://gamagroundwater.waterboards.ca.gov/gama/gamamap/public/GamaDataDisplay.asp?dataset=EDF&samp_date=&global_id=SLT3S0241288&assigned_name=MW-3&store_num=		
GeoTracker Data:	https://geotracker.waterboards.ca.gov/profile_report.asp?cmd=MWEDFResults&global_id=SLT3S0241288&assigned_name=MW-3		

GEOCHECK® - PHYSICAL SETTING SOURCE MAP FINDINGS

Map ID
Direction
Distance
Elevation | Database | EDR ID Number

X334
NNW
1/2 - 1 Mile
Higher

CA WELLS **CAEDF0000131703**

Well ID:	T0608300749-MW4	Well Type:	MONITORING
Source:	EDF	Other Name:	MW4
GAMA PFAS Testing:	Not Reported		
Groundwater Quality Data:	https://gamagroundwater.waterboards.ca.gov/gama/gamamap/public/GamaDataDisplay.asp?dataset=EDF&samp_date=&global_id=T0608300749&assigned_name=MW4&store_num=		
GeoTracker Data:	https://geotracker.waterboards.ca.gov/profile_report.asp?cmd=MWEDFResults&global_id=T0608300749&assigned_name=MW4		

X335
NNW
1/2 - 1 Mile
Higher

CA WELLS **CAEDF0000050423**

Well ID:	T0608300749-MW2	Well Type:	MONITORING
Source:	EDF	Other Name:	MW2
GAMA PFAS Testing:	Not Reported		
Groundwater Quality Data:	https://gamagroundwater.waterboards.ca.gov/gama/gamamap/public/GamaDataDisplay.asp?dataset=EDF&samp_date=&global_id=T0608300749&assigned_name=MW2&store_num=		
GeoTracker Data:	https://geotracker.waterboards.ca.gov/profile_report.asp?cmd=MWEDFResults&global_id=T0608300749&assigned_name=MW2		

Y336
North
1/2 - 1 Mile
Higher

CA WELLS **CAEDF0000060920**

Well ID:	T0608374511-MW-7	Well Type:	MONITORING
Source:	EDF	Other Name:	MW-7
GAMA PFAS Testing:	Not Reported		
Groundwater Quality Data:	https://gamagroundwater.waterboards.ca.gov/gama/gamamap/public/GamaDataDisplay.asp?dataset=EDF&samp_date=&global_id=T0608374511&assigned_name=MW-7&store_num=		
GeoTracker Data:	https://geotracker.waterboards.ca.gov/profile_report.asp?cmd=MWEDFResults&global_id=T0608374511&assigned_name=MW-7		

AD337
NNW
1/2 - 1 Mile
Higher

CA WELLS **CAEDF0000092380**

Well ID:	T0608300661-SE-MW-1	Well Type:	MONITORING
Source:	EDF	Other Name:	SE-MW-1
GAMA PFAS Testing:	Not Reported		
Groundwater Quality Data:	https://gamagroundwater.waterboards.ca.gov/gama/gamamap/public/GamaDataDisplay.asp?dataset=EDF&samp_date=&global_id=T0608300661&assigned_name=SE-MW-1&store_num=		
GeoTracker Data:	https://geotracker.waterboards.ca.gov/profile_report.asp?cmd=MWEDFResults&global_id=T0608300661&assigned_name=SE-MW-1		

GEOCHECK® - PHYSICAL SETTING SOURCE MAP FINDINGS

Map ID
Direction
Distance
Elevation | Database | EDR ID Number

AD338
NNW
1/2 - 1 Mile
Higher

CA WELLS **CAEDF0000018238**

Well ID:	T0608300661-SE-MW-4	Well Type:	MONITORING
Source:	EDF	Other Name:	SE-MW-4
GAMA PFAS Testing:	Not Reported		
Groundwater Quality Data:	https://gamagroundwater.waterboards.ca.gov/gama/gamamap/public/GamaDataDisplay.asp?dataset=EDF&samp_date=&global_id=T0608300661&assigned_name=SE-MW-4&store_num=		
GeoTracker Data:	https://geotracker.waterboards.ca.gov/profile_report.asp?cmd=MWEDFResults&global_id=T0608300661&assigned_name=SE-MW-4		

AD339
NNW
1/2 - 1 Mile
Higher

CA WELLS **CAEDF0000067500**

Well ID:	T0608300661-SE-MW-3	Well Type:	MONITORING
Source:	EDF	Other Name:	SE-MW-3
GAMA PFAS Testing:	Not Reported		
Groundwater Quality Data:	https://gamagroundwater.waterboards.ca.gov/gama/gamamap/public/GamaDataDisplay.asp?dataset=EDF&samp_date=&global_id=T0608300661&assigned_name=SE-MW-3&store_num=		
GeoTracker Data:	https://geotracker.waterboards.ca.gov/profile_report.asp?cmd=MWEDFResults&global_id=T0608300661&assigned_name=SE-MW-3		

AC340
North
1/2 - 1 Mile
Higher

CA WELLS **CAEDF0000088375**

Well ID:	T0608374511-MW-13	Well Type:	MONITORING
Source:	EDF	Other Name:	MW-13
GAMA PFAS Testing:	Not Reported		
Groundwater Quality Data:	https://gamagroundwater.waterboards.ca.gov/gama/gamamap/public/GamaDataDisplay.asp?dataset=EDF&samp_date=&global_id=T0608374511&assigned_name=MW-13&store_num=		
GeoTracker Data:	https://geotracker.waterboards.ca.gov/profile_report.asp?cmd=MWEDFResults&global_id=T0608374511&assigned_name=MW-13		

AE341
NE
1/2 - 1 Mile
Higher

CA WELLS **CAEDF0000001694**

Well ID:	SL203061244-07-01	Well Type:	MONITORING
Source:	EDF	Other Name:	07-01
GAMA PFAS Testing:	Not Reported		
Groundwater Quality Data:	https://gamagroundwater.waterboards.ca.gov/gama/gamamap/public/GamaDataDisplay.asp?dataset=EDF&samp_date=&global_id=SL203061244&assigned_name=07-01&store_num=		
GeoTracker Data:	https://geotracker.waterboards.ca.gov/profile_report.asp?cmd=MWEDFResults&global_id=SL203061244&assigned_name=07-01		

GEOCHECK® - PHYSICAL SETTING SOURCE MAP FINDINGS

Map ID
Direction
Distance
Elevation | Database | EDR ID Number

Y342
North
1/2 - 1 Mile
Higher

CA WELLS **CAEDF0000133869**

Well ID:	T0608374511-MW-8	Well Type:	MONITORING
Source:	EDF	Other Name:	MW-8
GAMA PFAS Testing:	Not Reported		
Groundwater Quality Data:	https://gamagroundwater.waterboards.ca.gov/gama/gamamap/public/GamaDataDisplay.asp?dataset=EDF&samp_date=&global_id=T0608374511&assigned_name=MW-8&store_num=		
GeoTracker Data:	https://geotracker.waterboards.ca.gov/profile_report.asp?cmd=MWEDFResults&global_id=T0608374511&assigned_name=MW-8		

AE343
NE
1/2 - 1 Mile
Lower

CA WELLS **CAEDF0000125238**

Well ID:	SL203061244-06-03	Well Type:	MONITORING
Source:	EDF	Other Name:	06-03
GAMA PFAS Testing:	Not Reported		
Groundwater Quality Data:	https://gamagroundwater.waterboards.ca.gov/gama/gamamap/public/GamaDataDisplay.asp?dataset=EDF&samp_date=&global_id=SL203061244&assigned_name=06-03&store_num=		
GeoTracker Data:	https://geotracker.waterboards.ca.gov/profile_report.asp?cmd=MWEDFResults&global_id=SL203061244&assigned_name=06-03		

AE344
NE
1/2 - 1 Mile
Lower

CA WELLS **CAEDF0000072672**

Well ID:	SL203061244-06-01	Well Type:	MONITORING
Source:	EDF	Other Name:	06-01
GAMA PFAS Testing:	Not Reported		
Groundwater Quality Data:	https://gamagroundwater.waterboards.ca.gov/gama/gamamap/public/GamaDataDisplay.asp?dataset=EDF&samp_date=&global_id=SL203061244&assigned_name=06-01&store_num=		
GeoTracker Data:	https://geotracker.waterboards.ca.gov/profile_report.asp?cmd=MWEDFResults&global_id=SL203061244&assigned_name=06-01		

AC345
North
1/2 - 1 Mile
Higher

CA WELLS **CAEDF0000132199**

Well ID:	T0608374511-MW-23	Well Type:	MONITORING
Source:	EDF	Other Name:	MW-23
GAMA PFAS Testing:	Not Reported		
Groundwater Quality Data:	https://gamagroundwater.waterboards.ca.gov/gama/gamamap/public/GamaDataDisplay.asp?dataset=EDF&samp_date=&global_id=T0608374511&assigned_name=MW-23&store_num=		
GeoTracker Data:	https://geotracker.waterboards.ca.gov/profile_report.asp?cmd=MWEDFResults&global_id=T0608374511&assigned_name=MW-23		

GEOCHECK® - PHYSICAL SETTING SOURCE MAP FINDINGS

Map ID
Direction
Distance
Elevation | Database | EDR ID Number

AD346
NW
1/2 - 1 Mile
Higher

CA WELLS **CAEDF0000088060**

Well ID:	SLT3S0241288-MW-5	Well Type:	MONITORING
Source:	EDF	Other Name:	MW-5
GAMA PFAS Testing:	Not Reported		
Groundwater Quality Data:	https://gamagroundwater.waterboards.ca.gov/gama/gamamap/public/GamaDataDisplay.asp?dataset=EDF&samp_date=&global_id=SLT3S0241288&assigned_name=MW-5&store_num=		
GeoTracker Data:	https://geotracker.waterboards.ca.gov/profile_report.asp?cmd=MWEDFResults&global_id=SLT3S0241288&assigned_name=MW-5		

AE347
NE
1/2 - 1 Mile
Higher

CA WELLS **CAEDF0000117777**

Well ID:	SL203061244-23-04	Well Type:	MONITORING
Source:	EDF	Other Name:	23-04
GAMA PFAS Testing:	Not Reported		
Groundwater Quality Data:	https://gamagroundwater.waterboards.ca.gov/gama/gamamap/public/GamaDataDisplay.asp?dataset=EDF&samp_date=&global_id=SL203061244&assigned_name=23-04&store_num=		
GeoTracker Data:	https://geotracker.waterboards.ca.gov/profile_report.asp?cmd=MWEDFResults&global_id=SL203061244&assigned_name=23-04		

AE348
NE
1/2 - 1 Mile
Higher

CA WELLS **CAEDF0000099126**

Well ID:	SL203061244-66-01	Well Type:	MONITORING
Source:	EDF	Other Name:	66-01
GAMA PFAS Testing:	Not Reported		
Groundwater Quality Data:	https://gamagroundwater.waterboards.ca.gov/gama/gamamap/public/GamaDataDisplay.asp?dataset=EDF&samp_date=&global_id=SL203061244&assigned_name=66-01&store_num=		
GeoTracker Data:	https://geotracker.waterboards.ca.gov/profile_report.asp?cmd=MWEDFResults&global_id=SL203061244&assigned_name=66-01		

AE349
NE
1/2 - 1 Mile
Higher

CA WELLS **CAEDF0000140612**

Well ID:	SL203061244-23-03	Well Type:	MONITORING
Source:	EDF	Other Name:	23-03
GAMA PFAS Testing:	Not Reported		
Groundwater Quality Data:	https://gamagroundwater.waterboards.ca.gov/gama/gamamap/public/GamaDataDisplay.asp?dataset=EDF&samp_date=&global_id=SL203061244&assigned_name=23-03&store_num=		
GeoTracker Data:	https://geotracker.waterboards.ca.gov/profile_report.asp?cmd=MWEDFResults&global_id=SL203061244&assigned_name=23-03		

Docusign Envelope ID: 3773F87A-0B89-4932-BA2C-CA8383B3EEAD

GEOCHECK® - PHYSICAL SETTING SOURCE MAP FINDINGS

Map ID
Direction
Distance
Elevation | Database | EDR ID Number

AE350
NE
1/2 - 1 Mile
Higher

CA WELLS **CAEDF0000140836**

Well ID:	SL203061244-23-02	Well Type:	MONITORING
Source:	EDF	Other Name:	23-02
GAMA PFAS Testing:	Not Reported		
Groundwater Quality Data:	https://gamagroundwater.waterboards.ca.gov/gama/gamamap/public/GamaDataDisplay.asp?dataset=EDF&samp_date=&global_id=SL203061244&assigned_name=23-02&store_num=		
GeoTracker Data:	https://geotracker.waterboards.ca.gov/profile_report.asp?cmd=MWEDFResults&global_id=SL203061244&assigned_name=23-02		

AE351
NE
1/2 - 1 Mile
Higher

CA WELLS **CAEDF0000119929**

Well ID:	SL203061244-07-02	Well Type:	MONITORING
Source:	EDF	Other Name:	07-02
GAMA PFAS Testing:	Not Reported		
Groundwater Quality Data:	https://gamagroundwater.waterboards.ca.gov/gama/gamamap/public/GamaDataDisplay.asp?dataset=EDF&samp_date=&global_id=SL203061244&assigned_name=07-02&store_num=		
GeoTracker Data:	https://geotracker.waterboards.ca.gov/profile_report.asp?cmd=MWEDFResults&global_id=SL203061244&assigned_name=07-02		

AE352
NE
1/2 - 1 Mile
Higher

CA WELLS **CAEDF0000044038**

Well ID:	SL203061244-11-01	Well Type:	MONITORING
Source:	EDF	Other Name:	11-01
GAMA PFAS Testing:	Not Reported		
Groundwater Quality Data:	https://gamagroundwater.waterboards.ca.gov/gama/gamamap/public/GamaDataDisplay.asp?dataset=EDF&samp_date=&global_id=SL203061244&assigned_name=11-01&store_num=		
GeoTracker Data:	https://geotracker.waterboards.ca.gov/profile_report.asp?cmd=MWEDFResults&global_id=SL203061244&assigned_name=11-01		

AE353
NE
1/2 - 1 Mile
Higher

CA WELLS **CAEDF0000080283**

Well ID:	SL203061244-07-03	Well Type:	MONITORING
Source:	EDF	Other Name:	07-03
GAMA PFAS Testing:	Not Reported		
Groundwater Quality Data:	https://gamagroundwater.waterboards.ca.gov/gama/gamamap/public/GamaDataDisplay.asp?dataset=EDF&samp_date=&global_id=SL203061244&assigned_name=07-03&store_num=		
GeoTracker Data:	https://geotracker.waterboards.ca.gov/profile_report.asp?cmd=MWEDFResults&global_id=SL203061244&assigned_name=07-03		

Docusign Envelope ID: 3773F87A-0B89-4932-BA2C-CA8383B3EEAD

GEOCHECK® - PHYSICAL SETTING SOURCE MAP FINDINGS

Map ID
Direction
Distance
Elevation | Database | EDR ID Number

AE354
NE
1/2 - 1 Mile
Higher

CA WELLS **CAEDF0000134245**

Well ID:	SL203061244-12-01	Well Type:	MONITORING
Source:	EDF	Other Name:	12-01
GAMA PFAS Testing:	Not Reported		
Groundwater Quality Data:	https://gamagroundwater.waterboards.ca.gov/gama/gamamap/public/GamaDataDisplay.asp?dataset=EDF&samp_date=&global_id=SL203061244&assigned_name=12-01&store_num=		
GeoTracker Data:	https://geotracker.waterboards.ca.gov/profile_report.asp?cmd=MWEDFResults&global_id=SL203061244&assigned_name=12-01		

AE355
NE
1/2 - 1 Mile
Higher

CA WELLS **CAEDF0000113747**

Well ID:	SL203061244-52-03	Well Type:	MONITORING
Source:	EDF	Other Name:	52-03
GAMA PFAS Testing:	Not Reported		
Groundwater Quality Data:	https://gamagroundwater.waterboards.ca.gov/gama/gamamap/public/GamaDataDisplay.asp?dataset=EDF&samp_date=&global_id=SL203061244&assigned_name=52-03&store_num=		
GeoTracker Data:	https://geotracker.waterboards.ca.gov/profile_report.asp?cmd=MWEDFResults&global_id=SL203061244&assigned_name=52-03		

AE356
NE
1/2 - 1 Mile
Higher

CA WELLS **CAEDF0000048758**

Well ID:	SL203061244-13-01	Well Type:	MONITORING
Source:	EDF	Other Name:	13-01
GAMA PFAS Testing:	Not Reported		
Groundwater Quality Data:	https://gamagroundwater.waterboards.ca.gov/gama/gamamap/public/GamaDataDisplay.asp?dataset=EDF&samp_date=&global_id=SL203061244&assigned_name=13-01&store_num=		
GeoTracker Data:	https://geotracker.waterboards.ca.gov/profile_report.asp?cmd=MWEDFResults&global_id=SL203061244&assigned_name=13-01		

AG357
North
1/2 - 1 Mile
Higher

CA WELLS **CAEDF0000041601**

Well ID:	T0608374511-MW-4R	Well Type:	MONITORING
Source:	EDF	Other Name:	MW-4R
GAMA PFAS Testing:	Not Reported		
Groundwater Quality Data:	https://gamagroundwater.waterboards.ca.gov/gama/gamamap/public/GamaDataDisplay.asp?dataset=EDF&samp_date=&global_id=T0608374511&assigned_name=MW-4R&store_num=		
GeoTracker Data:	https://geotracker.waterboards.ca.gov/profile_report.asp?cmd=MWEDFResults&global_id=T0608374511&assigned_name=MW-4R		

GEOCHECK® - PHYSICAL SETTING SOURCE MAP FINDINGS

Map ID
Direction
Distance
Elevation | Database | EDR ID Number

AG358
North
1/2 - 1 Mile
Higher

CA WELLS **CAEDF0000072378**

Well ID:	T0608374511-MW-4	Well Type:	MONITORING
Source:	EDF	Other Name:	MW-4
GAMA PFAS Testing:	Not Reported		
Groundwater Quality Data:	https://gamagroundwater.waterboards.ca.gov/gama/gamamap/public/GamaDataDisplay.asp?dataset=EDF&samp_date=&global_id=T0608374511&assigned_name=MW-4&store_num=		
GeoTracker Data:	https://geotracker.waterboards.ca.gov/profile_report.asp?cmd=MWEDFResults&global_id=T0608374511&assigned_name=MW-4		

AD359
NW
1/2 - 1 Mile
Higher

CA WELLS **CAEDF0000082530**

Well ID:	SLT3S0241288-MW-4	Well Type:	MONITORING
Source:	EDF	Other Name:	MW-4
GAMA PFAS Testing:	Not Reported		
Groundwater Quality Data:	https://gamagroundwater.waterboards.ca.gov/gama/gamamap/public/GamaDataDisplay.asp?dataset=EDF&samp_date=&global_id=SLT3S0241288&assigned_name=MW-4&store_num=		
GeoTracker Data:	https://geotracker.waterboards.ca.gov/profile_report.asp?cmd=MWEDFResults&global_id=SLT3S0241288&assigned_name=MW-4		

AD360
NNW
1/2 - 1 Mile
Higher

CA WELLS **CAEDF0000058260**

Well ID:	T0608300661-SE-MW-2	Well Type:	MONITORING
Source:	EDF	Other Name:	SE-MW-2
GAMA PFAS Testing:	Not Reported		
Groundwater Quality Data:	https://gamagroundwater.waterboards.ca.gov/gama/gamamap/public/GamaDataDisplay.asp?dataset=EDF&samp_date=&global_id=T0608300661&assigned_name=SE-MW-2&store_num=		
GeoTracker Data:	https://geotracker.waterboards.ca.gov/profile_report.asp?cmd=MWEDFResults&global_id=T0608300661&assigned_name=SE-MW-2		

AD361
NW
1/2 - 1 Mile
Higher

CA WELLS **CAEDF0000008203**

Well ID:	SLT3S0241288-MW-2	Well Type:	MONITORING
Source:	EDF	Other Name:	MW-2
GAMA PFAS Testing:	Not Reported		
Groundwater Quality Data:	https://gamagroundwater.waterboards.ca.gov/gama/gamamap/public/GamaDataDisplay.asp?dataset=EDF&samp_date=&global_id=SLT3S0241288&assigned_name=MW-2&store_num=		
GeoTracker Data:	https://geotracker.waterboards.ca.gov/profile_report.asp?cmd=MWEDFResults&global_id=SLT3S0241288&assigned_name=MW-2		

GEOCHECK® - PHYSICAL SETTING SOURCE MAP FINDINGS

Map ID
Direction
Distance
Elevation

	Database	EDR ID Number
AD362 **NW** **1/2 - 1 Mile** **Higher**	**CA WELLS**	**CAEDF0000008008**

Well ID:	SLT3S0241288-MW-1	Well Type:	MONITORING
Source:	EDF	Other Name:	MW-1
GAMA PFAS Testing:	Not Reported		
Groundwater Quality Data:	https://gamagroundwater.waterboards.ca.gov/gama/gamamap/public/GamaDataDisplay.asp?dataset=EDF&samp_date=&global_id=SLT3S0241288&assigned_name=MW-1&store_num=		
GeoTracker Data:	https://geotracker.waterboards.ca.gov/profile_report.asp?cmd=MWEDFResults&global_id=SLT3S0241288&assigned_name=MW-1		

	Database	EDR ID Number
AF363 **NNW** **1/2 - 1 Mile** **Higher**	**CA WELLS**	**CAEDF0000106873**

Well ID:	T0608348535-MW-8	Well Type:	MONITORING
Source:	EDF	Other Name:	MW-8
GAMA PFAS Testing:	Not Reported		
Groundwater Quality Data:	https://gamagroundwater.waterboards.ca.gov/gama/gamamap/public/GamaDataDisplay.asp?dataset=EDF&samp_date=&global_id=T0608348535&assigned_name=MW-8&store_num=		
GeoTracker Data:	https://geotracker.waterboards.ca.gov/profile_report.asp?cmd=MWEDFResults&global_id=T0608348535&assigned_name=MW-8		

			Database	EDR ID Number
364 **East** **1/2 - 1 Mile** **Lower**	Site ID:	3062	**AQUIFLOW**	**49975**
	Groundwater Flow:	SW		
	Shallow Water Depth:	25.78		
	Deep Water Depth:	32.25		
	Average Water Depth:	Not Reported		
	Date:	12/26/1996		

	Database	EDR ID Number
AG365 **North** **1/2 - 1 Mile** **Higher**	**CA WELLS**	**CAEDF0000034513**

Well ID:	T0608374511-MW-5R	Well Type:	MONITORING
Source:	EDF	Other Name:	MW-5R
GAMA PFAS Testing:	Not Reported		
Groundwater Quality Data:	https://gamagroundwater.waterboards.ca.gov/gama/gamamap/public/GamaDataDisplay.asp?dataset=EDF&samp_date=&global_id=T0608374511&assigned_name=MW-5R&store_num=		
GeoTracker Data:	https://geotracker.waterboards.ca.gov/profile_report.asp?cmd=MWEDFResults&global_id=T0608374511&assigned_name=MW-5R		

	Database	EDR ID Number
AG366 **North** **1/2 - 1 Mile** **Higher**	**CA WELLS**	**CAEDF0000089698**

Well ID:	T0608374511-MW-5	Well Type:	MONITORING
Source:	EDF	Other Name:	MW-5

Docusign Envelope ID: 3773F87A-0B89-4932-BA2C-CA8383B3EEAD

GAMA PFAS Testing: Not Reported
Groundwater Quality Data: https://gamagroundwater.waterboards.ca.gov/gama/gamamap/public/GamaDataDisplay.asp?dataset=EDF&samp_date=&global_id=T0608374511&assigned_name=MW-5&store_num=
GeoTracker Data: https://geotracker.waterboards.ca.gov/profile_report.asp?cmd=MWEDFResults&global_id=T0608374511&assigned_name=MW-5

AG367
North
1/2 - 1 Mile
Higher

CA WELLS **CAEDF0000105070**

Well ID: T0608374511-MW-17R
Well Type: MONITORING
Source: EDF
Other Name: MW-17R
GAMA PFAS Testing: Not Reported
Groundwater Quality Data: https://gamagroundwater.waterboards.ca.gov/gama/gamamap/public/GamaDataDisplay.asp?dataset=EDF&samp_date=&global_id=T0608374511&assigned_name=MW-17R&store_num=
GeoTracker Data: https://geotracker.waterboards.ca.gov/profile_report.asp?cmd=MWEDFResults&global_id=T0608374511&assigned_name=MW-17R

AG368
North
1/2 - 1 Mile
Higher

CA WELLS **CAEDF0000038877**

Well ID: T0608374511-MW-17
Well Type: MONITORING
Source: EDF
Other Name: MW-17
GAMA PFAS Testing: Not Reported
Groundwater Quality Data: https://gamagroundwater.waterboards.ca.gov/gama/gamamap/public/GamaDataDisplay.asp?dataset=EDF&samp_date=&global_id=T0608374511&assigned_name=MW-17&store_num=
GeoTracker Data: https://geotracker.waterboards.ca.gov/profile_report.asp?cmd=MWEDFResults&global_id=T0608374511&assigned_name=MW-17

AF369
NNW
1/2 - 1 Mile
Higher

CA WELLS **CAEDF0000096895**

Well ID: T0608348535-MW6
Well Type: MONITORING
Source: EDF
Other Name: MW6
GAMA PFAS Testing: Not Reported
Groundwater Quality Data: https://gamagroundwater.waterboards.ca.gov/gama/gamamap/public/GamaDataDisplay.asp?dataset=EDF&samp_date=&global_id=T0608348535&assigned_name=MW6&store_num=
GeoTracker Data: https://geotracker.waterboards.ca.gov/profile_report.asp?cmd=MWEDFResults&global_id=T0608348535&assigned_name=MW6

AF370
NNW
1/2 - 1 Mile
Higher

CA WELLS **CAEDF0000070306**

Well ID: T0608348535-MW2
Well Type: MONITORING
Source: EDF
Other Name: MW2
GAMA PFAS Testing: Not Reported
Groundwater Quality Data: https://gamagroundwater.waterboards.ca.gov/gama/gamamap/public/GamaDataDisplay.asp?dataset=EDF&samp_date=&global_id=T0608348535&assigned_name=MW2&store_num=

Docusign Envelope ID: 3773F87A-0B89-4932-BA2C-CA8383B3EEAD

GeoTracker Data: https://geotracker.waterboards.ca.gov/profile_report.asp?cmd=MWEDFResults&global_id=T0608348535&assigned_name=MW2

AG371
North
1/2 - 1 Mile
Higher

CA WELLS **CAEDF0000036967**

Well ID:	T0608374511-MW-18	Well Type:	MONITORING
Source:	EDF	Other Name:	MW-18
GAMA PFAS Testing:	Not Reported		
Groundwater Quality Data:	https://gamagroundwater.waterboards.ca.gov/gama/gamamap/public/GamaDataDisplay.asp?dataset=EDF&samp_date=&global_id=T0608374511&assigned_name=MW-18&store_num=		
GeoTracker Data:	https://geotracker.waterboards.ca.gov/profile_report.asp?cmd=MWEDFResults&global_id=T0608374511&assigned_name=MW-18		

AE372
NE
1/2 - 1 Mile
Higher

FED USGS **USGS40000143815**

Organization ID:	USGS-CA		
Organization Name:	USGS California Water Science Center		
Monitor Location:	004N027W22B001S	Type:	Well
Description:	Not Reported	HUC:	18060013
Drainage Area:	Not Reported	Drainage Area Units:	Not Reported
Contrib Drainage Area:	Not Reported	Contrib Drainage Area Unts:	Not Reported
Aquifer:	California Coastal Basin aquifers		
Formation Type:	Not Reported	Aquifer Type:	Not Reported
Construction Date:	Not Reported	Well Depth:	Not Reported
Well Depth Units:	Not Reported	Well Hole Depth:	Not Reported
Well Hole Depth Units:	Not Reported		

Ground water levels,Number of Measurements:	2	Level reading date:	1976-04-08
Feet below surface:	19.5	Feet to sea level:	Not Reported
Note:	Not Reported		

Level reading date:	1976-04-01	Feet below surface:	20.00
Feet to sea level:	Not Reported	Note:	Not Reported

AH373
NNE
1/2 - 1 Mile
Higher

CA WELLS **CAEDF0000019362**

Well ID:	T0608330380-MW5	Well Type:	MONITORING
Source:	EDF	Other Name:	MW5
GAMA PFAS Testing:	Not Reported		
Groundwater Quality Data:	https://gamagroundwater.waterboards.ca.gov/gama/gamamap/public/GamaDataDisplay.asp?dataset=EDF&samp_date=&global_id=T0608330380&assigned_name=MW5&store_num=		
GeoTracker Data:	https://geotracker.waterboards.ca.gov/profile_report.asp?cmd=MWEDFResults&global_id=T0608330380&assigned_name=MW5		

Docusign Envelope ID: 3773F87A-0B89-4932-BA2C-CA8383B3EEAD

GEOCHECK® - PHYSICAL SETTING SOURCE MAP FINDINGS

Map ID
Direction
Distance
Elevation | Database | EDR ID Number

AE374
NE
1/2 - 1 Mile
Higher

CA WELLS **CAUSGSN00002272**

Well ID:	USGS-342511119413301	Well Type:	UNK
Source:	United States Geological Survey		
Other Name:	USGS-342511119413301	GAMA PFAS Testing:	Not Reported
Groundwater Quality Data:	https://gamagroundwater.waterboards.ca.gov/gama/gamamap/public/GamaDataDisplay.asp?dataset=USGSNEW&samp_date=&global_id=&assigned_name=USGS-342511119413301&store_num=		
GeoTracker Data:	Not Reported		

AE375
NE
1/2 - 1 Mile
Higher

CA WELLS **CAEDF0000098509**

Well ID:	SL203061244-18-01	Well Type:	MONITORING
Source:	EDF	Other Name:	18-01
GAMA PFAS Testing:	Not Reported		
Groundwater Quality Data:	https://gamagroundwater.waterboards.ca.gov/gama/gamamap/public/GamaDataDisplay.asp?dataset=EDF&samp_date=&global_id=SL203061244&assigned_name=18-01&store_num=		
GeoTracker Data:	https://geotracker.waterboards.ca.gov/profile_report.asp?cmd=MWEDFResults&global_id=SL203061244&assigned_name=18-01		

AE376
NE
1/2 - 1 Mile
Higher

CA WELLS **CAEDF0000062146**

Well ID:	SL203061244-18-03	Well Type:	MONITORING
Source:	EDF	Other Name:	18-03
GAMA PFAS Testing:	Not Reported		
Groundwater Quality Data:	https://gamagroundwater.waterboards.ca.gov/gama/gamamap/public/GamaDataDisplay.asp?dataset=EDF&samp_date=&global_id=SL203061244&assigned_name=18-03&store_num=		
GeoTracker Data:	https://geotracker.waterboards.ca.gov/profile_report.asp?cmd=MWEDFResults&global_id=SL203061244&assigned_name=18-03		

AE377
NE
1/2 - 1 Mile
Higher

CA WELLS **CAEDF0000011396**

Well ID:	SL203061244-18-02	Well Type:	MONITORING
Source:	EDF	Other Name:	18-02
GAMA PFAS Testing:	Not Reported		
Groundwater Quality Data:	https://gamagroundwater.waterboards.ca.gov/gama/gamamap/public/GamaDataDisplay.asp?dataset=EDF&samp_date=&global_id=SL203061244&assigned_name=18-02&store_num=		
GeoTracker Data:	https://geotracker.waterboards.ca.gov/profile_report.asp?cmd=MWEDFResults&global_id=SL203061244&assigned_name=18-02		

Docusign Envelope ID: 3773F87A-0B89-4932-BA2C-CA8383B3EEAD

GEOCHECK® - PHYSICAL SETTING SOURCE MAP FINDINGS

Map ID
Direction
Distance
Elevation | Database | EDR ID Number

AI378
NE
1/2 - 1 Mile
Lower

CA WELLS **CAEDF0000060771**

Well ID:	T0608350238-MW12	Well Type:	MONITORING
Source:	EDF	Other Name:	MW12
GAMA PFAS Testing:	Not Reported		
Groundwater Quality Data:	https://gamagroundwater.waterboards.ca.gov/gama/gamamap/public/GamaDataDisplay.asp?dataset=EDF&samp_date=&global_id=T0608350238&assigned_name=MW12&store_num=		
GeoTracker Data:	https://geotracker.waterboards.ca.gov/profile_report.asp?cmd=MWEDFResults&global_id=T0608350238&assigned_name=MW12		

AE379
NE
1/2 - 1 Mile
Lower

CA WELLS **CAEDF0000049386**

Well ID:	SL203061244-19-02	Well Type:	MONITORING
Source:	EDF	Other Name:	19-02
GAMA PFAS Testing:	Not Reported		
Groundwater Quality Data:	https://gamagroundwater.waterboards.ca.gov/gama/gamamap/public/GamaDataDisplay.asp?dataset=EDF&samp_date=&global_id=SL203061244&assigned_name=19-02&store_num=		
GeoTracker Data:	https://geotracker.waterboards.ca.gov/profile_report.asp?cmd=MWEDFResults&global_id=SL203061244&assigned_name=19-02		

AE380
NE
1/2 - 1 Mile
Lower

CA WELLS **CAEDF0000070233**

Well ID:	SL203061244-19-03	Well Type:	MONITORING
Source:	EDF	Other Name:	19-03
GAMA PFAS Testing:	Not Reported		
Groundwater Quality Data:	https://gamagroundwater.waterboards.ca.gov/gama/gamamap/public/GamaDataDisplay.asp?dataset=EDF&samp_date=&global_id=SL203061244&assigned_name=19-03&store_num=		
GeoTracker Data:	https://geotracker.waterboards.ca.gov/profile_report.asp?cmd=MWEDFResults&global_id=SL203061244&assigned_name=19-03		

AF381
NNW
1/2 - 1 Mile
Higher

CA WELLS **CAEDF0000006668**

Well ID:	T0608348535-MW1	Well Type:	MONITORING
Source:	EDF	Other Name:	MW1
GAMA PFAS Testing:	Not Reported		
Groundwater Quality Data:	https://gamagroundwater.waterboards.ca.gov/gama/gamamap/public/GamaDataDisplay.asp?dataset=EDF&samp_date=&global_id=T0608348535&assigned_name=MW1&store_num=		
GeoTracker Data:	https://geotracker.waterboards.ca.gov/profile_report.asp?cmd=MWEDFResults&global_id=T0608348535&assigned_name=MW1		

GEOCHECK® - PHYSICAL SETTING SOURCE MAP FINDINGS

Map ID
Direction
Distance
Elevation | Database | EDR ID Number

AH382
NNE
1/2 - 1 Mile
Higher

CA WELLS **CAEDF0000043024**

Well ID:	T0608330380-MW4	Well Type:	MONITORING
Source:	EDF	Other Name:	MW4
GAMA PFAS Testing:	Not Reported		
Groundwater Quality Data:	https://gamagroundwater.waterboards.ca.gov/gama/gamamap/public/GamaDataDisplay.asp?dataset=EDF&samp_date=&global_id=T0608330380&assigned_name=MW4&store_num=		
GeoTracker Data:	https://geotracker.waterboards.ca.gov/profile_report.asp?cmd=MWEDFResults&global_id=T0608330380&assigned_name=MW4		

AH383
NNE
1/2 - 1 Mile
Higher

CA WELLS **CAEDF0000073235**

Well ID:	T0608330380-MW8	Well Type:	MONITORING
Source:	EDF	Other Name:	MW8
GAMA PFAS Testing:	Not Reported		
Groundwater Quality Data:	https://gamagroundwater.waterboards.ca.gov/gama/gamamap/public/GamaDataDisplay.asp?dataset=EDF&samp_date=&global_id=T0608330380&assigned_name=MW8&store_num=		
GeoTracker Data:	https://geotracker.waterboards.ca.gov/profile_report.asp?cmd=MWEDFResults&global_id=T0608330380&assigned_name=MW8		

AF384
NNW
1/2 - 1 Mile
Higher

CA WELLS **CAEDF0000127686**

Well ID:	T0608348535-AS-5	Well Type:	MONITORING
Source:	EDF	Other Name:	AS-5
GAMA PFAS Testing:	Not Reported		
Groundwater Quality Data:	https://gamagroundwater.waterboards.ca.gov/gama/gamamap/public/GamaDataDisplay.asp?dataset=EDF&samp_date=&global_id=T0608348535&assigned_name=AS-5&store_num=		
GeoTracker Data:	https://geotracker.waterboards.ca.gov/profile_report.asp?cmd=MWEDFResults&global_id=T0608348535&assigned_name=AS-5		

AF385
NNW
1/2 - 1 Mile
Higher

CA WELLS **CAEDF0000016033**

Well ID:	T0608348535-MW3	Well Type:	MONITORING
Source:	EDF	Other Name:	MW3
GAMA PFAS Testing:	Not Reported		
Groundwater Quality Data:	https://gamagroundwater.waterboards.ca.gov/gama/gamamap/public/GamaDataDisplay.asp?dataset=EDF&samp_date=&global_id=T0608348535&assigned_name=MW3&store_num=		
GeoTracker Data:	https://geotracker.waterboards.ca.gov/profile_report.asp?cmd=MWEDFResults&global_id=T0608348535&assigned_name=MW3		

GEOCHECK® - PHYSICAL SETTING SOURCE MAP FINDINGS

Map ID
Direction
Distance
Elevation | Database | EDR ID Number

AG386
North
1/2 - 1 Mile
Higher

CA WELLS **CAEDF0000096491**

Well ID:	T0608374511-MW-12	Well Type:	MONITORING
Source:	EDF	Other Name:	MW-12
GAMA PFAS Testing:	Not Reported		
Groundwater Quality Data:	https://gamagroundwater.waterboards.ca.gov/gama/gamamap/public/GamaDataDisplay.asp?dataset=EDF&samp_date=&global_id=T0608374511&assigned_name=MW-12&store_num=		
GeoTracker Data:	https://geotracker.waterboards.ca.gov/profile_report.asp?cmd=MWEDFResults&global_id=T0608374511&assigned_name=MW-12		

AG387
North
1/2 - 1 Mile
Higher

CA WELLS **CAEDF0000108993**

Well ID:	T0608374511-MW-22	Well Type:	MONITORING
Source:	EDF	Other Name:	MW-22
GAMA PFAS Testing:	Not Reported		
Groundwater Quality Data:	https://gamagroundwater.waterboards.ca.gov/gama/gamamap/public/GamaDataDisplay.asp?dataset=EDF&samp_date=&global_id=T0608374511&assigned_name=MW-22&store_num=		
GeoTracker Data:	https://geotracker.waterboards.ca.gov/profile_report.asp?cmd=MWEDFResults&global_id=T0608374511&assigned_name=MW-22		

AG388
North
1/2 - 1 Mile
Higher

CA WELLS **CAEDF0000129389**

Well ID:	T0608374511-MW-21	Well Type:	MONITORING
Source:	EDF	Other Name:	MW-21
GAMA PFAS Testing:	Not Reported		
Groundwater Quality Data:	https://gamagroundwater.waterboards.ca.gov/gama/gamamap/public/GamaDataDisplay.asp?dataset=EDF&samp_date=&global_id=T0608374511&assigned_name=MW-21&store_num=		
GeoTracker Data:	https://geotracker.waterboards.ca.gov/profile_report.asp?cmd=MWEDFResults&global_id=T0608374511&assigned_name=MW-21		

AG389
North
1/2 - 1 Mile
Higher

CA WELLS **CAEDF0000091462**

Well ID:	T0608374511-MW-3R	Well Type:	MONITORING
Source:	EDF	Other Name:	MW-3R
GAMA PFAS Testing:	Not Reported		
Groundwater Quality Data:	https://gamagroundwater.waterboards.ca.gov/gama/gamamap/public/GamaDataDisplay.asp?dataset=EDF&samp_date=&global_id=T0608374511&assigned_name=MW-3R&store_num=		
GeoTracker Data:	https://geotracker.waterboards.ca.gov/profile_report.asp?cmd=MWEDFResults&global_id=T0608374511&assigned_name=MW-3R		

GEOCHECK® - PHYSICAL SETTING SOURCE MAP FINDINGS

Map ID
Direction
Distance
Elevation | Database | EDR ID Number

AG390
North
1/2 - 1 Mile
Higher

CA WELLS **CAEDF0000065723**

Well ID:	T0608374511-MW-3	Well Type:	MONITORING
Source:	EDF	Other Name:	MW-3
GAMA PFAS Testing:	Not Reported		
Groundwater Quality Data:	https://gamagroundwater.waterboards.ca.gov/gama/gamamap/public/GamaDataDisplay.asp?dataset=EDF&samp_date=&global_id=T0608374511&assigned_name=MW-3&store_num=		
GeoTracker Data:	https://geotracker.waterboards.ca.gov/profile_report.asp?cmd=MWEDFResults&global_id=T0608374511&assigned_name=MW-3		

AI391
NE
1/2 - 1 Mile
Lower

CA WELLS **CAEDF0000126201**

Well ID:	T0608350238-MW13	Well Type:	MONITORING
Source:	EDF	Other Name:	MW13
GAMA PFAS Testing:	Not Reported		
Groundwater Quality Data:	https://gamagroundwater.waterboards.ca.gov/gama/gamamap/public/GamaDataDisplay.asp?dataset=EDF&samp_date=&global_id=T0608350238&assigned_name=MW13&store_num=		
GeoTracker Data:	https://geotracker.waterboards.ca.gov/profile_report.asp?cmd=MWEDFResults&global_id=T0608350238&assigned_name=MW13		

AG392
North
1/2 - 1 Mile
Higher

CA WELLS **CAEDF0000055461**

Well ID:	T0608374511-MW-15	Well Type:	MONITORING
Source:	EDF	Other Name:	MW-15
GAMA PFAS Testing:	Not Reported		
Groundwater Quality Data:	https://gamagroundwater.waterboards.ca.gov/gama/gamamap/public/GamaDataDisplay.asp?dataset=EDF&samp_date=&global_id=T0608374511&assigned_name=MW-15&store_num=		
GeoTracker Data:	https://geotracker.waterboards.ca.gov/profile_report.asp?cmd=MWEDFResults&global_id=T0608374511&assigned_name=MW-15		

AH393
NNE
1/2 - 1 Mile
Higher

CA WELLS **CAEDF0000082470**

Well ID:	T0608330380-MW3	Well Type:	MONITORING
Source:	EDF	Other Name:	MW3
GAMA PFAS Testing:	Not Reported		
Groundwater Quality Data:	https://gamagroundwater.waterboards.ca.gov/gama/gamamap/public/GamaDataDisplay.asp?dataset=EDF&samp_date=&global_id=T0608330380&assigned_name=MW3&store_num=		
GeoTracker Data:	https://geotracker.waterboards.ca.gov/profile_report.asp?cmd=MWEDFResults&global_id=T0608330380&assigned_name=MW3		

GEOCHECK® - PHYSICAL SETTING SOURCE MAP FINDINGS

Map ID
Direction
Distance
Elevation | Database | EDR ID Number

AF394
NNW
1/2 - 1 Mile
Higher

CA WELLS **CAEDF0000127312**

Well ID:	T0608358888-MW-4	Well Type:	MONITORING
Source:	EDF	Other Name:	MW-4
GAMA PFAS Testing:	Not Reported		
Groundwater Quality Data:	https://gamagroundwater.waterboards.ca.gov/gama/gamamap/public/GamaDataDisplay.asp?dataset=EDF&samp_date=&global_id=T0608358888&assigned_name=MW-4&store_num=		
GeoTracker Data:	https://geotracker.waterboards.ca.gov/profile_report.asp?cmd=MWEDFResults&global_id=T0608358888&assigned_name=MW-4		

AF395
NNW
1/2 - 1 Mile
Higher

CA WELLS **CAEDF0000078327**

Well ID:	T0608358888-MW-5	Well Type:	MONITORING
Source:	EDF	Other Name:	MW-5
GAMA PFAS Testing:	Not Reported		
Groundwater Quality Data:	https://gamagroundwater.waterboards.ca.gov/gama/gamamap/public/GamaDataDisplay.asp?dataset=EDF&samp_date=&global_id=T0608358888&assigned_name=MW-5&store_num=		
GeoTracker Data:	https://geotracker.waterboards.ca.gov/profile_report.asp?cmd=MWEDFResults&global_id=T0608358888&assigned_name=MW-5		

AF396
NNW
1/2 - 1 Mile
Higher

CA WELLS **CAEDF0000071122**

Well ID:	T0608348535-SE-MW5	Well Type:	MONITORING
Source:	EDF	Other Name:	SE-MW5
GAMA PFAS Testing:	Not Reported		
Groundwater Quality Data:	https://gamagroundwater.waterboards.ca.gov/gama/gamamap/public/GamaDataDisplay.asp?dataset=EDF&samp_date=&global_id=T0608348535&assigned_name=SE-MW5&store_num=		
GeoTracker Data:	https://geotracker.waterboards.ca.gov/profile_report.asp?cmd=MWEDFResults&global_id=T0608348535&assigned_name=SE-MW5		

AG397
North
1/2 - 1 Mile
Higher

CA WELLS **CAEDF0000004064**

Well ID:	T0608374511-MW-9	Well Type:	MONITORING
Source:	EDF	Other Name:	MW-9
GAMA PFAS Testing:	Not Reported		
Groundwater Quality Data:	https://gamagroundwater.waterboards.ca.gov/gama/gamamap/public/GamaDataDisplay.asp?dataset=EDF&samp_date=&global_id=T0608374511&assigned_name=MW-9&store_num=		
GeoTracker Data:	https://geotracker.waterboards.ca.gov/profile_report.asp?cmd=MWEDFResults&global_id=T0608374511&assigned_name=MW-9		

GEOCHECK® - PHYSICAL SETTING SOURCE MAP FINDINGS

Map ID
Direction
Distance
Elevation | Database | EDR ID Number

AH398
NNE
1/2 - 1 Mile
Higher

CA WELLS **CAEDF0000100724**

Well ID:	T0608330380-MW2	Well Type:	MONITORING
Source:	EDF	Other Name:	MW2
GAMA PFAS Testing:	Not Reported		
Groundwater Quality Data:	https://gamagroundwater.waterboards.ca.gov/gama/gamamap/public/GamaDataDisplay.asp?dataset=EDF&samp_date=&global_id=T0608330380&assigned_name=MW2&store_num=		
GeoTracker Data:	https://geotracker.waterboards.ca.gov/profile_report.asp?cmd=MWEDFResults&global_id=T0608330380&assigned_name=MW2		

AJ399
NNE
1/2 - 1 Mile
Higher

CA WELLS **CAEDF0000075046**

Well ID:	SL203061244-17-03	Well Type:	MONITORING
Source:	EDF	Other Name:	17-03
GAMA PFAS Testing:	Not Reported		
Groundwater Quality Data:	https://gamagroundwater.waterboards.ca.gov/gama/gamamap/public/GamaDataDisplay.asp?dataset=EDF&samp_date=&global_id=SL203061244&assigned_name=17-03&store_num=		
GeoTracker Data:	https://geotracker.waterboards.ca.gov/profile_report.asp?cmd=MWEDFResults&global_id=SL203061244&assigned_name=17-03		

AJ400
NNE
1/2 - 1 Mile
Higher

CA WELLS **CAEDF0000116194**

Well ID:	SL203061244-17-02	Well Type:	MONITORING
Source:	EDF	Other Name:	17-02
GAMA PFAS Testing:	Not Reported		
Groundwater Quality Data:	https://gamagroundwater.waterboards.ca.gov/gama/gamamap/public/GamaDataDisplay.asp?dataset=EDF&samp_date=&global_id=SL203061244&assigned_name=17-02&store_num=		
GeoTracker Data:	https://geotracker.waterboards.ca.gov/profile_report.asp?cmd=MWEDFResults&global_id=SL203061244&assigned_name=17-02		

AJ401
NNE
1/2 - 1 Mile
Higher

CA WELLS **CAEDF0000014789**

Well ID:	SL203061244-17-01	Well Type:	MONITORING
Source:	EDF	Other Name:	17-01
GAMA PFAS Testing:	Not Reported		
Groundwater Quality Data:	https://gamagroundwater.waterboards.ca.gov/gama/gamamap/public/GamaDataDisplay.asp?dataset=EDF&samp_date=&global_id=SL203061244&assigned_name=17-01&store_num=		
GeoTracker Data:	https://geotracker.waterboards.ca.gov/profile_report.asp?cmd=MWEDFResults&global_id=SL203061244&assigned_name=17-01		

GEOCHECK® - PHYSICAL SETTING SOURCE MAP FINDINGS

Map ID
Direction
Distance
Elevation | Database | EDR ID Number

AJ402
NNE
1/2 - 1 Mile
Higher

CA WELLS **CAEDF0000034968**

Well ID:	SL203061244-17-04	Well Type:	MONITORING
Source:	EDF	Other Name:	17-04
GAMA PFAS Testing:	Not Reported		
Groundwater Quality Data:	https://gamagroundwater.waterboards.ca.gov/gama/gamamap/public/GamaDataDisplay.asp?dataset=EDF&samp_date=&global_id=SL203061244&assigned_name=17-04&store_num=		
GeoTracker Data:	https://geotracker.waterboards.ca.gov/profile_report.asp?cmd=MWEDFResults&global_id=SL203061244&assigned_name=17-04		

AF403
NNW
1/2 - 1 Mile
Higher

CA WELLS **CAEDF0000104773**

Well ID:	T0608348535-MW7	Well Type:	MONITORING
Source:	EDF	Other Name:	MW7
GAMA PFAS Testing:	Not Reported		
Groundwater Quality Data:	https://gamagroundwater.waterboards.ca.gov/gama/gamamap/public/GamaDataDisplay.asp?dataset=EDF&samp_date=&global_id=T0608348535&assigned_name=MW7&store_num=		
GeoTracker Data:	https://geotracker.waterboards.ca.gov/profile_report.asp?cmd=MWEDFResults&global_id=T0608348535&assigned_name=MW7		

AE404
NE
1/2 - 1 Mile
Higher

CA WELLS **CAEDF0000020720**

Well ID:	SL203061244-71-01	Well Type:	MONITORING
Source:	EDF	Other Name:	71-01
GAMA PFAS Testing:	Not Reported		
Groundwater Quality Data:	https://gamagroundwater.waterboards.ca.gov/gama/gamamap/public/GamaDataDisplay.asp?dataset=EDF&samp_date=&global_id=SL203061244&assigned_name=71-01&store_num=		
GeoTracker Data:	https://geotracker.waterboards.ca.gov/profile_report.asp?cmd=MWEDFResults&global_id=SL203061244&assigned_name=71-01		

AI405
NE
1/2 - 1 Mile
Lower

CA WELLS **CAEDF0000005637**

Well ID:	T0608350238-MW14	Well Type:	MONITORING
Source:	EDF	Other Name:	MW14
GAMA PFAS Testing:	Not Reported		
Groundwater Quality Data:	https://gamagroundwater.waterboards.ca.gov/gama/gamamap/public/GamaDataDisplay.asp?dataset=EDF&samp_date=&global_id=T0608350238&assigned_name=MW14&store_num=		
GeoTracker Data:	https://geotracker.waterboards.ca.gov/profile_report.asp?cmd=MWEDFResults&global_id=T0608350238&assigned_name=MW14		

GEOCHECK® - PHYSICAL SETTING SOURCE MAP FINDINGS

Map ID
Direction
Distance
Elevation | Database | EDR ID Number

AI406
NE
1/2 - 1 Mile
Lower

CA WELLS **CAEDF0000045879**

Well ID:	T0608350238-MW15	Well Type:	MONITORING
Source:	EDF	Other Name:	MW15
GAMA PFAS Testing:	Not Reported		
Groundwater Quality Data:	https://gamagroundwater.waterboards.ca.gov/gama/gamamap/public/GamaDataDisplay.asp?dataset=EDF&samp_date=&global_id=T0608350238&assigned_name=MW15&store_num=		
GeoTracker Data:	https://geotracker.waterboards.ca.gov/profile_report.asp?cmd=MWEDFResults&global_id=T0608350238&assigned_name=MW15		

AH407
NNE
1/2 - 1 Mile
Higher

CA WELLS **CAEDF0000102359**

Well ID:	T0608330380-MW7	Well Type:	MONITORING
Source:	EDF	Other Name:	MW7
GAMA PFAS Testing:	Not Reported		
Groundwater Quality Data:	https://gamagroundwater.waterboards.ca.gov/gama/gamamap/public/GamaDataDisplay.asp?dataset=EDF&samp_date=&global_id=T0608330380&assigned_name=MW7&store_num=		
GeoTracker Data:	https://geotracker.waterboards.ca.gov/profile_report.asp?cmd=MWEDFResults&global_id=T0608330380&assigned_name=MW7		

AH408
NNE
1/2 - 1 Mile
Higher

CA WELLS **CAEDF0000112430**

Well ID:	T0608330380-MW9	Well Type:	MONITORING
Source:	EDF	Other Name:	MW9
GAMA PFAS Testing:	Not Reported		
Groundwater Quality Data:	https://gamagroundwater.waterboards.ca.gov/gama/gamamap/public/GamaDataDisplay.asp?dataset=EDF&samp_date=&global_id=T0608330380&assigned_name=MW9&store_num=		
GeoTracker Data:	https://geotracker.waterboards.ca.gov/profile_report.asp?cmd=MWEDFResults&global_id=T0608330380&assigned_name=MW9		

AF409
NNW
1/2 - 1 Mile
Higher

CA WELLS **CAEDF0000122879**

Well ID:	T0608348535-SS-MW16	Well Type:	MONITORING
Source:	EDF	Other Name:	SS-MW16
GAMA PFAS Testing:	Not Reported		
Groundwater Quality Data:	https://gamagroundwater.waterboards.ca.gov/gama/gamamap/public/GamaDataDisplay.asp?dataset=EDF&samp_date=&global_id=T0608348535&assigned_name=SS-MW16&store_num=		
GeoTracker Data:	https://geotracker.waterboards.ca.gov/profile_report.asp?cmd=MWEDFResults&global_id=T0608348535&assigned_name=SS-MW16		

Docusign Envelope ID: 3773F87A-0B89-4932-BA2C-CA8383B3EEAD

GEOCHECK® - PHYSICAL SETTING SOURCE MAP FINDINGS

Map ID
Direction
Distance
Elevation | Database | EDR ID Number

AF410
NNW
1/2 - 1 Mile
Higher

CA WELLS **CAEDF0000118178**

Well ID:	T0608300749-MW16	Well Type:	MONITORING
Source:	EDF	Other Name:	MW16
GAMA PFAS Testing:	Not Reported		
Groundwater Quality Data:	https://gamagroundwater.waterboards.ca.gov/gama/gamamap/public/GamaDataDisplay.asp?dataset=EDF&samp_date=&global_id=T0608300749&assigned_name=MW16&store_num=		
GeoTracker Data:	https://geotracker.waterboards.ca.gov/profile_report.asp?cmd=MWEDFResults&global_id=T0608300749&assigned_name=MW16		

AG411
North
1/2 - 1 Mile
Higher

CA WELLS **CAEDF0000101620**

Well ID:	T0608374511-MW-1R	Well Type:	MONITORING
Source:	EDF	Other Name:	MW-1R
GAMA PFAS Testing:	Not Reported		
Groundwater Quality Data:	https://gamagroundwater.waterboards.ca.gov/gama/gamamap/public/GamaDataDisplay.asp?dataset=EDF&samp_date=&global_id=T0608374511&assigned_name=MW-1R&store_num=		
GeoTracker Data:	https://geotracker.waterboards.ca.gov/profile_report.asp?cmd=MWEDFResults&global_id=T0608374511&assigned_name=MW-1R		

AG412
North
1/2 - 1 Mile
Higher

CA WELLS **CAEDF0000079569**

Well ID:	T0608374511-MW-1	Well Type:	MONITORING
Source:	EDF	Other Name:	MW-1
GAMA PFAS Testing:	Not Reported		
Groundwater Quality Data:	https://gamagroundwater.waterboards.ca.gov/gama/gamamap/public/GamaDataDisplay.asp?dataset=EDF&samp_date=&global_id=T0608374511&assigned_name=MW-1&store_num=		
GeoTracker Data:	https://geotracker.waterboards.ca.gov/profile_report.asp?cmd=MWEDFResults&global_id=T0608374511&assigned_name=MW-1		

AG413
North
1/2 - 1 Mile
Higher

CA WELLS **CAEDF0000054563**

Well ID:	T0608374511-MW-16	Well Type:	MONITORING
Source:	EDF	Other Name:	MW-16
GAMA PFAS Testing:	Not Reported		
Groundwater Quality Data:	https://gamagroundwater.waterboards.ca.gov/gama/gamamap/public/GamaDataDisplay.asp?dataset=EDF&samp_date=&global_id=T0608374511&assigned_name=MW-16&store_num=		
GeoTracker Data:	https://geotracker.waterboards.ca.gov/profile_report.asp?cmd=MWEDFResults&global_id=T0608374511&assigned_name=MW-16		

GEOCHECK® - PHYSICAL SETTING SOURCE MAP FINDINGS

Map ID
Direction
Distance
Elevation | Database | EDR ID Number

AG414
North
1/2 - 1 Mile
Higher

CA WELLS **CAEDF0000137088**

Well ID:	T0608374511-MW-2	Well Type:	MONITORING
Source:	EDF	Other Name:	MW-2
GAMA PFAS Testing:	Not Reported		
Groundwater Quality Data:	https://gamagroundwater.waterboards.ca.gov/gama/gamamap/public/GamaDataDisplay.asp?dataset=EDF&samp_date=&global_id=T0608374511&assigned_name=MW-2&store_num=		
GeoTracker Data:	https://geotracker.waterboards.ca.gov/profile_report.asp?cmd=MWEDFResults&global_id=T0608374511&assigned_name=MW-2		

AG415
North
1/2 - 1 Mile
Higher

CA WELLS **CAEDF0000047820**

Well ID:	T0608374511-MW-20	Well Type:	MONITORING
Source:	EDF	Other Name:	MW-20
GAMA PFAS Testing:	Not Reported		
Groundwater Quality Data:	https://gamagroundwater.waterboards.ca.gov/gama/gamamap/public/GamaDataDisplay.asp?dataset=EDF&samp_date=&global_id=T0608374511&assigned_name=MW-20&store_num=		
GeoTracker Data:	https://geotracker.waterboards.ca.gov/profile_report.asp?cmd=MWEDFResults&global_id=T0608374511&assigned_name=MW-20		

AH416
NNE
1/2 - 1 Mile
Higher

CA WELLS **CAEDF0000081139**

Well ID:	T0608330380-MW1	Well Type:	MONITORING
Source:	EDF	Other Name:	MW1
GAMA PFAS Testing:	Not Reported		
Groundwater Quality Data:	https://gamagroundwater.waterboards.ca.gov/gama/gamamap/public/GamaDataDisplay.asp?dataset=EDF&samp_date=&global_id=T0608330380&assigned_name=MW1&store_num=		
GeoTracker Data:	https://geotracker.waterboards.ca.gov/profile_report.asp?cmd=MWEDFResults&global_id=T0608330380&assigned_name=MW1		

AE417
NE
1/2 - 1 Mile
Lower

CA WELLS **CAEDF0000133042**

Well ID:	SL203061244-61-01	Well Type:	MONITORING
Source:	EDF	Other Name:	61-01
GAMA PFAS Testing:	Not Reported		
Groundwater Quality Data:	https://gamagroundwater.waterboards.ca.gov/gama/gamamap/public/GamaDataDisplay.asp?dataset=EDF&samp_date=&global_id=SL203061244&assigned_name=61-01&store_num=		
GeoTracker Data:	https://geotracker.waterboards.ca.gov/profile_report.asp?cmd=MWEDFResults&global_id=SL203061244&assigned_name=61-01		

GEOCHECK® - PHYSICAL SETTING SOURCE MAP FINDINGS

Map ID
Direction
Distance
Elevation | Database | EDR ID Number

AG418
North
1/2 - 1 Mile
Higher

CA WELLS **CAEDF0000126288**

Well ID:	T0608374511-MW-19	Well Type:	MONITORING
Source:	EDF	Other Name:	MW-19
GAMA PFAS Testing:	Not Reported		
Groundwater Quality Data:	https://gamagroundwater.waterboards.ca.gov/gama/gamamap/public/GamaDataDisplay.asp?dataset=EDF&samp_date=&global_id=T0608374511&assigned_name=MW-19&store_num=		
GeoTracker Data:	https://geotracker.waterboards.ca.gov/profile_report.asp?cmd=MWEDFResults&global_id=T0608374511&assigned_name=MW-19		

AG419
North
1/2 - 1 Mile
Higher

CA WELLS **CAEDF0000006417**

Well ID:	T0608374511-MW-24	Well Type:	MONITORING
Source:	EDF	Other Name:	MW-24
GAMA PFAS Testing:	Not Reported		
Groundwater Quality Data:	https://gamagroundwater.waterboards.ca.gov/gama/gamamap/public/GamaDataDisplay.asp?dataset=EDF&samp_date=&global_id=T0608374511&assigned_name=MW-24&store_num=		
GeoTracker Data:	https://geotracker.waterboards.ca.gov/profile_report.asp?cmd=MWEDFResults&global_id=T0608374511&assigned_name=MW-24		

AH420
NNE
1/2 - 1 Mile
Higher

CA WELLS **CAEDF0000134684**

Well ID:	T0608330380-MW6	Well Type:	MONITORING
Source:	EDF	Other Name:	MW6
GAMA PFAS Testing:	Not Reported		
Groundwater Quality Data:	https://gamagroundwater.waterboards.ca.gov/gama/gamamap/public/GamaDataDisplay.asp?dataset=EDF&samp_date=&global_id=T0608330380&assigned_name=MW6&store_num=		
GeoTracker Data:	https://geotracker.waterboards.ca.gov/profile_report.asp?cmd=MWEDFResults&global_id=T0608330380&assigned_name=MW6		

AE421
NE
1/2 - 1 Mile
Higher

CA WELLS **CAEDF0000062946**

Well ID:	SL203061244-36-04	Well Type:	MONITORING
Source:	EDF	Other Name:	36-04
GAMA PFAS Testing:	Not Reported		
Groundwater Quality Data:	https://gamagroundwater.waterboards.ca.gov/gama/gamamap/public/GamaDataDisplay.asp?dataset=EDF&samp_date=&global_id=SL203061244&assigned_name=36-04&store_num=		
GeoTracker Data:	https://geotracker.waterboards.ca.gov/profile_report.asp?cmd=MWEDFResults&global_id=SL203061244&assigned_name=36-04		

Docusign Envelope ID: 3773F87A-0B89-4932-BA2C-CA8383B3EEAD

GEOCHECK® - PHYSICAL SETTING SOURCE MAP FINDINGS

Map ID
Direction
Distance
Elevation | Database | EDR ID Number

AG422
North
1/2 - 1 Mile
Higher

CA WELLS **CAEDF0000097088**

Well ID:	T0608374511-MW-11	Well Type:	MONITORING
Source:	EDF	Other Name:	MW-11
GAMA PFAS Testing:	Not Reported		
Groundwater Quality Data:	https://gamagroundwater.waterboards.ca.gov/gama/gamamap/public/GamaDataDisplay.asp?dataset=EDF&samp_date=&global_id=T0608374511&assigned_name=MW-11&store_num=		
GeoTracker Data:	https://geotracker.waterboards.ca.gov/profile_report.asp?cmd=MWEDFResults&global_id=T0608374511&assigned_name=MW-11		

AJ423
NNE
1/2 - 1 Mile
Higher

CA WELLS **CAEDF0000055905**

Well ID:	SL203061244-56-01	Well Type:	MONITORING
Source:	EDF	Other Name:	56-01
GAMA PFAS Testing:	Not Reported		
Groundwater Quality Data:	https://gamagroundwater.waterboards.ca.gov/gama/gamamap/public/GamaDataDisplay.asp?dataset=EDF&samp_date=&global_id=SL203061244&assigned_name=56-01&store_num=		
GeoTracker Data:	https://geotracker.waterboards.ca.gov/profile_report.asp?cmd=MWEDFResults&global_id=SL203061244&assigned_name=56-01		

AE424
NE
1/2 - 1 Mile
Higher

CA WELLS **CAEDF0000019747**

Well ID:	SL203061244-36-02	Well Type:	MONITORING
Source:	EDF	Other Name:	36-02
GAMA PFAS Testing:	Not Reported		
Groundwater Quality Data:	https://gamagroundwater.waterboards.ca.gov/gama/gamamap/public/GamaDataDisplay.asp?dataset=EDF&samp_date=&global_id=SL203061244&assigned_name=36-02&store_num=		
GeoTracker Data:	https://geotracker.waterboards.ca.gov/profile_report.asp?cmd=MWEDFResults&global_id=SL203061244&assigned_name=36-02		

AE425
NE
1/2 - 1 Mile
Higher

CA WELLS **CAEDF0000113658**

Well ID:	SL203061244-36-03	Well Type:	MONITORING
Source:	EDF	Other Name:	36-03
GAMA PFAS Testing:	Not Reported		
Groundwater Quality Data:	https://gamagroundwater.waterboards.ca.gov/gama/gamamap/public/GamaDataDisplay.asp?dataset=EDF&samp_date=&global_id=SL203061244&assigned_name=36-03&store_num=		
GeoTracker Data:	https://geotracker.waterboards.ca.gov/profile_report.asp?cmd=MWEDFResults&global_id=SL203061244&assigned_name=36-03		

GEOCHECK® - PHYSICAL SETTING SOURCE MAP FINDINGS

Map ID
Direction
Distance
Elevation

		Database	EDR ID Number
AJ426 **NNE** **1/2 - 1 Mile** **Higher**		**CA WELLS**	**CAEDF0000141711**

Well ID:	SL203061244-43-01	Well Type:	MONITORING
Source:	EDF	Other Name:	43-01
GAMA PFAS Testing:	Not Reported		
Groundwater Quality Data:	https://gamagroundwater.waterboards.ca.gov/gama/gamamap/public/GamaDataDisplay.asp?dataset=EDF&samp_date=&global_id=SL203061244&assigned_name=43-01&store_num=		
GeoTracker Data:	https://geotracker.waterboards.ca.gov/profile_report.asp?cmd=MWEDFResults&global_id=SL203061244&assigned_name=43-01		

---

427 **ENE** **1/2 - 1 Mile** **Lower**	Site ID:	3061		**AQUIFLOW**	**50103**
	Groundwater Flow:	N,SE,S,SW,W			
	Shallow Water Depth:	16.38			
	Deep Water Depth:	25.77			
	Average Water Depth:	Not Reported			
	Date:	12/13/1994			

		Database	EDR ID Number
AE428 **NE** **1/2 - 1 Mile** **Lower**		**CA WELLS**	**CAEDF0000112438**

Well ID:	SL203061244-42-03	Well Type:	MONITORING
Source:	EDF	Other Name:	42-03
GAMA PFAS Testing:	Not Reported		
Groundwater Quality Data:	https://gamagroundwater.waterboards.ca.gov/gama/gamamap/public/GamaDataDisplay.asp?dataset=EDF&samp_date=&global_id=SL203061244&assigned_name=42-03&store_num=		
GeoTracker Data:	https://geotracker.waterboards.ca.gov/profile_report.asp?cmd=MWEDFResults&global_id=SL203061244&assigned_name=42-03		

		Database	EDR ID Number
AE429 **NE** **1/2 - 1 Mile** **Lower**		**CA WELLS**	**CAEDF0000095307**

Well ID:	SL203061244-42-02	Well Type:	MONITORING
Source:	EDF	Other Name:	42-02
GAMA PFAS Testing:	Not Reported		
Groundwater Quality Data:	https://gamagroundwater.waterboards.ca.gov/gama/gamamap/public/GamaDataDisplay.asp?dataset=EDF&samp_date=&global_id=SL203061244&assigned_name=42-02&store_num=		
GeoTracker Data:	https://geotracker.waterboards.ca.gov/profile_report.asp?cmd=MWEDFResults&global_id=SL203061244&assigned_name=42-02		

		Database	EDR ID Number
AE430 **NE** **1/2 - 1 Mile** **Higher**		**CA WELLS**	**CAEDF0000040350**

Well ID:	SL203061244-73-01	Well Type:	MONITORING
Source:	EDF	Other Name:	73-01

Docusign Envelope ID: 3773F87A-0B89-4932-BA2C-CA8383B3EEAD

GAMA PFAS Testing: Not Reported
Groundwater Quality Data: https://gamagroundwater.waterboards.ca.gov/gama/gamamap/public/GamaDataDisplay.asp?dataset=EDF&samp_date=&global_id=SL203061244&assigned_name=73-01&store_num=
GeoTracker Data: https://geotracker.waterboards.ca.gov/profile_report.asp?cmd=MWEDFResults&global_id=SL203061244&assigned_name=73-01

AE431
NE **CA WELLS** **CAEDF0000143628**
1/2 - 1 Mile
Lower

Well ID: SL203061244-63-01 Well Type: MONITORING
Source: EDF Other Name: 63-01
GAMA PFAS Testing: Not Reported
Groundwater Quality Data: https://gamagroundwater.waterboards.ca.gov/gama/gamamap/public/GamaDataDisplay.asp?dataset=EDF&samp_date=&global_id=SL203061244&assigned_name=63-01&store_num=
GeoTracker Data: https://geotracker.waterboards.ca.gov/profile_report.asp?cmd=MWEDFResults&global_id=SL203061244&assigned_name=63-01

AG432
North **CA WELLS** **CAEDF0000021070**
1/2 - 1 Mile
Higher

Well ID: T0608374511-MW-10 Well Type: MONITORING
Source: EDF Other Name: MW-10
GAMA PFAS Testing: Not Reported
Groundwater Quality Data: https://gamagroundwater.waterboards.ca.gov/gama/gamamap/public/GamaDataDisplay.asp?dataset=EDF&samp_date=&global_id=T0608374511&assigned_name=MW-10&store_num=
GeoTracker Data: https://geotracker.waterboards.ca.gov/profile_report.asp?cmd=MWEDFResults&global_id=T0608374511&assigned_name=MW-10

AG433
North **CA WELLS** **CAEDF0000079809**
1/2 - 1 Mile
Higher

Well ID: T0608368725-MW-7 Well Type: MONITORING
Source: EDF Other Name: MW-7
GAMA PFAS Testing: Not Reported
Groundwater Quality Data: https://gamagroundwater.waterboards.ca.gov/gama/gamamap/public/GamaDataDisplay.asp?dataset=EDF&samp_date=&global_id=T0608368725&assigned_name=MW-7&store_num=
GeoTracker Data: https://geotracker.waterboards.ca.gov/profile_report.asp?cmd=MWEDFResults&global_id=T0608368725&assigned_name=MW-7

AG434
North **CA WELLS** **CAEDF0000036938**
1/2 - 1 Mile
Higher

Well ID: T0608368725-MW-7R Well Type: MONITORING
Source: EDF Other Name: MW-7R
GAMA PFAS Testing: Not Reported
Groundwater Quality Data: https://gamagroundwater.waterboards.ca.gov/gama/gamamap/public/GamaDataDisplay.asp?dataset=EDF&samp_date=&global_id=T0608368725&assigned_name=MW-7R&store_num=

Docusign Envelope ID: 3773F87A-0B89-4932-BA2C-CA8383B3EEAD

GeoTracker Data: https://geotracker.waterboards.ca.gov/profile_report.asp?cmd=MWEDFResults&global_id=T0608368725&assigned_name=MW-7R

AG435
North
1/2 - 1 Mile
Higher

CA WELLS **CAEDF0000045659**

Well ID: T0608368725-MW-10
Well Type: MONITORING
Source: EDF
Other Name: MW-10
GAMA PFAS Testing: Not Reported
Groundwater Quality Data: https://gamagroundwater.waterboards.ca.gov/gama/gamamap/public/GamaDataDisplay.asp?dataset=EDF&samp_date=&global_id=T0608368725&assigned_name=MW-10&store_num=
GeoTracker Data: https://geotracker.waterboards.ca.gov/profile_report.asp?cmd=MWEDFResults&global_id=T0608368725&assigned_name=MW-10

AE436
NE
1/2 - 1 Mile
Lower

CA WELLS **CAEDF0000135774**

Well ID: T0608300675-MW-8
Well Type: MONITORING
Source: EDF
Other Name: MW-8
GAMA PFAS Testing: Not Reported
Groundwater Quality Data: https://gamagroundwater.waterboards.ca.gov/gama/gamamap/public/GamaDataDisplay.asp?dataset=EDF&samp_date=&global_id=T0608300675&assigned_name=MW-8&store_num=
GeoTracker Data: https://geotracker.waterboards.ca.gov/profile_report.asp?cmd=MWEDFResults&global_id=T0608300675&assigned_name=MW-8

AK437
NE
1/2 - 1 Mile
Lower

CA WELLS **CAEDF0000104932**

Well ID: T0608300675-MW-10
Well Type: MONITORING
Source: EDF
Other Name: MW-10
GAMA PFAS Testing: Not Reported
Groundwater Quality Data: https://gamagroundwater.waterboards.ca.gov/gama/gamamap/public/GamaDataDisplay.asp?dataset=EDF&samp_date=&global_id=T0608300675&assigned_name=MW-10&store_num=
GeoTracker Data: https://geotracker.waterboards.ca.gov/profile_report.asp?cmd=MWEDFResults&global_id=T0608300675&assigned_name=MW-10

AK438
NE
1/2 - 1 Mile
Lower

CA WELLS **CAEDF0000081412**

Well ID: T0608300675-ORC-8
Well Type: MONITORING
Source: EDF
Other Name: ORC-8
GAMA PFAS Testing: Not Reported
Groundwater Quality Data: https://gamagroundwater.waterboards.ca.gov/gama/gamamap/public/GamaDataDisplay.asp?dataset=EDF&samp_date=&global_id=T0608300675&assigned_name=ORC-8&store_num=
GeoTracker Data: https://geotracker.waterboards.ca.gov/profile_report.asp?cmd=MWEDFResults&global_id=T0608300675&assigned_name=ORC-8

GEOCHECK® - PHYSICAL SETTING SOURCE MAP FINDINGS

Map ID
Direction
Distance
Elevation | Database | EDR ID Number

AK439
NE
1/2 - 1 Mile
Lower

CA WELLS **CAEDF0000032925**

Well ID:	T0608300675-ORC-7	Well Type:	MONITORING
Source:	EDF	Other Name:	ORC-7
GAMA PFAS Testing:	Not Reported		
Groundwater Quality Data:	https://gamagroundwater.waterboards.ca.gov/gama/gamamap/public/GamaDataDisplay.asp?dataset=EDF&samp_date=&global_id=T0608300675&assigned_name=ORC-7&store_num=		
GeoTracker Data:	https://geotracker.waterboards.ca.gov/profile_report.asp?cmd=MWEDFResults&global_id=T0608300675&assigned_name=ORC-7		

AK440
NE
1/2 - 1 Mile
Lower

CA WELLS **CAEDF0000017554**

Well ID:	T0608300675-ORC-1	Well Type:	MONITORING
Source:	EDF	Other Name:	ORC-1
GAMA PFAS Testing:	Not Reported		
Groundwater Quality Data:	https://gamagroundwater.waterboards.ca.gov/gama/gamamap/public/GamaDataDisplay.asp?dataset=EDF&samp_date=&global_id=T0608300675&assigned_name=ORC-1&store_num=		
GeoTracker Data:	https://geotracker.waterboards.ca.gov/profile_report.asp?cmd=MWEDFResults&global_id=T0608300675&assigned_name=ORC-1		

AG441
North
1/2 - 1 Mile
Higher

CA WELLS **CAEDF0000068756**

Well ID:	T0608368725-MW-2	Well Type:	MONITORING
Source:	EDF	Other Name:	MW-2
GAMA PFAS Testing:	Not Reported		
Groundwater Quality Data:	https://gamagroundwater.waterboards.ca.gov/gama/gamamap/public/GamaDataDisplay.asp?dataset=EDF&samp_date=&global_id=T0608368725&assigned_name=MW-2&store_num=		
GeoTracker Data:	https://geotracker.waterboards.ca.gov/profile_report.asp?cmd=MWEDFResults&global_id=T0608368725&assigned_name=MW-2		

AG442
North
1/2 - 1 Mile
Higher

CA WELLS **CAEDF0000036243**

Well ID:	T0608368725-MW-3	Well Type:	MONITORING
Source:	EDF	Other Name:	MW-3
GAMA PFAS Testing:	Not Reported		
Groundwater Quality Data:	https://gamagroundwater.waterboards.ca.gov/gama/gamamap/public/GamaDataDisplay.asp?dataset=EDF&samp_date=&global_id=T0608368725&assigned_name=MW-3&store_num=		
GeoTracker Data:	https://geotracker.waterboards.ca.gov/profile_report.asp?cmd=MWEDFResults&global_id=T0608368725&assigned_name=MW-3		

GEOCHECK® - PHYSICAL SETTING SOURCE MAP FINDINGS

Map ID
Direction
Distance
Elevation | Database | EDR ID Number

AG443
North
1/2 - 1 Mile
Higher

CA WELLS **CAEDF0000048830**

Well ID:	T0608368725-MW-8	Well Type:	MONITORING
Source:	EDF	Other Name:	MW-8
GAMA PFAS Testing:	Not Reported		
Groundwater Quality Data:	https://gamagroundwater.waterboards.ca.gov/gama/gamamap/public/GamaDataDisplay.asp?dataset=EDF&samp_date=&global_id=T0608368725&assigned_name=MW-8&store_num=		
GeoTracker Data:	https://geotracker.waterboards.ca.gov/profile_report.asp?cmd=MWEDFResults&global_id=T0608368725&assigned_name=MW-8		

AK444
NE
1/2 - 1 Mile
Lower

CA WELLS **CAEDF0000018054**

Well ID:	T0608300675-MW-9	Well Type:	MONITORING
Source:	EDF	Other Name:	MW-9
GAMA PFAS Testing:	Not Reported		
Groundwater Quality Data:	https://gamagroundwater.waterboards.ca.gov/gama/gamamap/public/GamaDataDisplay.asp?dataset=EDF&samp_date=&global_id=T0608300675&assigned_name=MW-9&store_num=		
GeoTracker Data:	https://geotracker.waterboards.ca.gov/profile_report.asp?cmd=MWEDFResults&global_id=T0608300675&assigned_name=MW-9		

AK445
NE
1/2 - 1 Mile
Lower

CA WELLS **CAEDF0000104506**

Well ID:	T0608300675-ORC-2	Well Type:	MONITORING
Source:	EDF	Other Name:	ORC-2
GAMA PFAS Testing:	Not Reported		
Groundwater Quality Data:	https://gamagroundwater.waterboards.ca.gov/gama/gamamap/public/GamaDataDisplay.asp?dataset=EDF&samp_date=&global_id=T0608300675&assigned_name=ORC-2&store_num=		
GeoTracker Data:	https://geotracker.waterboards.ca.gov/profile_report.asp?cmd=MWEDFResults&global_id=T0608300675&assigned_name=ORC-2		

AK446
NE
1/2 - 1 Mile
Lower

CA WELLS **CAEDF0000136216**

Well ID:	T0608300675-ORC-6	Well Type:	MONITORING
Source:	EDF	Other Name:	ORC-6
GAMA PFAS Testing:	Not Reported		
Groundwater Quality Data:	https://gamagroundwater.waterboards.ca.gov/gama/gamamap/public/GamaDataDisplay.asp?dataset=EDF&samp_date=&global_id=T0608300675&assigned_name=ORC-6&store_num=		
GeoTracker Data:	https://geotracker.waterboards.ca.gov/profile_report.asp?cmd=MWEDFResults&global_id=T0608300675&assigned_name=ORC-6		

GEOCHECK® - PHYSICAL SETTING SOURCE MAP FINDINGS

Map ID
Direction
Distance
Elevation | Database | EDR ID Number

AK447
NE
1/2 - 1 Mile
Lower

CA WELLS **CAEDF0000071207**

Well ID:	T0608300675-ORC-5	Well Type:	MONITORING
Source:	EDF	Other Name:	ORC-5
GAMA PFAS Testing:	Not Reported		
Groundwater Quality Data:	https://gamagroundwater.waterboards.ca.gov/gama/gamamap/public/GamaDataDisplay.asp?dataset=EDF&samp_date=&global_id=T0608300675&assigned_name=ORC-5&store_num=		
GeoTracker Data:	https://geotracker.waterboards.ca.gov/profile_report.asp?cmd=MWEDFResults&global_id=T0608300675&assigned_name=ORC-5		

AK448
NE
1/2 - 1 Mile
Lower

CA WELLS **CAEDF0000017014**

Well ID:	T0608300675-ORC-3	Well Type:	MONITORING
Source:	EDF	Other Name:	ORC-3
GAMA PFAS Testing:	Not Reported		
Groundwater Quality Data:	https://gamagroundwater.waterboards.ca.gov/gama/gamamap/public/GamaDataDisplay.asp?dataset=EDF&samp_date=&global_id=T0608300675&assigned_name=ORC-3&store_num=		
GeoTracker Data:	https://geotracker.waterboards.ca.gov/profile_report.asp?cmd=MWEDFResults&global_id=T0608300675&assigned_name=ORC-3		

AK449
NE
1/2 - 1 Mile
Lower

CA WELLS **CAEDF0000021066**

Well ID:	T0608300675-ORC-4	Well Type:	MONITORING
Source:	EDF	Other Name:	ORC-4
GAMA PFAS Testing:	Not Reported		
Groundwater Quality Data:	https://gamagroundwater.waterboards.ca.gov/gama/gamamap/public/GamaDataDisplay.asp?dataset=EDF&samp_date=&global_id=T0608300675&assigned_name=ORC-4&store_num=		
GeoTracker Data:	https://geotracker.waterboards.ca.gov/profile_report.asp?cmd=MWEDFResults&global_id=T0608300675&assigned_name=ORC-4		

AI450
NE
1/2 - 1 Mile
Lower

FED USGS **USGS40000143761**

Organization ID:	USGS-CA		
Organization Name:	USGS California Water Science Center		
Monitor Location:	004N027W22A003S	Type:	Well
Description:	Not Reported	HUC:	18060013
Drainage Area:	Not Reported	Drainage Area Units:	Not Reported
Contrib Drainage Area:	Not Reported	Contrib Drainage Area Unts:	Not Reported
Aquifer:	California Coastal Basin aquifers		
Formation Type:	Not Reported	Aquifer Type:	Not Reported
Construction Date:	19871001	Well Depth:	518.55
Well Depth Units:	ft	Well Hole Depth:	746

Docusign Envelope ID: 3773F87A-0B89-4932-BA2C-CA8383B3EEAD

GEOCHECK® - PHYSICAL SETTING SOURCE MAP FINDINGS

Well Hole Depth Units: ft

Ground water levels,Number of Measurements:	197	Level reading date:	2004-12-14
Feet below surface:	-21.11	Feet to sea level:	Not Reported
Note:	Not Reported		
Level reading date:	2004-11-03	Feet below surface:	-20.88
Feet to sea level:	Not Reported	Note:	Not Reported
Level reading date:	2004-09-13	Feet below surface:	-18.79
Feet to sea level:	Not Reported	Note:	Not Reported
Level reading date:	2004-08-12	Feet below surface:	-20.19
Feet to sea level:	Not Reported	Note:	Not Reported
Level reading date:	2004-07-15	Feet below surface:	-20.18
Feet to sea level:	Not Reported	Note:	Not Reported
Level reading date:	2004-06-07	Feet below surface:	-21.11
Feet to sea level:	Not Reported	Note:	Not Reported
Level reading date:	2004-05-18	Feet below surface:	-20.18
Feet to sea level:	Not Reported	Note:	Not Reported
Level reading date:	2004-04-13	Feet below surface:	-20.41
Feet to sea level:	Not Reported	Note:	Not Reported
Level reading date:	2004-03-10	Feet below surface:	-20.18
Feet to sea level:	Not Reported	Note:	Not Reported
Level reading date:	2004-02-12	Feet below surface:	-18.79
Feet to sea level:	Not Reported	Note:	Not Reported
Level reading date:	2004-01-12	Feet below surface:	-19.95
Feet to sea level:	Not Reported	Note:	Not Reported
Level reading date:	2003-12-15	Feet below surface:	-21.10
Feet to sea level:	Not Reported	Note:	Not Reported
Level reading date:	2003-11-10	Feet below surface:	-21.10
Feet to sea level:	Not Reported	Note:	Not Reported
Level reading date:	2003-09-18	Feet below surface:	-20.89
Feet to sea level:	Not Reported	Note:	Not Reported
Level reading date:	2003-08-13	Feet below surface:	-20.18
Feet to sea level:	Not Reported	Note:	Not Reported
Level reading date:	2003-07-03	Feet below surface:	-21.57
Feet to sea level:	Not Reported	Note:	Not Reported
Level reading date:	2003-06-12	Feet below surface:	-21.80
Feet to sea level:	Not Reported	Note:	Not Reported
Level reading date:	2003-05-06	Feet below surface:	-17.87
Feet to sea level:	Not Reported	Note:	Not Reported
Level reading date:	2003-04-09	Feet below surface:	-14.64
Feet to sea level:	Not Reported	Note:	Not Reported
Level reading date:	2003-03-05	Feet below surface:	-3.32

Docusign Envelope ID: 3773F87A-0B89-4932-BA2C-CA8383B3EEAD

Feet to sea level:	Not Reported	Note:	Not Reported
Level reading date:	2003-02-03	Feet below surface:	-21.57
Feet to sea level:	Not Reported	Note:	Not Reported
Level reading date:	2003-01-09	Feet below surface:	-21.3
Feet to sea level:	Not Reported	Note:	Not Reported
Level reading date:	2002-12-16	Feet below surface:	-20.4
Feet to sea level:	Not Reported	Note:	Not Reported
Level reading date:	2002-11-12	Feet below surface:	-20.6
Feet to sea level:	Not Reported	Note:	Not Reported
Level reading date:	2002-10-14	Feet below surface:	-21.3
Feet to sea level:	Not Reported	Note:	Not Reported
Level reading date:	2002-09-23	Feet below surface:	-20.6
Feet to sea level:	Not Reported	Note:	Not Reported
Level reading date:	2002-08-20	Feet below surface:	-23.2
Feet to sea level:	Not Reported	Note:	Not Reported
Level reading date:	2002-07-15	Feet below surface:	-22.3
Feet to sea level:	Not Reported	Note:	Not Reported
Level reading date:	2002-06-11	Feet below surface:	Not Reported
Feet to sea level:	Not Reported		
Note:	The site was flowing, but the head could not be measured without additional equipment.		
Level reading date:	2002-05-13	Feet below surface:	-22.0
Feet to sea level:	Not Reported	Note:	Not Reported
Level reading date:	2002-04-22	Feet below surface:	-20.4
Feet to sea level:	Not Reported	Note:	Not Reported
Level reading date:	2002-03-14	Feet below surface:	-20.4
Feet to sea level:	Not Reported	Note:	Not Reported
Level reading date:	2002-02-11	Feet below surface:	-20.6
Feet to sea level:	Not Reported	Note:	Not Reported
Level reading date:	2002-01-14	Feet below surface:	-21.8
Feet to sea level:	Not Reported	Note:	Not Reported
Level reading date:	2001-12-24	Feet below surface:	-21.3
Feet to sea level:	Not Reported	Note:	Not Reported
Level reading date:	2001-11-27	Feet below surface:	-22.5
Feet to sea level:	Not Reported	Note:	Not Reported
Level reading date:	2001-10-22	Feet below surface:	-21.1
Feet to sea level:	Not Reported	Note:	Not Reported
Level reading date:	2001-09-17	Feet below surface:	-22.9
Feet to sea level:	Not Reported	Note:	Not Reported
Level reading date:	2001-08-17	Feet below surface:	-20.5
Feet to sea level:	Not Reported	Note:	Not Reported
Level reading date:	2001-07-18	Feet below surface:	-22.5
Feet to sea level:	Not Reported	Note:	Not Reported

Docusign Envelope ID: 3773F87A-0B89-4932-BA2C-CA8383B3EEAD

Level reading date:	2001-06-13	Feet below surface:	-22.49
Feet to sea level:	Not Reported	Note:	Not Reported
Level reading date:	2001-05-17	Feet below surface:	-22.95
Feet to sea level:	Not Reported	Note:	Not Reported
Level reading date:	2001-04-18	Feet below surface:	-23.18
Feet to sea level:	Not Reported	Note:	Not Reported
Level reading date:	2001-03-20	Feet below surface:	-23.18
Feet to sea level:	Not Reported	Note:	Not Reported
Level reading date:	2001-02-15	Feet below surface:	-23.18
Feet to sea level:	Not Reported	Note:	Not Reported
Level reading date:	2001-01-15	Feet below surface:	-22.72
Feet to sea level:	Not Reported	Note:	Not Reported
Level reading date:	2000-12-18	Feet below surface:	-22.26
Feet to sea level:	Not Reported	Note:	Not Reported
Level reading date:	2000-11-15	Feet below surface:	-22.26
Feet to sea level:	Not Reported	Note:	Not Reported
Level reading date:	2000-10-11	Feet below surface:	-21.80
Feet to sea level:	Not Reported	Note:	Not Reported
Level reading date:	2000-09-20	Feet below surface:	-21.55
Feet to sea level:	Not Reported	Note:	Not Reported
Level reading date:	2000-08-14	Feet below surface:	-20.64
Feet to sea level:	Not Reported	Note:	Not Reported
Level reading date:	2000-07-12	Feet below surface:	-21.10
Feet to sea level:	Not Reported	Note:	Not Reported
Level reading date:	2000-06-14	Feet below surface:	-22.95
Feet to sea level:	Not Reported	Note:	Not Reported
Level reading date:	2000-05-22	Feet below surface:	-22.80
Feet to sea level:	Not Reported	Note:	Not Reported
Level reading date:	2000-04-17	Feet below surface:	-20.18
Feet to sea level:	Not Reported	Note:	Not Reported
Level reading date:	2000-03-13	Feet below surface:	-22.49
Feet to sea level:	Not Reported	Note:	Not Reported
Level reading date:	2000-02-15	Feet below surface:	-22.72
Feet to sea level:	Not Reported	Note:	Not Reported
Level reading date:	2000-01-12	Feet below surface:	-22.49
Feet to sea level:	Not Reported	Note:	Not Reported
Level reading date:	1999-12-12	Feet below surface:	-22.03
Feet to sea level:	Not Reported	Note:	Not Reported
Level reading date:	1999-11-16	Feet below surface:	-21.57
Feet to sea level:	Not Reported	Note:	Not Reported
Level reading date:	1999-10-14	Feet below surface:	-20.55
Feet to sea level:	Not Reported	Note:	Not Reported

Docusign Envelope ID: 3773F87A-0B89-4932-BA2C-CA8383B3EEAD

Level reading date:	1999-09-12	Feet below surface:	-19.26
Feet to sea level:	Not Reported	Note:	Not Reported
Level reading date:	1999-08-15	Feet below surface:	-19.95
Feet to sea level:	Not Reported	Note:	Not Reported
Level reading date:	1999-07-24	Feet below surface:	-21.10
Feet to sea level:	Not Reported	Note:	Not Reported
Level reading date:	1999-06-20	Feet below surface:	-22.72
Feet to sea level:	Not Reported	Note:	Not Reported
Level reading date:	1999-05-06	Feet below surface:	-35.20
Feet to sea level:	Not Reported	Note:	Not Reported
Level reading date:	1999-04-14	Feet below surface:	-27.12
Feet to sea level:	Not Reported	Note:	Not Reported
Level reading date:	1999-03-31	Feet below surface:	-25.50
Feet to sea level:	Not Reported	Note:	Not Reported
Level reading date:	1999-02-25	Feet below surface:	-26.19
Feet to sea level:	Not Reported	Note:	Not Reported
Level reading date:	1999-01-21	Feet below surface:	-25.50
Feet to sea level:	Not Reported	Note:	Not Reported
Level reading date:	1998-12-17	Feet below surface:	-27.58
Feet to sea level:	Not Reported	Note:	Not Reported
Level reading date:	1998-11-30	Feet below surface:	-26.19
Feet to sea level:	Not Reported	Note:	Not Reported
Level reading date:	1998-10-27	Feet below surface:	-17.22
Feet to sea level:	Not Reported	Note:	Not Reported
Level reading date:	1998-09-15	Feet below surface:	-17.22
Feet to sea level:	Not Reported	Note:	Not Reported
Level reading date:	1998-08-11	Feet below surface:	-17.22
Feet to sea level:	Not Reported	Note:	Not Reported
Level reading date:	1998-07-14	Feet below surface:	-15.38
Feet to sea level:	Not Reported	Note:	Not Reported
Level reading date:	1998-06-18	Feet below surface:	Not Reported
Feet to sea level:	Not Reported		
Note:	The site was flowing, but the head could not be measured without additional equipment.		
Level reading date:	1998-06-15	Feet below surface:	-22.50
Feet to sea level:	Not Reported	Note:	Not Reported
Level reading date:	1998-05-20	Feet below surface:	-31.04
Feet to sea level:	Not Reported	Note:	Not Reported
Level reading date:	1998-03-17	Feet below surface:	-25.96
Feet to sea level:	Not Reported	Note:	Not Reported
Level reading date:	1998-02-18	Feet below surface:	-27.63
Feet to sea level:	Not Reported	Note:	Not Reported
Level reading date:	1998-01-13	Feet below surface:	-31.04

Docusign Envelope ID: 3773F87A-0B89-4932-BA2C-CA8383B3EEAD

Feet to sea level:	Not Reported	Note:	Not Reported
Level reading date:	1997-12-23	Feet below surface:	-26.19
Feet to sea level:	Not Reported	Note:	Not Reported
Level reading date:	1997-11-17	Feet below surface:	-27.35
Feet to sea level:	Not Reported	Note:	Not Reported
Level reading date:	1997-09-15	Feet below surface:	-26.42
Feet to sea level:	Not Reported	Note:	Not Reported
Level reading date:	1997-08-11	Feet below surface:	-26.65
Feet to sea level:	Not Reported	Note:	Not Reported
Level reading date:	1997-07-11	Feet below surface:	-26.19
Feet to sea level:	Not Reported	Note:	Not Reported
Level reading date:	1997-06-26	Feet below surface:	Not Reported
Feet to sea level:	Not Reported		
Note:	The site was flowing, but the head could not be measured without additional equipment.		
Level reading date:	1997-06-10	Feet below surface:	-25.73
Feet to sea level:	Not Reported	Note:	Not Reported
Level reading date:	1997-05-19	Feet below surface:	-26.42
Feet to sea level:	Not Reported	Note:	Not Reported
Level reading date:	1997-04-10	Feet below surface:	-25.96
Feet to sea level:	Not Reported	Note:	Not Reported
Level reading date:	1997-03-11	Feet below surface:	-25.73
Feet to sea level:	Not Reported	Note:	Not Reported
Level reading date:	1997-01-16	Feet below surface:	-25.73
Feet to sea level:	Not Reported		
Note:	A nearby site that taps the same aquifer had been pumped recently.		
Level reading date:	1996-12-18	Feet below surface:	-26.19
Feet to sea level:	Not Reported	Note:	Not Reported
Level reading date:	1996-11-06	Feet below surface:	-25.96
Feet to sea level:	Not Reported	Note:	Not Reported
Level reading date:	1996-10-15	Feet below surface:	-25.96
Feet to sea level:	Not Reported	Note:	Not Reported
Level reading date:	1996-09-10	Feet below surface:	-25.96
Feet to sea level:	Not Reported	Note:	Not Reported
Level reading date:	1996-08-13	Feet below surface:	-28.50
Feet to sea level:	Not Reported	Note:	Not Reported
Level reading date:	1996-07-23	Feet below surface:	-31.04
Feet to sea level:	Not Reported	Note:	Not Reported
Level reading date:	1996-06-25	Feet below surface:	Not Reported
Feet to sea level:	Not Reported		
Note:	The site was flowing, but the head could not be measured without additional equipment.		
Level reading date:	1996-06-13	Feet below surface:	-25.96
Feet to sea level:	Not Reported	Note:	Not Reported

Docusign Envelope ID: 3773F87A-0B89-4932-BA2C-CA8383B3EEAD

Level reading date:	1996-05-09	Feet below surface:	-25.96
Feet to sea level:	Not Reported	Note:	Not Reported
Level reading date:	1996-04-10	Feet below surface:	-23.65
Feet to sea level:	Not Reported	Note:	Not Reported
Level reading date:	1996-03-20	Feet below surface:	-25.50
Feet to sea level:	Not Reported	Note:	Not Reported
Level reading date:	1996-02-13	Feet below surface:	-25.73
Feet to sea level:	Not Reported	Note:	Not Reported
Level reading date:	1996-01-17	Feet below surface:	-22.50
Feet to sea level:	Not Reported	Note:	Not Reported
Level reading date:	1995-12-08	Feet below surface:	-25.50
Feet to sea level:	Not Reported	Note:	Not Reported
Level reading date:	1995-11-08	Feet below surface:	-25.50
Feet to sea level:	Not Reported	Note:	Not Reported
Level reading date:	1995-10-12	Feet below surface:	-25.27
Feet to sea level:	Not Reported	Note:	Not Reported
Level reading date:	1995-09-13	Feet below surface:	-23.88
Feet to sea level:	Not Reported	Note:	Not Reported
Level reading date:	1995-08-08	Feet below surface:	-23.65
Feet to sea level:	Not Reported	Note:	Not Reported
Level reading date:	1995-07-11	Feet below surface:	-23.19
Feet to sea level:	Not Reported	Note:	Not Reported
Level reading date:	1995-06-21	Feet below surface:	-27.50
Feet to sea level:	Not Reported	Note:	Not Reported
Level reading date:	1995-05-09	Feet below surface:	-24.11
Feet to sea level:	Not Reported	Note:	Not Reported
Level reading date:	1995-04-11	Feet below surface:	-24.57
Feet to sea level:	Not Reported	Note:	Not Reported
Level reading date:	1994-12-12	Feet below surface:	-23.42
Feet to sea level:	Not Reported	Note:	Not Reported
Level reading date:	1994-11-10	Feet below surface:	-19.49
Feet to sea level:	Not Reported	Note:	Not Reported
Level reading date:	1994-10-12	Feet below surface:	-18.80
Feet to sea level:	Not Reported	Note:	Not Reported
Level reading date:	1994-09-12	Feet below surface:	-18.11
Feet to sea level:	Not Reported	Note:	Not Reported
Level reading date:	1994-08-10	Feet below surface:	-18.80
Feet to sea level:	Not Reported	Note:	Not Reported
Level reading date:	1994-07-11	Feet below surface:	-18.34
Feet to sea level:	Not Reported	Note:	Not Reported
Level reading date:	1994-06-14	Feet below surface:	-17.64
Feet to sea level:	Not Reported	Note:	Not Reported

Docusign Envelope ID: 3773F87A-0B89-4932-BA2C-CA8383B3EEAD

Level reading date:	1994-05-10	Feet below surface:	-17.41
Feet to sea level:	Not Reported	Note:	Not Reported
Level reading date:	1994-04-12	Feet below surface:	-15.57
Feet to sea level:	Not Reported	Note:	Not Reported
Level reading date:	1994-03-10	Feet below surface:	-15.46
Feet to sea level:	Not Reported	Note:	Not Reported
Level reading date:	1994-02-11	Feet below surface:	-14.87
Feet to sea level:	Not Reported	Note:	Not Reported
Level reading date:	1994-01-11	Feet below surface:	-16.26
Feet to sea level:	Not Reported	Note:	Not Reported
Level reading date:	1993-12-14	Feet below surface:	-16.49
Feet to sea level:	Not Reported	Note:	Not Reported
Level reading date:	1993-11-11	Feet below surface:	-16.26
Feet to sea level:	Not Reported	Note:	Not Reported
Level reading date:	1993-10-11	Feet below surface:	-14.87
Feet to sea level:	Not Reported	Note:	Not Reported
Level reading date:	1993-09-09	Feet below surface:	-6.37
Feet to sea level:	Not Reported	Note:	Not Reported
Level reading date:	1993-08-13	Feet below surface:	-6.44
Feet to sea level:	Not Reported	Note:	Not Reported
Level reading date:	1993-07-21	Feet below surface:	Not Reported
Feet to sea level:	Not Reported		
Note:	The site was flowing, but the head could not be measured without additional equipment.		
Level reading date:	1993-07-12	Feet below surface:	-8.40
Feet to sea level:	Not Reported	Note:	Not Reported
Level reading date:	1993-06-10	Feet below surface:	15.35
Feet to sea level:	Not Reported	Note:	The site was flowing recently.
Level reading date:	1993-05-10	Feet below surface:	-13.75
Feet to sea level:	Not Reported	Note:	Not Reported
Level reading date:	1993-04-13	Feet below surface:	-14.64
Feet to sea level:	Not Reported	Note:	Not Reported
Level reading date:	1993-03-10	Feet below surface:	-14.09
Feet to sea level:	Not Reported	Note:	Not Reported
Level reading date:	1993-02-10	Feet below surface:	-13.38
Feet to sea level:	Not Reported	Note:	Not Reported
Level reading date:	1993-01-12	Feet below surface:	-13.79
Feet to sea level:	Not Reported	Note:	Not Reported
Level reading date:	1992-12-08	Feet below surface:	-13.16
Feet to sea level:	Not Reported	Note:	Not Reported
Level reading date:	1992-11-12	Feet below surface:	-12.75
Feet to sea level:	Not Reported	Note:	Not Reported
Level reading date:	1992-10-13	Feet below surface:	-11.90

Docusign Envelope ID: 3773F87A-0B89-4932-BA2C-CA8383B3EEAD

Feet to sea level:	Not Reported	Note:	Not Reported
Level reading date:	1992-09-10	Feet below surface:	-11.27
Feet to sea level:	Not Reported	Note:	Not Reported
Level reading date:	1992-08-11	Feet below surface:	-11.48
Feet to sea level:	Not Reported	Note:	Not Reported
Level reading date:	1992-07-14	Feet below surface:	-6.57
Feet to sea level:	Not Reported	Note:	Not Reported
Level reading date:	1992-06-25	Feet below surface:	-10.65
Feet to sea level:	Not Reported	Note:	Not Reported
Level reading date:	1992-06-12	Feet below surface:	Not Reported
Feet to sea level:	Not Reported		
Note:	The site was flowing, but the head could not be measured without additional equipment.		
Level reading date:	1992-05-13	Feet below surface:	Not Reported
Feet to sea level:	Not Reported		
Note:	The site was flowing, but the head could not be measured without additional equipment.		
Level reading date:	1991-09-17	Feet below surface:	Not Reported
Feet to sea level:	Not Reported		
Note:	The site was flowing, but the head could not be measured without additional equipment.		
Level reading date:	1991-08-05	Feet below surface:	Not Reported
Feet to sea level:	Not Reported		
Note:	The site was flowing, but the head could not be measured without additional equipment.		
Level reading date:	1991-07-11	Feet below surface:	Not Reported
Feet to sea level:	Not Reported		
Note:	The site was flowing, but the head could not be measured without additional equipment.		
Level reading date:	1991-06-11	Feet below surface:	0.77
Feet to sea level:	Not Reported	Note:	Not Reported
Level reading date:	1991-05-08	Feet below surface:	1.47
Feet to sea level:	Not Reported	Note:	Not Reported
Level reading date:	1991-04-10	Feet below surface:	3.33
Feet to sea level:	Not Reported	Note:	Not Reported
Level reading date:	1991-03-11	Feet below surface:	5.30
Feet to sea level:	Not Reported	Note:	Not Reported
Level reading date:	1991-02-12	Feet below surface:	9.17
Feet to sea level:	Not Reported		
Note:	A nearby site that taps the same aquifer had been pumped recently.		
Level reading date:	1991-01-10	Feet below surface:	14.29
Feet to sea level:	Not Reported		
Note:	A nearby site that taps the same aquifer had been pumped recently.		
Level reading date:	1990-12-14	Feet below surface:	28.03
Feet to sea level:	Not Reported	Note:	Not Reported
Level reading date:	1990-11-12	Feet below surface:	46.20
Feet to sea level:	Not Reported		
Note:	A nearby site that taps the same aquifer was being pumped.		
Level reading date:	1990-10-11	Feet below surface:	46.93

Docusign Envelope ID: 3773F87A-0B89-4932-BA2C-CA8383B3EEAD

Feet to sea level: Not Reported
Note: A nearby site that taps the same aquifer was being pumped.

Level reading date: 1990-09-13 Feet below surface: 45.49
Feet to sea level: Not Reported Note: Not Reported

Level reading date: 1990-08-08 Feet below surface: 42.19
Feet to sea level: Not Reported Note: Not Reported

Level reading date: 1990-07-18 Feet below surface: 45.33
Feet to sea level: Not Reported Note: Not Reported

Level reading date: 1990-07-10 Feet below surface: 45.40
Feet to sea level: Not Reported
Note: A nearby site that taps the same aquifer was being pumped.

Level reading date: 1990-06-06 Feet below surface: 44.02
Feet to sea level: Not Reported
Note: A nearby site that taps the same aquifer was being pumped.

Level reading date: 1990-05-08 Feet below surface: 43.55
Feet to sea level: Not Reported
Note: A nearby site that taps the same aquifer was being pumped.

Level reading date: 1990-04-09 Feet below surface: 34.86
Feet to sea level: Not Reported
Note: A nearby site that taps the same aquifer was being pumped.

Level reading date: 1990-03-08 Feet below surface: 39.74
Feet to sea level: Not Reported
Note: A nearby site that taps the same aquifer was being pumped.

Level reading date: 1990-02-08 Feet below surface: 33.23
Feet to sea level: Not Reported
Note: A nearby site that taps the same aquifer was being pumped.

Level reading date: 1990-01-08 Feet below surface: 41.92
Feet to sea level: Not Reported
Note: A nearby site that taps the same aquifer was being pumped.

Level reading date: 1989-12-06 Feet below surface: 38.93
Feet to sea level: Not Reported
Note: A nearby site that taps the same aquifer was being pumped.

Level reading date: 1989-11-08 Feet below surface: 36.36
Feet to sea level: Not Reported
Note: A nearby site that taps the same aquifer was being pumped.

Level reading date: 1989-10-09 Feet below surface: 37.39
Feet to sea level: Not Reported
Note: A nearby site that taps the same aquifer was being pumped.

Level reading date: 1989-09-15 Feet below surface: 39.44
Feet to sea level: Not Reported
Note: A nearby site that taps the same aquifer was being pumped.

Level reading date: 1989-08-08 Feet below surface: 32.25
Feet to sea level: Not Reported
Note: A nearby site that taps the same aquifer was being pumped.

Level reading date: 1989-07-10 Feet below surface: 24.15
Feet to sea level: Not Reported Note: Not Reported

Docusign Envelope ID: 3773F87A-0B89-4932-BA2C-CA8383B3EEAD

Level reading date:	1989-06-05	Feet below surface:	2.18
Feet to sea level:	Not Reported		
Note:	A nearby site that taps the same aquifer was being pumped.		
Level reading date:	1989-05-08	Feet below surface:	Not Reported
Feet to sea level:	Not Reported		
Note:	The site was flowing, but the head could not be measured without additional equipment.		
Level reading date:	1989-04-06	Feet below surface:	Not Reported
Feet to sea level:	Not Reported		
Note:	The site was flowing, but the head could not be measured without additional equipment.		
Level reading date:	1989-03-06	Feet below surface:	Not Reported
Feet to sea level:	Not Reported		
Note:	The site was flowing, but the head could not be measured without additional equipment.		
Level reading date:	1989-02-06	Feet below surface:	-10.7
Feet to sea level:	Not Reported	Note:	Not Reported
Level reading date:	1989-02-01	Feet below surface:	-4.99
Feet to sea level:	Not Reported	Note:	Not Reported
Level reading date:	1989-01-04	Feet below surface:	Not Reported
Feet to sea level:	Not Reported		
Note:	The site was flowing, but the head could not be measured without additional equipment.		
Level reading date:	1988-12-14	Feet below surface:	Not Reported
Feet to sea level:	Not Reported		
Note:	The site was flowing, but the head could not be measured without additional equipment.		
Level reading date:	1988-11-10	Feet below surface:	Not Reported
Feet to sea level:	Not Reported		
Note:	The site was flowing, but the head could not be measured without additional equipment.		
Level reading date:	1988-10-12	Feet below surface:	Not Reported
Feet to sea level:	Not Reported		
Note:	The site was flowing, but the head could not be measured without additional equipment.		
Level reading date:	1988-09-09	Feet below surface:	Not Reported
Feet to sea level:	Not Reported		
Note:	The site was flowing, but the head could not be measured without additional equipment.		
Level reading date:	1988-08-10	Feet below surface:	Not Reported
Feet to sea level:	Not Reported		
Note:	The site was flowing, but the head could not be measured without additional equipment.		
Level reading date:	1988-07-06	Feet below surface:	Not Reported
Feet to sea level:	Not Reported		
Note:	The site was flowing, but the head could not be measured without additional equipment.		
Level reading date:	1988-06-07	Feet below surface:	Not Reported
Feet to sea level:	Not Reported		
Note:	The site was flowing, but the head could not be measured without additional equipment.		
Level reading date:	1988-05-11	Feet below surface:	Not Reported
Feet to sea level:	Not Reported		
Note:	The site was flowing, but the head could not be measured without additional equipment.		
Level reading date:	1988-04-05	Feet below surface:	21.60
Feet to sea level:	Not Reported	Note:	Not Reported
Level reading date:	1988-03-15	Feet below surface:	17.93

Docusign Envelope ID: 3773F87A-0B89-4932-BA2C-CA8383B3EEAD

Feet to sea level: Not Reported
Note: A nearby site that taps the same aquifer was being pumped.

Level reading date: 1988-02-10 Feet below surface: Not Reported
Feet to sea level: Not Reported
Note: The site was flowing, but the head could not be measured without additional equipment.

Level reading date: 1988-01-08 Feet below surface: Not Reported
Feet to sea level: Not Reported
Note: The site was flowing, but the head could not be measured without additional equipment.

Level reading date: 1987-11-10 Feet below surface: 3.08
Feet to sea level: Not Reported Note: Not Reported

AI451
NE
1/2 - 1 Mile
Lower

FED USGS USGS40000143760

Organization ID: USGS-CA
Organization Name: USGS California Water Science Center
Monitor Location: 004N027W22A002S Type: Well
Description: Not Reported HUC: 18060013
Drainage Area: Not Reported Drainage Area Units: Not Reported
Contrib Drainage Area: Not Reported Contrib Drainage Area Unts: Not Reported
Aquifer: California Coastal Basin aquifers
Formation Type: Not Reported Aquifer Type: Not Reported
Construction Date: 19871001 Well Depth: 279.35
Well Depth Units: ft Well Hole Depth: 746
Well Hole Depth Units: ft

Ground water levels,Number of Measurements: 202 Level reading date: 2004-12-14
Feet below surface: Not Reported Feet to sea level: Not Reported
Note: An obstruction was encountered in the well above the water surface (no water level recorded).

Level reading date: 2004-11-03 Feet below surface: Not Reported
Feet to sea level: Not Reported
Note: An obstruction was encountered in the well above the water surface (no water level recorded).

Level reading date: 2004-09-13 Feet below surface: Not Reported
Feet to sea level: Not Reported
Note: An obstruction was encountered in the well above the water surface (no water level recorded).

Level reading date: 2004-08-12 Feet below surface: Not Reported
Feet to sea level: Not Reported
Note: An obstruction was encountered in the well above the water surface (no water level recorded).

Level reading date: 2004-07-15 Feet below surface: Not Reported
Feet to sea level: Not Reported
Note: An obstruction was encountered in the well above the water surface (no water level recorded).

Level reading date: 2004-06-24 Feet below surface: -12.66
Feet to sea level: Not Reported Note: Not Reported

Level reading date: 2004-06-16 Feet below surface: -6.40
Feet to sea level: Not Reported Note: Not Reported

Level reading date: 2004-06-07 Feet below surface: -9.46
Feet to sea level: Not Reported Note: Not Reported

Docusign Envelope ID: 3773F87A-0B89-4932-BA2C-CA8383B3EEAD

GEOCHECK® - PHYSICAL SETTING SOURCE MAP FINDINGS

Level reading date:	2004-05-18	Feet below surface:	-12.46
Feet to sea level:	Not Reported	Note:	Not Reported
Level reading date:	2004-04-13	Feet below surface:	-11.30
Feet to sea level:	Not Reported	Note:	Not Reported
Level reading date:	2004-03-10	Feet below surface:	-12.00
Feet to sea level:	Not Reported	Note:	Not Reported
Level reading date:	2004-02-12	Feet below surface:	-9.45
Feet to sea level:	Not Reported	Note:	Not Reported
Level reading date:	2004-01-12	Feet below surface:	-11.07
Feet to sea level:	Not Reported	Note:	Not Reported
Level reading date:	2003-12-15	Feet below surface:	-13.38
Feet to sea level:	Not Reported	Note:	Not Reported
Level reading date:	2003-11-10	Feet below surface:	-12.46
Feet to sea level:	Not Reported	Note:	Not Reported
Level reading date:	2003-09-18	Feet below surface:	-13.38
Feet to sea level:	Not Reported	Note:	Not Reported
Level reading date:	2003-08-13	Feet below surface:	-8.34
Feet to sea level:	Not Reported	Note:	Not Reported
Level reading date:	2003-07-03	Feet below surface:	-13.38
Feet to sea level:	Not Reported	Note:	Not Reported
Level reading date:	2003-06-17	Feet below surface:	-13.54
Feet to sea level:	Not Reported	Note:	Not Reported
Level reading date:	2003-06-12	Feet below surface:	-11.77
Feet to sea level:	Not Reported	Note:	Not Reported
Level reading date:	2003-05-06	Feet below surface:	-6.68
Feet to sea level:	Not Reported	Note:	Not Reported
Level reading date:	2003-02-03	Feet below surface:	-13.61
Feet to sea level:	Not Reported	Note:	Not Reported
Level reading date:	2003-01-09	Feet below surface:	-13.8
Feet to sea level:	Not Reported	Note:	Not Reported
Level reading date:	2002-12-16	Feet below surface:	-13.2
Feet to sea level:	Not Reported	Note:	Not Reported
Level reading date:	2002-11-12	Feet below surface:	-4.4
Feet to sea level:	Not Reported	Note:	Not Reported
Level reading date:	2002-10-14	Feet below surface:	-13.8
Feet to sea level:	Not Reported	Note:	Not Reported
Level reading date:	2002-09-23	Feet below surface:	-8.8
Feet to sea level:	Not Reported	Note:	Not Reported
Level reading date:	2002-08-20	Feet below surface:	-13.8
Feet to sea level:	Not Reported	Note:	Not Reported
Level reading date:	2002-07-15	Feet below surface:	-12.5
Feet to sea level:	Not Reported	Note:	Not Reported

Docusign Envelope ID: 3773F87A-0B89-4932-BA2C-CA8383B3EEAD

GEOCHECK® - PHYSICAL SETTING SOURCE MAP FINDINGS

Level reading date:	2002-06-11	Feet below surface:	-13
Feet to sea level:	Not Reported	Note:	Not Reported
Level reading date:	2002-05-13	Feet below surface:	-5.5
Feet to sea level:	Not Reported	Note:	Not Reported
Level reading date:	2002-04-22	Feet below surface:	-10.4
Feet to sea level:	Not Reported	Note:	Not Reported
Level reading date:	2002-03-14	Feet below surface:	0.0
Feet to sea level:	Not Reported	Note:	Not Reported
Level reading date:	2002-02-11	Feet below surface:	-12.7
Feet to sea level:	Not Reported	Note:	Not Reported
Level reading date:	2002-01-14	Feet below surface:	-10.8
Feet to sea level:	Not Reported	Note:	Not Reported
Level reading date:	2001-12-24	Feet below surface:	-6.5
Feet to sea level:	Not Reported	Note:	Not Reported
Level reading date:	2001-11-27	Feet below surface:	-8.1
Feet to sea level:	Not Reported	Note:	Not Reported
Level reading date:	2001-10-22	Feet below surface:	-9.2
Feet to sea level:	Not Reported	Note:	Not Reported
Level reading date:	2001-09-17	Feet below surface:	-15.5
Feet to sea level:	Not Reported	Note:	Not Reported
Level reading date:	2001-08-17	Feet below surface:	-12.0
Feet to sea level:	Not Reported	Note:	Not Reported
Level reading date:	2001-07-18	Feet below surface:	-11.3
Feet to sea level:	Not Reported	Note:	Not Reported
Level reading date:	2001-06-13	Feet below surface:	-14.5
Feet to sea level:	Not Reported	Note:	Not Reported
Level reading date:	2001-05-17	Feet below surface:	-14.3
Feet to sea level:	Not Reported	Note:	Not Reported
Level reading date:	2001-04-18	Feet below surface:	-13.8
Feet to sea level:	Not Reported	Note:	Not Reported
Level reading date:	2001-03-20	Feet below surface:	-15.46
Feet to sea level:	Not Reported	Note:	Not Reported
Level reading date:	2001-02-15	Feet below surface:	-14.77
Feet to sea level:	Not Reported	Note:	Not Reported
Level reading date:	2001-01-15	Feet below surface:	-14.77
Feet to sea level:	Not Reported	Note:	Not Reported
Level reading date:	2000-12-18	Feet below surface:	-14.54
Feet to sea level:	Not Reported	Note:	Not Reported
Level reading date:	2000-11-15	Feet below surface:	-14.77
Feet to sea level:	Not Reported	Note:	Not Reported
Level reading date:	2000-10-11	Feet below surface:	-14.54
Feet to sea level:	Not Reported	Note:	Not Reported

Docusign Envelope ID: 3773F87A-0B89-4932-BA2C-CA8383B3EEAD

Level reading date:	2000-09-20	Feet below surface:	-14.54
Feet to sea level:	Not Reported	Note:	Not Reported
Level reading date:	2000-08-14	Feet below surface:	-14.54
Feet to sea level:	Not Reported	Note:	Not Reported
Level reading date:	2000-07-12	Feet below surface:	-14.77
Feet to sea level:	Not Reported	Note:	Not Reported
Level reading date:	2000-06-14	Feet below surface:	-14.77
Feet to sea level:	Not Reported	Note:	Not Reported
Level reading date:	2000-05-22	Feet below surface:	-14.31
Feet to sea level:	Not Reported	Note:	Not Reported
Level reading date:	2000-04-17	Feet below surface:	-1.14
Feet to sea level:	Not Reported	Note:	Not Reported
Level reading date:	2000-03-13	Feet below surface:	-15.00
Feet to sea level:	Not Reported	Note:	Not Reported
Level reading date:	2000-02-15	Feet below surface:	-14.77
Feet to sea level:	Not Reported	Note:	Not Reported
Level reading date:	2000-01-12	Feet below surface:	-14.54
Feet to sea level:	Not Reported	Note:	Not Reported
Level reading date:	1999-12-12	Feet below surface:	-14.31
Feet to sea level:	Not Reported	Note:	Not Reported
Level reading date:	1999-11-16	Feet below surface:	-14.52
Feet to sea level:	Not Reported	Note:	Not Reported
Level reading date:	1999-10-14	Feet below surface:	-13.84
Feet to sea level:	Not Reported	Note:	Not Reported
Level reading date:	1999-09-12	Feet below surface:	-13.61
Feet to sea level:	Not Reported	Note:	Not Reported
Level reading date:	1999-08-15	Feet below surface:	-14.07
Feet to sea level:	Not Reported	Note:	Not Reported
Level reading date:	1999-07-24	Feet below surface:	-15.23
Feet to sea level:	Not Reported	Note:	Not Reported
Level reading date:	1999-06-23	Feet below surface:	Not Reported
Feet to sea level:	Not Reported		
Note:	The site was flowing, but the head could not be measured without additional equipment.		
Level reading date:	1999-06-20	Feet below surface:	-14.77
Feet to sea level:	Not Reported	Note:	Not Reported
Level reading date:	1999-05-06	Feet below surface:	-21.70
Feet to sea level:	Not Reported	Note:	Not Reported
Level reading date:	1999-04-14	Feet below surface:	-19.62
Feet to sea level:	Not Reported	Note:	Not Reported
Level reading date:	1999-02-25	Feet below surface:	-20.09
Feet to sea level:	Not Reported	Note:	Not Reported
Level reading date:	1999-01-21	Feet below surface:	-19.16

Docusign Envelope ID: 3773F87A-0B89-4932-BA2C-CA8383B3EEAD

Feet to sea level:	Not Reported	Note:	Not Reported
Level reading date:	1998-12-17	Feet below surface:	-20.09
Feet to sea level:	Not Reported	Note:	Not Reported
Level reading date:	1998-11-30	Feet below surface:	-19.38
Feet to sea level:	Not Reported	Note:	Not Reported
Level reading date:	1998-10-27	Feet below surface:	-4.45
Feet to sea level:	Not Reported	Note:	Not Reported
Level reading date:	1998-09-15	Feet below surface:	-13.45
Feet to sea level:	Not Reported	Note:	Not Reported
Level reading date:	1998-08-11	Feet below surface:	-12.28
Feet to sea level:	Not Reported	Note:	Not Reported
Level reading date:	1998-07-14	Feet below surface:	-7.28
Feet to sea level:	Not Reported	Note:	Not Reported
Level reading date:	1998-06-18	Feet below surface:	Not Reported
Feet to sea level:	Not Reported		
Note:	The site was flowing, but the head could not be measured without additional equipment.		
Level reading date:	1998-06-15	Feet below surface:	-13.16
Feet to sea level:	Not Reported	Note:	Not Reported
Level reading date:	1998-05-20	Feet below surface:	-17.26
Feet to sea level:	Not Reported	Note:	Not Reported
Level reading date:	1998-03-17	Feet below surface:	-17.78
Feet to sea level:	Not Reported	Note:	Not Reported
Level reading date:	1998-02-18	Feet below surface:	-19.39
Feet to sea level:	Not Reported	Note:	Not Reported
Level reading date:	1998-01-13	Feet below surface:	-18.70
Feet to sea level:	Not Reported	Note:	Not Reported
Level reading date:	1997-12-23	Feet below surface:	-18.93
Feet to sea level:	Not Reported	Note:	Not Reported
Level reading date:	1997-11-17	Feet below surface:	-18.93
Feet to sea level:	Not Reported	Note:	Not Reported
Level reading date:	1997-09-15	Feet below surface:	-18.93
Feet to sea level:	Not Reported	Note:	Not Reported
Level reading date:	1997-08-11	Feet below surface:	-18.47
Feet to sea level:	Not Reported	Note:	Not Reported
Level reading date:	1997-07-11	Feet below surface:	-18.47
Feet to sea level:	Not Reported	Note:	Not Reported
Level reading date:	1997-06-26	Feet below surface:	Not Reported
Feet to sea level:	Not Reported		
Note:	The site was flowing, but the head could not be measured without additional equipment.		
Level reading date:	1997-06-10	Feet below surface:	-25.17
Feet to sea level:	Not Reported	Note:	Not Reported
Level reading date:	1997-05-19	Feet below surface:	-18.47

Docusign Envelope ID: 3773F87A-0B89-4932-BA2C-CA8383B3EEAD

Feet to sea level:	Not Reported	Note:	Not Reported
Level reading date:	1997-04-10	Feet below surface:	-18.47
Feet to sea level:	Not Reported	Note:	Not Reported
Level reading date:	1997-03-11	Feet below surface:	-15.47
Feet to sea level:	Not Reported	Note:	Not Reported
Level reading date:	1997-01-16	Feet below surface:	-10.37
Feet to sea level:	Not Reported		
Note:	A nearby site that taps the same aquifer had been pumped recently.		
Level reading date:	1996-12-18	Feet below surface:	-18.70
Feet to sea level:	Not Reported	Note:	Not Reported
Level reading date:	1996-11-06	Feet below surface:	-18.70
Feet to sea level:	Not Reported	Note:	Not Reported
Level reading date:	1996-10-15	Feet below surface:	-19.39
Feet to sea level:	Not Reported	Note:	Not Reported
Level reading date:	1996-09-10	Feet below surface:	-19.16
Feet to sea level:	Not Reported	Note:	Not Reported
Level reading date:	1996-08-13	Feet below surface:	-19.62
Feet to sea level:	Not Reported	Note:	Not Reported
Level reading date:	1996-07-23	Feet below surface:	-18.93
Feet to sea level:	Not Reported	Note:	Not Reported
Level reading date:	1996-06-25	Feet below surface:	Not Reported
Feet to sea level:	Not Reported		
Note:	The site was flowing, but the head could not be measured without additional equipment.		
Level reading date:	1996-06-13	Feet below surface:	-19.16
Feet to sea level:	Not Reported	Note:	Not Reported
Level reading date:	1996-05-09	Feet below surface:	-19.16
Feet to sea level:	Not Reported	Note:	Not Reported
Level reading date:	1996-04-10	Feet below surface:	-16.85
Feet to sea level:	Not Reported	Note:	Not Reported
Level reading date:	1996-03-20	Feet below surface:	-12.00
Feet to sea level:	Not Reported	Note:	Not Reported
Level reading date:	1996-02-13	Feet below surface:	-18.93
Feet to sea level:	Not Reported	Note:	Not Reported
Level reading date:	1996-01-17	Feet below surface:	-19.16
Feet to sea level:	Not Reported	Note:	Not Reported
Level reading date:	1995-12-08	Feet below surface:	-19.62
Feet to sea level:	Not Reported	Note:	Not Reported
Level reading date:	1995-11-08	Feet below surface:	-19.39
Feet to sea level:	Not Reported	Note:	Not Reported
Level reading date:	1995-10-12	Feet below surface:	-18.70
Feet to sea level:	Not Reported	Note:	Not Reported
Level reading date:	1995-09-13	Feet below surface:	-18.70

Docusign Envelope ID: 3773F87A-0B89-4932-BA2C-CA8383B3EEAD

Feet to sea level:	Not Reported	Note:	Not Reported
Level reading date:	1995-08-08	Feet below surface:	-13.16
Feet to sea level:	Not Reported	Note:	Not Reported
Level reading date:	1995-07-11	Feet below surface:	-12.69
Feet to sea level:	Not Reported	Note:	Not Reported
Level reading date:	1995-06-21	Feet below surface:	-19.39
Feet to sea level:	Not Reported	Note:	Not Reported
Level reading date:	1995-05-09	Feet below surface:	-18.46
Feet to sea level:	Not Reported	Note:	Not Reported
Level reading date:	1995-04-11	Feet below surface:	-18.46
Feet to sea level:	Not Reported	Note:	Not Reported
Level reading date:	1995-02-08	Feet below surface:	-17.78
Feet to sea level:	Not Reported	Note:	Not Reported
Level reading date:	1994-12-12	Feet below surface:	-17.08
Feet to sea level:	Not Reported	Note:	Not Reported
Level reading date:	1994-11-10	Feet below surface:	-13.39
Feet to sea level:	Not Reported	Note:	Not Reported
Level reading date:	1994-10-12	Feet below surface:	-13.16
Feet to sea level:	Not Reported	Note:	Not Reported
Level reading date:	1994-09-12	Feet below surface:	-11.77
Feet to sea level:	Not Reported	Note:	Not Reported
Level reading date:	1994-08-10	Feet below surface:	-13.38
Feet to sea level:	Not Reported	Note:	Not Reported
Level reading date:	1994-07-11	Feet below surface:	-13.39
Feet to sea level:	Not Reported	Note:	Not Reported
Level reading date:	1994-06-16	Feet below surface:	Not Reported
Feet to sea level:	Not Reported		
Note:	The site was flowing, but the head could not be measured without additional equipment.		
Level reading date:	1994-06-15	Feet below surface:	Not Reported
Feet to sea level:	Not Reported		
Note:	The site was flowing, but the head could not be measured without additional equipment.		
Level reading date:	1994-06-14	Feet below surface:	-13.62
Feet to sea level:	Not Reported	Note:	Not Reported
Level reading date:	1994-05-10	Feet below surface:	-13.15
Feet to sea level:	Not Reported	Note:	Not Reported
Level reading date:	1994-04-12	Feet below surface:	-13.39
Feet to sea level:	Not Reported	Note:	Not Reported
Level reading date:	1994-03-10	Feet below surface:	-12.23
Feet to sea level:	Not Reported	Note:	Not Reported
Level reading date:	1994-02-11	Feet below surface:	-1.59
Feet to sea level:	Not Reported	Note:	Not Reported
Level reading date:	1994-01-11	Feet below surface:	-13.16

Docusign Envelope ID: 3773F87A-0B89-4932-BA2C-CA8383B3EEAD

Feet to sea level:	Not Reported	Note:	Not Reported
Level reading date:	1993-12-14	Feet below surface:	-12.23
Feet to sea level:	Not Reported	Note:	Not Reported
Level reading date:	1993-11-11	Feet below surface:	-12.46
Feet to sea level:	Not Reported	Note:	Not Reported
Level reading date:	1993-10-11	Feet below surface:	-10.85
Feet to sea level:	Not Reported	Note:	Not Reported
Level reading date:	1993-09-09	Feet below surface:	9.17
Feet to sea level:	Not Reported	Note:	Not Reported
Level reading date:	1993-08-11	Feet below surface:	9.40
Feet to sea level:	Not Reported	Note:	Not Reported
Level reading date:	1993-07-21	Feet below surface:	0.16
Feet to sea level:	Not Reported	Note:	Not Reported
Level reading date:	1993-07-12	Feet below surface:	5.60
Feet to sea level:	Not Reported	Note:	The site was flowing recently.
Level reading date:	1993-06-10	Feet below surface:	-6.01
Feet to sea level:	Not Reported	Note:	Not Reported
Level reading date:	1993-05-10	Feet below surface:	-10.46
Feet to sea level:	Not Reported	Note:	Not Reported
Level reading date:	1993-04-13	Feet below surface:	-10.93
Feet to sea level:	Not Reported	Note:	Not Reported
Level reading date:	1993-03-10	Feet below surface:	-14.47
Feet to sea level:	Not Reported	Note:	Not Reported
Level reading date:	1993-02-10	Feet below surface:	-10.41
Feet to sea level:	Not Reported	Note:	Not Reported
Level reading date:	1993-01-12	Feet below surface:	-10.22
Feet to sea level:	Not Reported	Note:	Not Reported
Level reading date:	1992-12-08	Feet below surface:	-9.87
Feet to sea level:	Not Reported	Note:	Not Reported
Level reading date:	1992-11-12	Feet below surface:	-9.88
Feet to sea level:	Not Reported	Note:	Not Reported
Level reading date:	1992-10-13	Feet below surface:	-9.88
Feet to sea level:	Not Reported	Note:	Not Reported
Level reading date:	1992-09-10	Feet below surface:	-9.82
Feet to sea level:	Not Reported	Note:	Not Reported
Level reading date:	1992-08-11	Feet below surface:	-8.31
Feet to sea level:	Not Reported	Note:	Not Reported
Level reading date:	1992-07-14	Feet below surface:	-5.96
Feet to sea level:	Not Reported	Note:	Not Reported
Level reading date:	1992-06-25	Feet below surface:	-9.20
Feet to sea level:	Not Reported	Note:	Not Reported

Docusign Envelope ID: 3773F87A-0B89-4932-BA2C-CA8383B3EEAD

Level reading date:	1992-06-12	Feet below surface:	Not Reported
Feet to sea level:	Not Reported		
Note:	The site was flowing, but the head could not be measured without additional equipment.		
Level reading date:	1992-05-13	Feet below surface:	Not Reported
Feet to sea level:	Not Reported		
Note:	The site was flowing, but the head could not be measured without additional equipment.		
Level reading date:	1991-09-17	Feet below surface:	Not Reported
Feet to sea level:	Not Reported		
Note:	The site was flowing, but the head could not be measured without additional equipment.		
Level reading date:	1991-08-05	Feet below surface:	Not Reported
Feet to sea level:	Not Reported		
Note:	The site was flowing, but the head could not be measured without additional equipment.		
Level reading date:	1991-07-11	Feet below surface:	Not Reported
Feet to sea level:	Not Reported		
Note:	The site was flowing, but the head could not be measured without additional equipment.		
Level reading date:	1991-07-10	Feet below surface:	Not Reported
Feet to sea level:	Not Reported		
Note:	The site was flowing, but the head could not be measured without additional equipment.		
Level reading date:	1991-06-11	Feet below surface:	Not Reported
Feet to sea level:	Not Reported		
Note:	The site was flowing, but the head could not be measured without additional equipment.		
Level reading date:	1991-05-08	Feet below surface:	Not Reported
Feet to sea level:	Not Reported		
Note:	The site was flowing, but the head could not be measured without additional equipment.		
Level reading date:	1991-04-10	Feet below surface:	0.68
Feet to sea level:	Not Reported	Note:	Not Reported
Level reading date:	1991-03-11	Feet below surface:	2.72
Feet to sea level:	Not Reported	Note:	Not Reported
Level reading date:	1991-02-12	Feet below surface:	6.08
Feet to sea level:	Not Reported		
Note:	A nearby site that taps the same aquifer had been pumped recently.		
Level reading date:	1991-01-10	Feet below surface:	11.34
Feet to sea level:	Not Reported		
Note:	A nearby site that taps the same aquifer had been pumped recently.		
Level reading date:	1990-12-14	Feet below surface:	22.38
Feet to sea level:	Not Reported	Note:	Not Reported
Level reading date:	1990-11-12	Feet below surface:	52.31
Feet to sea level:	Not Reported		
Note:	A nearby site that taps the same aquifer was being pumped.		
Level reading date:	1990-10-11	Feet below surface:	60.10
Feet to sea level:	Not Reported		
Note:	A nearby site that taps the same aquifer was being pumped.		
Level reading date:	1990-09-13	Feet below surface:	58.30
Feet to sea level:	Not Reported	Note:	Not Reported
Level reading date:	1990-08-08	Feet below surface:	54.36
Feet to sea level:	Not Reported	Note:	Not Reported

Docusign Envelope ID: 3773F87A-0B89-4932-BA2C-CA8383B3EEAD

Level reading date:	1990-07-18	Feet below surface:	57.77
Feet to sea level:	Not Reported	Note:	Not Reported

Level reading date:	1990-07-10	Feet below surface:	57.84
Feet to sea level:	Not Reported		
Note:	A nearby site that taps the same aquifer was being pumped.		

Level reading date:	1990-06-06	Feet below surface:	56.54
Feet to sea level:	Not Reported		
Note:	A nearby site that taps the same aquifer was being pumped.		

Level reading date:	1990-05-08	Feet below surface:	56.27
Feet to sea level:	Not Reported		
Note:	A nearby site that taps the same aquifer was being pumped.		

Level reading date:	1990-04-09	Feet below surface:	51.88
Feet to sea level:	Not Reported		
Note:	A nearby site that taps the same aquifer was being pumped.		

Level reading date:	1990-03-08	Feet below surface:	54.56
Feet to sea level:	Not Reported		
Note:	A nearby site that taps the same aquifer was being pumped.		

Level reading date:	1990-02-08	Feet below surface:	48.73
Feet to sea level:	Not Reported		
Note:	A nearby site that taps the same aquifer was being pumped.		

Level reading date:	1990-01-08	Feet below surface:	57.75
Feet to sea level:	Not Reported		
Note:	A nearby site that taps the same aquifer was being pumped.		

Level reading date:	1989-12-06	Feet below surface:	57.73
Feet to sea level:	Not Reported		
Note:	A nearby site that taps the same aquifer was being pumped.		

Level reading date:	1989-11-08	Feet below surface:	57.38
Feet to sea level:	Not Reported	Note:	Not Reported

Level reading date:	1989-10-09	Feet below surface:	61.62
Feet to sea level:	Not Reported		
Note:	A nearby site that taps the same aquifer was being pumped.		

Level reading date:	1989-09-15	Feet below surface:	33.43
Feet to sea level:	Not Reported	Note:	Not Reported

Level reading date:	1989-08-08	Feet below surface:	59.20
Feet to sea level:	Not Reported		
Note:	A nearby site that taps the same aquifer was being pumped.		

Level reading date:	1989-07-10	Feet below surface:	53.30
Feet to sea level:	Not Reported	Note:	Not Reported

Level reading date:	1989-06-05	Feet below surface:	33.40
Feet to sea level:	Not Reported		
Note:	A nearby site that taps the same aquifer was being pumped.		

Level reading date:	1989-05-08	Feet below surface:	Not Reported
Feet to sea level:	Not Reported		
Note:	The site was flowing, but the head could not be measured without additional equipment.		

Level reading date:	1989-04-06	Feet below surface:	Not Reported
Feet to sea level:	Not Reported		

Docusign Envelope ID: 3773F87A-0B89-4932-BA2C-CA8383B3EEAD

Note: The site was flowing, but the head could not be measured without additional equipment.

Level reading date: 1989-03-06 Feet below surface: Not Reported
Feet to sea level: Not Reported
Note: The site was flowing, but the head could not be measured without additional equipment.

Level reading date: 1989-02-06 Feet below surface: Not Reported
Feet to sea level: Not Reported
Note: The site was flowing, but the head could not be measured without additional equipment.

Level reading date: 1989-02-01 Feet below surface: -5.52
Feet to sea level: Not Reported Note: Not Reported

Level reading date: 1989-01-04 Feet below surface: Not Reported
Feet to sea level: Not Reported
Note: The site was flowing, but the head could not be measured without additional equipment.

Level reading date: 1988-12-14 Feet below surface: Not Reported
Feet to sea level: Not Reported
Note: The site was flowing, but the head could not be measured without additional equipment.

Level reading date: 1988-11-10 Feet below surface: Not Reported
Feet to sea level: Not Reported
Note: The site was flowing, but the head could not be measured without additional equipment.

Level reading date: 1988-10-12 Feet below surface: Not Reported
Feet to sea level: Not Reported
Note: The site was flowing, but the head could not be measured without additional equipment.

Level reading date: 1988-09-09 Feet below surface: Not Reported
Feet to sea level: Not Reported
Note: The site was flowing, but the head could not be measured without additional equipment.

Level reading date: 1988-08-10 Feet below surface: Not Reported
Feet to sea level: Not Reported
Note: The site was flowing, but the head could not be measured without additional equipment.

Level reading date: 1988-07-06 Feet below surface: 9.03
Feet to sea level: Not Reported Note: Not Reported

Level reading date: 1988-06-07 Feet below surface: Not Reported
Feet to sea level: Not Reported
Note: The site was flowing, but the head could not be measured without additional equipment.

Level reading date: 1988-05-11 Feet below surface: Not Reported
Feet to sea level: Not Reported
Note: The site was flowing, but the head could not be measured without additional equipment.

Level reading date: 1988-04-05 Feet below surface: 51.00
Feet to sea level: Not Reported Note: Not Reported

Level reading date: 1988-03-15 Feet below surface: 47.44
Feet to sea level: Not Reported
Note: A nearby site that taps the same aquifer was being pumped.

Level reading date: 1988-02-10 Feet below surface: Not Reported
Feet to sea level: Not Reported
Note: The site was flowing, but the head could not be measured without additional equipment.

Level reading date: 1988-01-08 Feet below surface: Not Reported
Feet to sea level: Not Reported
Note: The site was flowing, but the head could not be measured without additional equipment.

Docusign Envelope ID: 3773F87A-0B89-4932-BA2C-CA8383B3EEAD

Level reading date:	1987-11-10	Feet below surface:	1.85
Feet to sea level:	Not Reported	Note:	Not Reported

AI452
NE
1/2 - 1 Mile
Lower

FED USGS **USGS40000143763**

Organization ID:	USGS-CA		
Organization Name:	USGS California Water Science Center		
Monitor Location:	004N027W22A005S	Type:	Well
Description:	Not Reported	HUC:	18060013
Drainage Area:	Not Reported	Drainage Area Units:	Not Reported
Contrib Drainage Area:	Not Reported	Contrib Drainage Area Unts:	Not Reported
Aquifer:	California Coastal Basin aquifers		
Formation Type:	Not Reported	Aquifer Type:	Not Reported
Construction Date:	198710	Well Depth:	49
Well Depth Units:	ft	Well Hole Depth:	53
Well Hole Depth Units:	ft		

Ground water levels,Number of Measurements:	12	Level reading date:	1991-02-12
Feet below surface:	7.49	Feet to sea level:	Not Reported
Note:	A nearby site that taps the same aquifer had been pumped recently.		

Level reading date:	1991-01-10	Feet below surface:	7.76
Feet to sea level:	Not Reported		
Note:	A nearby site that taps the same aquifer had been pumped recently.		

Level reading date:	1990-12-14	Feet below surface:	8.92
Feet to sea level:	Not Reported		
Note:	A nearby site that taps the same aquifer was being pumped.		

Level reading date:	1990-11-12	Feet below surface:	9.65
Feet to sea level:	Not Reported		
Note:	A nearby site that taps the same aquifer was being pumped.		

Level reading date:	1990-10-11	Feet below surface:	10.39
Feet to sea level:	Not Reported		
Note:	A nearby site that taps the same aquifer was being pumped.		

Level reading date:	1990-09-13	Feet below surface:	12.56
Feet to sea level:	Not Reported	Note:	Not Reported

Level reading date:	1990-08-08	Feet below surface:	11.15
Feet to sea level:	Not Reported		
Note:	A nearby site that taps the same aquifer was being pumped.		

Level reading date:	1990-08-02	Feet below surface:	11.14
Feet to sea level:	Not Reported	Note:	Not Reported

Level reading date:	1990-07-10	Feet below surface:	24.38
Feet to sea level:	Not Reported		
Note:	A nearby site that taps the same aquifer was being pumped.		

Level reading date:	1990-06-06	Feet below surface:	11.09
Feet to sea level:	Not Reported		
Note:	A nearby site that taps the same aquifer was being pumped.		

Level reading date:	1990-05-08	Feet below surface:	11.49
Feet to sea level:	Not Reported	Note:	Not Reported

Docusign Envelope ID: 3773F87A-0B89-4932-BA2C-CA8383B3EEAD

Level reading date:	1990-04-12	Feet below surface:	12.15
Feet to sea level:	Not Reported		
Note:	A nearby site that taps the same aquifer was being pumped.		

AI453
NE
1/2 - 1 Mile
Lower

FED USGS **USGS40000143762**

Organization ID:	USGS-CA		
Organization Name:	USGS California Water Science Center		
Monitor Location:	004N027W22A004S	Type:	Well
Description:	Not Reported	HUC:	18060013
Drainage Area:	Not Reported	Drainage Area Units:	Not Reported
Contrib Drainage Area:	Not Reported	Contrib Drainage Area Unts:	Not Reported
Aquifer:	California Coastal Basin aquifers		
Formation Type:	Not Reported	Aquifer Type:	Not Reported
Construction Date:	19871001	Well Depth:	740
Well Depth Units:	ft	Well Hole Depth:	746
Well Hole Depth Units:	ft		

Ground water levels,Number of Measurements:	237	Level reading date:	2004-12-14
Feet below surface:	-24.12	Feet to sea level:	Not Reported
Note:	Not Reported		
Level reading date:	2004-11-03	Feet below surface:	-25.04
Feet to sea level:	Not Reported	Note:	Not Reported
Level reading date:	2004-09-13	Feet below surface:	-20.88
Feet to sea level:	Not Reported	Note:	Not Reported
Level reading date:	2004-08-12	Feet below surface:	-24.57
Feet to sea level:	Not Reported	Note:	Not Reported
Level reading date:	2004-08-10	Feet below surface:	-25.05
Feet to sea level:	Not Reported	Note:	Not Reported
Level reading date:	2004-07-15	Feet below surface:	-24.34
Feet to sea level:	Not Reported	Note:	Not Reported
Level reading date:	2004-06-16	Feet below surface:	-24.20
Feet to sea level:	Not Reported	Note:	Not Reported
Level reading date:	2004-06-07	Feet below surface:	-24.80
Feet to sea level:	Not Reported	Note:	Not Reported
Level reading date:	2004-05-18	Feet below surface:	-24.57
Feet to sea level:	Not Reported	Note:	Not Reported
Level reading date:	2004-04-19	Feet below surface:	-26.41
Feet to sea level:	Not Reported	Note:	Not Reported
Level reading date:	2004-04-13	Feet below surface:	-24.11
Feet to sea level:	Not Reported	Note:	Not Reported
Level reading date:	2004-03-10	Feet below surface:	-24.57
Feet to sea level:	Not Reported	Note:	Not Reported
Level reading date:	2004-03-05	Feet below surface:	-23.63
Feet to sea level:	Not Reported	Note:	Not Reported

Docusign Envelope ID: 3773F87A-0B89-4932-BA2C-CA8383B3EEAD

Level reading date:	2004-02-12	Feet below surface:	-21.57
Feet to sea level:	Not Reported	Note:	Not Reported
Level reading date:	2004-01-12	Feet below surface:	-23.88
Feet to sea level:	Not Reported	Note:	Not Reported
Level reading date:	2003-12-17	Feet below surface:	-24.46
Feet to sea level:	Not Reported	Note:	Not Reported
Level reading date:	2003-12-15	Feet below surface:	-25.49
Feet to sea level:	Not Reported	Note:	Not Reported
Level reading date:	2003-11-10	Feet below surface:	-24.34
Feet to sea level:	Not Reported	Note:	Not Reported
Level reading date:	2003-10-09	Feet below surface:	-24.85
Feet to sea level:	Not Reported	Note:	Not Reported
Level reading date:	2003-09-18	Feet below surface:	-24.11
Feet to sea level:	Not Reported	Note:	Not Reported
Level reading date:	2003-08-13	Feet below surface:	-23.18
Feet to sea level:	Not Reported	Note:	Not Reported
Level reading date:	2003-08-07	Feet below surface:	-26.83
Feet to sea level:	Not Reported	Note:	Not Reported
Level reading date:	2003-07-03	Feet below surface:	-25.03
Feet to sea level:	Not Reported	Note:	Not Reported
Level reading date:	2003-06-17	Feet below surface:	-25.09
Feet to sea level:	Not Reported	Note:	Not Reported
Level reading date:	2003-06-12	Feet below surface:	-24.80
Feet to sea level:	Not Reported	Note:	Not Reported
Level reading date:	2003-05-06	Feet below surface:	-19.40
Feet to sea level:	Not Reported	Note:	Not Reported
Level reading date:	2003-04-23	Feet below surface:	-21.91
Feet to sea level:	Not Reported	Note:	Not Reported
Level reading date:	2003-04-09	Feet below surface:	-19.26
Feet to sea level:	Not Reported	Note:	Not Reported
Level reading date:	2003-02-13	Feet below surface:	-27.28
Feet to sea level:	Not Reported	Note:	Not Reported
Level reading date:	2003-02-03	Feet below surface:	-25.72
Feet to sea level:	Not Reported	Note:	Not Reported
Level reading date:	2003-01-14	Feet below surface:	-23.85
Feet to sea level:	Not Reported	Note:	Not Reported
Level reading date:	2003-01-09	Feet below surface:	-25.7
Feet to sea level:	Not Reported	Note:	Not Reported
Level reading date:	2002-12-16	Feet below surface:	-25.3
Feet to sea level:	Not Reported	Note:	Not Reported
Level reading date:	2002-11-12	Feet below surface:	-24.9
Feet to sea level:	Not Reported	Note:	Not Reported

Docusign Envelope ID: 3773F87A-0B89-4932-BA2C-CA8383B3EEAD

Level reading date:	2002-10-31	Feet below surface:	-25.44
Feet to sea level:	Not Reported	Note:	Not Reported
Level reading date:	2002-10-14	Feet below surface:	-26.6
Feet to sea level:	Not Reported	Note:	Not Reported
Level reading date:	2002-09-23	Feet below surface:	-21.3
Feet to sea level:	Not Reported	Note:	Not Reported
Level reading date:	2002-08-28	Feet below surface:	Not Reported
Feet to sea level:	Not Reported		
Note:	The site was flowing, but the head could not be measured without additional equipment.		
Level reading date:	2002-08-20	Feet below surface:	-29.4
Feet to sea level:	Not Reported	Note:	Not Reported
Level reading date:	2002-07-15	Feet below surface:	-28.5
Feet to sea level:	Not Reported	Note:	Not Reported
Level reading date:	2002-06-11	Feet below surface:	Not Reported
Feet to sea level:	Not Reported		
Note:	The site was flowing, but the head could not be measured without additional equipment.		
Level reading date:	2002-05-13	Feet below surface:	-20.2
Feet to sea level:	Not Reported	Note:	Not Reported
Level reading date:	2002-04-23	Feet below surface:	Not Reported
Feet to sea level:	Not Reported		
Note:	The site was flowing, but the head could not be measured without additional equipment.		
Level reading date:	2002-04-22	Feet below surface:	-20.6
Feet to sea level:	Not Reported	Note:	Not Reported
Level reading date:	2002-03-20	Feet below surface:	Not Reported
Feet to sea level:	Not Reported		
Note:	The site was flowing, but the head could not be measured without additional equipment.		
Level reading date:	2002-03-14	Feet below surface:	-22.3
Feet to sea level:	Not Reported	Note:	Not Reported
Level reading date:	2002-02-11	Feet below surface:	-28.3
Feet to sea level:	Not Reported	Note:	Not Reported
Level reading date:	2002-01-14	Feet below surface:	-26.0
Feet to sea level:	Not Reported	Note:	Not Reported
Level reading date:	2001-12-24	Feet below surface:	-22.9
Feet to sea level:	Not Reported	Note:	Not Reported
Level reading date:	2001-11-27	Feet below surface:	-23.2
Feet to sea level:	Not Reported	Note:	Not Reported
Level reading date:	2001-11-19	Feet below surface:	-15.0
Feet to sea level:	Not Reported	Note:	Not Reported
Level reading date:	2001-10-22	Feet below surface:	-24.6
Feet to sea level:	Not Reported	Note:	Not Reported
Level reading date:	2001-09-19	Feet below surface:	Not Reported
Feet to sea level:	Not Reported		
Note:	The site was flowing, but the head could not be measured without additional equipment.		

Docusign Envelope ID: 3773F87A-0B89-4932-BA2C-CA8383B3EEAD

Level reading date:	2001-09-17	Feet below surface:	-30.1
Feet to sea level:	Not Reported	Note:	Not Reported
Level reading date:	2001-08-17	Feet below surface:	-28.0
Feet to sea level:	Not Reported	Note:	Not Reported
Level reading date:	2001-07-18	Feet below surface:	-15.8
Feet to sea level:	Not Reported	Note:	Not Reported
Level reading date:	2001-06-20	Feet below surface:	Not Reported
Feet to sea level:	Not Reported		
Note:	The site was flowing, but the head could not be measured without additional equipment.		
Level reading date:	2001-06-13	Feet below surface:	-28.73
Feet to sea level:	Not Reported	Note:	Not Reported
Level reading date:	2001-05-17	Feet below surface:	-28.73
Feet to sea level:	Not Reported	Note:	Not Reported
Level reading date:	2001-04-25	Feet below surface:	Not Reported
Feet to sea level:	Not Reported		
Note:	The site was flowing, but the head could not be measured without additional equipment.		
Level reading date:	2001-04-18	Feet below surface:	-28.73
Feet to sea level:	Not Reported	Note:	Not Reported
Level reading date:	2001-03-20	Feet below surface:	-29.88
Feet to sea level:	Not Reported	Note:	Not Reported
Level reading date:	2001-02-15	Feet below surface:	-29.88
Feet to sea level:	Not Reported	Note:	Not Reported
Level reading date:	2001-01-15	Feet below surface:	-29.19
Feet to sea level:	Not Reported	Note:	Not Reported
Level reading date:	2000-12-18	Feet below surface:	-28.03
Feet to sea level:	Not Reported	Note:	Not Reported
Level reading date:	2000-11-15	Feet below surface:	-27.80
Feet to sea level:	Not Reported	Note:	Not Reported
Level reading date:	2000-10-11	Feet below surface:	-27.34
Feet to sea level:	Not Reported	Note:	Not Reported
Level reading date:	2000-09-20	Feet below surface:	-27.11
Feet to sea level:	Not Reported	Note:	Not Reported
Level reading date:	2000-08-14	Feet below surface:	-24.11
Feet to sea level:	Not Reported	Note:	Not Reported
Level reading date:	2000-07-12	Feet below surface:	-25.03
Feet to sea level:	Not Reported	Note:	Not Reported
Level reading date:	2000-06-14	Feet below surface:	-28.73
Feet to sea level:	Not Reported	Note:	Not Reported
Level reading date:	2000-05-22	Feet below surface:	-29.11
Feet to sea level:	Not Reported	Note:	Not Reported
Level reading date:	2000-04-17	Feet below surface:	-29.51
Feet to sea level:	Not Reported	Note:	Not Reported

Docusign Envelope ID: 3773F87A-0B89-4932-BA2C-CA8383B3EEAD

Level reading date:	2000-03-13	Feet below surface:	-29.19
Feet to sea level:	Not Reported	Note:	Not Reported
Level reading date:	2000-02-29	Feet below surface:	Not Reported
Feet to sea level:	Not Reported		
Note:	The site was flowing, but the head could not be measured without additional equipment.		
Level reading date:	2000-02-15	Feet below surface:	-29.19
Feet to sea level:	Not Reported	Note:	Not Reported
Level reading date:	2000-01-12	Feet below surface:	-28.96
Feet to sea level:	Not Reported	Note:	Not Reported
Level reading date:	1999-12-21	Feet below surface:	Not Reported
Feet to sea level:	Not Reported		
Note:	The site was flowing, but the head could not be measured without additional equipment.		
Level reading date:	1999-12-12	Feet below surface:	-28.50
Feet to sea level:	Not Reported	Note:	Not Reported
Level reading date:	1999-11-19	Feet below surface:	Not Reported
Feet to sea level:	Not Reported		
Note:	The site was flowing, but the head could not be measured without additional equipment.		
Level reading date:	1999-11-16	Feet below surface:	-27.57
Feet to sea level:	Not Reported	Note:	Not Reported
Level reading date:	1999-10-14	Feet below surface:	-25.26
Feet to sea level:	Not Reported	Note:	Not Reported
Level reading date:	1999-09-12	Feet below surface:	-22.49
Feet to sea level:	Not Reported	Note:	Not Reported
Level reading date:	1999-09-01	Feet below surface:	Not Reported
Feet to sea level:	Not Reported		
Note:	The site was flowing, but the head could not be measured without additional equipment.		
Level reading date:	1999-08-15	Feet below surface:	-22.49
Feet to sea level:	Not Reported	Note:	Not Reported
Level reading date:	1999-07-24	Feet below surface:	-25.49
Feet to sea level:	Not Reported	Note:	Not Reported
Level reading date:	1999-06-20	Feet below surface:	-28.73
Feet to sea level:	Not Reported	Note:	Not Reported
Level reading date:	1999-04-19	Feet below surface:	Not Reported
Feet to sea level:	Not Reported		
Note:	The site was flowing, but the head could not be measured without additional equipment.		
Level reading date:	1999-04-14	Feet below surface:	-33.58
Feet to sea level:	Not Reported	Note:	Not Reported
Level reading date:	1999-03-31	Feet below surface:	-30.35
Feet to sea level:	Not Reported	Note:	Not Reported
Level reading date:	1999-02-25	Feet below surface:	-11.64
Feet to sea level:	Not Reported	Note:	Not Reported
Level reading date:	1999-02-23	Feet below surface:	Not Reported
Feet to sea level:	Not Reported		
Note:	The site was flowing, but the head could not be measured without additional equipment.		

Docusign Envelope ID: 3773F87A-0B89-4932-BA2C-CA8383B3EEAD

Level reading date:	1999-01-21	Feet below surface:	-32.43
Feet to sea level:	Not Reported	Note:	Not Reported
Level reading date:	1998-12-17	Feet below surface:	-34.28
Feet to sea level:	Not Reported	Note:	Not Reported
Level reading date:	1998-12-07	Feet below surface:	Not Reported
Feet to sea level:	Not Reported		
Note:	The site was flowing, but the head could not be measured without additional equipment.		
Level reading date:	1998-11-30	Feet below surface:	-32.66
Feet to sea level:	Not Reported	Note:	Not Reported
Level reading date:	1998-10-27	Feet below surface:	-17.22
Feet to sea level:	Not Reported	Note:	Not Reported
Level reading date:	1998-09-15	Feet below surface:	-17.22
Feet to sea level:	Not Reported	Note:	Not Reported
Level reading date:	1998-08-11	Feet below surface:	-17.22
Feet to sea level:	Not Reported	Note:	Not Reported
Level reading date:	1998-07-14	Feet below surface:	-17.22
Feet to sea level:	Not Reported	Note:	Not Reported
Level reading date:	1998-06-15	Feet below surface:	-27.58
Feet to sea level:	Not Reported	Note:	Not Reported
Level reading date:	1998-05-20	Feet below surface:	-35.20
Feet to sea level:	Not Reported	Note:	Not Reported
Level reading date:	1998-03-17	Feet below surface:	-35.20
Feet to sea level:	Not Reported	Note:	Not Reported
Level reading date:	1998-02-18	Feet below surface:	-35.20
Feet to sea level:	Not Reported	Note:	Not Reported
Level reading date:	1998-01-13	Feet below surface:	-34.74
Feet to sea level:	Not Reported	Note:	Not Reported
Level reading date:	1997-12-23	Feet below surface:	-34.74
Feet to sea level:	Not Reported	Note:	Not Reported
Level reading date:	1997-11-17	Feet below surface:	-34.05
Feet to sea level:	Not Reported	Note:	Not Reported
Level reading date:	1997-09-15	Feet below surface:	-34.74
Feet to sea level:	Not Reported	Note:	Not Reported
Level reading date:	1997-08-26	Feet below surface:	Not Reported
Feet to sea level:	Not Reported		
Note:	The site was flowing, but the head could not be measured without additional equipment.		
Level reading date:	1997-08-11	Feet below surface:	-34.51
Feet to sea level:	Not Reported	Note:	Not Reported
Level reading date:	1997-07-11	Feet below surface:	-34.05
Feet to sea level:	Not Reported	Note:	Not Reported
Level reading date:	1997-06-26	Feet below surface:	Not Reported
Feet to sea level:	Not Reported		
Note:	The site was flowing, but the head could not be measured without additional equipment.		

Docusign Envelope ID: 3773F87A-0B89-4932-BA2C-CA8383B3EEAD

Level reading date:	1997-06-10	Feet below surface:	-34.51
Feet to sea level:	Not Reported	Note:	Not Reported
Level reading date:	1997-05-19	Feet below surface:	-34.51
Feet to sea level:	Not Reported	Note:	Not Reported
Level reading date:	1997-04-14	Feet below surface:	Not Reported
Feet to sea level:	Not Reported		
Note:	The site was flowing, but the head could not be measured without additional equipment.		
Level reading date:	1997-04-10	Feet below surface:	-32.89
Feet to sea level:	Not Reported	Note:	Not Reported
Level reading date:	1997-03-11	Feet below surface:	-31.50
Feet to sea level:	Not Reported	Note:	Not Reported
Level reading date:	1997-02-19	Feet below surface:	Not Reported
Feet to sea level:	Not Reported		
Note:	The site was flowing, but the head could not be measured without additional equipment.		
Level reading date:	1997-01-16	Feet below surface:	-24.80
Feet to sea level:	Not Reported		
Note:	A nearby site that taps the same aquifer had been pumped recently.		
Level reading date:	1996-12-18	Feet below surface:	-33.35
Feet to sea level:	Not Reported	Note:	Not Reported
Level reading date:	1996-12-17	Feet below surface:	Not Reported
Feet to sea level:	Not Reported		
Note:	The site was flowing, but the head could not be measured without additional equipment.		
Level reading date:	1996-11-06	Feet below surface:	-32.89
Feet to sea level:	Not Reported	Note:	Not Reported
Level reading date:	1996-10-23	Feet below surface:	Not Reported
Feet to sea level:	Not Reported		
Note:	The site was flowing, but the head could not be measured without additional equipment.		
Level reading date:	1996-10-15	Feet below surface:	-32.89
Feet to sea level:	Not Reported	Note:	Not Reported
Level reading date:	1996-09-10	Feet below surface:	-32.89
Feet to sea level:	Not Reported	Note:	Not Reported
Level reading date:	1996-08-21	Feet below surface:	Not Reported
Feet to sea level:	Not Reported		
Note:	The site was flowing, but the head could not be measured without additional equipment.		
Level reading date:	1996-08-13	Feet below surface:	-34.05
Feet to sea level:	Not Reported	Note:	Not Reported
Level reading date:	1996-07-23	Feet below surface:	-33.81
Feet to sea level:	Not Reported	Note:	Not Reported
Level reading date:	1996-06-25	Feet below surface:	Not Reported
Feet to sea level:	Not Reported		
Note:	The site was flowing, but the head could not be measured without additional equipment.		
Level reading date:	1996-06-13	Feet below surface:	-32.43
Feet to sea level:	Not Reported	Note:	Not Reported
Level reading date:	1996-05-09	Feet below surface:	-32.43

Docusign Envelope ID: 3773F87A-0B89-4932-BA2C-CA8383B3EEAD

Feet to sea level:	Not Reported	Note:	Not Reported
Level reading date:	1996-04-10	Feet below surface:	-42.36
Feet to sea level:	Not Reported	Note:	Not Reported
Level reading date:	1996-04-09	Feet below surface:	Not Reported
Feet to sea level:	Not Reported		
Note:	The site was flowing, but the head could not be measured without additional equipment.		
Level reading date:	1996-03-20	Feet below surface:	-30.12
Feet to sea level:	Not Reported	Note:	Not Reported
Level reading date:	1996-02-14	Feet below surface:	Not Reported
Feet to sea level:	Not Reported		
Note:	The site was flowing, but the head could not be measured without additional equipment.		
Level reading date:	1996-02-13	Feet below surface:	-25.96
Feet to sea level:	Not Reported	Note:	Not Reported
Level reading date:	1995-12-12	Feet below surface:	Not Reported
Feet to sea level:	Not Reported		
Note:	The site was flowing, but the head could not be measured without additional equipment.		
Level reading date:	1995-12-08	Feet below surface:	-32.20
Feet to sea level:	Not Reported	Note:	Not Reported
Level reading date:	1995-11-08	Feet below surface:	-31.04
Feet to sea level:	Not Reported	Note:	Not Reported
Level reading date:	1995-10-25	Feet below surface:	Not Reported
Feet to sea level:	Not Reported		
Note:	The site was flowing, but the head could not be measured without additional equipment.		
Level reading date:	1995-10-12	Feet below surface:	-30.12
Feet to sea level:	Not Reported	Note:	Not Reported
Level reading date:	1995-09-13	Feet below surface:	-27.81
Feet to sea level:	Not Reported	Note:	Not Reported
Level reading date:	1995-08-24	Feet below surface:	Not Reported
Feet to sea level:	Not Reported		
Note:	The site was flowing, but the head could not be measured without additional equipment.		
Level reading date:	1995-08-08	Feet below surface:	-28.04
Feet to sea level:	Not Reported	Note:	Not Reported
Level reading date:	1995-07-11	Feet below surface:	-27.12
Feet to sea level:	Not Reported	Note:	Not Reported
Level reading date:	1995-06-21	Feet below surface:	-29.43
Feet to sea level:	Not Reported	Note:	Not Reported
Level reading date:	1995-06-13	Feet below surface:	Not Reported
Feet to sea level:	Not Reported		
Note:	The site was flowing, but the head could not be measured without additional equipment.		
Level reading date:	1995-05-09	Feet below surface:	-29.65
Feet to sea level:	Not Reported	Note:	Not Reported
Level reading date:	1995-04-27	Feet below surface:	Not Reported
Feet to sea level:	Not Reported		
Note:	The site was flowing, but the head could not be measured without additional equipment.		

Docusign Envelope ID: 3773F87A-0B89-4932-BA2C-CA8383B3EEAD

Level reading date:	1995-04-11	Feet below surface:	-29.43
Feet to sea level:	Not Reported	Note:	Not Reported
Level reading date:	1995-02-28	Feet below surface:	Not Reported
Feet to sea level:	Not Reported		
Note:	The site was flowing, but the head could not be measured without additional equipment.		
Level reading date:	1995-02-08	Feet below surface:	-28.96
Feet to sea level:	Not Reported	Note:	Not Reported
Level reading date:	1995-01-17	Feet below surface:	-30.58
Feet to sea level:	Not Reported	Note:	Not Reported
Level reading date:	1994-12-14	Feet below surface:	Not Reported
Feet to sea level:	Not Reported		
Note:	The site was flowing, but the head could not be measured without additional equipment.		
Level reading date:	1994-12-12	Feet below surface:	-27.69
Feet to sea level:	Not Reported	Note:	Not Reported
Level reading date:	1994-11-10	Feet below surface:	-23.19
Feet to sea level:	Not Reported	Note:	Not Reported
Level reading date:	1994-10-12	Feet below surface:	-23.19
Feet to sea level:	Not Reported	Note:	Not Reported
Level reading date:	1994-09-12	Feet below surface:	-20.19
Feet to sea level:	Not Reported	Note:	Not Reported
Level reading date:	1994-08-17	Feet below surface:	Not Reported
Feet to sea level:	Not Reported		
Note:	The site was flowing, but the head could not be measured without additional equipment.		
Level reading date:	1994-08-10	Feet below surface:	-22.49
Feet to sea level:	Not Reported	Note:	Not Reported
Level reading date:	1994-07-11	Feet below surface:	-20.65
Feet to sea level:	Not Reported	Note:	Not Reported
Level reading date:	1994-06-16	Feet below surface:	Not Reported
Feet to sea level:	Not Reported		
Note:	The site was flowing, but the head could not be measured without additional equipment.		
Level reading date:	1994-06-14	Feet below surface:	-20.42
Feet to sea level:	Not Reported	Note:	Not Reported
Level reading date:	1994-05-10	Feet below surface:	-19.49
Feet to sea level:	Not Reported	Note:	Not Reported
Level reading date:	1994-04-12	Feet below surface:	-19.95
Feet to sea level:	Not Reported	Note:	Not Reported
Level reading date:	1994-03-10	Feet below surface:	-19.26
Feet to sea level:	Not Reported	Note:	Not Reported
Level reading date:	1994-02-11	Feet below surface:	-15.71
Feet to sea level:	Not Reported	Note:	Not Reported
Level reading date:	1994-01-11	Feet below surface:	-18.34
Feet to sea level:	Not Reported	Note:	Not Reported
Level reading date:	1993-12-14	Feet below surface:	-17.88

Docusign Envelope ID: 3773F87A-0B89-4932-BA2C-CA8383B3EEAD

Feet to sea level:	Not Reported	Note:	Not Reported
Level reading date:	1993-11-11	Feet below surface:	-18.80
Feet to sea level:	Not Reported	Note:	Not Reported
Level reading date:	1993-10-11	Feet below surface:	-17.41
Feet to sea level:	Not Reported	Note:	Not Reported
Level reading date:	1993-09-09	Feet below surface:	-13.02
Feet to sea level:	Not Reported	Note:	Not Reported
Level reading date:	1993-08-11	Feet below surface:	-14.64
Feet to sea level:	Not Reported	Note:	Not Reported
Level reading date:	1993-07-12	Feet below surface:	-14.41
Feet to sea level:	Not Reported	Note:	Not Reported
Level reading date:	1993-06-10	Feet below surface:	-13.48
Feet to sea level:	Not Reported	Note:	Not Reported
Level reading date:	1993-05-10	Feet below surface:	-15.67
Feet to sea level:	Not Reported	Note:	Not Reported
Level reading date:	1993-04-13	Feet below surface:	-15.00
Feet to sea level:	Not Reported	Note:	Not Reported
Level reading date:	1993-03-10	Feet below surface:	-15.00
Feet to sea level:	Not Reported	Note:	Not Reported
Level reading date:	1993-02-10	Feet below surface:	-15.00
Feet to sea level:	Not Reported	Note:	Not Reported
Level reading date:	1993-01-12	Feet below surface:	-15.00
Feet to sea level:	Not Reported	Note:	Not Reported
Level reading date:	1992-12-08	Feet below surface:	-15.00
Feet to sea level:	Not Reported	Note:	Not Reported
Level reading date:	1992-11-12	Feet below surface:	-15.00
Feet to sea level:	Not Reported	Note:	Not Reported
Level reading date:	1992-10-13	Feet below surface:	-13.99
Feet to sea level:	Not Reported	Note:	Not Reported
Level reading date:	1992-09-10	Feet below surface:	-15.00
Feet to sea level:	Not Reported	Note:	Not Reported
Level reading date:	1992-08-11	Feet below surface:	-14.16
Feet to sea level:	Not Reported	Note:	Not Reported
Level reading date:	1992-07-14	Feet below surface:	0.94
Feet to sea level:	Not Reported		
Note:	A nearby site that taps the same aquifer was flowing.		
Level reading date:	1992-06-25	Feet below surface:	Not Reported
Feet to sea level:	Not Reported		
Note:	The site was flowing, but the head could not be measured without additional equipment.		
Level reading date:	1992-06-12	Feet below surface:	Not Reported
Feet to sea level:	Not Reported		
Note:	The site was flowing, but the head could not be measured without additional equipment.		

Docusign Envelope ID: 3773F87A-0B89-4932-BA2C-CA8383B3EEAD

Level reading date:	1992-05-13	Feet below surface:	Not Reported
Feet to sea level:	Not Reported		
Note:	The site was flowing, but the head could not be measured without additional equipment.		

Level reading date:	1991-09-17	Feet below surface:	Not Reported
Feet to sea level:	Not Reported		
Note:	The site was flowing, but the head could not be measured without additional equipment.		

Level reading date:	1991-08-05	Feet below surface:	0.13
Feet to sea level:	Not Reported		
Note:	A nearby site that taps the same aquifer was flowing.		

Level reading date:	1991-07-11	Feet below surface:	1.83
Feet to sea level:	Not Reported		
Note:	A nearby site that taps the same aquifer was flowing.		

Level reading date:	1991-06-11	Feet below surface:	4.69
Feet to sea level:	Not Reported	Note:	Not Reported

Level reading date:	1991-05-08	Feet below surface:	6.49
Feet to sea level:	Not Reported	Note:	Not Reported

Level reading date:	1991-04-10	Feet below surface:	9.35
Feet to sea level:	Not Reported	Note:	Not Reported

Level reading date:	1991-03-11	Feet below surface:	12.16
Feet to sea level:	Not Reported	Note:	Not Reported

Level reading date:	1991-02-12	Feet below surface:	17.27
Feet to sea level:	Not Reported		
Note:	A nearby site that taps the same aquifer had been pumped recently.		

Level reading date:	1991-01-10	Feet below surface:	25.16
Feet to sea level:	Not Reported	Note:	Not Reported

Level reading date:	1990-12-14	Feet below surface:	37.94
Feet to sea level:	Not Reported	Note:	Not Reported

Level reading date:	1990-11-12	Feet below surface:	85.15
Feet to sea level:	Not Reported		
Note:	A nearby site that taps the same aquifer was being pumped.		

Level reading date:	1990-10-11	Feet below surface:	91.12
Feet to sea level:	Not Reported		
Note:	A nearby site that taps the same aquifer was being pumped.		

Level reading date:	1990-09-13	Feet below surface:	88.63
Feet to sea level:	Not Reported	Note:	Not Reported

Level reading date:	1990-08-08	Feet below surface:	80.49
Feet to sea level:	Not Reported	Note:	Not Reported

Level reading date:	1990-07-10	Feet below surface:	88.93
Feet to sea level:	Not Reported		
Note:	A nearby site that taps the same aquifer was being pumped.		

Level reading date:	1990-06-06	Feet below surface:	85.69
Feet to sea level:	Not Reported		
Note:	A nearby site that taps the same aquifer was being pumped.		

Level reading date:	1990-05-08	Feet below surface:	84.67
Feet to sea level:	Not Reported		

Docusign Envelope ID: 3773F87A-0B89-4932-BA2C-CA8383B3EEAD

Note: A nearby site that taps the same aquifer was being pumped.

Level reading date: 1990-04-09 Feet below surface: 65.55
Feet to sea level: Not Reported
Note: A nearby site that taps the same aquifer was being pumped.

Level reading date: 1990-03-08 Feet below surface: 76.90
Feet to sea level: Not Reported
Note: A nearby site that taps the same aquifer was being pumped.

Level reading date: 1990-02-08 Feet below surface: 61.64
Feet to sea level: Not Reported
Note: A nearby site that taps the same aquifer was being pumped.

Level reading date: 1990-01-08 Feet below surface: 82.37
Feet to sea level: Not Reported
Note: A nearby site that taps the same aquifer was being pumped.

Level reading date: 1989-12-06 Feet below surface: 75.82
Feet to sea level: Not Reported
Note: A nearby site that taps the same aquifer was being pumped.

Level reading date: 1989-11-08 Feet below surface: 72.68
Feet to sea level: Not Reported
Note: A nearby site that taps the same aquifer was being pumped.

Level reading date: 1989-10-09 Feet below surface: 75.90
Feet to sea level: Not Reported
Note: A nearby site that taps the same aquifer was being pumped.

Level reading date: 1989-09-26 Feet below surface: 75.32
Feet to sea level: Not Reported Note: Not Reported

Level reading date: 1989-09-15 Feet below surface: 73.68
Feet to sea level: Not Reported
Note: A nearby site that taps the same aquifer was being pumped.

Level reading date: 1989-08-08 Feet below surface: 65.11
Feet to sea level: Not Reported
Note: A nearby site that taps the same aquifer was being pumped.

Level reading date: 1989-07-10 Feet below surface: 49.70
Feet to sea level: Not Reported Note: Not Reported

Level reading date: 1989-06-05 Feet below surface: 13.55
Feet to sea level: Not Reported
Note: A nearby site that taps the same aquifer was being pumped.

Level reading date: 1989-05-08 Feet below surface: Not Reported
Feet to sea level: Not Reported
Note: The site was flowing, but the head could not be measured without additional equipment.

Level reading date: 1989-04-06 Feet below surface: Not Reported
Feet to sea level: Not Reported
Note: The site was flowing, but the head could not be measured without additional equipment.

Level reading date: 1989-03-06 Feet below surface: Not Reported
Feet to sea level: Not Reported
Note: The site was flowing, but the head could not be measured without additional equipment.

Level reading date: 1989-02-06 Feet below surface: -11.6
Feet to sea level: Not Reported Note: Not Reported

Docusign Envelope ID: 3773F87A-0B89-4932-BA2C-CA8383B3EEAD

Level reading date:	1989-02-01	Feet below surface:	Not Reported
Feet to sea level:	Not Reported		
Note:	The site was flowing, but the head could not be measured without additional equipment.		

Level reading date:	1989-01-04	Feet below surface:	Not Reported
Feet to sea level:	Not Reported		
Note:	The site was flowing, but the head could not be measured without additional equipment.		

Level reading date:	1988-12-14	Feet below surface:	Not Reported
Feet to sea level:	Not Reported		
Note:	The site was flowing, but the head could not be measured without additional equipment.		

Level reading date:	1988-11-10	Feet below surface:	Not Reported
Feet to sea level:	Not Reported		
Note:	The site was flowing, but the head could not be measured without additional equipment.		

Level reading date:	1988-10-12	Feet below surface:	Not Reported
Feet to sea level:	Not Reported		
Note:	The site was flowing, but the head could not be measured without additional equipment.		

Level reading date:	1988-09-09	Feet below surface:	Not Reported
Feet to sea level:	Not Reported		
Note:	The site was flowing, but the head could not be measured without additional equipment.		

Level reading date:	1988-08-10	Feet below surface:	Not Reported
Feet to sea level:	Not Reported		
Note:	The site was flowing, but the head could not be measured without additional equipment.		

Level reading date:	1988-07-06	Feet below surface:	11.15
Feet to sea level:	Not Reported	Note:	Not Reported

Level reading date:	1988-06-07	Feet below surface:	Not Reported
Feet to sea level:	Not Reported		
Note:	The site was flowing, but the head could not be measured without additional equipment.		

Level reading date:	1988-05-11	Feet below surface:	Not Reported
Feet to sea level:	Not Reported		
Note:	The site was flowing, but the head could not be measured without additional equipment.		

Level reading date:	1988-04-05	Feet below surface:	38.10
Feet to sea level:	Not Reported	Note:	Not Reported

Level reading date:	1988-03-15	Feet below surface:	30.89
Feet to sea level:	Not Reported		
Note:	A nearby site that taps the same aquifer was being pumped.		

Level reading date:	1988-02-10	Feet below surface:	Not Reported
Feet to sea level:	Not Reported		
Note:	The site was flowing, but the head could not be measured without additional equipment.		

Level reading date:	1988-01-08	Feet below surface:	Not Reported
Feet to sea level:	Not Reported		
Note:	The site was flowing, but the head could not be measured without additional equipment.		

Level reading date:	1987-11-10	Feet below surface:	5.32
Feet to sea level:	Not Reported	Note:	Not Reported

GEOCHECK® - PHYSICAL SETTING SOURCE MAP FINDINGS

Map ID
Direction
Distance
Elevation | Database | EDR ID Number

AJ454
NE
1/2 - 1 Mile
Higher

CA WELLS **CAEDF0000075032**

Well ID:	SL203061244-72-01	Well Type:	MONITORING
Source:	EDF	Other Name:	72-01
GAMA PFAS Testing:	Not Reported		
Groundwater Quality Data:	https://gamagroundwater.waterboards.ca.gov/gama/gamamap/public/GamaDataDisplay.asp?dataset=EDF&samp_date=&global_id=SL203061244&assigned_name=72-01&store_num=		
GeoTracker Data:	https://geotracker.waterboards.ca.gov/profile_report.asp?cmd=MWEDFResults&global_id=SL203061244&assigned_name=72-01		

AI455
NE
1/2 - 1 Mile
Lower

CA WELLS **CAEDF0000073073**

Well ID:	SL203061244-22A2	Well Type:	MONITORING
Source:	EDF	Other Name:	22A2
GAMA PFAS Testing:	Not Reported		
Groundwater Quality Data:	https://gamagroundwater.waterboards.ca.gov/gama/gamamap/public/GamaDataDisplay.asp?dataset=EDF&samp_date=&global_id=SL203061244&assigned_name=22A2&store_num=		
GeoTracker Data:	https://geotracker.waterboards.ca.gov/profile_report.asp?cmd=MWEDFResults&global_id=SL203061244&assigned_name=22A2		

AK456
NE
1/2 - 1 Mile
Lower

CA WELLS **CAEDF0000095431**

Well ID:	SL203061244-29-01	Well Type:	MONITORING
Source:	EDF	Other Name:	29-01
GAMA PFAS Testing:	Not Reported		
Groundwater Quality Data:	https://gamagroundwater.waterboards.ca.gov/gama/gamamap/public/GamaDataDisplay.asp?dataset=EDF&samp_date=&global_id=SL203061244&assigned_name=29-01&store_num=		
GeoTracker Data:	https://geotracker.waterboards.ca.gov/profile_report.asp?cmd=MWEDFResults&global_id=SL203061244&assigned_name=29-01		

AK457
NE
1/2 - 1 Mile
Lower

CA WELLS **CAEDF0000139061**

Well ID:	SL203061244-29-03	Well Type:	MONITORING
Source:	EDF	Other Name:	29-03
GAMA PFAS Testing:	Not Reported		
Groundwater Quality Data:	https://gamagroundwater.waterboards.ca.gov/gama/gamamap/public/GamaDataDisplay.asp?dataset=EDF&samp_date=&global_id=SL203061244&assigned_name=29-03&store_num=		
GeoTracker Data:	https://geotracker.waterboards.ca.gov/profile_report.asp?cmd=MWEDFResults&global_id=SL203061244&assigned_name=29-03		

GEOCHECK® - PHYSICAL SETTING SOURCE MAP FINDINGS

Map ID
Direction
Distance
Elevation | Database | EDR ID Number

AK458
NE
1/2 - 1 Mile
Lower

CA WELLS **CAEDF0000073104**

Well ID:	SL203061244-29-02	Well Type:	MONITORING
Source:	EDF	Other Name:	29-02
GAMA PFAS Testing:	Not Reported		
Groundwater Quality Data:	https://gamagroundwater.waterboards.ca.gov/gama/gamamap/public/GamaDataDisplay.asp?dataset=EDF&samp_date=&global_id=SL203061244&assigned_name=29-02&store_num=		
GeoTracker Data:	https://geotracker.waterboards.ca.gov/profile_report.asp?cmd=MWEDFResults&global_id=SL203061244&assigned_name=29-02		

AK459
NE
1/2 - 1 Mile
Lower

CA WELLS **CAEDF0000075050**

Well ID:	T0608300675-29-02	Well Type:	MONITORING
Source:	EDF	Other Name:	29-02
GAMA PFAS Testing:	Not Reported		
Groundwater Quality Data:	https://gamagroundwater.waterboards.ca.gov/gama/gamamap/public/GamaDataDisplay.asp?dataset=EDF&samp_date=&global_id=T0608300675&assigned_name=29-02&store_num=		
GeoTracker Data:	https://geotracker.waterboards.ca.gov/profile_report.asp?cmd=MWEDFResults&global_id=T0608300675&assigned_name=29-02		

AG460
North
1/2 - 1 Mile
Higher

CA WELLS **CAEDF0000063619**

Well ID:	T0608368725-MW-1	Well Type:	MONITORING
Source:	EDF	Other Name:	MW-1
GAMA PFAS Testing:	Not Reported		
Groundwater Quality Data:	https://gamagroundwater.waterboards.ca.gov/gama/gamamap/public/GamaDataDisplay.asp?dataset=EDF&samp_date=&global_id=T0608368725&assigned_name=MW-1&store_num=		
GeoTracker Data:	https://geotracker.waterboards.ca.gov/profile_report.asp?cmd=MWEDFResults&global_id=T0608368725&assigned_name=MW-1		

AG461
North
1/2 - 1 Mile
Higher

CA WELLS **CAEDF0000034382**

Well ID:	T0608368725-MW-6	Well Type:	MONITORING
Source:	EDF	Other Name:	MW-6
GAMA PFAS Testing:	Not Reported		
Groundwater Quality Data:	https://gamagroundwater.waterboards.ca.gov/gama/gamamap/public/GamaDataDisplay.asp?dataset=EDF&samp_date=&global_id=T0608368725&assigned_name=MW-6&store_num=		
GeoTracker Data:	https://geotracker.waterboards.ca.gov/profile_report.asp?cmd=MWEDFResults&global_id=T0608368725&assigned_name=MW-6		

GEOCHECK® - PHYSICAL SETTING SOURCE MAP FINDINGS

Map ID
Direction
Distance
Elevation | Database | EDR ID Number

AL462
West
1/2 - 1 Mile
Higher

CA WELLS **CAEDF0000033072**

Well ID:	T0608300623-MW-10	Well Type:	MONITORING
Source:	EDF	Other Name:	MW-10
GAMA PFAS Testing:	Not Reported		
Groundwater Quality Data:	https://gamagroundwater.waterboards.ca.gov/gama/gamamap/public/GamaDataDisplay.asp?dataset=EDF&samp_date=&global_id=T0608300623&assigned_name=MW-10&store_num=		
GeoTracker Data:	https://geotracker.waterboards.ca.gov/profile_report.asp?cmd=MWEDFResults&global_id=T0608300623&assigned_name=MW-10		

AJ463
NE
1/2 - 1 Mile
Higher

CA WELLS **CAEDF0000117668**

Well ID:	SL203061244-21-02	Well Type:	MONITORING
Source:	EDF	Other Name:	21-02
GAMA PFAS Testing:	Not Reported		
Groundwater Quality Data:	https://gamagroundwater.waterboards.ca.gov/gama/gamamap/public/GamaDataDisplay.asp?dataset=EDF&samp_date=&global_id=SL203061244&assigned_name=21-02&store_num=		
GeoTracker Data:	https://geotracker.waterboards.ca.gov/profile_report.asp?cmd=MWEDFResults&global_id=SL203061244&assigned_name=21-02		

AJ464
NE
1/2 - 1 Mile
Higher

CA WELLS **CAEDF0000136978**

Well ID:	SL203061244-21-01	Well Type:	MONITORING
Source:	EDF	Other Name:	21-01
GAMA PFAS Testing:	Not Reported		
Groundwater Quality Data:	https://gamagroundwater.waterboards.ca.gov/gama/gamamap/public/GamaDataDisplay.asp?dataset=EDF&samp_date=&global_id=SL203061244&assigned_name=21-01&store_num=		
GeoTracker Data:	https://geotracker.waterboards.ca.gov/profile_report.asp?cmd=MWEDFResults&global_id=SL203061244&assigned_name=21-01		

AI465
NE
1/2 - 1 Mile
Lower

CA WELLS **CAUSGSN00004552**

Well ID:	USGS-342506119412201	Well Type:	UNK
Source:	United States Geological Survey		
Other Name:	USGS-342506119412201	GAMA PFAS Testing:	Not Reported
Groundwater Quality Data:	https://gamagroundwater.waterboards.ca.gov/gama/gamamap/public/GamaDataDisplay.asp?dataset=USGSNEW&samp_date=&global_id=&assigned_name=USGS-342506119412201&store_num=		
GeoTracker Data:	Not Reported		

Docusign Envelope ID: 3773F87A-0B89-4932-BA2C-CA8383B3EEAD

GEOCHECK® - PHYSICAL SETTING SOURCE MAP FINDINGS

Map ID
Direction
Distance
Elevation | Database | EDR ID Number

AI466
NE
1/2 - 1 Mile
Lower

CA WELLS **CAUSGSN00019223**

Well ID:	USGS-342506119412204	Well Type:	UNK
Source:	United States Geological Survey		
Other Name:	USGS-342506119412204	GAMA PFAS Testing:	Not Reported
Groundwater Quality Data:	https://gamagroundwater.waterboards.ca.gov/gama/gamamap/public/GamaDataDisplay.asp?dataset=USGSNEW&samp_date=&global_id=&assigned_name=USGS-342506119412204&store_num=		
GeoTracker Data:	Not Reported		

AI467
NE
1/2 - 1 Mile
Lower

CA WELLS **CAUSGSN00017032**

Well ID:	USGS-342506119412202	Well Type:	UNK
Source:	United States Geological Survey		
Other Name:	USGS-342506119412202	GAMA PFAS Testing:	Not Reported
Groundwater Quality Data:	https://gamagroundwater.waterboards.ca.gov/gama/gamamap/public/GamaDataDisplay.asp?dataset=USGSNEW&samp_date=&global_id=&assigned_name=USGS-342506119412202&store_num=		
GeoTracker Data:	Not Reported		

AI468
NE
1/2 - 1 Mile
Lower

CA WELLS **CAUSGSN00003559**

Well ID:	USGS-342506119412203	Well Type:	UNK
Source:	United States Geological Survey		
Other Name:	USGS-342506119412203	GAMA PFAS Testing:	Not Reported
Groundwater Quality Data:	https://gamagroundwater.waterboards.ca.gov/gama/gamamap/public/GamaDataDisplay.asp?dataset=USGSNEW&samp_date=&global_id=&assigned_name=USGS-342506119412203&store_num=		
GeoTracker Data:	Not Reported		

AL469
West
1/2 - 1 Mile
Higher

CA WELLS **CAEDF0000007454**

Well ID:	T0608300623-GTI-8	Well Type:	MONITORING
Source:	EDF	Other Name:	GTI-8
GAMA PFAS Testing:	Not Reported		
Groundwater Quality Data:	https://gamagroundwater.waterboards.ca.gov/gama/gamamap/public/GamaDataDisplay.asp?dataset=EDF&samp_date=&global_id=T0608300623&assigned_name=GTI-8&store_num=		
GeoTracker Data:	https://geotracker.waterboards.ca.gov/profile_report.asp?cmd=MWEDFResults&global_id=T0608300623&assigned_name=GTI-8		

GEOCHECK® - PHYSICAL SETTING SOURCE MAP FINDINGS

Map ID
Direction
Distance
Elevation | Database | EDR ID Number

AJ470
NE
1/2 - 1 Mile
Higher

CA WELLS **CAEDF0000100487**

Well ID:	SL203061244-21-03	Well Type:	MONITORING
Source:	EDF	Other Name:	21-03
GAMA PFAS Testing:	Not Reported		
Groundwater Quality Data:	https://gamagroundwater.waterboards.ca.gov/gama/gamamap/public/GamaDataDisplay.asp?dataset=EDF&samp_date=&global_id=SL203061244&assigned_name=21-03&store_num=		
GeoTracker Data:	https://geotracker.waterboards.ca.gov/profile_report.asp?cmd=MWEDFResults&global_id=SL203061244&assigned_name=21-03		

AH471
NNE
1/2 - 1 Mile
Higher

CA WELLS **CAEDF0000141646**

Well ID:	T0608300251-MW-11	Well Type:	MONITORING
Source:	EDF	Other Name:	MW-11
GAMA PFAS Testing:	Not Reported		
Groundwater Quality Data:	https://gamagroundwater.waterboards.ca.gov/gama/gamamap/public/GamaDataDisplay.asp?dataset=EDF&samp_date=&global_id=T0608300251&assigned_name=MW-11&store_num=		
GeoTracker Data:	https://geotracker.waterboards.ca.gov/profile_report.asp?cmd=MWEDFResults&global_id=T0608300251&assigned_name=MW-11		

AG472
North
1/2 - 1 Mile
Higher

CA WELLS **CAEDF0000108914**

Well ID:	T0608368725-MW-4	Well Type:	MONITORING
Source:	EDF	Other Name:	MW-4
GAMA PFAS Testing:	Not Reported		
Groundwater Quality Data:	https://gamagroundwater.waterboards.ca.gov/gama/gamamap/public/GamaDataDisplay.asp?dataset=EDF&samp_date=&global_id=T0608368725&assigned_name=MW-4&store_num=		
GeoTracker Data:	https://geotracker.waterboards.ca.gov/profile_report.asp?cmd=MWEDFResults&global_id=T0608368725&assigned_name=MW-4		

AH473
NNE
1/2 - 1 Mile
Higher

CA WELLS **CAEDF0000104784**

Well ID:	T0608300251-MW-4	Well Type:	MONITORING
Source:	EDF	Other Name:	MW-4
GAMA PFAS Testing:	Not Reported		
Groundwater Quality Data:	https://gamagroundwater.waterboards.ca.gov/gama/gamamap/public/GamaDataDisplay.asp?dataset=EDF&samp_date=&global_id=T0608300251&assigned_name=MW-4&store_num=		
GeoTracker Data:	https://geotracker.waterboards.ca.gov/profile_report.asp?cmd=MWEDFResults&global_id=T0608300251&assigned_name=MW-4		

GEOCHECK® - PHYSICAL SETTING SOURCE MAP FINDINGS

Map ID
Direction
Distance
Elevation | Database | EDR ID Number

AJ474
NE
1/2 - 1 Mile
Higher

CA WELLS **CAEDF0000101397**

Well ID:	SL203061244-38-01	Well Type:	MONITORING
Source:	EDF	Other Name:	38-01
GAMA PFAS Testing:	Not Reported		
Groundwater Quality Data:	https://gamagroundwater.waterboards.ca.gov/gama/gamamap/public/GamaDataDisplay.asp?dataset=EDF&samp_date=&global_id=SL203061244&assigned_name=38-01&store_num=		
GeoTracker Data:	https://geotracker.waterboards.ca.gov/profile_report.asp?cmd=MWEDFResults&global_id=SL203061244&assigned_name=38-01		

AK475
NE
1/2 - 1 Mile
Lower

CA WELLS **CAEDF0000123761**

Well ID:	SL203061244-62-01	Well Type:	MONITORING
Source:	EDF	Other Name:	62-01
GAMA PFAS Testing:	Not Reported		
Groundwater Quality Data:	https://gamagroundwater.waterboards.ca.gov/gama/gamamap/public/GamaDataDisplay.asp?dataset=EDF&samp_date=&global_id=SL203061244&assigned_name=62-01&store_num=		
GeoTracker Data:	https://geotracker.waterboards.ca.gov/profile_report.asp?cmd=MWEDFResults&global_id=SL203061244&assigned_name=62-01		

AG476
North
1/2 - 1 Mile
Higher

CA WELLS **CAEDF0000108183**

Well ID:	T0608368725-MW-5	Well Type:	MONITORING
Source:	EDF	Other Name:	MW-5
GAMA PFAS Testing:	Not Reported		
Groundwater Quality Data:	https://gamagroundwater.waterboards.ca.gov/gama/gamamap/public/GamaDataDisplay.asp?dataset=EDF&samp_date=&global_id=T0608368725&assigned_name=MW-5&store_num=		
GeoTracker Data:	https://geotracker.waterboards.ca.gov/profile_report.asp?cmd=MWEDFResults&global_id=T0608368725&assigned_name=MW-5		

AH477
NNE
1/2 - 1 Mile
Higher

CA WELLS **CAEDF0000138122**

Well ID:	T0608300251-MW-1	Well Type:	MONITORING
Source:	EDF	Other Name:	MW-1
GAMA PFAS Testing:	Not Reported		
Groundwater Quality Data:	https://gamagroundwater.waterboards.ca.gov/gama/gamamap/public/GamaDataDisplay.asp?dataset=EDF&samp_date=&global_id=T0608300251&assigned_name=MW-1&store_num=		
GeoTracker Data:	https://geotracker.waterboards.ca.gov/profile_report.asp?cmd=MWEDFResults&global_id=T0608300251&assigned_name=MW-1		

GEOCHECK® - PHYSICAL SETTING SOURCE MAP FINDINGS

Map ID
Direction
Distance
Elevation | Database | EDR ID Number

AL478
West
1/2 - 1 Mile
Higher

CA WELLS **CAEDF0000066281**

Well ID:	T0608300623-GTI-4	Well Type:	MONITORING
Source:	EDF	Other Name:	GTI-4
GAMA PFAS Testing:	Not Reported		
Groundwater Quality Data:	https://gamagroundwater.waterboards.ca.gov/gama/gamamap/public/GamaDataDisplay.asp?dataset=EDF&samp_date=&global_id=T0608300623&assigned_name=GTI-4&store_num=		
GeoTracker Data:	https://geotracker.waterboards.ca.gov/profile_report.asp?cmd=MWEDFResults&global_id=T0608300623&assigned_name=GTI-4		

AM479
NNE
1/2 - 1 Mile
Higher

CA WELLS **CAEDF0000023522**

Well ID:	T0608300251-MW-6	Well Type:	MONITORING
Source:	EDF	Other Name:	MW-6
GAMA PFAS Testing:	Not Reported		
Groundwater Quality Data:	https://gamagroundwater.waterboards.ca.gov/gama/gamamap/public/GamaDataDisplay.asp?dataset=EDF&samp_date=&global_id=T0608300251&assigned_name=MW-6&store_num=		
GeoTracker Data:	https://geotracker.waterboards.ca.gov/profile_report.asp?cmd=MWEDFResults&global_id=T0608300251&assigned_name=MW-6		

AL480
West
1/2 - 1 Mile
Higher

CA WELLS **CAEDF0000030651**

Well ID:	T0608300623-GTI-2	Well Type:	MONITORING
Source:	EDF	Other Name:	GTI-2
GAMA PFAS Testing:	Not Reported		
Groundwater Quality Data:	https://gamagroundwater.waterboards.ca.gov/gama/gamamap/public/GamaDataDisplay.asp?dataset=EDF&samp_date=&global_id=T0608300623&assigned_name=GTI-2&store_num=		
GeoTracker Data:	https://geotracker.waterboards.ca.gov/profile_report.asp?cmd=MWEDFResults&global_id=T0608300623&assigned_name=GTI-2		

AH481
NNE
1/2 - 1 Mile
Higher

CA WELLS **CAEDF0000042961**

Well ID:	T0608300251-MW-2	Well Type:	MONITORING
Source:	EDF	Other Name:	MW-2
GAMA PFAS Testing:	Not Reported		
Groundwater Quality Data:	https://gamagroundwater.waterboards.ca.gov/gama/gamamap/public/GamaDataDisplay.asp?dataset=EDF&samp_date=&global_id=T0608300251&assigned_name=MW-2&store_num=		
GeoTracker Data:	https://geotracker.waterboards.ca.gov/profile_report.asp?cmd=MWEDFResults&global_id=T0608300251&assigned_name=MW-2		

Docusign Envelope ID: 3773F87A-0B89-4932-BA2C-CA8383B3EEAD

GEOCHECK® - PHYSICAL SETTING SOURCE MAP FINDINGS

Map ID
Direction
Distance
Elevation | Database | EDR ID Number

AJ482
NE
1/2 - 1 Mile
Higher

CA WELLS **CAEDF0000126276**

Well ID:	SL203061244-53-01	Well Type:	MONITORING
Source:	EDF	Other Name:	53-01
GAMA PFAS Testing:	Not Reported		
Groundwater Quality Data:	https://gamagroundwater.waterboards.ca.gov/gama/gamamap/public/GamaDataDisplay.asp?dataset=EDF&samp_date=&global_id=SL203061244&assigned_name=53-01&store_num=		
GeoTracker Data:	https://geotracker.waterboards.ca.gov/profile_report.asp?cmd=MWEDFResults&global_id=SL203061244&assigned_name=53-01		

AJ483
NNE
1/2 - 1 Mile
Higher

CA WELLS **CAEDF0000067110**

Well ID:	SL203061244-47-01	Well Type:	MONITORING
Source:	EDF	Other Name:	47-01
GAMA PFAS Testing:	Not Reported		
Groundwater Quality Data:	https://gamagroundwater.waterboards.ca.gov/gama/gamamap/public/GamaDataDisplay.asp?dataset=EDF&samp_date=&global_id=SL203061244&assigned_name=47-01&store_num=		
GeoTracker Data:	https://geotracker.waterboards.ca.gov/profile_report.asp?cmd=MWEDFResults&global_id=SL203061244&assigned_name=47-01		

AL484
West
1/2 - 1 Mile
Higher

CA WELLS **CAEDF0000084461**

Well ID:	T0608300623-GTI-5	Well Type:	MONITORING
Source:	EDF	Other Name:	GTI-5
GAMA PFAS Testing:	Not Reported		
Groundwater Quality Data:	https://gamagroundwater.waterboards.ca.gov/gama/gamamap/public/GamaDataDisplay.asp?dataset=EDF&samp_date=&global_id=T0608300623&assigned_name=GTI-5&store_num=		
GeoTracker Data:	https://geotracker.waterboards.ca.gov/profile_report.asp?cmd=MWEDFResults&global_id=T0608300623&assigned_name=GTI-5		

485
WNW
1/2 - 1 Mile
Higher

FED USGS **USGS40000143747**

Organization ID:	USGS-CA		
Organization Name:	USGS California Water Science Center		
Monitor Location:	004N027W21H001S	Type:	Well
Description:	Not Reported	HUC:	18060013
Drainage Area:	Not Reported	Drainage Area Units:	Not Reported
Contrib Drainage Area:	Not Reported	Contrib Drainage Area Unts:	Not Reported
Aquifer:	California Coastal Basin aquifers		
Formation Type:	Not Reported	Aquifer Type:	Not Reported
Construction Date:	19310101	Well Depth:	385
Well Depth Units:	ft	Well Hole Depth:	402

GEOCHECK® - PHYSICAL SETTING SOURCE MAP FINDINGS

Well Hole Depth Units: ft

Ground water levels,Number of Measurements: 5 Level reading date: 1948-01-23
Feet below surface: 32.70 Feet to sea level: Not Reported
Note: Other conditions existed that would affect the measured water level.

Level reading date: 1945-05-10 Feet below surface: 33.22
Feet to sea level: Not Reported
Note: Other conditions existed that would affect the measured water level.

Level reading date: 1931-10-11 Feet below surface: 37.8
Feet to sea level: Not Reported
Note: Other conditions existed that would affect the measured water level.

Level reading date: 1931-09-10 Feet below surface: 46.8
Feet to sea level: Not Reported
Note: Other conditions existed that would affect the measured water level.

Level reading date: 1931-06 Feet below surface: 38
Feet to sea level: Not Reported
Note: Other conditions existed that would affect the measured water level.

AL486
West
1/2 - 1 Mile
Higher

CA WELLS **CAEDF0000013632**

Well ID: T0608300623-MW-9 Well Type: MONITORING
Source: EDF Other Name: MW-9
GAMA PFAS Testing: Not Reported
Groundwater Quality Data: https://gamagroundwater.waterboards.ca.gov/gama/gamamap/public/GamaDataDisplay.asp?dataset=EDF&samp_date=&global_id=T0608300623&assigned_name=MW-9&store_num=
GeoTracker Data: https://geotracker.waterboards.ca.gov/profile_report.asp?cmd=MWEDFResults&global_id=T0608300623&assigned_name=MW-9

AK487
NE
1/2 - 1 Mile
Lower

CA WELLS **CAEDF0000091088**

Well ID: SL203061244-55-01 Well Type: MONITORING
Source: EDF Other Name: 55-01
GAMA PFAS Testing: Not Reported
Groundwater Quality Data: https://gamagroundwater.waterboards.ca.gov/gama/gamamap/public/GamaDataDisplay.asp?dataset=EDF&samp_date=&global_id=SL203061244&assigned_name=55-01&store_num=
GeoTracker Data: https://geotracker.waterboards.ca.gov/profile_report.asp?cmd=MWEDFResults&global_id=SL203061244&assigned_name=55-01

AL488
West
1/2 - 1 Mile
Higher

CA WELLS **CAEDF0000090337**

Well ID: T0608300623-GTI-7 Well Type: MONITORING
Source: EDF Other Name: GTI-7
GAMA PFAS Testing: Not Reported

GEOCHECK® - PHYSICAL SETTING SOURCE MAP FINDINGS

Groundwater Quality Data: https://gamagroundwater.waterboards.ca.gov/gama/gamamap/public/GamaDataDisplay.asp?dataset=EDF&samp_date=&global_id=T0608300623&assigned_name=GTI-7&store_num=
GeoTracker Data: https://geotracker.waterboards.ca.gov/profile_report.asp?cmd=MWEDFResults&global_id=T0608300623&assigned_name=GTI-7

AM489
NNE **CA WELLS** **CAEDF0000066258**
1/2 - 1 Mile
Higher

Well ID: T0608300251-MW-3 Well Type: MONITORING
Source: EDF Other Name: MW-3
GAMA PFAS Testing: Not Reported
Groundwater Quality Data: https://gamagroundwater.waterboards.ca.gov/gama/gamamap/public/GamaDataDisplay.asp?dataset=EDF&samp_date=&global_id=T0608300251&assigned_name=MW-3&store_num=
GeoTracker Data: https://geotracker.waterboards.ca.gov/profile_report.asp?cmd=MWEDFResults&global_id=T0608300251&assigned_name=MW-3

AL490
West **CA WELLS** **CAEDF0000047798**
1/2 - 1 Mile
Higher

Well ID: T0608300623-GTI-6 Well Type: MONITORING
Source: EDF Other Name: GTI-6
GAMA PFAS Testing: Not Reported
Groundwater Quality Data: https://gamagroundwater.waterboards.ca.gov/gama/gamamap/public/GamaDataDisplay.asp?dataset=EDF&samp_date=&global_id=T0608300623&assigned_name=GTI-6&store_num=
GeoTracker Data: https://geotracker.waterboards.ca.gov/profile_report.asp?cmd=MWEDFResults&global_id=T0608300623&assigned_name=GTI-6

AN491
WNW **CA WELLS** **CAEDF0000044713**
1/2 - 1 Mile
Higher

Well ID: T0608300628-MW-11 Well Type: MONITORING
Source: EDF Other Name: MW-11
GAMA PFAS Testing: Not Reported
Groundwater Quality Data: https://gamagroundwater.waterboards.ca.gov/gama/gamamap/public/GamaDataDisplay.asp?dataset=EDF&samp_date=&global_id=T0608300628&assigned_name=MW-11&store_num=
GeoTracker Data: https://geotracker.waterboards.ca.gov/profile_report.asp?cmd=MWEDFResults&global_id=T0608300628&assigned_name=MW-11

AO492
NE **CA WELLS** **CAEDF0000053591**
1/2 - 1 Mile
Higher

Well ID: SL203061244-54-01 Well Type: MONITORING
Source: EDF Other Name: 54-01
GAMA PFAS Testing: Not Reported
Groundwater Quality Data: https://gamagroundwater.waterboards.ca.gov/gama/gamamap/public/GamaDataDisplay.asp?dataset=EDF&samp_date=&global_id=SL203061244&assigned_name=54-01&store_num=

GEOCHECK® - PHYSICAL SETTING SOURCE MAP FINDINGS

GeoTracker Data: https://geotracker.waterboards.ca.gov/profile_report.asp?cmd=MWEDFResults&global_id=SL203061244&assigned_name=54-01

AM493
NNE
1/2 - 1 Mile
Higher

CA WELLS **CAEDF0000039702**

Well ID:	T0608300251-MW-9	Well Type:	MONITORING
Source:	EDF	Other Name:	MW-9
GAMA PFAS Testing:	Not Reported		
Groundwater Quality Data:	https://gamagroundwater.waterboards.ca.gov/gama/gamamap/public/GamaDataDisplay.asp?dataset=EDF&samp_date=&global_id=T0608300251&assigned_name=MW-9&store_num=		
GeoTracker Data:	https://geotracker.waterboards.ca.gov/profile_report.asp?cmd=MWEDFResults&global_id=T0608300251&assigned_name=MW-9		

AK494
NE
1/2 - 1 Mile
Lower

CA WELLS **CAEDF0000019184**

Well ID:	SL203061244-39-01	Well Type:	MONITORING
Source:	EDF	Other Name:	39-01
GAMA PFAS Testing:	Not Reported		
Groundwater Quality Data:	https://gamagroundwater.waterboards.ca.gov/gama/gamamap/public/GamaDataDisplay.asp?dataset=EDF&samp_date=&global_id=SL203061244&assigned_name=39-01&store_num=		
GeoTracker Data:	https://geotracker.waterboards.ca.gov/profile_report.asp?cmd=MWEDFResults&global_id=SL203061244&assigned_name=39-01		

AM495
NNE
1/2 - 1 Mile
Higher

CA WELLS **CAEDF0000048028**

Well ID:	T0608300251-MW-5	Well Type:	MONITORING
Source:	EDF	Other Name:	MW-5
GAMA PFAS Testing:	Not Reported		
Groundwater Quality Data:	https://gamagroundwater.waterboards.ca.gov/gama/gamamap/public/GamaDataDisplay.asp?dataset=EDF&samp_date=&global_id=T0608300251&assigned_name=MW-5&store_num=		
GeoTracker Data:	https://geotracker.waterboards.ca.gov/profile_report.asp?cmd=MWEDFResults&global_id=T0608300251&assigned_name=MW-5		

AM496
NNE
1/2 - 1 Mile
Higher

CA WELLS **CAEDF0000005081**

Well ID:	T0608300251-MW-7	Well Type:	MONITORING
Source:	EDF	Other Name:	MW-7
GAMA PFAS Testing:	Not Reported		
Groundwater Quality Data:	https://gamagroundwater.waterboards.ca.gov/gama/gamamap/public/GamaDataDisplay.asp?dataset=EDF&samp_date=&global_id=T0608300251&assigned_name=MW-7&store_num=		
GeoTracker Data:	https://geotracker.waterboards.ca.gov/profile_report.asp?cmd=MWEDFResults&global_id=T0608300251&assigned_name=MW-7		

GEOCHECK® - PHYSICAL SETTING SOURCE MAP FINDINGS

Map ID
Direction
Distance
Elevation | Database | EDR ID Number

AM497
NNE
1/2 - 1 Mile
Higher

CA WELLS **CAEDF0000075347**

Well ID:	T0608300251-MW-10	Well Type:	MONITORING
Source:	EDF	Other Name:	MW-10
GAMA PFAS Testing:	Not Reported		
Groundwater Quality Data:	https://gamagroundwater.waterboards.ca.gov/gama/gamamap/public/GamaDataDisplay.asp?dataset=EDF&samp_date=&global_id=T0608300251&assigned_name=MW-10&store_num=		
GeoTracker Data:	https://geotracker.waterboards.ca.gov/profile_report.asp?cmd=MWEDFResults&global_id=T0608300251&assigned_name=MW-10		

AL498
West
1/2 - 1 Mile
Higher

CA WELLS **CAEDF0000043548**

Well ID:	T0608300623-GTI-3	Well Type:	MONITORING
Source:	EDF	Other Name:	GTI-3
GAMA PFAS Testing:	Not Reported		
Groundwater Quality Data:	https://gamagroundwater.waterboards.ca.gov/gama/gamamap/public/GamaDataDisplay.asp?dataset=EDF&samp_date=&global_id=T0608300623&assigned_name=GTI-3&store_num=		
GeoTracker Data:	https://geotracker.waterboards.ca.gov/profile_report.asp?cmd=MWEDFResults&global_id=T0608300623&assigned_name=GTI-3		

AN499
WNW
1/2 - 1 Mile
Higher

CA WELLS **CAEDF0000138848**

Well ID:	T0608300628-MW-10	Well Type:	MONITORING
Source:	EDF	Other Name:	MW-10
GAMA PFAS Testing:	Not Reported		
Groundwater Quality Data:	https://gamagroundwater.waterboards.ca.gov/gama/gamamap/public/GamaDataDisplay.asp?dataset=EDF&samp_date=&global_id=T0608300628&assigned_name=MW-10&store_num=		
GeoTracker Data:	https://geotracker.waterboards.ca.gov/profile_report.asp?cmd=MWEDFResults&global_id=T0608300628&assigned_name=MW-10		

AP500
North
1/2 - 1 Mile
Higher

CA WELLS **CAEDF0000051538**

Well ID:	T0608343605-MW3	Well Type:	MONITORING
Source:	EDF	Other Name:	MW3
GAMA PFAS Testing:	Not Reported		
Groundwater Quality Data:	https://gamagroundwater.waterboards.ca.gov/gama/gamamap/public/GamaDataDisplay.asp?dataset=EDF&samp_date=&global_id=T0608343605&assigned_name=MW3&store_num=		
GeoTracker Data:	https://geotracker.waterboards.ca.gov/profile_report.asp?cmd=MWEDFResults&global_id=T0608343605&assigned_name=MW3		

Docusign Envelope ID: 3773F87A-0B89-4932-BA2C-CA8383B3EEAD

GEOCHECK® - PHYSICAL SETTING SOURCE MAP FINDINGS

Map ID
Direction
Distance
Elevation

Database | EDR ID Number

AQ501
NE
1/2 - 1 Mile
Lower

CA WELLS **CADWR9000008775**

State Well #:	04N27W22A002S	Station ID:	50298
Well Name:	22-A2	Basin Name:	Santa Barbara
Well Use:	Observation		
Well Type:	Part of a nested/multi-completion well		
Well Depth:	279	Well Completion Rpt #:	Not Reported

AQ502
NE
1/2 - 1 Mile
Lower

CA WELLS **CADWR9000008774**

State Well #:	04N27W22A004S	Station ID:	50297
Well Name:	22-A4	Basin Name:	Santa Barbara
Well Use:	Observation		
Well Type:	Part of a nested/multi-completion well		
Well Depth:	740	Well Completion Rpt #:	Not Reported

AM503
NNE
1/2 - 1 Mile
Higher

CA WELLS **CAEDF0000132888**

Well ID:	T0608300251-MW-8	Well Type:	MONITORING
Source:	EDF	Other Name:	MW-8
GAMA PFAS Testing:	Not Reported		
Groundwater Quality Data:	https://gamagroundwater.waterboards.ca.gov/gama/gamamap/public/GamaDataDisplay.asp?dataset=EDF&samp_date=&global_id=T0608300251&assigned_name=MW-8&store_num=		
GeoTracker Data:	https://geotracker.waterboards.ca.gov/profile_report.asp?cmd=MWEDFResults&global_id=T0608300251&assigned_name=MW-8		

AN504
WNW
1/2 - 1 Mile
Higher

CA WELLS **CAEDF0000073842**

Well ID:	T0608300628-MW-9	Well Type:	MONITORING
Source:	EDF	Other Name:	MW-9
GAMA PFAS Testing:	Not Reported		
Groundwater Quality Data:	https://gamagroundwater.waterboards.ca.gov/gama/gamamap/public/GamaDataDisplay.asp?dataset=EDF&samp_date=&global_id=T0608300628&assigned_name=MW-9&store_num=		
GeoTracker Data:	https://geotracker.waterboards.ca.gov/profile_report.asp?cmd=MWEDFResults&global_id=T0608300628&assigned_name=MW-9		

GEOCHECK® - PHYSICAL SETTING SOURCE MAP FINDINGS

Map ID
Direction
Distance
Elevation | Database | EDR ID Number

AL505
WNW
1/2 - 1 Mile
Higher

CA WELLS **CAEDF0000122004**

Well ID:	T0608300628-MW-2	Well Type:	MONITORING
Source:	EDF	Other Name:	MW-2
GAMA PFAS Testing:	Not Reported		
Groundwater Quality Data:	https://gamagroundwater.waterboards.ca.gov/gama/gamamap/public/GamaDataDisplay.asp?dataset=EDF&samp_date=&global_id=T0608300628&assigned_name=MW-2&store_num=		
GeoTracker Data:	https://geotracker.waterboards.ca.gov/profile_report.asp?cmd=MWEDFResults&global_id=T0608300628&assigned_name=MW-2		

AL506
WNW
1/2 - 1 Mile
Higher

CA WELLS **CAEDF0000122637**

Well ID:	T0608300628-MW-1	Well Type:	MONITORING
Source:	EDF	Other Name:	MW-1
GAMA PFAS Testing:	Not Reported		
Groundwater Quality Data:	https://gamagroundwater.waterboards.ca.gov/gama/gamamap/public/GamaDataDisplay.asp?dataset=EDF&samp_date=&global_id=T0608300628&assigned_name=MW-1&store_num=		
GeoTracker Data:	https://geotracker.waterboards.ca.gov/profile_report.asp?cmd=MWEDFResults&global_id=T0608300628&assigned_name=MW-1		

AP507
North
1/2 - 1 Mile
Higher

CA WELLS **CAEDF0000089317**

Well ID:	T0608343605-MW2	Well Type:	MONITORING
Source:	EDF	Other Name:	MW2
GAMA PFAS Testing:	Not Reported		
Groundwater Quality Data:	https://gamagroundwater.waterboards.ca.gov/gama/gamamap/public/GamaDataDisplay.asp?dataset=EDF&samp_date=&global_id=T0608343605&assigned_name=MW2&store_num=		
GeoTracker Data:	https://geotracker.waterboards.ca.gov/profile_report.asp?cmd=MWEDFResults&global_id=T0608343605&assigned_name=MW2		

AR508
NNE
1/2 - 1 Mile
Higher

CA WELLS **CAEDF0000083112**

Well ID:	T0608300695-SGD1	Well Type:	MONITORING
Source:	EDF	Other Name:	SGD1
GAMA PFAS Testing:	Not Reported		
Groundwater Quality Data:	https://gamagroundwater.waterboards.ca.gov/gama/gamamap/public/GamaDataDisplay.asp?dataset=EDF&samp_date=&global_id=T0608300695&assigned_name=SGD1&store_num=		
GeoTracker Data:	https://geotracker.waterboards.ca.gov/profile_report.asp?cmd=MWEDFResults&global_id=T0608300695&assigned_name=SGD1		

GEOCHECK® - PHYSICAL SETTING SOURCE MAP FINDINGS

Map ID
Direction
Distance
Elevation | Database | EDR ID Number

AQ509
NE
1/2 - 1 Mile
Lower

CA WELLS **CADWR0000028231**

Well ID:	04N27W22A001S	Well Type:	UNK
Source:	Department of Water Resources		
Other Name:	04N27W22A001S	GAMA PFAS Testing:	Not Reported
Groundwater Quality Data:	https://gamagroundwater.waterboards.ca.gov/gama/gamamap/public/GamaDataDisplay.asp?dataset=DWR&samp_date=&global_id=&assigned_name=04N27W22A001S&store_num=		
GeoTracker Data:	Not Reported		

AO510
NE
1/2 - 1 Mile
Higher

CA WELLS **CAEDF0000070055**

Well ID:	T060838786-MW-7	Well Type:	MONITORING
Source:	EDF	Other Name:	MW-7
GAMA PFAS Testing:	Not Reported		
Groundwater Quality Data:	https://gamagroundwater.waterboards.ca.gov/gama/gamamap/public/GamaDataDisplay.asp?dataset=EDF&samp_date=&global_id=T060838786&assigned_name=MW-7&store_num=		
GeoTracker Data:	https://geotracker.waterboards.ca.gov/profile_report.asp?cmd=MWEDFResults&global_id=T060838786&assigned_name=MW-7		

AK511
NE
1/2 - 1 Mile
Lower

CA WELLS **CAEDF0000108793**

Well ID:	SL203061244-R-1	Well Type:	MONITORING
Source:	EDF	Other Name:	R-1
GAMA PFAS Testing:	Not Reported		
Groundwater Quality Data:	https://gamagroundwater.waterboards.ca.gov/gama/gamamap/public/GamaDataDisplay.asp?dataset=EDF&samp_date=&global_id=SL203061244&assigned_name=R-1&store_num=		
GeoTracker Data:	https://geotracker.waterboards.ca.gov/profile_report.asp?cmd=MWEDFResults&global_id=SL203061244&assigned_name=R-1		

AL512
WNW
1/2 - 1 Mile
Higher

CA WELLS **CAEDF0000116167**

Well ID:	T0608300628-MW-5	Well Type:	MONITORING
Source:	EDF	Other Name:	MW-5
GAMA PFAS Testing:	Not Reported		
Groundwater Quality Data:	https://gamagroundwater.waterboards.ca.gov/gama/gamamap/public/GamaDataDisplay.asp?dataset=EDF&samp_date=&global_id=T0608300628&assigned_name=MW-5&store_num=		
GeoTracker Data:	https://geotracker.waterboards.ca.gov/profile_report.asp?cmd=MWEDFResults&global_id=T0608300628&assigned_name=MW-5		

Docusign Envelope ID: 3773F87A-0B89-4932-BA2C-CA8383B3EEAD

GEOCHECK® - PHYSICAL SETTING SOURCE MAP FINDINGS

Map ID
Direction
Distance
Elevation | Database | EDR ID Number

AL513
WNW
1/2 - 1 Mile
Higher

CA WELLS **CAEDF0000067099**

Well ID:	T0608300628-MW-4	Well Type:	MONITORING
Source:	EDF	Other Name:	MW-4
GAMA PFAS Testing:	Not Reported		
Groundwater Quality Data:	https://gamagroundwater.waterboards.ca.gov/gama/gamamap/public/GamaDataDisplay.asp?dataset=EDF&samp_date=&global_id=T0608300628&assigned_name=MW-4&store_num=		
GeoTracker Data:	https://geotracker.waterboards.ca.gov/profile_report.asp?cmd=MWEDFResults&global_id=T0608300628&assigned_name=MW-4		

AS514
East
1/2 - 1 Mile
Lower

FED USGS **USGS40000143652**

Organization ID:	USGS-CA		
Organization Name:	USGS California Water Science Center		
Monitor Location:	004N027W23E002S	Type:	Well
Description:	Not Reported	HUC:	18060013
Drainage Area:	Not Reported	Drainage Area Units:	Not Reported
Contrib Drainage Area:	Not Reported	Contrib Drainage Area Unts:	Not Reported
Aquifer:	California Coastal Basin aquifers		
Formation Type:	Not Reported	Aquifer Type:	Not Reported
Construction Date:	19780825	Well Depth:	660
Well Depth Units:	ft	Well Hole Depth:	850
Well Hole Depth Units:	ft		

Ground water levels,Number of Measurements:	198	Level reading date:	1991-09-17
Feet below surface:	0.01	Feet to sea level:	Not Reported
Note:	Not Reported		

Level reading date:	1991-08-05	Feet below surface:	-0.33
Feet to sea level:	Not Reported		
Note:	A nearby site that taps the same aquifer was flowing.		

Level reading date:	1991-07-11	Feet below surface:	0.74
Feet to sea level:	Not Reported		
Note:	A nearby site that taps the same aquifer was flowing.		

Level reading date:	1991-06-11	Feet below surface:	2.22
Feet to sea level:	Not Reported	Note:	Not Reported

Level reading date:	1991-05-08	Feet below surface:	1.85
Feet to sea level:	Not Reported		
Note:	A nearby site that taps the same aquifer was being pumped.		

Level reading date:	1991-04-10	Feet below surface:	3.37
Feet to sea level:	Not Reported		
Note:	A nearby site that taps the same aquifer was being pumped.		

Level reading date:	1991-03-11	Feet below surface:	5.76
Feet to sea level:	Not Reported	Note:	Not Reported

Level reading date:	1991-02-12	Feet below surface:	8.61

Docusign Envelope ID: 3773F87A-0B89-4932-BA2C-CA8383B3EEAD

Feet to sea level:	Not Reported	Note:	Not Reported
Level reading date:	1991-01-30	Feet below surface:	11.51
Feet to sea level:	Not Reported	Note:	Not Reported
Level reading date:	1991-01-10	Feet below surface:	14.88
Feet to sea level:	Not Reported		
Note:	A nearby site that taps the same aquifer was being pumped.		
Level reading date:	1990-12-14	Feet below surface:	24.02
Feet to sea level:	Not Reported		
Note:	A nearby site that taps the same aquifer was being pumped.		
Level reading date:	1990-12-03	Feet below surface:	29.05
Feet to sea level:	Not Reported	Note:	Not Reported
Level reading date:	1990-11-12	Feet below surface:	41.54
Feet to sea level:	Not Reported		
Note:	A nearby site that taps the same aquifer was being pumped.		
Level reading date:	1990-10-16	Feet below surface:	43.93
Feet to sea level:	Not Reported	Note:	Not Reported
Level reading date:	1990-10-11	Feet below surface:	43.90
Feet to sea level:	Not Reported		
Note:	A nearby site that taps the same aquifer was being pumped.		
Level reading date:	1990-09-12	Feet below surface:	42.91
Feet to sea level:	Not Reported	Note:	Not Reported
Level reading date:	1990-08-08	Feet below surface:	42.38
Feet to sea level:	Not Reported		
Note:	A nearby site that taps the same aquifer was being pumped.		
Level reading date:	1990-08-06	Feet below surface:	40.32
Feet to sea level:	Not Reported	Note:	Not Reported
Level reading date:	1990-07-10	Feet below surface:	44.95
Feet to sea level:	Not Reported		
Note:	A nearby site that taps the same aquifer was being pumped.		
Level reading date:	1990-06-07	Feet below surface:	43.92
Feet to sea level:	Not Reported		
Note:	A nearby site that taps the same aquifer was being pumped.		
Level reading date:	1990-06-04	Feet below surface:	43.57
Feet to sea level:	Not Reported	Note:	Not Reported
Level reading date:	1990-05-09	Feet below surface:	43.95
Feet to sea level:	Not Reported		
Note:	A nearby site that taps the same aquifer was being pumped.		
Level reading date:	1990-04-10	Feet below surface:	41.36
Feet to sea level:	Not Reported		
Note:	A nearby site that taps the same aquifer was being pumped.		
Level reading date:	1990-04-02	Feet below surface:	41.07
Feet to sea level:	Not Reported	Note:	Not Reported
Level reading date:	1990-03-09	Feet below surface:	28.17
Feet to sea level:	Not Reported		
Note:	A nearby site that taps the same aquifer was being pumped.		

Docusign Envelope ID: 3773F87A-0B89-4932-BA2C-CA8383B3EEAD

Level reading date:	1990-02-09	Feet below surface:	25.40
Feet to sea level:	Not Reported		
Note:	A nearby site that taps the same aquifer was being pumped.		
Level reading date:	1990-02-05	Feet below surface:	26.39
Feet to sea level:	Not Reported	Note:	Not Reported
Level reading date:	1990-01-09	Feet below surface:	29.52
Feet to sea level:	Not Reported		
Note:	A nearby site that taps the same aquifer was being pumped.		
Level reading date:	1989-12-07	Feet below surface:	28.52
Feet to sea level:	Not Reported		
Note:	A nearby site that taps the same aquifer was being pumped.		
Level reading date:	1989-11-08	Feet below surface:	26.67
Feet to sea level:	Not Reported		
Note:	A nearby site that taps the same aquifer was being pumped.		
Level reading date:	1989-10-09	Feet below surface:	24.96
Feet to sea level:	Not Reported		
Note:	A nearby site that taps the same aquifer was being pumped.		
Level reading date:	1989-09-15	Feet below surface:	24.71
Feet to sea level:	Not Reported		
Note:	A nearby site that taps the same aquifer was being pumped.		
Level reading date:	1989-08-09	Feet below surface:	20.27
Feet to sea level:	Not Reported		
Note:	A nearby site that taps the same aquifer was being pumped.		
Level reading date:	1989-07-10	Feet below surface:	14.74
Feet to sea level:	Not Reported		
Note:	A nearby site that taps the same aquifer was being pumped.		
Level reading date:	1989-06-05	Feet below surface:	1.40
Feet to sea level:	Not Reported		
Note:	A nearby site that taps the same aquifer was being pumped.		
Level reading date:	1989-05-08	Feet below surface:	Not Reported
Feet to sea level:	Not Reported		
Note:	The site was flowing, but the head could not be measured without additional equipment.		
Level reading date:	1989-04-06	Feet below surface:	Not Reported
Feet to sea level:	Not Reported		
Note:	The site was flowing, but the head could not be measured without additional equipment.		
Level reading date:	1989-03-06	Feet below surface:	Not Reported
Feet to sea level:	Not Reported		
Note:	The site was flowing, but the head could not be measured without additional equipment.		
Level reading date:	1989-02-07	Feet below surface:	Not Reported
Feet to sea level:	Not Reported		
Note:	The site was flowing, but the head could not be measured without additional equipment.		
Level reading date:	1989-01-04	Feet below surface:	Not Reported
Feet to sea level:	Not Reported		
Note:	The site was flowing, but the head could not be measured without additional equipment.		
Level reading date:	1988-12-14	Feet below surface:	Not Reported
Feet to sea level:	Not Reported		
Note:	The site was flowing, but the head could not be measured without additional equipment.		

Docusign Envelope ID: 3773F87A-0B89-4932-BA2C-CA8383B3EEAD

Level reading date:	1988-12-13	Feet below surface:	Not Reported
Feet to sea level:	Not Reported		
Note:	The site was flowing, but the head could not be measured without additional equipment.		

Level reading date:	1988-11-10	Feet below surface:	Not Reported
Feet to sea level:	Not Reported		
Note:	The site was flowing, but the head could not be measured without additional equipment.		

Level reading date:	1988-10-25	Feet below surface:	Not Reported
Feet to sea level:	Not Reported		
Note:	The site was flowing, but the head could not be measured without additional equipment.		

Level reading date:	1988-10-12	Feet below surface:	Not Reported
Feet to sea level:	Not Reported		
Note:	The site was flowing, but the head could not be measured without additional equipment.		

Level reading date:	1988-09-09	Feet below surface:	Not Reported
Feet to sea level:	Not Reported		
Note:	The site was flowing, but the head could not be measured without additional equipment.		

Level reading date:	1988-08-31	Feet below surface:	Not Reported
Feet to sea level:	Not Reported		
Note:	The site was flowing, but the head could not be measured without additional equipment.		

Level reading date:	1988-08-11	Feet below surface:	Not Reported
Feet to sea level:	Not Reported		
Note:	The site was flowing, but the head could not be measured without additional equipment.		

Level reading date:	1988-07-06	Feet below surface:	0.73
Feet to sea level:	Not Reported	Note:	Not Reported

Level reading date:	1988-06-08	Feet below surface:	1.48
Feet to sea level:	Not Reported	Note:	Not Reported

Level reading date:	1988-06-07	Feet below surface:	1.50
Feet to sea level:	Not Reported	Note:	Not Reported

Level reading date:	1988-05-11	Feet below surface:	5.55
Feet to sea level:	Not Reported	Note:	Not Reported

Level reading date:	1988-04-12	Feet below surface:	14.39
Feet to sea level:	Not Reported	Note:	Not Reported

Level reading date:	1988-04-06	Feet below surface:	16.05
Feet to sea level:	Not Reported	Note:	Not Reported

Level reading date:	1988-03-16	Feet below surface:	12.55
Feet to sea level:	Not Reported	Note:	Not Reported

Level reading date:	1988-02-11	Feet below surface:	Not Reported
Feet to sea level:	Not Reported		
Note:	The site was flowing, but the head could not be measured without additional equipment.		

Level reading date:	1988-01-13	Feet below surface:	0.31
Feet to sea level:	Not Reported	Note:	Not Reported

Level reading date:	1988-01-06	Feet below surface:	0.35
Feet to sea level:	Not Reported	Note:	Not Reported

Level reading date:	1987-12-10	Feet below surface:	3.00
Feet to sea level:	Not Reported	Note:	Not Reported

Docusign Envelope ID: 3773F87A-0B89-4932-BA2C-CA8383B3EEAD

Level reading date:	1987-11-10	Feet below surface:	9.83
Feet to sea level:	Not Reported	Note:	Not Reported
Level reading date:	1987-11-02	Feet below surface:	11.43
Feet to sea level:	Not Reported	Note:	Not Reported
Level reading date:	1987-10-08	Feet below surface:	18.73
Feet to sea level:	Not Reported	Note:	Not Reported
Level reading date:	1987-09-09	Feet below surface:	11.97
Feet to sea level:	Not Reported	Note:	Not Reported
Level reading date:	1987-08-26	Feet below surface:	6.70
Feet to sea level:	Not Reported	Note:	Not Reported
Level reading date:	1987-08-12	Feet below surface:	0.66
Feet to sea level:	Not Reported	Note:	Not Reported
Level reading date:	1987-07-15	Feet below surface:	-0.63
Feet to sea level:	Not Reported	Note:	Not Reported
Level reading date:	1987-06-05	Feet below surface:	0.38
Feet to sea level:	Not Reported	Note:	Not Reported
Level reading date:	1987-05-06	Feet below surface:	0.73
Feet to sea level:	Not Reported	Note:	Not Reported
Level reading date:	1987-04-09	Feet below surface:	1.39
Feet to sea level:	Not Reported		
Note:	A nearby site that taps the same aquifer was flowing.		
Level reading date:	1987-03-21	Feet below surface:	8.70
Feet to sea level:	Not Reported	Note:	Not Reported
Level reading date:	1987-03-11	Feet below surface:	3.95
Feet to sea level:	Not Reported		
Note:	A nearby site that taps the same aquifer was flowing.		
Level reading date:	1987-02-05	Feet below surface:	6.95
Feet to sea level:	Not Reported	Note:	Not Reported
Level reading date:	1987-01-09	Feet below surface:	11.45
Feet to sea level:	Not Reported	Note:	Not Reported
Level reading date:	1986-12-23	Feet below surface:	14.33
Feet to sea level:	Not Reported	Note:	Not Reported
Level reading date:	1986-12-04	Feet below surface:	18.22
Feet to sea level:	Not Reported	Note:	Not Reported
Level reading date:	1986-11-12	Feet below surface:	26.99
Feet to sea level:	Not Reported	Note:	Not Reported
Level reading date:	1986-10-29	Feet below surface:	23.77
Feet to sea level:	Not Reported	Note:	Not Reported
Level reading date:	1986-10-13	Feet below surface:	25.05
Feet to sea level:	Not Reported	Note:	Not Reported
Level reading date:	1986-09-12	Feet below surface:	28.25
Feet to sea level:	Not Reported	Note:	Not Reported

Docusign Envelope ID: 3773F87A-0B89-4932-BA2C-CA8383B3EEAD

Level reading date:	1986-08-13	Feet below surface:	32.03
Feet to sea level:	Not Reported	Note:	Not Reported
Level reading date:	1986-07-07	Feet below surface:	27.08
Feet to sea level:	Not Reported	Note:	Not Reported
Level reading date:	1986-06-06	Feet below surface:	14.35
Feet to sea level:	Not Reported	Note:	Not Reported
Level reading date:	1986-05-08	Feet below surface:	13.60
Feet to sea level:	Not Reported	Note:	Not Reported
Level reading date:	1986-04-23	Feet below surface:	17.11
Feet to sea level:	Not Reported	Note:	Not Reported
Level reading date:	1986-04-15	Feet below surface:	21.15
Feet to sea level:	Not Reported	Note:	Not Reported
Level reading date:	1986-03-11	Feet below surface:	23.60
Feet to sea level:	Not Reported	Note:	Not Reported
Level reading date:	1986-02-07	Feet below surface:	20.23
Feet to sea level:	Not Reported	Note:	Not Reported
Level reading date:	1986-01-07	Feet below surface:	5.10
Feet to sea level:	Not Reported	Note:	Not Reported
Level reading date:	1985-12-04	Feet below surface:	7.80
Feet to sea level:	Not Reported	Note:	Not Reported
Level reading date:	1985-11-06	Feet below surface:	13.95
Feet to sea level:	Not Reported	Note:	Not Reported
Level reading date:	1985-10-03	Feet below surface:	8.60
Feet to sea level:	Not Reported	Note:	Not Reported
Level reading date:	1985-09-05	Feet below surface:	22.39
Feet to sea level:	Not Reported	Note:	Not Reported
Level reading date:	1985-08-14	Feet below surface:	22.10
Feet to sea level:	Not Reported	Note:	Not Reported
Level reading date:	1985-07-08	Feet below surface:	15.00
Feet to sea level:	Not Reported	Note:	Not Reported
Level reading date:	1985-06-06	Feet below surface:	3.18
Feet to sea level:	Not Reported	Note:	Not Reported
Level reading date:	1985-05-03	Feet below surface:	2.87
Feet to sea level:	Not Reported	Note:	Not Reported
Level reading date:	1985-04-03	Feet below surface:	8.00
Feet to sea level:	Not Reported	Note:	Not Reported
Level reading date:	1985-03-05	Feet below surface:	20.00
Feet to sea level:	Not Reported	Note:	Not Reported
Level reading date:	1985-02-04	Feet below surface:	13.83
Feet to sea level:	Not Reported	Note:	Not Reported
Level reading date:	1985-01-11	Feet below surface:	15.25
Feet to sea level:	Not Reported	Note:	Not Reported

Docusign Envelope ID: 3773F87A-0B89-4932-BA2C-CA8383B3EEAD

Level reading date:	1984-12-11	Feet below surface:	9.21
Feet to sea level:	Not Reported	Note:	Not Reported
Level reading date:	1984-11-05	Feet below surface:	10.25
Feet to sea level:	Not Reported	Note:	Not Reported
Level reading date:	1984-10-09	Feet below surface:	6.75
Feet to sea level:	Not Reported	Note:	Not Reported
Level reading date:	1984-09-12	Feet below surface:	12.54
Feet to sea level:	Not Reported	Note:	Not Reported
Level reading date:	1984-08-08	Feet below surface:	26.04
Feet to sea level:	Not Reported	Note:	The site had been pumped recently.
Level reading date:	1984-07-09	Feet below surface:	12.45
Feet to sea level:	Not Reported	Note:	Not Reported
Level reading date:	1984-06-05	Feet below surface:	10.25
Feet to sea level:	Not Reported	Note:	Not Reported
Level reading date:	1984-05-03	Feet below surface:	0.58
Feet to sea level:	Not Reported	Note:	Not Reported
Level reading date:	1984-01-05	Feet below surface:	Not Reported
Feet to sea level:	Not Reported		
Note:	The site was flowing, but the head could not be measured without additional equipment.		
Level reading date:	1983-12-06	Feet below surface:	Not Reported
Feet to sea level:	Not Reported		
Note:	The site was flowing, but the head could not be measured without additional equipment.		
Level reading date:	1983-11-03	Feet below surface:	9.25
Feet to sea level:	Not Reported	Note:	Not Reported
Level reading date:	1983-10-05	Feet below surface:	11.83
Feet to sea level:	Not Reported	Note:	Not Reported
Level reading date:	1983-09-01	Feet below surface:	24.29
Feet to sea level:	Not Reported	Note:	Not Reported
Level reading date:	1983-08-04	Feet below surface:	19.71
Feet to sea level:	Not Reported	Note:	Not Reported
Level reading date:	1983-07-13	Feet below surface:	12.62
Feet to sea level:	Not Reported	Note:	Not Reported
Level reading date:	1983-06-08	Feet below surface:	Not Reported
Feet to sea level:	Not Reported		
Note:	The site was flowing, but the head could not be measured without additional equipment.		
Level reading date:	1983-05-03	Feet below surface:	1.88
Feet to sea level:	Not Reported	Note:	Not Reported
Level reading date:	1983-04-12	Feet below surface:	1.58
Feet to sea level:	Not Reported	Note:	Not Reported
Level reading date:	1983-03-08	Feet below surface:	0.00
Feet to sea level:	Not Reported	Note:	Not Reported
Level reading date:	1983-02-03	Feet below surface:	Not Reported
Feet to sea level:	Not Reported		

Docusign Envelope ID: 3773F87A-0B89-4932-BA2C-CA8383B3EEAD

Note: The site was flowing, but the head could not be measured without additional equipment.

Level reading date:	1983-01-11	Feet below surface:	0.71
Feet to sea level:	Not Reported	Note:	Not Reported
Level reading date:	1982-12-02	Feet below surface:	3.05
Feet to sea level:	Not Reported	Note:	Not Reported
Level reading date:	1982-11-03	Feet below surface:	7.70
Feet to sea level:	Not Reported	Note:	Not Reported
Level reading date:	1982-10-08	Feet below surface:	16.86
Feet to sea level:	Not Reported	Note:	Not Reported
Level reading date:	1982-09-09	Feet below surface:	17.31
Feet to sea level:	Not Reported	Note:	Not Reported
Level reading date:	1982-08-04	Feet below surface:	14.44
Feet to sea level:	Not Reported	Note:	Not Reported
Level reading date:	1982-07-16	Feet below surface:	12.79
Feet to sea level:	Not Reported	Note:	Not Reported
Level reading date:	1982-06-04	Feet below surface:	3.20
Feet to sea level:	Not Reported	Note:	Not Reported
Level reading date:	1982-05-27	Feet below surface:	-0.03
Feet to sea level:	Not Reported	Note:	Not Reported
Level reading date:	1982-05-07	Feet below surface:	Not Reported
Feet to sea level:	Not Reported		

Note: The site was flowing, but the head could not be measured without additional equipment.

Level reading date:	1982-04-06	Feet below surface:	-0.63
Feet to sea level:	Not Reported	Note:	Not Reported
Level reading date:	1982-03-29	Feet below surface:	1.91
Feet to sea level:	Not Reported	Note:	Not Reported
Level reading date:	1982-03-05	Feet below surface:	0.88
Feet to sea level:	Not Reported	Note:	Not Reported
Level reading date:	1982-02-23	Feet below surface:	0.76
Feet to sea level:	Not Reported	Note:	Not Reported
Level reading date:	1982-02-02	Feet below surface:	1.86
Feet to sea level:	Not Reported	Note:	Not Reported
Level reading date:	1982-01-12	Feet below surface:	2.79
Feet to sea level:	Not Reported	Note:	Not Reported
Level reading date:	1981-12-17	Feet below surface:	6.19
Feet to sea level:	Not Reported	Note:	Not Reported
Level reading date:	1981-12-16	Feet below surface:	11.58
Feet to sea level:	Not Reported	Note:	Not Reported
Level reading date:	1981-11-06	Feet below surface:	14.37
Feet to sea level:	Not Reported	Note:	Not Reported
Level reading date:	1981-10-13	Feet below surface:	19.35
Feet to sea level:	Not Reported	Note:	Not Reported

Docusign Envelope ID: 3773F87A-0B89-4932-BA2C-CA8383B3EEAD

GEOCHECK® - PHYSICAL SETTING SOURCE MAP FINDINGS

Level reading date:	1981-10-07	Feet below surface:	25.17
Feet to sea level:	Not Reported	Note:	Not Reported
Level reading date:	1981-09-11	Feet below surface:	24.00
Feet to sea level:	Not Reported	Note:	Not Reported
Level reading date:	1981-08-10	Feet below surface:	20.76
Feet to sea level:	Not Reported	Note:	Not Reported
Level reading date:	1981-08-05	Feet below surface:	15.59
Feet to sea level:	Not Reported	Note:	Not Reported
Level reading date:	1981-08-03	Feet below surface:	21.91
Feet to sea level:	Not Reported	Note:	Not Reported
Level reading date:	1981-07-10	Feet below surface:	9.38
Feet to sea level:	Not Reported	Note:	Not Reported
Level reading date:	1981-06-23	Feet below surface:	8.05
Feet to sea level:	Not Reported	Note:	Not Reported
Level reading date:	1981-05-29	Feet below surface:	8.22
Feet to sea level:	Not Reported	Note:	Not Reported
Level reading date:	1981-05-15	Feet below surface:	10.61
Feet to sea level:	Not Reported	Note:	Not Reported
Level reading date:	1981-04-09	Feet below surface:	9.98
Feet to sea level:	Not Reported	Note:	Not Reported
Level reading date:	1981-03-22	Feet below surface:	11.04
Feet to sea level:	Not Reported	Note:	Not Reported
Level reading date:	1981-03-10	Feet below surface:	15.64
Feet to sea level:	Not Reported	Note:	Not Reported
Level reading date:	1981-02-24	Feet below surface:	16.79
Feet to sea level:	Not Reported	Note:	Not Reported
Level reading date:	1981-01-16	Feet below surface:	21.49
Feet to sea level:	Not Reported	Note:	Not Reported
Level reading date:	1981-01-15	Feet below surface:	21.76
Feet to sea level:	Not Reported	Note:	Not Reported
Level reading date:	1980-12-22	Feet below surface:	23.85
Feet to sea level:	Not Reported	Note:	Not Reported
Level reading date:	1980-12-19	Feet below surface:	25.17
Feet to sea level:	Not Reported	Note:	Not Reported
Level reading date:	1980-12-18	Feet below surface:	25.31
Feet to sea level:	Not Reported	Note:	Not Reported
Level reading date:	1980-12-15	Feet below surface:	25.84
Feet to sea level:	Not Reported	Note:	Not Reported
Level reading date:	1980-12-12	Feet below surface:	26.35
Feet to sea level:	Not Reported	Note:	Not Reported
Level reading date:	1980-12-10	Feet below surface:	27.23
Feet to sea level:	Not Reported	Note:	Not Reported

Docusign Envelope ID: 3773F87A-0B89-4932-BA2C-CA8383B3EEAD

Level reading date:	1980-12-09	Feet below surface:	27.31
Feet to sea level:	Not Reported	Note:	Not Reported
Level reading date:	1980-12-08	Feet below surface:	27.45
Feet to sea level:	Not Reported	Note:	Not Reported
Level reading date:	1980-12-05	Feet below surface:	29.27
Feet to sea level:	Not Reported	Note:	Not Reported
Level reading date:	1980-12-03	Feet below surface:	29.76
Feet to sea level:	Not Reported	Note:	Not Reported
Level reading date:	1980-12-02	Feet below surface:	29.37
Feet to sea level:	Not Reported	Note:	Not Reported
Level reading date:	1980-11-25	Feet below surface:	29.10
Feet to sea level:	Not Reported	Note:	Not Reported
Level reading date:	1980-11-07	Feet below surface:	30.16
Feet to sea level:	Not Reported	Note:	Not Reported
Level reading date:	1980-10-08	Feet below surface:	30.08
Feet to sea level:	Not Reported	Note:	Not Reported
Level reading date:	1980-09-22	Feet below surface:	30.95
Feet to sea level:	Not Reported	Note:	Not Reported
Level reading date:	1980-09-09	Feet below surface:	32.16
Feet to sea level:	Not Reported	Note:	Not Reported
Level reading date:	1980-08-06	Feet below surface:	33.07
Feet to sea level:	Not Reported	Note:	Not Reported
Level reading date:	1980-07-23	Feet below surface:	32.88
Feet to sea level:	Not Reported	Note:	Not Reported
Level reading date:	1980-07-10	Feet below surface:	32.30
Feet to sea level:	Not Reported	Note:	Not Reported
Level reading date:	1980-06-05	Feet below surface:	32.19
Feet to sea level:	Not Reported	Note:	Not Reported
Level reading date:	1980-05-27	Feet below surface:	34.24
Feet to sea level:	Not Reported	Note:	Not Reported
Level reading date:	1980-05-20	Feet below surface:	34.66
Feet to sea level:	Not Reported	Note:	Not Reported
Level reading date:	1980-04-19	Feet below surface:	28.80
Feet to sea level:	Not Reported	Note:	Not Reported
Level reading date:	1980-03-11	Feet below surface:	28.44
Feet to sea level:	Not Reported	Note:	Not Reported
Level reading date:	1980-02-12	Feet below surface:	27.90
Feet to sea level:	Not Reported	Note:	Not Reported
Level reading date:	1980-01-23	Feet below surface:	32.44
Feet to sea level:	Not Reported	Note:	Not Reported
Level reading date:	1980-01-16	Feet below surface:	33.00
Feet to sea level:	Not Reported	Note:	Not Reported

GEOCHECK® - PHYSICAL SETTING SOURCE MAP FINDINGS

Level reading date:	1979-11-09	Feet below surface:	29.85
Feet to sea level:	Not Reported	Note:	Not Reported
Level reading date:	1979-09-17	Feet below surface:	29.20
Feet to sea level:	Not Reported	Note:	Not Reported
Level reading date:	1979-08-08	Feet below surface:	28.48
Feet to sea level:	Not Reported	Note:	Not Reported
Level reading date:	1979-07-09	Feet below surface:	24.85
Feet to sea level:	Not Reported	Note:	Not Reported
Level reading date:	1979-06-14	Feet below surface:	14.90
Feet to sea level:	Not Reported	Note:	Not Reported
Level reading date:	1979-05-08	Feet below surface:	13.27
Feet to sea level:	Not Reported	Note:	Not Reported
Level reading date:	1979-04-11	Feet below surface:	13.40
Feet to sea level:	Not Reported	Note:	Not Reported
Level reading date:	1979-03-07	Feet below surface:	15.86
Feet to sea level:	Not Reported	Note:	Not Reported
Level reading date:	1979-01-30	Feet below surface:	13.04
Feet to sea level:	Not Reported	Note:	Not Reported
Level reading date:	1979-01-08	Feet below surface:	11.77
Feet to sea level:	Not Reported	Note:	Not Reported
Level reading date:	1978-12-14	Feet below surface:	12.39
Feet to sea level:	Not Reported	Note:	Not Reported
Level reading date:	1978-11-29	Feet below surface:	13.43
Feet to sea level:	Not Reported	Note:	Not Reported
Level reading date:	1978-11-13	Feet below surface:	15.43
Feet to sea level:	Not Reported	Note:	Not Reported
Level reading date:	1978-10-26	Feet below surface:	15.33
Feet to sea level:	Not Reported	Note:	Not Reported
Level reading date:	1978-10-12	Feet below surface:	13.68
Feet to sea level:	Not Reported	Note:	Not Reported
Level reading date:	1978-09-29	Feet below surface:	9.95
Feet to sea level:	Not Reported	Note:	Not Reported

AS515
East
1/2 - 1 Mile
Lower

FED USGS **USGS40000143651**

Organization ID:	USGS-CA		
Organization Name:	USGS California Water Science Center		
Monitor Location:	004N027W23E001S	Type:	Well
Description:	Not Reported	HUC:	18060013
Drainage Area:	Not Reported	Drainage Area Units:	Not Reported
Contrib Drainage Area:	Not Reported	Contrib Drainage Area Unts:	Not Reported
Aquifer:	California Coastal Basin aquifers		
Formation Type:	Not Reported	Aquifer Type:	Not Reported

Docusign Envelope ID: 3773F87A-0B89-4932-BA2C-CA8383B3EEAD

GEOCHECK® - PHYSICAL SETTING SOURCE MAP FINDINGS

Construction Date:	19780825	Well Depth:	805
Well Depth Units:	ft	Well Hole Depth:	850
Well Hole Depth Units:	ft		

Ground water levels,Number of Measurements:	205	Level reading date:	1991-09-17
Feet below surface:	0.83	Feet to sea level:	Not Reported
Note:	Not Reported		

Level reading date:	1991-08-05	Feet below surface:	1.59
Feet to sea level:	Not Reported		
Note:	A nearby site that taps the same aquifer was flowing.		

Level reading date:	1991-07-11	Feet below surface:	2.18
Feet to sea level:	Not Reported		
Note:	A nearby site that taps the same aquifer was being pumped.		

Level reading date:	1991-06-11	Feet below surface:	3.04
Feet to sea level:	Not Reported	Note:	Not Reported

Level reading date:	1991-05-08	Feet below surface:	4.47
Feet to sea level:	Not Reported	Note:	Not Reported

Level reading date:	1991-04-10	Feet below surface:	6.33
Feet to sea level:	Not Reported		
Note:	A nearby site that taps the same aquifer was being pumped.		

Level reading date:	1991-03-11	Feet below surface:	9.44
Feet to sea level:	Not Reported	Note:	Not Reported

Level reading date:	1991-02-12	Feet below surface:	12.97
Feet to sea level:	Not Reported	Note:	Not Reported

Level reading date:	1991-01-30	Feet below surface:	13.89
Feet to sea level:	Not Reported	Note:	Not Reported

Level reading date:	1991-01-10	Feet below surface:	17.24
Feet to sea level:	Not Reported		
Note:	A nearby site that taps the same aquifer was being pumped.		

Level reading date:	1990-12-14	Feet below surface:	25.65
Feet to sea level:	Not Reported		
Note:	A nearby site that taps the same aquifer was being pumped.		

Level reading date:	1990-12-03	Feet below surface:	27.15
Feet to sea level:	Not Reported	Note:	Not Reported

Level reading date:	1990-11-12	Feet below surface:	35.71
Feet to sea level:	Not Reported	Note:	Not Reported

Level reading date:	1990-10-16	Feet below surface:	36.40
Feet to sea level:	Not Reported	Note:	Not Reported

Level reading date:	1990-10-11	Feet below surface:	36.36
Feet to sea level:	Not Reported		
Note:	A nearby site that taps the same aquifer was being pumped.		

Level reading date:	1990-09-12	Feet below surface:	34.60
Feet to sea level:	Not Reported	Note:	Not Reported

Level reading date:	1990-08-08	Feet below surface:	34.91
Feet to sea level:	Not Reported		

Docusign Envelope ID: 3773F87A-0B89-4932-BA2C-CA8383B3EEAD

Note: A nearby site that taps the same aquifer was being pumped.

Level reading date: 1990-08-06 Feet below surface: 33.12
Feet to sea level: Not Reported Note: Not Reported

Level reading date: 1990-07-10 Feet below surface: 35.65
Feet to sea level: Not Reported
Note: A nearby site that taps the same aquifer was being pumped.

Level reading date: 1990-06-07 Feet below surface: 34.49
Feet to sea level: Not Reported
Note: A nearby site that taps the same aquifer was being pumped.

Level reading date: 1990-06-04 Feet below surface: 35.01
Feet to sea level: Not Reported Note: Not Reported

Level reading date: 1990-05-09 Feet below surface: 34.60
Feet to sea level: Not Reported
Note: A nearby site that taps the same aquifer was being pumped.

Level reading date: 1990-04-10 Feet below surface: 30.94
Feet to sea level: Not Reported
Note: A nearby site that taps the same aquifer was being pumped.

Level reading date: 1990-04-02 Feet below surface: 32.28
Feet to sea level: Not Reported Note: Not Reported

Level reading date: 1990-03-09 Feet below surface: 28.68
Feet to sea level: Not Reported
Note: A nearby site that taps the same aquifer was being pumped.

Level reading date: 1990-02-09 Feet below surface: 26.09
Feet to sea level: Not Reported
Note: A nearby site that taps the same aquifer was being pumped.

Level reading date: 1990-02-05 Feet below surface: 26.67
Feet to sea level: Not Reported Note: Not Reported

Level reading date: 1990-01-09 Feet below surface: 29.61
Feet to sea level: Not Reported
Note: A nearby site that taps the same aquifer was being pumped.

Level reading date: 1989-12-07 Feet below surface: 28.54
Feet to sea level: Not Reported
Note: A nearby site that taps the same aquifer was being pumped.

Level reading date: 1989-12-04 Feet below surface: 27.12
Feet to sea level: Not Reported Note: Not Reported

Level reading date: 1989-11-08 Feet below surface: 26.78
Feet to sea level: Not Reported
Note: A nearby site that taps the same aquifer was being pumped.

Level reading date: 1989-11-06 Feet below surface: 25.39
Feet to sea level: Not Reported Note: Not Reported

Level reading date: 1989-10-09 Feet below surface: 24.72
Feet to sea level: Not Reported
Note: A nearby site that taps the same aquifer was being pumped.

Level reading date: 1989-09-15 Feet below surface: 26.00
Feet to sea level: Not Reported

Docusign Envelope ID: 3773F87A-0B89-4932-BA2C-CA8383B3EEAD

Note:	A nearby site that taps the same aquifer was being pumped.		
Level reading date:	1989-08-22	Feet below surface:	23.01
Feet to sea level:	Not Reported	Note:	Not Reported
Level reading date:	1989-08-21	Feet below surface:	23.01
Feet to sea level:	Not Reported	Note:	Not Reported
Level reading date:	1989-08-16	Feet below surface:	22.23
Feet to sea level:	Not Reported	Note:	Not Reported
Level reading date:	1989-08-09	Feet below surface:	21.22
Feet to sea level:	Not Reported		
Note:	A nearby site that taps the same aquifer was being pumped.		
Level reading date:	1989-07-10	Feet below surface:	15.78
Feet to sea level:	Not Reported		
Note:	A nearby site that taps the same aquifer was being pumped.		
Level reading date:	1989-06-05	Feet below surface:	2.05
Feet to sea level:	Not Reported	Note:	Not Reported
Level reading date:	1989-05-08	Feet below surface:	Not Reported
Feet to sea level:	Not Reported		
Note:	The site was flowing, but the head could not be measured without additional equipment.		
Level reading date:	1989-04-06	Feet below surface:	Not Reported
Feet to sea level:	Not Reported		
Note:	The site was flowing, but the head could not be measured without additional equipment.		
Level reading date:	1989-03-29	Feet below surface:	Not Reported
Feet to sea level:	Not Reported		
Note:	The site was flowing, but the head could not be measured without additional equipment.		
Level reading date:	1989-03-06	Feet below surface:	Not Reported
Feet to sea level:	Not Reported		
Note:	The site was flowing, but the head could not be measured without additional equipment.		
Level reading date:	1989-02-07	Feet below surface:	Not Reported
Feet to sea level:	Not Reported		
Note:	The site was flowing, but the head could not be measured without additional equipment.		
Level reading date:	1989-01-30	Feet below surface:	Not Reported
Feet to sea level:	Not Reported		
Note:	The site was flowing, but the head could not be measured without additional equipment.		
Level reading date:	1989-01-04	Feet below surface:	Not Reported
Feet to sea level:	Not Reported		
Note:	The site was flowing, but the head could not be measured without additional equipment.		
Level reading date:	1988-12-14	Feet below surface:	-0.83
Feet to sea level:	Not Reported		
Note:	A nearby site that taps the same aquifer was flowing.		
Level reading date:	1988-12-13	Feet below surface:	Not Reported
Feet to sea level:	Not Reported		
Note:	The site was flowing, but the head could not be measured without additional equipment.		
Level reading date:	1988-11-10	Feet below surface:	Not Reported
Feet to sea level:	Not Reported		
Note:	The site was flowing, but the head could not be measured without additional equipment.		

Docusign Envelope ID: 3773F87A-0B89-4932-BA2C-CA8383B3EEAD

Level reading date:	1988-10-25	Feet below surface:	-0.90
Feet to sea level:	Not Reported		
Note:	A nearby site that taps the same aquifer was flowing.		
Level reading date:	1988-10-12	Feet below surface:	Not Reported
Feet to sea level:	Not Reported		
Note:	The site was flowing, but the head could not be measured without additional equipment.		
Level reading date:	1988-09-08	Feet below surface:	Not Reported
Feet to sea level:	Not Reported		
Note:	The site was flowing, but the head could not be measured without additional equipment.		
Level reading date:	1988-08-31	Feet below surface:	-0.80
Feet to sea level:	Not Reported	Note:	Not Reported
Level reading date:	1988-08-11	Feet below surface:	Not Reported
Feet to sea level:	Not Reported		
Note:	The site was flowing, but the head could not be measured without additional equipment.		
Level reading date:	1988-07-06	Feet below surface:	1.21
Feet to sea level:	Not Reported	Note:	Not Reported
Level reading date:	1988-06-08	Feet below surface:	2.07
Feet to sea level:	Not Reported	Note:	Not Reported
Level reading date:	1988-06-07	Feet below surface:	2.10
Feet to sea level:	Not Reported	Note:	Not Reported
Level reading date:	1988-05-11	Feet below surface:	6.25
Feet to sea level:	Not Reported	Note:	Not Reported
Level reading date:	1988-04-12	Feet below surface:	15.29
Feet to sea level:	Not Reported	Note:	Not Reported
Level reading date:	1988-04-06	Feet below surface:	16.90
Feet to sea level:	Not Reported	Note:	Not Reported
Level reading date:	1988-03-16	Feet below surface:	13.00
Feet to sea level:	Not Reported	Note:	Not Reported
Level reading date:	1988-02-11	Feet below surface:	0.58
Feet to sea level:	Not Reported	Note:	Not Reported
Level reading date:	1988-01-13	Feet below surface:	1.23
Feet to sea level:	Not Reported	Note:	Not Reported
Level reading date:	1988-01-06	Feet below surface:	1.53
Feet to sea level:	Not Reported	Note:	Not Reported
Level reading date:	1987-12-10	Feet below surface:	3.66
Feet to sea level:	Not Reported	Note:	Not Reported
Level reading date:	1987-11-10	Feet below surface:	10.33
Feet to sea level:	Not Reported	Note:	Not Reported
Level reading date:	1987-11-02	Feet below surface:	11.37
Feet to sea level:	Not Reported	Note:	Not Reported
Level reading date:	1987-10-08	Feet below surface:	18.60
Feet to sea level:	Not Reported	Note:	Not Reported
Level reading date:	1987-09-09	Feet below surface:	11.91

Docusign Envelope ID: 3773F87A-0B89-4932-BA2C-CA8383B3EEAD

Feet to sea level:	Not Reported	Note:	Not Reported
Level reading date:	1987-08-26	Feet below surface:	6.91
Feet to sea level:	Not Reported	Note:	Not Reported
Level reading date:	1987-08-12	Feet below surface:	0.99
Feet to sea level:	Not Reported	Note:	Not Reported
Level reading date:	1987-07-15	Feet below surface:	0.24
Feet to sea level:	Not Reported	Note:	Not Reported
Level reading date:	1987-06-23	Feet below surface:	-0.6
Feet to sea level:	Not Reported	Note:	Not Reported
Level reading date:	1987-06-05	Feet below surface:	0.21
Feet to sea level:	Not Reported	Note:	Not Reported
Level reading date:	1987-05-06	Feet below surface:	0.72
Feet to sea level:	Not Reported	Note:	Not Reported
Level reading date:	1987-04-21	Feet below surface:	1.45
Feet to sea level:	Not Reported	Note:	Not Reported
Level reading date:	1987-04-09	Feet below surface:	2.06
Feet to sea level:	Not Reported		
Note:	A nearby site that taps the same aquifer was flowing.		
Level reading date:	1987-03-11	Feet below surface:	3.84
Feet to sea level:	Not Reported		
Note:	A nearby site that taps the same aquifer was flowing.		
Level reading date:	1987-02-05	Feet below surface:	6.79
Feet to sea level:	Not Reported	Note:	Not Reported
Level reading date:	1987-02-03	Feet below surface:	7.13
Feet to sea level:	Not Reported	Note:	Not Reported
Level reading date:	1987-01-09	Feet below surface:	11.84
Feet to sea level:	Not Reported	Note:	Not Reported
Level reading date:	1986-12-23	Feet below surface:	18.03
Feet to sea level:	Not Reported	Note:	Not Reported
Level reading date:	1986-12-04	Feet below surface:	19.56
Feet to sea level:	Not Reported	Note:	Not Reported
Level reading date:	1986-11-12	Feet below surface:	26.60
Feet to sea level:	Not Reported	Note:	Not Reported
Level reading date:	1986-10-13	Feet below surface:	26.72
Feet to sea level:	Not Reported	Note:	Not Reported
Level reading date:	1986-09-12	Feet below surface:	30.09
Feet to sea level:	Not Reported	Note:	Not Reported
Level reading date:	1986-08-13	Feet below surface:	34.06
Feet to sea level:	Not Reported	Note:	Not Reported
Level reading date:	1986-07-07	Feet below surface:	28.75
Feet to sea level:	Not Reported	Note:	Not Reported
Level reading date:	1986-06-06	Feet below surface:	15.17

Docusign Envelope ID: 3773F87A-0B89-4932-BA2C-CA8383B3EEAD

Feet to sea level:	Not Reported	Note:	Not Reported
Level reading date:	1986-05-08	Feet below surface:	13.70
Feet to sea level:	Not Reported	Note:	Not Reported
Level reading date:	1986-04-23	Feet below surface:	21.06
Feet to sea level:	Not Reported	Note:	Not Reported
Level reading date:	1986-04-15	Feet below surface:	22.98
Feet to sea level:	Not Reported	Note:	Not Reported
Level reading date:	1986-03-11	Feet below surface:	25.26
Feet to sea level:	Not Reported	Note:	Not Reported
Level reading date:	1986-02-07	Feet below surface:	25.75
Feet to sea level:	Not Reported	Note:	Not Reported
Level reading date:	1986-01-07	Feet below surface:	5.45
Feet to sea level:	Not Reported	Note:	Not Reported
Level reading date:	1985-12-04	Feet below surface:	8.10
Feet to sea level:	Not Reported	Note:	Not Reported
Level reading date:	1985-11-06	Feet below surface:	14.70
Feet to sea level:	Not Reported	Note:	Not Reported
Level reading date:	1985-10-03	Feet below surface:	28.60
Feet to sea level:	Not Reported	Note:	Not Reported
Level reading date:	1985-09-05	Feet below surface:	30.60
Feet to sea level:	Not Reported	Note:	Not Reported
Level reading date:	1985-08-14	Feet below surface:	35.27
Feet to sea level:	Not Reported	Note:	Not Reported
Level reading date:	1985-07-08	Feet below surface:	29.75
Feet to sea level:	Not Reported	Note:	Not Reported
Level reading date:	1985-06-06	Feet below surface:	8.84
Feet to sea level:	Not Reported	Note:	Not Reported
Level reading date:	1985-05-03	Feet below surface:	8.98
Feet to sea level:	Not Reported	Note:	Not Reported
Level reading date:	1985-04-03	Feet below surface:	21.08
Feet to sea level:	Not Reported	Note:	Not Reported
Level reading date:	1985-03-05	Feet below surface:	31.88
Feet to sea level:	Not Reported	Note:	Not Reported
Level reading date:	1985-02-04	Feet below surface:	35.00
Feet to sea level:	Not Reported	Note:	Not Reported
Level reading date:	1985-01-11	Feet below surface:	34.87
Feet to sea level:	Not Reported	Note:	Not Reported
Level reading date:	1984-12-11	Feet below surface:	39.16
Feet to sea level:	Not Reported	Note:	Not Reported
Level reading date:	1984-11-05	Feet below surface:	25.08
Feet to sea level:	Not Reported	Note:	Not Reported

Docusign Envelope ID: 3773F87A-0B89-4932-BA2C-CA8383B3EEAD

Level reading date:	1984-10-09	Feet below surface:	40.58
Feet to sea level:	Not Reported	Note:	Not Reported
Level reading date:	1984-09-12	Feet below surface:	46.95
Feet to sea level:	Not Reported	Note:	Not Reported
Level reading date:	1984-08-08	Feet below surface:	45.91
Feet to sea level:	Not Reported	Note:	Not Reported
Level reading date:	1984-07-09	Feet below surface:	42.37
Feet to sea level:	Not Reported	Note:	Not Reported
Level reading date:	1984-06-05	Feet below surface:	29.87
Feet to sea level:	Not Reported	Note:	Not Reported
Level reading date:	1984-05-03	Feet below surface:	9.42
Feet to sea level:	Not Reported	Note:	Not Reported
Level reading date:	1984-04-10	Feet below surface:	0.38
Feet to sea level:	Not Reported	Note:	Not Reported
Level reading date:	1984-01-05	Feet below surface:	Not Reported
Feet to sea level:	Not Reported		
Note:	The site was flowing, but the head could not be measured without additional equipment.		
Level reading date:	1983-12-06	Feet below surface:	Not Reported
Feet to sea level:	Not Reported		
Note:	The site was flowing, but the head could not be measured without additional equipment.		
Level reading date:	1983-11-03	Feet below surface:	15.45
Feet to sea level:	Not Reported	Note:	Not Reported
Level reading date:	1983-10-05	Feet below surface:	49.00
Feet to sea level:	Not Reported	Note:	Not Reported
Level reading date:	1983-09-01	Feet below surface:	49.42
Feet to sea level:	Not Reported	Note:	Not Reported
Level reading date:	1983-08-04	Feet below surface:	42.75
Feet to sea level:	Not Reported	Note:	Not Reported
Level reading date:	1983-07-13	Feet below surface:	24.63
Feet to sea level:	Not Reported	Note:	Not Reported
Level reading date:	1983-06-08	Feet below surface:	Not Reported
Feet to sea level:	Not Reported		
Note:	The site was flowing, but the head could not be measured without additional equipment.		
Level reading date:	1983-05-03	Feet below surface:	3.42
Feet to sea level:	Not Reported	Note:	Not Reported
Level reading date:	1983-04-12	Feet below surface:	5.37
Feet to sea level:	Not Reported	Note:	Not Reported
Level reading date:	1983-03-08	Feet below surface:	1.90
Feet to sea level:	Not Reported	Note:	Not Reported
Level reading date:	1983-02-03	Feet below surface:	2.80
Feet to sea level:	Not Reported	Note:	Not Reported
Level reading date:	1983-01-11	Feet below surface:	5.40
Feet to sea level:	Not Reported	Note:	Not Reported

Docusign Envelope ID: 3773F87A-0B89-4932-BA2C-CA8383B3EEAD

Level reading date:	1982-12-02	Feet below surface:	8.19
Feet to sea level:	Not Reported	Note:	Not Reported
Level reading date:	1982-11-03	Feet below surface:	12.72
Feet to sea level:	Not Reported	Note:	Not Reported
Level reading date:	1982-10-08	Feet below surface:	26.33
Feet to sea level:	Not Reported	Note:	Not Reported
Level reading date:	1982-09-09	Feet below surface:	34.98
Feet to sea level:	Not Reported	Note:	Not Reported
Level reading date:	1982-08-04	Feet below surface:	32.75
Feet to sea level:	Not Reported	Note:	Not Reported
Level reading date:	1982-07-16	Feet below surface:	29.89
Feet to sea level:	Not Reported	Note:	Not Reported
Level reading date:	1982-06-04	Feet below surface:	16.60
Feet to sea level:	Not Reported	Note:	Not Reported
Level reading date:	1982-05-27	Feet below surface:	1.91
Feet to sea level:	Not Reported	Note:	Not Reported
Level reading date:	1982-05-07	Feet below surface:	Not Reported
Feet to sea level:	Not Reported		
Note:	The site was flowing, but the head could not be measured without additional equipment.		
Level reading date:	1982-04-06	Feet below surface:	3.00
Feet to sea level:	Not Reported	Note:	Not Reported
Level reading date:	1982-03-29	Feet below surface:	6.83
Feet to sea level:	Not Reported	Note:	Not Reported
Level reading date:	1982-03-05	Feet below surface:	5.00
Feet to sea level:	Not Reported	Note:	Not Reported
Level reading date:	1982-02-23	Feet below surface:	5.64
Feet to sea level:	Not Reported	Note:	Not Reported
Level reading date:	1982-02-02	Feet below surface:	4.16
Feet to sea level:	Not Reported	Note:	Not Reported
Level reading date:	1982-01-12	Feet below surface:	5.80
Feet to sea level:	Not Reported	Note:	Not Reported
Level reading date:	1981-12-17	Feet below surface:	8.68
Feet to sea level:	Not Reported	Note:	Not Reported
Level reading date:	1981-12-16	Feet below surface:	26.68
Feet to sea level:	Not Reported	Note:	Not Reported
Level reading date:	1981-11-06	Feet below surface:	27.43
Feet to sea level:	Not Reported	Note:	Not Reported
Level reading date:	1981-10-13	Feet below surface:	28.00
Feet to sea level:	Not Reported	Note:	Not Reported
Level reading date:	1981-10-07	Feet below surface:	34.11
Feet to sea level:	Not Reported	Note:	Not Reported
Level reading date:	1981-09-11	Feet below surface:	44.09

Docusign Envelope ID: 3773F87A-0B89-4932-BA2C-CA8383B3EEAD

Feet to sea level:	Not Reported	Note:	Not Reported
Level reading date:	1981-08-10	Feet below surface:	34.03
Feet to sea level:	Not Reported	Note:	Not Reported
Level reading date:	1981-08-05	Feet below surface:	36.02
Feet to sea level:	Not Reported	Note:	Not Reported
Level reading date:	1981-08-03	Feet below surface:	29.28
Feet to sea level:	Not Reported	Note:	Not Reported
Level reading date:	1981-07-10	Feet below surface:	28.00
Feet to sea level:	Not Reported	Note:	Not Reported
Level reading date:	1981-06-23	Feet below surface:	20.00
Feet to sea level:	Not Reported	Note:	Not Reported
Level reading date:	1981-05-29	Feet below surface:	10.47
Feet to sea level:	Not Reported	Note:	Not Reported
Level reading date:	1981-05-15	Feet below surface:	14.92
Feet to sea level:	Not Reported	Note:	Not Reported
Level reading date:	1981-04-09	Feet below surface:	16.81
Feet to sea level:	Not Reported	Note:	Not Reported
Level reading date:	1981-03-24	Feet below surface:	14.49
Feet to sea level:	Not Reported	Note:	Not Reported
Level reading date:	1981-03-10	Feet below surface:	22.21
Feet to sea level:	Not Reported	Note:	Not Reported
Level reading date:	1981-02-24	Feet below surface:	27.19
Feet to sea level:	Not Reported	Note:	Not Reported
Level reading date:	1981-01-16	Feet below surface:	29.33
Feet to sea level:	Not Reported	Note:	Not Reported
Level reading date:	1981-01-15	Feet below surface:	29.58
Feet to sea level:	Not Reported	Note:	Not Reported
Level reading date:	1980-12-22	Feet below surface:	32.28
Feet to sea level:	Not Reported	Note:	Not Reported
Level reading date:	1980-12-19	Feet below surface:	34.20
Feet to sea level:	Not Reported	Note:	Not Reported
Level reading date:	1980-12-18	Feet below surface:	34.66
Feet to sea level:	Not Reported	Note:	Not Reported
Level reading date:	1980-12-15	Feet below surface:	36.17
Feet to sea level:	Not Reported	Note:	Not Reported
Level reading date:	1980-12-12	Feet below surface:	37.75
Feet to sea level:	Not Reported	Note:	Not Reported
Level reading date:	1980-12-10	Feet below surface:	39.54
Feet to sea level:	Not Reported	Note:	Not Reported
Level reading date:	1980-12-09	Feet below surface:	39.97
Feet to sea level:	Not Reported	Note:	Not Reported

Docusign Envelope ID: 3773F87A-0B89-4932-BA2C-CA8383B3EEAD

Level reading date:	1980-12-08	Feet below surface:	40.64
Feet to sea level:	Not Reported	Note:	Not Reported
Level reading date:	1980-12-05	Feet below surface:	44.38
Feet to sea level:	Not Reported	Note:	Not Reported
Level reading date:	1980-12-02	Feet below surface:	46.80
Feet to sea level:	Not Reported	Note:	Not Reported
Level reading date:	1980-11-25	Feet below surface:	44.39
Feet to sea level:	Not Reported	Note:	Not Reported
Level reading date:	1980-11-07	Feet below surface:	46.49
Feet to sea level:	Not Reported	Note:	Not Reported
Level reading date:	1980-10-08	Feet below surface:	48.68
Feet to sea level:	Not Reported	Note:	Not Reported
Level reading date:	1980-09-22	Feet below surface:	48.15
Feet to sea level:	Not Reported	Note:	Not Reported
Level reading date:	1980-09-09	Feet below surface:	50.58
Feet to sea level:	Not Reported	Note:	Not Reported
Level reading date:	1980-08-06	Feet below surface:	57.18
Feet to sea level:	Not Reported	Note:	Not Reported
Level reading date:	1980-07-23	Feet below surface:	56.12
Feet to sea level:	Not Reported	Note:	Not Reported
Level reading date:	1980-07-10	Feet below surface:	55.67
Feet to sea level:	Not Reported	Note:	Not Reported
Level reading date:	1980-06-05	Feet below surface:	55.06
Feet to sea level:	Not Reported	Note:	Not Reported
Level reading date:	1980-05-27	Feet below surface:	53.96
Feet to sea level:	Not Reported	Note:	Not Reported
Level reading date:	1980-05-20	Feet below surface:	57.22
Feet to sea level:	Not Reported	Note:	Not Reported
Level reading date:	1980-04-19	Feet below surface:	44.20
Feet to sea level:	Not Reported	Note:	Not Reported
Level reading date:	1980-03-11	Feet below surface:	44.00
Feet to sea level:	Not Reported	Note:	Not Reported
Level reading date:	1980-02-12	Feet below surface:	48.00
Feet to sea level:	Not Reported	Note:	Not Reported
Level reading date:	1980-01-23	Feet below surface:	45.01
Feet to sea level:	Not Reported	Note:	Not Reported
Level reading date:	1980-01-16	Feet below surface:	46.23
Feet to sea level:	Not Reported	Note:	Not Reported
Level reading date:	1979-11-09	Feet below surface:	51.34
Feet to sea level:	Not Reported	Note:	Not Reported
Level reading date:	1979-09-17	Feet below surface:	49.55
Feet to sea level:	Not Reported	Note:	Not Reported

Docusign Envelope ID: 3773F87A-0B89-4932-BA2C-CA8383B3EEAD

Level reading date:	1979-08-08	Feet below surface:	47.58
Feet to sea level:	Not Reported	Note:	Not Reported
Level reading date:	1979-07-09	Feet below surface:	43.32
Feet to sea level:	Not Reported	Note:	Not Reported
Level reading date:	1979-06-14	Feet below surface:	31.95
Feet to sea level:	Not Reported	Note:	Not Reported
Level reading date:	1979-05-08	Feet below surface:	27.83
Feet to sea level:	Not Reported	Note:	Not Reported
Level reading date:	1979-03-07	Feet below surface:	22.81
Feet to sea level:	Not Reported	Note:	Not Reported
Level reading date:	1979-01-30	Feet below surface:	18.92
Feet to sea level:	Not Reported	Note:	Not Reported
Level reading date:	1979-01-08	Feet below surface:	12.58
Feet to sea level:	Not Reported	Note:	Not Reported
Level reading date:	1978-12-14	Feet below surface:	13.62
Feet to sea level:	Not Reported	Note:	Not Reported
Level reading date:	1978-11-29	Feet below surface:	17.86
Feet to sea level:	Not Reported	Note:	Not Reported
Level reading date:	1978-11-13	Feet below surface:	24.72
Feet to sea level:	Not Reported	Note:	Not Reported
Level reading date:	1978-10-26	Feet below surface:	27.84
Feet to sea level:	Not Reported	Note:	Not Reported
Level reading date:	1978-10-12	Feet below surface:	24.58
Feet to sea level:	Not Reported	Note:	Not Reported
Level reading date:	1978-09-29	Feet below surface:	21.43
Feet to sea level:	Not Reported	Note:	Not Reported

AS516
East
1/2 - 1 Mile
Lower

FED USGS **USGS40000143654**

Organization ID:	USGS-CA		
Organization Name:	USGS California Water Science Center		
Monitor Location:	004N027W23E004S	Type:	Well
Description:	Not Reported	HUC:	18060013
Drainage Area:	Not Reported	Drainage Area Units:	Not Reported
Contrib Drainage Area:	Not Reported	Contrib Drainage Area Unts:	Not Reported
Aquifer:	California Coastal Basin aquifers		
Formation Type:	Not Reported	Aquifer Type:	Not Reported
Construction Date:	19780825	Well Depth:	180
Well Depth Units:	ft	Well Hole Depth:	850
Well Hole Depth Units:	ft		

Ground water levels,Number of Measurements:	187	Level reading date:	1991-09-17
Feet below surface:	1.32	Feet to sea level:	Not Reported
Note:	Not Reported		

Docusign Envelope ID: 3773F87A-0B89-4932-BA2C-CA8383B3EEAD

Level reading date:	1991-08-05	Feet below surface:	1.48
Feet to sea level:	Not Reported		
Note:	A nearby site that taps the same aquifer was being pumped.		
Level reading date:	1991-07-11	Feet below surface:	1.74
Feet to sea level:	Not Reported		
Note:	A nearby site that taps the same aquifer was being pumped.		
Level reading date:	1991-06-11	Feet below surface:	3.16
Feet to sea level:	Not Reported	Note:	Not Reported
Level reading date:	1991-05-08	Feet below surface:	2.15
Feet to sea level:	Not Reported		
Note:	A nearby site that taps the same aquifer was being pumped.		
Level reading date:	1991-04-10	Feet below surface:	2.49
Feet to sea level:	Not Reported	Note:	Not Reported
Level reading date:	1991-03-11	Feet below surface:	3.92
Feet to sea level:	Not Reported	Note:	Not Reported
Level reading date:	1991-02-12	Feet below surface:	4.49
Feet to sea level:	Not Reported	Note:	Not Reported
Level reading date:	1991-01-30	Feet below surface:	4.43
Feet to sea level:	Not Reported	Note:	Not Reported
Level reading date:	1991-01-10	Feet below surface:	4.98
Feet to sea level:	Not Reported		
Note:	A nearby site that taps the same aquifer was being pumped.		
Level reading date:	1990-12-14	Feet below surface:	5.40
Feet to sea level:	Not Reported		
Note:	A nearby site that taps the same aquifer was being pumped.		
Level reading date:	1990-12-03	Feet below surface:	6.35
Feet to sea level:	Not Reported	Note:	Not Reported
Level reading date:	1990-11-12	Feet below surface:	7.27
Feet to sea level:	Not Reported		
Note:	A nearby site that taps the same aquifer was being pumped.		
Level reading date:	1990-10-16	Feet below surface:	7.16
Feet to sea level:	Not Reported	Note:	Not Reported
Level reading date:	1990-10-11	Feet below surface:	10.82
Feet to sea level:	Not Reported		
Note:	A nearby site that taps the same aquifer was being pumped.		
Level reading date:	1990-09-12	Feet below surface:	7.12
Feet to sea level:	Not Reported	Note:	Not Reported
Level reading date:	1990-08-08	Feet below surface:	6.72
Feet to sea level:	Not Reported		
Note:	A nearby site that taps the same aquifer was being pumped.		
Level reading date:	1990-08-06	Feet below surface:	6.52
Feet to sea level:	Not Reported	Note:	Not Reported
Level reading date:	1990-07-30	Feet below surface:	6.83
Feet to sea level:	Not Reported	Note:	Not Reported

Docusign Envelope ID: 3773F87A-0B89-4932-BA2C-CA8383B3EEAD

Level reading date:	1990-07-10	Feet below surface:	7.02
Feet to sea level:	Not Reported		
Note:	A nearby site that taps the same aquifer was being pumped.		
Level reading date:	1990-06-07	Feet below surface:	6.27
Feet to sea level:	Not Reported		
Note:	A nearby site that taps the same aquifer was being pumped.		
Level reading date:	1990-06-04	Feet below surface:	6.37
Feet to sea level:	Not Reported	Note:	Not Reported
Level reading date:	1990-05-09	Feet below surface:	6.30
Feet to sea level:	Not Reported		
Note:	A nearby site that taps the same aquifer was being pumped.		
Level reading date:	1990-04-10	Feet below surface:	5.93
Feet to sea level:	Not Reported		
Note:	A nearby site that taps the same aquifer was being pumped.		
Level reading date:	1990-04-02	Feet below surface:	6.36
Feet to sea level:	Not Reported	Note:	Not Reported
Level reading date:	1990-03-09	Feet below surface:	4.43
Feet to sea level:	Not Reported		
Note:	A nearby site that taps the same aquifer was being pumped.		
Level reading date:	1990-02-09	Feet below surface:	5.25
Feet to sea level:	Not Reported		
Note:	A nearby site that taps the same aquifer was being pumped.		
Level reading date:	1990-02-05	Feet below surface:	6.15
Feet to sea level:	Not Reported	Note:	Not Reported
Level reading date:	1990-01-09	Feet below surface:	5.59
Feet to sea level:	Not Reported		
Note:	A nearby site that taps the same aquifer was being pumped.		
Level reading date:	1989-12-07	Feet below surface:	5.58
Feet to sea level:	Not Reported		
Note:	A nearby site that taps the same aquifer was being pumped.		
Level reading date:	1989-11-08	Feet below surface:	4.98
Feet to sea level:	Not Reported		
Note:	A nearby site that taps the same aquifer was being pumped.		
Level reading date:	1989-10-09	Feet below surface:	5.00
Feet to sea level:	Not Reported		
Note:	A nearby site that taps the same aquifer was being pumped.		
Level reading date:	1989-09-15	Feet below surface:	5.70
Feet to sea level:	Not Reported		
Note:	A nearby site that taps the same aquifer was being pumped.		
Level reading date:	1989-08-09	Feet below surface:	4.00
Feet to sea level:	Not Reported		
Note:	A nearby site that taps the same aquifer was being pumped.		
Level reading date:	1989-07-10	Feet below surface:	2.77
Feet to sea level:	Not Reported		
Note:	A nearby site that taps the same aquifer was being pumped.		
Level reading date:	1989-06-05	Feet below surface:	0.36

Docusign Envelope ID: 3773F87A-0B89-4932-BA2C-CA8383B3EEAD

Feet to sea level:	Not Reported	Note:	Not Reported
Level reading date:	1989-05-08	Feet below surface:	Not Reported
Feet to sea level:	Not Reported		
Note:	The site was flowing, but the head could not be measured without additional equipment.		
Level reading date:	1989-03-06	Feet below surface:	Not Reported
Feet to sea level:	Not Reported		
Note:	The site was flowing, but the head could not be measured without additional equipment.		
Level reading date:	1989-02-07	Feet below surface:	-2.08
Feet to sea level:	Not Reported	Note:	Not Reported
Level reading date:	1989-01-04	Feet below surface:	Not Reported
Feet to sea level:	Not Reported		
Note:	The site was flowing, but the head could not be measured without additional equipment.		
Level reading date:	1988-12-13	Feet below surface:	Not Reported
Feet to sea level:	Not Reported		
Note:	The site was flowing, but the head could not be measured without additional equipment.		
Level reading date:	1988-11-10	Feet below surface:	Not Reported
Feet to sea level:	Not Reported		
Note:	The site was flowing, but the head could not be measured without additional equipment.		
Level reading date:	1988-10-12	Feet below surface:	Not Reported
Feet to sea level:	Not Reported		
Note:	The site was flowing, but the head could not be measured without additional equipment.		
Level reading date:	1988-09-09	Feet below surface:	Not Reported
Feet to sea level:	Not Reported		
Note:	The site was flowing, but the head could not be measured without additional equipment.		
Level reading date:	1988-08-31	Feet below surface:	Not Reported
Feet to sea level:	Not Reported		
Note:	The site was flowing, but the head could not be measured without additional equipment.		
Level reading date:	1988-08-11	Feet below surface:	Not Reported
Feet to sea level:	Not Reported		
Note:	The site was flowing, but the head could not be measured without additional equipment.		
Level reading date:	1988-07-06	Feet below surface:	Not Reported
Feet to sea level:	Not Reported		
Note:	The site was flowing, but the head could not be measured without additional equipment.		
Level reading date:	1988-06-08	Feet below surface:	-0.40
Feet to sea level:	Not Reported	Note:	Not Reported
Level reading date:	1988-06-07	Feet below surface:	Not Reported
Feet to sea level:	Not Reported		
Note:	The site was flowing, but the head could not be measured without additional equipment.		
Level reading date:	1988-05-11	Feet below surface:	0.16
Feet to sea level:	Not Reported	Note:	Not Reported
Level reading date:	1988-04-12	Feet below surface:	2.71
Feet to sea level:	Not Reported	Note:	Not Reported
Level reading date:	1988-04-06	Feet below surface:	3.66
Feet to sea level:	Not Reported	Note:	Not Reported
Level reading date:	1988-03-16	Feet below surface:	3.17

Docusign Envelope ID: 3773F87A-0B89-4932-BA2C-CA8383B3EEAD

Feet to sea level:	Not Reported	Note:	Not Reported
Level reading date:	1988-02-11	Feet below surface:	Not Reported
Feet to sea level:	Not Reported		
Note:	The site was flowing, but the head could not be measured without additional equipment.		
Level reading date:	1988-01-13	Feet below surface:	-0.50
Feet to sea level:	Not Reported	Note:	Not Reported
Level reading date:	1988-01-06	Feet below surface:	Not Reported
Feet to sea level:	Not Reported		
Note:	The site was flowing, but the head could not be measured without additional equipment.		
Level reading date:	1987-12-10	Feet below surface:	Not Reported
Feet to sea level:	Not Reported		
Note:	The site was flowing, but the head could not be measured without additional equipment.		
Level reading date:	1987-11-10	Feet below surface:	1.28
Feet to sea level:	Not Reported	Note:	Not Reported
Level reading date:	1987-11-02	Feet below surface:	1.69
Feet to sea level:	Not Reported	Note:	Not Reported
Level reading date:	1987-10-08	Feet below surface:	4.34
Feet to sea level:	Not Reported	Note:	Not Reported
Level reading date:	1987-09-09	Feet below surface:	3.04
Feet to sea level:	Not Reported	Note:	Not Reported
Level reading date:	1987-08-26	Feet below surface:	1.56
Feet to sea level:	Not Reported	Note:	Not Reported
Level reading date:	1987-08-12	Feet below surface:	-0.45
Feet to sea level:	Not Reported	Note:	Not Reported
Level reading date:	1987-07-15	Feet below surface:	Not Reported
Feet to sea level:	Not Reported		
Note:	The site was flowing, but the head could not be measured without additional equipment.		
Level reading date:	1987-06-23	Feet below surface:	Not Reported
Feet to sea level:	Not Reported		
Note:	The site was flowing, but the head could not be measured without additional equipment.		
Level reading date:	1987-06-05	Feet below surface:	Not Reported
Feet to sea level:	Not Reported		
Note:	The site was flowing, but the head could not be measured without additional equipment.		
Level reading date:	1987-05-06	Feet below surface:	Not Reported
Feet to sea level:	Not Reported		
Note:	The site was flowing, but the head could not be measured without additional equipment.		
Level reading date:	1987-04-21	Feet below surface:	-0.23
Feet to sea level:	Not Reported	Note:	Not Reported
Level reading date:	1987-04-09	Feet below surface:	Not Reported
Feet to sea level:	Not Reported		
Note:	The site was flowing, but the head could not be measured without additional equipment.		
Level reading date:	1987-03-11	Feet below surface:	0.30
Feet to sea level:	Not Reported		
Note:	A nearby site that taps the same aquifer was flowing.		

Docusign Envelope ID: 3773F87A-0B89-4932-BA2C-CA8383B3EEAD

GEOCHECK® - PHYSICAL SETTING SOURCE MAP FINDINGS

Level reading date:	1987-02-05	Feet below surface:	0.65
Feet to sea level:	Not Reported	Note:	Not Reported
Level reading date:	1987-02-03	Feet below surface:	0.73
Feet to sea level:	Not Reported	Note:	Not Reported
Level reading date:	1987-01-09	Feet below surface:	1.90
Feet to sea level:	Not Reported	Note:	Not Reported
Level reading date:	1986-12-04	Feet below surface:	3.02
Feet to sea level:	Not Reported	Note:	Not Reported
Level reading date:	1986-10-13	Feet below surface:	4.63
Feet to sea level:	Not Reported	Note:	Not Reported
Level reading date:	1986-09-12	Feet below surface:	5.72
Feet to sea level:	Not Reported	Note:	Not Reported
Level reading date:	1986-08-13	Feet below surface:	5.36
Feet to sea level:	Not Reported	Note:	Not Reported
Level reading date:	1986-07-07	Feet below surface:	4.53
Feet to sea level:	Not Reported	Note:	Not Reported
Level reading date:	1986-06-06	Feet below surface:	2.46
Feet to sea level:	Not Reported	Note:	Not Reported
Level reading date:	1986-05-08	Feet below surface:	1.64
Feet to sea level:	Not Reported	Note:	Not Reported
Level reading date:	1986-04-23	Feet below surface:	2.85
Feet to sea level:	Not Reported	Note:	Not Reported
Level reading date:	1986-04-15	Feet below surface:	4.45
Feet to sea level:	Not Reported	Note:	Not Reported
Level reading date:	1986-03-11	Feet below surface:	4.70
Feet to sea level:	Not Reported	Note:	Not Reported
Level reading date:	1986-02-07	Feet below surface:	5.46
Feet to sea level:	Not Reported	Note:	Not Reported
Level reading date:	1986-01-07	Feet below surface:	2.40
Feet to sea level:	Not Reported	Note:	Not Reported
Level reading date:	1985-12-04	Feet below surface:	2.49
Feet to sea level:	Not Reported	Note:	Not Reported
Level reading date:	1985-11-06	Feet below surface:	3.50
Feet to sea level:	Not Reported	Note:	Not Reported
Level reading date:	1985-10-03	Feet below surface:	2.78
Feet to sea level:	Not Reported	Note:	Not Reported
Level reading date:	1985-09-05	Feet below surface:	4.85
Feet to sea level:	Not Reported	Note:	Not Reported
Level reading date:	1985-08-14	Feet below surface:	5.00
Feet to sea level:	Not Reported	Note:	Not Reported
Level reading date:	1985-07-08	Feet below surface:	4.00
Feet to sea level:	Not Reported	Note:	Not Reported

Docusign Envelope ID: 3773F87A-0B89-4932-BA2C-CA8383B3EEAD

Level reading date:	1985-06-06	Feet below surface:	0.90
Feet to sea level:	Not Reported	Note:	Not Reported
Level reading date:	1985-05-03	Feet below surface:	Not Reported
Feet to sea level:	Not Reported		
Note:	The site was flowing, but the head could not be measured without additional equipment.		
Level reading date:	1985-04-03	Feet below surface:	2.00
Feet to sea level:	Not Reported	Note:	Not Reported
Level reading date:	1985-03-05	Feet below surface:	4.83
Feet to sea level:	Not Reported	Note:	Not Reported
Level reading date:	1985-02-04	Feet below surface:	5.54
Feet to sea level:	Not Reported	Note:	Not Reported
Level reading date:	1985-01-11	Feet below surface:	5.00
Feet to sea level:	Not Reported	Note:	Not Reported
Level reading date:	1984-12-11	Feet below surface:	3.42
Feet to sea level:	Not Reported	Note:	Not Reported
Level reading date:	1984-11-05	Feet below surface:	3.87
Feet to sea level:	Not Reported	Note:	Not Reported
Level reading date:	1984-10-09	Feet below surface:	4.17
Feet to sea level:	Not Reported	Note:	Not Reported
Level reading date:	1984-09-12	Feet below surface:	2.04
Feet to sea level:	Not Reported	Note:	Not Reported
Level reading date:	1984-08-08	Feet below surface:	4.33
Feet to sea level:	Not Reported	Note:	Not Reported
Level reading date:	1984-07-09	Feet below surface:	3.75
Feet to sea level:	Not Reported	Note:	Not Reported
Level reading date:	1984-06-05	Feet below surface:	3.25
Feet to sea level:	Not Reported	Note:	Not Reported
Level reading date:	1984-05-03	Feet below surface:	0.0
Feet to sea level:	Not Reported	Note:	Not Reported
Level reading date:	1984-01-05	Feet below surface:	Not Reported
Feet to sea level:	Not Reported		
Note:	The site was flowing, but the head could not be measured without additional equipment.		
Level reading date:	1983-12-06	Feet below surface:	Not Reported
Feet to sea level:	Not Reported		
Note:	The site was flowing, but the head could not be measured without additional equipment.		
Level reading date:	1983-11-03	Feet below surface:	0.33
Feet to sea level:	Not Reported	Note:	Not Reported
Level reading date:	1983-10-05	Feet below surface:	2.58
Feet to sea level:	Not Reported	Note:	Not Reported
Level reading date:	1983-09-01	Feet below surface:	3.13
Feet to sea level:	Not Reported	Note:	Not Reported
Level reading date:	1983-08-04	Feet below surface:	2.33
Feet to sea level:	Not Reported	Note:	Not Reported

Docusign Envelope ID: 3773F87A-0B89-4932-BA2C-CA8383B3EEAD

Level reading date:	1983-07-13	Feet below surface:	1.94
Feet to sea level:	Not Reported	Note:	Not Reported
Level reading date:	1983-06-08	Feet below surface:	Not Reported
Feet to sea level:	Not Reported		
Note:	The site was flowing, but the head could not be measured without additional equipment.		
Level reading date:	1983-05-03	Feet below surface:	Not Reported
Feet to sea level:	Not Reported		
Note:	The site was flowing, but the head could not be measured without additional equipment.		
Level reading date:	1983-04-12	Feet below surface:	Not Reported
Feet to sea level:	Not Reported		
Note:	The site was flowing, but the head could not be measured without additional equipment.		
Level reading date:	1983-03-08	Feet below surface:	Not Reported
Feet to sea level:	Not Reported		
Note:	The site was flowing, but the head could not be measured without additional equipment.		
Level reading date:	1983-02-03	Feet below surface:	Not Reported
Feet to sea level:	Not Reported		
Note:	The site was flowing, but the head could not be measured without additional equipment.		
Level reading date:	1983-01-11	Feet below surface:	Not Reported
Feet to sea level:	Not Reported		
Note:	The site was flowing, but the head could not be measured without additional equipment.		
Level reading date:	1982-12-02	Feet below surface:	Not Reported
Feet to sea level:	Not Reported		
Note:	The site was flowing, but the head could not be measured without additional equipment.		
Level reading date:	1982-11-03	Feet below surface:	0.00
Feet to sea level:	Not Reported	Note:	Not Reported
Level reading date:	1982-10-08	Feet below surface:	2.50
Feet to sea level:	Not Reported	Note:	Not Reported
Level reading date:	1982-09-09	Feet below surface:	2.66
Feet to sea level:	Not Reported	Note:	Not Reported
Level reading date:	1982-08-04	Feet below surface:	1.38
Feet to sea level:	Not Reported	Note:	Not Reported
Level reading date:	1982-07-16	Feet below surface:	1.18
Feet to sea level:	Not Reported	Note:	Not Reported
Level reading date:	1982-06-04	Feet below surface:	Not Reported
Feet to sea level:	Not Reported		
Note:	The site was flowing, but the head could not be measured without additional equipment.		
Level reading date:	1982-05-27	Feet below surface:	Not Reported
Feet to sea level:	Not Reported		
Note:	The site was flowing, but the head could not be measured without additional equipment.		
Level reading date:	1982-05-07	Feet below surface:	Not Reported
Feet to sea level:	Not Reported		
Note:	The site was flowing, but the head could not be measured without additional equipment.		
Level reading date:	1982-04-06	Feet below surface:	Not Reported
Feet to sea level:	Not Reported		
Note:	The site was flowing, but the head could not be measured without additional equipment.		

Docusign Envelope ID: 3773F87A-0B89-4932-BA2C-CA8383B3EEAD

Level reading date:	1982-03-29	Feet below surface:	-0.67
Feet to sea level:	Not Reported	Note:	Not Reported
Level reading date:	1982-03-05	Feet below surface:	Not Reported
Feet to sea level:	Not Reported		
Note:	The site was flowing, but the head could not be measured without additional equipment.		
Level reading date:	1982-02-23	Feet below surface:	-1.36
Feet to sea level:	Not Reported	Note:	Not Reported
Level reading date:	1982-02-02	Feet below surface:	Not Reported
Feet to sea level:	Not Reported		
Note:	The site was flowing, but the head could not be measured without additional equipment.		
Level reading date:	1982-01-12	Feet below surface:	Not Reported
Feet to sea level:	Not Reported		
Note:	The site was flowing, but the head could not be measured without additional equipment.		
Level reading date:	1981-12-17	Feet below surface:	0.13
Feet to sea level:	Not Reported	Note:	Not Reported
Level reading date:	1981-12-16	Feet below surface:	1.00
Feet to sea level:	Not Reported	Note:	Not Reported
Level reading date:	1981-11-06	Feet below surface:	1.63
Feet to sea level:	Not Reported	Note:	Not Reported
Level reading date:	1981-10-13	Feet below surface:	2.61
Feet to sea level:	Not Reported	Note:	Not Reported
Level reading date:	1981-10-07	Feet below surface:	3.36
Feet to sea level:	Not Reported	Note:	Not Reported
Level reading date:	1981-09-09	Feet below surface:	3.79
Feet to sea level:	Not Reported	Note:	Not Reported
Level reading date:	1981-08-05	Feet below surface:	3.47
Feet to sea level:	Not Reported	Note:	Not Reported
Level reading date:	1981-08-03	Feet below surface:	3.80
Feet to sea level:	Not Reported	Note:	Not Reported
Level reading date:	1981-07-10	Feet below surface:	3.00
Feet to sea level:	Not Reported	Note:	Not Reported
Level reading date:	1981-06-23	Feet below surface:	0.84
Feet to sea level:	Not Reported	Note:	Not Reported
Level reading date:	1981-05-29	Feet below surface:	0.12
Feet to sea level:	Not Reported	Note:	Not Reported
Level reading date:	1981-05-15	Feet below surface:	0.76
Feet to sea level:	Not Reported	Note:	Not Reported
Level reading date:	1981-04-09	Feet below surface:	1.00
Feet to sea level:	Not Reported	Note:	Not Reported
Level reading date:	1981-03-24	Feet below surface:	1.03
Feet to sea level:	Not Reported	Note:	Not Reported
Level reading date:	1981-03-10	Feet below surface:	1.68
Feet to sea level:	Not Reported	Note:	Not Reported

Docusign Envelope ID: 3773F87A-0B89-4932-BA2C-CA8383B3EEAD

Level reading date:	1981-02-24	Feet below surface:	1.80
Feet to sea level:	Not Reported	Note:	Not Reported
Level reading date:	1981-01-16	Feet below surface:	3.13
Feet to sea level:	Not Reported	Note:	Not Reported
Level reading date:	1981-01-15	Feet below surface:	3.37
Feet to sea level:	Not Reported	Note:	Not Reported
Level reading date:	1980-12-22	Feet below surface:	3.97
Feet to sea level:	Not Reported	Note:	Not Reported
Level reading date:	1980-12-18	Feet below surface:	4.67
Feet to sea level:	Not Reported	Note:	Not Reported
Level reading date:	1980-12-09	Feet below surface:	4.83
Feet to sea level:	Not Reported	Note:	Not Reported
Level reading date:	1980-12-02	Feet below surface:	5.18
Feet to sea level:	Not Reported	Note:	Not Reported
Level reading date:	1980-11-25	Feet below surface:	5.05
Feet to sea level:	Not Reported	Note:	Not Reported
Level reading date:	1980-11-07	Feet below surface:	5.58
Feet to sea level:	Not Reported	Note:	Not Reported
Level reading date:	1980-10-08	Feet below surface:	5.15
Feet to sea level:	Not Reported	Note:	Not Reported
Level reading date:	1980-09-22	Feet below surface:	5.13
Feet to sea level:	Not Reported	Note:	Not Reported
Level reading date:	1980-09-09	Feet below surface:	5.49
Feet to sea level:	Not Reported	Note:	Not Reported
Level reading date:	1980-08-06	Feet below surface:	5.38
Feet to sea level:	Not Reported	Note:	Not Reported
Level reading date:	1980-07-23	Feet below surface:	5.49
Feet to sea level:	Not Reported	Note:	Not Reported
Level reading date:	1980-07-10	Feet below surface:	5.20
Feet to sea level:	Not Reported	Note:	Not Reported
Level reading date:	1980-06-05	Feet below surface:	5.28
Feet to sea level:	Not Reported	Note:	Not Reported
Level reading date:	1980-05-27	Feet below surface:	5.21
Feet to sea level:	Not Reported	Note:	Not Reported
Level reading date:	1980-05-20	Feet below surface:	5.24
Feet to sea level:	Not Reported	Note:	Not Reported
Level reading date:	1980-04-19	Feet below surface:	4.08
Feet to sea level:	Not Reported	Note:	Not Reported
Level reading date:	1980-03-11	Feet below surface:	4.00
Feet to sea level:	Not Reported	Note:	Not Reported
Level reading date:	1980-02-12	Feet below surface:	4.00
Feet to sea level:	Not Reported	Note:	Not Reported

Docusign Envelope ID: 3773F87A-0B89-4932-BA2C-CA8383B3EEAD

Level reading date:	1980-01-23	Feet below surface:	4.74
Feet to sea level:	Not Reported	Note:	Not Reported
Level reading date:	1980-01-16	Feet below surface:	5.14
Feet to sea level:	Not Reported	Note:	Not Reported
Level reading date:	1979-11-09	Feet below surface:	5.07
Feet to sea level:	Not Reported	Note:	Not Reported
Level reading date:	1979-09-17	Feet below surface:	5.18
Feet to sea level:	Not Reported	Note:	Not Reported
Level reading date:	1979-08-08	Feet below surface:	4.78
Feet to sea level:	Not Reported	Note:	Not Reported
Level reading date:	1979-07-09	Feet below surface:	3.90
Feet to sea level:	Not Reported	Note:	Not Reported
Level reading date:	1979-06-14	Feet below surface:	2.79
Feet to sea level:	Not Reported	Note:	Not Reported
Level reading date:	1979-05-08	Feet below surface:	2.56
Feet to sea level:	Not Reported	Note:	Not Reported
Level reading date:	1979-04-11	Feet below surface:	2.03
Feet to sea level:	Not Reported	Note:	Not Reported
Level reading date:	1979-03-07	Feet below surface:	2.54
Feet to sea level:	Not Reported	Note:	Not Reported
Level reading date:	1979-01-30	Feet below surface:	1.93
Feet to sea level:	Not Reported	Note:	Not Reported
Level reading date:	1979-01-08	Feet below surface:	1.70
Feet to sea level:	Not Reported	Note:	Not Reported
Level reading date:	1978-12-14	Feet below surface:	1.68
Feet to sea level:	Not Reported	Note:	Not Reported
Level reading date:	1978-11-29	Feet below surface:	1.39
Feet to sea level:	Not Reported	Note:	Not Reported
Level reading date:	1978-11-13	Feet below surface:	1.94
Feet to sea level:	Not Reported	Note:	Not Reported
Level reading date:	1978-10-26	Feet below surface:	2.20
Feet to sea level:	Not Reported	Note:	Not Reported
Level reading date:	1978-10-12	Feet below surface:	2.02
Feet to sea level:	Not Reported	Note:	Not Reported
Level reading date:	1978-09-29	Feet below surface:	1.39
Feet to sea level:	Not Reported	Note:	Not Reported

AS517
East
1/2 - 1 Mile
Lower

FED USGS **USGS40000143653**

Organization ID:	USGS-CA
Organization Name:	USGS California Water Science Center

Docusign Envelope ID: 3773F87A-0B89-4932-BA2C-CA8383B3EEAD

GEOCHECK® - PHYSICAL SETTING SOURCE MAP FINDINGS

Monitor Location:	004N027W23E003S	Type:	Well
Description:	Not Reported	HUC:	18060013
Drainage Area:	Not Reported	Drainage Area Units:	Not Reported
Contrib Drainage Area:	Not Reported	Contrib Drainage Area Unts:	Not Reported
Aquifer:	California Coastal Basin aquifers		
Formation Type:	Not Reported	Aquifer Type:	Not Reported
Construction Date:	19780825	Well Depth:	385
Well Depth Units:	ft	Well Hole Depth:	850
Well Hole Depth Units:	ft		

Ground water levels,Number of Measurements:	199	Level reading date:	1991-09-17
Feet below surface:	Not Reported	Feet to sea level:	Not Reported
Note:	The site was flowing, but the head could not be measured without additional equipment.		
Level reading date:	1991-08-05	Feet below surface:	Not Reported
Feet to sea level:	Not Reported		
Note:	The site was flowing, but the head could not be measured without additional equipment.		
Level reading date:	1991-07-11	Feet below surface:	Not Reported
Feet to sea level:	Not Reported		
Note:	The site was flowing, but the head could not be measured without additional equipment.		
Level reading date:	1991-06-11	Feet below surface:	1.00
Feet to sea level:	Not Reported	Note:	Not Reported
Level reading date:	1991-05-08	Feet below surface:	0.78
Feet to sea level:	Not Reported		
Note:	A nearby site that taps the same aquifer was being pumped.		
Level reading date:	1991-04-10	Feet below surface:	2.20
Feet to sea level:	Not Reported		
Note:	A nearby site that taps the same aquifer was being pumped.		
Level reading date:	1991-03-11	Feet below surface:	4.52
Feet to sea level:	Not Reported	Note:	Not Reported
Level reading date:	1991-02-12	Feet below surface:	7.27
Feet to sea level:	Not Reported	Note:	Not Reported
Level reading date:	1991-01-30	Feet below surface:	9.41
Feet to sea level:	Not Reported	Note:	Not Reported
Level reading date:	1991-01-10	Feet below surface:	12.64
Feet to sea level:	Not Reported		
Note:	A nearby site that taps the same aquifer was being pumped.		
Level reading date:	1990-12-14	Feet below surface:	21.95
Feet to sea level:	Not Reported		
Note:	A nearby site that taps the same aquifer was being pumped.		
Level reading date:	1990-12-03	Feet below surface:	28.22
Feet to sea level:	Not Reported	Note:	Not Reported
Level reading date:	1990-11-12	Feet below surface:	42.27
Feet to sea level:	Not Reported		
Note:	A nearby site that taps the same aquifer was being pumped.		
Level reading date:	1990-10-16	Feet below surface:	47.10
Feet to sea level:	Not Reported	Note:	Not Reported
Level reading date:	1990-10-11	Feet below surface:	47.07

Docusign Envelope ID: 3773F87A-0B89-4932-BA2C-CA8383B3EEAD

Feet to sea level: Not Reported
Note: A nearby site that taps the same aquifer was being pumped.

Level reading date: 1990-09-12 Feet below surface: 42.57
Feet to sea level: Not Reported Note: Not Reported

Level reading date: 1990-08-08 Feet below surface: 42.94
Feet to sea level: Not Reported
Note: A nearby site that taps the same aquifer was being pumped.

Level reading date: 1990-08-06 Feet below surface: 41.59
Feet to sea level: Not Reported Note: Not Reported

Level reading date: 1990-07-20 Feet below surface: 44.57
Feet to sea level: Not Reported Note: Not Reported

Level reading date: 1990-07-10 Feet below surface: 44.74
Feet to sea level: Not Reported
Note: A nearby site that taps the same aquifer was being pumped.

Level reading date: 1990-06-06 Feet below surface: 43.41
Feet to sea level: Not Reported
Note: A nearby site that taps the same aquifer was being pumped.

Level reading date: 1990-06-04 Feet below surface: 43.02
Feet to sea level: Not Reported Note: Not Reported

Level reading date: 1990-05-09 Feet below surface: 43.60
Feet to sea level: Not Reported
Note: A nearby site that taps the same aquifer was being pumped.

Level reading date: 1990-04-10 Feet below surface: 41.01
Feet to sea level: Not Reported
Note: A nearby site that taps the same aquifer was being pumped.

Level reading date: 1990-04-02 Feet below surface: 41.72
Feet to sea level: Not Reported Note: Not Reported

Level reading date: 1990-03-09 Feet below surface: 44.22
Feet to sea level: Not Reported
Note: A nearby site that taps the same aquifer was being pumped.

Level reading date: 1990-02-09 Feet below surface: 40.76
Feet to sea level: Not Reported
Note: A nearby site that taps the same aquifer was being pumped.

Level reading date: 1990-02-05 Feet below surface: 42.21
Feet to sea level: Not Reported Note: Not Reported

Level reading date: 1990-01-09 Feet below surface: 46.74
Feet to sea level: Not Reported
Note: A nearby site that taps the same aquifer was being pumped.

Level reading date: 1989-12-07 Feet below surface: 47.07
Feet to sea level: Not Reported
Note: A nearby site that taps the same aquifer was being pumped.

Level reading date: 1989-11-08 Feet below surface: 46.59
Feet to sea level: Not Reported Note: Not Reported

Level reading date: 1989-10-09 Feet below surface: 46.74
Feet to sea level: Not Reported

Docusign Envelope ID: 3773F87A-0B89-4932-BA2C-CA8383B3EEAD

Note: A nearby site that taps the same aquifer was being pumped.

Level reading date: 1989-09-15 Feet below surface: 48.70
Feet to sea level: Not Reported
Note: A nearby site that taps the same aquifer was being pumped.

Level reading date: 1989-08-09 Feet below surface: 46.37
Feet to sea level: Not Reported
Note: A nearby site that taps the same aquifer was being pumped.

Level reading date: 1989-07-10 Feet below surface: 41.03
Feet to sea level: Not Reported
Note: A nearby site that taps the same aquifer was being pumped.

Level reading date: 1989-06-05 Feet below surface: 24.80
Feet to sea level: Not Reported
Note: A nearby site that taps the same aquifer was being pumped.

Level reading date: 1989-05-08 Feet below surface: Not Reported
Feet to sea level: Not Reported
Note: The site was flowing, but the head could not be measured without additional equipment.

Level reading date: 1989-04-06 Feet below surface: Not Reported
Feet to sea level: Not Reported
Note: The site was flowing, but the head could not be measured without additional equipment.

Level reading date: 1989-03-06 Feet below surface: Not Reported
Feet to sea level: Not Reported
Note: The site was flowing, but the head could not be measured without additional equipment.

Level reading date: 1989-02-07 Feet below surface: -6.90
Feet to sea level: Not Reported Note: Not Reported

Level reading date: 1989-01-04 Feet below surface: Not Reported
Feet to sea level: Not Reported
Note: The site was flowing, but the head could not be measured without additional equipment.

Level reading date: 1988-12-13 Feet below surface: Not Reported
Feet to sea level: Not Reported
Note: The site was flowing, but the head could not be measured without additional equipment.

Level reading date: 1988-11-10 Feet below surface: Not Reported
Feet to sea level: Not Reported
Note: The site was flowing, but the head could not be measured without additional equipment.

Level reading date: 1988-10-12 Feet below surface: Not Reported
Feet to sea level: Not Reported
Note: The site was flowing, but the head could not be measured without additional equipment.

Level reading date: 1988-09-09 Feet below surface: Not Reported
Feet to sea level: Not Reported
Note: The site was flowing, but the head could not be measured without additional equipment.

Level reading date: 1988-08-31 Feet below surface: Not Reported
Feet to sea level: Not Reported
Note: The site was flowing, but the head could not be measured without additional equipment.

Level reading date: 1988-08-11 Feet below surface: Not Reported
Feet to sea level: Not Reported
Note: The site was flowing, but the head could not be measured without additional equipment.

Level reading date: 1988-07-06 Feet below surface: 2.85

Docusign Envelope ID: 3773F87A-0B89-4932-BA2C-CA8383B3EEAD

Feet to sea level:	Not Reported	Note:	Not Reported
Level reading date:	1988-06-08	Feet below surface:	Not Reported
Feet to sea level:	Not Reported		
Note:	The site was flowing, but the head could not be measured without additional equipment.		
Level reading date:	1988-06-07	Feet below surface:	Not Reported
Feet to sea level:	Not Reported		
Note:	The site was flowing, but the head could not be measured without additional equipment.		
Level reading date:	1988-05-11	Feet below surface:	0.14
Feet to sea level:	Not Reported	Note:	Not Reported
Level reading date:	1988-04-12	Feet below surface:	21.98
Feet to sea level:	Not Reported	Note:	Not Reported
Level reading date:	1988-04-06	Feet below surface:	41.48
Feet to sea level:	Not Reported	Note:	Not Reported
Level reading date:	1988-03-16	Feet below surface:	37.15
Feet to sea level:	Not Reported	Note:	Not Reported
Level reading date:	1988-02-11	Feet below surface:	Not Reported
Feet to sea level:	Not Reported		
Note:	The site was flowing, but the head could not be measured without additional equipment.		
Level reading date:	1988-01-13	Feet below surface:	1.01
Feet to sea level:	Not Reported	Note:	Not Reported
Level reading date:	1988-01-06	Feet below surface:	Not Reported
Feet to sea level:	Not Reported		
Note:	The site was flowing, but the head could not be measured without additional equipment.		
Level reading date:	1987-12-10	Feet below surface:	Not Reported
Feet to sea level:	Not Reported		
Note:	The site was flowing, but the head could not be measured without additional equipment.		
Level reading date:	1987-11-10	Feet below surface:	4.08
Feet to sea level:	Not Reported	Note:	Not Reported
Level reading date:	1987-11-02	Feet below surface:	8.16
Feet to sea level:	Not Reported	Note:	Not Reported
Level reading date:	1987-10-08	Feet below surface:	38.81
Feet to sea level:	Not Reported	Note:	Not Reported
Level reading date:	1987-09-09	Feet below surface:	33.20
Feet to sea level:	Not Reported	Note:	Not Reported
Level reading date:	1987-08-26	Feet below surface:	28.61
Feet to sea level:	Not Reported	Note:	Not Reported
Level reading date:	1987-08-12	Feet below surface:	Not Reported
Feet to sea level:	Not Reported		
Note:	The site was flowing, but the head could not be measured without additional equipment.		
Level reading date:	1987-07-15	Feet below surface:	-0.77
Feet to sea level:	Not Reported	Note:	Not Reported
Level reading date:	1987-06-23	Feet below surface:	Not Reported
Feet to sea level:	Not Reported		
Note:	The site was flowing, but the head could not be measured without additional equipment.		

Docusign Envelope ID: 3773F87A-0B89-4932-BA2C-CA8383B3EEAD

Level reading date:	1987-06-05	Feet below surface:	Not Reported
Feet to sea level:	Not Reported		
Note:	The site was flowing, but the head could not be measured without additional equipment.		

Level reading date:	1987-05-06	Feet below surface:	Not Reported
Feet to sea level:	Not Reported		
Note:	The site was flowing, but the head could not be measured without additional equipment.		

Level reading date:	1987-04-21	Feet below surface:	Not Reported
Feet to sea level:	Not Reported		
Note:	The site was flowing, but the head could not be measured without additional equipment.		

Level reading date:	1987-04-09	Feet below surface:	Not Reported
Feet to sea level:	Not Reported		
Note:	The site was flowing, but the head could not be measured without additional equipment.		

Level reading date:	1987-03-11	Feet below surface:	Not Reported
Feet to sea level:	Not Reported		
Note:	The site was flowing, but the head could not be measured without additional equipment.		

Level reading date:	1987-02-05	Feet below surface:	Not Reported
Feet to sea level:	Not Reported		
Note:	The site was flowing, but the head could not be measured without additional equipment.		

Level reading date:	1987-02-03	Feet below surface:	0.33
Feet to sea level:	Not Reported	Note:	Not Reported

Level reading date:	1987-01-09	Feet below surface:	4.00
Feet to sea level:	Not Reported	Note:	Not Reported

Level reading date:	1986-12-23	Feet below surface:	9.36
Feet to sea level:	Not Reported	Note:	Not Reported

Level reading date:	1986-12-04	Feet below surface:	18.00
Feet to sea level:	Not Reported	Note:	Not Reported

Level reading date:	1986-11-12	Feet below surface:	48.60
Feet to sea level:	Not Reported	Note:	Not Reported

Level reading date:	1986-10-13	Feet below surface:	53.60
Feet to sea level:	Not Reported	Note:	Not Reported

Level reading date:	1986-09-12	Feet below surface:	49.63
Feet to sea level:	Not Reported	Note:	Not Reported

Level reading date:	1986-08-13	Feet below surface:	49.37
Feet to sea level:	Not Reported	Note:	Not Reported

Level reading date:	1986-07-07	Feet below surface:	44.63
Feet to sea level:	Not Reported	Note:	Not Reported

Level reading date:	1986-06-06	Feet below surface:	31.33
Feet to sea level:	Not Reported	Note:	Not Reported

Level reading date:	1986-05-08	Feet below surface:	8.95
Feet to sea level:	Not Reported	Note:	Not Reported

Level reading date:	1986-04-23	Feet below surface:	19.69
Feet to sea level:	Not Reported	Note:	Not Reported

Level reading date:	1986-04-15	Feet below surface:	33.10
Feet to sea level:	Not Reported	Note:	Not Reported

Docusign Envelope ID: 3773F87A-0B89-4932-BA2C-CA8383B3EEAD

Level reading date:	1986-03-11	Feet below surface:	37.40
Feet to sea level:	Not Reported	Note:	Not Reported
Level reading date:	1986-02-07	Feet below surface:	40.15
Feet to sea level:	Not Reported	Note:	Not Reported
Level reading date:	1986-01-07	Feet below surface:	7.43
Feet to sea level:	Not Reported	Note:	Not Reported
Level reading date:	1985-12-04	Feet below surface:	1.20
Feet to sea level:	Not Reported	Note:	Not Reported
Level reading date:	1985-11-06	Feet below surface:	8.60
Feet to sea level:	Not Reported	Note:	Not Reported
Level reading date:	1985-10-03	Feet below surface:	41.33
Feet to sea level:	Not Reported	Note:	Not Reported
Level reading date:	1985-09-05	Feet below surface:	40.97
Feet to sea level:	Not Reported	Note:	Not Reported
Level reading date:	1985-08-14	Feet below surface:	37.60
Feet to sea level:	Not Reported	Note:	Not Reported
Level reading date:	1985-07-08	Feet below surface:	37.47
Feet to sea level:	Not Reported	Note:	Not Reported
Level reading date:	1985-06-06	Feet below surface:	11.76
Feet to sea level:	Not Reported	Note:	Not Reported
Level reading date:	1985-05-03	Feet below surface:	Not Reported
Feet to sea level:	Not Reported		
Note:	The site was flowing, but the head could not be measured without additional equipment.		
Level reading date:	1985-04-03	Feet below surface:	8.25
Feet to sea level:	Not Reported	Note:	Not Reported
Level reading date:	1985-03-05	Feet below surface:	31.88
Feet to sea level:	Not Reported	Note:	Not Reported
Level reading date:	1985-02-04	Feet below surface:	44.04
Feet to sea level:	Not Reported	Note:	Not Reported
Level reading date:	1985-01-11	Feet below surface:	41.08
Feet to sea level:	Not Reported	Note:	Not Reported
Level reading date:	1984-12-11	Feet below surface:	37.41
Feet to sea level:	Not Reported	Note:	Not Reported
Level reading date:	1984-11-05	Feet below surface:	18.46
Feet to sea level:	Not Reported	Note:	Not Reported
Level reading date:	1984-10-09	Feet below surface:	46.67
Feet to sea level:	Not Reported	Note:	Not Reported
Level reading date:	1984-09-12	Feet below surface:	51.00
Feet to sea level:	Not Reported	Note:	Not Reported
Level reading date:	1984-08-08	Feet below surface:	49.25
Feet to sea level:	Not Reported	Note:	Not Reported
Level reading date:	1984-07-09	Feet below surface:	47.83

Docusign Envelope ID: 3773F87A-0B89-4932-BA2C-CA8383B3EEAD

Feet to sea level:	Not Reported	Note:	Not Reported
Level reading date:	1984-06-05	Feet below surface:	43.42
Feet to sea level:	Not Reported	Note:	Not Reported
Level reading date:	1984-05-03	Feet below surface:	25.25
Feet to sea level:	Not Reported	Note:	Not Reported
Level reading date:	1984-01-05	Feet below surface:	Not Reported
Feet to sea level:	Not Reported		
Note:	The site was flowing, but the head could not be measured without additional equipment.		
Level reading date:	1983-12-06	Feet below surface:	Not Reported
Feet to sea level:	Not Reported		
Note:	The site was flowing, but the head could not be measured without additional equipment.		
Level reading date:	1983-11-03	Feet below surface:	7.17
Feet to sea level:	Not Reported	Note:	Not Reported
Level reading date:	1983-10-05	Feet below surface:	43.00
Feet to sea level:	Not Reported	Note:	Not Reported
Level reading date:	1983-09-01	Feet below surface:	45.58
Feet to sea level:	Not Reported	Note:	Not Reported
Level reading date:	1983-08-03	Feet below surface:	45.67
Feet to sea level:	Not Reported	Note:	Not Reported
Level reading date:	1983-07-13	Feet below surface:	34.08
Feet to sea level:	Not Reported	Note:	Not Reported
Level reading date:	1983-06-08	Feet below surface:	Not Reported
Feet to sea level:	Not Reported		
Note:	The site was flowing, but the head could not be measured without additional equipment.		
Level reading date:	1983-05-03	Feet below surface:	5.04
Feet to sea level:	Not Reported	Note:	Not Reported
Level reading date:	1983-04-12	Feet below surface:	0.70
Feet to sea level:	Not Reported	Note:	Not Reported
Level reading date:	1983-03-08	Feet below surface:	0.20
Feet to sea level:	Not Reported	Note:	Not Reported
Level reading date:	1983-02-03	Feet below surface:	Not Reported
Feet to sea level:	Not Reported		
Note:	The site was flowing, but the head could not be measured without additional equipment.		
Level reading date:	1983-01-11	Feet below surface:	Not Reported
Feet to sea level:	Not Reported		
Note:	The site was flowing, but the head could not be measured without additional equipment.		
Level reading date:	1982-12-02	Feet below surface:	Not Reported
Feet to sea level:	Not Reported		
Note:	The site was flowing, but the head could not be measured without additional equipment.		
Level reading date:	1982-11-03	Feet below surface:	2.23
Feet to sea level:	Not Reported	Note:	Not Reported
Level reading date:	1982-10-08	Feet below surface:	19.78
Feet to sea level:	Not Reported	Note:	Not Reported

Docusign Envelope ID: 3773F87A-0B89-4932-BA2C-CA8383B3EEAD

Level reading date:	1982-09-09	Feet below surface:	33.68
Feet to sea level:	Not Reported	Note:	Not Reported
Level reading date:	1982-08-04	Feet below surface:	20.97
Feet to sea level:	Not Reported	Note:	Not Reported
Level reading date:	1982-07-16	Feet below surface:	20.27
Feet to sea level:	Not Reported	Note:	Not Reported
Level reading date:	1982-06-04	Feet below surface:	11.06
Feet to sea level:	Not Reported	Note:	Not Reported
Level reading date:	1982-05-27	Feet below surface:	-0.95
Feet to sea level:	Not Reported	Note:	Not Reported
Level reading date:	1982-05-07	Feet below surface:	Not Reported
Feet to sea level:	Not Reported		
Note:	The site was flowing, but the head could not be measured without additional equipment.		
Level reading date:	1982-04-06	Feet below surface:	Not Reported
Feet to sea level:	Not Reported		
Note:	The site was flowing, but the head could not be measured without additional equipment.		
Level reading date:	1982-03-29	Feet below surface:	2.52
Feet to sea level:	Not Reported	Note:	Not Reported
Level reading date:	1982-03-05	Feet below surface:	Not Reported
Feet to sea level:	Not Reported		
Note:	The site was flowing, but the head could not be measured without additional equipment.		
Level reading date:	1982-02-02	Feet below surface:	Not Reported
Feet to sea level:	Not Reported		
Note:	The site was flowing, but the head could not be measured without additional equipment.		
Level reading date:	1982-01-12	Feet below surface:	0.54
Feet to sea level:	Not Reported	Note:	Not Reported
Level reading date:	1981-12-17	Feet below surface:	0.82
Feet to sea level:	Not Reported	Note:	Not Reported
Level reading date:	1981-12-16	Feet below surface:	0.96
Feet to sea level:	Not Reported	Note:	Not Reported
Level reading date:	1981-11-06	Feet below surface:	21.13
Feet to sea level:	Not Reported	Note:	Not Reported
Level reading date:	1981-10-13	Feet below surface:	14.01
Feet to sea level:	Not Reported	Note:	Not Reported
Level reading date:	1981-10-07	Feet below surface:	18.72
Feet to sea level:	Not Reported	Note:	Not Reported
Level reading date:	1981-09-09	Feet below surface:	28.78
Feet to sea level:	Not Reported	Note:	Not Reported
Level reading date:	1981-08-10	Feet below surface:	25.05
Feet to sea level:	Not Reported	Note:	Not Reported
Level reading date:	1981-08-05	Feet below surface:	22.39
Feet to sea level:	Not Reported	Note:	Not Reported
Level reading date:	1981-08-03	Feet below surface:	28.46

Docusign Envelope ID: 3773F87A-0B89-4932-BA2C-CA8383B3EEAD

Feet to sea level:	Not Reported	Note:	Not Reported
Level reading date:	1981-07-10	Feet below surface:	27.79
Feet to sea level:	Not Reported	Note:	Not Reported
Level reading date:	1981-06-23	Feet below surface:	21.68
Feet to sea level:	Not Reported	Note:	Not Reported
Level reading date:	1981-05-29	Feet below surface:	2.56
Feet to sea level:	Not Reported	Note:	Not Reported
Level reading date:	1981-05-15	Feet below surface:	5.38
Feet to sea level:	Not Reported	Note:	Not Reported
Level reading date:	1981-04-09	Feet below surface:	15.65
Feet to sea level:	Not Reported	Note:	Not Reported
Level reading date:	1981-03-24	Feet below surface:	3.70
Feet to sea level:	Not Reported	Note:	Not Reported
Level reading date:	1981-03-10	Feet below surface:	11.20
Feet to sea level:	Not Reported	Note:	Not Reported
Level reading date:	1981-02-24	Feet below surface:	24.17
Feet to sea level:	Not Reported	Note:	Not Reported
Level reading date:	1981-01-16	Feet below surface:	18.48
Feet to sea level:	Not Reported	Note:	Not Reported
Level reading date:	1981-01-15	Feet below surface:	18.89
Feet to sea level:	Not Reported	Note:	Not Reported
Level reading date:	1980-12-22	Feet below surface:	28.45
Feet to sea level:	Not Reported	Note:	Not Reported
Level reading date:	1980-12-19	Feet below surface:	30.03
Feet to sea level:	Not Reported	Note:	Not Reported
Level reading date:	1980-12-18	Feet below surface:	30.25
Feet to sea level:	Not Reported	Note:	Not Reported
Level reading date:	1980-12-15	Feet below surface:	30.79
Feet to sea level:	Not Reported	Note:	Not Reported
Level reading date:	1980-12-12	Feet below surface:	31.86
Feet to sea level:	Not Reported	Note:	Not Reported
Level reading date:	1980-12-10	Feet below surface:	33.16
Feet to sea level:	Not Reported	Note:	Not Reported
Level reading date:	1980-12-09	Feet below surface:	33.24
Feet to sea level:	Not Reported	Note:	Not Reported
Level reading date:	1980-12-08	Feet below surface:	33.20
Feet to sea level:	Not Reported	Note:	Not Reported
Level reading date:	1980-12-05	Feet below surface:	36.18
Feet to sea level:	Not Reported	Note:	Not Reported
Level reading date:	1980-12-03	Feet below surface:	39.08
Feet to sea level:	Not Reported	Note:	Not Reported

Docusign Envelope ID: 3773F87A-0B89-4932-BA2C-CA8383B3EEAD

Level reading date:	1980-12-02	Feet below surface:	38.75
Feet to sea level:	Not Reported	Note:	Not Reported
Level reading date:	1980-11-25	Feet below surface:	38.74
Feet to sea level:	Not Reported	Note:	Not Reported
Level reading date:	1980-11-07	Feet below surface:	40.00
Feet to sea level:	Not Reported	Note:	Not Reported
Level reading date:	1980-10-08	Feet below surface:	40.27
Feet to sea level:	Not Reported	Note:	Not Reported
Level reading date:	1980-09-22	Feet below surface:	40.19
Feet to sea level:	Not Reported	Note:	Not Reported
Level reading date:	1980-09-09	Feet below surface:	41.24
Feet to sea level:	Not Reported	Note:	Not Reported
Level reading date:	1980-08-06	Feet below surface:	43.02
Feet to sea level:	Not Reported	Note:	Not Reported
Level reading date:	1980-07-23	Feet below surface:	43.10
Feet to sea level:	Not Reported	Note:	Not Reported
Level reading date:	1980-07-10	Feet below surface:	42.90
Feet to sea level:	Not Reported	Note:	Not Reported
Level reading date:	1980-06-05	Feet below surface:	43.12
Feet to sea level:	Not Reported	Note:	Not Reported
Level reading date:	1980-05-27	Feet below surface:	42.35
Feet to sea level:	Not Reported	Note:	Not Reported
Level reading date:	1980-05-20	Feet below surface:	43.67
Feet to sea level:	Not Reported	Note:	Not Reported
Level reading date:	1980-04-19	Feet below surface:	38.40
Feet to sea level:	Not Reported	Note:	Not Reported
Level reading date:	1980-03-11	Feet below surface:	38.00
Feet to sea level:	Not Reported	Note:	Not Reported
Level reading date:	1980-02-12	Feet below surface:	39.85
Feet to sea level:	Not Reported	Note:	Not Reported
Level reading date:	1980-01-23	Feet below surface:	39.72
Feet to sea level:	Not Reported	Note:	Not Reported
Level reading date:	1980-01-16	Feet below surface:	40.45
Feet to sea level:	Not Reported	Note:	Not Reported
Level reading date:	1979-12-12	Feet below surface:	41.53
Feet to sea level:	Not Reported	Note:	Not Reported
Level reading date:	1979-12-03	Feet below surface:	43.05
Feet to sea level:	Not Reported	Note:	Not Reported
Level reading date:	1979-11-09	Feet below surface:	40.37
Feet to sea level:	Not Reported	Note:	Not Reported
Level reading date:	1979-09-17	Feet below surface:	39.88
Feet to sea level:	Not Reported	Note:	Not Reported

Docusign Envelope ID: 3773F87A-0B89-4932-BA2C-CA8383B3EEAD

Level reading date:	1979-08-08	Feet below surface:	38.34
Feet to sea level:	Not Reported	Note:	Not Reported
Level reading date:	1979-07-09	Feet below surface:	37.70
Feet to sea level:	Not Reported	Note:	Not Reported
Level reading date:	1979-06-14	Feet below surface:	33.77
Feet to sea level:	Not Reported	Note:	Not Reported
Level reading date:	1979-05-08	Feet below surface:	31.47
Feet to sea level:	Not Reported	Note:	Not Reported
Level reading date:	1979-04-11	Feet below surface:	31.52
Feet to sea level:	Not Reported	Note:	Not Reported
Level reading date:	1979-03-07	Feet below surface:	30.21
Feet to sea level:	Not Reported	Note:	Not Reported
Level reading date:	1979-01-30	Feet below surface:	29.87
Feet to sea level:	Not Reported	Note:	Not Reported
Level reading date:	1979-01-08	Feet below surface:	26.94
Feet to sea level:	Not Reported	Note:	Not Reported
Level reading date:	1978-12-14	Feet below surface:	25.40
Feet to sea level:	Not Reported	Note:	Not Reported
Level reading date:	1978-11-29	Feet below surface:	24.07
Feet to sea level:	Not Reported	Note:	Not Reported
Level reading date:	1978-11-13	Feet below surface:	22.40
Feet to sea level:	Not Reported	Note:	Not Reported
Level reading date:	1978-10-26	Feet below surface:	28.32
Feet to sea level:	Not Reported	Note:	Not Reported
Level reading date:	1978-10-12	Feet below surface:	26.97
Feet to sea level:	Not Reported	Note:	Not Reported
Level reading date:	1978-09-29	Feet below surface:	25.10
Feet to sea level:	Not Reported	Note:	Not Reported

AP518
North
1/2 - 1 Mile
Higher

CA WELLS **CAEDF0000066171**

Well ID:	T0608343605-MW1	Well Type:	MONITORING
Source:	EDF	Other Name:	MW1
GAMA PFAS Testing:	Not Reported		
Groundwater Quality Data:	https://gamagroundwater.waterboards.ca.gov/gama/gamamap/public/GamaDataDisplay.asp?dataset=EDF&samp_date=&global_id=T0608343605&assigned_name=MW1&store_num=		
GeoTracker Data:	https://geotracker.waterboards.ca.gov/profile_report.asp?cmd=MWEDFResults&global_id=T0608343605&assigned_name=MW1		

GEOCHECK® - PHYSICAL SETTING SOURCE MAP FINDINGS

Map ID
Direction
Distance
Elevation | Database | EDR ID Number

AO519
NE
1/2 - 1 Mile
Higher

CA WELLS **CAEDF0000060364**

Well ID:	T060838786-MW-4	Well Type:	MONITORING
Source:	EDF	Other Name:	MW-4
GAMA PFAS Testing:	Not Reported		
Groundwater Quality Data:	https://gamagroundwater.waterboards.ca.gov/gama/gamamap/public/GamaDataDisplay.asp?dataset=EDF&samp_date=&global_id=T060838786&assigned_name=MW-4&store_num=		
GeoTracker Data:	https://geotracker.waterboards.ca.gov/profile_report.asp?cmd=MWEDFResults&global_id=T060838786&assigned_name=MW-4		

AR520
NNE
1/2 - 1 Mile
Higher

CA WELLS **CAEDF0000064557**

Well ID:	T0608300695-MW6	Well Type:	MONITORING
Source:	EDF	Other Name:	MW6
GAMA PFAS Testing:	Not Reported		
Groundwater Quality Data:	https://gamagroundwater.waterboards.ca.gov/gama/gamamap/public/GamaDataDisplay.asp?dataset=EDF&samp_date=&global_id=T0608300695&assigned_name=MW6&store_num=		
GeoTracker Data:	https://geotracker.waterboards.ca.gov/profile_report.asp?cmd=MWEDFResults&global_id=T0608300695&assigned_name=MW6		

AL521
WNW
1/2 - 1 Mile
Higher

CA WELLS **CAEDF0000095617**

Well ID:	T0608300628-MW-3	Well Type:	MONITORING
Source:	EDF	Other Name:	MW-3
GAMA PFAS Testing:	Not Reported		
Groundwater Quality Data:	https://gamagroundwater.waterboards.ca.gov/gama/gamamap/public/GamaDataDisplay.asp?dataset=EDF&samp_date=&global_id=T0608300628&assigned_name=MW-3&store_num=		
GeoTracker Data:	https://geotracker.waterboards.ca.gov/profile_report.asp?cmd=MWEDFResults&global_id=T0608300628&assigned_name=MW-3		

AO522
NE
1/2 - 1 Mile
Higher

CA WELLS **CAEDF0000096756**

Well ID:	T060838786-MW-6	Well Type:	MONITORING
Source:	EDF	Other Name:	MW-6
GAMA PFAS Testing:	Not Reported		
Groundwater Quality Data:	https://gamagroundwater.waterboards.ca.gov/gama/gamamap/public/GamaDataDisplay.asp?dataset=EDF&samp_date=&global_id=T060838786&assigned_name=MW-6&store_num=		
GeoTracker Data:	https://geotracker.waterboards.ca.gov/profile_report.asp?cmd=MWEDFResults&global_id=T060838786&assigned_name=MW-6		

Docusign Envelope ID: 3773F87A-0B89-4932-BA2C-CA8383B3EEAD

GEOCHECK® - PHYSICAL SETTING SOURCE MAP FINDINGS

Map ID
Direction
Distance
Elevation | Database | EDR ID Number

AS523
East
1/2 - 1 Mile
Lower

CA WELLS **CAUSGSN00006541**

Well ID: USGS-342453119411104 Well Type: UNK
Source: United States Geological Survey
Other Name: USGS-342453119411104 GAMA PFAS Testing: Not Reported
Groundwater Quality Data: https://gamagroundwater.waterboards.ca.gov/gama/gamamap/public/GamaDataDisplay.asp?dataset=USGSNEW&samp_date=&global_id=&assigned_name=USGS-342453119411104&store_num=
GeoTracker Data: Not Reported

AS524
East
1/2 - 1 Mile
Lower

CA WELLS **CAUSGSN00018527**

Well ID: USGS-342453119411101 Well Type: UNK
Source: United States Geological Survey
Other Name: USGS-342453119411101 GAMA PFAS Testing: Not Reported
Groundwater Quality Data: https://gamagroundwater.waterboards.ca.gov/gama/gamamap/public/GamaDataDisplay.asp?dataset=USGSNEW&samp_date=&global_id=&assigned_name=USGS-342453119411101&store_num=
GeoTracker Data: Not Reported

AS525
East
1/2 - 1 Mile
Lower

CA WELLS **CAUSGSN00008861**

Well ID: USGS-342453119411103 Well Type: UNK
Source: United States Geological Survey
Other Name: USGS-342453119411103 GAMA PFAS Testing: Not Reported
Groundwater Quality Data: https://gamagroundwater.waterboards.ca.gov/gama/gamamap/public/GamaDataDisplay.asp?dataset=USGSNEW&samp_date=&global_id=&assigned_name=USGS-342453119411103&store_num=
GeoTracker Data: Not Reported

AS526
East
1/2 - 1 Mile
Lower

CA WELLS **CAUSGSN00011891**

Well ID: USGS-342453119411102 Well Type: UNK
Source: United States Geological Survey
Other Name: USGS-342453119411102 GAMA PFAS Testing: Not Reported
Groundwater Quality Data: https://gamagroundwater.waterboards.ca.gov/gama/gamamap/public/GamaDataDisplay.asp?dataset=USGSNEW&samp_date=&global_id=&assigned_name=USGS-342453119411102&store_num=
GeoTracker Data: Not Reported

GEOCHECK® - PHYSICAL SETTING SOURCE MAP FINDINGS

Map ID
Direction
Distance
Elevation | Database | EDR ID Number

AR527
NNE
1/2 - 1 Mile
Higher

CA WELLS **CAEDF0000022245**

Well ID:	T0608300695-SB1	Well Type:	MONITORING
Source:	EDF	Other Name:	SB1
GAMA PFAS Testing:	Not Reported		
Groundwater Quality Data:	https://gamagroundwater.waterboards.ca.gov/gama/gamamap/public/GamaDataDisplay.asp?dataset=EDF&samp_date=&global_id=T0608300695&assigned_name=SB1&store_num=		
GeoTracker Data:	https://geotracker.waterboards.ca.gov/profile_report.asp?cmd=MWEDFResults&global_id=T0608300695&assigned_name=SB1		

AO528
NE
1/2 - 1 Mile
Higher

CA WELLS **CAEDF0000068505**

Well ID:	T060838786-MW-3	Well Type:	MONITORING
Source:	EDF	Other Name:	MW-3
GAMA PFAS Testing:	Not Reported		
Groundwater Quality Data:	https://gamagroundwater.waterboards.ca.gov/gama/gamamap/public/GamaDataDisplay.asp?dataset=EDF&samp_date=&global_id=T060838786&assigned_name=MW-3&store_num=		
GeoTracker Data:	https://geotracker.waterboards.ca.gov/profile_report.asp?cmd=MWEDFResults&global_id=T060838786&assigned_name=MW-3		

AL529
WNW
1/2 - 1 Mile
Higher

CA WELLS **CAEDF0000066539**

Well ID:	T0608300628-MW-6	Well Type:	MONITORING
Source:	EDF	Other Name:	MW-6
GAMA PFAS Testing:	Not Reported		
Groundwater Quality Data:	https://gamagroundwater.waterboards.ca.gov/gama/gamamap/public/GamaDataDisplay.asp?dataset=EDF&samp_date=&global_id=T0608300628&assigned_name=MW-6&store_num=		
GeoTracker Data:	https://geotracker.waterboards.ca.gov/profile_report.asp?cmd=MWEDFResults&global_id=T0608300628&assigned_name=MW-6		

AR530
NNE
1/2 - 1 Mile
Higher

CA WELLS **CAEDF0000068481**

Well ID:	T0608300695-SB3	Well Type:	MONITORING
Source:	EDF	Other Name:	SB3
GAMA PFAS Testing:	Not Reported		
Groundwater Quality Data:	https://gamagroundwater.waterboards.ca.gov/gama/gamamap/public/GamaDataDisplay.asp?dataset=EDF&samp_date=&global_id=T0608300695&assigned_name=SB3&store_num=		
GeoTracker Data:	https://geotracker.waterboards.ca.gov/profile_report.asp?cmd=MWEDFResults&global_id=T0608300695&assigned_name=SB3		

GEOCHECK® - PHYSICAL SETTING SOURCE MAP FINDINGS

Map ID
Direction
Distance
Elevation | Database | EDR ID Number

AR531
NNE
1/2 - 1 Mile
Higher

CA WELLS **CAEDF0000056995**

Well ID:	T0608300695-SB4	Well Type:	MONITORING
Source:	EDF	Other Name:	SB4
GAMA PFAS Testing:	Not Reported		
Groundwater Quality Data:	https://gamagroundwater.waterboards.ca.gov/gama/gamamap/public/GamaDataDisplay.asp?dataset=EDF&samp_date=&global_id=T0608300695&assigned_name=SB4&store_num=		
GeoTracker Data:	https://geotracker.waterboards.ca.gov/profile_report.asp?cmd=MWEDFResults&global_id=T0608300695&assigned_name=SB4		

AO532
NE
1/2 - 1 Mile
Higher

CA WELLS **CAEDF0000079905**

Well ID:	T060838786-MW-2	Well Type:	MONITORING
Source:	EDF	Other Name:	MW-2
GAMA PFAS Testing:	Not Reported		
Groundwater Quality Data:	https://gamagroundwater.waterboards.ca.gov/gama/gamamap/public/GamaDataDisplay.asp?dataset=EDF&samp_date=&global_id=T060838786&assigned_name=MW-2&store_num=		
GeoTracker Data:	https://geotracker.waterboards.ca.gov/profile_report.asp?cmd=MWEDFResults&global_id=T060838786&assigned_name=MW-2		

AT533
NW
1/2 - 1 Mile
Higher

CA WELLS **CAEDF0000089646**

Well ID:	T0608300140-MW-18	Well Type:	MONITORING
Source:	EDF	Other Name:	MW-18
GAMA PFAS Testing:	Not Reported		
Groundwater Quality Data:	https://gamagroundwater.waterboards.ca.gov/gama/gamamap/public/GamaDataDisplay.asp?dataset=EDF&samp_date=&global_id=T0608300140&assigned_name=MW-18&store_num=		
GeoTracker Data:	https://geotracker.waterboards.ca.gov/profile_report.asp?cmd=MWEDFResults&global_id=T0608300140&assigned_name=MW-18		

AR534
NNE
1/2 - 1 Mile
Higher

CA WELLS **CAEDF0000097390**

Well ID:	T0608300695-SB2	Well Type:	MONITORING
Source:	EDF	Other Name:	SB2
GAMA PFAS Testing:	Not Reported		
Groundwater Quality Data:	https://gamagroundwater.waterboards.ca.gov/gama/gamamap/public/GamaDataDisplay.asp?dataset=EDF&samp_date=&global_id=T0608300695&assigned_name=SB2&store_num=		
GeoTracker Data:	https://geotracker.waterboards.ca.gov/profile_report.asp?cmd=MWEDFResults&global_id=T0608300695&assigned_name=SB2		

GEOCHECK® - PHYSICAL SETTING SOURCE MAP FINDINGS

Map ID
Direction
Distance
Elevation | Database | EDR ID Number

AO535
NE
1/2 - 1 Mile
Higher

CA WELLS **CAEDF0000051771**

Well ID:	T060838786-MW-1	Well Type:	MONITORING
Source:	EDF	Other Name:	MW-1
GAMA PFAS Testing:	Not Reported		
Groundwater Quality Data:	https://gamagroundwater.waterboards.ca.gov/gama/gamamap/public/GamaDataDisplay.asp?dataset=EDF&samp_date=&global_id=T060838786&assigned_name=MW-1&store_num=		
GeoTracker Data:	https://geotracker.waterboards.ca.gov/profile_report.asp?cmd=MWEDFResults&global_id=T060838786&assigned_name=MW-1		

AR536
North
1/2 - 1 Mile
Higher

CA WELLS **CAEDF0000080289**

Well ID:	T0608300695-SGD2	Well Type:	MONITORING
Source:	EDF	Other Name:	SGD2
GAMA PFAS Testing:	Not Reported		
Groundwater Quality Data:	https://gamagroundwater.waterboards.ca.gov/gama/gamamap/public/GamaDataDisplay.asp?dataset=EDF&samp_date=&global_id=T0608300695&assigned_name=SGD2&store_num=		
GeoTracker Data:	https://geotracker.waterboards.ca.gov/profile_report.asp?cmd=MWEDFResults&global_id=T0608300695&assigned_name=SGD2		

AO537
NE
1/2 - 1 Mile
Higher

CA WELLS **CAEDF0000106413**

Well ID:	T060838786-MW-5	Well Type:	MONITORING
Source:	EDF	Other Name:	MW-5
GAMA PFAS Testing:	Not Reported		
Groundwater Quality Data:	https://gamagroundwater.waterboards.ca.gov/gama/gamamap/public/GamaDataDisplay.asp?dataset=EDF&samp_date=&global_id=T060838786&assigned_name=MW-5&store_num=		
GeoTracker Data:	https://geotracker.waterboards.ca.gov/profile_report.asp?cmd=MWEDFResults&global_id=T060838786&assigned_name=MW-5		

AS538
East
1/2 - 1 Mile
Lower

FED USGS **USGS40000143629**

Organization ID:	USGS-CA		
Organization Name:	USGS California Water Science Center		
Monitor Location:	004N027W23M001S	Type:	Well
Description:	Not Reported	HUC:	Not Reported
Drainage Area:	Not Reported	Drainage Area Units:	Not Reported
Contrib Drainage Area:	Not Reported	Contrib Drainage Area Unts:	Not Reported
Aquifer:	California Coastal Basin aquifers		
Formation Type:	Not Reported	Aquifer Type:	Not Reported
Construction Date:	20050930	Well Depth:	16
Well Depth Units:	ft	Well Hole Depth:	16

Docusign Envelope ID: 3773F87A-0B89-4932-BA2C-CA8383B3EEAD

Well Hole Depth Units: ft

AR539
North
1/2 - 1 Mile
Higher

CA WELLS **CAEDF0000066011**

Well ID:	T0608300695-MW2	Well Type:	MONITORING
Source:	EDF	Other Name:	MW2
GAMA PFAS Testing:	Not Reported		
Groundwater Quality Data:	https://gamagroundwater.waterboards.ca.gov/gama/gamamap/public/GamaDataDisplay.asp?dataset=EDF&samp_date=&global_id=T0608300695&assigned_name=MW2&store_num=		
GeoTracker Data:	https://geotracker.waterboards.ca.gov/profile_report.asp?cmd=MWEDFResults&global_id=T0608300695&assigned_name=MW2		

AS540
East
1/2 - 1 Mile
Lower

CA WELLS **CAUSGSN00007739**

Well ID:	USGS-342450119411201	Well Type:	UNK
Source:	United States Geological Survey		
Other Name:	USGS-342450119411201	GAMA PFAS Testing:	Not Reported
Groundwater Quality Data:	https://gamagroundwater.waterboards.ca.gov/gama/gamamap/public/GamaDataDisplay.asp?dataset=USGSNEW&samp_date=&global_id=&assigned_name=USGS-342450119411201&store_num=		
GeoTracker Data:	Not Reported		

AR541
North
1/2 - 1 Mile
Higher

CA WELLS **CAEDF0000112468**

Well ID:	T0608300695-VES2	Well Type:	MONITORING
Source:	EDF	Other Name:	VES2
GAMA PFAS Testing:	Not Reported		
Groundwater Quality Data:	https://gamagroundwater.waterboards.ca.gov/gama/gamamap/public/GamaDataDisplay.asp?dataset=EDF&samp_date=&global_id=T0608300695&assigned_name=VES2&store_num=		
GeoTracker Data:	https://geotracker.waterboards.ca.gov/profile_report.asp?cmd=MWEDFResults&global_id=T0608300695&assigned_name=VES2		

AR542
North
1/2 - 1 Mile
Higher

CA WELLS **CAEDF0000023061**

Well ID:	T0608300695-MW4R	Well Type:	MONITORING
Source:	EDF	Other Name:	MW4R
GAMA PFAS Testing:	Not Reported		
Groundwater Quality Data:	https://gamagroundwater.waterboards.ca.gov/gama/gamamap/public/GamaDataDisplay.asp?dataset=EDF&samp_date=&global_id=T0608300695&assigned_name=MW4R&store_num=		
GeoTracker Data:	https://geotracker.waterboards.ca.gov/profile_report.asp?cmd=MWEDFResults&global_id=T0608300695&assigned_name=MW4R		

Docusign Envelope ID: 3773F87A-0B89-4932-BA2C-CA8383B3EEAD

GEOCHECK® - PHYSICAL SETTING SOURCE MAP FINDINGS

Map ID
Direction
Distance
Elevation | Database | EDR ID Number

AR543
NNE
1/2 - 1 Mile
Higher

CA WELLS **CAEDF0000110211**

Well ID:	T0608300695-SGD3	Well Type:	MONITORING
Source:	EDF	Other Name:	SGD3
GAMA PFAS Testing:	Not Reported		
Groundwater Quality Data:	https://gamagroundwater.waterboards.ca.gov/gama/gamamap/public/GamaDataDisplay.asp?dataset=EDF&samp_date=&global_id=T0608300695&assigned_name=SGD3&store_num=		
GeoTracker Data:	https://geotracker.waterboards.ca.gov/profile_report.asp?cmd=MWEDFResults&global_id=T0608300695&assigned_name=SGD3		

AU544
East
1/2 - 1 Mile
Lower

FED USGS **USGS40000143621**

Organization ID:	USGS-CA		
Organization Name:	USGS California Water Science Center		
Monitor Location:	004N027W23M002S	Type:	Well
Description:	Not Reported	HUC:	Not Reported
Drainage Area:	Not Reported	Drainage Area Units:	Not Reported
Contrib Drainage Area:	Not Reported	Contrib Drainage Area Unts:	Not Reported
Aquifer:	California Coastal Basin aquifers		
Formation Type:	Not Reported	Aquifer Type:	Not Reported
Construction Date:	20050930	Well Depth:	16
Well Depth Units:	ft	Well Hole Depth:	16
Well Hole Depth Units:	ft		

AR545
NNE
1/2 - 1 Mile
Higher

CA WELLS **CAEDF0000005666**

Well ID:	T0608300695-VES1	Well Type:	MONITORING
Source:	EDF	Other Name:	VES1
GAMA PFAS Testing:	Not Reported		
Groundwater Quality Data:	https://gamagroundwater.waterboards.ca.gov/gama/gamamap/public/GamaDataDisplay.asp?dataset=EDF&samp_date=&global_id=T0608300695&assigned_name=VES1&store_num=		
GeoTracker Data:	https://geotracker.waterboards.ca.gov/profile_report.asp?cmd=MWEDFResults&global_id=T0608300695&assigned_name=VES1		

AR546
NNE
1/2 - 1 Mile
Higher

CA WELLS **CAEDF0000131433**

Well ID:	T0608300695-MW7	Well Type:	MONITORING
Source:	EDF	Other Name:	MW7
GAMA PFAS Testing:	Not Reported		
Groundwater Quality Data:	https://gamagroundwater.waterboards.ca.gov/gama/gamamap/public/GamaDataDisplay.asp?dataset=EDF&samp_date=&global_id=T0608300695&assigned_name=MW7&store_num=		
GeoTracker Data:	https://geotracker.waterboards.ca.gov/profile_report.asp?cmd=MWEDFResults&global_id=T0608300695&assigned_name=MW7		

Docusign Envelope ID: 3773F87A-0B89-4932-BA2C-CA8383B3EEAD

GEOCHECK® - PHYSICAL SETTING SOURCE MAP FINDINGS

Map ID
Direction
Distance
Elevation | Database | EDR ID Number

AR547
NNE
1/2 - 1 Mile
Higher

CA WELLS **CAEDF0000096014**

Well ID:	T0608300695-SB5	Well Type:	MONITORING
Source:	EDF	Other Name:	SB5
GAMA PFAS Testing:	Not Reported		
Groundwater Quality Data:	https://gamagroundwater.waterboards.ca.gov/gama/gamamap/public/GamaDataDisplay.asp?dataset=EDF&samp_date=&global_id=T0608300695&assigned_name=SB5&store_num=		
GeoTracker Data:	https://geotracker.waterboards.ca.gov/profile_report.asp?cmd=MWEDFResults&global_id=T0608300695&assigned_name=SB5		

AU548
East
1/2 - 1 Mile
Lower

CA WELLS **CAUSGSN00016679**

Well ID:	USGS-342449119411201	Well Type:	UNK
Source:	United States Geological Survey		
Other Name:	USGS-342449119411201	GAMA PFAS Testing:	Not Reported
Groundwater Quality Data:	https://gamagroundwater.waterboards.ca.gov/gama/gamamap/public/GamaDataDisplay.asp?dataset=USGSNEW&samp_date=&global_id=&assigned_name=USGS-342449119411201&store_num=		
GeoTracker Data:	Not Reported		

AR549
NNE
1/2 - 1 Mile
Higher

CA WELLS **CAEDF0000038495**

Well ID:	T0608300695-MW11	Well Type:	MONITORING
Source:	EDF	Other Name:	MW11
GAMA PFAS Testing:	Not Reported		
Groundwater Quality Data:	https://gamagroundwater.waterboards.ca.gov/gama/gamamap/public/GamaDataDisplay.asp?dataset=EDF&samp_date=&global_id=T0608300695&assigned_name=MW11&store_num=		
GeoTracker Data:	https://geotracker.waterboards.ca.gov/profile_report.asp?cmd=MWEDFResults&global_id=T0608300695&assigned_name=MW11		

AR550
NNE
1/2 - 1 Mile
Higher

CA WELLS **CAEDF0000075776**

Well ID:	T0608300695-MW12	Well Type:	MONITORING
Source:	EDF	Other Name:	MW12
GAMA PFAS Testing:	Not Reported		
Groundwater Quality Data:	https://gamagroundwater.waterboards.ca.gov/gama/gamamap/public/GamaDataDisplay.asp?dataset=EDF&samp_date=&global_id=T0608300695&assigned_name=MW12&store_num=		
GeoTracker Data:	https://geotracker.waterboards.ca.gov/profile_report.asp?cmd=MWEDFResults&global_id=T0608300695&assigned_name=MW12		

GEOCHECK® - PHYSICAL SETTING SOURCE MAP FINDINGS

Map ID
Direction
Distance
Elevation | Database | EDR ID Number

AU551
East
1/2 - 1 Mile
Lower

FED USGS **USGS40000143614**

Organization ID:	USGS-CA		
Organization Name:	USGS California Water Science Center		
Monitor Location:	004N027W23M003S	Type:	Well
Description:	Not Reported	HUC:	Not Reported
Drainage Area:	Not Reported	Drainage Area Units:	Not Reported
Contrib Drainage Area:	Not Reported	Contrib Drainage Area Unts:	Not Reported
Aquifer:	California Coastal Basin aquifers		
Formation Type:	Not Reported	Aquifer Type:	Not Reported
Construction Date:	20050930	Well Depth:	16
Well Depth Units:	ft	Well Hole Depth:	16
Well Hole Depth Units:	ft		

AR552
NNE
1/2 - 1 Mile
Higher

CA WELLS **CAEDF0000032724**

Well ID:	T0608300695-MW1R	Well Type:	MONITORING
Source:	EDF	Other Name:	MW1R
GAMA PFAS Testing:	Not Reported		
Groundwater Quality Data:	https://gamagroundwater.waterboards.ca.gov/gama/gamamap/public/GamaDataDisplay.asp?dataset=EDF&samp_date=&global_id=T0608300695&assigned_name=MW1R&store_num=		
GeoTracker Data:	https://geotracker.waterboards.ca.gov/profile_report.asp?cmd=MWEDFResults&global_id=T0608300695&assigned_name=MW1R		

AU553
East
1/2 - 1 Mile
Lower

CA WELLS **CAUSGSN00004111**

Well ID:	USGS-342448119411101	Well Type:	UNK
Source:	United States Geological Survey		
Other Name:	USGS-342448119411101	GAMA PFAS Testing:	Not Reported
Groundwater Quality Data:	https://gamagroundwater.waterboards.ca.gov/gama/gamamap/public/GamaDataDisplay.asp?dataset=USGSNEW&samp_date=&global_id=&assigned_name=USGS-342448119411101&store_num=		
GeoTracker Data:	Not Reported		

AV554
SSE
1/2 - 1 Mile
Lower

CA WELLS **CAEDF0000102955**

Well ID:	T0608300171-MW-6	Well Type:	MONITORING
Source:	EDF	Other Name:	MW-6
GAMA PFAS Testing:	Not Reported		
Groundwater Quality Data:	https://gamagroundwater.waterboards.ca.gov/gama/gamamap/public/GamaDataDisplay.asp?dataset=EDF&samp_date=&global_id=T0608300171&assigned_name=MW-6&store_num=		
GeoTracker Data:	https://geotracker.waterboards.ca.gov/profile_report.asp?cmd=MWEDFResults&global_id=T0608300171&assigned_name=MW-6		

GEOCHECK® - PHYSICAL SETTING SOURCE MAP FINDINGS

Map ID
Direction
Distance
Elevation | Database | EDR ID Number

AR555
NNE
1/2 - 1 Mile
Higher

CA WELLS **CAEDF0000081147**

Well ID:	T0608300695-MW8	Well Type:	MONITORING
Source:	EDF	Other Name:	MW8
GAMA PFAS Testing:	Not Reported		
Groundwater Quality Data:	https://gamagroundwater.waterboards.ca.gov/gama/gamamap/public/GamaDataDisplay.asp?dataset=EDF&samp_date=&global_id=T0608300695&assigned_name=MW8&store_num=		
GeoTracker Data:	https://geotracker.waterboards.ca.gov/profile_report.asp?cmd=MWEDFResults&global_id=T0608300695&assigned_name=MW8		

AR556
NNE
1/2 - 1 Mile
Higher

CA WELLS **CAEDF0000023804**

Well ID:	T0608300695-VES3	Well Type:	MONITORING
Source:	EDF	Other Name:	VES3
GAMA PFAS Testing:	Not Reported		
Groundwater Quality Data:	https://gamagroundwater.waterboards.ca.gov/gama/gamamap/public/GamaDataDisplay.asp?dataset=EDF&samp_date=&global_id=T0608300695&assigned_name=VES3&store_num=		
GeoTracker Data:	https://geotracker.waterboards.ca.gov/profile_report.asp?cmd=MWEDFResults&global_id=T0608300695&assigned_name=VES3		

AQ557
NE
1/2 - 1 Mile
Lower

CA WELLS **CAUSGSN00005281**

Well ID:	USGS-342509119411701	Well Type:	UNK
Source:	United States Geological Survey		
Other Name:	USGS-342509119411701	GAMA PFAS Testing:	Not Reported
Groundwater Quality Data:	https://gamagroundwater.waterboards.ca.gov/gama/gamamap/public/GamaDataDisplay.asp?dataset=USGSNEW&samp_date=&global_id=&assigned_name=USGS-342509119411701&store_num=		
GeoTracker Data:	Not Reported		

AR558
NNE
1/2 - 1 Mile
Higher

CA WELLS **CAEDF0000074072**

Well ID:	T0608300695-MW10	Well Type:	MONITORING
Source:	EDF	Other Name:	MW10
GAMA PFAS Testing:	Not Reported		
Groundwater Quality Data:	https://gamagroundwater.waterboards.ca.gov/gama/gamamap/public/GamaDataDisplay.asp?dataset=EDF&samp_date=&global_id=T0608300695&assigned_name=MW10&store_num=		
GeoTracker Data:	https://geotracker.waterboards.ca.gov/profile_report.asp?cmd=MWEDFResults&global_id=T0608300695&assigned_name=MW10		

GEOCHECK® - PHYSICAL SETTING SOURCE MAP FINDINGS

Map ID
Direction
Distance
Elevation | Database | EDR ID Number

AP559
North
1/2 - 1 Mile
Higher

CA WELLS **CAEDF0000138086**

Well ID:	T0608300608-MW-9	Well Type:	MONITORING
Source:	EDF	Other Name:	MW-9
GAMA PFAS Testing:	Not Reported		
Groundwater Quality Data:	https://gamagroundwater.waterboards.ca.gov/gama/gamamap/public/GamaDataDisplay.asp?dataset=EDF&samp_date=&global_id=T0608300608&assigned_name=MW-9&store_num=		
GeoTracker Data:	https://geotracker.waterboards.ca.gov/profile_report.asp?cmd=MWEDFResults&global_id=T0608300608&assigned_name=MW-9		

AV560
SSE
1/2 - 1 Mile
Lower

CA WELLS **CAEDF0000063969**

Well ID:	T0608300171-MW-5	Well Type:	MONITORING
Source:	EDF	Other Name:	MW-5
GAMA PFAS Testing:	Not Reported		
Groundwater Quality Data:	https://gamagroundwater.waterboards.ca.gov/gama/gamamap/public/GamaDataDisplay.asp?dataset=EDF&samp_date=&global_id=T0608300171&assigned_name=MW-5&store_num=		
GeoTracker Data:	https://geotracker.waterboards.ca.gov/profile_report.asp?cmd=MWEDFResults&global_id=T0608300171&assigned_name=MW-5		

AQ561
NE
1/2 - 1 Mile
Lower

FED USGS **USGS40000143798**

Organization ID:	USGS-CA		
Organization Name:	USGS California Water Science Center		
Monitor Location:	004N027W22A001S	Type:	Well
Description:	Not Reported	HUC:	18060013
Drainage Area:	Not Reported	Drainage Area Units:	Not Reported
Contrib Drainage Area:	Not Reported	Contrib Drainage Area Unts:	Not Reported
Aquifer:	California Coastal Basin aquifers		
Formation Type:	Not Reported	Aquifer Type:	Not Reported
Construction Date:	19620101	Well Depth:	31
Well Depth Units:	ft	Well Hole Depth:	31
Well Hole Depth Units:	ft		

Ground water levels,Number of Measurements:	2	Level reading date:	1962-05-01
Feet below surface:	3.00	Feet to sea level:	Not Reported
Note:	Not Reported		

Level reading date:	1962-05	Feet below surface:	3.0
Feet to sea level:	Not Reported		
Note:	Other conditions existed that would affect the measured water level.		

GEOCHECK® - PHYSICAL SETTING SOURCE MAP FINDINGS

Map ID
Direction
Distance
Elevation

		Database	EDR ID Number
AR562 **NNE** **1/2 - 1 Mile** **Higher**		**CA WELLS**	**CAEDF0000088535**

Well ID:	T0608300695-MW3R	Well Type:	MONITORING
Source:	EDF	Other Name:	MW3R
GAMA PFAS Testing:	Not Reported		
Groundwater Quality Data:	https://gamagroundwater.waterboards.ca.gov/gama/gamamap/public/GamaDataDisplay.asp?dataset=EDF&samp_date=&global_id=T0608300695&assigned_name=MW3R&store_num=		
GeoTracker Data:	https://geotracker.waterboards.ca.gov/profile_report.asp?cmd=MWEDFResults&global_id=T0608300695&assigned_name=MW3R		

AW563 **SSE** **1/2 - 1 Mile** **Lower**	Site ID:	Not Reported	**AQUIFLOW**	**17755**
	Groundwater Flow:	SW		
	Shallow Water Depth:	Not Reported		
	Deep Water Depth:	Not Reported		
	Average Water Depth:	5		
	Date:	9/16/1997		

AW564 **SSE** **1/2 - 1 Mile** **Lower**	Site ID:	Not Reported	**AQUIFLOW**	**17754**
	Groundwater Flow:	Not Reported		
	Shallow Water Depth:	5		
	Deep Water Depth:	6		
	Average Water Depth:	Not Reported		
	Date:	9/1993		

AR565 **North** **1/2 - 1 Mile** **Higher**	**CA WELLS**	**CAEDF0000043151**

Well ID:	T0608300695-MW9	Well Type:	MONITORING
Source:	EDF	Other Name:	MW9
GAMA PFAS Testing:	Not Reported		
Groundwater Quality Data:	https://gamagroundwater.waterboards.ca.gov/gama/gamamap/public/GamaDataDisplay.asp?dataset=EDF&samp_date=&global_id=T0608300695&assigned_name=MW9&store_num=		
GeoTracker Data:	https://geotracker.waterboards.ca.gov/profile_report.asp?cmd=MWEDFResults&global_id=T0608300695&assigned_name=MW9		

AR566 **NNE** **1/2 - 1 Mile** **Higher**	**CA WELLS**	**CAEDF0000051549**

Well ID:	T0608300695-MW1	Well Type:	MONITORING
Source:	EDF	Other Name:	MW1
GAMA PFAS Testing:	Not Reported		
Groundwater Quality Data:	https://gamagroundwater.waterboards.ca.gov/gama/gamamap/public/GamaDataDisplay.asp?dataset=EDF&samp_date=&global_id=T0608300695&assigned_name=MW1&store_num=		
GeoTracker Data:	https://geotracker.waterboards.ca.gov/profile_report.asp?cmd=MWEDFResults&global_id=T0608300695&assigned_name=MW1		

GEOCHECK® - PHYSICAL SETTING SOURCE MAP FINDINGS

Map ID
Direction
Distance
Elevation | Database | EDR ID Number

567
NW
1/2 - 1 Mile
Higher

CA WELLS **CAEDF0000088979**

Well ID:	T0608300140-MW-17	Well Type:	MONITORING
Source:	EDF	Other Name:	MW-17
GAMA PFAS Testing:	Not Reported		
Groundwater Quality Data:	https://gamagroundwater.waterboards.ca.gov/gama/gamamap/public/GamaDataDisplay.asp?dataset=EDF&samp_date=&global_id=T0608300140&assigned_name=MW-17&store_num=		
GeoTracker Data:	https://geotracker.waterboards.ca.gov/profile_report.asp?cmd=MWEDFResults&global_id=T0608300140&assigned_name=MW-17		

AV568
SSE
1/2 - 1 Mile
Lower

CA WELLS **CAEDF0000016446**

Well ID:	T0608300171-MW-2	Well Type:	MONITORING
Source:	EDF	Other Name:	MW-2
GAMA PFAS Testing:	Not Reported		
Groundwater Quality Data:	https://gamagroundwater.waterboards.ca.gov/gama/gamamap/public/GamaDataDisplay.asp?dataset=EDF&samp_date=&global_id=T0608300171&assigned_name=MW-2&store_num=		
GeoTracker Data:	https://geotracker.waterboards.ca.gov/profile_report.asp?cmd=MWEDFResults&global_id=T0608300171&assigned_name=MW-2		

AX569
NNE
1/2 - 1 Mile
Higher

FED USGS **USGS40000143894**

Organization ID:	USGS-CA		
Organization Name:	USGS California Water Science Center		
Monitor Location:	004N027W15Q006S	Type:	Well
Description:	Not Reported	HUC:	18060013
Drainage Area:	Not Reported	Drainage Area Units:	Not Reported
Contrib Drainage Area:	Not Reported	Contrib Drainage Area Unts:	Not Reported
Aquifer:	California Coastal Basin aquifers		
Formation Type:	Not Reported	Aquifer Type:	Not Reported
Construction Date:	Not Reported	Well Depth:	Not Reported
Well Depth Units:	Not Reported	Well Hole Depth:	Not Reported
Well Hole Depth Units:	Not Reported		

AX570
NNE
1/2 - 1 Mile
Higher

FED USGS **USGS40000143895**

Organization ID:	USGS-CA		
Organization Name:	USGS California Water Science Center		
Monitor Location:	004N027W15Q007S	Type:	Well
Description:	Not Reported	HUC:	18060013
Drainage Area:	Not Reported	Drainage Area Units:	Not Reported
Contrib Drainage Area:	Not Reported	Contrib Drainage Area Unts:	Not Reported

GEOCHECK® - PHYSICAL SETTING SOURCE MAP FINDINGS

Aquifer:	California Coastal Basin aquifers		
Formation Type:	Not Reported	Aquifer Type:	Not Reported
Construction Date:	Not Reported	Well Depth:	Not Reported
Well Depth Units:	Not Reported	Well Hole Depth:	782
Well Hole Depth Units:	ft		

AR571
NNE
1/2 - 1 Mile
Higher

CA WELLS **CAEDF0000022390**

Well ID:	T0608300695-MW5R	Well Type:	MONITORING
Source:	EDF	Other Name:	MW5R
GAMA PFAS Testing:	Not Reported		
Groundwater Quality Data:	https://gamagroundwater.waterboards.ca.gov/gama/gamamap/public/GamaDataDisplay.asp?dataset=EDF&samp_date=&global_id=T0608300695&assigned_name=MW5R&store_num=		
GeoTracker Data:	https://geotracker.waterboards.ca.gov/profile_report.asp?cmd=MWEDFResults&global_id=T0608300695&assigned_name=MW5R		

AV572
SSE
1/2 - 1 Mile
Lower

CA WELLS **CAEDF0000000633**

Well ID:	T0608300171-MW-1	Well Type:	MONITORING
Source:	EDF	Other Name:	MW-1
GAMA PFAS Testing:	Not Reported		
Groundwater Quality Data:	https://gamagroundwater.waterboards.ca.gov/gama/gamamap/public/GamaDataDisplay.asp?dataset=EDF&samp_date=&global_id=T0608300171&assigned_name=MW-1&store_num=		
GeoTracker Data:	https://geotracker.waterboards.ca.gov/profile_report.asp?cmd=MWEDFResults&global_id=T0608300171&assigned_name=MW-1		

AR573
NNE
1/2 - 1 Mile
Higher

CA WELLS **CAEDF0000085652**

Well ID:	T0608300695-SGD6	Well Type:	MONITORING
Source:	EDF	Other Name:	SGD6
GAMA PFAS Testing:	Not Reported		
Groundwater Quality Data:	https://gamagroundwater.waterboards.ca.gov/gama/gamamap/public/GamaDataDisplay.asp?dataset=EDF&samp_date=&global_id=T0608300695&assigned_name=SGD6&store_num=		
GeoTracker Data:	https://geotracker.waterboards.ca.gov/profile_report.asp?cmd=MWEDFResults&global_id=T0608300695&assigned_name=SGD6		

AT574
NW
1/2 - 1 Mile
Higher

CA WELLS **CAEDF0000014385**

Well ID:	T0608300140-MW-9	Well Type:	MONITORING
Source:	EDF	Other Name:	MW-9
GAMA PFAS Testing:	Not Reported		
Groundwater Quality Data:	https://gamagroundwater.waterboards.ca.gov/gama/gamamap/public/GamaDataDisplay.asp?dataset=EDF&samp_date=&global_id=T0608300140&assigned_name=MW-9&store_num=		

GEOCHECK® - PHYSICAL SETTING SOURCE MAP FINDINGS

GeoTracker Data: https://geotracker.waterboards.ca.gov/profile_report.asp?cmd=MWEDFResults&global_id=T0608300140&assigned_name=MW-9

AV575
SSE **CA WELLS** **CAEDF0000008100**
1/2 - 1 Mile
Lower

Well ID: T0608300171-MW-4 Well Type: MONITORING
Source: EDF Other Name: MW-4
GAMA PFAS Testing: Not Reported
Groundwater Quality Data: https://gamagroundwater.waterboards.ca.gov/gama/gamamap/public/GamaDataDisplay.asp?dataset=EDF&samp_date=&global_id=T0608300171&assigned_name=MW-4&store_num=
GeoTracker Data: https://geotracker.waterboards.ca.gov/profile_report.asp?cmd=MWEDFResults&global_id=T0608300171&assigned_name=MW-4

AV576
SSE **CA WELLS** **CAEDF0000078013**
1/2 - 1 Mile
Lower

Well ID: T0608300171-MW-3 Well Type: MONITORING
Source: EDF Other Name: MW-3
GAMA PFAS Testing: Not Reported
Groundwater Quality Data: https://gamagroundwater.waterboards.ca.gov/gama/gamamap/public/GamaDataDisplay.asp?dataset=EDF&samp_date=&global_id=T0608300171&assigned_name=MW-3&store_num=
GeoTracker Data: https://geotracker.waterboards.ca.gov/profile_report.asp?cmd=MWEDFResults&global_id=T0608300171&assigned_name=MW-3

AP577
North **CA WELLS** **CAEDF0000017000**
1/2 - 1 Mile
Higher

Well ID: T0608300608-MW-8 Well Type: MONITORING
Source: EDF Other Name: MW-8
GAMA PFAS Testing: Not Reported
Groundwater Quality Data: https://gamagroundwater.waterboards.ca.gov/gama/gamamap/public/GamaDataDisplay.asp?dataset=EDF&samp_date=&global_id=T0608300608&assigned_name=MW-8&store_num=
GeoTracker Data: https://geotracker.waterboards.ca.gov/profile_report.asp?cmd=MWEDFResults&global_id=T0608300608&assigned_name=MW-8

AR578
North **CA WELLS** **CAEDF0000060015**
1/2 - 1 Mile
Higher

Well ID: T0608300695-SGD4 Well Type: MONITORING
Source: EDF Other Name: SGD4
GAMA PFAS Testing: Not Reported
Groundwater Quality Data: https://gamagroundwater.waterboards.ca.gov/gama/gamamap/public/GamaDataDisplay.asp?dataset=EDF&samp_date=&global_id=T0608300695&assigned_name=SGD4&store_num=
GeoTracker Data: https://geotracker.waterboards.ca.gov/profile_report.asp?cmd=MWEDFResults&global_id=T0608300695&assigned_name=SGD4

Docusign Envelope ID: 3773F87A-0B89-4932-BA2C-CA8383B3EEAD

GEOCHECK® - PHYSICAL SETTING SOURCE MAP FINDINGS

Map ID
Direction
Distance
Elevation | Database | EDR ID Number

AV579
SSE
1/2 - 1 Mile
Lower

CA WELLS **CAEDF0000101644**

Well ID:	T0608300171-MW-7	Well Type:	MONITORING
Source:	EDF	Other Name:	MW-7
GAMA PFAS Testing:	Not Reported		
Groundwater Quality Data:	https://gamagroundwater.waterboards.ca.gov/gama/gamamap/public/GamaDataDisplay.asp?dataset=EDF&samp_date=&global_id=T0608300171&assigned_name=MW-7&store_num=		
GeoTracker Data:	https://geotracker.waterboards.ca.gov/profile_report.asp?cmd=MWEDFResults&global_id=T0608300171&assigned_name=MW-7		

AP580
North
1/2 - 1 Mile
Higher

CA WELLS **CAEDF0000122264**

Well ID:	T0608300608-MW-6	Well Type:	MONITORING
Source:	EDF	Other Name:	MW-6
GAMA PFAS Testing:	Not Reported		
Groundwater Quality Data:	https://gamagroundwater.waterboards.ca.gov/gama/gamamap/public/GamaDataDisplay.asp?dataset=EDF&samp_date=&global_id=T0608300608&assigned_name=MW-6&store_num=		
GeoTracker Data:	https://geotracker.waterboards.ca.gov/profile_report.asp?cmd=MWEDFResults&global_id=T0608300608&assigned_name=MW-6		

AX581
NNE
1/2 - 1 Mile
Higher

FED USGS **USGS40000143906**

Organization ID:	USGS-CA		
Organization Name:	USGS California Water Science Center		
Monitor Location:	004N027W15Q002S	Type:	Well
Description:	Not Reported	HUC:	18060013
Drainage Area:	Not Reported	Drainage Area Units:	Not Reported
Contrib Drainage Area:	Not Reported	Contrib Drainage Area Unts:	Not Reported
Aquifer:	California Coastal Basin aquifers		
Formation Type:	Not Reported	Aquifer Type:	Not Reported
Construction Date:	Not Reported	Well Depth:	Not Reported
Well Depth Units:	Not Reported	Well Hole Depth:	Not Reported
Well Hole Depth Units:	Not Reported		

AX582
NNE
1/2 - 1 Mile
Higher

FED USGS **USGS40000143905**

Organization ID:	USGS-CA		
Organization Name:	USGS California Water Science Center		
Monitor Location:	004N027W15Q001S	Type:	Well
Description:	Not Reported	HUC:	18060013
Drainage Area:	Not Reported	Drainage Area Units:	Not Reported
Contrib Drainage Area:	Not Reported	Contrib Drainage Area Unts:	Not Reported

Docusign Envelope ID: 3773F87A-0B89-4932-BA2C-CA8383B3EEAD

Aquifer:	California Coastal Basin aquifers		
Formation Type:	Not Reported	Aquifer Type:	Not Reported
Construction Date:	Not Reported	Well Depth:	Not Reported
Well Depth Units:	Not Reported	Well Hole Depth:	435
Well Hole Depth Units:	ft		

AX583
NNE **FED USGS** **USGS40000143907**
1/2 - 1 Mile
Higher

Organization ID:	USGS-CA		
Organization Name:	USGS California Water Science Center		
Monitor Location:	004N027W15Q003S	Type:	Well
Description:	Not Reported	HUC:	18060013
Drainage Area:	Not Reported	Drainage Area Units:	Not Reported
Contrib Drainage Area:	Not Reported	Contrib Drainage Area Unts:	Not Reported
Aquifer:	California Coastal Basin aquifers		
Formation Type:	Not Reported	Aquifer Type:	Not Reported
Construction Date:	Not Reported	Well Depth:	Not Reported
Well Depth Units:	Not Reported	Well Hole Depth:	460
Well Hole Depth Units:	ft		

AX584
NNE **FED USGS** **USGS40000143909**
1/2 - 1 Mile
Higher

Organization ID:	USGS-CA		
Organization Name:	USGS California Water Science Center		
Monitor Location:	004N027W15Q005S	Type:	Well
Description:	Not Reported	HUC:	18060013
Drainage Area:	Not Reported	Drainage Area Units:	Not Reported
Contrib Drainage Area:	Not Reported	Contrib Drainage Area Unts:	Not Reported
Aquifer:	California Coastal Basin aquifers		
Formation Type:	Not Reported	Aquifer Type:	Not Reported
Construction Date:	Not Reported	Well Depth:	Not Reported
Well Depth Units:	Not Reported	Well Hole Depth:	180
Well Hole Depth Units:	ft		

AX585
NNE **FED USGS** **USGS40000143908**
1/2 - 1 Mile
Higher

Organization ID:	USGS-CA		
Organization Name:	USGS California Water Science Center		
Monitor Location:	004N027W15Q004S	Type:	Well
Description:	Not Reported	HUC:	18060013
Drainage Area:	Not Reported	Drainage Area Units:	Not Reported
Contrib Drainage Area:	Not Reported	Contrib Drainage Area Unts:	Not Reported
Aquifer:	California Coastal Basin aquifers		
Formation Type:	Not Reported	Aquifer Type:	Not Reported
Construction Date:	Not Reported	Well Depth:	Not Reported
Well Depth Units:	Not Reported	Well Hole Depth:	197
Well Hole Depth Units:	ft		

Docusign Envelope ID: 3773F87A-0B89-4932-BA2C-CA8383B3EEAD

GEOCHECK® - PHYSICAL SETTING SOURCE MAP FINDINGS

Map ID
Direction
Distance
Elevation | Database | EDR ID Number

AY586
North
1/2 - 1 Mile
Higher

CA WELLS **CAEDF0000032320**

Well ID:	T0608300608-MW-15	Well Type:	MONITORING
Source:	EDF	Other Name:	MW-15
GAMA PFAS Testing:	Not Reported		
Groundwater Quality Data:	https://gamagroundwater.waterboards.ca.gov/gama/gamamap/public/GamaDataDisplay.asp?dataset=EDF&samp_date=&global_id=T0608300608&assigned_name=MW-15&store_num=		
GeoTracker Data:	https://geotracker.waterboards.ca.gov/profile_report.asp?cmd=MWEDFResults&global_id=T0608300608&assigned_name=MW-15		

AQ587
NE
1/2 - 1 Mile
Lower

CA WELLS **CAEDF0000087982**

Well ID:	SL203501296-MW-5	Well Type:	MONITORING
Source:	EDF	Other Name:	MW-5
GAMA PFAS Testing:	Not Reported		
Groundwater Quality Data:	https://gamagroundwater.waterboards.ca.gov/gama/gamamap/public/GamaDataDisplay.asp?dataset=EDF&samp_date=&global_id=SL203501296&assigned_name=MW-5&store_num=		
GeoTracker Data:	https://geotracker.waterboards.ca.gov/profile_report.asp?cmd=MWEDFResults&global_id=SL203501296&assigned_name=MW-5		

AP588
North
1/2 - 1 Mile
Higher

CA WELLS **CAEDF0000077796**

Well ID:	T0608300608-VE-4	Well Type:	MONITORING
Source:	EDF	Other Name:	VE-4
GAMA PFAS Testing:	Not Reported		
Groundwater Quality Data:	https://gamagroundwater.waterboards.ca.gov/gama/gamamap/public/GamaDataDisplay.asp?dataset=EDF&samp_date=&global_id=T0608300608&assigned_name=VE-4&store_num=		
GeoTracker Data:	https://geotracker.waterboards.ca.gov/profile_report.asp?cmd=MWEDFResults&global_id=T0608300608&assigned_name=VE-4		

AP589
North
1/2 - 1 Mile
Higher

CA WELLS **CAEDF0000125573**

Well ID:	T0608300608-GRW-1	Well Type:	MONITORING
Source:	EDF	Other Name:	GRW-1
GAMA PFAS Testing:	Not Reported		
Groundwater Quality Data:	https://gamagroundwater.waterboards.ca.gov/gama/gamamap/public/GamaDataDisplay.asp?dataset=EDF&samp_date=&global_id=T0608300608&assigned_name=GRW-1&store_num=		
GeoTracker Data:	https://geotracker.waterboards.ca.gov/profile_report.asp?cmd=MWEDFResults&global_id=T0608300608&assigned_name=GRW-1		

GEOCHECK® - PHYSICAL SETTING SOURCE MAP FINDINGS

Map ID
Direction
Distance
Elevation | Database | EDR ID Number

AP590
North
1/2 - 1 Mile
Higher

CA WELLS **CAEDF0000049203**

Well ID:	T0608300608-MW-12	Well Type:	MONITORING
Source:	EDF	Other Name:	MW-12
GAMA PFAS Testing:	Not Reported		
Groundwater Quality Data:	https://gamagroundwater.waterboards.ca.gov/gama/gamamap/public/GamaDataDisplay.asp?dataset=EDF&samp_date=&global_id=T0608300608&assigned_name=MW-12&store_num=		
GeoTracker Data:	https://geotracker.waterboards.ca.gov/profile_report.asp?cmd=MWEDFResults&global_id=T0608300608&assigned_name=MW-12		

AP591
North
1/2 - 1 Mile
Higher

CA WELLS **CAEDF0000011199**

Well ID:	T0608300608-MW-10	Well Type:	MONITORING
Source:	EDF	Other Name:	MW-10
GAMA PFAS Testing:	Not Reported		
Groundwater Quality Data:	https://gamagroundwater.waterboards.ca.gov/gama/gamamap/public/GamaDataDisplay.asp?dataset=EDF&samp_date=&global_id=T0608300608&assigned_name=MW-10&store_num=		
GeoTracker Data:	https://geotracker.waterboards.ca.gov/profile_report.asp?cmd=MWEDFResults&global_id=T0608300608&assigned_name=MW-10		

AY592
North
1/2 - 1 Mile
Higher

CA WELLS **CAEDF0000102602**

Well ID:	T0608300608-MW-5	Well Type:	MONITORING
Source:	EDF	Other Name:	MW-5
GAMA PFAS Testing:	Not Reported		
Groundwater Quality Data:	https://gamagroundwater.waterboards.ca.gov/gama/gamamap/public/GamaDataDisplay.asp?dataset=EDF&samp_date=&global_id=T0608300608&assigned_name=MW-5&store_num=		
GeoTracker Data:	https://geotracker.waterboards.ca.gov/profile_report.asp?cmd=MWEDFResults&global_id=T0608300608&assigned_name=MW-5		

AY593
North
1/2 - 1 Mile
Higher

CA WELLS **CAEDF0000045379**

Well ID:	T0608300608-VE-3	Well Type:	MONITORING
Source:	EDF	Other Name:	VE-3
GAMA PFAS Testing:	Not Reported		
Groundwater Quality Data:	https://gamagroundwater.waterboards.ca.gov/gama/gamamap/public/GamaDataDisplay.asp?dataset=EDF&samp_date=&global_id=T0608300608&assigned_name=VE-3&store_num=		
GeoTracker Data:	https://geotracker.waterboards.ca.gov/profile_report.asp?cmd=MWEDFResults&global_id=T0608300608&assigned_name=VE-3		

Docusign Envelope ID: 3773F87A-0B89-4932-BA2C-CA8383B3EEAD

GEOCHECK® - PHYSICAL SETTING SOURCE MAP FINDINGS

Map ID
Direction
Distance
Elevation | Database | EDR ID Number

AY594
North
1/2 - 1 Mile
Higher

CA WELLS **CAEDF0000011693**

Well ID:	T0608300608-AS-2	Well Type:	MONITORING
Source:	EDF	Other Name:	AS-2
GAMA PFAS Testing:	Not Reported		
Groundwater Quality Data:	https://gamagroundwater.waterboards.ca.gov/gama/gamamap/public/GamaDataDisplay.asp?dataset=EDF&samp_date=&global_id=T0608300608&assigned_name=AS-2&store_num=		
GeoTracker Data:	https://geotracker.waterboards.ca.gov/profile_report.asp?cmd=MWEDFResults&global_id=T0608300608&assigned_name=AS-2		

AZ595
NNE
1/2 - 1 Mile
Higher

CA WELLS **22607**

Seq:	22607	Prim sta c:	F42/010-ORTTRET
Frds no:	4210010022	County:	42
District:	06	User id:	TAP
System no:	4210010	Water type:	G
Source nam:	ORTEGA TREATMENT PLANT-TREATED	Station ty:	WELL/AMBNT/MUN/INTAKE
Latitude:	342523.4	Longitude:	1194138.7
Precision:	3	Status:	AT
Comment 1:	WELL WATER TREATMENT PLANT	Comment 2:	Not Reported
Comment 3:	Not Reported	Comment 4:	Not Reported
Comment 5:	Not Reported	Comment 6:	Not Reported
Comment 7:	Not Reported		

System no:	4210010	System nam:	City Of Santa Barbara
Hqname:	Not Reported	Address:	P. O. BOX 33
City:	SANTA BARBARA	State:	Not Reported
Zip:	93102	Zip ext:	Not Reported
Pop serv:	91462	Connection:	23756
Area serve:	SANTA BARBARA		

Sample date:	08-NOV-17	Finding:	629.
Chemical:	TOTAL DISSOLVED SOLIDS	Report units:	MG/L
Dlr:	0.		

Sample date:	08-NOV-17	Finding:	37.
Chemical:	IRON	Report units:	UG/L
Dlr:	100.		

Sample date:	08-FEB-17	Finding:	581.
Chemical:	TOTAL DISSOLVED SOLIDS	Report units:	MG/L
Dlr:	0.		

Sample date:	08-FEB-17	Finding:	31.
Chemical:	MANGANESE	Report units:	UG/L
Dlr:	20.		

Sample date:	08-FEB-17	Finding:	52.
Chemical:	IRON	Report units:	UG/L
Dlr:	100.		

Sample date:	06-DEC-16	Finding:	641.

Docusign Envelope ID: 3773F87A-0B89-4932-BA2C-CA8383B3EEAD

Chemical:	TOTAL DISSOLVED SOLIDS	Report units:	MG/L
Dlr:	0.		
Sample date:	16-NOV-16	Finding:	45.
Chemical:	IRON	Report units:	UG/L
Dlr:	100.		
Sample date:	16-NOV-16	Finding:	614.
Chemical:	TOTAL DISSOLVED SOLIDS	Report units:	MG/L
Dlr:	0.		
Sample date:	11-OCT-16	Finding:	30.
Chemical:	IRON	Report units:	UG/L
Dlr:	100.		
Sample date:	11-OCT-16	Finding:	658.
Chemical:	TOTAL DISSOLVED SOLIDS	Report units:	MG/L
Dlr:	0.		
Sample date:	14-SEP-16	Finding:	44.
Chemical:	IRON	Report units:	UG/L
Dlr:	100.		
Sample date:	14-SEP-16	Finding:	648.
Chemical:	TOTAL DISSOLVED SOLIDS	Report units:	MG/L
Dlr:	0.		
Sample date:	10-AUG-16	Finding:	612.
Chemical:	TOTAL DISSOLVED SOLIDS	Report units:	MG/L
Dlr:	0.		
Sample date:	13-JUL-16	Finding:	684.
Chemical:	TOTAL DISSOLVED SOLIDS	Report units:	MG/L
Dlr:	0.		
Sample date:	07-JUN-16	Finding:	622.
Chemical:	TOTAL DISSOLVED SOLIDS	Report units:	MG/L
Dlr:	0.		
Sample date:	10-MAY-16	Finding:	568.
Chemical:	TOTAL DISSOLVED SOLIDS	Report units:	MG/L
Dlr:	0.		
Sample date:	07-APR-16	Finding:	576.
Chemical:	TOTAL DISSOLVED SOLIDS	Report units:	MG/L
Dlr:	0.		
Sample date:	09-FEB-16	Finding:	522.
Chemical:	TOTAL DISSOLVED SOLIDS	Report units:	MG/L
Dlr:	0.		
Sample date:	01-DEC-15	Finding:	53.
Chemical:	IRON	Report units:	UG/L
Dlr:	100.		
Sample date:	10-NOV-15	Finding:	47.
Chemical:	IRON	Report units:	UG/L
Dlr:	100.		
Sample date:	20-OCT-15	Finding:	135.
Chemical:	IRON	Report units:	UG/L
Dlr:	100.		

Docusign Envelope ID: 3773F87A-0B89-4932-BA2C-CA8383B3EEAD

GEOCHECK® - PHYSICAL SETTING SOURCE MAP FINDINGS

Sample date:	19-AUG-15	Finding:	45.
Chemical:	IRON	Report units:	UG/L
Dlr:	100.		
Sample date:	07-JUL-15	Finding:	67.
Chemical:	IRON	Report units:	UG/L
Dlr:	100.		
Sample date:	13-MAY-15	Finding:	47.
Chemical:	IRON	Report units:	UG/L
Dlr:	100.		
Sample date:	15-APR-15	Finding:	33.
Chemical:	IRON	Report units:	UG/L
Dlr:	100.		
Sample date:	07-JAN-15	Finding:	28.
Chemical:	IRON	Report units:	UG/L
Dlr:	100.		
Sample date:	07-OCT-13	Finding:	5.8
Chemical:	TOTAL TRIHALOMETHANES	Report units:	UG/L
Dlr:	0.		
Sample date:	07-OCT-13	Finding:	2.3
Chemical:	XYLENES (TOTAL)	Report units:	UG/L
Dlr:	0.5		
Sample date:	07-OCT-13	Finding:	1.2
Chemical:	O-XYLENE	Report units:	UG/L
Dlr:	0.5		
Sample date:	07-OCT-13	Finding:	0.66
Chemical:	ETHYLBENZENE	Report units:	UG/L
Dlr:	0.5		
Sample date:	07-OCT-13	Finding:	1.1
Chemical:	M,P-XYLENE	Report units:	UG/L
Dlr:	0.5		
Sample date:	07-OCT-13	Finding:	1.9
Chemical:	DIBROMOCHLOROMETHANE (THM)	Report units:	UG/L
Dlr:	1.		
Sample date:	07-OCT-13	Finding:	1.5
Chemical:	BROMOFORM (THM)	Report units:	UG/L
Dlr:	1.		
Sample date:	07-OCT-13	Finding:	1.2
Chemical:	BROMODICHLOROMETHANE (THM)	Report units:	UG/L
Dlr:	1.		
Sample date:	07-OCT-13	Finding:	1.2
Chemical:	CHLOROFORM (THM)	Report units:	UG/L
Dlr:	1.		

GEOCHECK® - PHYSICAL SETTING SOURCE MAP FINDINGS

Map ID
Direction
Distance
Elevation | Database | EDR ID Number

AP596
North
1/2 - 1 Mile
Higher

CA WELLS **CAEDF0000043062**

Well ID:	T0608300608-MW-14	Well Type:	MONITORING
Source:	EDF	Other Name:	MW-14
GAMA PFAS Testing:	Not Reported		
Groundwater Quality Data:	https://gamagroundwater.waterboards.ca.gov/gama/gamamap/public/GamaDataDisplay.asp?dataset=EDF&samp_date=&global_id=T0608300608&assigned_name=MW-14&store_num=		
GeoTracker Data:	https://geotracker.waterboards.ca.gov/profile_report.asp?cmd=MWEDFResults&global_id=T0608300608&assigned_name=MW-14		

BA597
NE
1/2 - 1 Mile
Lower

CA WELLS **CAEDF0000137661**

Well ID:	SL203501296-MW-6	Well Type:	MONITORING
Source:	EDF	Other Name:	MW-6
GAMA PFAS Testing:	Not Reported		
Groundwater Quality Data:	https://gamagroundwater.waterboards.ca.gov/gama/gamamap/public/GamaDataDisplay.asp?dataset=EDF&samp_date=&global_id=SL203501296&assigned_name=MW-6&store_num=		
GeoTracker Data:	https://geotracker.waterboards.ca.gov/profile_report.asp?cmd=MWEDFResults&global_id=SL203501296&assigned_name=MW-6		

AR598
NNE
1/2 - 1 Mile
Higher

CA WELLS **CAEDF0000127346**

Well ID:	T0608300695-SGD8	Well Type:	MONITORING
Source:	EDF	Other Name:	SGD8
GAMA PFAS Testing:	Not Reported		
Groundwater Quality Data:	https://gamagroundwater.waterboards.ca.gov/gama/gamamap/public/GamaDataDisplay.asp?dataset=EDF&samp_date=&global_id=T0608300695&assigned_name=SGD8&store_num=		
GeoTracker Data:	https://geotracker.waterboards.ca.gov/profile_report.asp?cmd=MWEDFResults&global_id=T0608300695&assigned_name=SGD8		

AP599
North
1/2 - 1 Mile
Higher

CA WELLS **CAEDF0000055684**

Well ID:	T0608300608-MW-21	Well Type:	MONITORING
Source:	EDF	Other Name:	MW-21
GAMA PFAS Testing:	Not Reported		
Groundwater Quality Data:	https://gamagroundwater.waterboards.ca.gov/gama/gamamap/public/GamaDataDisplay.asp?dataset=EDF&samp_date=&global_id=T0608300608&assigned_name=MW-21&store_num=		
GeoTracker Data:	https://geotracker.waterboards.ca.gov/profile_report.asp?cmd=MWEDFResults&global_id=T0608300608&assigned_name=MW-21		

Docusign Envelope ID: 3773F87A-0B89-4932-BA2C-CA8383B3EEAD

GEOCHECK® - PHYSICAL SETTING SOURCE MAP FINDINGS

Map ID
Direction
Distance
Elevation | Database | EDR ID Number

AY600
North
1/2 - 1 Mile
Higher

CA WELLS **CAEDF0000072764**

Well ID:	T0608300608-MW-19	Well Type:	MONITORING
Source:	EDF	Other Name:	MW-19
GAMA PFAS Testing:	Not Reported		
Groundwater Quality Data:	https://gamagroundwater.waterboards.ca.gov/gama/gamamap/public/GamaDataDisplay.asp?dataset=EDF&samp_date=&global_id=T0608300608&assigned_name=MW-19&store_num=		
GeoTracker Data:	https://geotracker.waterboards.ca.gov/profile_report.asp?cmd=MWEDFResults&global_id=T0608300608&assigned_name=MW-19		

AY601
North
1/2 - 1 Mile
Higher

CA WELLS **CAEDF0000128752**

Well ID:	T0608300608-MW-7	Well Type:	MONITORING
Source:	EDF	Other Name:	MW-7
GAMA PFAS Testing:	Not Reported		
Groundwater Quality Data:	https://gamagroundwater.waterboards.ca.gov/gama/gamamap/public/GamaDataDisplay.asp?dataset=EDF&samp_date=&global_id=T0608300608&assigned_name=MW-7&store_num=		
GeoTracker Data:	https://geotracker.waterboards.ca.gov/profile_report.asp?cmd=MWEDFResults&global_id=T0608300608&assigned_name=MW-7		

AY602
North
1/2 - 1 Mile
Higher

CA WELLS **CAEDF0000117481**

Well ID:	T0608300608-MW-18	Well Type:	MONITORING
Source:	EDF	Other Name:	MW-18
GAMA PFAS Testing:	Not Reported		
Groundwater Quality Data:	https://gamagroundwater.waterboards.ca.gov/gama/gamamap/public/GamaDataDisplay.asp?dataset=EDF&samp_date=&global_id=T0608300608&assigned_name=MW-18&store_num=		
GeoTracker Data:	https://geotracker.waterboards.ca.gov/profile_report.asp?cmd=MWEDFResults&global_id=T0608300608&assigned_name=MW-18		

AY603
North
1/2 - 1 Mile
Higher

CA WELLS **CAEDF0000037604**

Well ID:	T0608300608-MW-20	Well Type:	MONITORING
Source:	EDF	Other Name:	MW-20
GAMA PFAS Testing:	Not Reported		
Groundwater Quality Data:	https://gamagroundwater.waterboards.ca.gov/gama/gamamap/public/GamaDataDisplay.asp?dataset=EDF&samp_date=&global_id=T0608300608&assigned_name=MW-20&store_num=		
GeoTracker Data:	https://geotracker.waterboards.ca.gov/profile_report.asp?cmd=MWEDFResults&global_id=T0608300608&assigned_name=MW-20		

Docusign Envelope ID: 3773F87A-0B89-4932-BA2C-CA8383B3EEAD

GEOCHECK® - PHYSICAL SETTING SOURCE MAP FINDINGS

Map ID
Direction
Distance
Elevation

			Database	EDR ID Number
AY604 **NNW** **1/2 - 1 Mile** **Higher**	Site ID:	51233	**AQUIFLOW**	**5443**
	Groundwater Flow:	SE		
	Shallow Water Depth:	49		
	Deep Water Depth:	58		
	Average Water Depth:	56		
	Date:	11/1989		

AY605
North
1/2 - 1 Mile
Higher

CA WELLS **CAEDF0000104028**

Well ID:	T0608300608-VE-1	Well Type:	MONITORING
Source:	EDF	Other Name:	VE-1
GAMA PFAS Testing:	Not Reported		
Groundwater Quality Data:	https://gamagroundwater.waterboards.ca.gov/gama/gamamap/public/GamaDataDisplay.asp?dataset=EDF&samp_date=&global_id=T0608300608&assigned_name=VE-1&store_num=		
GeoTracker Data:	https://geotracker.waterboards.ca.gov/profile_report.asp?cmd=MWEDFResults&global_id=T0608300608&assigned_name=VE-1		

AY606
North
1/2 - 1 Mile
Higher

CA WELLS **CAEDF0000022080**

Well ID:	T0608300608-VEW-D	Well Type:	MONITORING
Source:	EDF	Other Name:	VEW-D
GAMA PFAS Testing:	Not Reported		
Groundwater Quality Data:	https://gamagroundwater.waterboards.ca.gov/gama/gamamap/public/GamaDataDisplay.asp?dataset=EDF&samp_date=&global_id=T0608300608&assigned_name=VEW-D&store_num=		
GeoTracker Data:	https://geotracker.waterboards.ca.gov/profile_report.asp?cmd=MWEDFResults&global_id=T0608300608&assigned_name=VEW-D		

AY607
North
1/2 - 1 Mile
Higher

CA WELLS **CAEDF0000017379**

Well ID:	T0608300608-GRW-2	Well Type:	MONITORING
Source:	EDF	Other Name:	GRW-2
GAMA PFAS Testing:	Not Reported		
Groundwater Quality Data:	https://gamagroundwater.waterboards.ca.gov/gama/gamamap/public/GamaDataDisplay.asp?dataset=EDF&samp_date=&global_id=T0608300608&assigned_name=GRW-2&store_num=		
GeoTracker Data:	https://geotracker.waterboards.ca.gov/profile_report.asp?cmd=MWEDFResults&global_id=T0608300608&assigned_name=GRW-2		

Docusign Envelope ID: 3773F87A-0B89-4932-BA2C-CA8383B3EEAD

GEOCHECK® - PHYSICAL SETTING SOURCE MAP FINDINGS

Map ID
Direction
Distance
Elevation | Database | EDR ID Number

AY608
North
1/2 - 1 Mile
Higher

CA WELLS **CAEDF0000094408**

Well ID:	T0608300608-MW-4	Well Type:	MONITORING
Source:	EDF	Other Name:	MW-4
GAMA PFAS Testing:	Not Reported		
Groundwater Quality Data:	https://gamagroundwater.waterboards.ca.gov/gama/gamamap/public/GamaDataDisplay.asp?dataset=EDF&samp_date=&global_id=T0608300608&assigned_name=MW-4&store_num=		
GeoTracker Data:	https://geotracker.waterboards.ca.gov/profile_report.asp?cmd=MWEDFResults&global_id=T0608300608&assigned_name=MW-4		

AY609
North
1/2 - 1 Mile
Higher

CA WELLS **CAEDF0000010023**

Well ID:	T0608300608-VE-2	Well Type:	MONITORING
Source:	EDF	Other Name:	VE-2
GAMA PFAS Testing:	Not Reported		
Groundwater Quality Data:	https://gamagroundwater.waterboards.ca.gov/gama/gamamap/public/GamaDataDisplay.asp?dataset=EDF&samp_date=&global_id=T0608300608&assigned_name=VE-2&store_num=		
GeoTracker Data:	https://geotracker.waterboards.ca.gov/profile_report.asp?cmd=MWEDFResults&global_id=T0608300608&assigned_name=VE-2		

AX610
NNE
1/2 - 1 Mile
Higher

CA WELLS **CADWR0000036452**

Well ID:	04N27W15R001S	Well Type:	UNK
Source:	Department of Water Resources		
Other Name:	04N27W15R001S	GAMA PFAS Testing:	Not Reported
Groundwater Quality Data:	https://gamagroundwater.waterboards.ca.gov/gama/gamamap/public/GamaDataDisplay.asp?dataset=DWR&samp_date=&global_id=&assigned_name=04N27W15R001S&store_num=		
GeoTracker Data:	Not Reported		

AY611
North
1/2 - 1 Mile
Higher

CA WELLS **CAEDF0000088296**

Well ID:	T0608300608-MW-11	Well Type:	MONITORING
Source:	EDF	Other Name:	MW-11
GAMA PFAS Testing:	Not Reported		
Groundwater Quality Data:	https://gamagroundwater.waterboards.ca.gov/gama/gamamap/public/GamaDataDisplay.asp?dataset=EDF&samp_date=&global_id=T0608300608&assigned_name=MW-11&store_num=		
GeoTracker Data:	https://geotracker.waterboards.ca.gov/profile_report.asp?cmd=MWEDFResults&global_id=T0608300608&assigned_name=MW-11		

Docusign Envelope ID: 3773F87A-0B89-4932-BA2C-CA8383B3EEAD

GEOCHECK® - PHYSICAL SETTING SOURCE MAP FINDINGS

Map ID
Direction
Distance
Elevation | Database | EDR ID Number

AY612
North
1/2 - 1 Mile
Higher

CA WELLS **CAEDF0000129231**

Well ID:	T0608300608-VE-7	Well Type:	MONITORING
Source:	EDF	Other Name:	VE-7
GAMA PFAS Testing:	Not Reported		
Groundwater Quality Data:	https://gamagroundwater.waterboards.ca.gov/gama/gamamap/public/GamaDataDisplay.asp?dataset=EDF&samp_date=&global_id=T0608300608&assigned_name=VE-7&store_num=		
GeoTracker Data:	https://geotracker.waterboards.ca.gov/profile_report.asp?cmd=MWEDFResults&global_id=T0608300608&assigned_name=VE-7		

AY613
North
1/2 - 1 Mile
Higher

CA WELLS **CAEDF0000055419**

Well ID:	T0608300608-MW-22	Well Type:	MONITORING
Source:	EDF	Other Name:	MW-22
GAMA PFAS Testing:	Not Reported		
Groundwater Quality Data:	https://gamagroundwater.waterboards.ca.gov/gama/gamamap/public/GamaDataDisplay.asp?dataset=EDF&samp_date=&global_id=T0608300608&assigned_name=MW-22&store_num=		
GeoTracker Data:	https://geotracker.waterboards.ca.gov/profile_report.asp?cmd=MWEDFResults&global_id=T0608300608&assigned_name=MW-22		

BB614
West
1/2 - 1 Mile
Higher

CA WELLS **CAUSGSN00003021**

Well ID:	USGS-342452119424002	Well Type:	UNK
Source:	United States Geological Survey		
Other Name:	USGS-342452119424002	GAMA PFAS Testing:	Not Reported
Groundwater Quality Data:	https://gamagroundwater.waterboards.ca.gov/gama/gamamap/public/GamaDataDisplay.asp?dataset=USGSNEW&samp_date=&global_id=&assigned_name=USGS-342452119424002&store_num=		
GeoTracker Data:	Not Reported		

BB615
West
1/2 - 1 Mile
Higher

CA WELLS **CAUSGSN00011818**

Well ID:	USGS-342452119424001	Well Type:	UNK
Source:	United States Geological Survey		
Other Name:	USGS-342452119424001	GAMA PFAS Testing:	Not Reported
Groundwater Quality Data:	https://gamagroundwater.waterboards.ca.gov/gama/gamamap/public/GamaDataDisplay.asp?dataset=USGSNEW&samp_date=&global_id=&assigned_name=USGS-342452119424001&store_num=		
GeoTracker Data:	Not Reported		

Docusign Envelope ID: 3773F87A-0B89-4932-BA2C-CA8383B3EEAD

GEOCHECK® - PHYSICAL SETTING SOURCE MAP FINDINGS

Map ID
Direction
Distance
Elevation | Database | EDR ID Number

AY616
North
1/2 - 1 Mile
Higher

CA WELLS **CAEDF0000102659**

Well ID:	T0608300608-MW-13	Well Type:	MONITORING
Source:	EDF	Other Name:	MW-13
GAMA PFAS Testing:	Not Reported		
Groundwater Quality Data:	https://gamagroundwater.waterboards.ca.gov/gama/gamamap/public/GamaDataDisplay.asp?dataset=EDF&samp_date=&global_id=T0608300608&assigned_name=MW-13&store_num=		
GeoTracker Data:	https://geotracker.waterboards.ca.gov/profile_report.asp?cmd=MWEDFResults&global_id=T0608300608&assigned_name=MW-13		

617
NNW
1/2 - 1 Mile
Higher

FRDS PWS **CA1400022**

PWS ID:	CA1400022	PWS type:	System Owner/Responsible Party
PWS name:	STOVEPIPE WELLS	PWS address:	Not Reported
PWS city:	SANTA BARBARA	PWS state:	CA
PWS zip:	93120	PWS ID:	CA1400022
Activity status:	Active	Date system activated:	7706
Date system deactivated:	Not Reported	Retail population:	00000230
System name:	STOVEPIPE WELLS	System address:	STOVEPIPE WELLS
System address:	STOVEPIPE WLS VGE	System city:	DEATH VALLEY
System state:	CA	System zip:	92328
Population served:	101 - 500 Persons	Treatment:	Untreated
Latitude:	342523	Longitude:	1194211

AX618
NNE
1/2 - 1 Mile
Higher

FED USGS **USGS40000143917**

Organization ID:	USGS-CA		
Organization Name:	USGS California Water Science Center		
Monitor Location:	004N027W15Q008S	Type:	Well
Description:	Not Reported	HUC:	18060013
Drainage Area:	Not Reported	Drainage Area Units:	Not Reported
Contrib Drainage Area:	Not Reported	Contrib Drainage Area Unts:	Not Reported
Aquifer:	California Coastal Basin aquifers		
Formation Type:	Not Reported	Aquifer Type:	Not Reported
Construction Date:	19480101	Well Depth:	Not Reported
Well Depth Units:	Not Reported	Well Hole Depth:	522
Well Hole Depth Units:	ft		

Docusign Envelope ID: 3773F87A-0B89-4932-BA2C-CA8383B3EEAD

GEOCHECK® - PHYSICAL SETTING SOURCE MAP FINDINGS

Map ID
Direction
Distance
Elevation | Database | EDR ID Number

BB619
West
1/2 - 1 Mile
Higher | **FED USGS** | **USGS40000143641**

Organization ID:	USGS-CA		
Organization Name:	USGS California Water Science Center		
Monitor Location:	004N027W21G001S	Type:	Well
Description:	Not Reported	HUC:	18060013
Drainage Area:	Not Reported	Drainage Area Units:	Not Reported
Contrib Drainage Area:	Not Reported	Contrib Drainage Area Unts:	Not Reported
Aquifer:	California Coastal Basin aquifers		
Formation Type:	Not Reported	Aquifer Type:	Not Reported
Construction Date:	19910617	Well Depth:	109.7
Well Depth Units:	ft	Well Hole Depth:	120
Well Hole Depth Units:	ft		

Ground water levels,Number of Measurements:	162	Level reading date:	2004-12-14
Feet below surface:	15.30	Feet to sea level:	Not Reported
Note:	Not Reported		

Level reading date:	2004-11-03	Feet below surface:	15.28
Feet to sea level:	Not Reported	Note:	Not Reported
Level reading date:	2004-09-13	Feet below surface:	15.30
Feet to sea level:	Not Reported	Note:	Not Reported
Level reading date:	2004-08-12	Feet below surface:	15.06
Feet to sea level:	Not Reported	Note:	Not Reported
Level reading date:	2004-07-15	Feet below surface:	14.85
Feet to sea level:	Not Reported	Note:	Not Reported
Level reading date:	2004-06-07	Feet below surface:	14.62
Feet to sea level:	Not Reported	Note:	Not Reported
Level reading date:	2004-05-18	Feet below surface:	14.61
Feet to sea level:	Not Reported	Note:	Not Reported
Level reading date:	2004-04-13	Feet below surface:	14.58
Feet to sea level:	Not Reported	Note:	Not Reported
Level reading date:	2004-03-10	Feet below surface:	14.63
Feet to sea level:	Not Reported	Note:	Not Reported
Level reading date:	2004-02-12	Feet below surface:	14.76
Feet to sea level:	Not Reported	Note:	Not Reported
Level reading date:	2004-01-12	Feet below surface:	14.61
Feet to sea level:	Not Reported	Note:	Not Reported
Level reading date:	2003-12-15	Feet below surface:	14.48
Feet to sea level:	Not Reported	Note:	Not Reported
Level reading date:	2003-11-10	Feet below surface:	14.33
Feet to sea level:	Not Reported	Note:	Not Reported
Level reading date:	2003-10-09	Feet below surface:	14.16
Feet to sea level:	Not Reported	Note:	Not Reported

Docusign Envelope ID: 3773F87A-0B89-4932-BA2C-CA8383B3EEAD

Level reading date:	2003-09-18	Feet below surface:	14.11
Feet to sea level:	Not Reported	Note:	Not Reported
Level reading date:	2003-08-13	Feet below surface:	13.88
Feet to sea level:	Not Reported	Note:	Not Reported
Level reading date:	2003-07-03	Feet below surface:	13.93
Feet to sea level:	Not Reported	Note:	Not Reported
Level reading date:	2003-06-12	Feet below surface:	14.03
Feet to sea level:	Not Reported	Note:	Not Reported
Level reading date:	2003-05-06	Feet below surface:	14.36
Feet to sea level:	Not Reported	Note:	Not Reported
Level reading date:	2003-04-09	Feet below surface:	14.86
Feet to sea level:	Not Reported	Note:	Not Reported
Level reading date:	2003-03-05	Feet below surface:	14.94
Feet to sea level:	Not Reported	Note:	Not Reported
Level reading date:	2003-02-03	Feet below surface:	14.77
Feet to sea level:	Not Reported	Note:	Not Reported
Level reading date:	2003-01-09	Feet below surface:	14.81
Feet to sea level:	Not Reported	Note:	Not Reported
Level reading date:	2002-12-16	Feet below surface:	15.03
Feet to sea level:	Not Reported	Note:	Not Reported
Level reading date:	2002-11-12	Feet below surface:	15.11
Feet to sea level:	Not Reported	Note:	Not Reported
Level reading date:	2002-10-14	Feet below surface:	15.03
Feet to sea level:	Not Reported	Note:	Not Reported
Level reading date:	2002-09-23	Feet below surface:	15.02
Feet to sea level:	Not Reported	Note:	Not Reported
Level reading date:	2002-08-20	Feet below surface:	14.70
Feet to sea level:	Not Reported	Note:	Not Reported
Level reading date:	2002-07-15	Feet below surface:	14.64
Feet to sea level:	Not Reported	Note:	Not Reported
Level reading date:	2002-05-13	Feet below surface:	14.28
Feet to sea level:	Not Reported	Note:	Not Reported
Level reading date:	2002-04-22	Feet below surface:	14.25
Feet to sea level:	Not Reported	Note:	Not Reported
Level reading date:	2002-03-14	Feet below surface:	14.04
Feet to sea level:	Not Reported	Note:	Not Reported
Level reading date:	2002-02-11	Feet below surface:	13.90
Feet to sea level:	Not Reported	Note:	Not Reported
Level reading date:	2002-01-14	Feet below surface:	13.73
Feet to sea level:	Not Reported	Note:	Not Reported
Level reading date:	2001-12-24	Feet below surface:	13.60
Feet to sea level:	Not Reported	Note:	Not Reported

Docusign Envelope ID: 3773F87A-0B89-4932-BA2C-CA8383B3EEAD

GEOCHECK® - PHYSICAL SETTING SOURCE MAP FINDINGS

Level reading date:	2001-11-27	Feet below surface:	13.55
Feet to sea level:	Not Reported	Note:	Not Reported
Level reading date:	2001-10-22	Feet below surface:	13.53
Feet to sea level:	Not Reported	Note:	Not Reported
Level reading date:	2001-09-17	Feet below surface:	13.25
Feet to sea level:	Not Reported	Note:	Not Reported
Level reading date:	2001-08-17	Feet below surface:	13.10
Feet to sea level:	Not Reported	Note:	Not Reported
Level reading date:	2001-07-18	Feet below surface:	12.97
Feet to sea level:	Not Reported	Note:	Not Reported
Level reading date:	2001-06-13	Feet below surface:	12.73
Feet to sea level:	Not Reported	Note:	Not Reported
Level reading date:	2001-05-17	Feet below surface:	12.72
Feet to sea level:	Not Reported	Note:	Not Reported
Level reading date:	2001-04-18	Feet below surface:	12.77
Feet to sea level:	Not Reported	Note:	Not Reported
Level reading date:	2001-03-20	Feet below surface:	13.03
Feet to sea level:	Not Reported	Note:	Not Reported
Level reading date:	2001-02-15	Feet below surface:	13.60
Feet to sea level:	Not Reported	Note:	Not Reported
Level reading date:	2001-01-15	Feet below surface:	13.80
Feet to sea level:	Not Reported	Note:	Not Reported
Level reading date:	2000-12-18	Feet below surface:	13.83
Feet to sea level:	Not Reported	Note:	Not Reported
Level reading date:	2000-11-14	Feet below surface:	13.66
Feet to sea level:	Not Reported	Note:	Not Reported
Level reading date:	2000-10-11	Feet below surface:	13.83
Feet to sea level:	Not Reported	Note:	Not Reported
Level reading date:	2000-09-20	Feet below surface:	13.72
Feet to sea level:	Not Reported	Note:	Not Reported
Level reading date:	2000-08-14	Feet below surface:	13.71
Feet to sea level:	Not Reported	Note:	Not Reported
Level reading date:	2000-07-12	Feet below surface:	13.58
Feet to sea level:	Not Reported	Note:	Not Reported
Level reading date:	2000-06-14	Feet below surface:	13.41
Feet to sea level:	Not Reported	Note:	Not Reported
Level reading date:	2000-05-22	Feet below surface:	13.69
Feet to sea level:	Not Reported	Note:	Not Reported
Level reading date:	2000-04-16	Feet below surface:	14.07
Feet to sea level:	Not Reported	Note:	Not Reported
Level reading date:	2000-03-13	Feet below surface:	14.05
Feet to sea level:	Not Reported	Note:	Not Reported

Docusign Envelope ID: 3773F87A-0B89-4932-BA2C-CA8383B3EEAD

GEOCHECK® - PHYSICAL SETTING SOURCE MAP FINDINGS

Level reading date:	2000-02-15	Feet below surface:	14.36
Feet to sea level:	Not Reported	Note:	Not Reported
Level reading date:	2000-01-12	Feet below surface:	14.34
Feet to sea level:	Not Reported	Note:	Not Reported
Level reading date:	1999-12-12	Feet below surface:	14.24
Feet to sea level:	Not Reported	Note:	Not Reported
Level reading date:	1999-11-16	Feet below surface:	14.21
Feet to sea level:	Not Reported	Note:	Not Reported
Level reading date:	1999-10-14	Feet below surface:	14.29
Feet to sea level:	Not Reported	Note:	Not Reported
Level reading date:	1999-09-12	Feet below surface:	14.21
Feet to sea level:	Not Reported	Note:	Not Reported
Level reading date:	1999-08-15	Feet below surface:	13.96
Feet to sea level:	Not Reported	Note:	Not Reported
Level reading date:	1999-07-24	Feet below surface:	13.68
Feet to sea level:	Not Reported	Note:	Not Reported
Level reading date:	1999-06-20	Feet below surface:	13.15
Feet to sea level:	Not Reported	Note:	Not Reported
Level reading date:	1999-05-06	Feet below surface:	13.00
Feet to sea level:	Not Reported	Note:	Not Reported
Level reading date:	1999-04-14	Feet below surface:	12.99
Feet to sea level:	Not Reported	Note:	Not Reported
Level reading date:	1999-03-31	Feet below surface:	13.06
Feet to sea level:	Not Reported	Note:	Not Reported
Level reading date:	1999-02-24	Feet below surface:	12.99
Feet to sea level:	Not Reported	Note:	Not Reported
Level reading date:	1999-01-21	Feet below surface:	12.85
Feet to sea level:	Not Reported	Note:	Not Reported
Level reading date:	1998-12-17	Feet below surface:	12.63
Feet to sea level:	Not Reported	Note:	Not Reported
Level reading date:	1998-11-30	Feet below surface:	12.63
Feet to sea level:	Not Reported	Note:	Not Reported
Level reading date:	1998-10-27	Feet below surface:	12.32
Feet to sea level:	Not Reported	Note:	Not Reported
Level reading date:	1998-09-15	Feet below surface:	12.09
Feet to sea level:	Not Reported	Note:	Not Reported
Level reading date:	1998-08-11	Feet below surface:	12.09
Feet to sea level:	Not Reported	Note:	Not Reported
Level reading date:	1998-07-14	Feet below surface:	11.90
Feet to sea level:	Not Reported	Note:	Not Reported
Level reading date:	1998-06-18	Feet below surface:	11.73
Feet to sea level:	Not Reported	Note:	Not Reported

Docusign Envelope ID: 3773F87A-0B89-4932-BA2C-CA8383B3EEAD

Level reading date:	1998-06-15	Feet below surface:	11.95
Feet to sea level:	Not Reported	Note:	Not Reported
Level reading date:	1998-05-20	Feet below surface:	11.84
Feet to sea level:	Not Reported	Note:	Not Reported
Level reading date:	1998-04-13	Feet below surface:	12.02
Feet to sea level:	Not Reported	Note:	Not Reported
Level reading date:	1998-03-17	Feet below surface:	12.42
Feet to sea level:	Not Reported	Note:	Not Reported
Level reading date:	1998-02-18	Feet below surface:	13.28
Feet to sea level:	Not Reported	Note:	Not Reported
Level reading date:	1998-01-13	Feet below surface:	13.89
Feet to sea level:	Not Reported	Note:	Not Reported
Level reading date:	1997-12-23	Feet below surface:	14.15
Feet to sea level:	Not Reported	Note:	Not Reported
Level reading date:	1997-11-17	Feet below surface:	14.23
Feet to sea level:	Not Reported	Note:	Not Reported
Level reading date:	1997-09-15	Feet below surface:	13.61
Feet to sea level:	Not Reported	Note:	Not Reported
Level reading date:	1997-08-11	Feet below surface:	13.54
Feet to sea level:	Not Reported	Note:	Not Reported
Level reading date:	1997-07-10	Feet below surface:	13.34
Feet to sea level:	Not Reported	Note:	Not Reported
Level reading date:	1997-06-10	Feet below surface:	13.19
Feet to sea level:	Not Reported	Note:	Not Reported
Level reading date:	1997-05-19	Feet below surface:	13.09
Feet to sea level:	Not Reported	Note:	Not Reported
Level reading date:	1997-04-10	Feet below surface:	13.09
Feet to sea level:	Not Reported	Note:	Not Reported
Level reading date:	1997-03-11	Feet below surface:	13.20
Feet to sea level:	Not Reported	Note:	Not Reported
Level reading date:	1997-01-16	Feet below surface:	13.62
Feet to sea level:	Not Reported	Note:	Not Reported
Level reading date:	1996-12-18	Feet below surface:	13.69
Feet to sea level:	Not Reported	Note:	Not Reported
Level reading date:	1996-11-06	Feet below surface:	13.78
Feet to sea level:	Not Reported	Note:	Not Reported
Level reading date:	1996-10-15	Feet below surface:	13.55
Feet to sea level:	Not Reported	Note:	Not Reported
Level reading date:	1996-09-10	Feet below surface:	13.29
Feet to sea level:	Not Reported	Note:	Not Reported
Level reading date:	1996-08-13	Feet below surface:	13.17
Feet to sea level:	Not Reported	Note:	Not Reported

Docusign Envelope ID: 3773F87A-0B89-4932-BA2C-CA8383B3EEAD

Level reading date:	1996-07-23	Feet below surface:	12.99
Feet to sea level:	Not Reported	Note:	Not Reported
Level reading date:	1996-06-13	Feet below surface:	12.74
Feet to sea level:	Not Reported	Note:	Not Reported
Level reading date:	1996-05-09	Feet below surface:	12.50
Feet to sea level:	Not Reported	Note:	Not Reported
Level reading date:	1996-04-10	Feet below surface:	12.65
Feet to sea level:	Not Reported	Note:	Not Reported
Level reading date:	1996-03-20	Feet below surface:	12.55
Feet to sea level:	Not Reported	Note:	Not Reported
Level reading date:	1996-02-13	Feet below surface:	12.78
Feet to sea level:	Not Reported	Note:	Not Reported
Level reading date:	1996-01-17	Feet below surface:	12.77
Feet to sea level:	Not Reported	Note:	Not Reported
Level reading date:	1995-12-08	Feet below surface:	12.49
Feet to sea level:	Not Reported	Note:	Not Reported
Level reading date:	1995-11-08	Feet below surface:	12.16
Feet to sea level:	Not Reported	Note:	Not Reported
Level reading date:	1995-10-12	Feet below surface:	12.17
Feet to sea level:	Not Reported	Note:	Not Reported
Level reading date:	1995-09-13	Feet below surface:	12.04
Feet to sea level:	Not Reported	Note:	Not Reported
Level reading date:	1995-08-08	Feet below surface:	11.80
Feet to sea level:	Not Reported	Note:	Not Reported
Level reading date:	1995-07-11	Feet below surface:	11.42
Feet to sea level:	Not Reported	Note:	Not Reported
Level reading date:	1995-06-22	Feet below surface:	11.48
Feet to sea level:	Not Reported	Note:	Not Reported
Level reading date:	1995-05-09	Feet below surface:	11.62
Feet to sea level:	Not Reported	Note:	Not Reported
Level reading date:	1995-04-11	Feet below surface:	11.86
Feet to sea level:	Not Reported	Note:	Not Reported
Level reading date:	1995-03-14	Feet below surface:	12.67
Feet to sea level:	Not Reported	Note:	Not Reported
Level reading date:	1995-02-08	Feet below surface:	13.39
Feet to sea level:	Not Reported	Note:	Not Reported
Level reading date:	1994-12-12	Feet below surface:	14.15
Feet to sea level:	Not Reported	Note:	Not Reported
Level reading date:	1994-11-10	Feet below surface:	14.19
Feet to sea level:	Not Reported	Note:	Not Reported
Level reading date:	1994-10-12	Feet below surface:	14.07
Feet to sea level:	Not Reported	Note:	Not Reported

Docusign Envelope ID: 3773F87A-0B89-4932-BA2C-CA8383B3EEAD

Level reading date:	1994-09-12	Feet below surface:	13.89
Feet to sea level:	Not Reported	Note:	Not Reported
Level reading date:	1994-08-10	Feet below surface:	13.67
Feet to sea level:	Not Reported	Note:	Not Reported
Level reading date:	1994-07-11	Feet below surface:	13.33
Feet to sea level:	Not Reported	Note:	Not Reported
Level reading date:	1994-06-14	Feet below surface:	13.35
Feet to sea level:	Not Reported	Note:	Not Reported
Level reading date:	1994-05-10	Feet below surface:	13.28
Feet to sea level:	Not Reported	Note:	Not Reported
Level reading date:	1994-04-12	Feet below surface:	13.14
Feet to sea level:	Not Reported	Note:	Not Reported
Level reading date:	1994-03-10	Feet below surface:	13.25
Feet to sea level:	Not Reported	Note:	Not Reported
Level reading date:	1994-02-11	Feet below surface:	13.32
Feet to sea level:	Not Reported	Note:	Not Reported
Level reading date:	1994-01-11	Feet below surface:	13.20
Feet to sea level:	Not Reported	Note:	Not Reported
Level reading date:	1993-12-14	Feet below surface:	13.18
Feet to sea level:	Not Reported	Note:	Not Reported
Level reading date:	1993-11-11	Feet below surface:	13.06
Feet to sea level:	Not Reported	Note:	Not Reported
Level reading date:	1993-10-11	Feet below surface:	13.07
Feet to sea level:	Not Reported	Note:	Not Reported
Level reading date:	1993-09-09	Feet below surface:	13.18
Feet to sea level:	Not Reported	Note:	Not Reported
Level reading date:	1993-08-11	Feet below surface:	12.97
Feet to sea level:	Not Reported	Note:	Not Reported
Level reading date:	1993-07-12	Feet below surface:	12.93
Feet to sea level:	Not Reported	Note:	Not Reported
Level reading date:	1993-06-10	Feet below surface:	12.93
Feet to sea level:	Not Reported	Note:	Not Reported
Level reading date:	1993-05-10	Feet below surface:	13.11
Feet to sea level:	Not Reported	Note:	Not Reported
Level reading date:	1993-04-13	Feet below surface:	13.64
Feet to sea level:	Not Reported	Note:	Not Reported
Level reading date:	1993-03-10	Feet below surface:	14.45
Feet to sea level:	Not Reported	Note:	Not Reported
Level reading date:	1993-02-10	Feet below surface:	15.45
Feet to sea level:	Not Reported	Note:	Not Reported
Level reading date:	1993-01-12	Feet below surface:	16.32
Feet to sea level:	Not Reported	Note:	Not Reported

Docusign Envelope ID: 3773F87A-0B89-4932-BA2C-CA8383B3EEAD

Level reading date:	1992-12-08	Feet below surface:	17.23
Feet to sea level:	Not Reported	Note:	Not Reported
Level reading date:	1992-11-11	Feet below surface:	18.15
Feet to sea level:	Not Reported	Note:	Not Reported
Level reading date:	1992-10-28	Feet below surface:	18.77
Feet to sea level:	Not Reported	Note:	Not Reported
Level reading date:	1992-10-12	Feet below surface:	20.01
Feet to sea level:	Not Reported	Note:	Not Reported
Level reading date:	1992-09-10	Feet below surface:	24.35
Feet to sea level:	Not Reported		
Note:	Other conditions existed that would affect the measured water level.		
Level reading date:	1992-08-11	Feet below surface:	34.86
Feet to sea level:	Not Reported		
Note:	Other conditions existed that would affect the measured water level.		
Level reading date:	1992-08-06	Feet below surface:	38.17
Feet to sea level:	Not Reported		
Note:	Other conditions existed that would affect the measured water level.		
Level reading date:	1992-07-27	Feet below surface:	47.52
Feet to sea level:	Not Reported		
Note:	Other conditions existed that would affect the measured water level.		
Level reading date:	1992-07-17	Feet below surface:	63.08
Feet to sea level:	Not Reported		
Note:	Other conditions existed that would affect the measured water level.		
Level reading date:	1992-07-14	Feet below surface:	72.86
Feet to sea level:	Not Reported		
Note:	Other conditions existed that would affect the measured water level.		
Level reading date:	1992-07-09	Feet below surface:	85.40
Feet to sea level:	Not Reported		
Note:	Other conditions existed that would affect the measured water level.		
Level reading date:	1992-07-08	Feet below surface:	14.90
Feet to sea level:	Not Reported	Note:	The site had been pumped recently.
Level reading date:	1992-06-12	Feet below surface:	15.26
Feet to sea level:	Not Reported	Note:	Not Reported
Level reading date:	1992-05-13	Feet below surface:	15.59
Feet to sea level:	Not Reported	Note:	Not Reported
Level reading date:	1992-04-16	Feet below surface:	15.98
Feet to sea level:	Not Reported	Note:	Not Reported
Level reading date:	1992-03-12	Feet below surface:	16.74
Feet to sea level:	Not Reported	Note:	Not Reported
Level reading date:	1992-02-19	Feet below surface:	17.68
Feet to sea level:	Not Reported	Note:	Not Reported
Level reading date:	1992-01-13	Feet below surface:	19.11
Feet to sea level:	Not Reported	Note:	Not Reported
Level reading date:	1991-12-17	Feet below surface:	19.25

Docusign Envelope ID: 3773F87A-0B89-4932-BA2C-CA8383B3EEAD

Feet to sea level:	Not Reported	Note:	Not Reported
Level reading date:	1991-11-11	Feet below surface:	16.58
Feet to sea level:	Not Reported	Note:	Not Reported
Level reading date:	1991-10-10	Feet below surface:	16.38
Feet to sea level:	Not Reported	Note:	Not Reported
Level reading date:	1991-08-06	Feet below surface:	31.30
Feet to sea level:	Not Reported	Note:	Not Reported

BB620
West
1/2 - 1 Mile
Higher

FED USGS **USGS40000143642**

Organization ID:	USGS-CA		
Organization Name:	USGS California Water Science Center		
Monitor Location:	004N027W21G002S	Type:	Well
Description:	Not Reported	HUC:	18060013
Drainage Area:	Not Reported	Drainage Area Units:	Not Reported
Contrib Drainage Area:	Not Reported	Contrib Drainage Area Unts:	Not Reported
Aquifer:	California Coastal Basin aquifers		
Formation Type:	Not Reported	Aquifer Type:	Not Reported
Construction Date:	19910618	Well Depth:	38.6
Well Depth Units:	ft	Well Hole Depth:	40
Well Hole Depth Units:	ft		

Ground water levels,Number of Measurements:	162	Level reading date:	2004-12-14
Feet below surface:	16.22	Feet to sea level:	Not Reported
Note:	Not Reported		
Level reading date:	2004-11-03	Feet below surface:	16.05
Feet to sea level:	Not Reported	Note:	Not Reported
Level reading date:	2004-09-13	Feet below surface:	16.17
Feet to sea level:	Not Reported	Note:	Not Reported
Level reading date:	2004-08-12	Feet below surface:	15.97
Feet to sea level:	Not Reported	Note:	Not Reported
Level reading date:	2004-07-15	Feet below surface:	15.79
Feet to sea level:	Not Reported	Note:	Not Reported
Level reading date:	2004-06-07	Feet below surface:	15.45
Feet to sea level:	Not Reported	Note:	Not Reported
Level reading date:	2004-05-18	Feet below surface:	15.24
Feet to sea level:	Not Reported	Note:	Not Reported
Level reading date:	2004-04-13	Feet below surface:	14.83
Feet to sea level:	Not Reported	Note:	Not Reported
Level reading date:	2004-03-10	Feet below surface:	14.73
Feet to sea level:	Not Reported	Note:	Not Reported
Level reading date:	2004-02-12	Feet below surface:	15.52
Feet to sea level:	Not Reported	Note:	Not Reported
Level reading date:	2004-01-12	Feet below surface:	15.36

Docusign Envelope ID: 3773F87A-0B89-4932-BA2C-CA8383B3EEAD

Feet to sea level:	Not Reported	Note:	Not Reported
Level reading date:	2003-12-15	Feet below surface:	15.60
Feet to sea level:	Not Reported	Note:	Not Reported
Level reading date:	2003-11-10	Feet below surface:	15.36
Feet to sea level:	Not Reported	Note:	Not Reported
Level reading date:	2003-10-09	Feet below surface:	15.12
Feet to sea level:	Not Reported	Note:	Not Reported
Level reading date:	2003-09-18	Feet below surface:	14.91
Feet to sea level:	Not Reported	Note:	Not Reported
Level reading date:	2003-08-13	Feet below surface:	14.46
Feet to sea level:	Not Reported	Note:	Not Reported
Level reading date:	2003-07-03	Feet below surface:	14.23
Feet to sea level:	Not Reported	Note:	Not Reported
Level reading date:	2003-06-12	Feet below surface:	13.84
Feet to sea level:	Not Reported	Note:	Not Reported
Level reading date:	2003-05-06	Feet below surface:	13.53
Feet to sea level:	Not Reported	Note:	Not Reported
Level reading date:	2003-04-09	Feet below surface:	13.64
Feet to sea level:	Not Reported	Note:	Not Reported
Level reading date:	2003-03-05	Feet below surface:	14.60
Feet to sea level:	Not Reported	Note:	Not Reported
Level reading date:	2003-02-03	Feet below surface:	14.73
Feet to sea level:	Not Reported	Note:	Not Reported
Level reading date:	2003-01-09	Feet below surface:	14.60
Feet to sea level:	Not Reported	Note:	Not Reported
Level reading date:	2002-12-16	Feet below surface:	15.28
Feet to sea level:	Not Reported	Note:	Not Reported
Level reading date:	2002-11-12	Feet below surface:	15.47
Feet to sea level:	Not Reported	Note:	Not Reported
Level reading date:	2002-10-14	Feet below surface:	16.09
Feet to sea level:	Not Reported	Note:	Not Reported
Level reading date:	2002-09-23	Feet below surface:	15.96
Feet to sea level:	Not Reported	Note:	Not Reported
Level reading date:	2002-08-20	Feet below surface:	15.85
Feet to sea level:	Not Reported	Note:	Not Reported
Level reading date:	2002-07-15	Feet below surface:	15.59
Feet to sea level:	Not Reported	Note:	Not Reported
Level reading date:	2001-12-24	Feet below surface:	14.63
Feet to sea level:	Not Reported	Note:	Not Reported
Level reading date:	2001-11-27	Feet below surface:	14.46
Feet to sea level:	Not Reported	Note:	Not Reported

Docusign Envelope ID: 3773F87A-0B89-4932-BA2C-CA8383B3EEAD

Level reading date:	2001-10-22	Feet below surface:	14.56
Feet to sea level:	Not Reported	Note:	Not Reported
Level reading date:	2001-09-17	Feet below surface:	14.22
Feet to sea level:	Not Reported	Note:	Not Reported
Level reading date:	2001-08-17	Feet below surface:	13.81
Feet to sea level:	Not Reported	Note:	Not Reported
Level reading date:	2001-07-18	Feet below surface:	13.53
Feet to sea level:	Not Reported	Note:	Not Reported
Level reading date:	2001-06-13	Feet below surface:	13.04
Feet to sea level:	Not Reported	Note:	Not Reported
Level reading date:	2001-05-17	Feet below surface:	12.75
Feet to sea level:	Not Reported	Note:	Not Reported
Level reading date:	2001-05-13	Feet below surface:	15.20
Feet to sea level:	Not Reported	Note:	Not Reported
Level reading date:	2001-04-22	Feet below surface:	15.04
Feet to sea level:	Not Reported	Note:	Not Reported
Level reading date:	2001-04-18	Feet below surface:	12.30
Feet to sea level:	Not Reported	Note:	Not Reported
Level reading date:	2001-03-20	Feet below surface:	11.51
Feet to sea level:	Not Reported	Note:	Not Reported
Level reading date:	2001-03-14	Feet below surface:	14.91
Feet to sea level:	Not Reported	Note:	Not Reported
Level reading date:	2001-02-15	Feet below surface:	13.53
Feet to sea level:	Not Reported	Note:	Not Reported
Level reading date:	2001-02-11	Feet below surface:	14.75
Feet to sea level:	Not Reported	Note:	Not Reported
Level reading date:	2001-01-15	Feet below surface:	14.24
Feet to sea level:	Not Reported	Note:	Not Reported
Level reading date:	2001-01-14	Feet below surface:	14.63
Feet to sea level:	Not Reported	Note:	Not Reported
Level reading date:	2000-12-18	Feet below surface:	14.90
Feet to sea level:	Not Reported	Note:	Not Reported
Level reading date:	2000-11-14	Feet below surface:	14.66
Feet to sea level:	Not Reported	Note:	Not Reported
Level reading date:	2000-10-11	Feet below surface:	14.75
Feet to sea level:	Not Reported	Note:	Not Reported
Level reading date:	2000-09-20	Feet below surface:	14.53
Feet to sea level:	Not Reported	Note:	Not Reported
Level reading date:	2000-08-14	Feet below surface:	14.07
Feet to sea level:	Not Reported	Note:	Not Reported
Level reading date:	2000-07-12	Feet below surface:	13.71
Feet to sea level:	Not Reported	Note:	Not Reported

Docusign Envelope ID: 3773F87A-0B89-4932-BA2C-CA8383B3EEAD

Level reading date:	2000-06-14	Feet below surface:	13.27
Feet to sea level:	Not Reported	Note:	Not Reported
Level reading date:	2000-05-22	Feet below surface:	12.96
Feet to sea level:	Not Reported	Note:	Not Reported
Level reading date:	2000-04-16	Feet below surface:	13.40
Feet to sea level:	Not Reported	Note:	Not Reported
Level reading date:	2000-03-13	Feet below surface:	13.17
Feet to sea level:	Not Reported	Note:	Not Reported
Level reading date:	2000-02-15	Feet below surface:	15.52
Feet to sea level:	Not Reported	Note:	Not Reported
Level reading date:	2000-01-12	Feet below surface:	15.86
Feet to sea level:	Not Reported	Note:	Not Reported
Level reading date:	1999-12-12	Feet below surface:	15.70
Feet to sea level:	Not Reported	Note:	Not Reported
Level reading date:	1999-11-16	Feet below surface:	15.50
Feet to sea level:	Not Reported	Note:	Not Reported
Level reading date:	1999-10-14	Feet below surface:	15.28
Feet to sea level:	Not Reported	Note:	Not Reported
Level reading date:	1999-09-12	Feet below surface:	15.08
Feet to sea level:	Not Reported	Note:	Not Reported
Level reading date:	1999-08-15	Feet below surface:	14.96
Feet to sea level:	Not Reported	Note:	Not Reported
Level reading date:	1999-07-24	Feet below surface:	14.73
Feet to sea level:	Not Reported	Note:	Not Reported
Level reading date:	1999-06-23	Feet below surface:	14.43
Feet to sea level:	Not Reported	Note:	Not Reported
Level reading date:	1999-05-06	Feet below surface:	13.98
Feet to sea level:	Not Reported	Note:	Not Reported
Level reading date:	1999-04-14	Feet below surface:	13.80
Feet to sea level:	Not Reported	Note:	Not Reported
Level reading date:	1999-03-31	Feet below surface:	14.24
Feet to sea level:	Not Reported	Note:	Not Reported
Level reading date:	1999-02-24	Feet below surface:	14.40
Feet to sea level:	Not Reported	Note:	Not Reported
Level reading date:	1999-01-21	Feet below surface:	14.20
Feet to sea level:	Not Reported	Note:	Not Reported
Level reading date:	1998-12-17	Feet below surface:	14.01
Feet to sea level:	Not Reported	Note:	Not Reported
Level reading date:	1998-11-30	Feet below surface:	13.77
Feet to sea level:	Not Reported	Note:	Not Reported
Level reading date:	1998-10-27	Feet below surface:	13.65
Feet to sea level:	Not Reported	Note:	Not Reported

Docusign Envelope ID: 3773F87A-0B89-4932-BA2C-CA8383B3EEAD

Level reading date:	1998-09-15	Feet below surface:	13.11
Feet to sea level:	Not Reported	Note:	Not Reported
Level reading date:	1998-08-11	Feet below surface:	12.53
Feet to sea level:	Not Reported	Note:	Not Reported
Level reading date:	1998-07-14	Feet below surface:	11.81
Feet to sea level:	Not Reported	Note:	Not Reported
Level reading date:	1998-06-18	Feet below surface:	11.27
Feet to sea level:	Not Reported	Note:	Not Reported
Level reading date:	1998-06-15	Feet below surface:	11.39
Feet to sea level:	Not Reported	Note:	Not Reported
Level reading date:	1998-05-20	Feet below surface:	10.77
Feet to sea level:	Not Reported	Note:	Not Reported
Level reading date:	1998-04-13	Feet below surface:	9.90
Feet to sea level:	Not Reported	Note:	Not Reported
Level reading date:	1998-03-17	Feet below surface:	9.56
Feet to sea level:	Not Reported	Note:	Not Reported
Level reading date:	1998-02-18	Feet below surface:	9.73
Feet to sea level:	Not Reported	Note:	Not Reported
Level reading date:	1998-01-13	Feet below surface:	14.42
Feet to sea level:	Not Reported	Note:	Not Reported
Level reading date:	1997-12-23	Feet below surface:	14.79
Feet to sea level:	Not Reported	Note:	Not Reported
Level reading date:	1997-11-17	Feet below surface:	15.78
Feet to sea level:	Not Reported	Note:	Not Reported
Level reading date:	1997-09-15	Feet below surface:	13.81
Feet to sea level:	Not Reported	Note:	Not Reported
Level reading date:	1997-08-11	Feet below surface:	14.98
Feet to sea level:	Not Reported	Note:	Not Reported
Level reading date:	1997-07-10	Feet below surface:	14.35
Feet to sea level:	Not Reported	Note:	Not Reported
Level reading date:	1997-06-10	Feet below surface:	14.29
Feet to sea level:	Not Reported	Note:	Not Reported
Level reading date:	1997-05-19	Feet below surface:	13.98
Feet to sea level:	Not Reported	Note:	Not Reported
Level reading date:	1997-04-10	Feet below surface:	13.48
Feet to sea level:	Not Reported	Note:	Not Reported
Level reading date:	1997-03-11	Feet below surface:	12.99
Feet to sea level:	Not Reported	Note:	Not Reported
Level reading date:	1997-01-16	Feet below surface:	13.71
Feet to sea level:	Not Reported	Note:	Not Reported
Level reading date:	1996-12-18	Feet below surface:	14.11
Feet to sea level:	Not Reported	Note:	Not Reported

Docusign Envelope ID: 3773F87A-0B89-4932-BA2C-CA8383B3EEAD

Level reading date:	1996-11-06	Feet below surface:	15.29
Feet to sea level:	Not Reported	Note:	Not Reported
Level reading date:	1996-10-15	Feet below surface:	15.19
Feet to sea level:	Not Reported	Note:	Not Reported
Level reading date:	1996-09-10	Feet below surface:	14.89
Feet to sea level:	Not Reported	Note:	Not Reported
Level reading date:	1996-08-13	Feet below surface:	14.59
Feet to sea level:	Not Reported	Note:	Not Reported
Level reading date:	1996-07-23	Feet below surface:	14.05
Feet to sea level:	Not Reported	Note:	Not Reported
Level reading date:	1996-06-13	Feet below surface:	13.99
Feet to sea level:	Not Reported	Note:	Not Reported
Level reading date:	1996-05-09	Feet below surface:	13.49
Feet to sea level:	Not Reported	Note:	Not Reported
Level reading date:	1996-04-10	Feet below surface:	13.13
Feet to sea level:	Not Reported	Note:	Not Reported
Level reading date:	1996-03-20	Feet below surface:	12.62
Feet to sea level:	Not Reported	Note:	Not Reported
Level reading date:	1996-02-13	Feet below surface:	13.09
Feet to sea level:	Not Reported	Note:	Not Reported
Level reading date:	1996-01-17	Feet below surface:	14.35
Feet to sea level:	Not Reported	Note:	Not Reported
Level reading date:	1995-12-08	Feet below surface:	14.17
Feet to sea level:	Not Reported	Note:	Not Reported
Level reading date:	1995-11-08	Feet below surface:	13.65
Feet to sea level:	Not Reported	Note:	Not Reported
Level reading date:	1995-10-12	Feet below surface:	13.58
Feet to sea level:	Not Reported	Note:	Not Reported
Level reading date:	1995-09-13	Feet below surface:	13.26
Feet to sea level:	Not Reported	Note:	Not Reported
Level reading date:	1995-08-08	Feet below surface:	12.71
Feet to sea level:	Not Reported	Note:	Not Reported
Level reading date:	1995-07-11	Feet below surface:	12.30
Feet to sea level:	Not Reported	Note:	Not Reported
Level reading date:	1995-06-22	Feet below surface:	12.25
Feet to sea level:	Not Reported	Note:	Not Reported
Level reading date:	1995-05-09	Feet below surface:	12.55
Feet to sea level:	Not Reported	Note:	Not Reported
Level reading date:	1995-04-11	Feet below surface:	10.10
Feet to sea level:	Not Reported	Note:	Not Reported
Level reading date:	1995-03-14	Feet below surface:	8.43
Feet to sea level:	Not Reported	Note:	Not Reported

Docusign Envelope ID: 3773F87A-0B89-4932-BA2C-CA8383B3EEAD

Level reading date:	1995-02-08	Feet below surface:	11.18
Feet to sea level:	Not Reported	Note:	Not Reported
Level reading date:	1994-12-12	Feet below surface:	15.79
Feet to sea level:	Not Reported	Note:	Not Reported
Level reading date:	1994-11-10	Feet below surface:	15.64
Feet to sea level:	Not Reported	Note:	Not Reported
Level reading date:	1994-10-12	Feet below surface:	15.54
Feet to sea level:	Not Reported	Note:	Not Reported
Level reading date:	1994-09-12	Feet below surface:	15.30
Feet to sea level:	Not Reported	Note:	Not Reported
Level reading date:	1994-08-18	Feet below surface:	14.83
Feet to sea level:	Not Reported	Note:	Not Reported
Level reading date:	1994-08-10	Feet below surface:	15.15
Feet to sea level:	Not Reported	Note:	Not Reported
Level reading date:	1994-07-11	Feet below surface:	14.60
Feet to sea level:	Not Reported	Note:	Not Reported
Level reading date:	1994-06-14	Feet below surface:	14.62
Feet to sea level:	Not Reported	Note:	Not Reported
Level reading date:	1994-05-10	Feet below surface:	14.32
Feet to sea level:	Not Reported	Note:	Not Reported
Level reading date:	1994-04-12	Feet below surface:	14.09
Feet to sea level:	Not Reported	Note:	Not Reported
Level reading date:	1994-03-10	Feet below surface:	14.05
Feet to sea level:	Not Reported	Note:	Not Reported
Level reading date:	1994-02-11	Feet below surface:	14.48
Feet to sea level:	Not Reported	Note:	Not Reported
Level reading date:	1994-01-11	Feet below surface:	14.69
Feet to sea level:	Not Reported	Note:	Not Reported
Level reading date:	1993-12-14	Feet below surface:	14.35
Feet to sea level:	Not Reported	Note:	Not Reported
Level reading date:	1993-11-11	Feet below surface:	14.13
Feet to sea level:	Not Reported	Note:	Not Reported
Level reading date:	1993-10-11	Feet below surface:	14.03
Feet to sea level:	Not Reported	Note:	Not Reported
Level reading date:	1993-09-09	Feet below surface:	13.68
Feet to sea level:	Not Reported	Note:	Not Reported
Level reading date:	1993-08-11	Feet below surface:	13.54
Feet to sea level:	Not Reported	Note:	Not Reported
Level reading date:	1993-07-12	Feet below surface:	12.99
Feet to sea level:	Not Reported	Note:	Not Reported
Level reading date:	1993-06-11	Feet below surface:	12.62
Feet to sea level:	Not Reported	Note:	Not Reported

Docusign Envelope ID: 3773F87A-0B89-4932-BA2C-CA8383B3EEAD

Level reading date:	1993-05-10	Feet below surface:	11.96
Feet to sea level:	Not Reported	Note:	Not Reported
Level reading date:	1993-04-13	Feet below surface:	11.27
Feet to sea level:	Not Reported	Note:	Not Reported
Level reading date:	1993-03-10	Feet below surface:	11.72
Feet to sea level:	Not Reported	Note:	Not Reported
Level reading date:	1993-02-10	Feet below surface:	13.31
Feet to sea level:	Not Reported	Note:	Not Reported
Level reading date:	1993-01-12	Feet below surface:	14.82
Feet to sea level:	Not Reported	Note:	Not Reported
Level reading date:	1992-12-09	Feet below surface:	15.74
Feet to sea level:	Not Reported	Note:	Not Reported
Level reading date:	1992-11-11	Feet below surface:	17.91
Feet to sea level:	Not Reported	Note:	Not Reported
Level reading date:	1992-10-28	Feet below surface:	15.87
Feet to sea level:	Not Reported	Note:	Not Reported
Level reading date:	1992-10-14	Feet below surface:	16.07
Feet to sea level:	Not Reported	Note:	Not Reported
Level reading date:	1992-09-10	Feet below surface:	15.65
Feet to sea level:	Not Reported	Note:	Not Reported
Level reading date:	1992-08-11	Feet below surface:	15.27
Feet to sea level:	Not Reported	Note:	Not Reported
Level reading date:	1992-08-06	Feet below surface:	15.12
Feet to sea level:	Not Reported	Note:	Not Reported
Level reading date:	1992-07-27	Feet below surface:	15.10
Feet to sea level:	Not Reported	Note:	Not Reported
Level reading date:	1992-07-17	Feet below surface:	14.97
Feet to sea level:	Not Reported	Note:	Not Reported
Level reading date:	1992-07-14	Feet below surface:	15.00
Feet to sea level:	Not Reported	Note:	Not Reported
Level reading date:	1992-07-08	Feet below surface:	13.95
Feet to sea level:	Not Reported	Note:	Not Reported
Level reading date:	1992-06-12	Feet below surface:	15.01
Feet to sea level:	Not Reported	Note:	Not Reported
Level reading date:	1992-05-13	Feet below surface:	14.87
Feet to sea level:	Not Reported	Note:	Not Reported
Level reading date:	1992-04-16	Feet below surface:	14.84
Feet to sea level:	Not Reported	Note:	Not Reported
Level reading date:	1992-03-12	Feet below surface:	15.22
Feet to sea level:	Not Reported	Note:	Not Reported
Level reading date:	1992-02-19	Feet below surface:	15.32
Feet to sea level:	Not Reported	Note:	Not Reported

Docusign Envelope ID: 3773F87A-0B89-4932-BA2C-CA8383B3EEAD

Level reading date:	1992-01-13	Feet below surface:	16.55
Feet to sea level:	Not Reported	Note:	Not Reported
Level reading date:	1991-12-17	Feet below surface:	16.02
Feet to sea level:	Not Reported	Note:	Not Reported
Level reading date:	1991-11-11	Feet below surface:	24.87
Feet to sea level:	Not Reported	Note:	Not Reported
Level reading date:	1991-10-10	Feet below surface:	30.86
Feet to sea level:	Not Reported	Note:	Not Reported
Level reading date:	1991-08-06	Feet below surface:	16.40
Feet to sea level:	Not Reported	Note:	Not Reported

AY621
North
1/2 - 1 Mile
Higher

CA WELLS **CAEDF0000085343**

Well ID:	T0608300608-MW-16	Well Type:	MONITORING
Source:	EDF	Other Name:	MW-16
GAMA PFAS Testing:	Not Reported		
Groundwater Quality Data:	https://gamagroundwater.waterboards.ca.gov/gama/gamamap/public/GamaDataDisplay.asp?dataset=EDF&samp_date=&global_id=T0608300608&assigned_name=MW-16&store_num=		
GeoTracker Data:	https://geotracker.waterboards.ca.gov/profile_report.asp?cmd=MWEDFResults&global_id=T0608300608&assigned_name=MW-16		

BC622
North
1/2 - 1 Mile
Higher

CA WELLS **CAEDF0000070888**

Well ID:	T0608300226-MW-14	Well Type:	MONITORING
Source:	EDF	Other Name:	MW-14
GAMA PFAS Testing:	Not Reported		
Groundwater Quality Data:	https://gamagroundwater.waterboards.ca.gov/gama/gamamap/public/GamaDataDisplay.asp?dataset=EDF&samp_date=&global_id=T0608300226&assigned_name=MW-14&store_num=		
GeoTracker Data:	https://geotracker.waterboards.ca.gov/profile_report.asp?cmd=MWEDFResults&global_id=T0608300226&assigned_name=MW-14		

BC623
North
1/2 - 1 Mile
Higher

CA WELLS **CAEDF0000076262**

Well ID:	T0608300608-MW-17	Well Type:	MONITORING
Source:	EDF	Other Name:	MW-17
GAMA PFAS Testing:	Not Reported		
Groundwater Quality Data:	https://gamagroundwater.waterboards.ca.gov/gama/gamamap/public/GamaDataDisplay.asp?dataset=EDF&samp_date=&global_id=T0608300608&assigned_name=MW-17&store_num=		
GeoTracker Data:	https://geotracker.waterboards.ca.gov/profile_report.asp?cmd=MWEDFResults&global_id=T0608300608&assigned_name=MW-17		

GEOCHECK® - PHYSICAL SETTING SOURCE MAP FINDINGS

Map ID
Direction
Distance
Elevation | Database | EDR ID Number

BA624
NE
1/2 - 1 Mile
Lower

CA WELLS **CAEDF0000007433**

Well ID:	SL203501296-MW-4	Well Type:	MONITORING
Source:	EDF	Other Name:	MW-4
GAMA PFAS Testing:	Not Reported		
Groundwater Quality Data:	https://gamagroundwater.waterboards.ca.gov/gama/gamamap/public/GamaDataDisplay.asp?dataset=EDF&samp_date=&global_id=SL203501296&assigned_name=MW-4&store_num=		
GeoTracker Data:	https://geotracker.waterboards.ca.gov/profile_report.asp?cmd=MWEDFResults&global_id=SL203501296&assigned_name=MW-4		

BA625
NE
1/2 - 1 Mile
Lower

CA WELLS **CAEDF0000003281**

Well ID:	SL203501296-MW-11	Well Type:	MONITORING
Source:	EDF	Other Name:	MW-11
GAMA PFAS Testing:	Not Reported		
Groundwater Quality Data:	https://gamagroundwater.waterboards.ca.gov/gama/gamamap/public/GamaDataDisplay.asp?dataset=EDF&samp_date=&global_id=SL203501296&assigned_name=MW-11&store_num=		
GeoTracker Data:	https://geotracker.waterboards.ca.gov/profile_report.asp?cmd=MWEDFResults&global_id=SL203501296&assigned_name=MW-11		

BD626
ENE
1/2 - 1 Mile
Lower

CA WELLS **CAEDF0000129837**

Well ID:	T0608300167-MW-1	Well Type:	MONITORING
Source:	EDF	Other Name:	MW-1
GAMA PFAS Testing:	Not Reported		
Groundwater Quality Data:	https://gamagroundwater.waterboards.ca.gov/gama/gamamap/public/GamaDataDisplay.asp?dataset=EDF&samp_date=&global_id=T0608300167&assigned_name=MW-1&store_num=		
GeoTracker Data:	https://geotracker.waterboards.ca.gov/profile_report.asp?cmd=MWEDFResults&global_id=T0608300167&assigned_name=MW-1		

BA627
NE
1/2 - 1 Mile
Lower

CA WELLS **CAEDF0000081060**

Well ID:	SL203501296-MW-7	Well Type:	MONITORING
Source:	EDF	Other Name:	MW-7
GAMA PFAS Testing:	Not Reported		
Groundwater Quality Data:	https://gamagroundwater.waterboards.ca.gov/gama/gamamap/public/GamaDataDisplay.asp?dataset=EDF&samp_date=&global_id=SL203501296&assigned_name=MW-7&store_num=		
GeoTracker Data:	https://geotracker.waterboards.ca.gov/profile_report.asp?cmd=MWEDFResults&global_id=SL203501296&assigned_name=MW-7		

GEOCHECK® - PHYSICAL SETTING SOURCE MAP FINDINGS

Map ID
Direction
Distance
Elevation | Database | EDR ID Number

628
North
1/2 - 1 Mile
Higher

CA WELLS **CAEDF0000102063**

Well ID:	T0608300226-MW-16	Well Type:	MONITORING
Source:	EDF	Other Name:	MW-16
GAMA PFAS Testing:	Not Reported		
Groundwater Quality Data:	https://gamagroundwater.waterboards.ca.gov/gama/gamamap/public/GamaDataDisplay.asp?dataset=EDF&samp_date=&global_id=T0608300226&assigned_name=MW-16&store_num=		
GeoTracker Data:	https://geotracker.waterboards.ca.gov/profile_report.asp?cmd=MWEDFResults&global_id=T0608300226&assigned_name=MW-16		

AZ629
NNE
1/2 - 1 Mile
Higher

CA WELLS **CADWR0000032800**

Well ID:	04N27W15Q009S	Well Type:	UNK
Source:	Department of Water Resources		
Other Name:	04N27W15Q009S	GAMA PFAS Testing:	Not Reported
Groundwater Quality Data:	https://gamagroundwater.waterboards.ca.gov/gama/gamamap/public/GamaDataDisplay.asp?dataset=DWR&samp_date=&global_id=&assigned_name=04N27W15Q009S&store_num=		
GeoTracker Data:	Not Reported		

BC630
North
1/2 - 1 Mile
Higher

CA WELLS **CAEDF0000060210**

Well ID:	T0608300226-MW-12	Well Type:	MONITORING
Source:	EDF	Other Name:	MW-12
GAMA PFAS Testing:	Not Reported		
Groundwater Quality Data:	https://gamagroundwater.waterboards.ca.gov/gama/gamamap/public/GamaDataDisplay.asp?dataset=EDF&samp_date=&global_id=T0608300226&assigned_name=MW-12&store_num=		
GeoTracker Data:	https://geotracker.waterboards.ca.gov/profile_report.asp?cmd=MWEDFResults&global_id=T0608300226&assigned_name=MW-12		

BE631
NNE
1/2 - 1 Mile
Higher

CA WELLS **CAUSGSN00001074**

Well ID:	USGS-342521119412701	Well Type:	UNK
Source:	United States Geological Survey		
Other Name:	USGS-342521119412701	GAMA PFAS Testing:	Not Reported
Groundwater Quality Data:	https://gamagroundwater.waterboards.ca.gov/gama/gamamap/public/GamaDataDisplay.asp?dataset=USGSNEW&samp_date=&global_id=&assigned_name=USGS-342521119412701&store_num=		
GeoTracker Data:	Not Reported		

Docusign Envelope ID: 3773F87A-0B89-4932-BA2C-CA8383B3EEAD

GEOCHECK® - PHYSICAL SETTING SOURCE MAP FINDINGS

Map ID
Direction
Distance
Elevation | Database | EDR ID Number

BF632
ENE
1/2 - 1 Mile
Lower

FED USGS **USGS40000143775**

Organization ID:	USGS-CA		
Organization Name:	USGS California Water Science Center		
Monitor Location:	004N027W23D001S	Type:	Well
Description:	Not Reported	HUC:	18060013
Drainage Area:	Not Reported	Drainage Area Units:	Not Reported
Contrib Drainage Area:	Not Reported	Contrib Drainage Area Unts:	Not Reported
Aquifer:	California Coastal Basin aquifers		
Formation Type:	Not Reported	Aquifer Type:	Not Reported
Construction Date:	19790720	Well Depth:	Not Reported
Well Depth Units:	Not Reported	Well Hole Depth:	400
Well Hole Depth Units:	ft		

Ground water levels,Number of Measurements:	1901	Level reading date:	1993-06-10
Feet below surface:	Not Reported	Feet to sea level:	Not Reported
Note:	The measurement was discontinued.		

Level reading date:	1993-05-10	Feet below surface:	Not Reported
Feet to sea level:	Not Reported		
Note:	The site was flowing, but the head could not be measured without additional equipment.		

Level reading date:	1993-04-14	Feet below surface:	Not Reported
Feet to sea level:	Not Reported		
Note:	The site was flowing, but the head could not be measured without additional equipment.		

Level reading date:	1993-03-10	Feet below surface:	Not Reported
Feet to sea level:	Not Reported		
Note:	The site was flowing, but the head could not be measured without additional equipment.		

Level reading date:	1993-02-11	Feet below surface:	Not Reported
Feet to sea level:	Not Reported		
Note:	The site was flowing, but the head could not be measured without additional equipment.		

Level reading date:	1993-01-12	Feet below surface:	Not Reported
Feet to sea level:	Not Reported		
Note:	The site was flowing, but the head could not be measured without additional equipment.		

Level reading date:	1992-12-08	Feet below surface:	Not Reported
Feet to sea level:	Not Reported		
Note:	The site was flowing, but the head could not be measured without additional equipment.		

Level reading date:	1992-11-11	Feet below surface:	Not Reported
Feet to sea level:	Not Reported		
Note:	The site was flowing, but the head could not be measured without additional equipment.		

Level reading date:	1992-10-12	Feet below surface:	Not Reported
Feet to sea level:	Not Reported		
Note:	The site was flowing, but the head could not be measured without additional equipment.		

Level reading date:	1992-09-10	Feet below surface:	Not Reported
Feet to sea level:	Not Reported		
Note:	The site was flowing, but the head could not be measured without additional equipment.		

Level reading date:	1992-08-11	Feet below surface:	Not Reported
Feet to sea level:	Not Reported		

Docusign Envelope ID: 3773F87A-0B89-4932-BA2C-CA8383B3EEAD

Note: The site was flowing, but the head could not be measured without additional equipment.

Level reading date: 1992-07-14 Feet below surface: Not Reported
Feet to sea level: Not Reported
Note: The site was flowing, but the head could not be measured without additional equipment.

Level reading date: 1992-06-12 Feet below surface: Not Reported
Feet to sea level: Not Reported
Note: The site was flowing, but the head could not be measured without additional equipment.

Level reading date: 1992-05-13 Feet below surface: Not Reported
Feet to sea level: Not Reported
Note: The site was flowing, but the head could not be measured without additional equipment.

Level reading date: 1992-04-16 Feet below surface: Not Reported
Feet to sea level: Not Reported
Note: The site was flowing, but the head could not be measured without additional equipment.

Level reading date: 1992-03-12 Feet below surface: Not Reported
Feet to sea level: Not Reported
Note: The site was flowing, but the head could not be measured without additional equipment.

Level reading date: 1992-02-19 Feet below surface: Not Reported
Feet to sea level: Not Reported
Note: The site was flowing, but the head could not be measured without additional equipment.

Level reading date: 1991-08-05 Feet below surface: 2.24
Feet to sea level: Not Reported Note: Not Reported

Level reading date: 1991-07-11 Feet below surface: 2.88
Feet to sea level: Not Reported Note: Not Reported

Level reading date: 1991-06-11 Feet below surface: 6.06
Feet to sea level: Not Reported Note: Not Reported

Level reading date: 1991-05-08 Feet below surface: 4.60
Feet to sea level: Not Reported
Note: A nearby site that taps the same aquifer was being pumped.

Level reading date: 1991-03-11 Feet below surface: 6.53
Feet to sea level: Not Reported Note: Not Reported

Level reading date: 1991-02-12 Feet below surface: 7.87
Feet to sea level: Not Reported
Note: A nearby site that taps the same aquifer was being pumped.

Level reading date: 1991-01-10 Feet below surface: 10.43
Feet to sea level: Not Reported
Note: A nearby site that taps the same aquifer was being pumped.

Level reading date: 1990-12-14 Feet below surface: 16.41
Feet to sea level: Not Reported
Note: A nearby site that taps the same aquifer was being pumped.

Level reading date: 1990-11-12 Feet below surface: 25.15
Feet to sea level: Not Reported
Note: A nearby site that taps the same aquifer was being pumped.

Level reading date: 1990-10-11 Feet below surface: 26.32
Feet to sea level: Not Reported
Note: A nearby site that taps the same aquifer was being pumped.

Docusign Envelope ID: 3773F87A-0B89-4932-BA2C-CA8383B3EEAD

Level reading date:	1990-09-12	Feet below surface:	25.77
Feet to sea level:	Not Reported	Note:	Not Reported
Level reading date:	1990-08-08	Feet below surface:	23.46
Feet to sea level:	Not Reported		
Note:	A nearby site that taps the same aquifer was being pumped.		
Level reading date:	1990-08-01	Feet below surface:	23.35
Feet to sea level:	Not Reported	Note:	Not Reported
Level reading date:	1990-07-10	Feet below surface:	25.25
Feet to sea level:	Not Reported		
Note:	A nearby site that taps the same aquifer was being pumped.		
Level reading date:	1990-06-06	Feet below surface:	24.53
Feet to sea level:	Not Reported		
Note:	A nearby site that taps the same aquifer was being pumped.		
Level reading date:	1990-05-09	Feet below surface:	25.43
Feet to sea level:	Not Reported		
Note:	A nearby site that taps the same aquifer was being pumped.		
Level reading date:	1990-04-10	Feet below surface:	23.28
Feet to sea level:	Not Reported		
Note:	A nearby site that taps the same aquifer was being pumped.		
Level reading date:	1990-03-09	Feet below surface:	23.05
Feet to sea level:	Not Reported		
Note:	A nearby site that taps the same aquifer was being pumped.		
Level reading date:	1990-02-09	Feet below surface:	22.01
Feet to sea level:	Not Reported		
Note:	A nearby site that taps the same aquifer was being pumped.		
Level reading date:	1990-01-08	Feet below surface:	24.50
Feet to sea level:	Not Reported		
Note:	A nearby site that taps the same aquifer was being pumped.		
Level reading date:	1989-12-07	Feet below surface:	24.19
Feet to sea level:	Not Reported		
Note:	A nearby site that taps the same aquifer was being pumped.		
Level reading date:	1989-11-08	Feet below surface:	23.91
Feet to sea level:	Not Reported	Note:	Not Reported
Level reading date:	1989-10-09	Feet below surface:	25.26
Feet to sea level:	Not Reported	Note:	Not Reported
Level reading date:	1989-09-15	Feet below surface:	24.93
Feet to sea level:	Not Reported	Note:	Not Reported
Level reading date:	1989-08-09	Feet below surface:	23.37
Feet to sea level:	Not Reported		
Note:	A nearby site that taps the same aquifer was being pumped.		
Level reading date:	1989-07-10	Feet below surface:	20.72
Feet to sea level:	Not Reported	Note:	Not Reported
Level reading date:	1989-06-05	Feet below surface:	9.54
Feet to sea level:	Not Reported	Note:	Not Reported
Level reading date:	1989-05-08	Feet below surface:	Not Reported

Docusign Envelope ID: 3773F87A-0B89-4932-BA2C-CA8383B3EEAD

Feet to sea level: Not Reported
Note: The site was flowing, but the head could not be measured without additional equipment.

Level reading date: 1989-04-06 Feet below surface: Not Reported
Feet to sea level: Not Reported
Note: The site was flowing, but the head could not be measured without additional equipment.

Level reading date: 1989-03-06 Feet below surface: Not Reported
Feet to sea level: Not Reported
Note: The site was flowing, but the head could not be measured without additional equipment.

Level reading date: 1989-02-07 Feet below surface: Not Reported
Feet to sea level: Not Reported
Note: The site was flowing, but the head could not be measured without additional equipment.

Level reading date: 1989-01-04 Feet below surface: Not Reported
Feet to sea level: Not Reported
Note: The site was flowing, but the head could not be measured without additional equipment.

Level reading date: 1988-12-13 Feet below surface: Not Reported
Feet to sea level: Not Reported
Note: The site was flowing, but the head could not be measured without additional equipment.

Level reading date: 1988-11-10 Feet below surface: Not Reported
Feet to sea level: Not Reported
Note: The site was flowing, but the head could not be measured without additional equipment.

Level reading date: 1988-10-12 Feet below surface: Not Reported
Feet to sea level: Not Reported
Note: The site was flowing, but the head could not be measured without additional equipment.

Level reading date: 1988-09-09 Feet below surface: Not Reported
Feet to sea level: Not Reported
Note: The site was flowing, but the head could not be measured without additional equipment.

Level reading date: 1988-08-10 Feet below surface: Not Reported
Feet to sea level: Not Reported
Note: The site was flowing, but the head could not be measured without additional equipment.

Level reading date: 1988-07-06 Feet below surface: Not Reported
Feet to sea level: Not Reported
Note: The site was flowing, but the head could not be measured without additional equipment.

Level reading date: 1988-06-21 Feet below surface: Not Reported
Feet to sea level: Not Reported
Note: The site was flowing, but the head could not be measured without additional equipment.

Level reading date: 1988-06-07 Feet below surface: Not Reported
Feet to sea level: Not Reported
Note: The site was flowing, but the head could not be measured without additional equipment.

Level reading date: 1988-05-11 Feet below surface: 2.70
Feet to sea level: Not Reported Note: Not Reported

Level reading date: 1988-04-05 Feet below surface: 20.40
Feet to sea level: Not Reported Note: Not Reported

Level reading date: 1988-03-15 Feet below surface: 18.23
Feet to sea level: Not Reported Note: Not Reported

Level reading date: 1988-02-10 Feet below surface: Not Reported
Feet to sea level: Not Reported

Docusign Envelope ID: 3773F87A-0B89-4932-BA2C-CA8383B3EEAD

Note:	The site was flowing, but the head could not be measured without additional equipment.		
Level reading date:	1988-01-06	Feet below surface:	Not Reported
Feet to sea level:	Not Reported		
Note:	The site was flowing, but the head could not be measured without additional equipment.		
Level reading date:	1987-12-10	Feet below surface:	Not Reported
Feet to sea level:	Not Reported		
Note:	The site was flowing, but the head could not be measured without additional equipment.		
Level reading date:	1987-11-10	Feet below surface:	5.43
Feet to sea level:	Not Reported	Note:	Not Reported
Level reading date:	1987-10-07	Feet below surface:	21.32
Feet to sea level:	Not Reported	Note:	Not Reported
Level reading date:	1987-09-08	Feet below surface:	17.54
Feet to sea level:	Not Reported	Note:	Not Reported
Level reading date:	1987-08-20	Feet below surface:	4.43
Feet to sea level:	Not Reported	Note:	Not Reported
Level reading date:	1987-03-11	Feet below surface:	1.75
Feet to sea level:	Not Reported	Note:	Not Reported
Level reading date:	1987-02-05	Feet below surface:	3.10
Feet to sea level:	Not Reported	Note:	Not Reported
Level reading date:	1987-01-09	Feet below surface:	5.60
Feet to sea level:	Not Reported	Note:	Not Reported
Level reading date:	1986-12-04	Feet below surface:	12.64
Feet to sea level:	Not Reported	Note:	Not Reported
Level reading date:	1986-11-17	Feet below surface:	21.61
Feet to sea level:	Not Reported	Note:	Not Reported
Level reading date:	1986-10-14	Feet below surface:	24.20
Feet to sea level:	Not Reported	Note:	Not Reported
Level reading date:	1986-09-30	Feet below surface:	24.23
Feet to sea level:	Not Reported	Note:	Not Reported
Level reading date:	1986-09-29	Feet below surface:	24.20
Feet to sea level:	Not Reported	Note:	Not Reported
Level reading date:	1986-09-28	Feet below surface:	24.19
Feet to sea level:	Not Reported	Note:	Not Reported
Level reading date:	1986-09-27	Feet below surface:	24.19
Feet to sea level:	Not Reported	Note:	Not Reported
Level reading date:	1986-09-26	Feet below surface:	24.18
Feet to sea level:	Not Reported	Note:	Not Reported
Level reading date:	1986-09-25	Feet below surface:	24.19
Feet to sea level:	Not Reported	Note:	Not Reported
Level reading date:	1986-09-24	Feet below surface:	24.26
Feet to sea level:	Not Reported	Note:	Not Reported
Level reading date:	1986-09-23	Feet below surface:	25.05

Docusign Envelope ID: 3773F87A-0B89-4932-BA2C-CA8383B3EEAD

Feet to sea level:	Not Reported	Note:	Not Reported
Level reading date:	1986-09-22	Feet below surface:	26.09
Feet to sea level:	Not Reported	Note:	Not Reported
Level reading date:	1986-09-21	Feet below surface:	26.44
Feet to sea level:	Not Reported	Note:	Not Reported
Level reading date:	1986-09-20	Feet below surface:	26.44
Feet to sea level:	Not Reported	Note:	Not Reported
Level reading date:	1986-09-19	Feet below surface:	26.39
Feet to sea level:	Not Reported	Note:	Not Reported
Level reading date:	1986-09-18	Feet below surface:	26.32
Feet to sea level:	Not Reported	Note:	Not Reported
Level reading date:	1986-09-17	Feet below surface:	26.30
Feet to sea level:	Not Reported	Note:	Not Reported
Level reading date:	1986-09-16	Feet below surface:	26.26
Feet to sea level:	Not Reported	Note:	Not Reported
Level reading date:	1986-09-15	Feet below surface:	26.21
Feet to sea level:	Not Reported	Note:	Not Reported
Level reading date:	1986-09-14	Feet below surface:	26.24
Feet to sea level:	Not Reported	Note:	Not Reported
Level reading date:	1986-09-13	Feet below surface:	26.28
Feet to sea level:	Not Reported	Note:	Not Reported
Level reading date:	1986-09-12	Feet below surface:	26.29
Feet to sea level:	Not Reported	Note:	Not Reported
Level reading date:	1986-09-11	Feet below surface:	26.31
Feet to sea level:	Not Reported	Note:	Not Reported
Level reading date:	1986-09-10	Feet below surface:	26.29
Feet to sea level:	Not Reported	Note:	Not Reported
Level reading date:	1986-09-09	Feet below surface:	26.21
Feet to sea level:	Not Reported	Note:	Not Reported
Level reading date:	1986-09-08	Feet below surface:	26.18
Feet to sea level:	Not Reported	Note:	Not Reported
Level reading date:	1986-09-07	Feet below surface:	26.13
Feet to sea level:	Not Reported	Note:	Not Reported
Level reading date:	1986-09-06	Feet below surface:	26.09
Feet to sea level:	Not Reported	Note:	Not Reported
Level reading date:	1986-09-05	Feet below surface:	26.02
Feet to sea level:	Not Reported	Note:	Not Reported
Level reading date:	1986-09-04	Feet below surface:	25.99
Feet to sea level:	Not Reported	Note:	Not Reported
Level reading date:	1986-09-03	Feet below surface:	25.95
Feet to sea level:	Not Reported	Note:	Not Reported

Docusign Envelope ID: 3773F87A-0B89-4932-BA2C-CA8383B3EEAD

Level reading date:	1986-09-02	Feet below surface:	25.90
Feet to sea level:	Not Reported	Note:	Not Reported
Level reading date:	1986-09-01	Feet below surface:	25.88
Feet to sea level:	Not Reported	Note:	Not Reported
Level reading date:	1986-08-31	Feet below surface:	25.89
Feet to sea level:	Not Reported	Note:	Not Reported
Level reading date:	1986-08-30	Feet below surface:	25.92
Feet to sea level:	Not Reported	Note:	Not Reported
Level reading date:	1986-08-29	Feet below surface:	25.92
Feet to sea level:	Not Reported	Note:	Not Reported
Level reading date:	1986-08-28	Feet below surface:	25.92
Feet to sea level:	Not Reported	Note:	Not Reported
Level reading date:	1986-08-27	Feet below surface:	25.93
Feet to sea level:	Not Reported	Note:	Not Reported
Level reading date:	1986-08-26	Feet below surface:	25.93
Feet to sea level:	Not Reported	Note:	Not Reported
Level reading date:	1986-08-25	Feet below surface:	25.88
Feet to sea level:	Not Reported	Note:	Not Reported
Level reading date:	1986-08-24	Feet below surface:	25.84
Feet to sea level:	Not Reported	Note:	Not Reported
Level reading date:	1986-08-23	Feet below surface:	25.79
Feet to sea level:	Not Reported	Note:	Not Reported
Level reading date:	1986-08-22	Feet below surface:	25.78
Feet to sea level:	Not Reported	Note:	Not Reported
Level reading date:	1986-08-21	Feet below surface:	25.71
Feet to sea level:	Not Reported	Note:	Not Reported
Level reading date:	1986-08-20	Feet below surface:	25.62
Feet to sea level:	Not Reported	Note:	Not Reported
Level reading date:	1986-08-19	Feet below surface:	25.72
Feet to sea level:	Not Reported	Note:	Not Reported
Level reading date:	1986-08-18	Feet below surface:	25.60
Feet to sea level:	Not Reported	Note:	Not Reported
Level reading date:	1986-08-17	Feet below surface:	25.55
Feet to sea level:	Not Reported	Note:	Not Reported
Level reading date:	1986-08-16	Feet below surface:	25.59
Feet to sea level:	Not Reported	Note:	Not Reported
Level reading date:	1986-08-15	Feet below surface:	25.64
Feet to sea level:	Not Reported	Note:	Not Reported
Level reading date:	1986-08-14	Feet below surface:	25.65
Feet to sea level:	Not Reported	Note:	Not Reported
Level reading date:	1986-08-13	Feet below surface:	25.61
Feet to sea level:	Not Reported	Note:	Not Reported

Docusign Envelope ID: 3773F87A-0B89-4932-BA2C-CA8383B3EEAD

Level reading date:	1986-08-12	Feet below surface:	25.60
Feet to sea level:	Not Reported	Note:	Not Reported
Level reading date:	1986-08-11	Feet below surface:	25.55
Feet to sea level:	Not Reported	Note:	Not Reported
Level reading date:	1986-08-10	Feet below surface:	25.49
Feet to sea level:	Not Reported	Note:	Not Reported
Level reading date:	1986-08-09	Feet below surface:	25.45
Feet to sea level:	Not Reported	Note:	Not Reported
Level reading date:	1986-08-08	Feet below surface:	25.35
Feet to sea level:	Not Reported	Note:	Not Reported
Level reading date:	1986-08-07	Feet below surface:	25.29
Feet to sea level:	Not Reported	Note:	Not Reported
Level reading date:	1986-08-06	Feet below surface:	25.23
Feet to sea level:	Not Reported	Note:	Not Reported
Level reading date:	1986-08-05	Feet below surface:	25.17
Feet to sea level:	Not Reported	Note:	Not Reported
Level reading date:	1986-08-04	Feet below surface:	25.14
Feet to sea level:	Not Reported	Note:	Not Reported
Level reading date:	1986-08-03	Feet below surface:	25.10
Feet to sea level:	Not Reported	Note:	Not Reported
Level reading date:	1986-08-02	Feet below surface:	25.09
Feet to sea level:	Not Reported	Note:	Not Reported
Level reading date:	1986-08-01	Feet below surface:	25.10
Feet to sea level:	Not Reported	Note:	Not Reported
Level reading date:	1986-07-31	Feet below surface:	25.09
Feet to sea level:	Not Reported	Note:	Not Reported
Level reading date:	1986-07-30	Feet below surface:	25.05
Feet to sea level:	Not Reported	Note:	Not Reported
Level reading date:	1986-07-29	Feet below surface:	25.07
Feet to sea level:	Not Reported	Note:	Not Reported
Level reading date:	1986-07-28	Feet below surface:	25.02
Feet to sea level:	Not Reported	Note:	Not Reported
Level reading date:	1986-07-27	Feet below surface:	24.94
Feet to sea level:	Not Reported	Note:	Not Reported
Level reading date:	1986-07-26	Feet below surface:	24.88
Feet to sea level:	Not Reported	Note:	Not Reported
Level reading date:	1986-07-25	Feet below surface:	24.88
Feet to sea level:	Not Reported	Note:	Not Reported
Level reading date:	1986-07-24	Feet below surface:	24.79
Feet to sea level:	Not Reported	Note:	Not Reported
Level reading date:	1986-07-23	Feet below surface:	24.67
Feet to sea level:	Not Reported	Note:	Not Reported

Docusign Envelope ID: 3773F87A-0B89-4932-BA2C-CA8383B3EEAD

Level reading date:	1986-07-22	Feet below surface:	24.51
Feet to sea level:	Not Reported	Note:	Not Reported
Level reading date:	1986-07-21	Feet below surface:	24.41
Feet to sea level:	Not Reported	Note:	Not Reported
Level reading date:	1986-07-20	Feet below surface:	24.30
Feet to sea level:	Not Reported	Note:	Not Reported
Level reading date:	1986-07-19	Feet below surface:	24.33
Feet to sea level:	Not Reported	Note:	Not Reported
Level reading date:	1986-07-18	Feet below surface:	24.34
Feet to sea level:	Not Reported	Note:	Not Reported
Level reading date:	1986-07-17	Feet below surface:	24.33
Feet to sea level:	Not Reported	Note:	Not Reported
Level reading date:	1986-07-16	Feet below surface:	24.26
Feet to sea level:	Not Reported	Note:	Not Reported
Level reading date:	1986-07-15	Feet below surface:	24.14
Feet to sea level:	Not Reported	Note:	Not Reported
Level reading date:	1986-07-14	Feet below surface:	24.09
Feet to sea level:	Not Reported	Note:	Not Reported
Level reading date:	1986-07-13	Feet below surface:	23.99
Feet to sea level:	Not Reported	Note:	Not Reported
Level reading date:	1986-07-12	Feet below surface:	23.88
Feet to sea level:	Not Reported	Note:	Not Reported
Level reading date:	1986-07-11	Feet below surface:	23.78
Feet to sea level:	Not Reported	Note:	Not Reported
Level reading date:	1986-07-10	Feet below surface:	23.68
Feet to sea level:	Not Reported	Note:	Not Reported
Level reading date:	1986-07-09	Feet below surface:	23.57
Feet to sea level:	Not Reported	Note:	Not Reported
Level reading date:	1986-07-08	Feet below surface:	23.47
Feet to sea level:	Not Reported	Note:	Not Reported
Level reading date:	1986-07-07	Feet below surface:	23.43
Feet to sea level:	Not Reported	Note:	Not Reported
Level reading date:	1986-07-06	Feet below surface:	23.40
Feet to sea level:	Not Reported	Note:	Not Reported
Level reading date:	1986-07-05	Feet below surface:	23.29
Feet to sea level:	Not Reported	Note:	Not Reported
Level reading date:	1986-07-04	Feet below surface:	23.20
Feet to sea level:	Not Reported	Note:	Not Reported
Level reading date:	1986-07-03	Feet below surface:	23.13
Feet to sea level:	Not Reported	Note:	Not Reported
Level reading date:	1986-07-02	Feet below surface:	23.11
Feet to sea level:	Not Reported	Note:	Not Reported

Docusign Envelope ID: 3773F87A-0B89-4932-BA2C-CA8383B3EEAD

Level reading date:	1986-07-01	Feet below surface:	23.01
Feet to sea level:	Not Reported	Note:	Not Reported
Level reading date:	1986-06-30	Feet below surface:	22.91
Feet to sea level:	Not Reported	Note:	Not Reported
Level reading date:	1986-06-29	Feet below surface:	22.79
Feet to sea level:	Not Reported	Note:	Not Reported
Level reading date:	1986-06-28	Feet below surface:	22.66
Feet to sea level:	Not Reported	Note:	Not Reported
Level reading date:	1986-06-27	Feet below surface:	22.50
Feet to sea level:	Not Reported	Note:	Not Reported
Level reading date:	1986-06-26	Feet below surface:	22.34
Feet to sea level:	Not Reported	Note:	Not Reported
Level reading date:	1986-06-25	Feet below surface:	22.11
Feet to sea level:	Not Reported	Note:	Not Reported
Level reading date:	1986-06-24	Feet below surface:	21.90
Feet to sea level:	Not Reported	Note:	Not Reported
Level reading date:	1986-06-23	Feet below surface:	21.70
Feet to sea level:	Not Reported	Note:	Not Reported
Level reading date:	1986-06-22	Feet below surface:	21.46
Feet to sea level:	Not Reported	Note:	Not Reported
Level reading date:	1986-06-21	Feet below surface:	21.24
Feet to sea level:	Not Reported	Note:	Not Reported
Level reading date:	1986-06-20	Feet below surface:	21.06
Feet to sea level:	Not Reported	Note:	Not Reported
Level reading date:	1986-06-19	Feet below surface:	20.92
Feet to sea level:	Not Reported	Note:	Not Reported
Level reading date:	1986-06-18	Feet below surface:	20.80
Feet to sea level:	Not Reported	Note:	Not Reported
Level reading date:	1986-06-17	Feet below surface:	20.46
Feet to sea level:	Not Reported	Note:	Not Reported
Level reading date:	1986-06-16	Feet below surface:	20.31
Feet to sea level:	Not Reported	Note:	Not Reported
Level reading date:	1986-06-15	Feet below surface:	19.99
Feet to sea level:	Not Reported	Note:	Not Reported
Level reading date:	1986-06-14	Feet below surface:	19.67
Feet to sea level:	Not Reported	Note:	Not Reported
Level reading date:	1986-06-13	Feet below surface:	19.29
Feet to sea level:	Not Reported	Note:	Not Reported
Level reading date:	1986-06-12	Feet below surface:	18.87
Feet to sea level:	Not Reported	Note:	Not Reported
Level reading date:	1986-06-11	Feet below surface:	18.43
Feet to sea level:	Not Reported	Note:	Not Reported

Docusign Envelope ID: 3773F87A-0B89-4932-BA2C-CA8383B3EEAD

Level reading date:	1986-06-10	Feet below surface:	17.94
Feet to sea level:	Not Reported	Note:	Not Reported
Level reading date:	1986-06-09	Feet below surface:	17.40
Feet to sea level:	Not Reported	Note:	Not Reported
Level reading date:	1986-06-08	Feet below surface:	16.83
Feet to sea level:	Not Reported	Note:	Not Reported
Level reading date:	1986-06-07	Feet below surface:	16.27
Feet to sea level:	Not Reported	Note:	Not Reported
Level reading date:	1986-06-06	Feet below surface:	15.71
Feet to sea level:	Not Reported	Note:	Not Reported
Level reading date:	1986-06-05	Feet below surface:	15.12
Feet to sea level:	Not Reported	Note:	Not Reported
Level reading date:	1986-06-04	Feet below surface:	14.49
Feet to sea level:	Not Reported	Note:	Not Reported
Level reading date:	1986-06-03	Feet below surface:	13.91
Feet to sea level:	Not Reported	Note:	Not Reported
Level reading date:	1986-06-02	Feet below surface:	13.38
Feet to sea level:	Not Reported	Note:	Not Reported
Level reading date:	1986-06-01	Feet below surface:	12.93
Feet to sea level:	Not Reported	Note:	Not Reported
Level reading date:	1986-05-31	Feet below surface:	12.53
Feet to sea level:	Not Reported	Note:	Not Reported
Level reading date:	1986-05-30	Feet below surface:	12.39
Feet to sea level:	Not Reported	Note:	Not Reported
Level reading date:	1986-05-29	Feet below surface:	12.33
Feet to sea level:	Not Reported	Note:	Not Reported
Level reading date:	1986-05-28	Feet below surface:	12.43
Feet to sea level:	Not Reported	Note:	Not Reported
Level reading date:	1986-05-27	Feet below surface:	12.29
Feet to sea level:	Not Reported	Note:	Not Reported
Level reading date:	1986-05-26	Feet below surface:	12.03
Feet to sea level:	Not Reported	Note:	Not Reported
Level reading date:	1986-05-25	Feet below surface:	11.85
Feet to sea level:	Not Reported	Note:	Not Reported
Level reading date:	1986-05-24	Feet below surface:	11.69
Feet to sea level:	Not Reported	Note:	Not Reported
Level reading date:	1986-05-23	Feet below surface:	11.58
Feet to sea level:	Not Reported	Note:	Not Reported
Level reading date:	1986-05-22	Feet below surface:	11.38
Feet to sea level:	Not Reported	Note:	Not Reported
Level reading date:	1986-05-21	Feet below surface:	11.10
Feet to sea level:	Not Reported	Note:	Not Reported

Docusign Envelope ID: 3773F87A-0B89-4932-BA2C-CA8383B3EEAD

Level reading date:	1986-05-20	Feet below surface:	10.54
Feet to sea level:	Not Reported	Note:	Not Reported
Level reading date:	1986-05-19	Feet below surface:	10.20
Feet to sea level:	Not Reported	Note:	Not Reported
Level reading date:	1986-05-18	Feet below surface:	9.91
Feet to sea level:	Not Reported	Note:	Not Reported
Level reading date:	1986-05-17	Feet below surface:	9.56
Feet to sea level:	Not Reported	Note:	Not Reported
Level reading date:	1986-05-16	Feet below surface:	9.16
Feet to sea level:	Not Reported	Note:	Not Reported
Level reading date:	1986-05-15	Feet below surface:	8.65
Feet to sea level:	Not Reported	Note:	Not Reported
Level reading date:	1986-05-14	Feet below surface:	8.07
Feet to sea level:	Not Reported	Note:	Not Reported
Level reading date:	1986-05-13	Feet below surface:	7.59
Feet to sea level:	Not Reported	Note:	Not Reported
Level reading date:	1986-05-12	Feet below surface:	7.02
Feet to sea level:	Not Reported	Note:	Not Reported
Level reading date:	1986-05-11	Feet below surface:	6.85
Feet to sea level:	Not Reported	Note:	Not Reported
Level reading date:	1986-05-10	Feet below surface:	6.71
Feet to sea level:	Not Reported	Note:	Not Reported
Level reading date:	1986-05-09	Feet below surface:	6.85
Feet to sea level:	Not Reported	Note:	Not Reported
Level reading date:	1986-05-08	Feet below surface:	7.13
Feet to sea level:	Not Reported	Note:	Not Reported
Level reading date:	1986-05-07	Feet below surface:	7.45
Feet to sea level:	Not Reported	Note:	Not Reported
Level reading date:	1986-05-06	Feet below surface:	7.66
Feet to sea level:	Not Reported	Note:	Not Reported
Level reading date:	1986-05-05	Feet below surface:	7.88
Feet to sea level:	Not Reported	Note:	Not Reported
Level reading date:	1986-05-04	Feet below surface:	8.21
Feet to sea level:	Not Reported	Note:	Not Reported
Level reading date:	1986-05-03	Feet below surface:	8.59
Feet to sea level:	Not Reported	Note:	Not Reported
Level reading date:	1986-05-02	Feet below surface:	8.96
Feet to sea level:	Not Reported	Note:	Not Reported
Level reading date:	1986-05-01	Feet below surface:	9.32
Feet to sea level:	Not Reported	Note:	Not Reported
Level reading date:	1986-04-30	Feet below surface:	9.69
Feet to sea level:	Not Reported	Note:	Not Reported

Docusign Envelope ID: 3773F87A-0B89-4932-BA2C-CA8383B3EEAD

Level reading date:	1986-04-29	Feet below surface:	10.00
Feet to sea level:	Not Reported	Note:	Not Reported
Level reading date:	1986-04-28	Feet below surface:	10.36
Feet to sea level:	Not Reported	Note:	Not Reported
Level reading date:	1986-04-27	Feet below surface:	10.72
Feet to sea level:	Not Reported	Note:	Not Reported
Level reading date:	1986-04-26	Feet below surface:	11.19
Feet to sea level:	Not Reported	Note:	Not Reported
Level reading date:	1986-04-25	Feet below surface:	11.75
Feet to sea level:	Not Reported	Note:	Not Reported
Level reading date:	1986-04-24	Feet below surface:	12.37
Feet to sea level:	Not Reported	Note:	Not Reported
Level reading date:	1986-04-23	Feet below surface:	12.97
Feet to sea level:	Not Reported	Note:	Not Reported
Level reading date:	1986-04-22	Feet below surface:	13.53
Feet to sea level:	Not Reported	Note:	Not Reported
Level reading date:	1986-04-21	Feet below surface:	13.89
Feet to sea level:	Not Reported	Note:	Not Reported
Level reading date:	1986-04-20	Feet below surface:	14.50
Feet to sea level:	Not Reported	Note:	Not Reported
Level reading date:	1986-04-19	Feet below surface:	15.29
Feet to sea level:	Not Reported	Note:	Not Reported
Level reading date:	1986-04-18	Feet below surface:	16.07
Feet to sea level:	Not Reported	Note:	Not Reported
Level reading date:	1986-04-17	Feet below surface:	16.89
Feet to sea level:	Not Reported	Note:	Not Reported
Level reading date:	1986-04-16	Feet below surface:	17.72
Feet to sea level:	Not Reported	Note:	Not Reported
Level reading date:	1986-04-15	Feet below surface:	18.45
Feet to sea level:	Not Reported	Note:	Not Reported
Level reading date:	1986-04-14	Feet below surface:	18.85
Feet to sea level:	Not Reported	Note:	Not Reported
Level reading date:	1986-04-13	Feet below surface:	19.00
Feet to sea level:	Not Reported	Note:	Not Reported
Level reading date:	1986-04-12	Feet below surface:	19.18
Feet to sea level:	Not Reported	Note:	Not Reported
Level reading date:	1986-04-11	Feet below surface:	19.35
Feet to sea level:	Not Reported	Note:	Not Reported
Level reading date:	1986-04-10	Feet below surface:	19.58
Feet to sea level:	Not Reported	Note:	Not Reported
Level reading date:	1986-04-09	Feet below surface:	19.82
Feet to sea level:	Not Reported	Note:	Not Reported

Docusign Envelope ID: 3773F87A-0B89-4932-BA2C-CA8383B3EEAD

Level reading date:	1986-04-08	Feet below surface:	20.13
Feet to sea level:	Not Reported	Note:	Not Reported
Level reading date:	1986-04-07	Feet below surface:	20.43
Feet to sea level:	Not Reported	Note:	Not Reported
Level reading date:	1986-04-06	Feet below surface:	20.71
Feet to sea level:	Not Reported	Note:	Not Reported
Level reading date:	1986-04-05	Feet below surface:	21.03
Feet to sea level:	Not Reported	Note:	Not Reported
Level reading date:	1986-04-03	Feet below surface:	21.75
Feet to sea level:	Not Reported	Note:	Not Reported
Level reading date:	1986-04-02	Feet below surface:	22.06
Feet to sea level:	Not Reported	Note:	Not Reported
Level reading date:	1986-04-01	Feet below surface:	22.25
Feet to sea level:	Not Reported	Note:	Not Reported
Level reading date:	1986-03-31	Feet below surface:	22.16
Feet to sea level:	Not Reported	Note:	Not Reported
Level reading date:	1986-03-30	Feet below surface:	21.83
Feet to sea level:	Not Reported	Note:	Not Reported
Level reading date:	1986-03-29	Feet below surface:	21.52
Feet to sea level:	Not Reported	Note:	Not Reported
Level reading date:	1986-03-28	Feet below surface:	21.16
Feet to sea level:	Not Reported	Note:	Not Reported
Level reading date:	1986-03-27	Feet below surface:	20.75
Feet to sea level:	Not Reported	Note:	Not Reported
Level reading date:	1986-03-26	Feet below surface:	20.38
Feet to sea level:	Not Reported	Note:	Not Reported
Level reading date:	1986-03-25	Feet below surface:	19.94
Feet to sea level:	Not Reported	Note:	Not Reported
Level reading date:	1986-03-24	Feet below surface:	19.47
Feet to sea level:	Not Reported	Note:	Not Reported
Level reading date:	1986-03-23	Feet below surface:	18.96
Feet to sea level:	Not Reported	Note:	Not Reported
Level reading date:	1986-03-22	Feet below surface:	18.47
Feet to sea level:	Not Reported	Note:	Not Reported
Level reading date:	1986-03-21	Feet below surface:	18.17
Feet to sea level:	Not Reported	Note:	Not Reported
Level reading date:	1986-03-20	Feet below surface:	18.48
Feet to sea level:	Not Reported	Note:	Not Reported
Level reading date:	1986-03-19	Feet below surface:	19.47
Feet to sea level:	Not Reported	Note:	Not Reported
Level reading date:	1986-03-18	Feet below surface:	20.43
Feet to sea level:	Not Reported	Note:	Not Reported

Docusign Envelope ID: 3773F87A-0B89-4932-BA2C-CA8383B3EEAD

Level reading date:	1986-03-17	Feet below surface:	21.10
Feet to sea level:	Not Reported	Note:	Not Reported
Level reading date:	1986-03-16	Feet below surface:	21.36
Feet to sea level:	Not Reported	Note:	Not Reported
Level reading date:	1986-03-15	Feet below surface:	21.70
Feet to sea level:	Not Reported	Note:	Not Reported
Level reading date:	1986-03-14	Feet below surface:	21.53
Feet to sea level:	Not Reported	Note:	Not Reported
Level reading date:	1986-03-13	Feet below surface:	21.17
Feet to sea level:	Not Reported	Note:	Not Reported
Level reading date:	1986-03-12	Feet below surface:	20.86
Feet to sea level:	Not Reported	Note:	Not Reported
Level reading date:	1986-03-11	Feet below surface:	20.52
Feet to sea level:	Not Reported	Note:	Not Reported
Level reading date:	1986-03-10	Feet below surface:	20.15
Feet to sea level:	Not Reported	Note:	Not Reported
Level reading date:	1986-03-09	Feet below surface:	20.02
Feet to sea level:	Not Reported	Note:	Not Reported
Level reading date:	1986-03-08	Feet below surface:	20.37
Feet to sea level:	Not Reported	Note:	Not Reported
Level reading date:	1986-03-07	Feet below surface:	21.44
Feet to sea level:	Not Reported	Note:	Not Reported
Level reading date:	1986-03-06	Feet below surface:	22.32
Feet to sea level:	Not Reported	Note:	Not Reported
Level reading date:	1986-03-05	Feet below surface:	22.69
Feet to sea level:	Not Reported	Note:	Not Reported
Level reading date:	1986-03-04	Feet below surface:	22.41
Feet to sea level:	Not Reported	Note:	Not Reported
Level reading date:	1986-03-03	Feet below surface:	22.15
Feet to sea level:	Not Reported	Note:	Not Reported
Level reading date:	1986-03-02	Feet below surface:	21.82
Feet to sea level:	Not Reported	Note:	Not Reported
Level reading date:	1986-03-01	Feet below surface:	21.50
Feet to sea level:	Not Reported	Note:	Not Reported
Level reading date:	1986-02-28	Feet below surface:	21.14
Feet to sea level:	Not Reported	Note:	Not Reported
Level reading date:	1986-02-27	Feet below surface:	20.82
Feet to sea level:	Not Reported	Note:	Not Reported
Level reading date:	1986-02-26	Feet below surface:	20.50
Feet to sea level:	Not Reported	Note:	Not Reported
Level reading date:	1986-02-25	Feet below surface:	20.25
Feet to sea level:	Not Reported	Note:	Not Reported

Docusign Envelope ID: 3773F87A-0B89-4932-BA2C-CA8383B3EEAD

Level reading date:	1986-02-24	Feet below surface:	20.10
Feet to sea level:	Not Reported	Note:	Not Reported
Level reading date:	1986-02-23	Feet below surface:	20.30
Feet to sea level:	Not Reported	Note:	Not Reported
Level reading date:	1986-02-22	Feet below surface:	20.75
Feet to sea level:	Not Reported	Note:	Not Reported
Level reading date:	1986-02-21	Feet below surface:	21.14
Feet to sea level:	Not Reported	Note:	Not Reported
Level reading date:	1986-02-20	Feet below surface:	20.78
Feet to sea level:	Not Reported	Note:	Not Reported
Level reading date:	1986-02-19	Feet below surface:	20.42
Feet to sea level:	Not Reported	Note:	Not Reported
Level reading date:	1986-02-18	Feet below surface:	20.15
Feet to sea level:	Not Reported	Note:	Not Reported
Level reading date:	1986-02-17	Feet below surface:	20.19
Feet to sea level:	Not Reported	Note:	Not Reported
Level reading date:	1986-02-16	Feet below surface:	20.12
Feet to sea level:	Not Reported	Note:	Not Reported
Level reading date:	1986-02-15	Feet below surface:	19.78
Feet to sea level:	Not Reported	Note:	Not Reported
Level reading date:	1986-02-14	Feet below surface:	19.62
Feet to sea level:	Not Reported	Note:	Not Reported
Level reading date:	1986-02-13	Feet below surface:	20.10
Feet to sea level:	Not Reported	Note:	Not Reported
Level reading date:	1986-02-12	Feet below surface:	21.09
Feet to sea level:	Not Reported	Note:	Not Reported
Level reading date:	1986-02-11	Feet below surface:	21.95
Feet to sea level:	Not Reported	Note:	Not Reported
Level reading date:	1986-02-10	Feet below surface:	22.00
Feet to sea level:	Not Reported	Note:	Not Reported
Level reading date:	1986-02-09	Feet below surface:	21.74
Feet to sea level:	Not Reported	Note:	Not Reported
Level reading date:	1986-02-08	Feet below surface:	21.41
Feet to sea level:	Not Reported	Note:	Not Reported
Level reading date:	1986-02-07	Feet below surface:	21.19
Feet to sea level:	Not Reported	Note:	Not Reported
Level reading date:	1986-02-06	Feet below surface:	20.96
Feet to sea level:	Not Reported	Note:	Not Reported
Level reading date:	1986-02-05	Feet below surface:	20.68
Feet to sea level:	Not Reported	Note:	Not Reported
Level reading date:	1986-02-04	Feet below surface:	20.39
Feet to sea level:	Not Reported	Note:	Not Reported

Docusign Envelope ID: 3773F87A-0B89-4932-BA2C-CA8383B3EEAD

Level reading date:	1986-02-03	Feet below surface:	20.07
Feet to sea level:	Not Reported	Note:	Not Reported
Level reading date:	1986-02-02	Feet below surface:	19.96
Feet to sea level:	Not Reported	Note:	Not Reported
Level reading date:	1986-02-01	Feet below surface:	19.59
Feet to sea level:	Not Reported	Note:	Not Reported
Level reading date:	1986-01-31	Feet below surface:	19.17
Feet to sea level:	Not Reported	Note:	Not Reported
Level reading date:	1986-01-30	Feet below surface:	18.77
Feet to sea level:	Not Reported	Note:	Not Reported
Level reading date:	1986-01-29	Feet below surface:	18.33
Feet to sea level:	Not Reported	Note:	Not Reported
Level reading date:	1986-01-28	Feet below surface:	17.92
Feet to sea level:	Not Reported	Note:	Not Reported
Level reading date:	1986-01-27	Feet below surface:	17.39
Feet to sea level:	Not Reported	Note:	Not Reported
Level reading date:	1986-01-26	Feet below surface:	16.86
Feet to sea level:	Not Reported	Note:	Not Reported
Level reading date:	1986-01-25	Feet below surface:	16.23
Feet to sea level:	Not Reported	Note:	Not Reported
Level reading date:	1986-01-24	Feet below surface:	15.57
Feet to sea level:	Not Reported	Note:	Not Reported
Level reading date:	1986-01-23	Feet below surface:	14.87
Feet to sea level:	Not Reported	Note:	Not Reported
Level reading date:	1986-01-22	Feet below surface:	14.10
Feet to sea level:	Not Reported	Note:	Not Reported
Level reading date:	1986-01-21	Feet below surface:	13.44
Feet to sea level:	Not Reported	Note:	Not Reported
Level reading date:	1986-01-20	Feet below surface:	12.62
Feet to sea level:	Not Reported	Note:	Not Reported
Level reading date:	1986-01-19	Feet below surface:	11.73
Feet to sea level:	Not Reported	Note:	Not Reported
Level reading date:	1986-01-18	Feet below surface:	11.09
Feet to sea level:	Not Reported	Note:	Not Reported
Level reading date:	1986-01-17	Feet below surface:	10.41
Feet to sea level:	Not Reported	Note:	Not Reported
Level reading date:	1986-01-16	Feet below surface:	9.51
Feet to sea level:	Not Reported	Note:	Not Reported
Level reading date:	1986-01-15	Feet below surface:	8.74
Feet to sea level:	Not Reported	Note:	Not Reported
Level reading date:	1986-01-14	Feet below surface:	8.14
Feet to sea level:	Not Reported	Note:	Not Reported

Docusign Envelope ID: 3773F87A-0B89-4932-BA2C-CA8383B3EEAD

GEOCHECK® - PHYSICAL SETTING SOURCE MAP FINDINGS

Level reading date:	1986-01-13	Feet below surface:	7.66
Feet to sea level:	Not Reported	Note:	Not Reported
Level reading date:	1986-01-12	Feet below surface:	7.33
Feet to sea level:	Not Reported	Note:	Not Reported
Level reading date:	1986-01-11	Feet below surface:	6.99
Feet to sea level:	Not Reported	Note:	Not Reported
Level reading date:	1986-01-10	Feet below surface:	6.62
Feet to sea level:	Not Reported	Note:	Not Reported
Level reading date:	1986-01-09	Feet below surface:	6.24
Feet to sea level:	Not Reported	Note:	Not Reported
Level reading date:	1986-01-08	Feet below surface:	5.65
Feet to sea level:	Not Reported	Note:	Not Reported
Level reading date:	1986-01-07	Feet below surface:	4.98
Feet to sea level:	Not Reported	Note:	Not Reported
Level reading date:	1986-01-06	Feet below surface:	4.22
Feet to sea level:	Not Reported	Note:	Not Reported
Level reading date:	1986-01-05	Feet below surface:	3.55
Feet to sea level:	Not Reported	Note:	Not Reported
Level reading date:	1986-01-04	Feet below surface:	3.20
Feet to sea level:	Not Reported	Note:	Not Reported
Level reading date:	1986-01-03	Feet below surface:	2.98
Feet to sea level:	Not Reported	Note:	Not Reported
Level reading date:	1986-01-02	Feet below surface:	2.78
Feet to sea level:	Not Reported	Note:	Not Reported
Level reading date:	1986-01-01	Feet below surface:	2.40
Feet to sea level:	Not Reported	Note:	Not Reported
Level reading date:	1985-12-31	Feet below surface:	2.50
Feet to sea level:	Not Reported	Note:	Not Reported
Level reading date:	1985-12-30	Feet below surface:	2.57
Feet to sea level:	Not Reported	Note:	Not Reported
Level reading date:	1985-12-29	Feet below surface:	2.59
Feet to sea level:	Not Reported	Note:	Not Reported
Level reading date:	1985-12-28	Feet below surface:	2.73
Feet to sea level:	Not Reported	Note:	Not Reported
Level reading date:	1985-12-27	Feet below surface:	2.84
Feet to sea level:	Not Reported	Note:	Not Reported
Level reading date:	1985-12-26	Feet below surface:	2.89
Feet to sea level:	Not Reported	Note:	Not Reported
Level reading date:	1985-12-25	Feet below surface:	3.00
Feet to sea level:	Not Reported	Note:	Not Reported
Level reading date:	1985-12-24	Feet below surface:	3.11
Feet to sea level:	Not Reported	Note:	Not Reported

Docusign Envelope ID: 3773F87A-0B89-4932-BA2C-CA8383B3EEAD

Level reading date:	1985-12-23	Feet below surface:	3.23
Feet to sea level:	Not Reported	Note:	Not Reported
Level reading date:	1985-12-22	Feet below surface:	3.37
Feet to sea level:	Not Reported	Note:	Not Reported
Level reading date:	1985-12-21	Feet below surface:	3.49
Feet to sea level:	Not Reported	Note:	Not Reported
Level reading date:	1985-12-20	Feet below surface:	3.60
Feet to sea level:	Not Reported	Note:	Not Reported
Level reading date:	1985-12-19	Feet below surface:	3.61
Feet to sea level:	Not Reported	Note:	Not Reported
Level reading date:	1985-12-18	Feet below surface:	3.69
Feet to sea level:	Not Reported	Note:	Not Reported
Level reading date:	1985-12-17	Feet below surface:	3.74
Feet to sea level:	Not Reported	Note:	Not Reported
Level reading date:	1985-12-16	Feet below surface:	3.75
Feet to sea level:	Not Reported	Note:	Not Reported
Level reading date:	1985-12-15	Feet below surface:	3.75
Feet to sea level:	Not Reported	Note:	Not Reported
Level reading date:	1985-12-14	Feet below surface:	3.80
Feet to sea level:	Not Reported	Note:	Not Reported
Level reading date:	1985-12-13	Feet below surface:	3.86
Feet to sea level:	Not Reported	Note:	Not Reported
Level reading date:	1985-12-12	Feet below surface:	3.83
Feet to sea level:	Not Reported	Note:	Not Reported
Level reading date:	1985-12-11	Feet below surface:	3.78
Feet to sea level:	Not Reported	Note:	Not Reported
Level reading date:	1985-12-10	Feet below surface:	3.66
Feet to sea level:	Not Reported	Note:	Not Reported
Level reading date:	1985-12-09	Feet below surface:	3.76
Feet to sea level:	Not Reported	Note:	Not Reported
Level reading date:	1985-12-08	Feet below surface:	3.81
Feet to sea level:	Not Reported	Note:	Not Reported
Level reading date:	1985-12-07	Feet below surface:	3.94
Feet to sea level:	Not Reported	Note:	Not Reported
Level reading date:	1985-12-06	Feet below surface:	4.08
Feet to sea level:	Not Reported	Note:	Not Reported
Level reading date:	1985-12-05	Feet below surface:	4.14
Feet to sea level:	Not Reported	Note:	Not Reported
Level reading date:	1985-12-04	Feet below surface:	4.22
Feet to sea level:	Not Reported	Note:	Not Reported
Level reading date:	1985-12-03	Feet below surface:	4.33
Feet to sea level:	Not Reported	Note:	Not Reported

Docusign Envelope ID: 3773F87A-0B89-4932-BA2C-CA8383B3EEAD

Level reading date:	1985-12-02	Feet below surface:	4.39
Feet to sea level:	Not Reported	Note:	Not Reported
Level reading date:	1985-12-01	Feet below surface:	4.48
Feet to sea level:	Not Reported	Note:	Not Reported
Level reading date:	1985-11-30	Feet below surface:	4.63
Feet to sea level:	Not Reported	Note:	Not Reported
Level reading date:	1985-11-29	Feet below surface:	4.70
Feet to sea level:	Not Reported	Note:	Not Reported
Level reading date:	1985-11-28	Feet below surface:	4.83
Feet to sea level:	Not Reported	Note:	Not Reported
Level reading date:	1985-11-27	Feet below surface:	5.17
Feet to sea level:	Not Reported	Note:	Not Reported
Level reading date:	1985-11-26	Feet below surface:	5.36
Feet to sea level:	Not Reported	Note:	Not Reported
Level reading date:	1985-11-25	Feet below surface:	5.45
Feet to sea level:	Not Reported	Note:	Not Reported
Level reading date:	1985-11-24	Feet below surface:	5.64
Feet to sea level:	Not Reported	Note:	Not Reported
Level reading date:	1985-11-23	Feet below surface:	5.97
Feet to sea level:	Not Reported	Note:	Not Reported
Level reading date:	1985-11-22	Feet below surface:	6.22
Feet to sea level:	Not Reported	Note:	Not Reported
Level reading date:	1985-11-21	Feet below surface:	6.49
Feet to sea level:	Not Reported	Note:	Not Reported
Level reading date:	1985-11-20	Feet below surface:	6.72
Feet to sea level:	Not Reported	Note:	Not Reported
Level reading date:	1985-11-19	Feet below surface:	7.04
Feet to sea level:	Not Reported	Note:	Not Reported
Level reading date:	1985-11-18	Feet below surface:	7.28
Feet to sea level:	Not Reported	Note:	Not Reported
Level reading date:	1985-11-17	Feet below surface:	7.40
Feet to sea level:	Not Reported	Note:	Not Reported
Level reading date:	1985-11-16	Feet below surface:	7.49
Feet to sea level:	Not Reported	Note:	Not Reported
Level reading date:	1985-11-15	Feet below surface:	7.27
Feet to sea level:	Not Reported	Note:	Not Reported
Level reading date:	1985-11-14	Feet below surface:	6.99
Feet to sea level:	Not Reported	Note:	Not Reported
Level reading date:	1985-11-13	Feet below surface:	6.97
Feet to sea level:	Not Reported	Note:	Not Reported
Level reading date:	1985-11-12	Feet below surface:	6.92
Feet to sea level:	Not Reported	Note:	Not Reported

Docusign Envelope ID: 3773F87A-0B89-4932-BA2C-CA8383B3EEAD

Level reading date:	1985-11-11	Feet below surface:	6.93
Feet to sea level:	Not Reported	Note:	Not Reported
Level reading date:	1985-11-10	Feet below surface:	7.17
Feet to sea level:	Not Reported	Note:	Not Reported
Level reading date:	1985-11-09	Feet below surface:	7.54
Feet to sea level:	Not Reported	Note:	Not Reported
Level reading date:	1985-11-08	Feet below surface:	7.84
Feet to sea level:	Not Reported	Note:	Not Reported
Level reading date:	1985-11-07	Feet below surface:	8.15
Feet to sea level:	Not Reported	Note:	Not Reported
Level reading date:	1985-11-06	Feet below surface:	8.49
Feet to sea level:	Not Reported	Note:	Not Reported
Level reading date:	1985-11-05	Feet below surface:	8.81
Feet to sea level:	Not Reported	Note:	Not Reported
Level reading date:	1985-11-04	Feet below surface:	9.11
Feet to sea level:	Not Reported	Note:	Not Reported
Level reading date:	1985-11-03	Feet below surface:	9.42
Feet to sea level:	Not Reported	Note:	Not Reported
Level reading date:	1985-11-02	Feet below surface:	9.70
Feet to sea level:	Not Reported	Note:	Not Reported
Level reading date:	1985-11-01	Feet below surface:	9.95
Feet to sea level:	Not Reported	Note:	Not Reported
Level reading date:	1985-10-31	Feet below surface:	9.87
Feet to sea level:	Not Reported	Note:	Not Reported
Level reading date:	1985-10-30	Feet below surface:	9.88
Feet to sea level:	Not Reported	Note:	Not Reported
Level reading date:	1985-10-29	Feet below surface:	10.23
Feet to sea level:	Not Reported	Note:	Not Reported
Level reading date:	1985-10-28	Feet below surface:	10.57
Feet to sea level:	Not Reported	Note:	Not Reported
Level reading date:	1985-10-27	Feet below surface:	10.92
Feet to sea level:	Not Reported	Note:	Not Reported
Level reading date:	1985-10-26	Feet below surface:	11.31
Feet to sea level:	Not Reported	Note:	Not Reported
Level reading date:	1985-10-25	Feet below surface:	11.76
Feet to sea level:	Not Reported	Note:	Not Reported
Level reading date:	1985-10-24	Feet below surface:	12.23
Feet to sea level:	Not Reported	Note:	Not Reported
Level reading date:	1985-10-23	Feet below surface:	12.71
Feet to sea level:	Not Reported	Note:	Not Reported
Level reading date:	1985-10-22	Feet below surface:	13.21
Feet to sea level:	Not Reported	Note:	Not Reported

Docusign Envelope ID: 3773F87A-0B89-4932-BA2C-CA8383B3EEAD

Level reading date:	1985-10-21	Feet below surface:	13.70
Feet to sea level:	Not Reported	Note:	Not Reported
Level reading date:	1985-10-20	Feet below surface:	14.26
Feet to sea level:	Not Reported	Note:	Not Reported
Level reading date:	1985-10-19	Feet below surface:	14.84
Feet to sea level:	Not Reported	Note:	Not Reported
Level reading date:	1985-10-18	Feet below surface:	15.43
Feet to sea level:	Not Reported	Note:	Not Reported
Level reading date:	1985-10-17	Feet below surface:	16.52
Feet to sea level:	Not Reported	Note:	Not Reported
Level reading date:	1985-10-16	Feet below surface:	17.19
Feet to sea level:	Not Reported	Note:	Not Reported
Level reading date:	1985-10-15	Feet below surface:	19.94
Feet to sea level:	Not Reported	Note:	Not Reported
Level reading date:	1985-10-14	Feet below surface:	18.76
Feet to sea level:	Not Reported	Note:	Not Reported
Level reading date:	1985-10-13	Feet below surface:	19.69
Feet to sea level:	Not Reported	Note:	Not Reported
Level reading date:	1985-10-12	Feet below surface:	20.72
Feet to sea level:	Not Reported	Note:	Not Reported
Level reading date:	1985-10-11	Feet below surface:	21.71
Feet to sea level:	Not Reported	Note:	Not Reported
Level reading date:	1985-10-10	Feet below surface:	22.59
Feet to sea level:	Not Reported	Note:	Not Reported
Level reading date:	1985-10-09	Feet below surface:	22.90
Feet to sea level:	Not Reported	Note:	Not Reported
Level reading date:	1985-10-08	Feet below surface:	22.92
Feet to sea level:	Not Reported	Note:	Not Reported
Level reading date:	1985-10-07	Feet below surface:	22.92
Feet to sea level:	Not Reported	Note:	Not Reported
Level reading date:	1985-10-06	Feet below surface:	22.96
Feet to sea level:	Not Reported	Note:	Not Reported
Level reading date:	1985-10-05	Feet below surface:	22.99
Feet to sea level:	Not Reported	Note:	Not Reported
Level reading date:	1985-10-04	Feet below surface:	22.95
Feet to sea level:	Not Reported	Note:	Not Reported
Level reading date:	1985-10-03	Feet below surface:	22.88
Feet to sea level:	Not Reported	Note:	Not Reported
Level reading date:	1985-10-02	Feet below surface:	22.82
Feet to sea level:	Not Reported	Note:	Not Reported
Level reading date:	1985-10-01	Feet below surface:	22.77
Feet to sea level:	Not Reported	Note:	Not Reported

Docusign Envelope ID: 3773F87A-0B89-4932-BA2C-CA8383B3EEAD

GEOCHECK® - PHYSICAL SETTING SOURCE MAP FINDINGS

Level reading date:	1985-09-30	Feet below surface:	22.77
Feet to sea level:	Not Reported	Note:	Not Reported
Level reading date:	1985-09-29	Feet below surface:	22.75
Feet to sea level:	Not Reported	Note:	Not Reported
Level reading date:	1985-09-28	Feet below surface:	22.73
Feet to sea level:	Not Reported	Note:	Not Reported
Level reading date:	1985-09-27	Feet below surface:	22.72
Feet to sea level:	Not Reported	Note:	Not Reported
Level reading date:	1985-09-26	Feet below surface:	22.76
Feet to sea level:	Not Reported	Note:	Not Reported
Level reading date:	1985-09-25	Feet below surface:	22.79
Feet to sea level:	Not Reported	Note:	Not Reported
Level reading date:	1985-09-24	Feet below surface:	22.84
Feet to sea level:	Not Reported	Note:	Not Reported
Level reading date:	1985-09-23	Feet below surface:	22.91
Feet to sea level:	Not Reported	Note:	Not Reported
Level reading date:	1985-09-22	Feet below surface:	22.95
Feet to sea level:	Not Reported	Note:	Not Reported
Level reading date:	1985-09-21	Feet below surface:	22.98
Feet to sea level:	Not Reported	Note:	Not Reported
Level reading date:	1985-09-20	Feet below surface:	23.03
Feet to sea level:	Not Reported	Note:	Not Reported
Level reading date:	1985-09-19	Feet below surface:	23.03
Feet to sea level:	Not Reported	Note:	Not Reported
Level reading date:	1985-09-18	Feet below surface:	22.96
Feet to sea level:	Not Reported	Note:	Not Reported
Level reading date:	1985-09-16	Feet below surface:	22.81
Feet to sea level:	Not Reported	Note:	Not Reported
Level reading date:	1985-09-15	Feet below surface:	22.76
Feet to sea level:	Not Reported	Note:	Not Reported
Level reading date:	1985-09-14	Feet below surface:	22.77
Feet to sea level:	Not Reported	Note:	Not Reported
Level reading date:	1985-09-13	Feet below surface:	22.84
Feet to sea level:	Not Reported	Note:	Not Reported
Level reading date:	1985-09-12	Feet below surface:	22.87
Feet to sea level:	Not Reported	Note:	Not Reported
Level reading date:	1985-09-11	Feet below surface:	22.94
Feet to sea level:	Not Reported	Note:	Not Reported
Level reading date:	1985-09-10	Feet below surface:	22.94
Feet to sea level:	Not Reported	Note:	Not Reported
Level reading date:	1985-09-09	Feet below surface:	22.98
Feet to sea level:	Not Reported	Note:	Not Reported

Docusign Envelope ID: 3773F87A-0B89-4932-BA2C-CA8383B3EEAD

Level reading date:	1985-09-08	Feet below surface:	23.02
Feet to sea level:	Not Reported	Note:	Not Reported
Level reading date:	1985-09-07	Feet below surface:	23.05
Feet to sea level:	Not Reported	Note:	Not Reported
Level reading date:	1985-09-06	Feet below surface:	23.05
Feet to sea level:	Not Reported	Note:	Not Reported
Level reading date:	1985-09-05	Feet below surface:	23.01
Feet to sea level:	Not Reported	Note:	Not Reported
Level reading date:	1985-09-04	Feet below surface:	22.98
Feet to sea level:	Not Reported	Note:	Not Reported
Level reading date:	1985-09-03	Feet below surface:	22.90
Feet to sea level:	Not Reported	Note:	Not Reported
Level reading date:	1985-09-02	Feet below surface:	22.81
Feet to sea level:	Not Reported	Note:	Not Reported
Level reading date:	1985-09-01	Feet below surface:	22.77
Feet to sea level:	Not Reported	Note:	Not Reported
Level reading date:	1985-08-31	Feet below surface:	22.69
Feet to sea level:	Not Reported	Note:	Not Reported
Level reading date:	1985-08-30	Feet below surface:	22.57
Feet to sea level:	Not Reported	Note:	Not Reported
Level reading date:	1985-08-29	Feet below surface:	22.43
Feet to sea level:	Not Reported	Note:	Not Reported
Level reading date:	1985-08-28	Feet below surface:	22.42
Feet to sea level:	Not Reported	Note:	Not Reported
Level reading date:	1985-08-27	Feet below surface:	22.45
Feet to sea level:	Not Reported	Note:	Not Reported
Level reading date:	1985-08-26	Feet below surface:	22.45
Feet to sea level:	Not Reported	Note:	Not Reported
Level reading date:	1985-08-25	Feet below surface:	22.39
Feet to sea level:	Not Reported	Note:	Not Reported
Level reading date:	1985-08-24	Feet below surface:	22.36
Feet to sea level:	Not Reported	Note:	Not Reported
Level reading date:	1985-08-23	Feet below surface:	22.33
Feet to sea level:	Not Reported	Note:	Not Reported
Level reading date:	1985-08-22	Feet below surface:	22.24
Feet to sea level:	Not Reported	Note:	Not Reported
Level reading date:	1985-08-21	Feet below surface:	22.09
Feet to sea level:	Not Reported	Note:	Not Reported
Level reading date:	1985-08-20	Feet below surface:	21.87
Feet to sea level:	Not Reported	Note:	Not Reported
Level reading date:	1985-08-19	Feet below surface:	21.61
Feet to sea level:	Not Reported	Note:	Not Reported

Docusign Envelope ID: 3773F87A-0B89-4932-BA2C-CA8383B3EEAD

Level reading date:	1985-08-18	Feet below surface:	21.36
Feet to sea level:	Not Reported	Note:	Not Reported
Level reading date:	1985-08-17	Feet below surface:	21.15
Feet to sea level:	Not Reported	Note:	Not Reported
Level reading date:	1985-08-16	Feet below surface:	21.02
Feet to sea level:	Not Reported	Note:	Not Reported
Level reading date:	1985-08-15	Feet below surface:	21.12
Feet to sea level:	Not Reported	Note:	Not Reported
Level reading date:	1985-08-14	Feet below surface:	21.75
Feet to sea level:	Not Reported	Note:	Not Reported
Level reading date:	1985-08-13	Feet below surface:	22.18
Feet to sea level:	Not Reported	Note:	Not Reported
Level reading date:	1985-08-12	Feet below surface:	22.56
Feet to sea level:	Not Reported	Note:	Not Reported
Level reading date:	1985-08-11	Feet below surface:	23.17
Feet to sea level:	Not Reported	Note:	Not Reported
Level reading date:	1985-08-10	Feet below surface:	23.90
Feet to sea level:	Not Reported	Note:	Not Reported
Level reading date:	1985-08-09	Feet below surface:	24.61
Feet to sea level:	Not Reported	Note:	Not Reported
Level reading date:	1985-08-08	Feet below surface:	24.90
Feet to sea level:	Not Reported	Note:	Not Reported
Level reading date:	1985-08-07	Feet below surface:	24.92
Feet to sea level:	Not Reported	Note:	Not Reported
Level reading date:	1985-08-06	Feet below surface:	24.81
Feet to sea level:	Not Reported	Note:	Not Reported
Level reading date:	1985-08-05	Feet below surface:	24.69
Feet to sea level:	Not Reported	Note:	Not Reported
Level reading date:	1985-08-04	Feet below surface:	24.58
Feet to sea level:	Not Reported	Note:	Not Reported
Level reading date:	1985-08-03	Feet below surface:	24.48
Feet to sea level:	Not Reported	Note:	Not Reported
Level reading date:	1985-08-02	Feet below surface:	24.36
Feet to sea level:	Not Reported	Note:	Not Reported
Level reading date:	1985-08-01	Feet below surface:	24.25
Feet to sea level:	Not Reported	Note:	Not Reported
Level reading date:	1985-07-31	Feet below surface:	24.12
Feet to sea level:	Not Reported	Note:	Not Reported
Level reading date:	1985-07-30	Feet below surface:	24.05
Feet to sea level:	Not Reported	Note:	Not Reported
Level reading date:	1985-07-29	Feet below surface:	23.99
Feet to sea level:	Not Reported	Note:	Not Reported

Docusign Envelope ID: 3773F87A-0B89-4932-BA2C-CA8383B3EEAD

Level reading date:	1985-07-28	Feet below surface:	23.94
Feet to sea level:	Not Reported	Note:	Not Reported
Level reading date:	1985-07-27	Feet below surface:	23.92
Feet to sea level:	Not Reported	Note:	Not Reported
Level reading date:	1985-07-26	Feet below surface:	23.86
Feet to sea level:	Not Reported	Note:	Not Reported
Level reading date:	1985-07-25	Feet below surface:	23.77
Feet to sea level:	Not Reported	Note:	Not Reported
Level reading date:	1985-07-24	Feet below surface:	23.60
Feet to sea level:	Not Reported	Note:	Not Reported
Level reading date:	1985-07-23	Feet below surface:	23.41
Feet to sea level:	Not Reported	Note:	Not Reported
Level reading date:	1985-07-22	Feet below surface:	23.23
Feet to sea level:	Not Reported	Note:	Not Reported
Level reading date:	1985-07-21	Feet below surface:	22.98
Feet to sea level:	Not Reported	Note:	Not Reported
Level reading date:	1985-07-20	Feet below surface:	22.80
Feet to sea level:	Not Reported	Note:	Not Reported
Level reading date:	1985-07-19	Feet below surface:	22.60
Feet to sea level:	Not Reported	Note:	Not Reported
Level reading date:	1985-07-18	Feet below surface:	22.40
Feet to sea level:	Not Reported	Note:	Not Reported
Level reading date:	1985-07-17	Feet below surface:	22.19
Feet to sea level:	Not Reported	Note:	Not Reported
Level reading date:	1985-07-16	Feet below surface:	21.98
Feet to sea level:	Not Reported	Note:	Not Reported
Level reading date:	1985-07-15	Feet below surface:	21.78
Feet to sea level:	Not Reported	Note:	Not Reported
Level reading date:	1985-07-14	Feet below surface:	21.58
Feet to sea level:	Not Reported	Note:	Not Reported
Level reading date:	1985-07-13	Feet below surface:	21.39
Feet to sea level:	Not Reported	Note:	Not Reported
Level reading date:	1985-07-12	Feet below surface:	21.20
Feet to sea level:	Not Reported	Note:	Not Reported
Level reading date:	1985-07-11	Feet below surface:	21.28
Feet to sea level:	Not Reported	Note:	Not Reported
Level reading date:	1985-07-10	Feet below surface:	21.02
Feet to sea level:	Not Reported	Note:	Not Reported
Level reading date:	1985-07-09	Feet below surface:	20.75
Feet to sea level:	Not Reported	Note:	Not Reported
Level reading date:	1985-07-08	Feet below surface:	20.37
Feet to sea level:	Not Reported	Note:	Not Reported

Docusign Envelope ID: 3773F87A-0B89-4932-BA2C-CA8383B3EEAD

Level reading date:	1985-07-07	Feet below surface:	20.01
Feet to sea level:	Not Reported	Note:	Not Reported
Level reading date:	1985-07-06	Feet below surface:	19.67
Feet to sea level:	Not Reported	Note:	Not Reported
Level reading date:	1985-07-05	Feet below surface:	19.27
Feet to sea level:	Not Reported	Note:	Not Reported
Level reading date:	1985-07-04	Feet below surface:	18.89
Feet to sea level:	Not Reported	Note:	Not Reported
Level reading date:	1985-07-03	Feet below surface:	18.56
Feet to sea level:	Not Reported	Note:	Not Reported
Level reading date:	1985-07-02	Feet below surface:	18.37
Feet to sea level:	Not Reported	Note:	Not Reported
Level reading date:	1985-07-01	Feet below surface:	18.27
Feet to sea level:	Not Reported	Note:	Not Reported
Level reading date:	1985-06-30	Feet below surface:	18.17
Feet to sea level:	Not Reported	Note:	Not Reported
Level reading date:	1985-06-29	Feet below surface:	18.09
Feet to sea level:	Not Reported	Note:	Not Reported
Level reading date:	1985-06-28	Feet below surface:	18.00
Feet to sea level:	Not Reported	Note:	Not Reported
Level reading date:	1985-06-27	Feet below surface:	17.87
Feet to sea level:	Not Reported	Note:	Not Reported
Level reading date:	1985-06-26	Feet below surface:	17.68
Feet to sea level:	Not Reported	Note:	Not Reported
Level reading date:	1985-06-25	Feet below surface:	17.44
Feet to sea level:	Not Reported	Note:	Not Reported
Level reading date:	1985-06-24	Feet below surface:	17.14
Feet to sea level:	Not Reported	Note:	Not Reported
Level reading date:	1985-06-23	Feet below surface:	16.82
Feet to sea level:	Not Reported	Note:	Not Reported
Level reading date:	1985-06-22	Feet below surface:	16.46
Feet to sea level:	Not Reported	Note:	Not Reported
Level reading date:	1985-06-21	Feet below surface:	16.04
Feet to sea level:	Not Reported	Note:	Not Reported
Level reading date:	1985-06-20	Feet below surface:	15.49
Feet to sea level:	Not Reported	Note:	Not Reported
Level reading date:	1985-06-19	Feet below surface:	14.96
Feet to sea level:	Not Reported	Note:	Not Reported
Level reading date:	1985-06-18	Feet below surface:	14.54
Feet to sea level:	Not Reported	Note:	Not Reported
Level reading date:	1985-06-17	Feet below surface:	14.12
Feet to sea level:	Not Reported	Note:	Not Reported

Docusign Envelope ID: 3773F87A-0B89-4932-BA2C-CA8383B3EEAD

Level reading date:	1985-06-16	Feet below surface:	13.59
Feet to sea level:	Not Reported	Note:	Not Reported
Level reading date:	1985-06-15	Feet below surface:	13.07
Feet to sea level:	Not Reported	Note:	Not Reported
Level reading date:	1985-06-14	Feet below surface:	12.47
Feet to sea level:	Not Reported	Note:	Not Reported
Level reading date:	1985-06-13	Feet below surface:	11.85
Feet to sea level:	Not Reported	Note:	Not Reported
Level reading date:	1985-06-12	Feet below surface:	11.16
Feet to sea level:	Not Reported	Note:	Not Reported
Level reading date:	1985-06-11	Feet below surface:	10.48
Feet to sea level:	Not Reported	Note:	Not Reported
Level reading date:	1985-06-10	Feet below surface:	9.39
Feet to sea level:	Not Reported	Note:	Not Reported
Level reading date:	1985-06-09	Feet below surface:	9.30
Feet to sea level:	Not Reported	Note:	Not Reported
Level reading date:	1985-06-08	Feet below surface:	8.89
Feet to sea level:	Not Reported	Note:	Not Reported
Level reading date:	1985-06-07	Feet below surface:	8.42
Feet to sea level:	Not Reported	Note:	Not Reported
Level reading date:	1985-06-06	Feet below surface:	7.85
Feet to sea level:	Not Reported	Note:	Not Reported
Level reading date:	1985-06-05	Feet below surface:	7.21
Feet to sea level:	Not Reported	Note:	Not Reported
Level reading date:	1985-06-04	Feet below surface:	6.49
Feet to sea level:	Not Reported	Note:	Not Reported
Level reading date:	1985-06-03	Feet below surface:	5.76
Feet to sea level:	Not Reported	Note:	Not Reported
Level reading date:	1985-06-02	Feet below surface:	5.19
Feet to sea level:	Not Reported	Note:	Not Reported
Level reading date:	1985-06-01	Feet below surface:	4.99
Feet to sea level:	Not Reported	Note:	Not Reported
Level reading date:	1985-05-31	Feet below surface:	4.60
Feet to sea level:	Not Reported	Note:	Not Reported
Level reading date:	1985-05-30	Feet below surface:	3.92
Feet to sea level:	Not Reported	Note:	Not Reported
Level reading date:	1985-05-29	Feet below surface:	3.61
Feet to sea level:	Not Reported	Note:	Not Reported
Level reading date:	1985-05-28	Feet below surface:	3.78
Feet to sea level:	Not Reported	Note:	Not Reported
Level reading date:	1985-05-27	Feet below surface:	3.85
Feet to sea level:	Not Reported	Note:	Not Reported

Docusign Envelope ID: 3773F87A-0B89-4932-BA2C-CA8383B3EEAD

Level reading date:	1985-05-26	Feet below surface:	4.01
Feet to sea level:	Not Reported	Note:	Not Reported
Level reading date:	1985-05-25	Feet below surface:	4.11
Feet to sea level:	Not Reported	Note:	Not Reported
Level reading date:	1985-05-24	Feet below surface:	4.05
Feet to sea level:	Not Reported	Note:	Not Reported
Level reading date:	1985-05-23	Feet below surface:	3.85
Feet to sea level:	Not Reported	Note:	Not Reported
Level reading date:	1985-05-22	Feet below surface:	3.78
Feet to sea level:	Not Reported	Note:	Not Reported
Level reading date:	1985-05-21	Feet below surface:	3.34
Feet to sea level:	Not Reported	Note:	Not Reported
Level reading date:	1985-05-20	Feet below surface:	2.52
Feet to sea level:	Not Reported	Note:	Not Reported
Level reading date:	1985-05-19	Feet below surface:	1.69
Feet to sea level:	Not Reported	Note:	Not Reported
Level reading date:	1985-05-18	Feet below surface:	1.81
Feet to sea level:	Not Reported	Note:	Not Reported
Level reading date:	1985-05-17	Feet below surface:	1.91
Feet to sea level:	Not Reported	Note:	Not Reported
Level reading date:	1985-05-16	Feet below surface:	2.04
Feet to sea level:	Not Reported	Note:	Not Reported
Level reading date:	1985-05-15	Feet below surface:	2.11
Feet to sea level:	Not Reported	Note:	Not Reported
Level reading date:	1985-05-14	Feet below surface:	2.15
Feet to sea level:	Not Reported	Note:	Not Reported
Level reading date:	1985-05-13	Feet below surface:	2.25
Feet to sea level:	Not Reported	Note:	Not Reported
Level reading date:	1985-05-12	Feet below surface:	2.30
Feet to sea level:	Not Reported	Note:	Not Reported
Level reading date:	1985-05-11	Feet below surface:	2.37
Feet to sea level:	Not Reported	Note:	Not Reported
Level reading date:	1985-05-10	Feet below surface:	2.45
Feet to sea level:	Not Reported	Note:	Not Reported
Level reading date:	1985-05-09	Feet below surface:	2.45
Feet to sea level:	Not Reported	Note:	Not Reported
Level reading date:	1985-05-08	Feet below surface:	2.50
Feet to sea level:	Not Reported	Note:	Not Reported
Level reading date:	1985-05-07	Feet below surface:	2.56
Feet to sea level:	Not Reported	Note:	Not Reported
Level reading date:	1985-05-06	Feet below surface:	2.64
Feet to sea level:	Not Reported	Note:	Not Reported

Docusign Envelope ID: 3773F87A-0B89-4932-BA2C-CA8383B3EEAD

Level reading date:	1985-05-05	Feet below surface:	2.73
Feet to sea level:	Not Reported	Note:	Not Reported
Level reading date:	1985-05-04	Feet below surface:	2.90
Feet to sea level:	Not Reported	Note:	Not Reported
Level reading date:	1985-05-03	Feet below surface:	3.10
Feet to sea level:	Not Reported	Note:	Not Reported
Level reading date:	1985-05-02	Feet below surface:	3.28
Feet to sea level:	Not Reported	Note:	Not Reported
Level reading date:	1985-05-01	Feet below surface:	3.42
Feet to sea level:	Not Reported	Note:	Not Reported
Level reading date:	1985-04-30	Feet below surface:	3.54
Feet to sea level:	Not Reported	Note:	Not Reported
Level reading date:	1985-04-29	Feet below surface:	3.43
Feet to sea level:	Not Reported	Note:	Not Reported
Level reading date:	1985-04-28	Feet below surface:	3.52
Feet to sea level:	Not Reported	Note:	Not Reported
Level reading date:	1985-04-27	Feet below surface:	3.57
Feet to sea level:	Not Reported	Note:	Not Reported
Level reading date:	1985-04-26	Feet below surface:	3.65
Feet to sea level:	Not Reported	Note:	Not Reported
Level reading date:	1985-04-25	Feet below surface:	3.80
Feet to sea level:	Not Reported	Note:	Not Reported
Level reading date:	1985-04-24	Feet below surface:	4.26
Feet to sea level:	Not Reported	Note:	Not Reported
Level reading date:	1985-04-23	Feet below surface:	4.26
Feet to sea level:	Not Reported	Note:	Not Reported
Level reading date:	1985-03-21	Feet below surface:	11.05
Feet to sea level:	Not Reported	Note:	Not Reported
Level reading date:	1985-03-20	Feet below surface:	11.14
Feet to sea level:	Not Reported	Note:	Not Reported
Level reading date:	1985-03-19	Feet below surface:	11.59
Feet to sea level:	Not Reported	Note:	Not Reported
Level reading date:	1985-03-18	Feet below surface:	12.00
Feet to sea level:	Not Reported	Note:	Not Reported
Level reading date:	1985-03-17	Feet below surface:	12.47
Feet to sea level:	Not Reported	Note:	Not Reported
Level reading date:	1985-03-16	Feet below surface:	12.95
Feet to sea level:	Not Reported	Note:	Not Reported
Level reading date:	1985-03-15	Feet below surface:	13.45
Feet to sea level:	Not Reported	Note:	Not Reported
Level reading date:	1985-03-14	Feet below surface:	13.93
Feet to sea level:	Not Reported	Note:	Not Reported

Docusign Envelope ID: 3773F87A-0B89-4932-BA2C-CA8383B3EEAD

Level reading date:	1985-03-13	Feet below surface:	14.43
Feet to sea level:	Not Reported	Note:	Not Reported
Level reading date:	1985-03-12	Feet below surface:	14.98
Feet to sea level:	Not Reported	Note:	Not Reported
Level reading date:	1985-03-11	Feet below surface:	15.52
Feet to sea level:	Not Reported	Note:	Not Reported
Level reading date:	1985-03-10	Feet below surface:	16.03
Feet to sea level:	Not Reported	Note:	Not Reported
Level reading date:	1985-03-09	Feet below surface:	16.60
Feet to sea level:	Not Reported	Note:	Not Reported
Level reading date:	1985-03-08	Feet below surface:	17.22
Feet to sea level:	Not Reported	Note:	Not Reported
Level reading date:	1985-03-07	Feet below surface:	17.81
Feet to sea level:	Not Reported	Note:	Not Reported
Level reading date:	1985-03-06	Feet below surface:	18.44
Feet to sea level:	Not Reported	Note:	Not Reported
Level reading date:	1985-03-05	Feet below surface:	19.10
Feet to sea level:	Not Reported	Note:	Not Reported
Level reading date:	1985-03-04	Feet below surface:	19.86
Feet to sea level:	Not Reported	Note:	Not Reported
Level reading date:	1985-03-03	Feet below surface:	20.65
Feet to sea level:	Not Reported	Note:	Not Reported
Level reading date:	1985-03-02	Feet below surface:	21.59
Feet to sea level:	Not Reported	Note:	Not Reported
Level reading date:	1985-03-01	Feet below surface:	22.46
Feet to sea level:	Not Reported	Note:	Not Reported
Level reading date:	1985-02-28	Feet below surface:	22.88
Feet to sea level:	Not Reported	Note:	Not Reported
Level reading date:	1985-02-27	Feet below surface:	22.87
Feet to sea level:	Not Reported	Note:	Not Reported
Level reading date:	1985-02-26	Feet below surface:	22.86
Feet to sea level:	Not Reported	Note:	Not Reported
Level reading date:	1985-02-25	Feet below surface:	22.88
Feet to sea level:	Not Reported	Note:	Not Reported
Level reading date:	1985-02-24	Feet below surface:	22.91
Feet to sea level:	Not Reported	Note:	Not Reported
Level reading date:	1985-02-23	Feet below surface:	22.94
Feet to sea level:	Not Reported	Note:	Not Reported
Level reading date:	1985-02-22	Feet below surface:	22.86
Feet to sea level:	Not Reported	Note:	Not Reported
Level reading date:	1985-02-21	Feet below surface:	22.70
Feet to sea level:	Not Reported	Note:	Not Reported

Docusign Envelope ID: 3773F87A-0B89-4932-BA2C-CA8383B3EEAD

GEOCHECK® - PHYSICAL SETTING SOURCE MAP FINDINGS

Level reading date:	1985-02-20	Feet below surface:	22.49
Feet to sea level:	Not Reported	Note:	Not Reported
Level reading date:	1985-02-19	Feet below surface:	22.43
Feet to sea level:	Not Reported	Note:	Not Reported
Level reading date:	1985-02-18	Feet below surface:	22.51
Feet to sea level:	Not Reported	Note:	Not Reported
Level reading date:	1985-02-17	Feet below surface:	22.55
Feet to sea level:	Not Reported	Note:	Not Reported
Level reading date:	1985-02-16	Feet below surface:	22.56
Feet to sea level:	Not Reported	Note:	Not Reported
Level reading date:	1985-02-15	Feet below surface:	22.62
Feet to sea level:	Not Reported	Note:	Not Reported
Level reading date:	1985-02-14	Feet below surface:	22.69
Feet to sea level:	Not Reported	Note:	Not Reported
Level reading date:	1985-02-13	Feet below surface:	22.69
Feet to sea level:	Not Reported	Note:	Not Reported
Level reading date:	1985-02-12	Feet below surface:	22.66
Feet to sea level:	Not Reported	Note:	Not Reported
Level reading date:	1985-02-11	Feet below surface:	22.65
Feet to sea level:	Not Reported	Note:	Not Reported
Level reading date:	1985-02-10	Feet below surface:	22.57
Feet to sea level:	Not Reported	Note:	Not Reported
Level reading date:	1985-02-09	Feet below surface:	22.43
Feet to sea level:	Not Reported	Note:	Not Reported
Level reading date:	1985-02-08	Feet below surface:	22.38
Feet to sea level:	Not Reported	Note:	Not Reported
Level reading date:	1985-02-07	Feet below surface:	22.53
Feet to sea level:	Not Reported	Note:	Not Reported
Level reading date:	1985-02-06	Feet below surface:	22.52
Feet to sea level:	Not Reported	Note:	Not Reported
Level reading date:	1985-02-05	Feet below surface:	22.54
Feet to sea level:	Not Reported	Note:	Not Reported
Level reading date:	1985-02-04	Feet below surface:	22.52
Feet to sea level:	Not Reported	Note:	Not Reported
Level reading date:	1985-02-03	Feet below surface:	22.47
Feet to sea level:	Not Reported	Note:	Not Reported
Level reading date:	1985-02-02	Feet below surface:	22.47
Feet to sea level:	Not Reported	Note:	Not Reported
Level reading date:	1985-02-01	Feet below surface:	22.52
Feet to sea level:	Not Reported	Note:	Not Reported
Level reading date:	1985-01-31	Feet below surface:	22.51
Feet to sea level:	Not Reported	Note:	Not Reported

Docusign Envelope ID: 3773F87A-0B89-4932-BA2C-CA8383B3EEAD

Level reading date:	1985-01-30	Feet below surface:	22.53
Feet to sea level:	Not Reported	Note:	Not Reported
Level reading date:	1985-01-29	Feet below surface:	22.51
Feet to sea level:	Not Reported	Note:	Not Reported
Level reading date:	1985-01-28	Feet below surface:	22.51
Feet to sea level:	Not Reported	Note:	Not Reported
Level reading date:	1985-01-27	Feet below surface:	22.54
Feet to sea level:	Not Reported	Note:	Not Reported
Level reading date:	1985-01-26	Feet below surface:	22.54
Feet to sea level:	Not Reported	Note:	Not Reported
Level reading date:	1985-01-25	Feet below surface:	22.56
Feet to sea level:	Not Reported	Note:	Not Reported
Level reading date:	1985-01-24	Feet below surface:	22.54
Feet to sea level:	Not Reported	Note:	Not Reported
Level reading date:	1985-01-23	Feet below surface:	22.51
Feet to sea level:	Not Reported	Note:	Not Reported
Level reading date:	1985-01-22	Feet below surface:	22.50
Feet to sea level:	Not Reported	Note:	Not Reported
Level reading date:	1985-01-21	Feet below surface:	22.49
Feet to sea level:	Not Reported	Note:	Not Reported
Level reading date:	1985-01-20	Feet below surface:	22.52
Feet to sea level:	Not Reported	Note:	Not Reported
Level reading date:	1985-01-19	Feet below surface:	22.55
Feet to sea level:	Not Reported	Note:	Not Reported
Level reading date:	1985-01-18	Feet below surface:	22.57
Feet to sea level:	Not Reported	Note:	Not Reported
Level reading date:	1985-01-17	Feet below surface:	22.58
Feet to sea level:	Not Reported	Note:	Not Reported
Level reading date:	1985-01-16	Feet below surface:	22.54
Feet to sea level:	Not Reported	Note:	Not Reported
Level reading date:	1985-01-15	Feet below surface:	22.36
Feet to sea level:	Not Reported	Note:	Not Reported
Level reading date:	1985-01-14	Feet below surface:	22.28
Feet to sea level:	Not Reported	Note:	Not Reported
Level reading date:	1985-01-13	Feet below surface:	22.24
Feet to sea level:	Not Reported	Note:	Not Reported
Level reading date:	1985-01-12	Feet below surface:	22.25
Feet to sea level:	Not Reported	Note:	Not Reported
Level reading date:	1985-01-11	Feet below surface:	22.24
Feet to sea level:	Not Reported	Note:	Not Reported
Level reading date:	1985-01-10	Feet below surface:	22.23
Feet to sea level:	Not Reported	Note:	Not Reported

Docusign Envelope ID: 3773F87A-0B89-4932-BA2C-CA8383B3EEAD

Level reading date:	1985-01-09	Feet below surface:	22.16
Feet to sea level:	Not Reported	Note:	Not Reported
Level reading date:	1985-01-08	Feet below surface:	22.14
Feet to sea level:	Not Reported	Note:	Not Reported
Level reading date:	1985-01-07	Feet below surface:	22.09
Feet to sea level:	Not Reported	Note:	Not Reported
Level reading date:	1985-01-06	Feet below surface:	22.10
Feet to sea level:	Not Reported	Note:	Not Reported
Level reading date:	1985-01-05	Feet below surface:	22.10
Feet to sea level:	Not Reported	Note:	Not Reported
Level reading date:	1985-01-04	Feet below surface:	22.12
Feet to sea level:	Not Reported	Note:	Not Reported
Level reading date:	1985-01-03	Feet below surface:	22.11
Feet to sea level:	Not Reported	Note:	Not Reported
Level reading date:	1985-01-02	Feet below surface:	22.06
Feet to sea level:	Not Reported	Note:	Not Reported
Level reading date:	1985-01-01	Feet below surface:	22.03
Feet to sea level:	Not Reported	Note:	Not Reported
Level reading date:	1984-12-31	Feet below surface:	21.97
Feet to sea level:	Not Reported	Note:	Not Reported
Level reading date:	1984-12-30	Feet below surface:	21.92
Feet to sea level:	Not Reported	Note:	Not Reported
Level reading date:	1984-12-29	Feet below surface:	21.89
Feet to sea level:	Not Reported	Note:	Not Reported
Level reading date:	1984-12-28	Feet below surface:	21.77
Feet to sea level:	Not Reported	Note:	Not Reported
Level reading date:	1984-12-27	Feet below surface:	21.61
Feet to sea level:	Not Reported	Note:	Not Reported
Level reading date:	1984-12-26	Feet below surface:	21.57
Feet to sea level:	Not Reported	Note:	Not Reported
Level reading date:	1984-12-25	Feet below surface:	21.47
Feet to sea level:	Not Reported	Note:	Not Reported
Level reading date:	1984-12-24	Feet below surface:	21.33
Feet to sea level:	Not Reported	Note:	Not Reported
Level reading date:	1984-12-23	Feet below surface:	21.16
Feet to sea level:	Not Reported	Note:	Not Reported
Level reading date:	1984-12-22	Feet below surface:	20.99
Feet to sea level:	Not Reported	Note:	Not Reported
Level reading date:	1984-12-21	Feet below surface:	20.77
Feet to sea level:	Not Reported	Note:	Not Reported
Level reading date:	1984-12-20	Feet below surface:	20.47
Feet to sea level:	Not Reported	Note:	Not Reported

Docusign Envelope ID: 3773F87A-0B89-4932-BA2C-CA8383B3EEAD

Level reading date:	1984-12-19	Feet below surface:	20.39
Feet to sea level:	Not Reported	Note:	Not Reported
Level reading date:	1984-12-18	Feet below surface:	20.56
Feet to sea level:	Not Reported	Note:	Not Reported
Level reading date:	1984-12-17	Feet below surface:	20.68
Feet to sea level:	Not Reported	Note:	Not Reported
Level reading date:	1984-12-16	Feet below surface:	20.55
Feet to sea level:	Not Reported	Note:	Not Reported
Level reading date:	1984-12-15	Feet below surface:	20.26
Feet to sea level:	Not Reported	Note:	Not Reported
Level reading date:	1984-12-14	Feet below surface:	20.42
Feet to sea level:	Not Reported	Note:	Not Reported
Level reading date:	1984-12-13	Feet below surface:	20.53
Feet to sea level:	Not Reported	Note:	Not Reported
Level reading date:	1984-12-12	Feet below surface:	20.70
Feet to sea level:	Not Reported	Note:	Not Reported
Level reading date:	1984-12-11	Feet below surface:	21.01
Feet to sea level:	Not Reported	Note:	Not Reported
Level reading date:	1984-12-10	Feet below surface:	21.32
Feet to sea level:	Not Reported	Note:	Not Reported
Level reading date:	1984-12-09	Feet below surface:	21.70
Feet to sea level:	Not Reported	Note:	Not Reported
Level reading date:	1984-12-08	Feet below surface:	22.08
Feet to sea level:	Not Reported	Note:	Not Reported
Level reading date:	1984-12-07	Feet below surface:	22.38
Feet to sea level:	Not Reported	Note:	Not Reported
Level reading date:	1984-12-06	Feet below surface:	22.45
Feet to sea level:	Not Reported	Note:	Not Reported
Level reading date:	1984-12-05	Feet below surface:	22.35
Feet to sea level:	Not Reported	Note:	Not Reported
Level reading date:	1984-12-04	Feet below surface:	22.25
Feet to sea level:	Not Reported	Note:	Not Reported
Level reading date:	1984-12-03	Feet below surface:	22.14
Feet to sea level:	Not Reported	Note:	Not Reported
Level reading date:	1984-12-02	Feet below surface:	22.03
Feet to sea level:	Not Reported	Note:	Not Reported
Level reading date:	1984-12-01	Feet below surface:	21.96
Feet to sea level:	Not Reported	Note:	Not Reported
Level reading date:	1984-11-30	Feet below surface:	21.81
Feet to sea level:	Not Reported	Note:	Not Reported
Level reading date:	1984-11-29	Feet below surface:	21.68
Feet to sea level:	Not Reported	Note:	Not Reported

Docusign Envelope ID: 3773F87A-0B89-4932-BA2C-CA8383B3EEAD

Level reading date:	1984-11-28	Feet below surface:	21.50
Feet to sea level:	Not Reported	Note:	Not Reported
Level reading date:	1984-11-27	Feet below surface:	21.34
Feet to sea level:	Not Reported	Note:	Not Reported
Level reading date:	1984-11-26	Feet below surface:	21.12
Feet to sea level:	Not Reported	Note:	Not Reported
Level reading date:	1984-11-25	Feet below surface:	20.83
Feet to sea level:	Not Reported	Note:	Not Reported
Level reading date:	1984-11-24	Feet below surface:	20.54
Feet to sea level:	Not Reported	Note:	Not Reported
Level reading date:	1984-11-23	Feet below surface:	20.29
Feet to sea level:	Not Reported	Note:	Not Reported
Level reading date:	1984-11-22	Feet below surface:	20.02
Feet to sea level:	Not Reported	Note:	Not Reported
Level reading date:	1984-11-21	Feet below surface:	19.71
Feet to sea level:	Not Reported	Note:	Not Reported
Level reading date:	1984-11-20	Feet below surface:	19.50
Feet to sea level:	Not Reported	Note:	Not Reported
Level reading date:	1984-11-19	Feet below surface:	19.19
Feet to sea level:	Not Reported	Note:	Not Reported
Level reading date:	1984-11-18	Feet below surface:	18.79
Feet to sea level:	Not Reported	Note:	Not Reported
Level reading date:	1984-11-17	Feet below surface:	18.35
Feet to sea level:	Not Reported	Note:	Not Reported
Level reading date:	1984-11-16	Feet below surface:	17.85
Feet to sea level:	Not Reported	Note:	Not Reported
Level reading date:	1984-11-15	Feet below surface:	17.28
Feet to sea level:	Not Reported	Note:	Not Reported
Level reading date:	1984-11-07	Feet below surface:	12.09
Feet to sea level:	Not Reported	Note:	Not Reported
Level reading date:	1984-11-06	Feet below surface:	12.13
Feet to sea level:	Not Reported	Note:	Not Reported
Level reading date:	1984-11-05	Feet below surface:	12.33
Feet to sea level:	Not Reported	Note:	Not Reported
Level reading date:	1984-11-04	Feet below surface:	12.67
Feet to sea level:	Not Reported	Note:	Not Reported
Level reading date:	1984-11-03	Feet below surface:	13.14
Feet to sea level:	Not Reported	Note:	Not Reported
Level reading date:	1984-11-02	Feet below surface:	13.71
Feet to sea level:	Not Reported	Note:	Not Reported
Level reading date:	1984-11-01	Feet below surface:	14.24
Feet to sea level:	Not Reported	Note:	Not Reported

Docusign Envelope ID: 3773F87A-0B89-4932-BA2C-CA8383B3EEAD

Level reading date:	1984-10-31	Feet below surface:	14.72
Feet to sea level:	Not Reported	Note:	Not Reported
Level reading date:	1984-10-30	Feet below surface:	15.27
Feet to sea level:	Not Reported	Note:	Not Reported
Level reading date:	1984-10-29	Feet below surface:	15.84
Feet to sea level:	Not Reported	Note:	Not Reported
Level reading date:	1984-10-28	Feet below surface:	16.41
Feet to sea level:	Not Reported	Note:	Not Reported
Level reading date:	1984-10-27	Feet below surface:	16.99
Feet to sea level:	Not Reported	Note:	Not Reported
Level reading date:	1984-10-26	Feet below surface:	17.59
Feet to sea level:	Not Reported	Note:	Not Reported
Level reading date:	1984-10-25	Feet below surface:	18.15
Feet to sea level:	Not Reported	Note:	Not Reported
Level reading date:	1984-10-24	Feet below surface:	18.64
Feet to sea level:	Not Reported	Note:	Not Reported
Level reading date:	1984-10-23	Feet below surface:	19.31
Feet to sea level:	Not Reported	Note:	Not Reported
Level reading date:	1984-10-22	Feet below surface:	19.63
Feet to sea level:	Not Reported	Note:	Not Reported
Level reading date:	1984-10-21	Feet below surface:	20.34
Feet to sea level:	Not Reported	Note:	Not Reported
Level reading date:	1984-10-20	Feet below surface:	21.30
Feet to sea level:	Not Reported	Note:	Not Reported
Level reading date:	1984-10-19	Feet below surface:	22.35
Feet to sea level:	Not Reported	Note:	Not Reported
Level reading date:	1984-10-18	Feet below surface:	23.41
Feet to sea level:	Not Reported	Note:	Not Reported
Level reading date:	1984-10-17	Feet below surface:	24.24
Feet to sea level:	Not Reported	Note:	Not Reported
Level reading date:	1984-10-16	Feet below surface:	24.99
Feet to sea level:	Not Reported	Note:	Not Reported
Level reading date:	1984-10-15	Feet below surface:	25.12
Feet to sea level:	Not Reported	Note:	Not Reported
Level reading date:	1984-10-14	Feet below surface:	25.05
Feet to sea level:	Not Reported	Note:	Not Reported
Level reading date:	1984-10-13	Feet below surface:	25.03
Feet to sea level:	Not Reported	Note:	Not Reported
Level reading date:	1984-10-12	Feet below surface:	25.01
Feet to sea level:	Not Reported	Note:	Not Reported
Level reading date:	1984-10-11	Feet below surface:	24.90
Feet to sea level:	Not Reported	Note:	Not Reported

Docusign Envelope ID: 3773F87A-0B89-4932-BA2C-CA8383B3EEAD

Level reading date:	1984-10-10	Feet below surface:	24.80
Feet to sea level:	Not Reported	Note:	Not Reported
Level reading date:	1984-10-09	Feet below surface:	24.69
Feet to sea level:	Not Reported	Note:	Not Reported
Level reading date:	1984-10-08	Feet below surface:	24.62
Feet to sea level:	Not Reported	Note:	Not Reported
Level reading date:	1984-10-07	Feet below surface:	24.61
Feet to sea level:	Not Reported	Note:	Not Reported
Level reading date:	1984-10-06	Feet below surface:	24.75
Feet to sea level:	Not Reported	Note:	Not Reported
Level reading date:	1984-10-05	Feet below surface:	25.10
Feet to sea level:	Not Reported	Note:	Not Reported
Level reading date:	1984-10-04	Feet below surface:	25.70
Feet to sea level:	Not Reported	Note:	Not Reported
Level reading date:	1984-10-03	Feet below surface:	26.28
Feet to sea level:	Not Reported	Note:	Not Reported
Level reading date:	1984-10-02	Feet below surface:	26.77
Feet to sea level:	Not Reported	Note:	Not Reported
Level reading date:	1984-10-01	Feet below surface:	26.95
Feet to sea level:	Not Reported	Note:	Not Reported
Level reading date:	1984-09-30	Feet below surface:	26.92
Feet to sea level:	Not Reported	Note:	Not Reported
Level reading date:	1984-09-29	Feet below surface:	26.93
Feet to sea level:	Not Reported	Note:	Not Reported
Level reading date:	1984-09-28	Feet below surface:	26.86
Feet to sea level:	Not Reported	Note:	Not Reported
Level reading date:	1984-09-27	Feet below surface:	26.80
Feet to sea level:	Not Reported	Note:	Not Reported
Level reading date:	1984-09-26	Feet below surface:	26.72
Feet to sea level:	Not Reported	Note:	Not Reported
Level reading date:	1984-09-25	Feet below surface:	26.63
Feet to sea level:	Not Reported	Note:	Not Reported
Level reading date:	1984-09-24	Feet below surface:	26.60
Feet to sea level:	Not Reported	Note:	Not Reported
Level reading date:	1984-09-23	Feet below surface:	26.60
Feet to sea level:	Not Reported	Note:	Not Reported
Level reading date:	1984-09-22	Feet below surface:	26.63
Feet to sea level:	Not Reported	Note:	Not Reported
Level reading date:	1984-09-21	Feet below surface:	26.66
Feet to sea level:	Not Reported	Note:	Not Reported
Level reading date:	1984-09-20	Feet below surface:	26.68
Feet to sea level:	Not Reported	Note:	Not Reported

Docusign Envelope ID: 3773F87A-0B89-4932-BA2C-CA8383B3EEAD

Level reading date:	1984-09-19	Feet below surface:	26.75
Feet to sea level:	Not Reported	Note:	Not Reported
Level reading date:	1984-09-18	Feet below surface:	27.77
Feet to sea level:	Not Reported	Note:	Not Reported
Level reading date:	1984-09-17	Feet below surface:	26.73
Feet to sea level:	Not Reported	Note:	Not Reported
Level reading date:	1984-09-16	Feet below surface:	26.67
Feet to sea level:	Not Reported	Note:	Not Reported
Level reading date:	1984-09-15	Feet below surface:	26.61
Feet to sea level:	Not Reported	Note:	Not Reported
Level reading date:	1984-09-14	Feet below surface:	26.56
Feet to sea level:	Not Reported	Note:	Not Reported
Level reading date:	1984-09-13	Feet below surface:	26.50
Feet to sea level:	Not Reported	Note:	Not Reported
Level reading date:	1984-09-12	Feet below surface:	26.46
Feet to sea level:	Not Reported	Note:	Not Reported
Level reading date:	1984-09-11	Feet below surface:	26.39
Feet to sea level:	Not Reported	Note:	Not Reported
Level reading date:	1984-09-10	Feet below surface:	26.30
Feet to sea level:	Not Reported	Note:	Not Reported
Level reading date:	1984-09-09	Feet below surface:	26.30
Feet to sea level:	Not Reported	Note:	Not Reported
Level reading date:	1984-09-08	Feet below surface:	26.27
Feet to sea level:	Not Reported	Note:	Not Reported
Level reading date:	1984-09-07	Feet below surface:	26.25
Feet to sea level:	Not Reported	Note:	Not Reported
Level reading date:	1984-09-06	Feet below surface:	26.20
Feet to sea level:	Not Reported	Note:	Not Reported
Level reading date:	1984-09-05	Feet below surface:	26.21
Feet to sea level:	Not Reported	Note:	Not Reported
Level reading date:	1984-09-04	Feet below surface:	26.18
Feet to sea level:	Not Reported	Note:	Not Reported
Level reading date:	1984-09-03	Feet below surface:	26.15
Feet to sea level:	Not Reported	Note:	Not Reported
Level reading date:	1984-09-02	Feet below surface:	26.09
Feet to sea level:	Not Reported	Note:	Not Reported
Level reading date:	1984-09-01	Feet below surface:	25.97
Feet to sea level:	Not Reported	Note:	Not Reported
Level reading date:	1984-08-31	Feet below surface:	25.81
Feet to sea level:	Not Reported	Note:	Not Reported
Level reading date:	1984-08-30	Feet below surface:	25.62
Feet to sea level:	Not Reported	Note:	Not Reported

Docusign Envelope ID: 3773F87A-0B89-4932-BA2C-CA8383B3EEAD

Level reading date:	1984-08-29	Feet below surface:	25.39
Feet to sea level:	Not Reported	Note:	Not Reported
Level reading date:	1984-08-28	Feet below surface:	25.15
Feet to sea level:	Not Reported	Note:	Not Reported
Level reading date:	1984-08-27	Feet below surface:	24.84
Feet to sea level:	Not Reported	Note:	Not Reported
Level reading date:	1984-08-26	Feet below surface:	24.56
Feet to sea level:	Not Reported	Note:	Not Reported
Level reading date:	1984-08-25	Feet below surface:	24.32
Feet to sea level:	Not Reported	Note:	Not Reported
Level reading date:	1984-08-24	Feet below surface:	24.14
Feet to sea level:	Not Reported	Note:	Not Reported
Level reading date:	1984-08-23	Feet below surface:	24.08
Feet to sea level:	Not Reported	Note:	Not Reported
Level reading date:	1984-08-22	Feet below surface:	24.49
Feet to sea level:	Not Reported	Note:	Not Reported
Level reading date:	1984-08-21	Feet below surface:	25.45
Feet to sea level:	Not Reported	Note:	Not Reported
Level reading date:	1984-08-20	Feet below surface:	26.38
Feet to sea level:	Not Reported	Note:	Not Reported
Level reading date:	1984-08-19	Feet below surface:	26.63
Feet to sea level:	Not Reported	Note:	Not Reported
Level reading date:	1984-08-18	Feet below surface:	26.61
Feet to sea level:	Not Reported	Note:	Not Reported
Level reading date:	1984-08-17	Feet below surface:	26.59
Feet to sea level:	Not Reported	Note:	Not Reported
Level reading date:	1984-08-16	Feet below surface:	26.55
Feet to sea level:	Not Reported	Note:	Not Reported
Level reading date:	1984-08-15	Feet below surface:	26.49
Feet to sea level:	Not Reported	Note:	Not Reported
Level reading date:	1984-08-14	Feet below surface:	25.43
Feet to sea level:	Not Reported	Note:	Not Reported
Level reading date:	1984-08-13	Feet below surface:	26.38
Feet to sea level:	Not Reported	Note:	Not Reported
Level reading date:	1984-08-12	Feet below surface:	26.36
Feet to sea level:	Not Reported	Note:	Not Reported
Level reading date:	1984-08-11	Feet below surface:	26.35
Feet to sea level:	Not Reported	Note:	Not Reported
Level reading date:	1984-08-10	Feet below surface:	26.38
Feet to sea level:	Not Reported	Note:	Not Reported
Level reading date:	1984-08-09	Feet below surface:	26.39
Feet to sea level:	Not Reported	Note:	Not Reported

Docusign Envelope ID: 3773F87A-0B89-4932-BA2C-CA8383B3EEAD

Level reading date:	1984-08-08	Feet below surface:	25.47
Feet to sea level:	Not Reported	Note:	Not Reported
Level reading date:	1984-08-07	Feet below surface:	26.26
Feet to sea level:	Not Reported	Note:	Not Reported
Level reading date:	1984-08-06	Feet below surface:	26.97
Feet to sea level:	Not Reported	Note:	Not Reported
Level reading date:	1984-08-05	Feet below surface:	26.28
Feet to sea level:	Not Reported	Note:	Not Reported
Level reading date:	1984-08-04	Feet below surface:	26.27
Feet to sea level:	Not Reported	Note:	Not Reported
Level reading date:	1984-08-03	Feet below surface:	26.26
Feet to sea level:	Not Reported	Note:	Not Reported
Level reading date:	1984-08-02	Feet below surface:	26.24
Feet to sea level:	Not Reported	Note:	Not Reported
Level reading date:	1984-08-01	Feet below surface:	26.13
Feet to sea level:	Not Reported	Note:	Not Reported
Level reading date:	1984-07-31	Feet below surface:	26.03
Feet to sea level:	Not Reported	Note:	Not Reported
Level reading date:	1984-07-30	Feet below surface:	25.92
Feet to sea level:	Not Reported	Note:	Not Reported
Level reading date:	1984-07-29	Feet below surface:	25.85
Feet to sea level:	Not Reported	Note:	Not Reported
Level reading date:	1984-07-28	Feet below surface:	25.81
Feet to sea level:	Not Reported	Note:	Not Reported
Level reading date:	1984-07-27	Feet below surface:	25.82
Feet to sea level:	Not Reported	Note:	Not Reported
Level reading date:	1984-07-26	Feet below surface:	25.83
Feet to sea level:	Not Reported	Note:	Not Reported
Level reading date:	1984-07-25	Feet below surface:	25.84
Feet to sea level:	Not Reported	Note:	Not Reported
Level reading date:	1984-07-24	Feet below surface:	25.90
Feet to sea level:	Not Reported	Note:	Not Reported
Level reading date:	1984-07-23	Feet below surface:	25.90
Feet to sea level:	Not Reported	Note:	Not Reported
Level reading date:	1984-07-22	Feet below surface:	25.86
Feet to sea level:	Not Reported	Note:	Not Reported
Level reading date:	1984-07-21	Feet below surface:	25.81
Feet to sea level:	Not Reported	Note:	Not Reported
Level reading date:	1984-07-20	Feet below surface:	25.79
Feet to sea level:	Not Reported	Note:	Not Reported
Level reading date:	1984-07-19	Feet below surface:	25.76
Feet to sea level:	Not Reported	Note:	Not Reported

Docusign Envelope ID: 3773F87A-0B89-4932-BA2C-CA8383B3EEAD

Level reading date:	1984-07-18	Feet below surface:	25.69
Feet to sea level:	Not Reported	Note:	Not Reported
Level reading date:	1984-07-17	Feet below surface:	25.58
Feet to sea level:	Not Reported	Note:	Not Reported
Level reading date:	1984-07-16	Feet below surface:	25.50
Feet to sea level:	Not Reported	Note:	Not Reported
Level reading date:	1984-07-15	Feet below surface:	25.45
Feet to sea level:	Not Reported	Note:	Not Reported
Level reading date:	1984-07-14	Feet below surface:	25.38
Feet to sea level:	Not Reported	Note:	Not Reported
Level reading date:	1984-07-13	Feet below surface:	25.30
Feet to sea level:	Not Reported	Note:	Not Reported
Level reading date:	1984-07-12	Feet below surface:	25.24
Feet to sea level:	Not Reported	Note:	Not Reported
Level reading date:	1984-07-11	Feet below surface:	25.24
Feet to sea level:	Not Reported	Note:	Not Reported
Level reading date:	1984-07-10	Feet below surface:	25.24
Feet to sea level:	Not Reported	Note:	Not Reported
Level reading date:	1984-07-09	Feet below surface:	25.23
Feet to sea level:	Not Reported	Note:	Not Reported
Level reading date:	1984-07-08	Feet below surface:	25.25
Feet to sea level:	Not Reported	Note:	Not Reported
Level reading date:	1984-07-07	Feet below surface:	25.25
Feet to sea level:	Not Reported	Note:	Not Reported
Level reading date:	1984-07-06	Feet below surface:	25.20
Feet to sea level:	Not Reported	Note:	Not Reported
Level reading date:	1984-07-05	Feet below surface:	25.13
Feet to sea level:	Not Reported	Note:	Not Reported
Level reading date:	1984-07-04	Feet below surface:	25.05
Feet to sea level:	Not Reported	Note:	Not Reported
Level reading date:	1984-07-03	Feet below surface:	24.98
Feet to sea level:	Not Reported	Note:	Not Reported
Level reading date:	1984-07-02	Feet below surface:	24.86
Feet to sea level:	Not Reported	Note:	Not Reported
Level reading date:	1984-07-01	Feet below surface:	24.73
Feet to sea level:	Not Reported	Note:	Not Reported
Level reading date:	1984-06-30	Feet below surface:	24.65
Feet to sea level:	Not Reported	Note:	Not Reported
Level reading date:	1984-06-29	Feet below surface:	24.64
Feet to sea level:	Not Reported	Note:	Not Reported
Level reading date:	1984-06-28	Feet below surface:	24.63
Feet to sea level:	Not Reported	Note:	Not Reported

Docusign Envelope ID: 3773F87A-0B89-4932-BA2C-CA8383B3EEAD

Level reading date:	1984-06-27	Feet below surface:	24.61
Feet to sea level:	Not Reported	Note:	Not Reported
Level reading date:	1984-06-26	Feet below surface:	23.61
Feet to sea level:	Not Reported	Note:	Not Reported
Level reading date:	1984-06-25	Feet below surface:	24.60
Feet to sea level:	Not Reported	Note:	Not Reported
Level reading date:	1984-06-24	Feet below surface:	23.58
Feet to sea level:	Not Reported	Note:	Not Reported
Level reading date:	1984-06-23	Feet below surface:	23.55
Feet to sea level:	Not Reported	Note:	Not Reported
Level reading date:	1984-06-22	Feet below surface:	23.46
Feet to sea level:	Not Reported	Note:	Not Reported
Level reading date:	1984-06-21	Feet below surface:	24.38
Feet to sea level:	Not Reported	Note:	Not Reported
Level reading date:	1984-06-20	Feet below surface:	24.30
Feet to sea level:	Not Reported	Note:	Not Reported
Level reading date:	1984-06-19	Feet below surface:	24.19
Feet to sea level:	Not Reported	Note:	Not Reported
Level reading date:	1984-06-18	Feet below surface:	24.07
Feet to sea level:	Not Reported	Note:	Not Reported
Level reading date:	1984-06-17	Feet below surface:	23.93
Feet to sea level:	Not Reported	Note:	Not Reported
Level reading date:	1984-06-16	Feet below surface:	23.84
Feet to sea level:	Not Reported	Note:	Not Reported
Level reading date:	1984-06-15	Feet below surface:	23.74
Feet to sea level:	Not Reported	Note:	Not Reported
Level reading date:	1984-06-14	Feet below surface:	23.62
Feet to sea level:	Not Reported	Note:	Not Reported
Level reading date:	1984-06-13	Feet below surface:	21.51
Feet to sea level:	Not Reported	Note:	Not Reported
Level reading date:	1984-06-12	Feet below surface:	23.45
Feet to sea level:	Not Reported	Note:	Not Reported
Level reading date:	1984-06-11	Feet below surface:	23.39
Feet to sea level:	Not Reported	Note:	Not Reported
Level reading date:	1984-06-10	Feet below surface:	23.36
Feet to sea level:	Not Reported	Note:	Not Reported
Level reading date:	1984-06-09	Feet below surface:	23.32
Feet to sea level:	Not Reported	Note:	Not Reported
Level reading date:	1984-06-08	Feet below surface:	23.28
Feet to sea level:	Not Reported	Note:	Not Reported
Level reading date:	1984-06-07	Feet below surface:	23.20
Feet to sea level:	Not Reported	Note:	Not Reported

Docusign Envelope ID: 3773F87A-0B89-4932-BA2C-CA8383B3EEAD

Level reading date:	1984-06-06	Feet below surface:	23.05
Feet to sea level:	Not Reported	Note:	Not Reported
Level reading date:	1984-06-05	Feet below surface:	22.87
Feet to sea level:	Not Reported	Note:	Not Reported
Level reading date:	1984-05-10	Feet below surface:	16.60
Feet to sea level:	Not Reported	Note:	Not Reported
Level reading date:	1984-05-08	Feet below surface:	15.06
Feet to sea level:	Not Reported	Note:	Not Reported
Level reading date:	1984-05-07	Feet below surface:	14.45
Feet to sea level:	Not Reported	Note:	Not Reported
Level reading date:	1984-05-06	Feet below surface:	13.80
Feet to sea level:	Not Reported	Note:	Not Reported
Level reading date:	1984-05-05	Feet below surface:	12.98
Feet to sea level:	Not Reported	Note:	Not Reported
Level reading date:	1984-05-04	Feet below surface:	12.10
Feet to sea level:	Not Reported	Note:	Not Reported
Level reading date:	1984-05-03	Feet below surface:	11.20
Feet to sea level:	Not Reported	Note:	Not Reported
Level reading date:	1984-05-02	Feet below surface:	10.10
Feet to sea level:	Not Reported	Note:	Not Reported
Level reading date:	1984-05-01	Feet below surface:	9.00
Feet to sea level:	Not Reported	Note:	Not Reported
Level reading date:	1984-04-30	Feet below surface:	7.82
Feet to sea level:	Not Reported	Note:	Not Reported
Level reading date:	1984-04-29	Feet below surface:	6.76
Feet to sea level:	Not Reported	Note:	Not Reported
Level reading date:	1984-04-28	Feet below surface:	5.83
Feet to sea level:	Not Reported	Note:	Not Reported
Level reading date:	1984-04-27	Feet below surface:	5.20
Feet to sea level:	Not Reported	Note:	Not Reported
Level reading date:	1984-04-26	Feet below surface:	4.90
Feet to sea level:	Not Reported	Note:	Not Reported
Level reading date:	1984-04-25	Feet below surface:	4.62
Feet to sea level:	Not Reported	Note:	Not Reported
Level reading date:	1984-04-24	Feet below surface:	3.90
Feet to sea level:	Not Reported	Note:	Not Reported
Level reading date:	1984-04-23	Feet below surface:	3.34
Feet to sea level:	Not Reported	Note:	Not Reported
Level reading date:	1984-04-22	Feet below surface:	3.23
Feet to sea level:	Not Reported	Note:	Not Reported
Level reading date:	1984-04-21	Feet below surface:	2.95
Feet to sea level:	Not Reported	Note:	Not Reported

Docusign Envelope ID: 3773F87A-0B89-4932-BA2C-CA8383B3EEAD

Level reading date:	1984-04-20	Feet below surface:	2.32
Feet to sea level:	Not Reported	Note:	Not Reported
Level reading date:	1984-04-19	Feet below surface:	2.00
Feet to sea level:	Not Reported	Note:	Not Reported
Level reading date:	1984-04-18	Feet below surface:	1.50
Feet to sea level:	Not Reported	Note:	Not Reported
Level reading date:	1984-04-17	Feet below surface:	0.40
Feet to sea level:	Not Reported	Note:	Not Reported
Level reading date:	1984-04-16	Feet below surface:	Not Reported
Feet to sea level:	Not Reported		
Note:	The site was flowing, but the head could not be measured without additional equipment.		
Level reading date:	1984-04-15	Feet below surface:	0.10
Feet to sea level:	Not Reported	Note:	Not Reported
Level reading date:	1984-04-14	Feet below surface:	0.26
Feet to sea level:	Not Reported	Note:	Not Reported
Level reading date:	1984-04-13	Feet below surface:	-0.10
Feet to sea level:	Not Reported	Note:	Not Reported
Level reading date:	1984-04-12	Feet below surface:	Not Reported
Feet to sea level:	Not Reported		
Note:	The site was flowing, but the head could not be measured without additional equipment.		
Level reading date:	1984-04-11	Feet below surface:	Not Reported
Feet to sea level:	Not Reported		
Note:	The site was flowing, but the head could not be measured without additional equipment.		
Level reading date:	1984-04-10	Feet below surface:	Not Reported
Feet to sea level:	Not Reported		
Note:	The site was flowing, but the head could not be measured without additional equipment.		
Level reading date:	1984-04-09	Feet below surface:	0.32
Feet to sea level:	Not Reported	Note:	Not Reported
Level reading date:	1984-04-08	Feet below surface:	0.48
Feet to sea level:	Not Reported	Note:	Not Reported
Level reading date:	1984-04-07	Feet below surface:	0.80
Feet to sea level:	Not Reported	Note:	Not Reported
Level reading date:	1984-04-06	Feet below surface:	0.80
Feet to sea level:	Not Reported	Note:	Not Reported
Level reading date:	1984-04-05	Feet below surface:	0.80
Feet to sea level:	Not Reported	Note:	Not Reported
Level reading date:	1984-04-04	Feet below surface:	0.35
Feet to sea level:	Not Reported	Note:	Not Reported
Level reading date:	1984-04-03	Feet below surface:	Not Reported
Feet to sea level:	Not Reported		
Note:	The site was flowing, but the head could not be measured without additional equipment.		
Level reading date:	1984-04-02	Feet below surface:	Not Reported
Feet to sea level:	Not Reported		
Note:	The site was flowing, but the head could not be measured without additional equipment.		

Docusign Envelope ID: 3773F87A-0B89-4932-BA2C-CA8383B3EEAD

Level reading date:	1984-04-01	Feet below surface:	Not Reported
Feet to sea level:	Not Reported		
Note:	The site was flowing, but the head could not be measured without additional equipment.		

Level reading date:	1984-03-31	Feet below surface:	Not Reported
Feet to sea level:	Not Reported		
Note:	The site was flowing, but the head could not be measured without additional equipment.		

Level reading date:	1984-03-30	Feet below surface:	0.05
Feet to sea level:	Not Reported	Note:	Not Reported

Level reading date:	1984-03-29	Feet below surface:	0.23
Feet to sea level:	Not Reported	Note:	Not Reported

Level reading date:	1984-03-28	Feet below surface:	0.43
Feet to sea level:	Not Reported	Note:	Not Reported

Level reading date:	1984-03-27	Feet below surface:	0.65
Feet to sea level:	Not Reported	Note:	Not Reported

Level reading date:	1984-03-26	Feet below surface:	0.82
Feet to sea level:	Not Reported	Note:	Not Reported

Level reading date:	1984-03-25	Feet below surface:	0.95
Feet to sea level:	Not Reported	Note:	Not Reported

Level reading date:	1984-03-24	Feet below surface:	1.20
Feet to sea level:	Not Reported	Note:	Not Reported

Level reading date:	1984-03-23	Feet below surface:	1.40
Feet to sea level:	Not Reported	Note:	Not Reported

Level reading date:	1984-03-22	Feet below surface:	0.90
Feet to sea level:	Not Reported	Note:	Not Reported

Level reading date:	1984-03-21	Feet below surface:	Not Reported
Feet to sea level:	Not Reported		
Note:	The site was flowing, but the head could not be measured without additional equipment.		

Level reading date:	1984-03-20	Feet below surface:	Not Reported
Feet to sea level:	Not Reported		
Note:	The site was flowing, but the head could not be measured without additional equipment.		

Level reading date:	1984-03-19	Feet below surface:	Not Reported
Feet to sea level:	Not Reported		
Note:	The site was flowing, but the head could not be measured without additional equipment.		

Level reading date:	1984-03-18	Feet below surface:	0.20
Feet to sea level:	Not Reported	Note:	Not Reported

Level reading date:	1984-03-17	Feet below surface:	0.57
Feet to sea level:	Not Reported	Note:	Not Reported

Level reading date:	1984-03-16	Feet below surface:	0.90
Feet to sea level:	Not Reported	Note:	Not Reported

Level reading date:	1984-03-12	Feet below surface:	1.40
Feet to sea level:	Not Reported	Note:	Not Reported

Level reading date:	1984-03-11	Feet below surface:	1.50
Feet to sea level:	Not Reported	Note:	Not Reported

Docusign Envelope ID: 3773F87A-0B89-4932-BA2C-CA8383B3EEAD

Level reading date:	1984-03-10	Feet below surface:	1.41
Feet to sea level:	Not Reported	Note:	Not Reported
Level reading date:	1984-03-09	Feet below surface:	1.45
Feet to sea level:	Not Reported	Note:	Not Reported
Level reading date:	1984-03-08	Feet below surface:	1.00
Feet to sea level:	Not Reported	Note:	Not Reported
Level reading date:	1984-03-07	Feet below surface:	0.12
Feet to sea level:	Not Reported	Note:	Not Reported
Level reading date:	1984-03-06	Feet below surface:	Not Reported
Feet to sea level:	Not Reported		
Note:	The site was flowing, but the head could not be measured without additional equipment.		
Level reading date:	1984-03-05	Feet below surface:	Not Reported
Feet to sea level:	Not Reported		
Note:	The site was flowing, but the head could not be measured without additional equipment.		
Level reading date:	1984-03-04	Feet below surface:	0.25
Feet to sea level:	Not Reported	Note:	Not Reported
Level reading date:	1984-03-03	Feet below surface:	0.56
Feet to sea level:	Not Reported	Note:	Not Reported
Level reading date:	1984-03-02	Feet below surface:	0.88
Feet to sea level:	Not Reported	Note:	Not Reported
Level reading date:	1984-03-01	Feet below surface:	1.22
Feet to sea level:	Not Reported	Note:	Not Reported
Level reading date:	1984-02-29	Feet below surface:	1.52
Feet to sea level:	Not Reported	Note:	Not Reported
Level reading date:	1984-02-28	Feet below surface:	1.75
Feet to sea level:	Not Reported	Note:	Not Reported
Level reading date:	1984-02-27	Feet below surface:	1.98
Feet to sea level:	Not Reported	Note:	Not Reported
Level reading date:	1984-02-26	Feet below surface:	1.52
Feet to sea level:	Not Reported	Note:	Not Reported
Level reading date:	1984-02-25	Feet below surface:	0.58
Feet to sea level:	Not Reported	Note:	Not Reported
Level reading date:	1984-02-24	Feet below surface:	Not Reported
Feet to sea level:	Not Reported		
Note:	The site was flowing, but the head could not be measured without additional equipment.		
Level reading date:	1984-02-23	Feet below surface:	Not Reported
Feet to sea level:	Not Reported		
Note:	The site was flowing, but the head could not be measured without additional equipment.		
Level reading date:	1984-02-22	Feet below surface:	Not Reported
Feet to sea level:	Not Reported		
Note:	The site was flowing, but the head could not be measured without additional equipment.		
Level reading date:	1984-02-21	Feet below surface:	Not Reported
Feet to sea level:	Not Reported		
Note:	The site was flowing, but the head could not be measured without additional equipment.		

Docusign Envelope ID: 3773F87A-0B89-4932-BA2C-CA8383B3EEAD

Level reading date:	1984-02-20	Feet below surface:	0.21
Feet to sea level:	Not Reported	Note:	Not Reported
Level reading date:	1984-02-19	Feet below surface:	0.45
Feet to sea level:	Not Reported	Note:	Not Reported
Level reading date:	1984-02-18	Feet below surface:	0.78
Feet to sea level:	Not Reported	Note:	Not Reported
Level reading date:	1984-02-17	Feet below surface:	1.02
Feet to sea level:	Not Reported	Note:	Not Reported
Level reading date:	1984-02-16	Feet below surface:	1.25
Feet to sea level:	Not Reported	Note:	Not Reported
Level reading date:	1984-02-15	Feet below surface:	1.41
Feet to sea level:	Not Reported	Note:	Not Reported
Level reading date:	1984-02-14	Feet below surface:	1.42
Feet to sea level:	Not Reported	Note:	Not Reported
Level reading date:	1984-02-13	Feet below surface:	1.48
Feet to sea level:	Not Reported	Note:	Not Reported
Level reading date:	1984-02-12	Feet below surface:	1.61
Feet to sea level:	Not Reported	Note:	Not Reported
Level reading date:	1984-02-11	Feet below surface:	1.91
Feet to sea level:	Not Reported	Note:	Not Reported
Level reading date:	1984-02-10	Feet below surface:	2.08
Feet to sea level:	Not Reported	Note:	Not Reported
Level reading date:	1984-02-09	Feet below surface:	1.70
Feet to sea level:	Not Reported	Note:	Not Reported
Level reading date:	1984-02-08	Feet below surface:	0.80
Feet to sea level:	Not Reported	Note:	Not Reported
Level reading date:	1984-01-18	Feet below surface:	Not Reported
Feet to sea level:	Not Reported		
Note:	The site was flowing, but the head could not be measured without additional equipment.		
Level reading date:	1984-01-17	Feet below surface:	Not Reported
Feet to sea level:	Not Reported		
Note:	The site was flowing, but the head could not be measured without additional equipment.		
Level reading date:	1984-01-16	Feet below surface:	Not Reported
Feet to sea level:	Not Reported		
Note:	The site was flowing, but the head could not be measured without additional equipment.		
Level reading date:	1984-01-06	Feet below surface:	Not Reported
Feet to sea level:	Not Reported		
Note:	The site was flowing, but the head could not be measured without additional equipment.		
Level reading date:	1984-01-05	Feet below surface:	Not Reported
Feet to sea level:	Not Reported		
Note:	The site was flowing, but the head could not be measured without additional equipment.		
Level reading date:	1984-01-04	Feet below surface:	Not Reported
Feet to sea level:	Not Reported		
Note:	The site was flowing, but the head could not be measured without additional equipment.		

Docusign Envelope ID: 3773F87A-0B89-4932-BA2C-CA8383B3EEAD

Level reading date:	1984-01-03	Feet below surface:	Not Reported
Feet to sea level:	Not Reported		
Note:	The site was flowing, but the head could not be measured without additional equipment.		

Level reading date:	1984-01-02	Feet below surface:	Not Reported
Feet to sea level:	Not Reported		
Note:	The site was flowing, but the head could not be measured without additional equipment.		

Level reading date:	1984-01-01	Feet below surface:	Not Reported
Feet to sea level:	Not Reported		
Note:	The site was flowing, but the head could not be measured without additional equipment.		

Level reading date:	1983-12-31	Feet below surface:	Not Reported
Feet to sea level:	Not Reported		
Note:	The site was flowing, but the head could not be measured without additional equipment.		

Level reading date:	1983-12-30	Feet below surface:	Not Reported
Feet to sea level:	Not Reported		
Note:	The site was flowing, but the head could not be measured without additional equipment.		

Level reading date:	1983-12-24	Feet below surface:	0.02
Feet to sea level:	Not Reported	Note:	Not Reported

Level reading date:	1983-12-23	Feet below surface:	0.10
Feet to sea level:	Not Reported	Note:	Not Reported

Level reading date:	1983-12-22	Feet below surface:	0.20
Feet to sea level:	Not Reported	Note:	Not Reported

Level reading date:	1983-12-21	Feet below surface:	0.26
Feet to sea level:	Not Reported	Note:	Not Reported

Level reading date:	1983-12-20	Feet below surface:	0.30
Feet to sea level:	Not Reported	Note:	Not Reported

Level reading date:	1983-12-19	Feet below surface:	0.52
Feet to sea level:	Not Reported	Note:	Not Reported

Level reading date:	1983-12-18	Feet below surface:	0.80
Feet to sea level:	Not Reported	Note:	Not Reported

Level reading date:	1983-12-17	Feet below surface:	1.00

Docusign Envelope ID: 3773F87A-0B89-4932-BA2C-CA8383B3EEAD

Feet to sea level:	Not Reported	Note:	Not Reported
Level reading date:	1983-12-16	Feet below surface:	1.16
Feet to sea level:	Not Reported	Note:	Not Reported
Level reading date:	1983-12-15	Feet below surface:	1.32
Feet to sea level:	Not Reported	Note:	Not Reported
Level reading date:	1983-12-14	Feet below surface:	1.48
Feet to sea level:	Not Reported	Note:	Not Reported
Level reading date:	1983-12-13	Feet below surface:	1.60
Feet to sea level:	Not Reported	Note:	Not Reported
Level reading date:	1983-12-12	Feet below surface:	1.80
Feet to sea level:	Not Reported	Note:	Not Reported
Level reading date:	1983-12-11	Feet below surface:	1.98
Feet to sea level:	Not Reported	Note:	Not Reported
Level reading date:	1983-12-10	Feet below surface:	2.18
Feet to sea level:	Not Reported	Note:	Not Reported
Level reading date:	1983-12-09	Feet below surface:	2.22
Feet to sea level:	Not Reported	Note:	Not Reported
Level reading date:	1983-12-08	Feet below surface:	2.34
Feet to sea level:	Not Reported	Note:	Not Reported
Level reading date:	1983-12-07	Feet below surface:	2.34
Feet to sea level:	Not Reported	Note:	Not Reported
Level reading date:	1983-11-21	Feet below surface:	3.20
Feet to sea level:	Not Reported	Note:	Not Reported
Level reading date:	1983-11-20	Feet below surface:	3.34
Feet to sea level:	Not Reported	Note:	Not Reported
Level reading date:	1983-11-19	Feet below surface:	3.61
Feet to sea level:	Not Reported	Note:	Not Reported
Level reading date:	1983-11-18	Feet below surface:	3.73
Feet to sea level:	Not Reported	Note:	Not Reported
Level reading date:	1983-11-17	Feet below surface:	3.80
Feet to sea level:	Not Reported	Note:	Not Reported
Level reading date:	1983-11-16	Feet below surface:	3.80
Feet to sea level:	Not Reported	Note:	Not Reported
Level reading date:	1983-11-15	Feet below surface:	3.59
Feet to sea level:	Not Reported	Note:	Not Reported
Level reading date:	1983-11-14	Feet below surface:	3.49
Feet to sea level:	Not Reported	Note:	Not Reported
Level reading date:	1983-11-13	Feet below surface:	3.69
Feet to sea level:	Not Reported	Note:	Not Reported
Level reading date:	1983-11-12	Feet below surface:	3.89
Feet to sea level:	Not Reported	Note:	Not Reported

Docusign Envelope ID: 3773F87A-0B89-4932-BA2C-CA8383B3EEAD

Level reading date:	1983-11-11	Feet below surface:	4.11
Feet to sea level:	Not Reported	Note:	Not Reported
Level reading date:	1983-11-10	Feet below surface:	4.37
Feet to sea level:	Not Reported	Note:	Not Reported
Level reading date:	1983-11-09	Feet below surface:	4.69
Feet to sea level:	Not Reported	Note:	Not Reported
Level reading date:	1983-11-08	Feet below surface:	4.96
Feet to sea level:	Not Reported	Note:	Not Reported
Level reading date:	1983-11-07	Feet below surface:	5.19
Feet to sea level:	Not Reported	Note:	Not Reported
Level reading date:	1983-11-06	Feet below surface:	5.47
Feet to sea level:	Not Reported	Note:	Not Reported
Level reading date:	1983-11-05	Feet below surface:	5.75
Feet to sea level:	Not Reported	Note:	Not Reported
Level reading date:	1983-11-04	Feet below surface:	6.10
Feet to sea level:	Not Reported	Note:	Not Reported
Level reading date:	1983-11-03	Feet below surface:	6.45
Feet to sea level:	Not Reported	Note:	Not Reported
Level reading date:	1983-11-02	Feet below surface:	6.87
Feet to sea level:	Not Reported	Note:	Not Reported
Level reading date:	1983-11-01	Feet below surface:	7.18
Feet to sea level:	Not Reported	Note:	Not Reported
Level reading date:	1983-10-31	Feet below surface:	7.57
Feet to sea level:	Not Reported	Note:	Not Reported
Level reading date:	1983-10-30	Feet below surface:	7.88
Feet to sea level:	Not Reported	Note:	Not Reported
Level reading date:	1983-10-29	Feet below surface:	8.24
Feet to sea level:	Not Reported	Note:	Not Reported
Level reading date:	1983-10-28	Feet below surface:	8.60
Feet to sea level:	Not Reported	Note:	Not Reported
Level reading date:	1983-10-27	Feet below surface:	8.90
Feet to sea level:	Not Reported	Note:	Not Reported
Level reading date:	1983-10-26	Feet below surface:	9.30
Feet to sea level:	Not Reported	Note:	Not Reported
Level reading date:	1983-10-25	Feet below surface:	9.70
Feet to sea level:	Not Reported	Note:	Not Reported
Level reading date:	1983-10-24	Feet below surface:	10.15
Feet to sea level:	Not Reported	Note:	Not Reported
Level reading date:	1983-10-23	Feet below surface:	10.63
Feet to sea level:	Not Reported	Note:	Not Reported
Level reading date:	1983-10-22	Feet below surface:	11.17
Feet to sea level:	Not Reported	Note:	Not Reported

Docusign Envelope ID: 3773F87A-0B89-4932-BA2C-CA8383B3EEAD

Level reading date:	1983-10-21	Feet below surface:	11.76
Feet to sea level:	Not Reported	Note:	Not Reported
Level reading date:	1983-10-18	Feet below surface:	12.50
Feet to sea level:	Not Reported	Note:	Not Reported
Level reading date:	1983-10-17	Feet below surface:	13.09
Feet to sea level:	Not Reported	Note:	Not Reported
Level reading date:	1983-10-16	Feet below surface:	13.60
Feet to sea level:	Not Reported	Note:	Not Reported
Level reading date:	1983-10-15	Feet below surface:	14.25
Feet to sea level:	Not Reported	Note:	Not Reported
Level reading date:	1983-10-14	Feet below surface:	14.96
Feet to sea level:	Not Reported	Note:	Not Reported
Level reading date:	1983-10-13	Feet below surface:	15.60
Feet to sea level:	Not Reported	Note:	Not Reported
Level reading date:	1983-10-12	Feet below surface:	16.42
Feet to sea level:	Not Reported	Note:	Not Reported
Level reading date:	1983-10-11	Feet below surface:	17.20
Feet to sea level:	Not Reported	Note:	Not Reported
Level reading date:	1983-10-10	Feet below surface:	18.03
Feet to sea level:	Not Reported	Note:	Not Reported
Level reading date:	1983-10-09	Feet below surface:	19.00
Feet to sea level:	Not Reported	Note:	Not Reported
Level reading date:	1983-10-08	Feet below surface:	20.04
Feet to sea level:	Not Reported	Note:	Not Reported
Level reading date:	1983-10-07	Feet below surface:	21.17
Feet to sea level:	Not Reported	Note:	Not Reported
Level reading date:	1983-10-06	Feet below surface:	23.37
Feet to sea level:	Not Reported	Note:	Not Reported
Level reading date:	1983-10-05	Feet below surface:	24.64
Feet to sea level:	Not Reported	Note:	Not Reported
Level reading date:	1983-10-04	Feet below surface:	25.73
Feet to sea level:	Not Reported	Note:	Not Reported
Level reading date:	1983-10-03	Feet below surface:	25.82
Feet to sea level:	Not Reported	Note:	Not Reported
Level reading date:	1983-10-02	Feet below surface:	25.83
Feet to sea level:	Not Reported	Note:	Not Reported
Level reading date:	1983-10-01	Feet below surface:	25.79
Feet to sea level:	Not Reported	Note:	Not Reported
Level reading date:	1983-09-30	Feet below surface:	25.73
Feet to sea level:	Not Reported	Note:	Not Reported
Level reading date:	1983-09-29	Feet below surface:	25.72
Feet to sea level:	Not Reported	Note:	Not Reported

Docusign Envelope ID: 3773F87A-0B89-4932-BA2C-CA8383B3EEAD

Level reading date:	1983-09-28	Feet below surface:	25.67
Feet to sea level:	Not Reported	Note:	Not Reported
Level reading date:	1983-09-27	Feet below surface:	25.70
Feet to sea level:	Not Reported	Note:	Not Reported
Level reading date:	1983-09-26	Feet below surface:	25.66
Feet to sea level:	Not Reported	Note:	Not Reported
Level reading date:	1983-09-25	Feet below surface:	25.65
Feet to sea level:	Not Reported	Note:	Not Reported
Level reading date:	1983-09-24	Feet below surface:	25.65
Feet to sea level:	Not Reported	Note:	Not Reported
Level reading date:	1983-09-23	Feet below surface:	25.61
Feet to sea level:	Not Reported	Note:	Not Reported
Level reading date:	1983-09-22	Feet below surface:	25.59
Feet to sea level:	Not Reported	Note:	Not Reported
Level reading date:	1983-09-21	Feet below surface:	25.57
Feet to sea level:	Not Reported	Note:	Not Reported
Level reading date:	1983-09-20	Feet below surface:	25.53
Feet to sea level:	Not Reported	Note:	Not Reported
Level reading date:	1983-09-19	Feet below surface:	25.48
Feet to sea level:	Not Reported	Note:	Not Reported
Level reading date:	1983-09-18	Feet below surface:	25.50
Feet to sea level:	Not Reported	Note:	Not Reported
Level reading date:	1983-09-17	Feet below surface:	25.49
Feet to sea level:	Not Reported	Note:	Not Reported
Level reading date:	1983-09-16	Feet below surface:	25.45
Feet to sea level:	Not Reported	Note:	Not Reported
Level reading date:	1983-09-14	Feet below surface:	25.42
Feet to sea level:	Not Reported	Note:	Not Reported
Level reading date:	1983-09-13	Feet below surface:	25.32
Feet to sea level:	Not Reported	Note:	Not Reported
Level reading date:	1983-09-12	Feet below surface:	25.30
Feet to sea level:	Not Reported	Note:	Not Reported
Level reading date:	1983-09-11	Feet below surface:	25.22
Feet to sea level:	Not Reported	Note:	Not Reported
Level reading date:	1983-09-10	Feet below surface:	25.20
Feet to sea level:	Not Reported	Note:	Not Reported
Level reading date:	1983-09-09	Feet below surface:	25.18
Feet to sea level:	Not Reported	Note:	Not Reported
Level reading date:	1983-09-08	Feet below surface:	25.12
Feet to sea level:	Not Reported	Note:	Not Reported
Level reading date:	1983-09-07	Feet below surface:	25.10
Feet to sea level:	Not Reported	Note:	Not Reported

Docusign Envelope ID: 3773F87A-0B89-4932-BA2C-CA8383B3EEAD

Level reading date:	1983-09-06	Feet below surface:	25.12
Feet to sea level:	Not Reported	Note:	Not Reported
Level reading date:	1983-09-05	Feet below surface:	25.10
Feet to sea level:	Not Reported	Note:	Not Reported
Level reading date:	1983-09-04	Feet below surface:	25.07
Feet to sea level:	Not Reported	Note:	Not Reported
Level reading date:	1983-09-03	Feet below surface:	25.00
Feet to sea level:	Not Reported	Note:	Not Reported
Level reading date:	1983-09-02	Feet below surface:	24.97
Feet to sea level:	Not Reported	Note:	Not Reported
Level reading date:	1983-09-01	Feet below surface:	24.97
Feet to sea level:	Not Reported	Note:	Not Reported
Level reading date:	1983-08-31	Feet below surface:	24.86
Feet to sea level:	Not Reported	Note:	Not Reported
Level reading date:	1983-08-30	Feet below surface:	24.78
Feet to sea level:	Not Reported	Note:	Not Reported
Level reading date:	1983-08-29	Feet below surface:	24.70
Feet to sea level:	Not Reported	Note:	Not Reported
Level reading date:	1983-08-28	Feet below surface:	24.70
Feet to sea level:	Not Reported	Note:	Not Reported
Level reading date:	1983-08-27	Feet below surface:	24.63
Feet to sea level:	Not Reported	Note:	Not Reported
Level reading date:	1983-08-26	Feet below surface:	24.60
Feet to sea level:	Not Reported	Note:	Not Reported
Level reading date:	1983-08-25	Feet below surface:	24.55
Feet to sea level:	Not Reported	Note:	Not Reported
Level reading date:	1983-08-24	Feet below surface:	24.50
Feet to sea level:	Not Reported	Note:	Not Reported
Level reading date:	1983-08-23	Feet below surface:	24.45
Feet to sea level:	Not Reported	Note:	Not Reported
Level reading date:	1983-08-22	Feet below surface:	24.40
Feet to sea level:	Not Reported	Note:	Not Reported
Level reading date:	1983-08-21	Feet below surface:	24.37
Feet to sea level:	Not Reported	Note:	Not Reported
Level reading date:	1983-08-20	Feet below surface:	24.30
Feet to sea level:	Not Reported	Note:	Not Reported
Level reading date:	1983-08-19	Feet below surface:	24.24
Feet to sea level:	Not Reported	Note:	Not Reported
Level reading date:	1983-08-18	Feet below surface:	24.13
Feet to sea level:	Not Reported	Note:	Not Reported
Level reading date:	1983-08-17	Feet below surface:	24.08
Feet to sea level:	Not Reported	Note:	Not Reported

Docusign Envelope ID: 3773F87A-0B89-4932-BA2C-CA8383B3EEAD

Level reading date:	1983-08-16	Feet below surface:	23.91
Feet to sea level:	Not Reported	Note:	Not Reported
Level reading date:	1983-08-15	Feet below surface:	23.91
Feet to sea level:	Not Reported	Note:	Not Reported
Level reading date:	1983-08-11	Feet below surface:	23.40
Feet to sea level:	Not Reported	Note:	Not Reported
Level reading date:	1983-08-10	Feet below surface:	23.30
Feet to sea level:	Not Reported	Note:	Not Reported
Level reading date:	1983-08-09	Feet below surface:	23.13
Feet to sea level:	Not Reported	Note:	Not Reported
Level reading date:	1983-08-08	Feet below surface:	23.06
Feet to sea level:	Not Reported	Note:	Not Reported
Level reading date:	1983-08-07	Feet below surface:	22.97
Feet to sea level:	Not Reported	Note:	Not Reported
Level reading date:	1983-08-06	Feet below surface:	22.90
Feet to sea level:	Not Reported	Note:	Not Reported
Level reading date:	1983-08-05	Feet below surface:	22.82
Feet to sea level:	Not Reported	Note:	Not Reported
Level reading date:	1983-08-04	Feet below surface:	22.72
Feet to sea level:	Not Reported	Note:	Not Reported
Level reading date:	1983-08-03	Feet below surface:	22.60
Feet to sea level:	Not Reported	Note:	Not Reported
Level reading date:	1983-08-02	Feet below surface:	22.43
Feet to sea level:	Not Reported	Note:	Not Reported
Level reading date:	1983-08-01	Feet below surface:	22.29
Feet to sea level:	Not Reported	Note:	Not Reported
Level reading date:	1983-07-31	Feet below surface:	22.73
Feet to sea level:	Not Reported	Note:	Not Reported
Level reading date:	1983-07-30	Feet below surface:	21.97
Feet to sea level:	Not Reported	Note:	Not Reported
Level reading date:	1983-07-29	Feet below surface:	21.83
Feet to sea level:	Not Reported	Note:	Not Reported
Level reading date:	1983-07-28	Feet below surface:	21.68
Feet to sea level:	Not Reported	Note:	Not Reported
Level reading date:	1983-07-27	Feet below surface:	21.46
Feet to sea level:	Not Reported	Note:	Not Reported
Level reading date:	1983-07-26	Feet below surface:	21.27
Feet to sea level:	Not Reported	Note:	Not Reported
Level reading date:	1983-07-24	Feet below surface:	20.79
Feet to sea level:	Not Reported	Note:	Not Reported
Level reading date:	1983-07-23	Feet below surface:	20.58
Feet to sea level:	Not Reported	Note:	Not Reported

Docusign Envelope ID: 3773F87A-0B89-4932-BA2C-CA8383B3EEAD

Level reading date:	1983-07-22	Feet below surface:	20.30
Feet to sea level:	Not Reported	Note:	Not Reported
Level reading date:	1983-07-21	Feet below surface:	20.02
Feet to sea level:	Not Reported	Note:	Not Reported
Level reading date:	1983-07-20	Feet below surface:	19.79
Feet to sea level:	Not Reported	Note:	Not Reported
Level reading date:	1983-07-19	Feet below surface:	19.73
Feet to sea level:	Not Reported	Note:	Not Reported
Level reading date:	1983-07-18	Feet below surface:	19.57
Feet to sea level:	Not Reported	Note:	Not Reported
Level reading date:	1983-07-17	Feet below surface:	19.26
Feet to sea level:	Not Reported	Note:	Not Reported
Level reading date:	1983-07-16	Feet below surface:	18.93
Feet to sea level:	Not Reported	Note:	Not Reported
Level reading date:	1983-07-15	Feet below surface:	18.63
Feet to sea level:	Not Reported	Note:	Not Reported
Level reading date:	1983-07-14	Feet below surface:	18.58
Feet to sea level:	Not Reported	Note:	Not Reported
Level reading date:	1983-07-13	Feet below surface:	18.50
Feet to sea level:	Not Reported	Note:	Not Reported
Level reading date:	1983-07-12	Feet below surface:	18.30
Feet to sea level:	Not Reported	Note:	Not Reported
Level reading date:	1983-06-13	Feet below surface:	2.80
Feet to sea level:	Not Reported	Note:	Not Reported
Level reading date:	1983-06-12	Feet below surface:	1.90
Feet to sea level:	Not Reported	Note:	Not Reported
Level reading date:	1983-06-11	Feet below surface:	1.53
Feet to sea level:	Not Reported	Note:	Not Reported
Level reading date:	1983-06-10	Feet below surface:	1.20
Feet to sea level:	Not Reported	Note:	Not Reported
Level reading date:	1983-06-09	Feet below surface:	0.87
Feet to sea level:	Not Reported	Note:	Not Reported
Level reading date:	1983-06-08	Feet below surface:	0.50
Feet to sea level:	Not Reported	Note:	Not Reported
Level reading date:	1983-06-07	Feet below surface:	0.63
Feet to sea level:	Not Reported	Note:	Not Reported
Level reading date:	1983-06-06	Feet below surface:	0.84
Feet to sea level:	Not Reported	Note:	Not Reported
Level reading date:	1983-06-05	Feet below surface:	1.26
Feet to sea level:	Not Reported	Note:	Not Reported
Level reading date:	1983-06-04	Feet below surface:	1.62
Feet to sea level:	Not Reported	Note:	Not Reported

Docusign Envelope ID: 3773F87A-0B89-4932-BA2C-CA8383B3EEAD

Level reading date:	1983-06-03	Feet below surface:	1.98
Feet to sea level:	Not Reported	Note:	Not Reported
Level reading date:	1983-06-02	Feet below surface:	2.10
Feet to sea level:	Not Reported	Note:	Not Reported
Level reading date:	1983-06-01	Feet below surface:	1.25
Feet to sea level:	Not Reported	Note:	Not Reported
Level reading date:	1983-05-31	Feet below surface:	0.29
Feet to sea level:	Not Reported	Note:	Not Reported
Level reading date:	1983-05-30	Feet below surface:	0.17
Feet to sea level:	Not Reported	Note:	Not Reported
Level reading date:	1983-05-29	Feet below surface:	0.53
Feet to sea level:	Not Reported	Note:	Not Reported
Level reading date:	1983-05-28	Feet below surface:	0.90
Feet to sea level:	Not Reported	Note:	Not Reported
Level reading date:	1983-05-27	Feet below surface:	1.25
Feet to sea level:	Not Reported	Note:	Not Reported
Level reading date:	1983-05-26	Feet below surface:	1.60
Feet to sea level:	Not Reported	Note:	Not Reported
Level reading date:	1983-05-25	Feet below surface:	1.98
Feet to sea level:	Not Reported	Note:	Not Reported
Level reading date:	1983-05-24	Feet below surface:	2.36
Feet to sea level:	Not Reported	Note:	Not Reported
Level reading date:	1983-05-23	Feet below surface:	2.55
Feet to sea level:	Not Reported	Note:	Not Reported
Level reading date:	1983-05-22	Feet below surface:	2.45
Feet to sea level:	Not Reported	Note:	Not Reported
Level reading date:	1983-05-21	Feet below surface:	2.30
Feet to sea level:	Not Reported	Note:	Not Reported
Level reading date:	1983-05-20	Feet below surface:	1.67
Feet to sea level:	Not Reported	Note:	Not Reported
Level reading date:	1983-05-19	Feet below surface:	1.70
Feet to sea level:	Not Reported	Note:	Not Reported
Level reading date:	1983-05-18	Feet below surface:	1.68
Feet to sea level:	Not Reported	Note:	Not Reported
Level reading date:	1983-05-17	Feet below surface:	1.72
Feet to sea level:	Not Reported	Note:	Not Reported
Level reading date:	1983-05-16	Feet below surface:	2.11
Feet to sea level:	Not Reported	Note:	Not Reported
Level reading date:	1983-05-15	Feet below surface:	2.65
Feet to sea level:	Not Reported	Note:	Not Reported
Level reading date:	1983-05-14	Feet below surface:	3.18
Feet to sea level:	Not Reported	Note:	Not Reported

Docusign Envelope ID: 3773F87A-0B89-4932-BA2C-CA8383B3EEAD

GEOCHECK® - PHYSICAL SETTING SOURCE MAP FINDINGS

Level reading date:	1983-05-13	Feet below surface:	3.75
Feet to sea level:	Not Reported	Note:	Not Reported
Level reading date:	1983-05-12	Feet below surface:	4.00
Feet to sea level:	Not Reported	Note:	Not Reported
Level reading date:	1983-05-11	Feet below surface:	3.79
Feet to sea level:	Not Reported	Note:	Not Reported
Level reading date:	1983-05-10	Feet below surface:	4.12
Feet to sea level:	Not Reported	Note:	Not Reported
Level reading date:	1983-05-09	Feet below surface:	4.61
Feet to sea level:	Not Reported	Note:	Not Reported
Level reading date:	1983-05-08	Feet below surface:	5.45
Feet to sea level:	Not Reported	Note:	Not Reported
Level reading date:	1983-05-07	Feet below surface:	6.33
Feet to sea level:	Not Reported	Note:	Not Reported
Level reading date:	1983-05-06	Feet below surface:	7.15
Feet to sea level:	Not Reported	Note:	Not Reported
Level reading date:	1983-05-05	Feet below surface:	7.92
Feet to sea level:	Not Reported	Note:	Not Reported
Level reading date:	1983-05-04	Feet below surface:	7.63
Feet to sea level:	Not Reported	Note:	Not Reported
Level reading date:	1983-05-03	Feet below surface:	7.03
Feet to sea level:	Not Reported	Note:	Not Reported
Level reading date:	1983-05-02	Feet below surface:	6.57
Feet to sea level:	Not Reported	Note:	Not Reported
Level reading date:	1983-05-01	Feet below surface:	5.94
Feet to sea level:	Not Reported	Note:	Not Reported
Level reading date:	1983-04-30	Feet below surface:	5.28
Feet to sea level:	Not Reported	Note:	Not Reported
Level reading date:	1983-04-29	Feet below surface:	4.48
Feet to sea level:	Not Reported	Note:	Not Reported
Level reading date:	1983-04-28	Feet below surface:	3.51
Feet to sea level:	Not Reported	Note:	Not Reported
Level reading date:	1983-04-27	Feet below surface:	2.40
Feet to sea level:	Not Reported	Note:	Not Reported
Level reading date:	1983-04-26	Feet below surface:	1.08
Feet to sea level:	Not Reported	Note:	Not Reported
Level reading date:	1983-04-25	Feet below surface:	-0.20
Feet to sea level:	Not Reported	Note:	Not Reported
Level reading date:	1983-04-24	Feet below surface:	-0.77
Feet to sea level:	Not Reported	Note:	Not Reported
Level reading date:	1983-04-23	Feet below surface:	-0.57
Feet to sea level:	Not Reported	Note:	Not Reported

Docusign Envelope ID: 3773F87A-0B89-4932-BA2C-CA8383B3EEAD

Level reading date:	1983-04-22	Feet below surface:	-0.30
Feet to sea level:	Not Reported	Note:	Not Reported
Level reading date:	1983-04-21	Feet below surface:	-0.12
Feet to sea level:	Not Reported	Note:	Not Reported
Level reading date:	1983-04-20	Feet below surface:	-0.20
Feet to sea level:	Not Reported	Note:	Not Reported
Level reading date:	1983-04-19	Feet below surface:	0.18
Feet to sea level:	Not Reported	Note:	Not Reported
Level reading date:	1983-04-18	Feet below surface:	0.44
Feet to sea level:	Not Reported	Note:	Not Reported
Level reading date:	1983-04-17	Feet below surface:	0.61
Feet to sea level:	Not Reported	Note:	Not Reported
Level reading date:	1983-04-16	Feet below surface:	1.01
Feet to sea level:	Not Reported	Note:	Not Reported
Level reading date:	1983-04-15	Feet below surface:	1.40
Feet to sea level:	Not Reported	Note:	Not Reported
Level reading date:	1983-04-14	Feet below surface:	1.79
Feet to sea level:	Not Reported	Note:	Not Reported
Level reading date:	1983-04-13	Feet below surface:	2.16
Feet to sea level:	Not Reported	Note:	Not Reported
Level reading date:	1983-04-12	Feet below surface:	2.63
Feet to sea level:	Not Reported	Note:	Not Reported
Level reading date:	1983-04-11	Feet below surface:	2.80
Feet to sea level:	Not Reported	Note:	Not Reported
Level reading date:	1983-04-10	Feet below surface:	3.33
Feet to sea level:	Not Reported	Note:	Not Reported
Level reading date:	1983-04-09	Feet below surface:	3.85
Feet to sea level:	Not Reported	Note:	Not Reported
Level reading date:	1983-04-08	Feet below surface:	4.20
Feet to sea level:	Not Reported	Note:	Not Reported
Level reading date:	1983-04-07	Feet below surface:	4.30
Feet to sea level:	Not Reported	Note:	Not Reported
Level reading date:	1983-04-06	Feet below surface:	4.10
Feet to sea level:	Not Reported	Note:	Not Reported
Level reading date:	1983-04-05	Feet below surface:	3.68
Feet to sea level:	Not Reported	Note:	Not Reported
Level reading date:	1983-04-04	Feet below surface:	3.22
Feet to sea level:	Not Reported	Note:	Not Reported
Level reading date:	1983-04-03	Feet below surface:	2.10
Feet to sea level:	Not Reported	Note:	Not Reported
Level reading date:	1983-04-02	Feet below surface:	1.13
Feet to sea level:	Not Reported	Note:	Not Reported

Docusign Envelope ID: 3773F87A-0B89-4932-BA2C-CA8383B3EEAD

GEOCHECK® - PHYSICAL SETTING SOURCE MAP FINDINGS

Level reading date:	1983-04-01	Feet below surface:	0.02
Feet to sea level:	Not Reported	Note:	Not Reported
Level reading date:	1983-03-21	Feet below surface:	-1.05
Feet to sea level:	Not Reported	Note:	Not Reported
Level reading date:	1983-03-20	Feet below surface:	-0.95
Feet to sea level:	Not Reported	Note:	Not Reported
Level reading date:	1983-03-19	Feet below surface:	-0.80
Feet to sea level:	Not Reported	Note:	Not Reported
Level reading date:	1983-03-18	Feet below surface:	-0.65
Feet to sea level:	Not Reported	Note:	Not Reported
Level reading date:	1983-03-17	Feet below surface:	-0.45
Feet to sea level:	Not Reported	Note:	Not Reported
Level reading date:	1983-03-16	Feet below surface:	-0.30
Feet to sea level:	Not Reported	Note:	Not Reported
Level reading date:	1983-03-15	Feet below surface:	-0.10
Feet to sea level:	Not Reported	Note:	Not Reported
Level reading date:	1983-03-14	Feet below surface:	0.10
Feet to sea level:	Not Reported	Note:	Not Reported
Level reading date:	1983-03-13	Feet below surface:	0.40
Feet to sea level:	Not Reported	Note:	Not Reported
Level reading date:	1983-03-12	Feet below surface:	0.65
Feet to sea level:	Not Reported	Note:	Not Reported
Level reading date:	1983-03-11	Feet below surface:	0.90
Feet to sea level:	Not Reported	Note:	Not Reported
Level reading date:	1983-03-10	Feet below surface:	1.10
Feet to sea level:	Not Reported	Note:	Not Reported
Level reading date:	1983-03-09	Feet below surface:	1.25
Feet to sea level:	Not Reported	Note:	Not Reported
Level reading date:	1983-03-08	Feet below surface:	1.60
Feet to sea level:	Not Reported	Note:	Not Reported
Level reading date:	1983-03-07	Feet below surface:	1.40
Feet to sea level:	Not Reported	Note:	Not Reported
Level reading date:	1983-03-06	Feet below surface:	0.65
Feet to sea level:	Not Reported	Note:	Not Reported
Level reading date:	1983-03-05	Feet below surface:	0.70
Feet to sea level:	Not Reported	Note:	Not Reported
Level reading date:	1983-03-04	Feet below surface:	1.00
Feet to sea level:	Not Reported	Note:	Not Reported
Level reading date:	1983-03-03	Feet below surface:	1.32
Feet to sea level:	Not Reported	Note:	Not Reported
Level reading date:	1983-02-22	Feet below surface:	-1.00
Feet to sea level:	Not Reported	Note:	Not Reported

Docusign Envelope ID: 3773F87A-0B89-4932-BA2C-CA8383B3EEAD

Level reading date:	1983-02-21	Feet below surface:	-1.50
Feet to sea level:	Not Reported	Note:	Not Reported
Level reading date:	1983-02-20	Feet below surface:	-1.38
Feet to sea level:	Not Reported	Note:	Not Reported
Level reading date:	1983-02-19	Feet below surface:	-1.32
Feet to sea level:	Not Reported	Note:	Not Reported
Level reading date:	1983-02-18	Feet below surface:	-1.28
Feet to sea level:	Not Reported	Note:	Not Reported
Level reading date:	1983-02-17	Feet below surface:	-1.25
Feet to sea level:	Not Reported	Note:	Not Reported
Level reading date:	1983-02-16	Feet below surface:	-1.22
Feet to sea level:	Not Reported	Note:	Not Reported
Level reading date:	1983-02-15	Feet below surface:	-1.18
Feet to sea level:	Not Reported	Note:	Not Reported
Level reading date:	1983-02-14	Feet below surface:	-1.16
Feet to sea level:	Not Reported	Note:	Not Reported
Level reading date:	1983-02-13	Feet below surface:	-1.15
Feet to sea level:	Not Reported	Note:	Not Reported
Level reading date:	1983-02-07	Feet below surface:	-0.68
Feet to sea level:	Not Reported	Note:	Not Reported
Level reading date:	1983-02-06	Feet below surface:	-0.63
Feet to sea level:	Not Reported	Note:	Not Reported
Level reading date:	1983-02-05	Feet below surface:	-0.60
Feet to sea level:	Not Reported	Note:	Not Reported
Level reading date:	1983-02-04	Feet below surface:	-0.55
Feet to sea level:	Not Reported	Note:	Not Reported
Level reading date:	1983-02-03	Feet below surface:	-0.30
Feet to sea level:	Not Reported	Note:	Not Reported
Level reading date:	1983-02-02	Feet below surface:	-0.77
Feet to sea level:	Not Reported	Note:	Not Reported
Level reading date:	1983-02-01	Feet below surface:	-0.78
Feet to sea level:	Not Reported	Note:	Not Reported
Level reading date:	1983-01-31	Feet below surface:	-0.75
Feet to sea level:	Not Reported	Note:	Not Reported
Level reading date:	1983-01-30	Feet below surface:	-0.88
Feet to sea level:	Not Reported	Note:	Not Reported
Level reading date:	1983-01-29	Feet below surface:	-0.65
Feet to sea level:	Not Reported	Note:	Not Reported
Level reading date:	1983-01-28	Feet below surface:	-0.58
Feet to sea level:	Not Reported	Note:	Not Reported
Level reading date:	1983-01-27	Feet below surface:	-0.50
Feet to sea level:	Not Reported	Note:	Not Reported

Docusign Envelope ID: 3773F87A-0B89-4932-BA2C-CA8383B3EEAD

GEOCHECK® - PHYSICAL SETTING SOURCE MAP FINDINGS

Level reading date:	1983-01-26	Feet below surface:	-0.30
Feet to sea level:	Not Reported	Note:	Not Reported
Level reading date:	1983-01-25	Feet below surface:	-0.25
Feet to sea level:	Not Reported	Note:	Not Reported
Level reading date:	1983-01-24	Feet below surface:	-0.30
Feet to sea level:	Not Reported	Note:	Not Reported
Level reading date:	1983-01-23	Feet below surface:	-0.15
Feet to sea level:	Not Reported	Note:	Not Reported
Level reading date:	1983-01-22	Feet below surface:	-0.10
Feet to sea level:	Not Reported	Note:	Not Reported
Level reading date:	1983-01-21	Feet below surface:	0.07
Feet to sea level:	Not Reported	Note:	Not Reported
Level reading date:	1983-01-20	Feet below surface:	0.05
Feet to sea level:	Not Reported	Note:	Not Reported
Level reading date:	1983-01-19	Feet below surface:	0.13
Feet to sea level:	Not Reported	Note:	Not Reported
Level reading date:	1983-01-18	Feet below surface:	0.20
Feet to sea level:	Not Reported	Note:	Not Reported
Level reading date:	1983-01-17	Feet below surface:	0.28
Feet to sea level:	Not Reported	Note:	Not Reported
Level reading date:	1983-01-16	Feet below surface:	0.39
Feet to sea level:	Not Reported	Note:	Not Reported
Level reading date:	1983-01-15	Feet below surface:	0.50
Feet to sea level:	Not Reported	Note:	Not Reported
Level reading date:	1983-01-14	Feet below surface:	0.56
Feet to sea level:	Not Reported	Note:	Not Reported
Level reading date:	1983-01-13	Feet below surface:	0.53
Feet to sea level:	Not Reported	Note:	Not Reported
Level reading date:	1983-01-12	Feet below surface:	0.45
Feet to sea level:	Not Reported	Note:	Not Reported
Level reading date:	1983-01-11	Feet below surface:	0.14
Feet to sea level:	Not Reported	Note:	Not Reported
Level reading date:	1983-01-10	Feet below surface:	0.15
Feet to sea level:	Not Reported	Note:	Not Reported
Level reading date:	1983-01-09	Feet below surface:	0.18
Feet to sea level:	Not Reported	Note:	Not Reported
Level reading date:	1983-01-08	Feet below surface:	0.35
Feet to sea level:	Not Reported	Note:	Not Reported
Level reading date:	1983-01-07	Feet below surface:	0.35
Feet to sea level:	Not Reported	Note:	Not Reported
Level reading date:	1983-01-06	Feet below surface:	0.41
Feet to sea level:	Not Reported	Note:	Not Reported

Docusign Envelope ID: 3773F87A-0B89-4932-BA2C-CA8383B3EEAD

Level reading date:	1983-01-05	Feet below surface:	0.47
Feet to sea level:	Not Reported	Note:	Not Reported
Level reading date:	1983-01-04	Feet below surface:	0.55
Feet to sea level:	Not Reported	Note:	Not Reported
Level reading date:	1983-01-03	Feet below surface:	0.60
Feet to sea level:	Not Reported	Note:	Not Reported
Level reading date:	1983-01-02	Feet below surface:	0.70
Feet to sea level:	Not Reported	Note:	Not Reported
Level reading date:	1983-01-01	Feet below surface:	0.80
Feet to sea level:	Not Reported	Note:	Not Reported
Level reading date:	1982-12-31	Feet below surface:	0.85
Feet to sea level:	Not Reported	Note:	Not Reported
Level reading date:	1982-12-30	Feet below surface:	0.69
Feet to sea level:	Not Reported	Note:	Not Reported
Level reading date:	1982-12-02	Feet below surface:	2.15
Feet to sea level:	Not Reported	Note:	Not Reported
Level reading date:	1982-11-21	Feet below surface:	2.60
Feet to sea level:	Not Reported	Note:	Not Reported
Level reading date:	1982-11-20	Feet below surface:	2.70
Feet to sea level:	Not Reported	Note:	Not Reported
Level reading date:	1982-11-19	Feet below surface:	2.80
Feet to sea level:	Not Reported	Note:	Not Reported
Level reading date:	1982-11-18	Feet below surface:	2.63
Feet to sea level:	Not Reported	Note:	Not Reported
Level reading date:	1982-11-17	Feet below surface:	2.75
Feet to sea level:	Not Reported	Note:	Not Reported
Level reading date:	1982-11-16	Feet below surface:	2.80
Feet to sea level:	Not Reported	Note:	Not Reported
Level reading date:	1982-11-15	Feet below surface:	2.75
Feet to sea level:	Not Reported	Note:	Not Reported
Level reading date:	1982-11-14	Feet below surface:	2.85
Feet to sea level:	Not Reported	Note:	Not Reported
Level reading date:	1982-11-13	Feet below surface:	3.00
Feet to sea level:	Not Reported	Note:	Not Reported
Level reading date:	1982-11-12	Feet below surface:	3.15
Feet to sea level:	Not Reported	Note:	Not Reported
Level reading date:	1982-11-11	Feet below surface:	3.25
Feet to sea level:	Not Reported	Note:	Not Reported
Level reading date:	1982-11-10	Feet below surface:	3.35
Feet to sea level:	Not Reported	Note:	Not Reported
Level reading date:	1982-11-09	Feet below surface:	3.45
Feet to sea level:	Not Reported	Note:	Not Reported

Docusign Envelope ID: 3773F87A-0B89-4932-BA2C-CA8383B3EEAD

Level reading date:	1982-11-08	Feet below surface:	3.65
Feet to sea level:	Not Reported	Note:	Not Reported
Level reading date:	1982-11-07	Feet below surface:	3.80
Feet to sea level:	Not Reported	Note:	Not Reported
Level reading date:	1982-11-06	Feet below surface:	4.00
Feet to sea level:	Not Reported	Note:	Not Reported
Level reading date:	1982-11-05	Feet below surface:	4.15
Feet to sea level:	Not Reported	Note:	Not Reported
Level reading date:	1982-11-04	Feet below surface:	4.30
Feet to sea level:	Not Reported	Note:	Not Reported
Level reading date:	1982-11-03	Feet below surface:	4.45
Feet to sea level:	Not Reported	Note:	Not Reported
Level reading date:	1982-11-01	Feet below surface:	4.96
Feet to sea level:	Not Reported	Note:	Not Reported
Level reading date:	1982-10-24	Feet below surface:	6.95
Feet to sea level:	Not Reported	Note:	Not Reported
Level reading date:	1982-10-23	Feet below surface:	7.30
Feet to sea level:	Not Reported	Note:	Not Reported
Level reading date:	1982-10-22	Feet below surface:	7.60
Feet to sea level:	Not Reported	Note:	Not Reported
Level reading date:	1982-10-21	Feet below surface:	7.95
Feet to sea level:	Not Reported	Note:	Not Reported
Level reading date:	1982-10-20	Feet below surface:	8.30
Feet to sea level:	Not Reported	Note:	Not Reported
Level reading date:	1982-10-19	Feet below surface:	8.65
Feet to sea level:	Not Reported	Note:	Not Reported
Level reading date:	1982-10-18	Feet below surface:	9.00
Feet to sea level:	Not Reported	Note:	Not Reported
Level reading date:	1982-10-17	Feet below surface:	9.40
Feet to sea level:	Not Reported	Note:	Not Reported
Level reading date:	1982-10-16	Feet below surface:	9.90
Feet to sea level:	Not Reported	Note:	Not Reported
Level reading date:	1982-10-15	Feet below surface:	10.35
Feet to sea level:	Not Reported	Note:	Not Reported
Level reading date:	1982-10-14	Feet below surface:	10.85
Feet to sea level:	Not Reported	Note:	Not Reported
Level reading date:	1982-10-13	Feet below surface:	11.35
Feet to sea level:	Not Reported	Note:	Not Reported
Level reading date:	1982-10-12	Feet below surface:	11.85
Feet to sea level:	Not Reported	Note:	Not Reported
Level reading date:	1982-10-11	Feet below surface:	12.35
Feet to sea level:	Not Reported	Note:	Not Reported

Docusign Envelope ID: 3773F87A-0B89-4932-BA2C-CA8383B3EEAD

Level reading date:	1982-10-10	Feet below surface:	12.90
Feet to sea level:	Not Reported	Note:	Not Reported
Level reading date:	1982-10-09	Feet below surface:	13.50
Feet to sea level:	Not Reported	Note:	Not Reported
Level reading date:	1982-10-08	Feet below surface:	14.53
Feet to sea level:	Not Reported	Note:	Not Reported
Level reading date:	1982-10-07	Feet below surface:	14.90
Feet to sea level:	Not Reported	Note:	Not Reported
Level reading date:	1982-10-06	Feet below surface:	15.70
Feet to sea level:	Not Reported	Note:	Not Reported
Level reading date:	1982-10-05	Feet below surface:	16.60
Feet to sea level:	Not Reported	Note:	Not Reported
Level reading date:	1982-10-04	Feet below surface:	17.58
Feet to sea level:	Not Reported	Note:	Not Reported
Level reading date:	1982-10-03	Feet below surface:	18.60
Feet to sea level:	Not Reported	Note:	Not Reported
Level reading date:	1982-10-02	Feet below surface:	19.80
Feet to sea level:	Not Reported	Note:	Not Reported
Level reading date:	1982-10-01	Feet below surface:	20.80
Feet to sea level:	Not Reported	Note:	Not Reported
Level reading date:	1982-09-30	Feet below surface:	21.92
Feet to sea level:	Not Reported	Note:	Not Reported
Level reading date:	1982-09-29	Feet below surface:	21.70
Feet to sea level:	Not Reported	Note:	Not Reported
Level reading date:	1982-09-28	Feet below surface:	21.67
Feet to sea level:	Not Reported	Note:	Not Reported
Level reading date:	1982-09-27	Feet below surface:	21.57
Feet to sea level:	Not Reported	Note:	Not Reported
Level reading date:	1982-09-26	Feet below surface:	21.55
Feet to sea level:	Not Reported	Note:	Not Reported
Level reading date:	1982-09-25	Feet below surface:	21.54
Feet to sea level:	Not Reported	Note:	Not Reported
Level reading date:	1982-09-24	Feet below surface:	21.46
Feet to sea level:	Not Reported	Note:	Not Reported
Level reading date:	1982-09-23	Feet below surface:	21.38
Feet to sea level:	Not Reported	Note:	Not Reported
Level reading date:	1982-09-22	Feet below surface:	21.25
Feet to sea level:	Not Reported	Note:	Not Reported
Level reading date:	1982-09-21	Feet below surface:	21.10
Feet to sea level:	Not Reported	Note:	Not Reported
Level reading date:	1982-09-20	Feet below surface:	20.95
Feet to sea level:	Not Reported	Note:	Not Reported

Docusign Envelope ID: 3773F87A-0B89-4932-BA2C-CA8383B3EEAD

Level reading date:	1982-09-19	Feet below surface:	20.89
Feet to sea level:	Not Reported	Note:	Not Reported
Level reading date:	1982-09-18	Feet below surface:	20.82
Feet to sea level:	Not Reported	Note:	Not Reported
Level reading date:	1982-09-17	Feet below surface:	20.76
Feet to sea level:	Not Reported	Note:	Not Reported
Level reading date:	1982-09-16	Feet below surface:	20.63
Feet to sea level:	Not Reported	Note:	Not Reported
Level reading date:	1982-09-15	Feet below surface:	20.50
Feet to sea level:	Not Reported	Note:	Not Reported
Level reading date:	1982-09-14	Feet below surface:	20.40
Feet to sea level:	Not Reported	Note:	Not Reported
Level reading date:	1982-09-13	Feet below surface:	20.23
Feet to sea level:	Not Reported	Note:	Not Reported
Level reading date:	1982-09-12	Feet below surface:	20.06
Feet to sea level:	Not Reported	Note:	Not Reported
Level reading date:	1982-09-11	Feet below surface:	19.90
Feet to sea level:	Not Reported	Note:	Not Reported
Level reading date:	1982-09-10	Feet below surface:	19.71
Feet to sea level:	Not Reported	Note:	Not Reported
Level reading date:	1982-09-09	Feet below surface:	19.60
Feet to sea level:	Not Reported	Note:	Not Reported
Level reading date:	1982-09-08	Feet below surface:	19.20
Feet to sea level:	Not Reported	Note:	Not Reported
Level reading date:	1982-09-07	Feet below surface:	18.97
Feet to sea level:	Not Reported	Note:	Not Reported
Level reading date:	1982-08-04	Feet below surface:	12.98
Feet to sea level:	Not Reported	Note:	Not Reported
Level reading date:	1982-07-30	Feet below surface:	12.85
Feet to sea level:	Not Reported	Note:	Not Reported
Level reading date:	1982-07-29	Feet below surface:	12.71
Feet to sea level:	Not Reported	Note:	Not Reported
Level reading date:	1982-07-28	Feet below surface:	12.72
Feet to sea level:	Not Reported	Note:	Not Reported
Level reading date:	1982-07-27	Feet below surface:	12.71
Feet to sea level:	Not Reported	Note:	Not Reported
Level reading date:	1982-07-26	Feet below surface:	12.68
Feet to sea level:	Not Reported	Note:	Not Reported
Level reading date:	1982-07-25	Feet below surface:	12.60
Feet to sea level:	Not Reported	Note:	Not Reported
Level reading date:	1982-07-24	Feet below surface:	12.55
Feet to sea level:	Not Reported	Note:	Not Reported

Docusign Envelope ID: 3773F87A-0B89-4932-BA2C-CA8383B3EEAD

Level reading date:	1982-07-23	Feet below surface:	12.50
Feet to sea level:	Not Reported	Note:	Not Reported
Level reading date:	1982-07-22	Feet below surface:	12.40
Feet to sea level:	Not Reported	Note:	Not Reported
Level reading date:	1982-07-21	Feet below surface:	12.31
Feet to sea level:	Not Reported	Note:	Not Reported
Level reading date:	1982-07-20	Feet below surface:	12.24
Feet to sea level:	Not Reported	Note:	Not Reported
Level reading date:	1982-07-19	Feet below surface:	12.22
Feet to sea level:	Not Reported	Note:	Not Reported
Level reading date:	1982-07-18	Feet below surface:	12.30
Feet to sea level:	Not Reported	Note:	Not Reported
Level reading date:	1982-07-17	Feet below surface:	12.35
Feet to sea level:	Not Reported	Note:	Not Reported
Level reading date:	1982-07-16	Feet below surface:	12.50
Feet to sea level:	Not Reported	Note:	Not Reported
Level reading date:	1982-07-15	Feet below surface:	12.38
Feet to sea level:	Not Reported	Note:	Not Reported
Level reading date:	1982-07-14	Feet below surface:	12.30
Feet to sea level:	Not Reported	Note:	Not Reported
Level reading date:	1982-07-13	Feet below surface:	12.21
Feet to sea level:	Not Reported	Note:	Not Reported
Level reading date:	1982-07-12	Feet below surface:	12.11
Feet to sea level:	Not Reported	Note:	Not Reported
Level reading date:	1982-07-11	Feet below surface:	12.01
Feet to sea level:	Not Reported	Note:	Not Reported
Level reading date:	1982-07-10	Feet below surface:	11.96
Feet to sea level:	Not Reported	Note:	Not Reported
Level reading date:	1982-07-09	Feet below surface:	11.94
Feet to sea level:	Not Reported	Note:	Not Reported
Level reading date:	1982-07-08	Feet below surface:	11.85
Feet to sea level:	Not Reported	Note:	Not Reported
Level reading date:	1982-07-07	Feet below surface:	11.75
Feet to sea level:	Not Reported	Note:	Not Reported
Level reading date:	1982-07-06	Feet below surface:	11.76
Feet to sea level:	Not Reported	Note:	Not Reported
Level reading date:	1982-07-04	Feet below surface:	11.60
Feet to sea level:	Not Reported	Note:	Not Reported
Level reading date:	1982-07-03	Feet below surface:	11.57
Feet to sea level:	Not Reported	Note:	Not Reported
Level reading date:	1982-07-02	Feet below surface:	11.56
Feet to sea level:	Not Reported	Note:	Not Reported

Docusign Envelope ID: 3773F87A-0B89-4932-BA2C-CA8383B3EEAD

Level reading date:	1982-07-01	Feet below surface:	11.48
Feet to sea level:	Not Reported	Note:	Not Reported
Level reading date:	1982-06-30	Feet below surface:	11.38
Feet to sea level:	Not Reported	Note:	Not Reported
Level reading date:	1982-06-29	Feet below surface:	11.25
Feet to sea level:	Not Reported	Note:	Not Reported
Level reading date:	1982-06-28	Feet below surface:	11.20
Feet to sea level:	Not Reported	Note:	Not Reported
Level reading date:	1982-06-27	Feet below surface:	11.09
Feet to sea level:	Not Reported	Note:	Not Reported
Level reading date:	1982-06-26	Feet below surface:	11.00
Feet to sea level:	Not Reported	Note:	Not Reported
Level reading date:	1982-06-25	Feet below surface:	10.91
Feet to sea level:	Not Reported	Note:	Not Reported
Level reading date:	1982-06-24	Feet below surface:	10.70
Feet to sea level:	Not Reported	Note:	Not Reported
Level reading date:	1982-06-23	Feet below surface:	10.55
Feet to sea level:	Not Reported	Note:	Not Reported
Level reading date:	1982-06-22	Feet below surface:	10.38
Feet to sea level:	Not Reported	Note:	Not Reported
Level reading date:	1982-06-21	Feet below surface:	10.20
Feet to sea level:	Not Reported	Note:	Not Reported
Level reading date:	1982-06-20	Feet below surface:	10.06
Feet to sea level:	Not Reported	Note:	Not Reported
Level reading date:	1982-06-19	Feet below surface:	10.04
Feet to sea level:	Not Reported	Note:	Not Reported
Level reading date:	1982-06-18	Feet below surface:	10.01
Feet to sea level:	Not Reported	Note:	Not Reported
Level reading date:	1982-06-17	Feet below surface:	9.88
Feet to sea level:	Not Reported	Note:	Not Reported
Level reading date:	1982-06-16	Feet below surface:	9.71
Feet to sea level:	Not Reported	Note:	Not Reported
Level reading date:	1982-06-15	Feet below surface:	9.51
Feet to sea level:	Not Reported	Note:	Not Reported
Level reading date:	1982-06-14	Feet below surface:	9.26
Feet to sea level:	Not Reported	Note:	Not Reported
Level reading date:	1982-06-13	Feet below surface:	9.00
Feet to sea level:	Not Reported	Note:	Not Reported
Level reading date:	1982-06-12	Feet below surface:	8.78
Feet to sea level:	Not Reported	Note:	Not Reported
Level reading date:	1982-06-11	Feet below surface:	8.52
Feet to sea level:	Not Reported	Note:	Not Reported

Docusign Envelope ID: 3773F87A-0B89-4932-BA2C-CA8383B3EEAD

Level reading date:	1982-06-10	Feet below surface:	8.22
Feet to sea level:	Not Reported	Note:	Not Reported
Level reading date:	1982-06-09	Feet below surface:	7.92
Feet to sea level:	Not Reported	Note:	Not Reported
Level reading date:	1982-06-08	Feet below surface:	7.60
Feet to sea level:	Not Reported	Note:	Not Reported
Level reading date:	1982-06-07	Feet below surface:	7.30
Feet to sea level:	Not Reported	Note:	Not Reported
Level reading date:	1982-06-06	Feet below surface:	6.88
Feet to sea level:	Not Reported	Note:	Not Reported
Level reading date:	1982-06-05	Feet below surface:	6.49
Feet to sea level:	Not Reported	Note:	Not Reported
Level reading date:	1982-06-04	Feet below surface:	5.76
Feet to sea level:	Not Reported	Note:	Not Reported
Level reading date:	1982-06-03	Feet below surface:	5.41
Feet to sea level:	Not Reported	Note:	Not Reported
Level reading date:	1982-06-02	Feet below surface:	4.97
Feet to sea level:	Not Reported	Note:	Not Reported
Level reading date:	1982-06-01	Feet below surface:	4.37
Feet to sea level:	Not Reported	Note:	Not Reported
Level reading date:	1982-05-31	Feet below surface:	3.72
Feet to sea level:	Not Reported	Note:	Not Reported
Level reading date:	1982-05-30	Feet below surface:	3.09
Feet to sea level:	Not Reported	Note:	Not Reported
Level reading date:	1982-05-29	Feet below surface:	2.42
Feet to sea level:	Not Reported	Note:	Not Reported
Level reading date:	1982-05-28	Feet below surface:	1.74
Feet to sea level:	Not Reported	Note:	Not Reported
Level reading date:	1982-05-27	Feet below surface:	1.05
Feet to sea level:	Not Reported	Note:	Not Reported
Level reading date:	1982-05-26	Feet below surface:	0.39
Feet to sea level:	Not Reported	Note:	Not Reported
Level reading date:	1982-05-25	Feet below surface:	0.02
Feet to sea level:	Not Reported	Note:	Not Reported
Level reading date:	1982-05-24	Feet below surface:	-0.19
Feet to sea level:	Not Reported	Note:	Not Reported
Level reading date:	1982-05-23	Feet below surface:	-0.11
Feet to sea level:	Not Reported	Note:	Not Reported
Level reading date:	1982-05-22	Feet below surface:	0.03
Feet to sea level:	Not Reported	Note:	Not Reported
Level reading date:	1982-05-21	Feet below surface:	0.22
Feet to sea level:	Not Reported	Note:	Not Reported

Docusign Envelope ID: 3773F87A-0B89-4932-BA2C-CA8383B3EEAD

Level reading date:	1982-05-20	Feet below surface:	0.32
Feet to sea level:	Not Reported	Note:	Not Reported
Level reading date:	1982-05-19	Feet below surface:	0.34
Feet to sea level:	Not Reported	Note:	Not Reported
Level reading date:	1982-05-18	Feet below surface:	0.29
Feet to sea level:	Not Reported	Note:	Not Reported
Level reading date:	1982-05-17	Feet below surface:	0.29
Feet to sea level:	Not Reported	Note:	Not Reported
Level reading date:	1982-05-16	Feet below surface:	0.24
Feet to sea level:	Not Reported	Note:	Not Reported
Level reading date:	1982-05-15	Feet below surface:	0.34
Feet to sea level:	Not Reported	Note:	Not Reported
Level reading date:	1982-05-14	Feet below surface:	0.42
Feet to sea level:	Not Reported	Note:	Not Reported
Level reading date:	1982-05-13	Feet below surface:	0.34
Feet to sea level:	Not Reported	Note:	Not Reported
Level reading date:	1982-05-12	Feet below surface:	0.35
Feet to sea level:	Not Reported	Note:	Not Reported
Level reading date:	1982-05-11	Feet below surface:	0.26
Feet to sea level:	Not Reported	Note:	Not Reported
Level reading date:	1982-05-10	Feet below surface:	0.25
Feet to sea level:	Not Reported	Note:	Not Reported
Level reading date:	1982-05-09	Feet below surface:	0.19
Feet to sea level:	Not Reported	Note:	Not Reported
Level reading date:	1982-05-08	Feet below surface:	0.29
Feet to sea level:	Not Reported	Note:	Not Reported
Level reading date:	1982-05-07	Feet below surface:	0.47
Feet to sea level:	Not Reported	Note:	Not Reported
Level reading date:	1982-05-06	Feet below surface:	0.39
Feet to sea level:	Not Reported	Note:	Not Reported
Level reading date:	1982-05-05	Feet below surface:	0.45
Feet to sea level:	Not Reported	Note:	Not Reported
Level reading date:	1982-05-04	Feet below surface:	0.30
Feet to sea level:	Not Reported	Note:	Not Reported
Level reading date:	1982-05-03	Feet below surface:	0.34
Feet to sea level:	Not Reported	Note:	Not Reported
Level reading date:	1982-05-02	Feet below surface:	0.36
Feet to sea level:	Not Reported	Note:	Not Reported
Level reading date:	1982-05-01	Feet below surface:	0.43
Feet to sea level:	Not Reported	Note:	Not Reported
Level reading date:	1982-04-30	Feet below surface:	0.50
Feet to sea level:	Not Reported	Note:	Not Reported

Docusign Envelope ID: 3773F87A-0B89-4932-BA2C-CA8383B3EEAD

Level reading date:	1982-04-29	Feet below surface:	0.48
Feet to sea level:	Not Reported	Note:	Not Reported
Level reading date:	1982-04-28	Feet below surface:	0.46
Feet to sea level:	Not Reported	Note:	Not Reported
Level reading date:	1982-04-27	Feet below surface:	0.50
Feet to sea level:	Not Reported	Note:	Not Reported
Level reading date:	1982-04-26	Feet below surface:	0.50
Feet to sea level:	Not Reported	Note:	Not Reported
Level reading date:	1982-04-25	Feet below surface:	0.48
Feet to sea level:	Not Reported	Note:	Not Reported
Level reading date:	1982-04-24	Feet below surface:	0.61
Feet to sea level:	Not Reported	Note:	Not Reported
Level reading date:	1982-04-23	Feet below surface:	0.80
Feet to sea level:	Not Reported	Note:	Not Reported
Level reading date:	1982-04-22	Feet below surface:	0.89
Feet to sea level:	Not Reported	Note:	Not Reported
Level reading date:	1982-04-21	Feet below surface:	0.93
Feet to sea level:	Not Reported	Note:	Not Reported
Level reading date:	1982-04-20	Feet below surface:	0.99
Feet to sea level:	Not Reported	Note:	Not Reported
Level reading date:	1982-04-19	Feet below surface:	1.00
Feet to sea level:	Not Reported	Note:	Not Reported
Level reading date:	1982-04-18	Feet below surface:	1.04
Feet to sea level:	Not Reported	Note:	Not Reported
Level reading date:	1982-04-17	Feet below surface:	1.20
Feet to sea level:	Not Reported	Note:	Not Reported
Level reading date:	1982-04-16	Feet below surface:	1.30
Feet to sea level:	Not Reported	Note:	Not Reported
Level reading date:	1982-04-15	Feet below surface:	1.30
Feet to sea level:	Not Reported	Note:	Not Reported
Level reading date:	1982-04-14	Feet below surface:	1.33
Feet to sea level:	Not Reported	Note:	Not Reported
Level reading date:	1982-04-13	Feet below surface:	1.40
Feet to sea level:	Not Reported	Note:	Not Reported
Level reading date:	1982-04-12	Feet below surface:	1.43
Feet to sea level:	Not Reported	Note:	Not Reported
Level reading date:	1982-04-11	Feet below surface:	1.42
Feet to sea level:	Not Reported	Note:	Not Reported
Level reading date:	1982-04-10	Feet below surface:	1.61
Feet to sea level:	Not Reported	Note:	Not Reported
Level reading date:	1982-04-09	Feet below surface:	1.80
Feet to sea level:	Not Reported	Note:	Not Reported

Docusign Envelope ID: 3773F87A-0B89-4932-BA2C-CA8383B3EEAD

Level reading date:	1982-04-08	Feet below surface:	1.84
Feet to sea level:	Not Reported	Note:	Not Reported
Level reading date:	1982-04-06	Feet below surface:	2.20
Feet to sea level:	Not Reported	Note:	Not Reported
Level reading date:	1982-04-05	Feet below surface:	2.25
Feet to sea level:	Not Reported	Note:	Not Reported
Level reading date:	1982-04-04	Feet below surface:	2.41
Feet to sea level:	Not Reported	Note:	Not Reported
Level reading date:	1982-04-03	Feet below surface:	2.60
Feet to sea level:	Not Reported	Note:	Not Reported
Level reading date:	1982-04-02	Feet below surface:	2.80
Feet to sea level:	Not Reported	Note:	Not Reported
Level reading date:	1982-04-01	Feet below surface:	3.00
Feet to sea level:	Not Reported	Note:	Not Reported
Level reading date:	1982-03-31	Feet below surface:	3.11
Feet to sea level:	Not Reported	Note:	Not Reported
Level reading date:	1982-03-30	Feet below surface:	3.49
Feet to sea level:	Not Reported	Note:	Not Reported
Level reading date:	1982-03-29	Feet below surface:	3.71
Feet to sea level:	Not Reported	Note:	Not Reported
Level reading date:	1982-03-28	Feet below surface:	3.95
Feet to sea level:	Not Reported	Note:	Not Reported
Level reading date:	1982-03-27	Feet below surface:	4.26
Feet to sea level:	Not Reported	Note:	Not Reported
Level reading date:	1982-03-26	Feet below surface:	4.49
Feet to sea level:	Not Reported	Note:	Not Reported
Level reading date:	1982-03-25	Feet below surface:	4.35
Feet to sea level:	Not Reported	Note:	Not Reported
Level reading date:	1982-03-24	Feet below surface:	4.02
Feet to sea level:	Not Reported	Note:	Not Reported
Level reading date:	1982-03-23	Feet below surface:	3.73
Feet to sea level:	Not Reported	Note:	Not Reported
Level reading date:	1982-03-22	Feet below surface:	3.59
Feet to sea level:	Not Reported	Note:	Not Reported
Level reading date:	1982-03-21	Feet below surface:	3.79
Feet to sea level:	Not Reported	Note:	Not Reported
Level reading date:	1982-03-20	Feet below surface:	4.11
Feet to sea level:	Not Reported	Note:	Not Reported
Level reading date:	1982-03-19	Feet below surface:	4.48
Feet to sea level:	Not Reported	Note:	Not Reported
Level reading date:	1982-03-18	Feet below surface:	4.76
Feet to sea level:	Not Reported	Note:	Not Reported

Docusign Envelope ID: 3773F87A-0B89-4932-BA2C-CA8383B3EEAD

Level reading date:	1982-03-17	Feet below surface:	4.92
Feet to sea level:	Not Reported	Note:	Not Reported
Level reading date:	1982-03-16	Feet below surface:	5.02
Feet to sea level:	Not Reported	Note:	Not Reported
Level reading date:	1982-03-15	Feet below surface:	4.94
Feet to sea level:	Not Reported	Note:	Not Reported
Level reading date:	1982-03-14	Feet below surface:	4.56
Feet to sea level:	Not Reported	Note:	Not Reported
Level reading date:	1982-03-13	Feet below surface:	4.30
Feet to sea level:	Not Reported	Note:	Not Reported
Level reading date:	1982-03-12	Feet below surface:	3.90
Feet to sea level:	Not Reported	Note:	Not Reported
Level reading date:	1982-03-11	Feet below surface:	3.42
Feet to sea level:	Not Reported	Note:	Not Reported
Level reading date:	1982-03-10	Feet below surface:	2.90
Feet to sea level:	Not Reported	Note:	Not Reported
Level reading date:	1982-03-09	Feet below surface:	0.89
Feet to sea level:	Not Reported	Note:	Not Reported
Level reading date:	1982-03-08	Feet below surface:	1.08
Feet to sea level:	Not Reported	Note:	Not Reported
Level reading date:	1982-03-07	Feet below surface:	0.86
Feet to sea level:	Not Reported	Note:	Not Reported
Level reading date:	1982-03-06	Feet below surface:	0.93
Feet to sea level:	Not Reported	Note:	Not Reported
Level reading date:	1982-03-05	Feet below surface:	1.09
Feet to sea level:	Not Reported	Note:	Not Reported
Level reading date:	1982-03-04	Feet below surface:	0.99
Feet to sea level:	Not Reported	Note:	Not Reported
Level reading date:	1982-03-03	Feet below surface:	0.95
Feet to sea level:	Not Reported	Note:	Not Reported
Level reading date:	1982-03-02	Feet below surface:	0.92
Feet to sea level:	Not Reported	Note:	Not Reported
Level reading date:	1982-02-27	Feet below surface:	1.00
Feet to sea level:	Not Reported	Note:	Not Reported
Level reading date:	1982-02-26	Feet below surface:	1.10
Feet to sea level:	Not Reported	Note:	Not Reported
Level reading date:	1982-02-25	Feet below surface:	1.15
Feet to sea level:	Not Reported	Note:	Not Reported
Level reading date:	1982-02-24	Feet below surface:	1.20
Feet to sea level:	Not Reported	Note:	Not Reported
Level reading date:	1982-02-23	Feet below surface:	1.20
Feet to sea level:	Not Reported	Note:	Not Reported

Docusign Envelope ID: 3773F87A-0B89-4932-BA2C-CA8383B3EEAD

Level reading date:	1982-02-22	Feet below surface:	1.20
Feet to sea level:	Not Reported	Note:	Not Reported
Level reading date:	1982-02-21	Feet below surface:	1.20
Feet to sea level:	Not Reported	Note:	Not Reported
Level reading date:	1982-02-20	Feet below surface:	1.30
Feet to sea level:	Not Reported	Note:	Not Reported
Level reading date:	1982-02-19	Feet below surface:	1.35
Feet to sea level:	Not Reported	Note:	Not Reported
Level reading date:	1982-02-18	Feet below surface:	1.31
Feet to sea level:	Not Reported	Note:	Not Reported
Level reading date:	1982-02-17	Feet below surface:	1.30
Feet to sea level:	Not Reported	Note:	Not Reported
Level reading date:	1982-02-16	Feet below surface:	1.30
Feet to sea level:	Not Reported	Note:	Not Reported
Level reading date:	1982-02-15	Feet below surface:	1.30
Feet to sea level:	Not Reported	Note:	Not Reported
Level reading date:	1982-02-14	Feet below surface:	1.31
Feet to sea level:	Not Reported	Note:	Not Reported
Level reading date:	1982-02-13	Feet below surface:	1.40
Feet to sea level:	Not Reported	Note:	Not Reported
Level reading date:	1982-02-12	Feet below surface:	1.50
Feet to sea level:	Not Reported	Note:	Not Reported
Level reading date:	1982-02-11	Feet below surface:	1.51
Feet to sea level:	Not Reported	Note:	Not Reported
Level reading date:	1982-02-10	Feet below surface:	1.39
Feet to sea level:	Not Reported	Note:	Not Reported
Level reading date:	1982-02-09	Feet below surface:	1.44
Feet to sea level:	Not Reported	Note:	Not Reported
Level reading date:	1982-02-08	Feet below surface:	1.42
Feet to sea level:	Not Reported	Note:	Not Reported
Level reading date:	1982-02-07	Feet below surface:	1.45
Feet to sea level:	Not Reported	Note:	Not Reported
Level reading date:	1982-02-06	Feet below surface:	1.58
Feet to sea level:	Not Reported	Note:	Not Reported
Level reading date:	1982-02-05	Feet below surface:	1.67
Feet to sea level:	Not Reported	Note:	Not Reported
Level reading date:	1982-02-04	Feet below surface:	1.68
Feet to sea level:	Not Reported	Note:	Not Reported
Level reading date:	1982-02-03	Feet below surface:	1.69
Feet to sea level:	Not Reported	Note:	Not Reported
Level reading date:	1982-02-02	Feet below surface:	1.79
Feet to sea level:	Not Reported	Note:	Not Reported

Docusign Envelope ID: 3773F87A-0B89-4932-BA2C-CA8383B3EEAD

GEOCHECK® - PHYSICAL SETTING SOURCE MAP FINDINGS

Level reading date:	1982-02-01	Feet below surface:	1.79
Feet to sea level:	Not Reported	Note:	Not Reported
Level reading date:	1982-01-31	Feet below surface:	1.80
Feet to sea level:	Not Reported	Note:	Not Reported
Level reading date:	1982-01-30	Feet below surface:	1.90
Feet to sea level:	Not Reported	Note:	Not Reported
Level reading date:	1982-01-29	Feet below surface:	1.98
Feet to sea level:	Not Reported	Note:	Not Reported
Level reading date:	1982-01-28	Feet below surface:	1.99
Feet to sea level:	Not Reported	Note:	Not Reported
Level reading date:	1982-01-27	Feet below surface:	2.08
Feet to sea level:	Not Reported	Note:	Not Reported
Level reading date:	1982-01-26	Feet below surface:	2.12
Feet to sea level:	Not Reported	Note:	Not Reported
Level reading date:	1982-01-25	Feet below surface:	2.19
Feet to sea level:	Not Reported	Note:	Not Reported
Level reading date:	1982-01-24	Feet below surface:	2.25
Feet to sea level:	Not Reported	Note:	Not Reported
Level reading date:	1982-01-23	Feet below surface:	2.41
Feet to sea level:	Not Reported	Note:	Not Reported
Level reading date:	1982-01-22	Feet below surface:	2.58
Feet to sea level:	Not Reported	Note:	Not Reported
Level reading date:	1982-01-21	Feet below surface:	2.61
Feet to sea level:	Not Reported	Note:	Not Reported
Level reading date:	1982-01-20	Feet below surface:	2.62
Feet to sea level:	Not Reported	Note:	Not Reported
Level reading date:	1982-01-19	Feet below surface:	2.79
Feet to sea level:	Not Reported	Note:	Not Reported
Level reading date:	1982-01-18	Feet below surface:	2.94
Feet to sea level:	Not Reported	Note:	Not Reported
Level reading date:	1982-01-17	Feet below surface:	3.02
Feet to sea level:	Not Reported	Note:	Not Reported
Level reading date:	1982-01-16	Feet below surface:	3.20
Feet to sea level:	Not Reported	Note:	Not Reported
Level reading date:	1982-01-15	Feet below surface:	3.28
Feet to sea level:	Not Reported	Note:	Not Reported
Level reading date:	1982-01-12	Feet below surface:	2.61
Feet to sea level:	Not Reported	Note:	Not Reported
Level reading date:	1982-01-10	Feet below surface:	2.35
Feet to sea level:	Not Reported	Note:	Not Reported
Level reading date:	1982-01-09	Feet below surface:	2.46
Feet to sea level:	Not Reported	Note:	Not Reported

Docusign Envelope ID: 3773F87A-0B89-4932-BA2C-CA8383B3EEAD

GEOCHECK® - PHYSICAL SETTING SOURCE MAP FINDINGS

Level reading date:	1982-01-08	Feet below surface:	2.60
Feet to sea level:	Not Reported	Note:	Not Reported
Level reading date:	1982-01-07	Feet below surface:	2.69
Feet to sea level:	Not Reported	Note:	Not Reported
Level reading date:	1982-01-06	Feet below surface:	2.67
Feet to sea level:	Not Reported	Note:	Not Reported
Level reading date:	1982-01-05	Feet below surface:	2.66
Feet to sea level:	Not Reported	Note:	Not Reported
Level reading date:	1982-01-04	Feet below surface:	2.72
Feet to sea level:	Not Reported	Note:	Not Reported
Level reading date:	1982-01-03	Feet below surface:	2.82
Feet to sea level:	Not Reported	Note:	Not Reported
Level reading date:	1982-01-02	Feet below surface:	2.88
Feet to sea level:	Not Reported	Note:	Not Reported
Level reading date:	1982-01-01	Feet below surface:	2.90
Feet to sea level:	Not Reported	Note:	Not Reported
Level reading date:	1981-12-31	Feet below surface:	2.88
Feet to sea level:	Not Reported	Note:	Not Reported
Level reading date:	1981-12-30	Feet below surface:	2.93
Feet to sea level:	Not Reported	Note:	Not Reported
Level reading date:	1981-12-29	Feet below surface:	2.93
Feet to sea level:	Not Reported	Note:	Not Reported
Level reading date:	1981-12-28	Feet below surface:	3.02
Feet to sea level:	Not Reported	Note:	Not Reported
Level reading date:	1981-12-27	Feet below surface:	3.05
Feet to sea level:	Not Reported	Note:	Not Reported
Level reading date:	1981-12-26	Feet below surface:	3.16
Feet to sea level:	Not Reported	Note:	Not Reported
Level reading date:	1981-12-25	Feet below surface:	3.27
Feet to sea level:	Not Reported	Note:	Not Reported
Level reading date:	1981-12-24	Feet below surface:	3.40
Feet to sea level:	Not Reported	Note:	Not Reported
Level reading date:	1981-12-23	Feet below surface:	3.46
Feet to sea level:	Not Reported	Note:	Not Reported
Level reading date:	1981-12-22	Feet below surface:	3.57
Feet to sea level:	Not Reported	Note:	Not Reported
Level reading date:	1981-12-21	Feet below surface:	3.58
Feet to sea level:	Not Reported	Note:	Not Reported
Level reading date:	1981-12-20	Feet below surface:	3.62
Feet to sea level:	Not Reported	Note:	Not Reported
Level reading date:	1981-12-19	Feet below surface:	3.72
Feet to sea level:	Not Reported	Note:	Not Reported

Docusign Envelope ID: 3773F87A-0B89-4932-BA2C-CA8383B3EEAD

Level reading date:	1981-12-18	Feet below surface:	3.81
Feet to sea level:	Not Reported	Note:	Not Reported
Level reading date:	1981-12-17	Feet below surface:	3.88
Feet to sea level:	Not Reported	Note:	Not Reported
Level reading date:	1981-12-16	Feet below surface:	3.93
Feet to sea level:	Not Reported	Note:	Not Reported
Level reading date:	1981-12-15	Feet below surface:	4.00
Feet to sea level:	Not Reported	Note:	Not Reported
Level reading date:	1981-12-14	Feet below surface:	4.10
Feet to sea level:	Not Reported	Note:	Not Reported
Level reading date:	1981-12-13	Feet below surface:	4.21
Feet to sea level:	Not Reported	Note:	Not Reported
Level reading date:	1981-12-12	Feet below surface:	4.32
Feet to sea level:	Not Reported	Note:	Not Reported
Level reading date:	1981-12-11	Feet below surface:	4.48
Feet to sea level:	Not Reported	Note:	Not Reported
Level reading date:	1981-12-10	Feet below surface:	4.58
Feet to sea level:	Not Reported	Note:	Not Reported
Level reading date:	1981-12-09	Feet below surface:	4.68
Feet to sea level:	Not Reported	Note:	Not Reported
Level reading date:	1981-12-08	Feet below surface:	4.70
Feet to sea level:	Not Reported	Note:	Not Reported
Level reading date:	1981-12-07	Feet below surface:	4.70
Feet to sea level:	Not Reported	Note:	Not Reported
Level reading date:	1981-12-06	Feet below surface:	4.38
Feet to sea level:	Not Reported	Note:	Not Reported
Level reading date:	1981-12-05	Feet below surface:	4.55
Feet to sea level:	Not Reported	Note:	Not Reported
Level reading date:	1981-12-04	Feet below surface:	4.71
Feet to sea level:	Not Reported	Note:	Not Reported
Level reading date:	1981-12-03	Feet below surface:	4.83
Feet to sea level:	Not Reported	Note:	Not Reported
Level reading date:	1981-12-02	Feet below surface:	4.97
Feet to sea level:	Not Reported	Note:	Not Reported
Level reading date:	1981-12-01	Feet below surface:	5.09
Feet to sea level:	Not Reported	Note:	Not Reported
Level reading date:	1981-11-30	Feet below surface:	5.20
Feet to sea level:	Not Reported	Note:	Not Reported
Level reading date:	1981-11-29	Feet below surface:	5.33
Feet to sea level:	Not Reported	Note:	Not Reported
Level reading date:	1981-11-28	Feet below surface:	5.46
Feet to sea level:	Not Reported	Note:	Not Reported

Docusign Envelope ID: 3773F87A-0B89-4932-BA2C-CA8383B3EEAD

Level reading date:	1981-11-27	Feet below surface:	5.60
Feet to sea level:	Not Reported	Note:	Not Reported
Level reading date:	1981-11-26	Feet below surface:	5.79
Feet to sea level:	Not Reported	Note:	Not Reported
Level reading date:	1981-11-25	Feet below surface:	6.01
Feet to sea level:	Not Reported	Note:	Not Reported
Level reading date:	1981-11-24	Feet below surface:	6.35
Feet to sea level:	Not Reported	Note:	Not Reported
Level reading date:	1981-11-22	Feet below surface:	6.62
Feet to sea level:	Not Reported	Note:	Not Reported
Level reading date:	1981-11-21	Feet below surface:	6.91
Feet to sea level:	Not Reported	Note:	Not Reported
Level reading date:	1981-11-20	Feet below surface:	7.19
Feet to sea level:	Not Reported	Note:	Not Reported
Level reading date:	1981-11-19	Feet below surface:	7.42
Feet to sea level:	Not Reported	Note:	Not Reported
Level reading date:	1981-11-18	Feet below surface:	7.65
Feet to sea level:	Not Reported	Note:	Not Reported
Level reading date:	1981-11-17	Feet below surface:	8.30
Feet to sea level:	Not Reported	Note:	Not Reported
Level reading date:	1981-11-16	Feet below surface:	8.20
Feet to sea level:	Not Reported	Note:	Not Reported
Level reading date:	1981-11-15	Feet below surface:	8.50
Feet to sea level:	Not Reported	Note:	Not Reported
Level reading date:	1981-11-14	Feet below surface:	8.88
Feet to sea level:	Not Reported	Note:	Not Reported
Level reading date:	1981-11-13	Feet below surface:	9.29
Feet to sea level:	Not Reported	Note:	Not Reported
Level reading date:	1981-11-12	Feet below surface:	9.69
Feet to sea level:	Not Reported	Note:	Not Reported
Level reading date:	1981-11-11	Feet below surface:	10.12
Feet to sea level:	Not Reported	Note:	Not Reported
Level reading date:	1981-11-10	Feet below surface:	10.65
Feet to sea level:	Not Reported	Note:	Not Reported
Level reading date:	1981-11-09	Feet below surface:	11.10
Feet to sea level:	Not Reported	Note:	Not Reported
Level reading date:	1981-11-08	Feet below surface:	11.52
Feet to sea level:	Not Reported	Note:	Not Reported
Level reading date:	1981-11-07	Feet below surface:	11.90
Feet to sea level:	Not Reported	Note:	Not Reported
Level reading date:	1981-11-06	Feet below surface:	12.01
Feet to sea level:	Not Reported	Note:	Not Reported

Docusign Envelope ID: 3773F87A-0B89-4932-BA2C-CA8383B3EEAD

Level reading date:	1981-11-05	Feet below surface:	11.36
Feet to sea level:	Not Reported	Note:	Not Reported
Level reading date:	1981-11-04	Feet below surface:	10.16
Feet to sea level:	Not Reported	Note:	Not Reported
Level reading date:	1981-11-03	Feet below surface:	9.00
Feet to sea level:	Not Reported	Note:	Not Reported
Level reading date:	1981-11-02	Feet below surface:	8.07
Feet to sea level:	Not Reported	Note:	Not Reported
Level reading date:	1981-11-01	Feet below surface:	7.76
Feet to sea level:	Not Reported	Note:	Not Reported
Level reading date:	1981-10-31	Feet below surface:	8.00
Feet to sea level:	Not Reported	Note:	Not Reported
Level reading date:	1981-10-30	Feet below surface:	8.19
Feet to sea level:	Not Reported	Note:	Not Reported
Level reading date:	1981-10-29	Feet below surface:	8.25
Feet to sea level:	Not Reported	Note:	Not Reported
Level reading date:	1981-10-28	Feet below surface:	8.30
Feet to sea level:	Not Reported	Note:	Not Reported
Level reading date:	1981-10-27	Feet below surface:	8.40
Feet to sea level:	Not Reported	Note:	Not Reported
Level reading date:	1981-10-26	Feet below surface:	8.50
Feet to sea level:	Not Reported	Note:	Not Reported
Level reading date:	1981-10-25	Feet below surface:	8.69
Feet to sea level:	Not Reported	Note:	Not Reported
Level reading date:	1981-10-24	Feet below surface:	8.98
Feet to sea level:	Not Reported	Note:	Not Reported
Level reading date:	1981-10-23	Feet below surface:	9.44
Feet to sea level:	Not Reported	Note:	Not Reported
Level reading date:	1981-10-22	Feet below surface:	9.76
Feet to sea level:	Not Reported	Note:	Not Reported
Level reading date:	1981-10-21	Feet below surface:	10.00
Feet to sea level:	Not Reported	Note:	Not Reported
Level reading date:	1981-10-20	Feet below surface:	10.22
Feet to sea level:	Not Reported	Note:	Not Reported
Level reading date:	1981-10-19	Feet below surface:	10.47
Feet to sea level:	Not Reported	Note:	Not Reported
Level reading date:	1981-10-18	Feet below surface:	10.74
Feet to sea level:	Not Reported	Note:	Not Reported
Level reading date:	1981-10-17	Feet below surface:	11.10
Feet to sea level:	Not Reported	Note:	Not Reported
Level reading date:	1981-10-16	Feet below surface:	11.41
Feet to sea level:	Not Reported	Note:	Not Reported

Docusign Envelope ID: 3773F87A-0B89-4932-BA2C-CA8383B3EEAD

Level reading date:	1981-10-15	Feet below surface:	11.67
Feet to sea level:	Not Reported	Note:	Not Reported
Level reading date:	1981-10-14	Feet below surface:	11.93
Feet to sea level:	Not Reported	Note:	Not Reported
Level reading date:	1981-10-13	Feet below surface:	12.30
Feet to sea level:	Not Reported	Note:	Not Reported
Level reading date:	1981-10-12	Feet below surface:	12.59
Feet to sea level:	Not Reported	Note:	Not Reported
Level reading date:	1981-10-11	Feet below surface:	13.00
Feet to sea level:	Not Reported	Note:	Not Reported
Level reading date:	1981-10-10	Feet below surface:	13.50
Feet to sea level:	Not Reported	Note:	Not Reported
Level reading date:	1981-10-09	Feet below surface:	14.01
Feet to sea level:	Not Reported	Note:	Not Reported
Level reading date:	1981-10-08	Feet below surface:	14.59
Feet to sea level:	Not Reported	Note:	Not Reported
Level reading date:	1981-10-07	Feet below surface:	15.10
Feet to sea level:	Not Reported	Note:	Not Reported
Level reading date:	1981-10-06	Feet below surface:	15.70
Feet to sea level:	Not Reported	Note:	Not Reported
Level reading date:	1981-10-05	Feet below surface:	16.33
Feet to sea level:	Not Reported	Note:	Not Reported
Level reading date:	1981-10-04	Feet below surface:	16.95
Feet to sea level:	Not Reported	Note:	Not Reported
Level reading date:	1981-10-03	Feet below surface:	17.68
Feet to sea level:	Not Reported	Note:	Not Reported
Level reading date:	1981-10-02	Feet below surface:	18.40
Feet to sea level:	Not Reported	Note:	Not Reported
Level reading date:	1981-10-01	Feet below surface:	18.90
Feet to sea level:	Not Reported	Note:	Not Reported
Level reading date:	1981-09-30	Feet below surface:	18.81
Feet to sea level:	Not Reported	Note:	Not Reported
Level reading date:	1981-09-29	Feet below surface:	18.78
Feet to sea level:	Not Reported	Note:	Not Reported
Level reading date:	1981-09-28	Feet below surface:	18.70
Feet to sea level:	Not Reported	Note:	Not Reported
Level reading date:	1981-09-27	Feet below surface:	18.73
Feet to sea level:	Not Reported	Note:	Not Reported
Level reading date:	1981-09-26	Feet below surface:	18.74
Feet to sea level:	Not Reported	Note:	Not Reported
Level reading date:	1981-09-25	Feet below surface:	18.74
Feet to sea level:	Not Reported	Note:	Not Reported

Docusign Envelope ID: 3773F87A-0B89-4932-BA2C-CA8383B3EEAD

Level reading date:	1981-09-23	Feet below surface:	18.85
Feet to sea level:	Not Reported	Note:	Not Reported
Level reading date:	1981-09-22	Feet below surface:	18.76
Feet to sea level:	Not Reported	Note:	Not Reported
Level reading date:	1981-09-21	Feet below surface:	18.65
Feet to sea level:	Not Reported	Note:	Not Reported
Level reading date:	1981-09-20	Feet below surface:	18.59
Feet to sea level:	Not Reported	Note:	Not Reported
Level reading date:	1981-09-19	Feet below surface:	18.59
Feet to sea level:	Not Reported	Note:	Not Reported
Level reading date:	1981-09-18	Feet below surface:	18.58
Feet to sea level:	Not Reported	Note:	Not Reported
Level reading date:	1981-09-17	Feet below surface:	18.50
Feet to sea level:	Not Reported	Note:	Not Reported
Level reading date:	1981-09-16	Feet below surface:	18.43
Feet to sea level:	Not Reported	Note:	Not Reported
Level reading date:	1981-09-15	Feet below surface:	18.39
Feet to sea level:	Not Reported	Note:	Not Reported
Level reading date:	1981-09-14	Feet below surface:	18.53
Feet to sea level:	Not Reported	Note:	Not Reported
Level reading date:	1981-09-13	Feet below surface:	18.52
Feet to sea level:	Not Reported	Note:	Not Reported
Level reading date:	1981-09-12	Feet below surface:	18.60
Feet to sea level:	Not Reported	Note:	Not Reported
Level reading date:	1981-09-11	Feet below surface:	18.67
Feet to sea level:	Not Reported	Note:	Not Reported
Level reading date:	1981-09-10	Feet below surface:	18.49
Feet to sea level:	Not Reported	Note:	Not Reported
Level reading date:	1981-09-09	Feet below surface:	18.58
Feet to sea level:	Not Reported	Note:	Not Reported
Level reading date:	1981-09-08	Feet below surface:	17.78
Feet to sea level:	Not Reported	Note:	Not Reported
Level reading date:	1981-09-07	Feet below surface:	17.72
Feet to sea level:	Not Reported	Note:	Not Reported
Level reading date:	1981-09-06	Feet below surface:	17.76
Feet to sea level:	Not Reported	Note:	Not Reported
Level reading date:	1981-09-05	Feet below surface:	17.72
Feet to sea level:	Not Reported	Note:	Not Reported
Level reading date:	1981-09-04	Feet below surface:	17.71
Feet to sea level:	Not Reported	Note:	Not Reported
Level reading date:	1981-09-03	Feet below surface:	17.69
Feet to sea level:	Not Reported	Note:	Not Reported

Docusign Envelope ID: 3773F87A-0B89-4932-BA2C-CA8383B3EEAD

Level reading date:	1981-09-02	Feet below surface:	17.62
Feet to sea level:	Not Reported	Note:	Not Reported
Level reading date:	1981-09-01	Feet below surface:	17.58
Feet to sea level:	Not Reported	Note:	Not Reported
Level reading date:	1981-08-31	Feet below surface:	17.51
Feet to sea level:	Not Reported	Note:	Not Reported
Level reading date:	1981-08-30	Feet below surface:	17.45
Feet to sea level:	Not Reported	Note:	Not Reported
Level reading date:	1981-08-29	Feet below surface:	17.48
Feet to sea level:	Not Reported	Note:	Not Reported
Level reading date:	1981-08-28	Feet below surface:	17.49
Feet to sea level:	Not Reported	Note:	Not Reported
Level reading date:	1981-08-27	Feet below surface:	17.48
Feet to sea level:	Not Reported	Note:	Not Reported
Level reading date:	1981-08-26	Feet below surface:	17.30
Feet to sea level:	Not Reported	Note:	Not Reported
Level reading date:	1981-08-25	Feet below surface:	17.29
Feet to sea level:	Not Reported	Note:	Not Reported
Level reading date:	1981-08-24	Feet below surface:	17.28
Feet to sea level:	Not Reported	Note:	Not Reported
Level reading date:	1981-08-23	Feet below surface:	17.30
Feet to sea level:	Not Reported	Note:	Not Reported
Level reading date:	1981-08-22	Feet below surface:	17.34
Feet to sea level:	Not Reported	Note:	Not Reported
Level reading date:	1981-08-21	Feet below surface:	17.36
Feet to sea level:	Not Reported	Note:	Not Reported
Level reading date:	1981-08-20	Feet below surface:	17.35
Feet to sea level:	Not Reported	Note:	Not Reported
Level reading date:	1981-08-19	Feet below surface:	17.29
Feet to sea level:	Not Reported	Note:	Not Reported
Level reading date:	1981-08-18	Feet below surface:	17.15
Feet to sea level:	Not Reported	Note:	Not Reported
Level reading date:	1981-08-17	Feet below surface:	17.00
Feet to sea level:	Not Reported	Note:	Not Reported
Level reading date:	1981-08-16	Feet below surface:	16.86
Feet to sea level:	Not Reported	Note:	Not Reported
Level reading date:	1981-08-15	Feet below surface:	16.82
Feet to sea level:	Not Reported	Note:	Not Reported
Level reading date:	1981-08-14	Feet below surface:	16.74
Feet to sea level:	Not Reported	Note:	Not Reported
Level reading date:	1981-08-13	Feet below surface:	16.59
Feet to sea level:	Not Reported	Note:	Not Reported

Docusign Envelope ID: 3773F87A-0B89-4932-BA2C-CA8383B3EEAD

Level reading date:	1981-08-12	Feet below surface:	16.45
Feet to sea level:	Not Reported	Note:	Not Reported
Level reading date:	1981-08-11	Feet below surface:	16.32
Feet to sea level:	Not Reported	Note:	Not Reported
Level reading date:	1981-08-10	Feet below surface:	16.20
Feet to sea level:	Not Reported	Note:	Not Reported
Level reading date:	1981-08-09	Feet below surface:	16.09
Feet to sea level:	Not Reported	Note:	Not Reported
Level reading date:	1981-08-08	Feet below surface:	16.01
Feet to sea level:	Not Reported	Note:	Not Reported
Level reading date:	1981-08-07	Feet below surface:	16.06
Feet to sea level:	Not Reported	Note:	Not Reported
Level reading date:	1981-08-06	Feet below surface:	16.23
Feet to sea level:	Not Reported	Note:	Not Reported
Level reading date:	1981-08-05	Feet below surface:	16.68
Feet to sea level:	Not Reported	Note:	Not Reported
Level reading date:	1981-08-04	Feet below surface:	17.45
Feet to sea level:	Not Reported	Note:	Not Reported
Level reading date:	1981-08-03	Feet below surface:	18.10
Feet to sea level:	Not Reported	Note:	Not Reported
Level reading date:	1981-08-02	Feet below surface:	18.70
Feet to sea level:	Not Reported	Note:	Not Reported
Level reading date:	1981-08-01	Feet below surface:	18.92
Feet to sea level:	Not Reported	Note:	Not Reported
Level reading date:	1981-07-31	Feet below surface:	19.10
Feet to sea level:	Not Reported	Note:	Not Reported
Level reading date:	1981-07-30	Feet below surface:	19.30
Feet to sea level:	Not Reported	Note:	Not Reported
Level reading date:	1981-07-29	Feet below surface:	19.48
Feet to sea level:	Not Reported	Note:	Not Reported
Level reading date:	1981-07-28	Feet below surface:	19.70
Feet to sea level:	Not Reported	Note:	Not Reported
Level reading date:	1981-07-27	Feet below surface:	19.98
Feet to sea level:	Not Reported	Note:	Not Reported
Level reading date:	1981-07-26	Feet below surface:	19.99
Feet to sea level:	Not Reported	Note:	Not Reported
Level reading date:	1981-07-25	Feet below surface:	19.89
Feet to sea level:	Not Reported	Note:	Not Reported
Level reading date:	1981-07-24	Feet below surface:	19.72
Feet to sea level:	Not Reported	Note:	Not Reported
Level reading date:	1981-07-23	Feet below surface:	19.50
Feet to sea level:	Not Reported	Note:	Not Reported

Docusign Envelope ID: 3773F87A-0B89-4932-BA2C-CA8383B3EEAD

Level reading date:	1981-07-22	Feet below surface:	19.28
Feet to sea level:	Not Reported	Note:	Not Reported
Level reading date:	1981-07-21	Feet below surface:	18.99
Feet to sea level:	Not Reported	Note:	Not Reported
Level reading date:	1981-07-20	Feet below surface:	18.69
Feet to sea level:	Not Reported	Note:	Not Reported
Level reading date:	1981-07-19	Feet below surface:	18.41
Feet to sea level:	Not Reported	Note:	Not Reported
Level reading date:	1981-07-18	Feet below surface:	18.21
Feet to sea level:	Not Reported	Note:	Not Reported
Level reading date:	1981-07-17	Feet below surface:	18.00
Feet to sea level:	Not Reported	Note:	Not Reported
Level reading date:	1981-07-16	Feet below surface:	17.73
Feet to sea level:	Not Reported	Note:	Not Reported
Level reading date:	1981-07-15	Feet below surface:	17.44
Feet to sea level:	Not Reported	Note:	Not Reported
Level reading date:	1981-07-14	Feet below surface:	17.17
Feet to sea level:	Not Reported	Note:	Not Reported
Level reading date:	1981-07-13	Feet below surface:	16.82
Feet to sea level:	Not Reported	Note:	Not Reported
Level reading date:	1981-07-12	Feet below surface:	16.45
Feet to sea level:	Not Reported	Note:	Not Reported
Level reading date:	1981-07-11	Feet below surface:	16.10
Feet to sea level:	Not Reported	Note:	Not Reported
Level reading date:	1981-07-10	Feet below surface:	15.64
Feet to sea level:	Not Reported	Note:	Not Reported
Level reading date:	1981-07-09	Feet below surface:	15.17
Feet to sea level:	Not Reported	Note:	Not Reported
Level reading date:	1981-07-08	Feet below surface:	14.57
Feet to sea level:	Not Reported	Note:	Not Reported
Level reading date:	1981-07-07	Feet below surface:	13.83
Feet to sea level:	Not Reported	Note:	Not Reported
Level reading date:	1981-07-06	Feet below surface:	13.08
Feet to sea level:	Not Reported	Note:	Not Reported
Level reading date:	1981-07-05	Feet below surface:	12.32
Feet to sea level:	Not Reported	Note:	Not Reported
Level reading date:	1981-07-04	Feet below surface:	11.60
Feet to sea level:	Not Reported	Note:	Not Reported
Level reading date:	1981-07-03	Feet below surface:	10.90
Feet to sea level:	Not Reported	Note:	Not Reported
Level reading date:	1981-07-02	Feet below surface:	10.47
Feet to sea level:	Not Reported	Note:	Not Reported

Docusign Envelope ID: 3773F87A-0B89-4932-BA2C-CA8383B3EEAD

Level reading date:	1981-07-01	Feet below surface:	10.48
Feet to sea level:	Not Reported	Note:	Not Reported
Level reading date:	1981-06-30	Feet below surface:	11.02
Feet to sea level:	Not Reported	Note:	Not Reported
Level reading date:	1981-06-29	Feet below surface:	11.67
Feet to sea level:	Not Reported	Note:	Not Reported
Level reading date:	1981-06-28	Feet below surface:	12.31
Feet to sea level:	Not Reported	Note:	Not Reported
Level reading date:	1981-06-27	Feet below surface:	12.89
Feet to sea level:	Not Reported	Note:	Not Reported
Level reading date:	1981-06-26	Feet below surface:	13.28
Feet to sea level:	Not Reported	Note:	Not Reported
Level reading date:	1981-06-25	Feet below surface:	12.88
Feet to sea level:	Not Reported	Note:	Not Reported
Level reading date:	1981-06-24	Feet below surface:	12.09
Feet to sea level:	Not Reported	Note:	Not Reported
Level reading date:	1981-06-23	Feet below surface:	11.10
Feet to sea level:	Not Reported	Note:	Not Reported
Level reading date:	1981-06-22	Feet below surface:	10.33
Feet to sea level:	Not Reported	Note:	Not Reported
Level reading date:	1981-06-21	Feet below surface:	9.42
Feet to sea level:	Not Reported	Note:	Not Reported
Level reading date:	1981-06-20	Feet below surface:	8.31
Feet to sea level:	Not Reported	Note:	Not Reported
Level reading date:	1981-06-19	Feet below surface:	7.12
Feet to sea level:	Not Reported	Note:	Not Reported
Level reading date:	1981-06-18	Feet below surface:	5.87
Feet to sea level:	Not Reported	Note:	Not Reported
Level reading date:	1981-06-17	Feet below surface:	4.72
Feet to sea level:	Not Reported	Note:	Not Reported
Level reading date:	1981-06-16	Feet below surface:	3.90
Feet to sea level:	Not Reported	Note:	Not Reported
Level reading date:	1981-06-15	Feet below surface:	3.75
Feet to sea level:	Not Reported	Note:	Not Reported
Level reading date:	1981-06-14	Feet below surface:	3.73
Feet to sea level:	Not Reported	Note:	Not Reported
Level reading date:	1981-06-13	Feet below surface:	3.85
Feet to sea level:	Not Reported	Note:	Not Reported
Level reading date:	1981-06-12	Feet below surface:	3.92
Feet to sea level:	Not Reported	Note:	Not Reported
Level reading date:	1981-06-11	Feet below surface:	3.97
Feet to sea level:	Not Reported	Note:	Not Reported

Docusign Envelope ID: 3773F87A-0B89-4932-BA2C-CA8383B3EEAD

GEOCHECK® - PHYSICAL SETTING SOURCE MAP FINDINGS

Level reading date:	1981-06-10	Feet below surface:	4.05
Feet to sea level:	Not Reported	Note:	Not Reported
Level reading date:	1981-06-09	Feet below surface:	4.10
Feet to sea level:	Not Reported	Note:	Not Reported
Level reading date:	1981-06-08	Feet below surface:	4.16
Feet to sea level:	Not Reported	Note:	Not Reported
Level reading date:	1981-06-07	Feet below surface:	4.19
Feet to sea level:	Not Reported	Note:	Not Reported
Level reading date:	1981-06-06	Feet below surface:	4.27
Feet to sea level:	Not Reported	Note:	Not Reported
Level reading date:	1981-06-05	Feet below surface:	4.29
Feet to sea level:	Not Reported	Note:	Not Reported
Level reading date:	1981-06-04	Feet below surface:	4.25
Feet to sea level:	Not Reported	Note:	Not Reported
Level reading date:	1981-06-03	Feet below surface:	4.29
Feet to sea level:	Not Reported	Note:	Not Reported
Level reading date:	1981-06-02	Feet below surface:	4.37
Feet to sea level:	Not Reported	Note:	Not Reported
Level reading date:	1981-06-01	Feet below surface:	4.47
Feet to sea level:	Not Reported	Note:	Not Reported
Level reading date:	1981-05-31	Feet below surface:	4.57
Feet to sea level:	Not Reported	Note:	Not Reported
Level reading date:	1981-05-30	Feet below surface:	4.77
Feet to sea level:	Not Reported	Note:	Not Reported
Level reading date:	1981-05-29	Feet below surface:	4.97
Feet to sea level:	Not Reported	Note:	Not Reported
Level reading date:	1981-05-28	Feet below surface:	5.05
Feet to sea level:	Not Reported	Note:	Not Reported
Level reading date:	1981-05-27	Feet below surface:	5.10
Feet to sea level:	Not Reported	Note:	Not Reported
Level reading date:	1981-05-26	Feet below surface:	5.30
Feet to sea level:	Not Reported	Note:	Not Reported
Level reading date:	1981-05-25	Feet below surface:	5.25
Feet to sea level:	Not Reported	Note:	Not Reported
Level reading date:	1981-05-24	Feet below surface:	5.35
Feet to sea level:	Not Reported	Note:	Not Reported
Level reading date:	1981-05-23	Feet below surface:	5.48
Feet to sea level:	Not Reported	Note:	Not Reported
Level reading date:	1981-05-22	Feet below surface:	5.60
Feet to sea level:	Not Reported	Note:	Not Reported
Level reading date:	1981-05-21	Feet below surface:	5.69
Feet to sea level:	Not Reported	Note:	Not Reported

Docusign Envelope ID: 3773F87A-0B89-4932-BA2C-CA8383B3EEAD

Level reading date:	1981-05-20	Feet below surface:	5.79
Feet to sea level:	Not Reported	Note:	Not Reported
Level reading date:	1981-05-19	Feet below surface:	5.86
Feet to sea level:	Not Reported	Note:	Not Reported
Level reading date:	1981-05-18	Feet below surface:	6.00
Feet to sea level:	Not Reported	Note:	Not Reported
Level reading date:	1981-05-17	Feet below surface:	6.16
Feet to sea level:	Not Reported	Note:	Not Reported
Level reading date:	1981-05-16	Feet below surface:	6.36
Feet to sea level:	Not Reported	Note:	Not Reported
Level reading date:	1981-05-15	Feet below surface:	6.60
Feet to sea level:	Not Reported	Note:	Not Reported
Level reading date:	1981-05-14	Feet below surface:	6.80
Feet to sea level:	Not Reported	Note:	Not Reported
Level reading date:	1981-05-13	Feet below surface:	6.96
Feet to sea level:	Not Reported	Note:	Not Reported
Level reading date:	1981-05-12	Feet below surface:	7.12
Feet to sea level:	Not Reported	Note:	Not Reported
Level reading date:	1981-05-11	Feet below surface:	7.29
Feet to sea level:	Not Reported	Note:	Not Reported
Level reading date:	1981-05-10	Feet below surface:	7.49
Feet to sea level:	Not Reported	Note:	Not Reported
Level reading date:	1981-05-09	Feet below surface:	7.72
Feet to sea level:	Not Reported	Note:	Not Reported
Level reading date:	1981-05-08	Feet below surface:	7.98
Feet to sea level:	Not Reported	Note:	Not Reported
Level reading date:	1981-05-07	Feet below surface:	8.15
Feet to sea level:	Not Reported	Note:	Not Reported
Level reading date:	1981-05-06	Feet below surface:	8.36
Feet to sea level:	Not Reported	Note:	Not Reported
Level reading date:	1981-05-05	Feet below surface:	8.51
Feet to sea level:	Not Reported	Note:	Not Reported
Level reading date:	1981-05-04	Feet below surface:	8.89
Feet to sea level:	Not Reported	Note:	Not Reported
Level reading date:	1981-05-03	Feet below surface:	9.21
Feet to sea level:	Not Reported	Note:	Not Reported
Level reading date:	1981-05-02	Feet below surface:	9.63
Feet to sea level:	Not Reported	Note:	Not Reported
Level reading date:	1981-05-01	Feet below surface:	10.11
Feet to sea level:	Not Reported	Note:	Not Reported
Level reading date:	1981-04-30	Feet below surface:	10.61
Feet to sea level:	Not Reported	Note:	Not Reported

Docusign Envelope ID: 3773F87A-0B89-4932-BA2C-CA8383B3EEAD

Level reading date:	1981-04-29	Feet below surface:	10.99
Feet to sea level:	Not Reported	Note:	Not Reported
Level reading date:	1981-04-28	Feet below surface:	11.46
Feet to sea level:	Not Reported	Note:	Not Reported
Level reading date:	1981-04-27	Feet below surface:	11.98
Feet to sea level:	Not Reported	Note:	Not Reported
Level reading date:	1981-04-26	Feet below surface:	12.50
Feet to sea level:	Not Reported	Note:	Not Reported
Level reading date:	1981-04-25	Feet below surface:	13.10
Feet to sea level:	Not Reported	Note:	Not Reported
Level reading date:	1981-04-24	Feet below surface:	14.04
Feet to sea level:	Not Reported	Note:	Not Reported
Level reading date:	1981-04-23	Feet below surface:	14.32
Feet to sea level:	Not Reported	Note:	Not Reported
Level reading date:	1981-04-22	Feet below surface:	15.00
Feet to sea level:	Not Reported	Note:	Not Reported
Level reading date:	1981-04-21	Feet below surface:	15.59
Feet to sea level:	Not Reported	Note:	Not Reported
Level reading date:	1981-04-20	Feet below surface:	16.00
Feet to sea level:	Not Reported	Note:	Not Reported
Level reading date:	1981-04-19	Feet below surface:	16.08
Feet to sea level:	Not Reported	Note:	Not Reported
Level reading date:	1981-04-18	Feet below surface:	15.60
Feet to sea level:	Not Reported	Note:	Not Reported
Level reading date:	1981-04-17	Feet below surface:	15.09
Feet to sea level:	Not Reported	Note:	Not Reported
Level reading date:	1981-04-16	Feet below surface:	14.52
Feet to sea level:	Not Reported	Note:	Not Reported
Level reading date:	1981-04-15	Feet below surface:	13.91
Feet to sea level:	Not Reported	Note:	Not Reported
Level reading date:	1981-04-14	Feet below surface:	13.19
Feet to sea level:	Not Reported	Note:	Not Reported
Level reading date:	1981-04-13	Feet below surface:	12.41
Feet to sea level:	Not Reported	Note:	Not Reported
Level reading date:	1981-04-12	Feet below surface:	11.57
Feet to sea level:	Not Reported	Note:	Not Reported
Level reading date:	1981-04-11	Feet below surface:	10.70
Feet to sea level:	Not Reported	Note:	Not Reported
Level reading date:	1981-04-10	Feet below surface:	9.75
Feet to sea level:	Not Reported	Note:	Not Reported
Level reading date:	1981-04-09	Feet below surface:	7.74
Feet to sea level:	Not Reported	Note:	Not Reported

Docusign Envelope ID: 3773F87A-0B89-4932-BA2C-CA8383B3EEAD

Level reading date:	1981-04-08	Feet below surface:	7.64
Feet to sea level:	Not Reported	Note:	Not Reported
Level reading date:	1981-04-07	Feet below surface:	6.40
Feet to sea level:	Not Reported	Note:	Not Reported
Level reading date:	1981-04-06	Feet below surface:	5.18
Feet to sea level:	Not Reported	Note:	Not Reported
Level reading date:	1981-04-05	Feet below surface:	4.12
Feet to sea level:	Not Reported	Note:	Not Reported
Level reading date:	1981-04-04	Feet below surface:	3.89
Feet to sea level:	Not Reported	Note:	Not Reported
Level reading date:	1981-04-03	Feet below surface:	3.90
Feet to sea level:	Not Reported	Note:	Not Reported
Level reading date:	1981-04-02	Feet below surface:	3.98
Feet to sea level:	Not Reported	Note:	Not Reported
Level reading date:	1981-04-01	Feet below surface:	4.08
Feet to sea level:	Not Reported	Note:	Not Reported
Level reading date:	1981-03-31	Feet below surface:	4.21
Feet to sea level:	Not Reported	Note:	Not Reported
Level reading date:	1981-03-30	Feet below surface:	4.39
Feet to sea level:	Not Reported	Note:	Not Reported
Level reading date:	1981-03-29	Feet below surface:	4.57
Feet to sea level:	Not Reported	Note:	Not Reported
Level reading date:	1981-03-28	Feet below surface:	4.79
Feet to sea level:	Not Reported	Note:	Not Reported
Level reading date:	1981-03-27	Feet below surface:	5.02
Feet to sea level:	Not Reported	Note:	Not Reported
Level reading date:	1981-03-26	Feet below surface:	5.48
Feet to sea level:	Not Reported	Note:	Not Reported
Level reading date:	1981-03-10	Feet below surface:	9.98
Feet to sea level:	Not Reported	Note:	Not Reported
Level reading date:	1981-02-23	Feet below surface:	12.37
Feet to sea level:	Not Reported	Note:	Not Reported
Level reading date:	1981-01-15	Feet below surface:	12.38
Feet to sea level:	Not Reported	Note:	Not Reported
Level reading date:	1980-12-09	Feet below surface:	20.75
Feet to sea level:	Not Reported	Note:	Not Reported
Level reading date:	1980-11-07	Feet below surface:	23.53
Feet to sea level:	Not Reported	Note:	Not Reported
Level reading date:	1980-10-08	Feet below surface:	23.89
Feet to sea level:	Not Reported	Note:	Not Reported
Level reading date:	1980-09-11	Feet below surface:	24.57
Feet to sea level:	Not Reported	Note:	Not Reported

Docusign Envelope ID: 3773F87A-0B89-4932-BA2C-CA8383B3EEAD

Level reading date:	1980-08-06	Feet below surface:	25.66
Feet to sea level:	Not Reported	Note:	Not Reported
Level reading date:	1980-07-10	Feet below surface:	25.65
Feet to sea level:	Not Reported	Note:	Not Reported
Level reading date:	1980-06-05	Feet below surface:	25.58
Feet to sea level:	Not Reported	Note:	Not Reported
Level reading date:	1980-05-28	Feet below surface:	25.30
Feet to sea level:	Not Reported	Note:	Not Reported
Level reading date:	1980-05-27	Feet below surface:	25.50
Feet to sea level:	Not Reported	Note:	Not Reported
Level reading date:	1980-05-26	Feet below surface:	25.65
Feet to sea level:	Not Reported	Note:	Not Reported
Level reading date:	1980-05-25	Feet below surface:	25.82
Feet to sea level:	Not Reported	Note:	Not Reported
Level reading date:	1980-05-24	Feet below surface:	25.95
Feet to sea level:	Not Reported	Note:	Not Reported
Level reading date:	1980-05-23	Feet below surface:	25.97
Feet to sea level:	Not Reported	Note:	Not Reported
Level reading date:	1980-05-22	Feet below surface:	25.91
Feet to sea level:	Not Reported	Note:	Not Reported
Level reading date:	1980-05-21	Feet below surface:	25.90
Feet to sea level:	Not Reported	Note:	Not Reported
Level reading date:	1980-05-20	Feet below surface:	26.07
Feet to sea level:	Not Reported	Note:	Not Reported
Level reading date:	1980-05-19	Feet below surface:	25.80
Feet to sea level:	Not Reported	Note:	Not Reported
Level reading date:	1980-05-18	Feet below surface:	25.77
Feet to sea level:	Not Reported	Note:	Not Reported
Level reading date:	1980-05-17	Feet below surface:	25.80
Feet to sea level:	Not Reported	Note:	Not Reported
Level reading date:	1980-05-16	Feet below surface:	25.90
Feet to sea level:	Not Reported	Note:	Not Reported
Level reading date:	1980-05-15	Feet below surface:	25.95
Feet to sea level:	Not Reported	Note:	Not Reported
Level reading date:	1980-05-14	Feet below surface:	25.95
Feet to sea level:	Not Reported	Note:	Not Reported
Level reading date:	1980-05-13	Feet below surface:	26.00
Feet to sea level:	Not Reported	Note:	Not Reported
Level reading date:	1980-05-12	Feet below surface:	26.09
Feet to sea level:	Not Reported	Note:	Not Reported
Level reading date:	1980-05-11	Feet below surface:	26.07
Feet to sea level:	Not Reported	Note:	Not Reported

Docusign Envelope ID: 3773F87A-0B89-4932-BA2C-CA8383B3EEAD

Level reading date:	1980-05-10	Feet below surface:	26.03
Feet to sea level:	Not Reported	Note:	Not Reported
Level reading date:	1980-05-09	Feet below surface:	26.00
Feet to sea level:	Not Reported	Note:	Not Reported
Level reading date:	1980-05-08	Feet below surface:	25.95
Feet to sea level:	Not Reported	Note:	Not Reported
Level reading date:	1980-05-07	Feet below surface:	25.88
Feet to sea level:	Not Reported	Note:	Not Reported
Level reading date:	1980-05-06	Feet below surface:	25.80
Feet to sea level:	Not Reported	Note:	Not Reported
Level reading date:	1980-05-05	Feet below surface:	25.79
Feet to sea level:	Not Reported	Note:	Not Reported
Level reading date:	1980-05-04	Feet below surface:	25.75
Feet to sea level:	Not Reported	Note:	Not Reported
Level reading date:	1980-05-03	Feet below surface:	25.83
Feet to sea level:	Not Reported	Note:	Not Reported
Level reading date:	1980-05-02	Feet below surface:	25.93
Feet to sea level:	Not Reported	Note:	Not Reported
Level reading date:	1980-05-01	Feet below surface:	25.92
Feet to sea level:	Not Reported	Note:	Not Reported
Level reading date:	1980-04-30	Feet below surface:	25.90
Feet to sea level:	Not Reported	Note:	Not Reported
Level reading date:	1980-04-29	Feet below surface:	25.88
Feet to sea level:	Not Reported	Note:	Not Reported
Level reading date:	1980-04-28	Feet below surface:	25.82
Feet to sea level:	Not Reported	Note:	Not Reported
Level reading date:	1980-04-26	Feet below surface:	25.57
Feet to sea level:	Not Reported	Note:	Not Reported
Level reading date:	1980-04-25	Feet below surface:	25.61
Feet to sea level:	Not Reported	Note:	Not Reported
Level reading date:	1980-04-24	Feet below surface:	25.61
Feet to sea level:	Not Reported	Note:	Not Reported
Level reading date:	1980-04-23	Feet below surface:	25.64
Feet to sea level:	Not Reported	Note:	Not Reported
Level reading date:	1980-04-22	Feet below surface:	25.58
Feet to sea level:	Not Reported	Note:	Not Reported
Level reading date:	1980-04-21	Feet below surface:	25.62
Feet to sea level:	Not Reported	Note:	Not Reported
Level reading date:	1980-04-20	Feet below surface:	25.55
Feet to sea level:	Not Reported	Note:	Not Reported
Level reading date:	1980-04-19	Feet below surface:	25.40
Feet to sea level:	Not Reported	Note:	Not Reported

Docusign Envelope ID: 3773F87A-0B89-4932-BA2C-CA8383B3EEAD

Level reading date:	1980-04-18	Feet below surface:	25.54
Feet to sea level:	Not Reported	Note:	Not Reported
Level reading date:	1980-04-17	Feet below surface:	25.44
Feet to sea level:	Not Reported	Note:	Not Reported
Level reading date:	1980-04-16	Feet below surface:	25.37
Feet to sea level:	Not Reported	Note:	Not Reported
Level reading date:	1980-04-15	Feet below surface:	25.28
Feet to sea level:	Not Reported	Note:	Not Reported
Level reading date:	1980-04-14	Feet below surface:	25.28
Feet to sea level:	Not Reported	Note:	Not Reported
Level reading date:	1980-04-13	Feet below surface:	25.23
Feet to sea level:	Not Reported	Note:	Not Reported
Level reading date:	1980-04-12	Feet below surface:	25.28
Feet to sea level:	Not Reported	Note:	Not Reported
Level reading date:	1980-04-11	Feet below surface:	25.30
Feet to sea level:	Not Reported	Note:	Not Reported
Level reading date:	1980-04-10	Feet below surface:	25.15
Feet to sea level:	Not Reported	Note:	Not Reported
Level reading date:	1980-04-09	Feet below surface:	25.04
Feet to sea level:	Not Reported	Note:	Not Reported
Level reading date:	1980-04-08	Feet below surface:	24.94
Feet to sea level:	Not Reported	Note:	Not Reported
Level reading date:	1980-04-07	Feet below surface:	24.82
Feet to sea level:	Not Reported	Note:	Not Reported
Level reading date:	1980-04-06	Feet below surface:	24.78
Feet to sea level:	Not Reported	Note:	Not Reported
Level reading date:	1980-04-05	Feet below surface:	24.76
Feet to sea level:	Not Reported	Note:	Not Reported
Level reading date:	1980-04-04	Feet below surface:	24.61
Feet to sea level:	Not Reported	Note:	Not Reported
Level reading date:	1980-04-03	Feet below surface:	24.53
Feet to sea level:	Not Reported	Note:	Not Reported
Level reading date:	1980-04-02	Feet below surface:	24.40
Feet to sea level:	Not Reported	Note:	Not Reported
Level reading date:	1980-04-01	Feet below surface:	24.19
Feet to sea level:	Not Reported	Note:	Not Reported
Level reading date:	1980-03-31	Feet below surface:	24.00
Feet to sea level:	Not Reported	Note:	Not Reported
Level reading date:	1980-03-30	Feet below surface:	23.90
Feet to sea level:	Not Reported	Note:	Not Reported
Level reading date:	1980-03-29	Feet below surface:	24.00
Feet to sea level:	Not Reported	Note:	Not Reported

Docusign Envelope ID: 3773F87A-0B89-4932-BA2C-CA8383B3EEAD

Level reading date:	1980-03-28	Feet below surface:	23.90
Feet to sea level:	Not Reported	Note:	Not Reported
Level reading date:	1980-03-12	Feet below surface:	23.60
Feet to sea level:	Not Reported	Note:	Not Reported
Level reading date:	1980-02-12	Feet below surface:	27.13
Feet to sea level:	Not Reported	Note:	Not Reported
Level reading date:	1980-01-16	Feet below surface:	27.50
Feet to sea level:	Not Reported	Note:	Not Reported
Level reading date:	1979-11-13	Feet below surface:	31.79
Feet to sea level:	Not Reported	Note:	Not Reported
Level reading date:	1979-09-04	Feet below surface:	35.98
Feet to sea level:	Not Reported	Note:	Not Reported

BC633
North
1/2 - 1 Mile
Higher

CA WELLS **CAEDF0000050934**

Well ID:	T0608300226-MW-19	Well Type:	MONITORING
Source:	EDF	Other Name:	MW-19
GAMA PFAS Testing:	Not Reported		
Groundwater Quality Data:	https://gamagroundwater.waterboards.ca.gov/gama/gamamap/public/GamaDataDisplay.asp?dataset=EDF&samp_date=&global_id=T0608300226&assigned_name=MW-19&store_num=		
GeoTracker Data:	https://geotracker.waterboards.ca.gov/profile_report.asp?cmd=MWEDFResults&global_id=T0608300226&assigned_name=MW-19		

BC634
North
1/2 - 1 Mile
Higher

CA WELLS **CAEDF0000082769**

Well ID:	T0608300226-MW-9	Well Type:	MONITORING
Source:	EDF	Other Name:	MW-9
GAMA PFAS Testing:	Not Reported		
Groundwater Quality Data:	https://gamagroundwater.waterboards.ca.gov/gama/gamamap/public/GamaDataDisplay.asp?dataset=EDF&samp_date=&global_id=T0608300226&assigned_name=MW-9&store_num=		
GeoTracker Data:	https://geotracker.waterboards.ca.gov/profile_report.asp?cmd=MWEDFResults&global_id=T0608300226&assigned_name=MW-9		

BG635
NE
1/2 - 1 Mile
Lower

CA WELLS **CAEDF0000020313**

Well ID:	T0608323816-MW-6	Well Type:	MONITORING
Source:	EDF	Other Name:	MW-6
GAMA PFAS Testing:	Not Reported		
Groundwater Quality Data:	https://gamagroundwater.waterboards.ca.gov/gama/gamamap/public/GamaDataDisplay.asp?dataset=EDF&samp_date=&global_id=T0608323816&assigned_name=MW-6&store_num=		
GeoTracker Data:	https://geotracker.waterboards.ca.gov/profile_report.asp?cmd=MWEDFResults&global_id=T0608323816&assigned_name=MW-6		

GEOCHECK® - PHYSICAL SETTING SOURCE MAP FINDINGS

Map ID
Direction
Distance
Elevation | Database | EDR ID Number

AY636
North
1/2 - 1 Mile
Higher

CA WELLS **CAEDF0000062708**

Well ID:	T0608300226-MW-5	Well Type:	MONITORING
Source:	EDF	Other Name:	MW-5
GAMA PFAS Testing:	Not Reported		
Groundwater Quality Data:	https://gamagroundwater.waterboards.ca.gov/gama/gamamap/public/GamaDataDisplay.asp?dataset=EDF&samp_date=&global_id=T0608300226&assigned_name=MW-5&store_num=		
GeoTracker Data:	https://geotracker.waterboards.ca.gov/profile_report.asp?cmd=MWEDFResults&global_id=T0608300226&assigned_name=MW-5		

BA637
NE
1/2 - 1 Mile
Lower

CA WELLS **CAEDF0000014416**

Well ID:	T0608323816-MW-10	Well Type:	MONITORING
Source:	EDF	Other Name:	MW-10
GAMA PFAS Testing:	Not Reported		
Groundwater Quality Data:	https://gamagroundwater.waterboards.ca.gov/gama/gamamap/public/GamaDataDisplay.asp?dataset=EDF&samp_date=&global_id=T0608323816&assigned_name=MW-10&store_num=		
GeoTracker Data:	https://geotracker.waterboards.ca.gov/profile_report.asp?cmd=MWEDFResults&global_id=T0608323816&assigned_name=MW-10		

BF638
ENE
1/2 - 1 Mile
Lower

CA WELLS **CAUSGSN00019349**

Well ID:	USGS-342507119411101	Well Type:	UNK
Source:	United States Geological Survey		
Other Name:	USGS-342507119411101	GAMA PFAS Testing:	Not Reported
Groundwater Quality Data:	https://gamagroundwater.waterboards.ca.gov/gama/gamamap/public/GamaDataDisplay.asp?dataset=USGSNEW&samp_date=&global_id=&assigned_name=USGS-342507119411101&store_num=		
GeoTracker Data:	Not Reported		

BG639
NE
1/2 - 1 Mile
Lower

CA WELLS **CAEDF0000122392**

Well ID:	T0608323816-MW-11	Well Type:	MONITORING
Source:	EDF	Other Name:	MW-11
GAMA PFAS Testing:	Not Reported		
Groundwater Quality Data:	https://gamagroundwater.waterboards.ca.gov/gama/gamamap/public/GamaDataDisplay.asp?dataset=EDF&samp_date=&global_id=T0608323816&assigned_name=MW-11&store_num=		
GeoTracker Data:	https://geotracker.waterboards.ca.gov/profile_report.asp?cmd=MWEDFResults&global_id=T0608323816&assigned_name=MW-11		

Docusign Envelope ID: 3773F87A-0B89-4932-BA2C-CA8383B3EEAD

GEOCHECK® - PHYSICAL SETTING SOURCE MAP FINDINGS

Map ID
Direction
Distance
Elevation | Database | EDR ID Number

BE640
NNE
1/2 - 1 Mile
Higher | **FED USGS** | **USGS40000143904**

Organization ID:	USGS-CA		
Organization Name:	USGS California Water Science Center		
Monitor Location:	004N027W15R001S	Type:	Well
Description:	Not Reported	HUC:	18060013
Drainage Area:	Not Reported	Drainage Area Units:	Not Reported
Contrib Drainage Area:	Not Reported	Contrib Drainage Area Unts:	Not Reported
Aquifer:	California Coastal Basin aquifers		
Formation Type:	Not Reported	Aquifer Type:	Not Reported
Construction Date:	19480101	Well Depth:	710
Well Depth Units:	ft	Well Hole Depth:	710
Well Hole Depth Units:	ft		

Ground water levels,Number of Measurements:	28	Level reading date:	1957-10-22
Feet below surface:	132.00	Feet to sea level:	Not Reported
Note:	The site was being pumped.		
Level reading date:	1957-08-17	Feet below surface:	135.00
Feet to sea level:	Not Reported	Note:	The site was being pumped.
Level reading date:	1957-06-16	Feet below surface:	118.00
Feet to sea level:	Not Reported	Note:	The site was being pumped.
Level reading date:	1957-05-06	Feet below surface:	126.00
Feet to sea level:	Not Reported	Note:	The site was being pumped.
Level reading date:	1955-06-21	Feet below surface:	148.00
Feet to sea level:	Not Reported	Note:	The site was being pumped.
Level reading date:	1955-04-03	Feet below surface:	135.00
Feet to sea level:	Not Reported	Note:	The site was being pumped.
Level reading date:	1953-11-24	Feet below surface:	80.00
Feet to sea level:	Not Reported	Note:	The site was being pumped.
Level reading date:	1953-11-04	Feet below surface:	101.00
Feet to sea level:	Not Reported	Note:	The site was being pumped.
Level reading date:	1953-08-15	Feet below surface:	141.00
Feet to sea level:	Not Reported	Note:	The site was being pumped.
Level reading date:	1953-06-01	Feet below surface:	142.00
Feet to sea level:	Not Reported	Note:	The site was being pumped.
Level reading date:	1953-05-05	Feet below surface:	170.00
Feet to sea level:	Not Reported	Note:	The site was being pumped.
Level reading date:	1952-11-12	Feet below surface:	47.00
Feet to sea level:	Not Reported	Note:	Not Reported
Level reading date:	1952-08-01	Feet below surface:	118.00
Feet to sea level:	Not Reported	Note:	The site was being pumped.
Level reading date:	1952-05-15	Feet below surface:	126.00
Feet to sea level:	Not Reported	Note:	The site was being pumped.

Docusign Envelope ID: 3773F87A-0B89-4932-BA2C-CA8383B3EEAD

Level reading date:	1952-05-03	Feet below surface:	115.00
Feet to sea level:	Not Reported	Note:	The site was being pumped.
Level reading date:	1952-05-01	Feet below surface:	20.00
Feet to sea level:	Not Reported	Note:	Not Reported
Level reading date:	1952-01-02	Feet below surface:	37.00
Feet to sea level:	Not Reported	Note:	Not Reported
Level reading date:	1951-08-18	Feet below surface:	129.00
Feet to sea level:	Not Reported	Note:	The site was being pumped.
Level reading date:	1951-06-01	Feet below surface:	145.00
Feet to sea level:	Not Reported	Note:	The site was being pumped.
Level reading date:	1950-12-31	Feet below surface:	133.00
Feet to sea level:	Not Reported	Note:	The site was being pumped.
Level reading date:	1950-08-15	Feet below surface:	140.00
Feet to sea level:	Not Reported	Note:	The site was being pumped.
Level reading date:	1950-06-01	Feet below surface:	118.00
Feet to sea level:	Not Reported	Note:	The site was being pumped.
Level reading date:	1949-12-31	Feet below surface:	126.00
Feet to sea level:	Not Reported	Note:	The site was being pumped.
Level reading date:	1949-08-15	Feet below surface:	115.00
Feet to sea level:	Not Reported	Note:	The site was being pumped.
Level reading date:	1949-06-01	Feet below surface:	77.00
Feet to sea level:	Not Reported	Note:	The site was being pumped.
Level reading date:	1949-01-01	Feet below surface:	51.00
Feet to sea level:	Not Reported	Note:	The site was being pumped.
Level reading date:	1948-10-15	Feet below surface:	98.00
Feet to sea level:	Not Reported	Note:	The site was being pumped.
Level reading date:	1948-08-02	Feet below surface:	100.00
Feet to sea level:	Not Reported	Note:	The site was being pumped.

BA641
NE
1/2 - 1 Mile
Lower

CA WELLS **CAEDF0000143899**

Well ID:	SL203501296-MW-3	Well Type:	MONITORING
Source:	EDF	Other Name:	MW-3
GAMA PFAS Testing:	Not Reported		
Groundwater Quality Data:	https://gamagroundwater.waterboards.ca.gov/gama/gamamap/public/GamaDataDisplay.asp?dataset=EDF&samp_date=&global_id=SL203501296&assigned_name=MW-3&store_num=		
GeoTracker Data:	https://geotracker.waterboards.ca.gov/profile_report.asp?cmd=MWEDFResults&global_id=SL203501296&assigned_name=MW-3		

GEOCHECK® - PHYSICAL SETTING SOURCE MAP FINDINGS

Map ID
Direction
Distance
Elevation | Database | EDR ID Number

BD642
ENE
1/2 - 1 Mile
Lower

CA WELLS **CAEDF0000059466**

Well ID:	T0608300167-MW-10	Well Type:	MONITORING
Source:	EDF	Other Name:	MW-10
GAMA PFAS Testing:	Not Reported		
Groundwater Quality Data:	https://gamagroundwater.waterboards.ca.gov/gama/gamamap/public/GamaDataDisplay.asp?dataset=EDF&samp_date=&global_id=T0608300167&assigned_name=MW-10&store_num=		
GeoTracker Data:	https://geotracker.waterboards.ca.gov/profile_report.asp?cmd=MWEDFResults&global_id=T0608300167&assigned_name=MW-10		

BH643
NW
1/2 - 1 Mile
Higher

CA WELLS **CAEDF0000128026**

Well ID:	T0608300140-MW-5	Well Type:	MONITORING
Source:	EDF	Other Name:	MW-5
GAMA PFAS Testing:	Not Reported		
Groundwater Quality Data:	https://gamagroundwater.waterboards.ca.gov/gama/gamamap/public/GamaDataDisplay.asp?dataset=EDF&samp_date=&global_id=T0608300140&assigned_name=MW-5&store_num=		
GeoTracker Data:	https://geotracker.waterboards.ca.gov/profile_report.asp?cmd=MWEDFResults&global_id=T0608300140&assigned_name=MW-5		

BD644
ENE
1/2 - 1 Mile
Lower

CA WELLS **CAEDF0000011163**

Well ID:	T0608300167-MW-3	Well Type:	MONITORING
Source:	EDF	Other Name:	MW-3
GAMA PFAS Testing:	Not Reported		
Groundwater Quality Data:	https://gamagroundwater.waterboards.ca.gov/gama/gamamap/public/GamaDataDisplay.asp?dataset=EDF&samp_date=&global_id=T0608300167&assigned_name=MW-3&store_num=		
GeoTracker Data:	https://geotracker.waterboards.ca.gov/profile_report.asp?cmd=MWEDFResults&global_id=T0608300167&assigned_name=MW-3		

BC645
North
1/2 - 1 Mile
Higher

CA WELLS **CAEDF0000000543**

Well ID:	T0608300226-MW-17	Well Type:	MONITORING
Source:	EDF	Other Name:	MW-17
GAMA PFAS Testing:	Not Reported		
Groundwater Quality Data:	https://gamagroundwater.waterboards.ca.gov/gama/gamamap/public/GamaDataDisplay.asp?dataset=EDF&samp_date=&global_id=T0608300226&assigned_name=MW-17&store_num=		
GeoTracker Data:	https://geotracker.waterboards.ca.gov/profile_report.asp?cmd=MWEDFResults&global_id=T0608300226&assigned_name=MW-17		

GEOCHECK® - PHYSICAL SETTING SOURCE MAP FINDINGS

Map ID
Direction
Distance
Elevation | Database | EDR ID Number

BC646
North
1/2 - 1 Mile
Higher

CA WELLS **CAEDF0000141888**

Well ID:	T0608300226-MW-13	Well Type:	MONITORING
Source:	EDF	Other Name:	MW-13
GAMA PFAS Testing:	Not Reported		
Groundwater Quality Data:	https://gamagroundwater.waterboards.ca.gov/gama/gamamap/public/GamaDataDisplay.asp?dataset=EDF&samp_date=&global_id=T0608300226&assigned_name=MW-13&store_num=		
GeoTracker Data:	https://geotracker.waterboards.ca.gov/profile_report.asp?cmd=MWEDFResults&global_id=T0608300226&assigned_name=MW-13		

BA647
NE
1/2 - 1 Mile
Lower

CA WELLS **CAEDF0000102300**

Well ID:	T0608323816-MW-4	Well Type:	MONITORING
Source:	EDF	Other Name:	MW-4
GAMA PFAS Testing:	Not Reported		
Groundwater Quality Data:	https://gamagroundwater.waterboards.ca.gov/gama/gamamap/public/GamaDataDisplay.asp?dataset=EDF&samp_date=&global_id=T0608323816&assigned_name=MW-4&store_num=		
GeoTracker Data:	https://geotracker.waterboards.ca.gov/profile_report.asp?cmd=MWEDFResults&global_id=T0608323816&assigned_name=MW-4		

AY648
North
1/2 - 1 Mile
Higher

CA WELLS **CAEDF0000008141**

Well ID:	T0608300226-MW-3	Well Type:	MONITORING
Source:	EDF	Other Name:	MW-3
GAMA PFAS Testing:	Not Reported		
Groundwater Quality Data:	https://gamagroundwater.waterboards.ca.gov/gama/gamamap/public/GamaDataDisplay.asp?dataset=EDF&samp_date=&global_id=T0608300226&assigned_name=MW-3&store_num=		
GeoTracker Data:	https://geotracker.waterboards.ca.gov/profile_report.asp?cmd=MWEDFResults&global_id=T0608300226&assigned_name=MW-3		

BD649
ENE
1/2 - 1 Mile
Lower

CA WELLS **CAEDF0000082287**

Well ID:	T0608300167-MW-13	Well Type:	MONITORING
Source:	EDF	Other Name:	MW-13
GAMA PFAS Testing:	Not Reported		
Groundwater Quality Data:	https://gamagroundwater.waterboards.ca.gov/gama/gamamap/public/GamaDataDisplay.asp?dataset=EDF&samp_date=&global_id=T0608300167&assigned_name=MW-13&store_num=		
GeoTracker Data:	https://geotracker.waterboards.ca.gov/profile_report.asp?cmd=MWEDFResults&global_id=T0608300167&assigned_name=MW-13		

Docusign Envelope ID: 3773F87A-0B89-4932-BA2C-CA8383B3EEAD

GEOCHECK® - PHYSICAL SETTING SOURCE MAP FINDINGS

Map ID
Direction
Distance
Elevation | Database | EDR ID Number

AX650
NNE
1/2 - 1 Mile
Higher

CA WELLS **CADWR0000014729**

Well ID:	04N27W15Q010S	Well Type:	UNK
Source:	Department of Water Resources		
Other Name:	04N27W15Q010S	GAMA PFAS Testing:	Not Reported
Groundwater Quality Data:	https://gamagroundwater.waterboards.ca.gov/gama/gamamap/public/GamaDataDisplay.asp?dataset=DWR&samp_date=&global_id=&assigned_name=04N27W15Q010S&store_num=		
GeoTracker Data:	Not Reported		

AX651
NNE
1/2 - 1 Mile
Higher

CA WELLS **CADWR9000008819**

State Well #:	04N27W15Q010S	Station ID:	23596
Well Name:	Not Reported	Basin Name:	Santa Barbara
Well Use:	Unknown	Well Type:	Unknown
Well Depth:	0	Well Completion Rpt #:	Not Reported

BG652
NE
1/2 - 1 Mile
Lower

CA WELLS **CAEDF0000034844**

Well ID:	T0608323816-MW-5	Well Type:	MONITORING
Source:	EDF	Other Name:	MW-5
GAMA PFAS Testing:	Not Reported		
Groundwater Quality Data:	https://gamagroundwater.waterboards.ca.gov/gama/gamamap/public/GamaDataDisplay.asp?dataset=EDF&samp_date=&global_id=T0608323816&assigned_name=MW-5&store_num=		
GeoTracker Data:	https://geotracker.waterboards.ca.gov/profile_report.asp?cmd=MWEDFResults&global_id=T0608323816&assigned_name=MW-5		

BD653
ENE
1/2 - 1 Mile
Lower

CA WELLS **CAEDF0000046383**

Well ID:	T0608300167-MW-17	Well Type:	MONITORING
Source:	EDF	Other Name:	MW-17
GAMA PFAS Testing:	Not Reported		
Groundwater Quality Data:	https://gamagroundwater.waterboards.ca.gov/gama/gamamap/public/GamaDataDisplay.asp?dataset=EDF&samp_date=&global_id=T0608300167&assigned_name=MW-17&store_num=		
GeoTracker Data:	https://geotracker.waterboards.ca.gov/profile_report.asp?cmd=MWEDFResults&global_id=T0608300167&assigned_name=MW-17		

GEOCHECK® - PHYSICAL SETTING SOURCE MAP FINDINGS

Map ID
Direction
Distance
Elevation | Database | EDR ID Number

BG654
NE
1/2 - 1 Mile
Lower

CA WELLS **CAEDF0000023662**

Well ID:	T0608323816-MW-12	Well Type:	MONITORING
Source:	EDF	Other Name:	MW-12
GAMA PFAS Testing:	Not Reported		
Groundwater Quality Data:	https://gamagroundwater.waterboards.ca.gov/gama/gamamap/public/GamaDataDisplay.asp?dataset=EDF&samp_date=&global_id=T0608323816&assigned_name=MW-12&store_num=		
GeoTracker Data:	https://geotracker.waterboards.ca.gov/profile_report.asp?cmd=MWEDFResults&global_id=T0608323816&assigned_name=MW-12		

BG655
NE
1/2 - 1 Mile
Lower

CA WELLS **CAEDF0000063904**

Well ID:	T0608323816-MW-16	Well Type:	MONITORING
Source:	EDF	Other Name:	MW-16
GAMA PFAS Testing:	Not Reported		
Groundwater Quality Data:	https://gamagroundwater.waterboards.ca.gov/gama/gamamap/public/GamaDataDisplay.asp?dataset=EDF&samp_date=&global_id=T0608323816&assigned_name=MW-16&store_num=		
GeoTracker Data:	https://geotracker.waterboards.ca.gov/profile_report.asp?cmd=MWEDFResults&global_id=T0608323816&assigned_name=MW-16		

BD656
ENE
1/2 - 1 Mile
Lower

CA WELLS **CAEDF0000132122**

Well ID:	T0608300167-MW-9	Well Type:	MONITORING
Source:	EDF	Other Name:	MW-9
GAMA PFAS Testing:	Not Reported		
Groundwater Quality Data:	https://gamagroundwater.waterboards.ca.gov/gama/gamamap/public/GamaDataDisplay.asp?dataset=EDF&samp_date=&global_id=T0608300167&assigned_name=MW-9&store_num=		
GeoTracker Data:	https://geotracker.waterboards.ca.gov/profile_report.asp?cmd=MWEDFResults&global_id=T0608300167&assigned_name=MW-9		

BD657
ENE
1/2 - 1 Mile
Lower

CA WELLS **CAEDF0000047045**

Well ID:	T0608300167-MW-16	Well Type:	MONITORING
Source:	EDF	Other Name:	MW-16
GAMA PFAS Testing:	Not Reported		
Groundwater Quality Data:	https://gamagroundwater.waterboards.ca.gov/gama/gamamap/public/GamaDataDisplay.asp?dataset=EDF&samp_date=&global_id=T0608300167&assigned_name=MW-16&store_num=		
GeoTracker Data:	https://geotracker.waterboards.ca.gov/profile_report.asp?cmd=MWEDFResults&global_id=T0608300167&assigned_name=MW-16		

GEOCHECK® - PHYSICAL SETTING SOURCE MAP FINDINGS

Map ID
Direction
Distance
Elevation | Database | EDR ID Number

BD658
ENE
1/2 - 1 Mile
Lower

CA WELLS **CAEDF0000044174**

Well ID:	T0608300167-MW-14	Well Type:	MONITORING
Source:	EDF	Other Name:	MW-14
GAMA PFAS Testing:	Not Reported		
Groundwater Quality Data:	https://gamagroundwater.waterboards.ca.gov/gama/gamamap/public/GamaDataDisplay.asp?dataset=EDF&samp_date=&global_id=T0608300167&assigned_name=MW-14&store_num=		
GeoTracker Data:	https://geotracker.waterboards.ca.gov/profile_report.asp?cmd=MWEDFResults&global_id=T0608300167&assigned_name=MW-14		

BG659
NE
1/2 - 1 Mile
Lower

CA WELLS **CAEDF0000136183**

Well ID:	T0608323816-MW-13	Well Type:	MONITORING
Source:	EDF	Other Name:	MW-13
GAMA PFAS Testing:	Not Reported		
Groundwater Quality Data:	https://gamagroundwater.waterboards.ca.gov/gama/gamamap/public/GamaDataDisplay.asp?dataset=EDF&samp_date=&global_id=T0608323816&assigned_name=MW-13&store_num=		
GeoTracker Data:	https://geotracker.waterboards.ca.gov/profile_report.asp?cmd=MWEDFResults&global_id=T0608323816&assigned_name=MW-13		

BG660
NE
1/2 - 1 Mile
Lower

CA WELLS **CAEDF0000008704**

Well ID:	T0608323816-MW-3	Well Type:	MONITORING
Source:	EDF	Other Name:	MW-3
GAMA PFAS Testing:	Not Reported		
Groundwater Quality Data:	https://gamagroundwater.waterboards.ca.gov/gama/gamamap/public/GamaDataDisplay.asp?dataset=EDF&samp_date=&global_id=T0608323816&assigned_name=MW-3&store_num=		
GeoTracker Data:	https://geotracker.waterboards.ca.gov/profile_report.asp?cmd=MWEDFResults&global_id=T0608323816&assigned_name=MW-3		

BC661
North
1/2 - 1 Mile
Higher

CA WELLS **CAEDF0000040990**

Well ID:	T0608300226-MW-10	Well Type:	MONITORING
Source:	EDF	Other Name:	MW-10
GAMA PFAS Testing:	Not Reported		
Groundwater Quality Data:	https://gamagroundwater.waterboards.ca.gov/gama/gamamap/public/GamaDataDisplay.asp?dataset=EDF&samp_date=&global_id=T0608300226&assigned_name=MW-10&store_num=		
GeoTracker Data:	https://geotracker.waterboards.ca.gov/profile_report.asp?cmd=MWEDFResults&global_id=T0608300226&assigned_name=MW-10		

GEOCHECK® - PHYSICAL SETTING SOURCE MAP FINDINGS

Map ID
Direction
Distance
Elevation | Database | EDR ID Number

BC662
North
1/2 - 1 Mile
Higher

CA WELLS **CAEDF0000128128**

Well ID:	T0608300226-MW-7	Well Type:	MONITORING
Source:	EDF	Other Name:	MW-7
GAMA PFAS Testing:	Not Reported		
Groundwater Quality Data:	https://gamagroundwater.waterboards.ca.gov/gama/gamamap/public/GamaDataDisplay.asp?dataset=EDF&samp_date=&global_id=T0608300226&assigned_name=MW-7&store_num=		
GeoTracker Data:	https://geotracker.waterboards.ca.gov/profile_report.asp?cmd=MWEDFResults&global_id=T0608300226&assigned_name=MW-7		

BC663
North
1/2 - 1 Mile
Higher

CA WELLS **CAEDF0000070613**

Well ID:	T0608300226-MW-20	Well Type:	MONITORING
Source:	EDF	Other Name:	MW-20
GAMA PFAS Testing:	Not Reported		
Groundwater Quality Data:	https://gamagroundwater.waterboards.ca.gov/gama/gamamap/public/GamaDataDisplay.asp?dataset=EDF&samp_date=&global_id=T0608300226&assigned_name=MW-20&store_num=		
GeoTracker Data:	https://geotracker.waterboards.ca.gov/profile_report.asp?cmd=MWEDFResults&global_id=T0608300226&assigned_name=MW-20		

BG664
NE
1/2 - 1 Mile
Lower

CA WELLS **CAEDF0000036887**

Well ID:	T0608323816-MW-1	Well Type:	MONITORING
Source:	EDF	Other Name:	MW-1
GAMA PFAS Testing:	Not Reported		
Groundwater Quality Data:	https://gamagroundwater.waterboards.ca.gov/gama/gamamap/public/GamaDataDisplay.asp?dataset=EDF&samp_date=&global_id=T0608323816&assigned_name=MW-1&store_num=		
GeoTracker Data:	https://geotracker.waterboards.ca.gov/profile_report.asp?cmd=MWEDFResults&global_id=T0608323816&assigned_name=MW-1		

BD665
ENE
1/2 - 1 Mile
Lower

CA WELLS **CAEDF0000092431**

Well ID:	T0608300167-MW-6	Well Type:	MONITORING
Source:	EDF	Other Name:	MW-6
GAMA PFAS Testing:	Not Reported		
Groundwater Quality Data:	https://gamagroundwater.waterboards.ca.gov/gama/gamamap/public/GamaDataDisplay.asp?dataset=EDF&samp_date=&global_id=T0608300167&assigned_name=MW-6&store_num=		
GeoTracker Data:	https://geotracker.waterboards.ca.gov/profile_report.asp?cmd=MWEDFResults&global_id=T0608300167&assigned_name=MW-6		

GEOCHECK® - PHYSICAL SETTING SOURCE MAP FINDINGS

Map ID
Direction
Distance
Elevation | Database | EDR ID Number

BD666
ENE
1/2 - 1 Mile
Lower

CA WELLS **CAEDF0000143739**

Well ID:	T0608300167-MW-7	Well Type:	MONITORING
Source:	EDF	Other Name:	MW-7
GAMA PFAS Testing:	Not Reported		
Groundwater Quality Data:	https://gamagroundwater.waterboards.ca.gov/gama/gamamap/public/GamaDataDisplay.asp?dataset=EDF&samp_date=&global_id=T0608300167&assigned_name=MW-7&store_num=		
GeoTracker Data:	https://geotracker.waterboards.ca.gov/profile_report.asp?cmd=MWEDFResults&global_id=T0608300167&assigned_name=MW-7		

BD667
ENE
1/2 - 1 Mile
Lower

CA WELLS **CAEDF0000042282**

Well ID:	T0608300167-MW-18	Well Type:	MONITORING
Source:	EDF	Other Name:	MW-18
GAMA PFAS Testing:	Not Reported		
Groundwater Quality Data:	https://gamagroundwater.waterboards.ca.gov/gama/gamamap/public/GamaDataDisplay.asp?dataset=EDF&samp_date=&global_id=T0608300167&assigned_name=MW-18&store_num=		
GeoTracker Data:	https://geotracker.waterboards.ca.gov/profile_report.asp?cmd=MWEDFResults&global_id=T0608300167&assigned_name=MW-18		

BC668
North
1/2 - 1 Mile
Higher

CA WELLS **CAEDF0000019347**

Well ID:	T0608300226-MW-18	Well Type:	MONITORING
Source:	EDF	Other Name:	MW-18
GAMA PFAS Testing:	Not Reported		
Groundwater Quality Data:	https://gamagroundwater.waterboards.ca.gov/gama/gamamap/public/GamaDataDisplay.asp?dataset=EDF&samp_date=&global_id=T0608300226&assigned_name=MW-18&store_num=		
GeoTracker Data:	https://geotracker.waterboards.ca.gov/profile_report.asp?cmd=MWEDFResults&global_id=T0608300226&assigned_name=MW-18		

BD669
ENE
1/2 - 1 Mile
Lower

CA WELLS **CAEDF0000083357**

Well ID:	T0608300167-MW-4	Well Type:	MONITORING
Source:	EDF	Other Name:	MW-4
GAMA PFAS Testing:	Not Reported		
Groundwater Quality Data:	https://gamagroundwater.waterboards.ca.gov/gama/gamamap/public/GamaDataDisplay.asp?dataset=EDF&samp_date=&global_id=T0608300167&assigned_name=MW-4&store_num=		
GeoTracker Data:	https://geotracker.waterboards.ca.gov/profile_report.asp?cmd=MWEDFResults&global_id=T0608300167&assigned_name=MW-4		

Docusign Envelope ID: 3773F87A-0B89-4932-BA2C-CA8383B3EEAD

GEOCHECK® - PHYSICAL SETTING SOURCE MAP FINDINGS

Map ID
Direction
Distance
Elevation | Database | EDR ID Number

BB670
West
1/2 - 1 Mile
Higher

CA WELLS **CAUSGSN00004023**

Well ID:	USGS-342454119424501	Well Type:	UNK
Source:	United States Geological Survey		
Other Name:	USGS-342454119424501	GAMA PFAS Testing:	Not Reported
Groundwater Quality Data:	https://gamagroundwater.waterboards.ca.gov/gama/gamamap/public/GamaDataDisplay.asp?dataset=USGSNEW&samp_date=&global_id=&assigned_name=USGS-342454119424501&store_num=		
GeoTracker Data:	Not Reported		

BG671
NE
1/2 - 1 Mile
Lower

CA WELLS **CAEDF0000032293**

Well ID:	T0608323816-MW-14	Well Type:	MONITORING
Source:	EDF	Other Name:	MW-14
GAMA PFAS Testing:	Not Reported		
Groundwater Quality Data:	https://gamagroundwater.waterboards.ca.gov/gama/gamamap/public/GamaDataDisplay.asp?dataset=EDF&samp_date=&global_id=T0608323816&assigned_name=MW-14&store_num=		
GeoTracker Data:	https://geotracker.waterboards.ca.gov/profile_report.asp?cmd=MWEDFResults&global_id=T0608323816&assigned_name=MW-14		

AY672
North
1/2 - 1 Mile
Higher

CA WELLS **CAEDF0000064033**

Well ID:	T0608300226-MW-6	Well Type:	MONITORING
Source:	EDF	Other Name:	MW-6
GAMA PFAS Testing:	Not Reported		
Groundwater Quality Data:	https://gamagroundwater.waterboards.ca.gov/gama/gamamap/public/GamaDataDisplay.asp?dataset=EDF&samp_date=&global_id=T0608300226&assigned_name=MW-6&store_num=		
GeoTracker Data:	https://geotracker.waterboards.ca.gov/profile_report.asp?cmd=MWEDFResults&global_id=T0608300226&assigned_name=MW-6		

BG673
NE
1/2 - 1 Mile
Lower

CA WELLS **CAEDF0000110684**

Well ID:	T0608323816-MW-15	Well Type:	MONITORING
Source:	EDF	Other Name:	MW-15
GAMA PFAS Testing:	Not Reported		
Groundwater Quality Data:	https://gamagroundwater.waterboards.ca.gov/gama/gamamap/public/GamaDataDisplay.asp?dataset=EDF&samp_date=&global_id=T0608323816&assigned_name=MW-15&store_num=		
GeoTracker Data:	https://geotracker.waterboards.ca.gov/profile_report.asp?cmd=MWEDFResults&global_id=T0608323816&assigned_name=MW-15		

Docusign Envelope ID: 3773F87A-0B89-4932-BA2C-CA8383B3EEAD

GEOCHECK® - PHYSICAL SETTING SOURCE MAP FINDINGS

Map ID
Direction
Distance
Elevation

	Database	EDR ID Number
BB674 **West** **1/2 - 1 Mile** **Higher**	**FED USGS**	**USGS40000143671**

Organization ID:	USGS-CA		
Organization Name:	USGS California Water Science Center		
Monitor Location:	004N027W21G004S	Type:	Well
Description:	Not Reported	HUC:	Not Reported
Drainage Area:	Not Reported	Drainage Area Units:	Not Reported
Contrib Drainage Area:	Not Reported	Contrib Drainage Area Unts:	Not Reported
Aquifer:	California Coastal Basin aquifers		
Formation Type:	Not Reported	Aquifer Type:	Not Reported
Construction Date:	20050929	Well Depth:	27
Well Depth Units:	ft	Well Hole Depth:	27
Well Hole Depth Units:	ft		

BA675 **NE** **1/2 - 1 Mile** **Lower**		**CA WELLS**	**CAEDF0000119438**
Well ID:	SL203501296-MW-1	Well Type:	MONITORING
Source:	EDF	Other Name:	MW-1
GAMA PFAS Testing:	Not Reported		
Groundwater Quality Data:	https://gamagroundwater.waterboards.ca.gov/gama/gamamap/public/GamaDataDisplay.asp?dataset=EDF&samp_date=&global_id=SL203501296&assigned_name=MW-1&store_num=		
GeoTracker Data:	https://geotracker.waterboards.ca.gov/profile_report.asp?cmd=MWEDFResults&global_id=SL203501296&assigned_name=MW-1		

BG676 **NE** **1/2 - 1 Mile** **Lower**		**CA WELLS**	**CAEDF0000057469**
Well ID:	T0608323816-MW-7	Well Type:	MONITORING
Source:	EDF	Other Name:	MW-7
GAMA PFAS Testing:	Not Reported		
Groundwater Quality Data:	https://gamagroundwater.waterboards.ca.gov/gama/gamamap/public/GamaDataDisplay.asp?dataset=EDF&samp_date=&global_id=T0608323816&assigned_name=MW-7&store_num=		
GeoTracker Data:	https://geotracker.waterboards.ca.gov/profile_report.asp?cmd=MWEDFResults&global_id=T0608323816&assigned_name=MW-7		

AX677 **NNE** **1/2 - 1 Mile** **Higher**		**CA WELLS**	**CADDW2000008033**

GAMA:

Well ID:	CA4210010_006_006	Well Type:	MUNICIPAL
Source:	DDW	Other Names:	4210010-006
GAMA Pfas testing:	Not Reported		
Groundwater Quality Data:	https://gamagroundwater.waterboards.ca.gov/gama/gamamap/public/GamaDataDisplay.asp?dataset=DHS&samp_date=&global_id=&assigned_name=CA4210010_006_006&store_num=		

Docusign Envelope ID: 3773F87A-0B89-4932-BA2C-CA8383B3EEAD

GeoTracker Data: Not Reported

BD678
ENE **CA WELLS** **CAEDF0000105454**
1/2 - 1 Mile
Lower

Well ID: T0608300167-MW-15 Well Type: MONITORING
Source: EDF Other Name: MW-15
GAMA PFAS Testing: Not Reported
Groundwater Quality Data: https://gamagroundwater.waterboards.ca.gov/gama/gamamap/public/GamaDataDisplay.asp?dataset=EDF&samp_date=&global_id=T0608300167&assigned_name=MW-15&store_num=
GeoTracker Data: https://geotracker.waterboards.ca.gov/profile_report.asp?cmd=MWEDFResults&global_id=T0608300167&assigned_name=MW-15

BD679
ENE **CA WELLS** **CAEDF0000018824**
1/2 - 1 Mile
Lower

Well ID: T0608300167-MW-2 Well Type: MONITORING
Source: EDF Other Name: MW-2
GAMA PFAS Testing: Not Reported
Groundwater Quality Data: https://gamagroundwater.waterboards.ca.gov/gama/gamamap/public/GamaDataDisplay.asp?dataset=EDF&samp_date=&global_id=T0608300167&assigned_name=MW-2&store_num=
GeoTracker Data: https://geotracker.waterboards.ca.gov/profile_report.asp?cmd=MWEDFResults&global_id=T0608300167&assigned_name=MW-2

BD680
ENE **CA WELLS** **CAEDF0000137531**
1/2 - 1 Mile
Lower

Well ID: T0608300167-MW-19 Well Type: MONITORING
Source: EDF Other Name: MW-19
GAMA PFAS Testing: Not Reported
Groundwater Quality Data: https://gamagroundwater.waterboards.ca.gov/gama/gamamap/public/GamaDataDisplay.asp?dataset=EDF&samp_date=&global_id=T0608300167&assigned_name=MW-19&store_num=
GeoTracker Data: https://geotracker.waterboards.ca.gov/profile_report.asp?cmd=MWEDFResults&global_id=T0608300167&assigned_name=MW-19

BG681
NE **CA WELLS** **CAEDF0000076568**
1/2 - 1 Mile
Lower

Well ID: T0608323816-MW-9 Well Type: MONITORING
Source: EDF Other Name: MW-9
GAMA PFAS Testing: Not Reported
Groundwater Quality Data: https://gamagroundwater.waterboards.ca.gov/gama/gamamap/public/GamaDataDisplay.asp?dataset=EDF&samp_date=&global_id=T0608323816&assigned_name=MW-9&store_num=
GeoTracker Data: https://geotracker.waterboards.ca.gov/profile_report.asp?cmd=MWEDFResults&global_id=T0608323816&assigned_name=MW-9

Docusign Envelope ID: 3773F87A-0B89-4932-BA2C-CA8383B3EEAD

GEOCHECK® - PHYSICAL SETTING SOURCE MAP FINDINGS

Map ID
Direction
Distance
Elevation | Database | EDR ID Number

BG682
NE
1/2 - 1 Mile
Lower

CA WELLS **CAEDF0000071660**

Well ID:	T0608323816-MW-17	Well Type:	MONITORING
Source:	EDF	Other Name:	MW-17
GAMA PFAS Testing:	Not Reported		
Groundwater Quality Data:	https://gamagroundwater.waterboards.ca.gov/gama/gamamap/public/GamaDataDisplay.asp?dataset=EDF&samp_date=&global_id=T0608323816&assigned_name=MW-17&store_num=		
GeoTracker Data:	https://geotracker.waterboards.ca.gov/profile_report.asp?cmd=MWEDFResults&global_id=T0608323816&assigned_name=MW-17		

AX683
NNE
1/2 - 1 Mile
Higher

CA WELLS **CAUSGSN00007111**

Well ID:	USGS-342523119412901	Well Type:	UNK
Source:	United States Geological Survey		
Other Name:	USGS-342523119412901	GAMA PFAS Testing:	Not Reported
Groundwater Quality Data:	https://gamagroundwater.waterboards.ca.gov/gama/gamamap/public/GamaDataDisplay.asp?dataset=USGSNEW&samp_date=&global_id=&assigned_name=USGS-342523119412901&store_num=		
GeoTracker Data:	Not Reported		

BG684
NE
1/2 - 1 Mile
Lower

CA WELLS **CAEDF0000131568**

Well ID:	T0608323816-MW-2	Well Type:	MONITORING
Source:	EDF	Other Name:	MW-2
GAMA PFAS Testing:	Not Reported		
Groundwater Quality Data:	https://gamagroundwater.waterboards.ca.gov/gama/gamamap/public/GamaDataDisplay.asp?dataset=EDF&samp_date=&global_id=T0608323816&assigned_name=MW-2&store_num=		
GeoTracker Data:	https://geotracker.waterboards.ca.gov/profile_report.asp?cmd=MWEDFResults&global_id=T0608323816&assigned_name=MW-2		

BD685
ENE
1/2 - 1 Mile
Lower

CA WELLS **CAEDF0000001584**

Well ID:	T0608300167-MW-8	Well Type:	MONITORING
Source:	EDF	Other Name:	MW-8
GAMA PFAS Testing:	Not Reported		
Groundwater Quality Data:	https://gamagroundwater.waterboards.ca.gov/gama/gamamap/public/GamaDataDisplay.asp?dataset=EDF&samp_date=&global_id=T0608300167&assigned_name=MW-8&store_num=		
GeoTracker Data:	https://geotracker.waterboards.ca.gov/profile_report.asp?cmd=MWEDFResults&global_id=T0608300167&assigned_name=MW-8		

GEOCHECK® - PHYSICAL SETTING SOURCE MAP FINDINGS

Map ID
Direction
Distance
Elevation | Database | EDR ID Number

BD686
ENE
1/2 - 1 Mile
Lower

CA WELLS **CADWR9000008753**

State Well #:	04N27W23E005S	Station ID:	50293
Well Name:	23-E5	Basin Name:	Santa Barbara
Well Use:	Observation		
Well Type:	Part of a nested/multi-completion well		
Well Depth:	760	Well Completion Rpt #:	Not Reported

BC687
North
1/2 - 1 Mile
Higher

CA WELLS **CAEDF0000108871**

Well ID:	T0608300226-MW-4	Well Type:	MONITORING
Source:	EDF	Other Name:	MW-4
GAMA PFAS Testing:	Not Reported		
Groundwater Quality Data:	https://gamagroundwater.waterboards.ca.gov/gama/gamamap/public/GamaDataDisplay.asp?dataset=EDF&samp_date=&global_id=T0608300226&assigned_name=MW-4&store_num=		
GeoTracker Data:	https://geotracker.waterboards.ca.gov/profile_report.asp?cmd=MWEDFResults&global_id=T0608300226&assigned_name=MW-4		

AX688
NNE
1/2 - 1 Mile
Higher

CA WELLS **CAPFAS000001334**

Well ID:	4210010-053	Well Type:	MUNICIPAL
Source:	Department of Health Services		
Other Name:	CORP YARD WELL 2	GAMA PFAS Testing:	Yes
Groundwater Quality Data:	https://gamagroundwater.waterboards.ca.gov/gama/gamamap/public/GamaDataDisplay.asp?dataset=DHS&samp_date=&global_id=&assigned_name=4210010-053&store_num=		
GeoTracker Data:	Not Reported		

AX689
NNE
1/2 - 1 Mile
Higher

CA WELLS **CADDW2000010919**

GAMA:

Well ID:	CA4210010_053_053	Well Type:	MUNICIPAL
Source:	DDW	Other Names:	4210010-053
GAMA Pfas testing:	Not Reported		
Groundwater Quality Data:	https://gamagroundwater.waterboards.ca.gov/gama/gamamap/public/GamaDataDisplay.asp?dataset=DHS&samp_date=&global_id=&assigned_name=CA4210010_053_053&store_num=		
GeoTracker Data:	Not Reported		

Docusign Envelope ID: 3773F87A-0B89-4932-BA2C-CA8383B3EEAD

GEOCHECK® - PHYSICAL SETTING SOURCE MAP FINDINGS

Map ID
Direction
Distance
Elevation | Database | EDR ID Number

AX690
NNE
1/2 - 1 Mile
Higher | **FED USGS** | **USGS40000143922**

Organization ID:	USGS-CA		
Organization Name:	USGS California Water Science Center		
Monitor Location:	004N027W15Q010S	Type:	Well
Description:	Not Reported	HUC:	18060013
Drainage Area:	Not Reported	Drainage Area Units:	Not Reported
Contrib Drainage Area:	Not Reported	Contrib Drainage Area Unts:	Not Reported
Aquifer:	California Coastal Basin aquifers		
Formation Type:	Not Reported	Aquifer Type:	Not Reported
Construction Date:	19740101	Well Depth:	655
Well Depth Units:	ft	Well Hole Depth:	690
Well Hole Depth Units:	ft		

Ground water levels,Number of Measurements:	252	Level reading date:	2004-12-14
Feet below surface:	Not Reported	Feet to sea level:	Not Reported
Note:	The site was flowing, but the head could not be measured without additional equipment.		

Level reading date:	2004-11-03	Feet below surface:	Not Reported
Feet to sea level:	Not Reported		
Note:	The site was flowing, but the head could not be measured without additional equipment.		

Level reading date:	2004-09-13	Feet below surface:	Not Reported
Feet to sea level:	Not Reported		
Note:	The site was flowing, but the head could not be measured without additional equipment.		

Level reading date:	2004-08-12	Feet below surface:	Not Reported
Feet to sea level:	Not Reported		
Note:	The site was flowing, but the head could not be measured without additional equipment.		

Level reading date:	2004-07-15	Feet below surface:	Not Reported
Feet to sea level:	Not Reported		
Note:	The site was flowing, but the head could not be measured without additional equipment.		

Level reading date:	2004-06-07	Feet below surface:	Not Reported
Feet to sea level:	Not Reported	Note:	The site was being pumped.

Level reading date:	2004-05-18	Feet below surface:	Not Reported
Feet to sea level:	Not Reported		
Note:	The site was flowing, but the head could not be measured without additional equipment.		

Level reading date:	2004-04-13	Feet below surface:	Not Reported
Feet to sea level:	Not Reported		
Note:	The site was flowing, but the head could not be measured without additional equipment.		

Level reading date:	2004-03-10	Feet below surface:	Not Reported
Feet to sea level:	Not Reported		
Note:	The site was flowing, but the head could not be measured without additional equipment.		

Level reading date:	2004-02-12	Feet below surface:	Not Reported
Feet to sea level:	Not Reported		
Note:	The site was flowing, but the head could not be measured without additional equipment.		

Level reading date:	2004-01-12	Feet below surface:	Not Reported
Feet to sea level:	Not Reported		
Note:	The site was flowing, but the head could not be measured without additional equipment.		

Docusign Envelope ID: 3773F87A-0B89-4932-BA2C-CA8383B3EEAD

Level reading date:	2003-12-15	Feet below surface:	Not Reported
Feet to sea level:	Not Reported		
Note:	The site was flowing, but the head could not be measured without additional equipment.		

Level reading date:	2003-11-10	Feet below surface:	Not Reported
Feet to sea level:	Not Reported		
Note:	The site was flowing, but the head could not be measured without additional equipment.		

Level reading date:	2003-09-18	Feet below surface:	Not Reported
Feet to sea level:	Not Reported		
Note:	The site was flowing, but the head could not be measured without additional equipment.		

Level reading date:	2003-08-13	Feet below surface:	Not Reported
Feet to sea level:	Not Reported		
Note:	The site was flowing, but the head could not be measured without additional equipment.		

Level reading date:	2003-07-03	Feet below surface:	Not Reported
Feet to sea level:	Not Reported		
Note:	The site was flowing, but the head could not be measured without additional equipment.		

Level reading date:	2003-06-12	Feet below surface:	Not Reported
Feet to sea level:	Not Reported		
Note:	The site was flowing, but the head could not be measured without additional equipment.		

Level reading date:	2003-05-06	Feet below surface:	Not Reported
Feet to sea level:	Not Reported		
Note:	The site was flowing, but the head could not be measured without additional equipment.		

Level reading date:	2003-04-09	Feet below surface:	Not Reported
Feet to sea level:	Not Reported		
Note:	The site was flowing, but the head could not be measured without additional equipment.		

Level reading date:	2003-03-05	Feet below surface:	Not Reported
Feet to sea level:	Not Reported	Note:	The site was being pumped.

Level reading date:	2003-02-03	Feet below surface:	Not Reported
Feet to sea level:	Not Reported		
Note:	The site was flowing, but the head could not be measured without additional equipment.		

Level reading date:	2003-01-09	Feet below surface:	Not Reported
Feet to sea level:	Not Reported		
Note:	The site was flowing, but the head could not be measured without additional equipment.		

Level reading date:	2002-12-16	Feet below surface:	Not Reported
Feet to sea level:	Not Reported		
Note:	The site was flowing, but the head could not be measured without additional equipment.		

Level reading date:	2002-11-12	Feet below surface:	Not Reported
Feet to sea level:	Not Reported		
Note:	The site was flowing, but the head could not be measured without additional equipment.		

Level reading date:	2002-10-14	Feet below surface:	Not Reported
Feet to sea level:	Not Reported		
Note:	The site was flowing, but the head could not be measured without additional equipment.		

Level reading date:	2002-09-23	Feet below surface:	Not Reported
Feet to sea level:	Not Reported		
Note:	The site was flowing, but the head could not be measured without additional equipment.		

Level reading date:	2002-08-20	Feet below surface:	Not Reported
Feet to sea level:	Not Reported		
Note:	The site was flowing, but the head could not be measured without additional equipment.		

Docusign Envelope ID: 3773F87A-0B89-4932-BA2C-CA8383B3EEAD

Level reading date:	2002-07-15	Feet below surface:	Not Reported
Feet to sea level:	Not Reported		
Note:	The site was flowing, but the head could not be measured without additional equipment.		

Level reading date:	2002-05-13	Feet below surface:	Not Reported
Feet to sea level:	Not Reported		
Note:	The site was flowing, but the head could not be measured without additional equipment.		

Level reading date:	2002-04-22	Feet below surface:	Not Reported
Feet to sea level:	Not Reported		
Note:	The site was flowing, but the head could not be measured without additional equipment.		

Level reading date:	2002-03-14	Feet below surface:	Not Reported
Feet to sea level:	Not Reported		
Note:	The site was flowing, but the head could not be measured without additional equipment.		

Level reading date:	2002-02-11	Feet below surface:	Not Reported
Feet to sea level:	Not Reported		
Note:	The site was flowing, but the head could not be measured without additional equipment.		

Level reading date:	2002-01-14	Feet below surface:	Not Reported
Feet to sea level:	Not Reported		
Note:	The site was flowing, but the head could not be measured without additional equipment.		

Level reading date:	2001-12-24	Feet below surface:	Not Reported
Feet to sea level:	Not Reported		
Note:	The site was flowing, but the head could not be measured without additional equipment.		

Level reading date:	2001-11-27	Feet below surface:	Not Reported
Feet to sea level:	Not Reported		
Note:	The site was flowing, but the head could not be measured without additional equipment.		

Level reading date:	2001-10-22	Feet below surface:	Not Reported
Feet to sea level:	Not Reported		
Note:	The site was flowing, but the head could not be measured without additional equipment.		

Level reading date:	2001-09-17	Feet below surface:	Not Reported
Feet to sea level:	Not Reported		
Note:	The site was flowing, but the head could not be measured without additional equipment.		

Level reading date:	2001-08-17	Feet below surface:	Not Reported
Feet to sea level:	Not Reported		
Note:	The site was flowing, but the head could not be measured without additional equipment.		

Level reading date:	2001-07-18	Feet below surface:	Not Reported
Feet to sea level:	Not Reported		
Note:	The site was flowing, but the head could not be measured without additional equipment.		

Level reading date:	2001-06-13	Feet below surface:	Not Reported
Feet to sea level:	Not Reported		
Note:	The site was flowing, but the head could not be measured without additional equipment.		

Level reading date:	2001-05-17	Feet below surface:	Not Reported
Feet to sea level:	Not Reported		
Note:	The site was flowing, but the head could not be measured without additional equipment.		

Level reading date:	2001-04-18	Feet below surface:	Not Reported
Feet to sea level:	Not Reported		
Note:	The site was flowing, but the head could not be measured without additional equipment.		

Level reading date:	2001-03-20	Feet below surface:	Not Reported
Feet to sea level:	Not Reported		

Docusign Envelope ID: 3773F87A-0B89-4932-BA2C-CA8383B3EEAD

Note: The site was flowing, but the head could not be measured without additional equipment.

Level reading date: 2001-02-15 Feet below surface: Not Reported
Feet to sea level: Not Reported
Note: The site was flowing, but the head could not be measured without additional equipment.

Level reading date: 2001-01-15 Feet below surface: Not Reported
Feet to sea level: Not Reported
Note: The site was flowing, but the head could not be measured without additional equipment.

Level reading date: 2000-12-18 Feet below surface: Not Reported
Feet to sea level: Not Reported
Note: The site was flowing, but the head could not be measured without additional equipment.

Level reading date: 2000-11-15 Feet below surface: Not Reported
Feet to sea level: Not Reported
Note: The site was flowing, but the head could not be measured without additional equipment.

Level reading date: 2000-10-11 Feet below surface: Not Reported
Feet to sea level: Not Reported
Note: The site was flowing, but the head could not be measured without additional equipment.

Level reading date: 2000-09-20 Feet below surface: Not Reported
Feet to sea level: Not Reported
Note: The site was flowing, but the head could not be measured without additional equipment.

Level reading date: 2000-08-14 Feet below surface: Not Reported
Feet to sea level: Not Reported
Note: The site was flowing, but the head could not be measured without additional equipment.

Level reading date: 2000-07-12 Feet below surface: Not Reported
Feet to sea level: Not Reported
Note: The site was flowing, but the head could not be measured without additional equipment.

Level reading date: 2000-06-14 Feet below surface: Not Reported
Feet to sea level: Not Reported
Note: The site was flowing, but the head could not be measured without additional equipment.

Level reading date: 2000-05-22 Feet below surface: Not Reported
Feet to sea level: Not Reported
Note: The site was flowing, but the head could not be measured without additional equipment.

Level reading date: 2000-04-17 Feet below surface: Not Reported
Feet to sea level: Not Reported
Note: The site was flowing, but the head could not be measured without additional equipment.

Level reading date: 2000-03-13 Feet below surface: Not Reported
Feet to sea level: Not Reported
Note: The site was flowing, but the head could not be measured without additional equipment.

Level reading date: 2000-02-15 Feet below surface: Not Reported
Feet to sea level: Not Reported
Note: The site was flowing, but the head could not be measured without additional equipment.

Level reading date: 2000-01-12 Feet below surface: Not Reported
Feet to sea level: Not Reported
Note: The site was flowing, but the head could not be measured without additional equipment.

Level reading date: 1999-12-12 Feet below surface: Not Reported
Feet to sea level: Not Reported
Note: The site was flowing, but the head could not be measured without additional equipment.

Docusign Envelope ID: 3773F87A-0B89-4932-BA2C-CA8383B3EEAD

Level reading date:	1999-11-16	Feet below surface:	Not Reported
Feet to sea level:	Not Reported		
Note:	The site was flowing, but the head could not be measured without additional equipment.		

Level reading date:	1999-10-14	Feet below surface:	Not Reported
Feet to sea level:	Not Reported		
Note:	The site was flowing, but the head could not be measured without additional equipment.		

Level reading date:	1999-09-12	Feet below surface:	Not Reported
Feet to sea level:	Not Reported		
Note:	The site was flowing, but the head could not be measured without additional equipment.		

Level reading date:	1999-08-15	Feet below surface:	Not Reported
Feet to sea level:	Not Reported		
Note:	The site was flowing, but the head could not be measured without additional equipment.		

Level reading date:	1999-07-24	Feet below surface:	Not Reported
Feet to sea level:	Not Reported		
Note:	The site was flowing, but the head could not be measured without additional equipment.		

Level reading date:	1999-06-20	Feet below surface:	Not Reported
Feet to sea level:	Not Reported		
Note:	The site was flowing, but the head could not be measured without additional equipment.		

Level reading date:	1999-05-06	Feet below surface:	Not Reported
Feet to sea level:	Not Reported		
Note:	The site was flowing, but the head could not be measured without additional equipment.		

Level reading date:	1999-04-14	Feet below surface:	Not Reported
Feet to sea level:	Not Reported		
Note:	The site was flowing, but the head could not be measured without additional equipment.		

Level reading date:	1999-03-31	Feet below surface:	Not Reported
Feet to sea level:	Not Reported	Note:	The site was being pumped.

Level reading date:	1999-02-25	Feet below surface:	Not Reported
Feet to sea level:	Not Reported		
Note:	The site was flowing, but the head could not be measured without additional equipment.		

Level reading date:	1999-01-21	Feet below surface:	Not Reported
Feet to sea level:	Not Reported		
Note:	The site was flowing, but the head could not be measured without additional equipment.		

Level reading date:	1998-12-17	Feet below surface:	Not Reported
Feet to sea level:	Not Reported		
Note:	The site was flowing, but the head could not be measured without additional equipment.		

Level reading date:	1998-11-30	Feet below surface:	Not Reported
Feet to sea level:	Not Reported		
Note:	The site was flowing, but the head could not be measured without additional equipment.		

Level reading date:	1998-10-27	Feet below surface:	Not Reported
Feet to sea level:	Not Reported		
Note:	The site was flowing, but the head could not be measured without additional equipment.		

Level reading date:	1998-09-15	Feet below surface:	Not Reported
Feet to sea level:	Not Reported		
Note:	The site was flowing, but the head could not be measured without additional equipment.		

Level reading date:	1998-08-11	Feet below surface:	Not Reported
Feet to sea level:	Not Reported		
Note:	The site was flowing, but the head could not be measured without additional equipment.		

Docusign Envelope ID: 3773F87A-0B89-4932-BA2C-CA8383B3EEAD

Level reading date:	1998-07-14	Feet below surface:	Not Reported
Feet to sea level:	Not Reported		
Note:	The site was flowing, but the head could not be measured without additional equipment.		
Level reading date:	1998-06-15	Feet below surface:	Not Reported
Feet to sea level:	Not Reported		
Note:	The site was flowing, but the head could not be measured without additional equipment.		
Level reading date:	1998-05-20	Feet below surface:	Not Reported
Feet to sea level:	Not Reported		
Note:	The site was flowing, but the head could not be measured without additional equipment.		
Level reading date:	1998-04-13	Feet below surface:	Not Reported
Feet to sea level:	Not Reported		
Note:	The site was flowing, but the head could not be measured without additional equipment.		
Level reading date:	1998-03-17	Feet below surface:	Not Reported
Feet to sea level:	Not Reported		
Note:	The site was flowing, but the head could not be measured without additional equipment.		
Level reading date:	1998-02-18	Feet below surface:	Not Reported
Feet to sea level:	Not Reported		
Note:	The site was flowing, but the head could not be measured without additional equipment.		
Level reading date:	1998-01-13	Feet below surface:	Not Reported
Feet to sea level:	Not Reported		
Note:	The site was flowing, but the head could not be measured without additional equipment.		
Level reading date:	1997-12-23	Feet below surface:	Not Reported
Feet to sea level:	Not Reported		
Note:	The site was flowing, but the head could not be measured without additional equipment.		
Level reading date:	1997-11-17	Feet below surface:	Not Reported
Feet to sea level:	Not Reported		
Note:	The site was flowing, but the head could not be measured without additional equipment.		
Level reading date:	1997-09-16	Feet below surface:	Not Reported
Feet to sea level:	Not Reported		
Note:	The site was flowing, but the head could not be measured without additional equipment.		
Level reading date:	1997-08-11	Feet below surface:	Not Reported
Feet to sea level:	Not Reported		
Note:	The site was flowing, but the head could not be measured without additional equipment.		
Level reading date:	1997-07-11	Feet below surface:	Not Reported
Feet to sea level:	Not Reported		
Note:	The site was flowing, but the head could not be measured without additional equipment.		
Level reading date:	1997-06-10	Feet below surface:	Not Reported
Feet to sea level:	Not Reported		
Note:	The site was flowing, but the head could not be measured without additional equipment.		
Level reading date:	1997-05-19	Feet below surface:	Not Reported
Feet to sea level:	Not Reported		
Note:	The site was flowing, but the head could not be measured without additional equipment.		
Level reading date:	1997-04-10	Feet below surface:	Not Reported
Feet to sea level:	Not Reported		
Note:	The site was flowing, but the head could not be measured without additional equipment.		
Level reading date:	1997-03-12	Feet below surface:	Not Reported
Feet to sea level:	Not Reported		

Docusign Envelope ID: 3773F87A-0B89-4932-BA2C-CA8383B3EEAD

Note: The site was flowing, but the head could not be measured without additional equipment.

Level reading date: 1997-01-16 Feet below surface: Not Reported
Feet to sea level: Not Reported
Note: The site was flowing, but the head could not be measured without additional equipment.

Level reading date: 1996-12-19 Feet below surface: Not Reported
Feet to sea level: Not Reported
Note: The site was flowing, but the head could not be measured without additional equipment.

Level reading date: 1996-11-06 Feet below surface: Not Reported
Feet to sea level: Not Reported
Note: The site was flowing, but the head could not be measured without additional equipment.

Level reading date: 1996-10-15 Feet below surface: Not Reported
Feet to sea level: Not Reported
Note: The site was flowing, but the head could not be measured without additional equipment.

Level reading date: 1996-09-10 Feet below surface: Not Reported
Feet to sea level: Not Reported
Note: The site was flowing, but the head could not be measured without additional equipment.

Level reading date: 1996-08-13 Feet below surface: Not Reported
Feet to sea level: Not Reported
Note: The site was flowing, but the head could not be measured without additional equipment.

Level reading date: 1996-07-23 Feet below surface: Not Reported
Feet to sea level: Not Reported
Note: The site was flowing, but the head could not be measured without additional equipment.

Level reading date: 1996-06-13 Feet below surface: Not Reported
Feet to sea level: Not Reported
Note: The site was flowing, but the head could not be measured without additional equipment.

Level reading date: 1996-05-09 Feet below surface: Not Reported
Feet to sea level: Not Reported
Note: The site was flowing, but the head could not be measured without additional equipment.

Level reading date: 1996-04-10 Feet below surface: Not Reported
Feet to sea level: Not Reported
Note: The site was flowing, but the head could not be measured without additional equipment.

Level reading date: 1996-03-20 Feet below surface: Not Reported
Feet to sea level: Not Reported
Note: The site was flowing, but the head could not be measured without additional equipment.

Level reading date: 1996-02-13 Feet below surface: Not Reported
Feet to sea level: Not Reported
Note: The site was flowing, but the head could not be measured without additional equipment.

Level reading date: 1996-01-17 Feet below surface: Not Reported
Feet to sea level: Not Reported
Note: The site was flowing, but the head could not be measured without additional equipment.

Level reading date: 1995-12-08 Feet below surface: Not Reported
Feet to sea level: Not Reported
Note: The site was flowing, but the head could not be measured without additional equipment.

Level reading date: 1995-11-08 Feet below surface: Not Reported
Feet to sea level: Not Reported
Note: The site was flowing, but the head could not be measured without additional equipment.

Docusign Envelope ID: 3773F87A-0B89-4932-BA2C-CA8383B3EEAD

Level reading date: 1995-10-12 Feet below surface: Not Reported
Feet to sea level: Not Reported
Note: The site was flowing, but the head could not be measured without additional equipment.

Level reading date: 1995-09-13 Feet below surface: Not Reported
Feet to sea level: Not Reported
Note: The site was flowing, but the head could not be measured without additional equipment.

Level reading date: 1995-08-08 Feet below surface: Not Reported
Feet to sea level: Not Reported
Note: The site was flowing, but the head could not be measured without additional equipment.

Level reading date: 1995-07-11 Feet below surface: Not Reported
Feet to sea level: Not Reported
Note: The site was flowing, but the head could not be measured without additional equipment.

Level reading date: 1995-06-21 Feet below surface: Not Reported
Feet to sea level: Not Reported
Note: The site was flowing, but the head could not be measured without additional equipment.

Level reading date: 1995-05-09 Feet below surface: Not Reported
Feet to sea level: Not Reported
Note: The site was flowing, but the head could not be measured without additional equipment.

Level reading date: 1995-04-12 Feet below surface: Not Reported
Feet to sea level: Not Reported
Note: The site was flowing, but the head could not be measured without additional equipment.

Level reading date: 1995-03-15 Feet below surface: Not Reported
Feet to sea level: Not Reported
Note: The site was flowing, but the head could not be measured without additional equipment.

Level reading date: 1995-02-08 Feet below surface: Not Reported
Feet to sea level: Not Reported
Note: The site was flowing, but the head could not be measured without additional equipment.

Level reading date: 1994-12-12 Feet below surface: Not Reported
Feet to sea level: Not Reported
Note: The site was flowing, but the head could not be measured without additional equipment.

Level reading date: 1994-11-10 Feet below surface: Not Reported
Feet to sea level: Not Reported
Note: The site was flowing, but the head could not be measured without additional equipment.

Level reading date: 1994-10-12 Feet below surface: Not Reported
Feet to sea level: Not Reported
Note: The site was flowing, but the head could not be measured without additional equipment.

Level reading date: 1994-09-12 Feet below surface: Not Reported
Feet to sea level: Not Reported
Note: The site was flowing, but the head could not be measured without additional equipment.

Level reading date: 1994-08-10 Feet below surface: Not Reported
Feet to sea level: Not Reported
Note: The site was flowing, but the head could not be measured without additional equipment.

Level reading date: 1994-07-11 Feet below surface: Not Reported
Feet to sea level: Not Reported
Note: The site was flowing, but the head could not be measured without additional equipment.

Level reading date: 1994-06-14 Feet below surface: Not Reported
Feet to sea level: Not Reported

Docusign Envelope ID: 3773F87A-0B89-4932-BA2C-CA8383B3EEAD

Note: The site was flowing, but the head could not be measured without additional equipment.

Level reading date: 1994-05-10 Feet below surface: Not Reported
Feet to sea level: Not Reported
Note: The site was flowing, but the head could not be measured without additional equipment.

Level reading date: 1994-04-12 Feet below surface: Not Reported
Feet to sea level: Not Reported
Note: The site was flowing, but the head could not be measured without additional equipment.

Level reading date: 1994-03-10 Feet below surface: Not Reported
Feet to sea level: Not Reported
Note: The site was flowing, but the head could not be measured without additional equipment.

Level reading date: 1994-02-11 Feet below surface: Not Reported
Feet to sea level: Not Reported
Note: The site was flowing, but the head could not be measured without additional equipment.

Level reading date: 1994-01-11 Feet below surface: Not Reported
Feet to sea level: Not Reported
Note: The site was flowing, but the head could not be measured without additional equipment.

Level reading date: 1993-11-11 Feet below surface: Not Reported
Feet to sea level: Not Reported
Note: The site was flowing, but the head could not be measured without additional equipment.

Level reading date: 1993-10-11 Feet below surface: Not Reported
Feet to sea level: Not Reported
Note: The site was flowing, but the head could not be measured without additional equipment.

Level reading date: 1993-09-09 Feet below surface: 23.22
Feet to sea level: Not Reported Note: Not Reported

Level reading date: 1993-08-11 Feet below surface: 9.28
Feet to sea level: Not Reported Note: Not Reported

Level reading date: 1993-07-12 Feet below surface: 2.37
Feet to sea level: Not Reported Note: Not Reported

Level reading date: 1993-06-10 Feet below surface: Not Reported
Feet to sea level: Not Reported
Note: The site was flowing, but the head could not be measured without additional equipment.

Level reading date: 1993-05-10 Feet below surface: Not Reported
Feet to sea level: Not Reported
Note: The site was flowing, but the head could not be measured without additional equipment.

Level reading date: 1993-04-13 Feet below surface: Not Reported
Feet to sea level: Not Reported
Note: The site was flowing, but the head could not be measured without additional equipment.

Level reading date: 1993-03-10 Feet below surface: Not Reported
Feet to sea level: Not Reported
Note: The site was flowing, but the head could not be measured without additional equipment.

Level reading date: 1993-02-10 Feet below surface: Not Reported
Feet to sea level: Not Reported
Note: The site was flowing, but the head could not be measured without additional equipment.

Level reading date: 1993-01-12 Feet below surface: Not Reported
Feet to sea level: Not Reported
Note: The site was flowing, but the head could not be measured without additional equipment.

Docusign Envelope ID: 3773F87A-0B89-4932-BA2C-CA8383B3EEAD

Level reading date:	1992-12-08	Feet below surface:	Not Reported
Feet to sea level:	Not Reported		
Note:	The site was flowing, but the head could not be measured without additional equipment.		
Level reading date:	1992-11-11	Feet below surface:	Not Reported
Feet to sea level:	Not Reported		
Note:	The site was flowing, but the head could not be measured without additional equipment.		
Level reading date:	1992-10-12	Feet below surface:	Not Reported
Feet to sea level:	Not Reported		
Note:	The site was flowing, but the head could not be measured without additional equipment.		
Level reading date:	1992-09-10	Feet below surface:	Not Reported
Feet to sea level:	Not Reported		
Note:	The site was flowing, but the head could not be measured without additional equipment.		
Level reading date:	1992-08-11	Feet below surface:	Not Reported
Feet to sea level:	Not Reported		
Note:	The site was flowing, but the head could not be measured without additional equipment.		
Level reading date:	1992-01-13	Feet below surface:	Not Reported
Feet to sea level:	Not Reported		
Note:	The site was flowing, but the head could not be measured without additional equipment.		
Level reading date:	1991-12-16	Feet below surface:	0.58
Feet to sea level:	Not Reported	Note:	Not Reported
Level reading date:	1991-11-12	Feet below surface:	Not Reported
Feet to sea level:	Not Reported		
Note:	The site was flowing, but the head could not be measured without additional equipment.		
Level reading date:	1991-10-10	Feet below surface:	0.53
Feet to sea level:	Not Reported	Note:	Not Reported
Level reading date:	1991-09-17	Feet below surface:	Not Reported
Feet to sea level:	Not Reported	Note:	The site was being pumped.
Level reading date:	1991-08-05	Feet below surface:	2.15
Feet to sea level:	Not Reported	Note:	Not Reported
Level reading date:	1991-07-11	Feet below surface:	Not Reported
Feet to sea level:	Not Reported	Note:	The site was being pumped.
Level reading date:	1991-06-11	Feet below surface:	3.77
Feet to sea level:	Not Reported	Note:	Not Reported
Level reading date:	1991-05-08	Feet below surface:	5.68
Feet to sea level:	Not Reported	Note:	Not Reported
Level reading date:	1991-04-10	Feet below surface:	7.29
Feet to sea level:	Not Reported	Note:	Not Reported
Level reading date:	1991-03-11	Feet below surface:	9.92
Feet to sea level:	Not Reported	Note:	Not Reported
Level reading date:	1991-02-12	Feet below surface:	13.41
Feet to sea level:	Not Reported	Note:	Not Reported
Level reading date:	1991-01-10	Feet below surface:	17.68
Feet to sea level:	Not Reported	Note:	The site had been pumped recently.
Level reading date:	1990-12-14	Feet below surface:	15.84

Docusign Envelope ID: 3773F87A-0B89-4932-BA2C-CA8383B3EEAD

Feet to sea level:	Not Reported	Note:	Not Reported
Level reading date:	1990-11-12	Feet below surface:	Not Reported
Feet to sea level:	Not Reported	Note:	The site was being pumped.
Level reading date:	1990-10-11	Feet below surface:	Not Reported
Feet to sea level:	Not Reported	Note:	The site was being pumped.
Level reading date:	1990-08-08	Feet below surface:	Not Reported
Feet to sea level:	Not Reported	Note:	The site was being pumped.
Level reading date:	1990-04-09	Feet below surface:	Not Reported
Feet to sea level:	Not Reported	Note:	The site was being pumped.
Level reading date:	1990-01-09	Feet below surface:	Not Reported
Feet to sea level:	Not Reported	Note:	The site was being pumped.
Level reading date:	1989-12-07	Feet below surface:	Not Reported
Feet to sea level:	Not Reported	Note:	The site was being pumped.
Level reading date:	1989-11-08	Feet below surface:	Not Reported
Feet to sea level:	Not Reported	Note:	The site was being pumped.
Level reading date:	1989-10-09	Feet below surface:	Not Reported
Feet to sea level:	Not Reported	Note:	The site was being pumped.
Level reading date:	1989-09-15	Feet below surface:	Not Reported
Feet to sea level:	Not Reported	Note:	The site was being pumped.
Level reading date:	1989-08-09	Feet below surface:	Not Reported
Feet to sea level:	Not Reported	Note:	The site was being pumped.
Level reading date:	1989-07-11	Feet below surface:	Not Reported
Feet to sea level:	Not Reported	Note:	The site was being pumped.
Level reading date:	1989-06-06	Feet below surface:	Not Reported
Feet to sea level:	Not Reported	Note:	The site was being pumped.
Level reading date:	1989-05-09	Feet below surface:	Not Reported
Feet to sea level:	Not Reported	Note:	The site was being pumped.
Level reading date:	1989-04-06	Feet below surface:	Not Reported
Feet to sea level:	Not Reported	Note:	The site was being pumped.
Level reading date:	1989-03-07	Feet below surface:	Not Reported
Feet to sea level:	Not Reported	Note:	The site was being pumped.
Level reading date:	1989-02-07	Feet below surface:	Not Reported
Feet to sea level:	Not Reported	Note:	The site was being pumped.
Level reading date:	1989-01-06	Feet below surface:	Not Reported
Feet to sea level:	Not Reported	Note:	The site was being pumped.
Level reading date:	1988-12-13	Feet below surface:	Not Reported
Feet to sea level:	Not Reported	Note:	The site was being pumped.
Level reading date:	1988-11-11	Feet below surface:	Not Reported
Feet to sea level:	Not Reported	Note:	The site was being pumped.
Level reading date:	1988-10-13	Feet below surface:	Not Reported
Feet to sea level:	Not Reported	Note:	The site was being pumped.

Docusign Envelope ID: 3773F87A-0B89-4932-BA2C-CA8383B3EEAD

Level reading date:	1988-09-08	Feet below surface:	Not Reported
Feet to sea level:	Not Reported	Note:	The site was being pumped.
Level reading date:	1988-08-11	Feet below surface:	Not Reported
Feet to sea level:	Not Reported	Note:	The site was being pumped.
Level reading date:	1988-07-07	Feet below surface:	3.72
Feet to sea level:	Not Reported	Note:	Not Reported
Level reading date:	1988-06-06	Feet below surface:	Not Reported
Feet to sea level:	Not Reported	Note:	The site was being pumped.
Level reading date:	1988-05-11	Feet below surface:	1.15
Feet to sea level:	Not Reported	Note:	Not Reported
Level reading date:	1988-04-06	Feet below surface:	Not Reported
Feet to sea level:	Not Reported	Note:	The site was being pumped.
Level reading date:	1988-03-16	Feet below surface:	Not Reported
Feet to sea level:	Not Reported	Note:	The site was being pumped.
Level reading date:	1988-02-11	Feet below surface:	7.43
Feet to sea level:	Not Reported	Note:	Not Reported
Level reading date:	1988-01-06	Feet below surface:	Not Reported
Feet to sea level:	Not Reported	Note:	The site was being pumped.
Level reading date:	1987-12-10	Feet below surface:	Not Reported
Feet to sea level:	Not Reported	Note:	The site was being pumped.
Level reading date:	1987-11-10	Feet below surface:	5.58
Feet to sea level:	Not Reported	Note:	Not Reported
Level reading date:	1987-10-07	Feet below surface:	Not Reported
Feet to sea level:	Not Reported	Note:	The site was being pumped.
Level reading date:	1987-09-09	Feet below surface:	Not Reported
Feet to sea level:	Not Reported	Note:	The site was being pumped.
Level reading date:	1987-08-12	Feet below surface:	Not Reported
Feet to sea level:	Not Reported	Note:	The site was being pumped.
Level reading date:	1987-07-15	Feet below surface:	Not Reported
Feet to sea level:	Not Reported	Note:	The site was being pumped.
Level reading date:	1987-06-05	Feet below surface:	Not Reported
Feet to sea level:	Not Reported	Note:	The site was being pumped.
Level reading date:	1987-05-06	Feet below surface:	Not Reported
Feet to sea level:	Not Reported	Note:	The site was being pumped.
Level reading date:	1987-04-09	Feet below surface:	Not Reported
Feet to sea level:	Not Reported	Note:	The site was being pumped.
Level reading date:	1987-03-11	Feet below surface:	1.08
Feet to sea level:	Not Reported	Note:	Not Reported
Level reading date:	1987-02-05	Feet below surface:	4.00
Feet to sea level:	Not Reported	Note:	Not Reported
Level reading date:	1987-01-09	Feet below surface:	8.14
Feet to sea level:	Not Reported	Note:	Not Reported

Docusign Envelope ID: 3773F87A-0B89-4932-BA2C-CA8383B3EEAD

GEOCHECK® - PHYSICAL SETTING SOURCE MAP FINDINGS

Level reading date:	1986-12-04	Feet below surface:	18.95
Feet to sea level:	Not Reported	Note:	Not Reported
Level reading date:	1986-11-12	Feet below surface:	Not Reported
Feet to sea level:	Not Reported	Note:	The site was being pumped.
Level reading date:	1986-10-13	Feet below surface:	Not Reported
Feet to sea level:	Not Reported	Note:	The site was being pumped.
Level reading date:	1986-09-12	Feet below surface:	Not Reported
Feet to sea level:	Not Reported	Note:	The site was being pumped.
Level reading date:	1986-08-13	Feet below surface:	Not Reported
Feet to sea level:	Not Reported	Note:	The site was being pumped.
Level reading date:	1986-07-07	Feet below surface:	Not Reported
Feet to sea level:	Not Reported	Note:	The site was being pumped.
Level reading date:	1986-06-06	Feet below surface:	Not Reported
Feet to sea level:	Not Reported	Note:	The site was being pumped.
Level reading date:	1986-05-09	Feet below surface:	11.54
Feet to sea level:	Not Reported	Note:	Not Reported
Level reading date:	1986-04-15	Feet below surface:	Not Reported
Feet to sea level:	Not Reported	Note:	The site was being pumped.
Level reading date:	1986-03-11	Feet below surface:	Not Reported
Feet to sea level:	Not Reported	Note:	The site was being pumped.
Level reading date:	1986-02-07	Feet below surface:	Not Reported
Feet to sea level:	Not Reported	Note:	The site was being pumped.
Level reading date:	1986-01-07	Feet below surface:	Not Reported
Feet to sea level:	Not Reported	Note:	The site was being pumped.
Level reading date:	1985-12-04	Feet below surface:	4.44
Feet to sea level:	Not Reported	Note:	Not Reported
Level reading date:	1985-11-06	Feet below surface:	11.00
Feet to sea level:	Not Reported	Note:	Not Reported
Level reading date:	1985-10-03	Feet below surface:	Not Reported
Feet to sea level:	Not Reported	Note:	The site was being pumped.
Level reading date:	1985-09-05	Feet below surface:	Not Reported
Feet to sea level:	Not Reported	Note:	The site was being pumped.
Level reading date:	1985-08-01	Feet below surface:	Not Reported
Feet to sea level:	Not Reported	Note:	The site was being pumped.
Level reading date:	1985-07-08	Feet below surface:	Not Reported
Feet to sea level:	Not Reported	Note:	The site was being pumped.
Level reading date:	1985-06-06	Feet below surface:	Not Reported
Feet to sea level:	Not Reported	Note:	The site was being pumped.
Level reading date:	1985-05-03	Feet below surface:	5.33
Feet to sea level:	Not Reported	Note:	Not Reported
Level reading date:	1985-04-03	Feet below surface:	22.96
Feet to sea level:	Not Reported	Note:	Not Reported

Docusign Envelope ID: 3773F87A-0B89-4932-BA2C-CA8383B3EEAD

GEOCHECK® - PHYSICAL SETTING SOURCE MAP FINDINGS

Level reading date:	1985-03-06	Feet below surface:	34.00
Feet to sea level:	Not Reported	Note:	Not Reported
Level reading date:	1985-02-04	Feet below surface:	Not Reported
Feet to sea level:	Not Reported	Note:	The site was being pumped.
Level reading date:	1985-01-11	Feet below surface:	Not Reported
Feet to sea level:	Not Reported	Note:	The site was being pumped.
Level reading date:	1984-12-11	Feet below surface:	Not Reported
Feet to sea level:	Not Reported	Note:	The site was being pumped.
Level reading date:	1984-11-06	Feet below surface:	26.16
Feet to sea level:	Not Reported	Note:	Not Reported
Level reading date:	1984-10-09	Feet below surface:	Not Reported
Feet to sea level:	Not Reported	Note:	The site was being pumped.
Level reading date:	1984-09-12	Feet below surface:	Not Reported
Feet to sea level:	Not Reported	Note:	The site was being pumped.
Level reading date:	1984-08-07	Feet below surface:	Not Reported
Feet to sea level:	Not Reported	Note:	The site was being pumped.
Level reading date:	1984-07-09	Feet below surface:	Not Reported
Feet to sea level:	Not Reported	Note:	The site was being pumped.
Level reading date:	1984-06-05	Feet below surface:	Not Reported
Feet to sea level:	Not Reported	Note:	The site was being pumped.
Level reading date:	1984-05-03	Feet below surface:	Not Reported
Feet to sea level:	Not Reported	Note:	The site was being pumped.
Level reading date:	1984-04-10	Feet below surface:	0.42
Feet to sea level:	Not Reported	Note:	Not Reported
Level reading date:	1984-03-01	Feet below surface:	1.83
Feet to sea level:	Not Reported	Note:	Not Reported
Level reading date:	1984-02-06	Feet below surface:	Not Reported
Feet to sea level:	Not Reported	Note:	The site was being pumped.
Level reading date:	1984-01-05	Feet below surface:	5.21
Feet to sea level:	Not Reported	Note:	Not Reported
Level reading date:	1983-12-06	Feet below surface:	Not Reported
Feet to sea level:	Not Reported	Note:	The site was being pumped.
Level reading date:	1983-11-03	Feet below surface:	11.08
Feet to sea level:	Not Reported	Note:	Not Reported
Level reading date:	1983-10-05	Feet below surface:	55.58
Feet to sea level:	Not Reported	Note:	Not Reported
Level reading date:	1983-09-01	Feet below surface:	Not Reported
Feet to sea level:	Not Reported	Note:	The site was being pumped.
Level reading date:	1983-08-04	Feet below surface:	Not Reported
Feet to sea level:	Not Reported	Note:	The site was being pumped.
Level reading date:	1983-07-13	Feet below surface:	Not Reported
Feet to sea level:	Not Reported	Note:	The site was being pumped.

GEOCHECK® - PHYSICAL SETTING SOURCE MAP FINDINGS

Level reading date:	1983-06-08	Feet below surface:	Not Reported
Feet to sea level:	Not Reported	Note:	The site was being pumped.
Level reading date:	1983-05-03	Feet below surface:	Not Reported
Feet to sea level:	Not Reported	Note:	The site was being pumped.
Level reading date:	1983-04-12	Feet below surface:	5.85
Feet to sea level:	Not Reported	Note:	Not Reported
Level reading date:	1983-03-09	Feet below surface:	Not Reported
Feet to sea level:	Not Reported	Note:	The site was being pumped.
Level reading date:	1983-02-03	Feet below surface:	Not Reported
Feet to sea level:	Not Reported	Note:	The site was being pumped.
Level reading date:	1983-01-12	Feet below surface:	0.92
Feet to sea level:	Not Reported	Note:	Not Reported
Level reading date:	1982-12-03	Feet below surface:	2.80
Feet to sea level:	Not Reported	Note:	Not Reported
Level reading date:	1982-11-04	Feet below surface:	6.72
Feet to sea level:	Not Reported	Note:	Not Reported
Level reading date:	1982-10-07	Feet below surface:	22.03
Feet to sea level:	Not Reported	Note:	Not Reported
Level reading date:	1982-09-09	Feet below surface:	Not Reported
Feet to sea level:	Not Reported	Note:	The site was being pumped.
Level reading date:	1982-08-05	Feet below surface:	29.53
Feet to sea level:	Not Reported	Note:	Not Reported
Level reading date:	1982-07-14	Feet below surface:	30.05
Feet to sea level:	Not Reported	Note:	Not Reported
Level reading date:	1982-06-04	Feet below surface:	22.45
Feet to sea level:	Not Reported	Note:	Not Reported

BG691
NE
1/2 - 1 Mile
Lower

CA WELLS **CAEDF0000088538**

Well ID:	T0608323816-MW-8	Well Type:	MONITORING
Source:	EDF	Other Name:	MW-8
GAMA PFAS Testing:	Not Reported		
Groundwater Quality Data:	https://gamagroundwater.waterboards.ca.gov/gama/gamamap/public/GamaDataDisplay.asp?dataset=EDF&samp_date=&global_id=T0608323816&assigned_name=MW-8&store_num=		
GeoTracker Data:	https://geotracker.waterboards.ca.gov/profile_report.asp?cmd=MWEDFResults&global_id=T0608323816&assigned_name=MW-8		

BA692
NE
1/2 - 1 Mile
Lower

CA WELLS **CAEDF0000125926**

Well ID:	SL203501296-MW-12	Well Type:	MONITORING
Source:	EDF	Other Name:	MW-12

Docusign Envelope ID: 3773F87A-0B89-4932-BA2C-CA8383B3EEAD

GAMA PFAS Testing: Not Reported
Groundwater Quality Data: https://gamagroundwater.waterboards.ca.gov/gama/gamamap/public/GamaDataDisplay.asp?dataset=EDF&samp_date=&global_id=SL203501296&assigned_name=MW-12&store_num=
GeoTracker Data: https://geotracker.waterboards.ca.gov/profile_report.asp?cmd=MWEDFResults&global_id=SL203501296&assigned_name=MW-12

AX693
NNE **CA WELLS** **CAUSGSN00010672**
1/2 - 1 Mile
Higher

Well ID: USGS-342524119413101 Well Type: UNK
Source: United States Geological Survey
Other Name: USGS-342524119413101 GAMA PFAS Testing: Not Reported
Groundwater Quality Data: https://gamagroundwater.waterboards.ca.gov/gama/gamamap/public/GamaDataDisplay.asp?dataset=USGSNEW&samp_date=&global_id=&assigned_name=USGS-342524119413101&store_num=
GeoTracker Data: Not Reported

AX694
NNE **FED USGS** **USGS40000143929**
1/2 - 1 Mile
Higher

Organization ID: USGS-CA
Organization Name: USGS California Water Science Center
Monitor Location: 004N027W15Q009S Type: Well
Description: Not Reported HUC: 18060013
Drainage Area: Not Reported Drainage Area Units: Not Reported
Contrib Drainage Area: Not Reported Contrib Drainage Area Unts: Not Reported
Aquifer: California Coastal Basin aquifers
Formation Type: Not Reported Aquifer Type: Not Reported
Construction Date: 19480101 Well Depth: 667
Well Depth Units: ft Well Hole Depth: 719
Well Hole Depth Units: ft

Ground water levels,Number of Measurements: 36 Level reading date: 1976-04-06
Feet below surface: 16.30 Feet to sea level: Not Reported
Note: Not Reported

Level reading date: 1968-07-22 Feet below surface: 85.60
Feet to sea level: Not Reported Note: Not Reported

Level reading date: 1957-10-22 Feet below surface: 119.00
Feet to sea level: Not Reported Note: The site was being pumped.

Level reading date: 1957-08-17 Feet below surface: 119.00
Feet to sea level: Not Reported Note: The site was being pumped.

Level reading date: 1957-06-16 Feet below surface: 120.00
Feet to sea level: Not Reported Note: The site was being pumped.

Level reading date: 1957-05-06 Feet below surface: 92.00
Feet to sea level: Not Reported Note: The site was being pumped.

Level reading date: 1955-06-21 Feet below surface: 110.00
Feet to sea level: Not Reported Note: The site was being pumped.

Docusign Envelope ID: 3773F87A-0B89-4932-BA2C-CA8383B3EEAD

GEOCHECK® - PHYSICAL SETTING SOURCE MAP FINDINGS

Level reading date:	1955-04-03	Feet below surface:	104.00
Feet to sea level:	Not Reported	Note:	The site was being pumped.
Level reading date:	1954-11-10	Feet below surface:	111.00
Feet to sea level:	Not Reported	Note:	The site was being pumped.
Level reading date:	1954-08-15	Feet below surface:	106.00
Feet to sea level:	Not Reported	Note:	The site was being pumped.
Level reading date:	1954-06-06	Feet below surface:	117.00
Feet to sea level:	Not Reported	Note:	The site was being pumped.
Level reading date:	1953-11-24	Feet below surface:	28.00
Feet to sea level:	Not Reported	Note:	Not Reported
Level reading date:	1953-11-04	Feet below surface:	93.00
Feet to sea level:	Not Reported	Note:	The site was being pumped.
Level reading date:	1953-08-15	Feet below surface:	115.00
Feet to sea level:	Not Reported	Note:	The site was being pumped.
Level reading date:	1953-06-01	Feet below surface:	107.00
Feet to sea level:	Not Reported	Note:	The site was being pumped.
Level reading date:	1953-03-17	Feet below surface:	30.00
Feet to sea level:	Not Reported	Note:	Not Reported
Level reading date:	1953-02-17	Feet below surface:	80.00
Feet to sea level:	Not Reported	Note:	The site was being pumped.
Level reading date:	1952-11-14	Feet below surface:	98.00
Feet to sea level:	Not Reported	Note:	The site was being pumped.
Level reading date:	1952-08-01	Feet below surface:	104.00
Feet to sea level:	Not Reported	Note:	The site was being pumped.
Level reading date:	1952-05-15	Feet below surface:	92.00
Feet to sea level:	Not Reported	Note:	The site was being pumped.
Level reading date:	1952-05-03	Feet below surface:	60.00
Feet to sea level:	Not Reported	Note:	The site was being pumped.
Level reading date:	1952-05-01	Feet below surface:	20.00
Feet to sea level:	Not Reported	Note:	Not Reported
Level reading date:	1952-01-02	Feet below surface:	36.00
Feet to sea level:	Not Reported	Note:	Not Reported
Level reading date:	1951-08-15	Feet below surface:	111.00
Feet to sea level:	Not Reported	Note:	The site was being pumped.
Level reading date:	1951-06-01	Feet below surface:	105.00
Feet to sea level:	Not Reported	Note:	The site was being pumped.
Level reading date:	1950-12-31	Feet below surface:	100.00
Feet to sea level:	Not Reported	Note:	The site was being pumped.
Level reading date:	1950-08-15	Feet below surface:	94.00
Feet to sea level:	Not Reported	Note:	The site was being pumped.
Level reading date:	1950-06-01	Feet below surface:	95.00
Feet to sea level:	Not Reported	Note:	The site was being pumped.

GEOCHECK® - PHYSICAL SETTING SOURCE MAP FINDINGS

Level reading date:	1949-12-31	Feet below surface:	89.00
Feet to sea level:	Not Reported	Note:	The site was being pumped.
Level reading date:	1949-08-15	Feet below surface:	90.00
Feet to sea level:	Not Reported	Note:	The site was being pumped.
Level reading date:	1949-06-01	Feet below surface:	74.00
Feet to sea level:	Not Reported	Note:	The site was being pumped.
Level reading date:	1949-01-01	Feet below surface:	50.00
Feet to sea level:	Not Reported	Note:	The site was being pumped.
Level reading date:	1948-10-15	Feet below surface:	88.00
Feet to sea level:	Not Reported	Note:	The site was being pumped.
Level reading date:	1948-07-01	Feet below surface:	73.00
Feet to sea level:	Not Reported	Note:	The site was being pumped.
Level reading date:	1948-06-15	Feet below surface:	65.00
Feet to sea level:	Not Reported	Note:	The site was being pumped.
Level reading date:	1948-05-01	Feet below surface:	8.00
Feet to sea level:	Not Reported	Note:	Not Reported

BH695
NW
1/2 - 1 Mile
Higher

CA WELLS **CAEDF0000107602**

Well ID:	T0608300140-VE-1	Well Type:	MONITORING
Source:	EDF	Other Name:	VE-1
GAMA PFAS Testing:	Not Reported		
Groundwater Quality Data:	https://gamagroundwater.waterboards.ca.gov/gama/gamamap/public/GamaDataDisplay.asp?dataset=EDF&samp_date=&global_id=T0608300140&assigned_name=VE-1&store_num=		
GeoTracker Data:	https://geotracker.waterboards.ca.gov/profile_report.asp?cmd=MWEDFResults&global_id=T0608300140&assigned_name=VE-1		

BH696
NW
1/2 - 1 Mile
Higher

CA WELLS **CAEDF0000008632**

Well ID:	T0608300140-MW-11	Well Type:	MONITORING
Source:	EDF	Other Name:	MW-11
GAMA PFAS Testing:	Not Reported		
Groundwater Quality Data:	https://gamagroundwater.waterboards.ca.gov/gama/gamamap/public/GamaDataDisplay.asp?dataset=EDF&samp_date=&global_id=T0608300140&assigned_name=MW-11&store_num=		
GeoTracker Data:	https://geotracker.waterboards.ca.gov/profile_report.asp?cmd=MWEDFResults&global_id=T0608300140&assigned_name=MW-11		

BA697
NE
1/2 - 1 Mile
Lower

CA WELLS **CAEDF0000074709**

Well ID:	SL203501296-MW-2	Well Type:	MONITORING
Source:	EDF	Other Name:	MW-2

GEOCHECK® - PHYSICAL SETTING SOURCE MAP FINDINGS

GAMA PFAS Testing: Not Reported
Groundwater Quality Data: https://gamagroundwater.waterboards.ca.gov/gama/gamamap/public/GamaDataDisplay.asp?dataset=EDF&samp_date=&global_id=SL203501296&assigned_name=MW-2&store_num=
GeoTracker Data: https://geotracker.waterboards.ca.gov/profile_report.asp?cmd=MWEDFResults&global_id=SL203501296&assigned_name=MW-2

BA698
NE **CA WELLS** **CAEDF0000070257**
1/2 - 1 Mile
Lower

Well ID: SL203501296-MW-13 Well Type: MONITORING
Source: EDF Other Name: MW-13
GAMA PFAS Testing: Not Reported
Groundwater Quality Data: https://gamagroundwater.waterboards.ca.gov/gama/gamamap/public/GamaDataDisplay.asp?dataset=EDF&samp_date=&global_id=SL203501296&assigned_name=MW-13&store_num=
GeoTracker Data: https://geotracker.waterboards.ca.gov/profile_report.asp?cmd=MWEDFResults&global_id=SL203501296&assigned_name=MW-13

BC699
North **CA WELLS** **CAEDF0000115875**
1/2 - 1 Mile
Higher

Well ID: T0608300226-MW-8 Well Type: MONITORING
Source: EDF Other Name: MW-8
GAMA PFAS Testing: Not Reported
Groundwater Quality Data: https://gamagroundwater.waterboards.ca.gov/gama/gamamap/public/GamaDataDisplay.asp?dataset=EDF&samp_date=&global_id=T0608300226&assigned_name=MW-8&store_num=
GeoTracker Data: https://geotracker.waterboards.ca.gov/profile_report.asp?cmd=MWEDFResults&global_id=T0608300226&assigned_name=MW-8

AY700
North **CA WELLS** **CAEDF0000050478**
1/2 - 1 Mile
Higher

Well ID: T0608300402-CC-5 Well Type: MONITORING
Source: EDF Other Name: CC-5
GAMA PFAS Testing: Not Reported
Groundwater Quality Data: https://gamagroundwater.waterboards.ca.gov/gama/gamamap/public/GamaDataDisplay.asp?dataset=EDF&samp_date=&global_id=T0608300402&assigned_name=CC-5&store_num=
GeoTracker Data: https://geotracker.waterboards.ca.gov/profile_report.asp?cmd=MWEDFResults&global_id=T0608300402&assigned_name=CC-5

BH701
NW **CA WELLS** **CAEDF0000128176**
1/2 - 1 Mile
Higher

Well ID: T0608300140-VE-3 Well Type: MONITORING
Source: EDF Other Name: VE-3
GAMA PFAS Testing: Not Reported
Groundwater Quality Data: https://gamagroundwater.waterboards.ca.gov/gama/gamamap/public/GamaDataDisplay.asp?dataset=EDF&samp_date=&global_id=T0608300140&assigned_name=VE-3&store_num=

GEOCHECK® - PHYSICAL SETTING SOURCE MAP FINDINGS

GeoTracker Data: https://geotracker.waterboards.ca.gov/profile_report.asp?cmd=MWEDFResults&global_id=T0608300140&assigned_name=VE-3

BH702
NW
1/2 - 1 Mile
Higher

CA WELLS **CAEDF0000056224**

Well ID:	T0608300140-MW-16	Well Type:	MONITORING
Source:	EDF	Other Name:	MW-16
GAMA PFAS Testing:	Not Reported		
Groundwater Quality Data:	https://gamagroundwater.waterboards.ca.gov/gama/gamamap/public/GamaDataDisplay.asp?dataset=EDF&samp_date=&global_id=T0608300140&assigned_name=MW-16&store_num=		
GeoTracker Data:	https://geotracker.waterboards.ca.gov/profile_report.asp?cmd=MWEDFResults&global_id=T0608300140&assigned_name=MW-16		

BH703
NW
1/2 - 1 Mile
Higher

CA WELLS **CAEDF0000046296**

Well ID:	T0608300140-MW-15	Well Type:	MONITORING
Source:	EDF	Other Name:	MW-15
GAMA PFAS Testing:	Not Reported		
Groundwater Quality Data:	https://gamagroundwater.waterboards.ca.gov/gama/gamamap/public/GamaDataDisplay.asp?dataset=EDF&samp_date=&global_id=T0608300140&assigned_name=MW-15&store_num=		
GeoTracker Data:	https://geotracker.waterboards.ca.gov/profile_report.asp?cmd=MWEDFResults&global_id=T0608300140&assigned_name=MW-15		

AY704
North
1/2 - 1 Mile
Higher

CA WELLS **CAEDF0000116400**

Well ID:	T0608300402-CC-7	Well Type:	MONITORING
Source:	EDF	Other Name:	CC-7
GAMA PFAS Testing:	Not Reported		
Groundwater Quality Data:	https://gamagroundwater.waterboards.ca.gov/gama/gamamap/public/GamaDataDisplay.asp?dataset=EDF&samp_date=&global_id=T0608300402&assigned_name=CC-7&store_num=		
GeoTracker Data:	https://geotracker.waterboards.ca.gov/profile_report.asp?cmd=MWEDFResults&global_id=T0608300402&assigned_name=CC-7		

BD705
ENE
1/2 - 1 Mile
Lower

CA WELLS **CAEDF0000085125**

Well ID:	T0608300167-MW-12	Well Type:	MONITORING
Source:	EDF	Other Name:	MW-12
GAMA PFAS Testing:	Not Reported		
Groundwater Quality Data:	https://gamagroundwater.waterboards.ca.gov/gama/gamamap/public/GamaDataDisplay.asp?dataset=EDF&samp_date=&global_id=T0608300167&assigned_name=MW-12&store_num=		
GeoTracker Data:	https://geotracker.waterboards.ca.gov/profile_report.asp?cmd=MWEDFResults&global_id=T0608300167&assigned_name=MW-12		

GEOCHECK® - PHYSICAL SETTING SOURCE MAP FINDINGS

Map ID
Direction
Distance
Elevation | Database | EDR ID Number

BI706
NE
1/2 - 1 Mile
Lower

CA WELLS **CAEDF0000052232**

Well ID:	SL203501296-MW-10	Well Type:	MONITORING
Source:	EDF	Other Name:	MW-10
GAMA PFAS Testing:	Not Reported		
Groundwater Quality Data:	https://gamagroundwater.waterboards.ca.gov/gama/gamamap/public/GamaDataDisplay.asp?dataset=EDF&samp_date=&global_id=SL203501296&assigned_name=MW-10&store_num=		
GeoTracker Data:	https://geotracker.waterboards.ca.gov/profile_report.asp?cmd=MWEDFResults&global_id=SL203501296&assigned_name=MW-10		

BH707
NW
1/2 - 1 Mile
Higher

CA WELLS **CAEDF0000134152**

Well ID:	T0608300140-MW-10	Well Type:	MONITORING
Source:	EDF	Other Name:	MW-10
GAMA PFAS Testing:	Not Reported		
Groundwater Quality Data:	https://gamagroundwater.waterboards.ca.gov/gama/gamamap/public/GamaDataDisplay.asp?dataset=EDF&samp_date=&global_id=T0608300140&assigned_name=MW-10&store_num=		
GeoTracker Data:	https://geotracker.waterboards.ca.gov/profile_report.asp?cmd=MWEDFResults&global_id=T0608300140&assigned_name=MW-10		

BH708
NW
1/2 - 1 Mile
Higher

CA WELLS **CAEDF0000071128**

Well ID:	T0608300140-MW-1	Well Type:	MONITORING
Source:	EDF	Other Name:	MW-1
GAMA PFAS Testing:	Not Reported		
Groundwater Quality Data:	https://gamagroundwater.waterboards.ca.gov/gama/gamamap/public/GamaDataDisplay.asp?dataset=EDF&samp_date=&global_id=T0608300140&assigned_name=MW-1&store_num=		
GeoTracker Data:	https://geotracker.waterboards.ca.gov/profile_report.asp?cmd=MWEDFResults&global_id=T0608300140&assigned_name=MW-1		

BH709
NW
1/2 - 1 Mile
Higher

CA WELLS **CAEDF0000064745**

Well ID:	T0608300140-MW-2	Well Type:	MONITORING
Source:	EDF	Other Name:	MW-2
GAMA PFAS Testing:	Not Reported		
Groundwater Quality Data:	https://gamagroundwater.waterboards.ca.gov/gama/gamamap/public/GamaDataDisplay.asp?dataset=EDF&samp_date=&global_id=T0608300140&assigned_name=MW-2&store_num=		
GeoTracker Data:	https://geotracker.waterboards.ca.gov/profile_report.asp?cmd=MWEDFResults&global_id=T0608300140&assigned_name=MW-2		

Docusign Envelope ID: 3773F87A-0B89-4932-BA2C-CA8383B3EEAD

GEOCHECK® - PHYSICAL SETTING SOURCE MAP FINDINGS

Map ID
Direction
Distance
Elevation | Database | EDR ID Number

BD710
ENE
1/2 - 1 Mile
Lower

CA WELLS **CAEDF0000097433**

Well ID:	T0608300167-MW-11	Well Type:	MONITORING
Source:	EDF	Other Name:	MW-11
GAMA PFAS Testing:	Not Reported		
Groundwater Quality Data:	https://gamagroundwater.waterboards.ca.gov/gama/gamamap/public/GamaDataDisplay.asp?dataset=EDF&samp_date=&global_id=T0608300167&assigned_name=MW-11&store_num=		
GeoTracker Data:	https://geotracker.waterboards.ca.gov/profile_report.asp?cmd=MWEDFResults&global_id=T0608300167&assigned_name=MW-11		

AY711
North
1/2 - 1 Mile
Higher

CA WELLS **CAEDF0000078773**

Well ID:	T0608300402-CC-4	Well Type:	MONITORING
Source:	EDF	Other Name:	CC-4
GAMA PFAS Testing:	Not Reported		
Groundwater Quality Data:	https://gamagroundwater.waterboards.ca.gov/gama/gamamap/public/GamaDataDisplay.asp?dataset=EDF&samp_date=&global_id=T0608300402&assigned_name=CC-4&store_num=		
GeoTracker Data:	https://geotracker.waterboards.ca.gov/profile_report.asp?cmd=MWEDFResults&global_id=T0608300402&assigned_name=CC-4		

BB712
West
1/2 - 1 Mile
Higher

CA WELLS **CADWR9000008726**

State Well #:	04N27W21G002S	Station ID:	23775
Well Name:	Not Reported	Basin Name:	Santa Barbara
Well Use:	Unknown	Well Type:	Unknown
Well Depth:	0	Well Completion Rpt #:	Not Reported

BB713
West
1/2 - 1 Mile
Higher

CA WELLS **CADWR9000008725**

State Well #:	04N27W21G001S	Station ID:	37078
Well Name:	Not Reported	Basin Name:	Santa Barbara
Well Use:	Unknown	Well Type:	Unknown
Well Depth:	0	Well Completion Rpt #:	Not Reported

Docusign Envelope ID: 3773F87A-0B89-4932-BA2C-CA8383B3EEAD

GEOCHECK® - PHYSICAL SETTING SOURCE MAP FINDINGS

Map ID
Direction
Distance
Elevation | Database | EDR ID Number

BJ714
WNW
1/2 - 1 Mile
Higher | **FED USGS** | **USGS40000143764**

Organization ID:	USGS-CA		
Organization Name:	USGS California Water Science Center		
Monitor Location:	004N027W21B001S	Type:	Well
Description:	Not Reported	HUC:	18060013
Drainage Area:	Not Reported	Drainage Area Units:	Not Reported
Contrib Drainage Area:	Not Reported	Contrib Drainage Area Unts:	Not Reported
Aquifer:	California Coastal Basin aquifers		
Formation Type:	Not Reported	Aquifer Type:	Not Reported
Construction Date:	19310701	Well Depth:	350
Well Depth Units:	ft	Well Hole Depth:	454
Well Hole Depth Units:	ft		

Ground water levels,Number of Measurements:	1269	Level reading date:	2004-12-14
Feet below surface:	33.65	Feet to sea level:	Not Reported
Note:	Not Reported		

Level reading date:	2004-11-03	Feet below surface:	33.55
Feet to sea level:	Not Reported	Note:	Not Reported
Level reading date:	2004-09-13	Feet below surface:	36.83
Feet to sea level:	Not Reported	Note:	Not Reported
Level reading date:	2004-08-12	Feet below surface:	35.15
Feet to sea level:	Not Reported	Note:	Not Reported
Level reading date:	2004-07-15	Feet below surface:	34.86
Feet to sea level:	Not Reported	Note:	Not Reported
Level reading date:	2004-06-15	Feet below surface:	33.99
Feet to sea level:	Not Reported	Note:	Not Reported
Level reading date:	2004-06-07	Feet below surface:	32.37
Feet to sea level:	Not Reported	Note:	Not Reported
Level reading date:	2004-05-18	Feet below surface:	33.13
Feet to sea level:	Not Reported	Note:	Not Reported
Level reading date:	2004-04-13	Feet below surface:	34.70
Feet to sea level:	Not Reported	Note:	Not Reported
Level reading date:	2004-03-10	Feet below surface:	34.35
Feet to sea level:	Not Reported	Note:	Not Reported
Level reading date:	2004-01-12	Feet below surface:	34.62
Feet to sea level:	Not Reported	Note:	Not Reported
Level reading date:	2003-12-15	Feet below surface:	32.49
Feet to sea level:	Not Reported	Note:	Not Reported
Level reading date:	2003-11-10	Feet below surface:	33.83
Feet to sea level:	Not Reported	Note:	Not Reported
Level reading date:	2003-10-10	Feet below surface:	32.48
Feet to sea level:	Not Reported	Note:	Not Reported

Docusign Envelope ID: 3773F87A-0B89-4932-BA2C-CA8383B3EEAD

GEOCHECK® - PHYSICAL SETTING SOURCE MAP FINDINGS

Level reading date:	2003-10-09	Feet below surface:	32.92
Feet to sea level:	Not Reported	Note:	Not Reported
Level reading date:	2003-09-18	Feet below surface:	33.88
Feet to sea level:	Not Reported	Note:	Not Reported
Level reading date:	2003-08-13	Feet below surface:	36.36
Feet to sea level:	Not Reported	Note:	Not Reported
Level reading date:	2003-07-09	Feet below surface:	34.07
Feet to sea level:	Not Reported	Note:	Not Reported
Level reading date:	2003-07-03	Feet below surface:	34.33
Feet to sea level:	Not Reported	Note:	Not Reported
Level reading date:	2003-06-12	Feet below surface:	34.93
Feet to sea level:	Not Reported	Note:	Not Reported
Level reading date:	2003-05-06	Feet below surface:	36.01
Feet to sea level:	Not Reported	Note:	Not Reported
Level reading date:	2003-04-09	Feet below surface:	37.60
Feet to sea level:	Not Reported	Note:	Not Reported
Level reading date:	2003-03-05	Feet below surface:	45.36
Feet to sea level:	Not Reported	Note:	Not Reported
Level reading date:	2003-02-03	Feet below surface:	33.73
Feet to sea level:	Not Reported	Note:	Not Reported
Level reading date:	2003-01-09	Feet below surface:	33.72
Feet to sea level:	Not Reported	Note:	Not Reported
Level reading date:	2002-12-16	Feet below surface:	34.14
Feet to sea level:	Not Reported	Note:	Not Reported
Level reading date:	2002-11-12	Feet below surface:	33.97
Feet to sea level:	Not Reported	Note:	Not Reported
Level reading date:	2002-10-14	Feet below surface:	33.67
Feet to sea level:	Not Reported	Note:	Not Reported
Level reading date:	2002-09-23	Feet below surface:	34.92
Feet to sea level:	Not Reported	Note:	Not Reported
Level reading date:	2002-08-20	Feet below surface:	33.18
Feet to sea level:	Not Reported	Note:	Not Reported
Level reading date:	2002-07-15	Feet below surface:	34.45
Feet to sea level:	Not Reported	Note:	Not Reported
Level reading date:	2002-05-13	Feet below surface:	34.39
Feet to sea level:	Not Reported	Note:	Not Reported
Level reading date:	2002-04-22	Feet below surface:	35.01
Feet to sea level:	Not Reported	Note:	Not Reported
Level reading date:	2002-03-14	Feet below surface:	36.26
Feet to sea level:	Not Reported	Note:	Not Reported
Level reading date:	2002-02-11	Feet below surface:	33.36
Feet to sea level:	Not Reported	Note:	Not Reported

Docusign Envelope ID: 3773F87A-0B89-4932-BA2C-CA8383B3EEAD

GEOCHECK® - PHYSICAL SETTING SOURCE MAP FINDINGS

Level reading date:	2002-01-14	Feet below surface:	33.43
Feet to sea level:	Not Reported	Note:	Not Reported
Level reading date:	2001-12-24	Feet below surface:	34.01
Feet to sea level:	Not Reported	Note:	Not Reported
Level reading date:	2001-11-27	Feet below surface:	33.21
Feet to sea level:	Not Reported	Note:	Not Reported
Level reading date:	2001-10-22	Feet below surface:	33.31
Feet to sea level:	Not Reported	Note:	Not Reported
Level reading date:	2001-09-17	Feet below surface:	31.19
Feet to sea level:	Not Reported	Note:	Not Reported
Level reading date:	2001-08-17	Feet below surface:	31.31
Feet to sea level:	Not Reported	Note:	Not Reported
Level reading date:	2001-07-18	Feet below surface:	32.29
Feet to sea level:	Not Reported	Note:	Not Reported
Level reading date:	2001-06-15	Feet below surface:	30.78
Feet to sea level:	Not Reported	Note:	Not Reported
Level reading date:	2001-06-13	Feet below surface:	30.80
Feet to sea level:	Not Reported	Note:	Not Reported
Level reading date:	2001-05-17	Feet below surface:	31.27
Feet to sea level:	Not Reported	Note:	Not Reported
Level reading date:	2001-04-18	Feet below surface:	30.84
Feet to sea level:	Not Reported	Note:	Not Reported
Level reading date:	2001-03-20	Feet below surface:	30.12
Feet to sea level:	Not Reported	Note:	Not Reported
Level reading date:	2001-02-15	Feet below surface:	31.01
Feet to sea level:	Not Reported	Note:	Not Reported
Level reading date:	2001-01-15	Feet below surface:	31.41
Feet to sea level:	Not Reported	Note:	Not Reported
Level reading date:	2000-12-18	Feet below surface:	31.97
Feet to sea level:	Not Reported	Note:	Not Reported
Level reading date:	2000-11-14	Feet below surface:	31.89
Feet to sea level:	Not Reported	Note:	Not Reported
Level reading date:	2000-10-11	Feet below surface:	32.62
Feet to sea level:	Not Reported	Note:	Not Reported
Level reading date:	2000-09-20	Feet below surface:	38.69
Feet to sea level:	Not Reported	Note:	Not Reported
Level reading date:	2000-08-14	Feet below surface:	34.38
Feet to sea level:	Not Reported	Note:	Not Reported
Level reading date:	2000-07-12	Feet below surface:	33.95
Feet to sea level:	Not Reported	Note:	Not Reported
Level reading date:	2000-06-14	Feet below surface:	31.22
Feet to sea level:	Not Reported	Note:	Not Reported

Docusign Envelope ID: 3773F87A-0B89-4932-BA2C-CA8383B3EEAD

Level reading date:	2000-05-22	Feet below surface:	31.66
Feet to sea level:	Not Reported	Note:	Not Reported
Level reading date:	2000-04-16	Feet below surface:	36.48
Feet to sea level:	Not Reported	Note:	Not Reported
Level reading date:	2000-03-13	Feet below surface:	31.02
Feet to sea level:	Not Reported	Note:	Not Reported
Level reading date:	2000-02-15	Feet below surface:	31.39
Feet to sea level:	Not Reported	Note:	Not Reported
Level reading date:	2000-01-12	Feet below surface:	31.73
Feet to sea level:	Not Reported	Note:	Not Reported
Level reading date:	1999-12-12	Feet below surface:	31.96
Feet to sea level:	Not Reported	Note:	Not Reported
Level reading date:	1999-11-16	Feet below surface:	32.03
Feet to sea level:	Not Reported	Note:	Not Reported
Level reading date:	1999-10-14	Feet below surface:	33.71
Feet to sea level:	Not Reported	Note:	Not Reported
Level reading date:	1999-09-12	Feet below surface:	34.79
Feet to sea level:	Not Reported	Note:	Not Reported
Level reading date:	1999-08-15	Feet below surface:	34.26
Feet to sea level:	Not Reported	Note:	Not Reported
Level reading date:	1999-07-24	Feet below surface:	33.69
Feet to sea level:	Not Reported	Note:	Not Reported
Level reading date:	1999-06-20	Feet below surface:	30.53
Feet to sea level:	Not Reported	Note:	Not Reported
Level reading date:	1999-05-06	Feet below surface:	30.90
Feet to sea level:	Not Reported	Note:	Not Reported
Level reading date:	1999-04-14	Feet below surface:	31.35
Feet to sea level:	Not Reported	Note:	Not Reported
Level reading date:	1999-03-31	Feet below surface:	31.57
Feet to sea level:	Not Reported	Note:	Not Reported
Level reading date:	1999-02-25	Feet below surface:	30.30
Feet to sea level:	Not Reported	Note:	Not Reported
Level reading date:	1999-01-21	Feet below surface:	31.34
Feet to sea level:	Not Reported	Note:	Not Reported
Level reading date:	1998-12-17	Feet below surface:	30.71
Feet to sea level:	Not Reported	Note:	Not Reported
Level reading date:	1998-11-30	Feet below surface:	31.47
Feet to sea level:	Not Reported	Note:	Not Reported
Level reading date:	1998-10-27	Feet below surface:	31.75
Feet to sea level:	Not Reported	Note:	Not Reported
Level reading date:	1998-09-15	Feet below surface:	31.35
Feet to sea level:	Not Reported	Note:	Not Reported

Docusign Envelope ID: 3773F87A-0B89-4932-BA2C-CA8383B3EEAD

GEOCHECK® - PHYSICAL SETTING SOURCE MAP FINDINGS

Level reading date:	1998-08-11	Feet below surface:	32.45
Feet to sea level:	Not Reported	Note:	Not Reported
Level reading date:	1998-07-14	Feet below surface:	36.89
Feet to sea level:	Not Reported	Note:	Not Reported
Level reading date:	1998-06-15	Feet below surface:	35.65
Feet to sea level:	Not Reported	Note:	Not Reported
Level reading date:	1998-05-20	Feet below surface:	32.07
Feet to sea level:	Not Reported	Note:	Not Reported
Level reading date:	1998-04-13	Feet below surface:	31.59
Feet to sea level:	Not Reported	Note:	Not Reported
Level reading date:	1998-03-17	Feet below surface:	30.57
Feet to sea level:	Not Reported	Note:	Not Reported
Level reading date:	1998-02-18	Feet below surface:	30.20
Feet to sea level:	Not Reported	Note:	Not Reported
Level reading date:	1998-01-13	Feet below surface:	31.09
Feet to sea level:	Not Reported	Note:	Not Reported
Level reading date:	1997-12-23	Feet below surface:	31.20
Feet to sea level:	Not Reported	Note:	Not Reported
Level reading date:	1997-11-17	Feet below surface:	31.50
Feet to sea level:	Not Reported	Note:	Not Reported
Level reading date:	1997-09-16	Feet below surface:	31.40
Feet to sea level:	Not Reported	Note:	Not Reported
Level reading date:	1997-08-11	Feet below surface:	31.35
Feet to sea level:	Not Reported	Note:	Not Reported
Level reading date:	1997-07-10	Feet below surface:	31.31
Feet to sea level:	Not Reported	Note:	Not Reported
Level reading date:	1997-06-10	Feet below surface:	31.36
Feet to sea level:	Not Reported	Note:	Not Reported
Level reading date:	1997-05-19	Feet below surface:	31.50
Feet to sea level:	Not Reported	Note:	Not Reported
Level reading date:	1997-04-10	Feet below surface:	31.80
Feet to sea level:	Not Reported	Note:	Not Reported
Level reading date:	1997-03-11	Feet below surface:	32.89
Feet to sea level:	Not Reported	Note:	Not Reported
Level reading date:	1997-01-16	Feet below surface:	34.02
Feet to sea level:	Not Reported	Note:	Not Reported
Level reading date:	1996-12-18	Feet below surface:	32.10
Feet to sea level:	Not Reported	Note:	Not Reported
Level reading date:	1996-11-06	Feet below surface:	32.35
Feet to sea level:	Not Reported	Note:	Not Reported
Level reading date:	1996-10-15	Feet below surface:	32.32
Feet to sea level:	Not Reported	Note:	Not Reported

Docusign Envelope ID: 3773F87A-0B89-4932-BA2C-CA8383B3EEAD

Level reading date:	1996-09-10	Feet below surface:	32.25
Feet to sea level:	Not Reported	Note:	Not Reported
Level reading date:	1996-08-13	Feet below surface:	32.38
Feet to sea level:	Not Reported	Note:	Not Reported
Level reading date:	1996-07-23	Feet below surface:	32.52
Feet to sea level:	Not Reported	Note:	Not Reported
Level reading date:	1996-06-13	Feet below surface:	32.16
Feet to sea level:	Not Reported	Note:	Not Reported
Level reading date:	1996-05-09	Feet below surface:	32.38
Feet to sea level:	Not Reported	Note:	Not Reported
Level reading date:	1996-04-10	Feet below surface:	32.87
Feet to sea level:	Not Reported	Note:	Not Reported
Level reading date:	1996-03-20	Feet below surface:	34.15
Feet to sea level:	Not Reported	Note:	Not Reported
Level reading date:	1996-02-13	Feet below surface:	33.52
Feet to sea level:	Not Reported	Note:	Not Reported
Level reading date:	1996-01-17	Feet below surface:	33.02
Feet to sea level:	Not Reported	Note:	Not Reported
Level reading date:	1995-12-08	Feet below surface:	33.15
Feet to sea level:	Not Reported	Note:	Not Reported
Level reading date:	1995-11-08	Feet below surface:	33.38
Feet to sea level:	Not Reported	Note:	Not Reported
Level reading date:	1995-10-12	Feet below surface:	33.43
Feet to sea level:	Not Reported	Note:	Not Reported
Level reading date:	1995-09-13	Feet below surface:	33.73
Feet to sea level:	Not Reported	Note:	Not Reported
Level reading date:	1995-08-08	Feet below surface:	34.49
Feet to sea level:	Not Reported	Note:	Not Reported
Level reading date:	1995-07-11	Feet below surface:	35.80
Feet to sea level:	Not Reported	Note:	Not Reported
Level reading date:	1995-06-21	Feet below surface:	32.68
Feet to sea level:	Not Reported	Note:	Not Reported
Level reading date:	1995-05-09	Feet below surface:	33.81
Feet to sea level:	Not Reported	Note:	Not Reported
Level reading date:	1995-04-12	Feet below surface:	34.04
Feet to sea level:	Not Reported	Note:	Not Reported
Level reading date:	1995-03-14	Feet below surface:	35.32
Feet to sea level:	Not Reported	Note:	Not Reported
Level reading date:	1995-02-08	Feet below surface:	34.72
Feet to sea level:	Not Reported	Note:	Not Reported
Level reading date:	1994-12-12	Feet below surface:	36.12
Feet to sea level:	Not Reported	Note:	Not Reported

Docusign Envelope ID: 3773F87A-0B89-4932-BA2C-CA8383B3EEAD

Level reading date:	1994-11-10	Feet below surface:	36.45
Feet to sea level:	Not Reported	Note:	Not Reported
Level reading date:	1994-10-13	Feet below surface:	39.55
Feet to sea level:	Not Reported	Note:	Not Reported
Level reading date:	1994-10-12	Feet below surface:	36.70
Feet to sea level:	Not Reported	Note:	Not Reported
Level reading date:	1994-09-12	Feet below surface:	38.29
Feet to sea level:	Not Reported	Note:	Not Reported
Level reading date:	1994-08-10	Feet below surface:	36.78
Feet to sea level:	Not Reported	Note:	Not Reported
Level reading date:	1994-07-11	Feet below surface:	37.03
Feet to sea level:	Not Reported	Note:	Not Reported
Level reading date:	1994-06-14	Feet below surface:	37.09
Feet to sea level:	Not Reported	Note:	Not Reported
Level reading date:	1994-05-10	Feet below surface:	37.43
Feet to sea level:	Not Reported	Note:	Not Reported
Level reading date:	1994-04-12	Feet below surface:	37.49
Feet to sea level:	Not Reported	Note:	Not Reported
Level reading date:	1994-03-10	Feet below surface:	38.16
Feet to sea level:	Not Reported	Note:	Not Reported
Level reading date:	1994-02-11	Feet below surface:	39.82
Feet to sea level:	Not Reported	Note:	Not Reported
Level reading date:	1994-01-11	Feet below surface:	38.27
Feet to sea level:	Not Reported	Note:	Not Reported
Level reading date:	1993-12-14	Feet below surface:	38.38
Feet to sea level:	Not Reported	Note:	Not Reported
Level reading date:	1993-11-11	Feet below surface:	38.07
Feet to sea level:	Not Reported	Note:	Not Reported
Level reading date:	1993-10-11	Feet below surface:	39.78
Feet to sea level:	Not Reported	Note:	Not Reported
Level reading date:	1993-09-09	Feet below surface:	45.55
Feet to sea level:	Not Reported	Note:	Not Reported
Level reading date:	1993-08-11	Feet below surface:	45.92
Feet to sea level:	Not Reported	Note:	Not Reported
Level reading date:	1993-07-12	Feet below surface:	43.45
Feet to sea level:	Not Reported	Note:	Not Reported
Level reading date:	1993-06-10	Feet below surface:	44.23
Feet to sea level:	Not Reported	Note:	Not Reported
Level reading date:	1993-05-10	Feet below surface:	40.15
Feet to sea level:	Not Reported	Note:	Not Reported
Level reading date:	1993-04-13	Feet below surface:	40.41
Feet to sea level:	Not Reported	Note:	Not Reported

Docusign Envelope ID: 3773F87A-0B89-4932-BA2C-CA8383B3EEAD

Level reading date:	1993-03-10	Feet below surface:	41.48
Feet to sea level:	Not Reported	Note:	Not Reported
Level reading date:	1993-02-10	Feet below surface:	43.07
Feet to sea level:	Not Reported	Note:	Not Reported
Level reading date:	1993-01-12	Feet below surface:	43.69
Feet to sea level:	Not Reported	Note:	Not Reported
Level reading date:	1992-12-08	Feet below surface:	43.37
Feet to sea level:	Not Reported	Note:	Not Reported
Level reading date:	1992-11-11	Feet below surface:	43.77
Feet to sea level:	Not Reported	Note:	Not Reported
Level reading date:	1992-10-12	Feet below surface:	44.60
Feet to sea level:	Not Reported	Note:	Not Reported
Level reading date:	1992-09-10	Feet below surface:	44.30
Feet to sea level:	Not Reported	Note:	Not Reported
Level reading date:	1992-08-11	Feet below surface:	45.21
Feet to sea level:	Not Reported	Note:	Not Reported
Level reading date:	1992-07-14	Feet below surface:	45.24
Feet to sea level:	Not Reported	Note:	Not Reported
Level reading date:	1992-06-12	Feet below surface:	46.10
Feet to sea level:	Not Reported	Note:	Not Reported
Level reading date:	1992-05-13	Feet below surface:	46.28
Feet to sea level:	Not Reported	Note:	Not Reported
Level reading date:	1992-04-16	Feet below surface:	46.85
Feet to sea level:	Not Reported	Note:	Not Reported
Level reading date:	1992-03-12	Feet below surface:	47.40
Feet to sea level:	Not Reported	Note:	Not Reported
Level reading date:	1992-02-19	Feet below surface:	48.00
Feet to sea level:	Not Reported	Note:	Not Reported
Level reading date:	1992-01-13	Feet below surface:	49.51
Feet to sea level:	Not Reported	Note:	Not Reported
Level reading date:	1991-12-16	Feet below surface:	50.93
Feet to sea level:	Not Reported	Note:	Not Reported
Level reading date:	1991-11-12	Feet below surface:	49.97
Feet to sea level:	Not Reported	Note:	Not Reported
Level reading date:	1991-10-10	Feet below surface:	50.77
Feet to sea level:	Not Reported	Note:	Not Reported
Level reading date:	1991-09-17	Feet below surface:	50.81
Feet to sea level:	Not Reported	Note:	Not Reported
Level reading date:	1991-08-05	Feet below surface:	51.66
Feet to sea level:	Not Reported	Note:	Not Reported
Level reading date:	1991-07-11	Feet below surface:	52.34
Feet to sea level:	Not Reported	Note:	Not Reported

Docusign Envelope ID: 3773F87A-0B89-4932-BA2C-CA8383B3EEAD

Level reading date:	1991-06-11	Feet below surface:	53.60
Feet to sea level:	Not Reported	Note:	Not Reported
Level reading date:	1991-05-08	Feet below surface:	54.67
Feet to sea level:	Not Reported	Note:	Not Reported
Level reading date:	1991-04-10	Feet below surface:	56.88
Feet to sea level:	Not Reported	Note:	Not Reported
Level reading date:	1991-03-11	Feet below surface:	60.00
Feet to sea level:	Not Reported	Note:	Not Reported
Level reading date:	1991-02-12	Feet below surface:	64.19
Feet to sea level:	Not Reported	Note:	Not Reported
Level reading date:	1991-01-10	Feet below surface:	70.21
Feet to sea level:	Not Reported	Note:	Not Reported
Level reading date:	1990-12-14	Feet below surface:	78.14
Feet to sea level:	Not Reported	Note:	Not Reported
Level reading date:	1990-11-12	Feet below surface:	88.09
Feet to sea level:	Not Reported	Note:	Not Reported
Level reading date:	1990-10-11	Feet below surface:	89.54
Feet to sea level:	Not Reported	Note:	Not Reported
Level reading date:	1990-09-13	Feet below surface:	88.09
Feet to sea level:	Not Reported	Note:	Not Reported
Level reading date:	1990-08-08	Feet below surface:	86.02
Feet to sea level:	Not Reported	Note:	Not Reported
Level reading date:	1990-07-10	Feet below surface:	86.98
Feet to sea level:	Not Reported	Note:	Not Reported
Level reading date:	1990-06-06	Feet below surface:	85.61
Feet to sea level:	Not Reported	Note:	Not Reported
Level reading date:	1990-05-08	Feet below surface:	84.77
Feet to sea level:	Not Reported	Note:	Not Reported
Level reading date:	1990-04-09	Feet below surface:	83.10
Feet to sea level:	Not Reported	Note:	Not Reported
Level reading date:	1990-03-08	Feet below surface:	82.38
Feet to sea level:	Not Reported	Note:	Not Reported
Level reading date:	1990-02-08	Feet below surface:	80.54
Feet to sea level:	Not Reported	Note:	Not Reported
Level reading date:	1990-01-08	Feet below surface:	83.61
Feet to sea level:	Not Reported	Note:	Not Reported
Level reading date:	1989-12-06	Feet below surface:	81.82
Feet to sea level:	Not Reported	Note:	Not Reported
Level reading date:	1989-11-08	Feet below surface:	80.68
Feet to sea level:	Not Reported	Note:	Not Reported
Level reading date:	1989-10-09	Feet below surface:	80.94
Feet to sea level:	Not Reported	Note:	Not Reported

Docusign Envelope ID: 3773F87A-0B89-4932-BA2C-CA8383B3EEAD

GEOCHECK® - PHYSICAL SETTING SOURCE MAP FINDINGS

Level reading date:	1989-09-15	Feet below surface:	79.91
Feet to sea level:	Not Reported	Note:	Not Reported
Level reading date:	1989-08-08	Feet below surface:	74.81
Feet to sea level:	Not Reported	Note:	Not Reported
Level reading date:	1989-07-10	Feet below surface:	70.01
Feet to sea level:	Not Reported	Note:	Not Reported
Level reading date:	1989-06-05	Feet below surface:	51.74
Feet to sea level:	Not Reported	Note:	Not Reported
Level reading date:	1989-05-08	Feet below surface:	40.96
Feet to sea level:	Not Reported	Note:	Not Reported
Level reading date:	1989-04-05	Feet below surface:	42.37
Feet to sea level:	Not Reported	Note:	Not Reported
Level reading date:	1989-03-06	Feet below surface:	40.90
Feet to sea level:	Not Reported	Note:	Not Reported
Level reading date:	1989-02-06	Feet below surface:	41.31
Feet to sea level:	Not Reported	Note:	Not Reported
Level reading date:	1989-01-04	Feet below surface:	41.59
Feet to sea level:	Not Reported	Note:	Not Reported
Level reading date:	1988-12-13	Feet below surface:	42.42
Feet to sea level:	Not Reported	Note:	Not Reported
Level reading date:	1988-11-10	Feet below surface:	42.87
Feet to sea level:	Not Reported	Note:	Not Reported
Level reading date:	1988-10-12	Feet below surface:	42.55
Feet to sea level:	Not Reported	Note:	Not Reported
Level reading date:	1988-09-08	Feet below surface:	42.98
Feet to sea level:	Not Reported	Note:	Not Reported
Level reading date:	1988-08-10	Feet below surface:	43.70
Feet to sea level:	Not Reported	Note:	Not Reported
Level reading date:	1988-07-07	Feet below surface:	45.73
Feet to sea level:	Not Reported	Note:	Not Reported
Level reading date:	1988-07-06	Feet below surface:	45.73
Feet to sea level:	Not Reported	Note:	Not Reported
Level reading date:	1988-06-07	Feet below surface:	46.20
Feet to sea level:	Not Reported	Note:	Not Reported
Level reading date:	1988-05-10	Feet below surface:	57.87
Feet to sea level:	Not Reported	Note:	Not Reported
Level reading date:	1988-04-05	Feet below surface:	70.20
Feet to sea level:	Not Reported	Note:	Not Reported
Level reading date:	1988-03-15	Feet below surface:	66.45
Feet to sea level:	Not Reported	Note:	Not Reported
Level reading date:	1988-02-10	Feet below surface:	45.20
Feet to sea level:	Not Reported	Note:	Not Reported

Docusign Envelope ID: 3773F87A-0B89-4932-BA2C-CA8383B3EEAD

Level reading date:	1988-01-06	Feet below surface:	46.30
Feet to sea level:	Not Reported	Note:	Not Reported
Level reading date:	1987-12-10	Feet below surface:	47.97
Feet to sea level:	Not Reported	Note:	Not Reported
Level reading date:	1987-11-10	Feet below surface:	55.94
Feet to sea level:	Not Reported	Note:	Not Reported
Level reading date:	1987-10-08	Feet below surface:	72.80
Feet to sea level:	Not Reported	Note:	Not Reported
Level reading date:	1987-07-14	Feet below surface:	45.63
Feet to sea level:	Not Reported	Note:	Not Reported
Level reading date:	1987-06-05	Feet below surface:	45.32
Feet to sea level:	Not Reported	Note:	Not Reported
Level reading date:	1987-05-07	Feet below surface:	46.30
Feet to sea level:	Not Reported	Note:	Not Reported
Level reading date:	1987-04-09	Feet below surface:	47.01
Feet to sea level:	Not Reported	Note:	Not Reported
Level reading date:	1987-03-11	Feet below surface:	48.40
Feet to sea level:	Not Reported	Note:	Not Reported
Level reading date:	1987-02-05	Feet below surface:	51.00
Feet to sea level:	Not Reported	Note:	Not Reported
Level reading date:	1987-01-09	Feet below surface:	55.91
Feet to sea level:	Not Reported	Note:	Not Reported
Level reading date:	1986-12-04	Feet below surface:	67.73
Feet to sea level:	Not Reported	Note:	Not Reported
Level reading date:	1986-11-12	Feet below surface:	78.65
Feet to sea level:	Not Reported	Note:	Not Reported
Level reading date:	1986-10-13	Feet below surface:	79.50
Feet to sea level:	Not Reported	Note:	Not Reported
Level reading date:	1986-09-12	Feet below surface:	81.81
Feet to sea level:	Not Reported	Note:	Not Reported
Level reading date:	1986-08-13	Feet below surface:	82.31
Feet to sea level:	Not Reported	Note:	Not Reported
Level reading date:	1986-07-07	Feet below surface:	75.38
Feet to sea level:	Not Reported	Note:	Not Reported
Level reading date:	1986-06-06	Feet below surface:	63.07
Feet to sea level:	Not Reported	Note:	Not Reported
Level reading date:	1986-05-08	Feet below surface:	59.13
Feet to sea level:	Not Reported	Note:	Not Reported
Level reading date:	1986-04-15	Feet below surface:	70.66
Feet to sea level:	Not Reported	Note:	Not Reported
Level reading date:	1986-03-11	Feet below surface:	73.37
Feet to sea level:	Not Reported	Note:	Not Reported

Docusign Envelope ID: 3773F87A-0B89-4932-BA2C-CA8383B3EEAD

Level reading date:	1986-02-07	Feet below surface:	70.89
Feet to sea level:	Not Reported	Note:	Not Reported
Level reading date:	1986-01-07	Feet below surface:	51.09
Feet to sea level:	Not Reported	Note:	Not Reported
Level reading date:	1985-12-04	Feet below surface:	52.34
Feet to sea level:	Not Reported	Note:	Not Reported
Level reading date:	1985-11-06	Feet below surface:	59.76
Feet to sea level:	Not Reported	Note:	Not Reported
Level reading date:	1985-10-03	Feet below surface:	75.74
Feet to sea level:	Not Reported	Note:	Not Reported
Level reading date:	1985-09-05	Feet below surface:	75.64
Feet to sea level:	Not Reported	Note:	Not Reported
Level reading date:	1985-08-14	Feet below surface:	75.92
Feet to sea level:	Not Reported	Note:	Not Reported
Level reading date:	1985-07-08	Feet below surface:	67.90
Feet to sea level:	Not Reported	Note:	Not Reported
Level reading date:	1985-06-06	Feet below surface:	51.75
Feet to sea level:	Not Reported	Note:	Not Reported
Level reading date:	1985-05-02	Feet below surface:	51.25
Feet to sea level:	Not Reported	Note:	Not Reported
Level reading date:	1985-04-03	Feet below surface:	58.92
Feet to sea level:	Not Reported	Note:	Not Reported
Level reading date:	1985-03-05	Feet below surface:	72.58
Feet to sea level:	Not Reported	Note:	Not Reported
Level reading date:	1985-02-04	Feet below surface:	74.83
Feet to sea level:	Not Reported	Note:	Not Reported
Level reading date:	1985-01-11	Feet below surface:	74.67
Feet to sea level:	Not Reported	Note:	Not Reported
Level reading date:	1984-12-11	Feet below surface:	74.25
Feet to sea level:	Not Reported	Note:	Not Reported
Level reading date:	1984-11-05	Feet below surface:	65.25
Feet to sea level:	Not Reported	Note:	Not Reported
Level reading date:	1984-10-09	Feet below surface:	78.33
Feet to sea level:	Not Reported	Note:	Not Reported
Level reading date:	1984-09-12	Feet below surface:	78.92
Feet to sea level:	Not Reported	Note:	Not Reported
Level reading date:	1984-08-07	Feet below surface:	77.83
Feet to sea level:	Not Reported	Note:	Not Reported
Level reading date:	1984-07-09	Feet below surface:	75.75
Feet to sea level:	Not Reported	Note:	Not Reported
Level reading date:	1984-01-19	Feet below surface:	41.99
Feet to sea level:	Not Reported	Note:	Not Reported

Docusign Envelope ID: 3773F87A-0B89-4932-BA2C-CA8383B3EEAD

Level reading date:	1983-10-21	Feet below surface:	62.89
Feet to sea level:	Not Reported	Note:	Not Reported
Level reading date:	1983-09-16	Feet below surface:	75.68
Feet to sea level:	Not Reported	Note:	Not Reported
Level reading date:	1983-09-14	Feet below surface:	75.60
Feet to sea level:	Not Reported	Note:	Not Reported
Level reading date:	1983-09-13	Feet below surface:	75.44
Feet to sea level:	Not Reported	Note:	Not Reported
Level reading date:	1983-09-12	Feet below surface:	75.35
Feet to sea level:	Not Reported	Note:	Not Reported
Level reading date:	1983-09-11	Feet below surface:	75.20
Feet to sea level:	Not Reported	Note:	Not Reported
Level reading date:	1983-09-10	Feet below surface:	75.14
Feet to sea level:	Not Reported	Note:	Not Reported
Level reading date:	1983-09-09	Feet below surface:	75.07
Feet to sea level:	Not Reported	Note:	Not Reported
Level reading date:	1983-09-08	Feet below surface:	74.93
Feet to sea level:	Not Reported	Note:	Not Reported
Level reading date:	1983-09-07	Feet below surface:	74.82
Feet to sea level:	Not Reported	Note:	Not Reported
Level reading date:	1983-09-06	Feet below surface:	74.73
Feet to sea level:	Not Reported	Note:	Not Reported
Level reading date:	1983-09-05	Feet below surface:	74.63
Feet to sea level:	Not Reported	Note:	Not Reported
Level reading date:	1983-09-04	Feet below surface:	74.51
Feet to sea level:	Not Reported	Note:	Not Reported
Level reading date:	1983-09-03	Feet below surface:	74.40
Feet to sea level:	Not Reported	Note:	Not Reported
Level reading date:	1983-09-02	Feet below surface:	74.30
Feet to sea level:	Not Reported	Note:	Not Reported
Level reading date:	1983-09-01	Feet below surface:	74.21
Feet to sea level:	Not Reported	Note:	Not Reported
Level reading date:	1983-08-31	Feet below surface:	74.11
Feet to sea level:	Not Reported	Note:	Not Reported
Level reading date:	1983-08-30	Feet below surface:	74.00
Feet to sea level:	Not Reported	Note:	Not Reported
Level reading date:	1983-08-29	Feet below surface:	73.84
Feet to sea level:	Not Reported	Note:	Not Reported
Level reading date:	1983-08-28	Feet below surface:	73.82
Feet to sea level:	Not Reported	Note:	Not Reported
Level reading date:	1983-08-27	Feet below surface:	73.72
Feet to sea level:	Not Reported	Note:	Not Reported

Docusign Envelope ID: 3773F87A-0B89-4932-BA2C-CA8383B3EEAD

Level reading date:	1983-08-26	Feet below surface:	73.60
Feet to sea level:	Not Reported	Note:	Not Reported
Level reading date:	1983-08-25	Feet below surface:	73.49
Feet to sea level:	Not Reported	Note:	Not Reported
Level reading date:	1983-08-24	Feet below surface:	73.39
Feet to sea level:	Not Reported	Note:	Not Reported
Level reading date:	1983-08-23	Feet below surface:	73.25
Feet to sea level:	Not Reported	Note:	Not Reported
Level reading date:	1983-08-22	Feet below surface:	73.10
Feet to sea level:	Not Reported	Note:	Not Reported
Level reading date:	1983-08-21	Feet below surface:	73.00
Feet to sea level:	Not Reported	Note:	Not Reported
Level reading date:	1983-08-20	Feet below surface:	72.86
Feet to sea level:	Not Reported	Note:	Not Reported
Level reading date:	1983-08-19	Feet below surface:	72.69
Feet to sea level:	Not Reported	Note:	Not Reported
Level reading date:	1983-08-18	Feet below surface:	72.54
Feet to sea level:	Not Reported	Note:	Not Reported
Level reading date:	1983-08-17	Feet below surface:	72.40
Feet to sea level:	Not Reported	Note:	Not Reported
Level reading date:	1983-08-16	Feet below surface:	72.23
Feet to sea level:	Not Reported	Note:	Not Reported
Level reading date:	1983-08-15	Feet below surface:	72.09
Feet to sea level:	Not Reported	Note:	Not Reported
Level reading date:	1983-08-04	Feet below surface:	69.80
Feet to sea level:	Not Reported	Note:	Not Reported
Level reading date:	1983-08-03	Feet below surface:	69.53
Feet to sea level:	Not Reported	Note:	Not Reported
Level reading date:	1983-08-02	Feet below surface:	69.24
Feet to sea level:	Not Reported	Note:	Not Reported
Level reading date:	1983-08-01	Feet below surface:	68.95
Feet to sea level:	Not Reported	Note:	Not Reported
Level reading date:	1983-07-31	Feet below surface:	68.64
Feet to sea level:	Not Reported	Note:	Not Reported
Level reading date:	1983-07-30	Feet below surface:	68.36
Feet to sea level:	Not Reported	Note:	Not Reported
Level reading date:	1983-07-29	Feet below surface:	68.09
Feet to sea level:	Not Reported	Note:	Not Reported
Level reading date:	1983-07-28	Feet below surface:	67.77
Feet to sea level:	Not Reported	Note:	Not Reported
Level reading date:	1983-07-27	Feet below surface:	67.45
Feet to sea level:	Not Reported	Note:	Not Reported

Docusign Envelope ID: 3773F87A-0B89-4932-BA2C-CA8383B3EEAD

Level reading date:	1983-07-26	Feet below surface:	67.11
Feet to sea level:	Not Reported	Note:	Not Reported
Level reading date:	1983-07-25	Feet below surface:	66.78
Feet to sea level:	Not Reported	Note:	Not Reported
Level reading date:	1983-07-24	Feet below surface:	66.43
Feet to sea level:	Not Reported	Note:	Not Reported
Level reading date:	1983-07-23	Feet below surface:	66.05
Feet to sea level:	Not Reported	Note:	Not Reported
Level reading date:	1983-07-22	Feet below surface:	65.72
Feet to sea level:	Not Reported	Note:	Not Reported
Level reading date:	1983-07-21	Feet below surface:	65.33
Feet to sea level:	Not Reported	Note:	Not Reported
Level reading date:	1983-07-20	Feet below surface:	65.02
Feet to sea level:	Not Reported	Note:	Not Reported
Level reading date:	1983-07-19	Feet below surface:	64.86
Feet to sea level:	Not Reported	Note:	Not Reported
Level reading date:	1983-07-18	Feet below surface:	64.55
Feet to sea level:	Not Reported	Note:	Not Reported
Level reading date:	1983-07-17	Feet below surface:	64.17
Feet to sea level:	Not Reported	Note:	Not Reported
Level reading date:	1983-07-16	Feet below surface:	63.79
Feet to sea level:	Not Reported	Note:	Not Reported
Level reading date:	1983-07-15	Feet below surface:	63.49
Feet to sea level:	Not Reported	Note:	Not Reported
Level reading date:	1983-07-14	Feet below surface:	63.32
Feet to sea level:	Not Reported	Note:	Not Reported
Level reading date:	1983-07-13	Feet below surface:	63.16
Feet to sea level:	Not Reported	Note:	Not Reported
Level reading date:	1983-07-12	Feet below surface:	63.00
Feet to sea level:	Not Reported	Note:	Not Reported
Level reading date:	1983-07-02	Feet below surface:	60.68
Feet to sea level:	Not Reported	Note:	Not Reported
Level reading date:	1983-07-01	Feet below surface:	60.28
Feet to sea level:	Not Reported	Note:	Not Reported
Level reading date:	1983-06-30	Feet below surface:	59.87
Feet to sea level:	Not Reported	Note:	Not Reported
Level reading date:	1983-06-29	Feet below surface:	59.38
Feet to sea level:	Not Reported	Note:	Not Reported
Level reading date:	1983-06-28	Feet below surface:	58.82
Feet to sea level:	Not Reported	Note:	Not Reported
Level reading date:	1983-06-27	Feet below surface:	58.25
Feet to sea level:	Not Reported	Note:	Not Reported

Docusign Envelope ID: 3773F87A-0B89-4932-BA2C-CA8383B3EEAD

Level reading date:	1983-06-26	Feet below surface:	57.61
Feet to sea level:	Not Reported	Note:	Not Reported
Level reading date:	1983-06-25	Feet below surface:	56.94
Feet to sea level:	Not Reported	Note:	Not Reported
Level reading date:	1983-06-24	Feet below surface:	56.17
Feet to sea level:	Not Reported	Note:	Not Reported
Level reading date:	1983-06-23	Feet below surface:	55.43
Feet to sea level:	Not Reported	Note:	Not Reported
Level reading date:	1983-06-22	Feet below surface:	54.65
Feet to sea level:	Not Reported	Note:	Not Reported
Level reading date:	1983-06-21	Feet below surface:	53.75
Feet to sea level:	Not Reported	Note:	Not Reported
Level reading date:	1983-06-20	Feet below surface:	52.81
Feet to sea level:	Not Reported	Note:	Not Reported
Level reading date:	1983-06-19	Feet below surface:	51.91
Feet to sea level:	Not Reported	Note:	Not Reported
Level reading date:	1983-06-18	Feet below surface:	51.00
Feet to sea level:	Not Reported	Note:	Not Reported
Level reading date:	1983-06-17	Feet below surface:	49.90
Feet to sea level:	Not Reported	Note:	Not Reported
Level reading date:	1983-06-16	Feet below surface:	48.73
Feet to sea level:	Not Reported	Note:	Not Reported
Level reading date:	1983-06-15	Feet below surface:	47.50
Feet to sea level:	Not Reported	Note:	Not Reported
Level reading date:	1983-06-14	Feet below surface:	46.24
Feet to sea level:	Not Reported	Note:	Not Reported
Level reading date:	1983-06-13	Feet below surface:	45.41
Feet to sea level:	Not Reported	Note:	Not Reported
Level reading date:	1983-06-12	Feet below surface:	44.95
Feet to sea level:	Not Reported	Note:	Not Reported
Level reading date:	1983-06-11	Feet below surface:	44.41
Feet to sea level:	Not Reported	Note:	Not Reported
Level reading date:	1983-06-10	Feet below surface:	43.79
Feet to sea level:	Not Reported	Note:	Not Reported
Level reading date:	1983-06-09	Feet below surface:	43.11
Feet to sea level:	Not Reported	Note:	Not Reported
Level reading date:	1983-06-08	Feet below surface:	42.97
Feet to sea level:	Not Reported	Note:	Not Reported
Level reading date:	1983-06-07	Feet below surface:	43.13
Feet to sea level:	Not Reported	Note:	Not Reported
Level reading date:	1983-06-06	Feet below surface:	43.34
Feet to sea level:	Not Reported	Note:	Not Reported

Docusign Envelope ID: 3773F87A-0B89-4932-BA2C-CA8383B3EEAD

Level reading date:	1983-06-05	Feet below surface:	43.60
Feet to sea level:	Not Reported	Note:	Not Reported
Level reading date:	1983-06-04	Feet below surface:	43.89
Feet to sea level:	Not Reported	Note:	Not Reported
Level reading date:	1983-06-03	Feet below surface:	44.10
Feet to sea level:	Not Reported	Note:	Not Reported
Level reading date:	1983-06-02	Feet below surface:	43.90
Feet to sea level:	Not Reported	Note:	Not Reported
Level reading date:	1983-06-01	Feet below surface:	43.57
Feet to sea level:	Not Reported	Note:	Not Reported
Level reading date:	1983-05-31	Feet below surface:	43.40
Feet to sea level:	Not Reported	Note:	Not Reported
Level reading date:	1983-05-30	Feet below surface:	43.76
Feet to sea level:	Not Reported	Note:	Not Reported
Level reading date:	1983-05-29	Feet below surface:	44.04
Feet to sea level:	Not Reported	Note:	Not Reported
Level reading date:	1983-05-28	Feet below surface:	44.32
Feet to sea level:	Not Reported	Note:	Not Reported
Level reading date:	1983-05-27	Feet below surface:	44.69
Feet to sea level:	Not Reported	Note:	Not Reported
Level reading date:	1983-05-26	Feet below surface:	44.92
Feet to sea level:	Not Reported	Note:	Not Reported
Level reading date:	1983-05-25	Feet below surface:	45.28
Feet to sea level:	Not Reported	Note:	Not Reported
Level reading date:	1983-05-24	Feet below surface:	45.70
Feet to sea level:	Not Reported	Note:	Not Reported
Level reading date:	1983-05-23	Feet below surface:	45.96
Feet to sea level:	Not Reported	Note:	Not Reported
Level reading date:	1983-05-22	Feet below surface:	45.37
Feet to sea level:	Not Reported	Note:	Not Reported
Level reading date:	1983-05-21	Feet below surface:	44.76
Feet to sea level:	Not Reported	Note:	Not Reported
Level reading date:	1983-05-20	Feet below surface:	44.66
Feet to sea level:	Not Reported	Note:	Not Reported
Level reading date:	1983-05-19	Feet below surface:	44.68
Feet to sea level:	Not Reported	Note:	Not Reported
Level reading date:	1983-05-18	Feet below surface:	44.76
Feet to sea level:	Not Reported	Note:	Not Reported
Level reading date:	1983-05-17	Feet below surface:	45.05
Feet to sea level:	Not Reported	Note:	Not Reported
Level reading date:	1983-05-16	Feet below surface:	45.35
Feet to sea level:	Not Reported	Note:	Not Reported

Docusign Envelope ID: 3773F87A-0B89-4932-BA2C-CA8383B3EEAD

Level reading date:	1983-05-15	Feet below surface:	45.72
Feet to sea level:	Not Reported	Note:	Not Reported
Level reading date:	1983-05-14	Feet below surface:	46.06
Feet to sea level:	Not Reported	Note:	Not Reported
Level reading date:	1983-05-13	Feet below surface:	46.29
Feet to sea level:	Not Reported	Note:	Not Reported
Level reading date:	1983-05-12	Feet below surface:	46.28
Feet to sea level:	Not Reported	Note:	Not Reported
Level reading date:	1983-05-11	Feet below surface:	46.40
Feet to sea level:	Not Reported	Note:	Not Reported
Level reading date:	1983-05-10	Feet below surface:	46.48
Feet to sea level:	Not Reported	Note:	Not Reported
Level reading date:	1983-05-09	Feet below surface:	46.79
Feet to sea level:	Not Reported	Note:	Not Reported
Level reading date:	1983-05-08	Feet below surface:	47.16
Feet to sea level:	Not Reported	Note:	Not Reported
Level reading date:	1983-05-07	Feet below surface:	47.54
Feet to sea level:	Not Reported	Note:	Not Reported
Level reading date:	1983-05-06	Feet below surface:	47.84
Feet to sea level:	Not Reported	Note:	Not Reported
Level reading date:	1983-05-05	Feet below surface:	47.72
Feet to sea level:	Not Reported	Note:	Not Reported
Level reading date:	1983-05-04	Feet below surface:	47.42
Feet to sea level:	Not Reported	Note:	Not Reported
Level reading date:	1983-05-03	Feet below surface:	48.00
Feet to sea level:	Not Reported	Note:	Not Reported
Level reading date:	1983-05-02	Feet below surface:	46.62
Feet to sea level:	Not Reported	Note:	Not Reported
Level reading date:	1983-05-01	Feet below surface:	46.27
Feet to sea level:	Not Reported	Note:	Not Reported
Level reading date:	1983-04-30	Feet below surface:	45.81
Feet to sea level:	Not Reported	Note:	Not Reported
Level reading date:	1983-04-29	Feet below surface:	45.29
Feet to sea level:	Not Reported	Note:	Not Reported
Level reading date:	1983-04-28	Feet below surface:	44.70
Feet to sea level:	Not Reported	Note:	Not Reported
Level reading date:	1983-04-27	Feet below surface:	43.94
Feet to sea level:	Not Reported	Note:	Not Reported
Level reading date:	1983-04-26	Feet below surface:	43.33
Feet to sea level:	Not Reported	Note:	Not Reported
Level reading date:	1983-04-25	Feet below surface:	43.14
Feet to sea level:	Not Reported	Note:	Not Reported

Docusign Envelope ID: 3773F87A-0B89-4932-BA2C-CA8383B3EEAD

Level reading date:	1983-04-24	Feet below surface:	43.36
Feet to sea level:	Not Reported	Note:	Not Reported
Level reading date:	1983-04-23	Feet below surface:	43.55
Feet to sea level:	Not Reported	Note:	Not Reported
Level reading date:	1983-04-22	Feet below surface:	43.75
Feet to sea level:	Not Reported	Note:	Not Reported
Level reading date:	1983-04-21	Feet below surface:	43.76
Feet to sea level:	Not Reported	Note:	Not Reported
Level reading date:	1983-04-20	Feet below surface:	43.88
Feet to sea level:	Not Reported	Note:	Not Reported
Level reading date:	1983-04-19	Feet below surface:	44.17
Feet to sea level:	Not Reported	Note:	Not Reported
Level reading date:	1983-04-18	Feet below surface:	44.30
Feet to sea level:	Not Reported	Note:	Not Reported
Level reading date:	1983-04-17	Feet below surface:	44.55
Feet to sea level:	Not Reported	Note:	Not Reported
Level reading date:	1983-04-16	Feet below surface:	44.83
Feet to sea level:	Not Reported	Note:	Not Reported
Level reading date:	1983-04-15	Feet below surface:	45.05
Feet to sea level:	Not Reported	Note:	Not Reported
Level reading date:	1983-04-14	Feet below surface:	45.28
Feet to sea level:	Not Reported	Note:	Not Reported
Level reading date:	1983-04-13	Feet below surface:	45.31
Feet to sea level:	Not Reported	Note:	Not Reported
Level reading date:	1983-04-12	Feet below surface:	46.34
Feet to sea level:	Not Reported	Note:	Not Reported
Level reading date:	1983-04-11	Feet below surface:	45.63
Feet to sea level:	Not Reported	Note:	Not Reported
Level reading date:	1983-04-10	Feet below surface:	45.79
Feet to sea level:	Not Reported	Note:	Not Reported
Level reading date:	1983-04-09	Feet below surface:	45.91
Feet to sea level:	Not Reported	Note:	Not Reported
Level reading date:	1983-04-08	Feet below surface:	45.84
Feet to sea level:	Not Reported	Note:	Not Reported
Level reading date:	1983-04-07	Feet below surface:	45.72
Feet to sea level:	Not Reported	Note:	Not Reported
Level reading date:	1983-04-06	Feet below surface:	45.37
Feet to sea level:	Not Reported	Note:	Not Reported
Level reading date:	1983-04-05	Feet below surface:	44.73
Feet to sea level:	Not Reported	Note:	Not Reported
Level reading date:	1983-04-04	Feet below surface:	44.23
Feet to sea level:	Not Reported	Note:	Not Reported

Docusign Envelope ID: 3773F87A-0B89-4932-BA2C-CA8383B3EEAD

GEOCHECK® - PHYSICAL SETTING SOURCE MAP FINDINGS

Level reading date:	1983-04-03	Feet below surface:	43.69
Feet to sea level:	Not Reported	Note:	Not Reported
Level reading date:	1983-04-02	Feet below surface:	43.24
Feet to sea level:	Not Reported	Note:	Not Reported
Level reading date:	1983-04-01	Feet below surface:	43.22
Feet to sea level:	Not Reported	Note:	Not Reported
Level reading date:	1983-03-31	Feet below surface:	43.29
Feet to sea level:	Not Reported	Note:	Not Reported
Level reading date:	1983-03-30	Feet below surface:	43.30
Feet to sea level:	Not Reported	Note:	Not Reported
Level reading date:	1983-03-29	Feet below surface:	43.31
Feet to sea level:	Not Reported	Note:	Not Reported
Level reading date:	1983-03-28	Feet below surface:	43.41
Feet to sea level:	Not Reported	Note:	Not Reported
Level reading date:	1983-03-27	Feet below surface:	43.58
Feet to sea level:	Not Reported	Note:	Not Reported
Level reading date:	1983-03-26	Feet below surface:	43.75
Feet to sea level:	Not Reported	Note:	Not Reported
Level reading date:	1983-03-25	Feet below surface:	43.80
Feet to sea level:	Not Reported	Note:	Not Reported
Level reading date:	1983-03-24	Feet below surface:	43.47
Feet to sea level:	Not Reported	Note:	Not Reported
Level reading date:	1983-03-23	Feet below surface:	43.22
Feet to sea level:	Not Reported	Note:	Not Reported
Level reading date:	1983-03-22	Feet below surface:	42.75
Feet to sea level:	Not Reported	Note:	Not Reported
Level reading date:	1983-03-21	Feet below surface:	42.72
Feet to sea level:	Not Reported	Note:	Not Reported
Level reading date:	1983-03-20	Feet below surface:	42.95
Feet to sea level:	Not Reported	Note:	Not Reported
Level reading date:	1983-03-19	Feet below surface:	43.03
Feet to sea level:	Not Reported	Note:	Not Reported
Level reading date:	1983-03-18	Feet below surface:	43.14
Feet to sea level:	Not Reported	Note:	Not Reported
Level reading date:	1983-03-17	Feet below surface:	43.35
Feet to sea level:	Not Reported	Note:	Not Reported
Level reading date:	1983-03-16	Feet below surface:	43.42
Feet to sea level:	Not Reported	Note:	Not Reported
Level reading date:	1983-03-15	Feet below surface:	43.58
Feet to sea level:	Not Reported	Note:	Not Reported
Level reading date:	1983-03-14	Feet below surface:	43.70
Feet to sea level:	Not Reported	Note:	Not Reported

Docusign Envelope ID: 3773F87A-0B89-4932-BA2C-CA8383B3EEAD

Level reading date:	1983-03-13	Feet below surface:	43.88
Feet to sea level:	Not Reported	Note:	Not Reported
Level reading date:	1983-03-12	Feet below surface:	44.02
Feet to sea level:	Not Reported	Note:	Not Reported
Level reading date:	1983-03-11	Feet below surface:	44.12
Feet to sea level:	Not Reported	Note:	Not Reported
Level reading date:	1983-03-10	Feet below surface:	44.15
Feet to sea level:	Not Reported	Note:	Not Reported
Level reading date:	1983-03-09	Feet below surface:	44.21
Feet to sea level:	Not Reported	Note:	Not Reported
Level reading date:	1983-03-08	Feet below surface:	44.23
Feet to sea level:	Not Reported	Note:	Not Reported
Level reading date:	1983-03-07	Feet below surface:	44.00
Feet to sea level:	Not Reported	Note:	Not Reported
Level reading date:	1983-03-06	Feet below surface:	43.87
Feet to sea level:	Not Reported	Note:	Not Reported
Level reading date:	1983-03-05	Feet below surface:	43.99
Feet to sea level:	Not Reported	Note:	Not Reported
Level reading date:	1983-03-04	Feet below surface:	44.01
Feet to sea level:	Not Reported	Note:	Not Reported
Level reading date:	1983-03-03	Feet below surface:	44.05
Feet to sea level:	Not Reported	Note:	Not Reported
Level reading date:	1983-02-19	Feet below surface:	43.86
Feet to sea level:	Not Reported	Note:	Not Reported
Level reading date:	1983-02-18	Feet below surface:	43.92
Feet to sea level:	Not Reported	Note:	Not Reported
Level reading date:	1983-02-17	Feet below surface:	43.98
Feet to sea level:	Not Reported	Note:	Not Reported
Level reading date:	1983-02-16	Feet below surface:	43.04
Feet to sea level:	Not Reported	Note:	Not Reported
Level reading date:	1983-02-15	Feet below surface:	43.12
Feet to sea level:	Not Reported	Note:	Not Reported
Level reading date:	1983-02-14	Feet below surface:	43.20
Feet to sea level:	Not Reported	Note:	Not Reported
Level reading date:	1983-02-13	Feet below surface:	43.28
Feet to sea level:	Not Reported	Note:	Not Reported
Level reading date:	1983-02-12	Feet below surface:	43.35
Feet to sea level:	Not Reported	Note:	Not Reported
Level reading date:	1983-02-11	Feet below surface:	43.42
Feet to sea level:	Not Reported	Note:	Not Reported
Level reading date:	1983-02-10	Feet below surface:	43.50
Feet to sea level:	Not Reported	Note:	Not Reported

Docusign Envelope ID: 3773F87A-0B89-4932-BA2C-CA8383B3EEAD

Level reading date:	1983-02-09	Feet below surface:	43.58
Feet to sea level:	Not Reported	Note:	Not Reported
Level reading date:	1983-02-08	Feet below surface:	43.61
Feet to sea level:	Not Reported	Note:	Not Reported
Level reading date:	1983-02-07	Feet below surface:	43.77
Feet to sea level:	Not Reported	Note:	Not Reported
Level reading date:	1983-02-06	Feet below surface:	43.85
Feet to sea level:	Not Reported	Note:	Not Reported
Level reading date:	1983-02-05	Feet below surface:	43.89
Feet to sea level:	Not Reported	Note:	Not Reported
Level reading date:	1983-02-04	Feet below surface:	43.92
Feet to sea level:	Not Reported	Note:	Not Reported
Level reading date:	1983-02-03	Feet below surface:	43.78
Feet to sea level:	Not Reported	Note:	Not Reported
Level reading date:	1983-02-02	Feet below surface:	43.82
Feet to sea level:	Not Reported	Note:	Not Reported
Level reading date:	1983-02-01	Feet below surface:	43.95
Feet to sea level:	Not Reported	Note:	Not Reported
Level reading date:	1983-01-31	Feet below surface:	44.04
Feet to sea level:	Not Reported	Note:	Not Reported
Level reading date:	1983-01-30	Feet below surface:	44.11
Feet to sea level:	Not Reported	Note:	Not Reported
Level reading date:	1983-01-29	Feet below surface:	44.18
Feet to sea level:	Not Reported	Note:	Not Reported
Level reading date:	1983-01-28	Feet below surface:	44.25
Feet to sea level:	Not Reported	Note:	Not Reported
Level reading date:	1983-01-27	Feet below surface:	44.32
Feet to sea level:	Not Reported	Note:	Not Reported
Level reading date:	1983-01-26	Feet below surface:	44.50
Feet to sea level:	Not Reported	Note:	Not Reported
Level reading date:	1983-01-25	Feet below surface:	44.57
Feet to sea level:	Not Reported	Note:	Not Reported
Level reading date:	1983-01-24	Feet below surface:	44.60
Feet to sea level:	Not Reported	Note:	Not Reported
Level reading date:	1983-01-23	Feet below surface:	44.75
Feet to sea level:	Not Reported	Note:	Not Reported
Level reading date:	1983-01-22	Feet below surface:	44.88
Feet to sea level:	Not Reported	Note:	Not Reported
Level reading date:	1983-01-21	Feet below surface:	44.98
Feet to sea level:	Not Reported	Note:	Not Reported
Level reading date:	1983-01-20	Feet below surface:	45.02
Feet to sea level:	Not Reported	Note:	Not Reported

Docusign Envelope ID: 3773F87A-0B89-4932-BA2C-CA8383B3EEAD

Level reading date:	1983-01-19	Feet below surface:	45.08
Feet to sea level:	Not Reported	Note:	Not Reported
Level reading date:	1983-01-18	Feet below surface:	45.19
Feet to sea level:	Not Reported	Note:	Not Reported
Level reading date:	1983-01-17	Feet below surface:	45.21
Feet to sea level:	Not Reported	Note:	Not Reported
Level reading date:	1983-01-16	Feet below surface:	45.27
Feet to sea level:	Not Reported	Note:	Not Reported
Level reading date:	1983-01-15	Feet below surface:	45.35
Feet to sea level:	Not Reported	Note:	Not Reported
Level reading date:	1983-01-14	Feet below surface:	45.40
Feet to sea level:	Not Reported	Note:	Not Reported
Level reading date:	1983-01-13	Feet below surface:	45.39
Feet to sea level:	Not Reported	Note:	Not Reported
Level reading date:	1983-01-12	Feet below surface:	45.25
Feet to sea level:	Not Reported	Note:	Not Reported
Level reading date:	1983-01-11	Feet below surface:	45.22
Feet to sea level:	Not Reported	Note:	Not Reported
Level reading date:	1983-01-10	Feet below surface:	45.30
Feet to sea level:	Not Reported	Note:	Not Reported
Level reading date:	1983-01-09	Feet below surface:	45.35
Feet to sea level:	Not Reported	Note:	Not Reported
Level reading date:	1983-01-08	Feet below surface:	45.49
Feet to sea level:	Not Reported	Note:	Not Reported
Level reading date:	1983-01-07	Feet below surface:	45.60
Feet to sea level:	Not Reported	Note:	Not Reported
Level reading date:	1983-01-06	Feet below surface:	45.70
Feet to sea level:	Not Reported	Note:	Not Reported
Level reading date:	1983-01-05	Feet below surface:	45.78
Feet to sea level:	Not Reported	Note:	Not Reported
Level reading date:	1983-01-04	Feet below surface:	45.85
Feet to sea level:	Not Reported	Note:	Not Reported
Level reading date:	1983-01-03	Feet below surface:	45.96
Feet to sea level:	Not Reported	Note:	Not Reported
Level reading date:	1983-01-02	Feet below surface:	46.08
Feet to sea level:	Not Reported	Note:	Not Reported
Level reading date:	1983-01-01	Feet below surface:	46.17
Feet to sea level:	Not Reported	Note:	Not Reported
Level reading date:	1982-12-31	Feet below surface:	46.20
Feet to sea level:	Not Reported	Note:	Not Reported
Level reading date:	1982-12-30	Feet below surface:	46.25
Feet to sea level:	Not Reported	Note:	Not Reported

Docusign Envelope ID: 3773F87A-0B89-4932-BA2C-CA8383B3EEAD

Level reading date:	1982-12-03	Feet below surface:	47.34
Feet to sea level:	Not Reported	Note:	Not Reported
Level reading date:	1982-12-02	Feet below surface:	47.35
Feet to sea level:	Not Reported	Note:	Not Reported
Level reading date:	1982-12-01	Feet below surface:	47.39
Feet to sea level:	Not Reported	Note:	Not Reported
Level reading date:	1982-11-30	Feet below surface:	47.47
Feet to sea level:	Not Reported	Note:	Not Reported
Level reading date:	1982-11-29	Feet below surface:	47.77
Feet to sea level:	Not Reported	Note:	Not Reported
Level reading date:	1982-11-28	Feet below surface:	47.95
Feet to sea level:	Not Reported	Note:	Not Reported
Level reading date:	1982-11-27	Feet below surface:	48.09
Feet to sea level:	Not Reported	Note:	Not Reported
Level reading date:	1982-11-26	Feet below surface:	48.20
Feet to sea level:	Not Reported	Note:	Not Reported
Level reading date:	1982-11-25	Feet below surface:	48.35
Feet to sea level:	Not Reported	Note:	Not Reported
Level reading date:	1982-11-24	Feet below surface:	48.46
Feet to sea level:	Not Reported	Note:	Not Reported
Level reading date:	1982-11-23	Feet below surface:	48.63
Feet to sea level:	Not Reported	Note:	Not Reported
Level reading date:	1982-11-22	Feet below surface:	48.78
Feet to sea level:	Not Reported	Note:	Not Reported
Level reading date:	1982-11-21	Feet below surface:	48.95
Feet to sea level:	Not Reported	Note:	Not Reported
Level reading date:	1982-11-20	Feet below surface:	49.09
Feet to sea level:	Not Reported	Note:	Not Reported
Level reading date:	1982-11-19	Feet below surface:	49.21
Feet to sea level:	Not Reported	Note:	Not Reported
Level reading date:	1982-11-18	Feet below surface:	49.37
Feet to sea level:	Not Reported	Note:	Not Reported
Level reading date:	1982-11-17	Feet below surface:	49.49
Feet to sea level:	Not Reported	Note:	Not Reported
Level reading date:	1982-11-16	Feet below surface:	49.63
Feet to sea level:	Not Reported	Note:	Not Reported
Level reading date:	1982-11-15	Feet below surface:	49.75
Feet to sea level:	Not Reported	Note:	Not Reported
Level reading date:	1982-11-14	Feet below surface:	49.97
Feet to sea level:	Not Reported	Note:	Not Reported
Level reading date:	1982-11-13	Feet below surface:	50.16
Feet to sea level:	Not Reported	Note:	Not Reported

Docusign Envelope ID: 3773F87A-0B89-4932-BA2C-CA8383B3EEAD

Level reading date:	1982-11-12	Feet below surface:	50.40
Feet to sea level:	Not Reported	Note:	Not Reported
Level reading date:	1982-11-11	Feet below surface:	50.60
Feet to sea level:	Not Reported	Note:	Not Reported
Level reading date:	1982-11-10	Feet below surface:	50.77
Feet to sea level:	Not Reported	Note:	Not Reported
Level reading date:	1982-11-09	Feet below surface:	50.95
Feet to sea level:	Not Reported	Note:	Not Reported
Level reading date:	1982-11-08	Feet below surface:	51.25
Feet to sea level:	Not Reported	Note:	Not Reported
Level reading date:	1982-11-07	Feet below surface:	51.50
Feet to sea level:	Not Reported	Note:	Not Reported
Level reading date:	1982-11-06	Feet below surface:	51.80
Feet to sea level:	Not Reported	Note:	Not Reported
Level reading date:	1982-11-05	Feet below surface:	52.08
Feet to sea level:	Not Reported	Note:	Not Reported
Level reading date:	1982-11-04	Feet below surface:	52.35
Feet to sea level:	Not Reported	Note:	Not Reported
Level reading date:	1982-11-03	Feet below surface:	52.73
Feet to sea level:	Not Reported	Note:	Not Reported
Level reading date:	1982-11-02	Feet below surface:	52.95
Feet to sea level:	Not Reported	Note:	Not Reported
Level reading date:	1982-11-01	Feet below surface:	53.19
Feet to sea level:	Not Reported	Note:	Not Reported
Level reading date:	1982-10-31	Feet below surface:	53.55
Feet to sea level:	Not Reported	Note:	Not Reported
Level reading date:	1982-10-30	Feet below surface:	53.90
Feet to sea level:	Not Reported	Note:	Not Reported
Level reading date:	1982-10-29	Feet below surface:	54.30
Feet to sea level:	Not Reported	Note:	Not Reported
Level reading date:	1982-10-28	Feet below surface:	54.75
Feet to sea level:	Not Reported	Note:	Not Reported
Level reading date:	1982-10-27	Feet below surface:	55.17
Feet to sea level:	Not Reported	Note:	Not Reported
Level reading date:	1982-10-26	Feet below surface:	55.55
Feet to sea level:	Not Reported	Note:	Not Reported
Level reading date:	1982-10-25	Feet below surface:	55.97
Feet to sea level:	Not Reported	Note:	Not Reported
Level reading date:	1982-10-24	Feet below surface:	56.45
Feet to sea level:	Not Reported	Note:	Not Reported
Level reading date:	1982-10-23	Feet below surface:	56.95
Feet to sea level:	Not Reported	Note:	Not Reported

Docusign Envelope ID: 3773F87A-0B89-4932-BA2C-CA8383B3EEAD

Level reading date:	1982-10-22	Feet below surface:	57.45
Feet to sea level:	Not Reported	Note:	Not Reported
Level reading date:	1982-10-21	Feet below surface:	57.95
Feet to sea level:	Not Reported	Note:	Not Reported
Level reading date:	1982-10-20	Feet below surface:	58.45
Feet to sea level:	Not Reported	Note:	Not Reported
Level reading date:	1982-10-19	Feet below surface:	58.95
Feet to sea level:	Not Reported	Note:	Not Reported
Level reading date:	1982-10-18	Feet below surface:	59.45
Feet to sea level:	Not Reported	Note:	Not Reported
Level reading date:	1982-10-17	Feet below surface:	60.00
Feet to sea level:	Not Reported	Note:	Not Reported
Level reading date:	1982-10-16	Feet below surface:	60.60
Feet to sea level:	Not Reported	Note:	Not Reported
Level reading date:	1982-10-15	Feet below surface:	61.17
Feet to sea level:	Not Reported	Note:	Not Reported
Level reading date:	1982-10-14	Feet below surface:	61.75
Feet to sea level:	Not Reported	Note:	Not Reported
Level reading date:	1982-10-13	Feet below surface:	62.25
Feet to sea level:	Not Reported	Note:	Not Reported
Level reading date:	1982-10-12	Feet below surface:	62.95
Feet to sea level:	Not Reported	Note:	Not Reported
Level reading date:	1982-10-11	Feet below surface:	63.50
Feet to sea level:	Not Reported	Note:	Not Reported
Level reading date:	1982-10-10	Feet below surface:	64.20
Feet to sea level:	Not Reported	Note:	Not Reported
Level reading date:	1982-10-09	Feet below surface:	64.85
Feet to sea level:	Not Reported	Note:	Not Reported
Level reading date:	1982-10-08	Feet below surface:	65.50
Feet to sea level:	Not Reported	Note:	Not Reported
Level reading date:	1982-10-07	Feet below surface:	66.20
Feet to sea level:	Not Reported	Note:	Not Reported
Level reading date:	1982-10-06	Feet below surface:	66.85
Feet to sea level:	Not Reported	Note:	Not Reported
Level reading date:	1982-10-05	Feet below surface:	67.55
Feet to sea level:	Not Reported	Note:	Not Reported
Level reading date:	1982-10-04	Feet below surface:	68.20
Feet to sea level:	Not Reported	Note:	Not Reported
Level reading date:	1982-10-03	Feet below surface:	69.09
Feet to sea level:	Not Reported	Note:	Not Reported
Level reading date:	1982-10-02	Feet below surface:	69.97
Feet to sea level:	Not Reported	Note:	Not Reported

Docusign Envelope ID: 3773F87A-0B89-4932-BA2C-CA8383B3EEAD

Level reading date:	1982-10-01	Feet below surface:	70.91
Feet to sea level:	Not Reported	Note:	Not Reported
Level reading date:	1982-09-30	Feet below surface:	71.28
Feet to sea level:	Not Reported	Note:	Not Reported
Level reading date:	1982-09-29	Feet below surface:	71.13
Feet to sea level:	Not Reported	Note:	Not Reported
Level reading date:	1982-09-28	Feet below surface:	71.05
Feet to sea level:	Not Reported	Note:	Not Reported
Level reading date:	1982-09-27	Feet below surface:	70.90
Feet to sea level:	Not Reported	Note:	Not Reported
Level reading date:	1982-09-26	Feet below surface:	70.82
Feet to sea level:	Not Reported	Note:	Not Reported
Level reading date:	1982-09-25	Feet below surface:	70.78
Feet to sea level:	Not Reported	Note:	Not Reported
Level reading date:	1982-09-24	Feet below surface:	70.67
Feet to sea level:	Not Reported	Note:	Not Reported
Level reading date:	1982-09-23	Feet below surface:	70.53
Feet to sea level:	Not Reported	Note:	Not Reported
Level reading date:	1982-09-22	Feet below surface:	70.42
Feet to sea level:	Not Reported	Note:	Not Reported
Level reading date:	1982-09-21	Feet below surface:	70.25
Feet to sea level:	Not Reported	Note:	Not Reported
Level reading date:	1982-09-20	Feet below surface:	70.11
Feet to sea level:	Not Reported	Note:	Not Reported
Level reading date:	1982-09-19	Feet below surface:	70.00
Feet to sea level:	Not Reported	Note:	Not Reported
Level reading date:	1982-09-18	Feet below surface:	69.88
Feet to sea level:	Not Reported	Note:	Not Reported
Level reading date:	1982-09-17	Feet below surface:	69.75
Feet to sea level:	Not Reported	Note:	Not Reported
Level reading date:	1982-09-16	Feet below surface:	69.56
Feet to sea level:	Not Reported	Note:	Not Reported
Level reading date:	1982-09-15	Feet below surface:	69.40
Feet to sea level:	Not Reported	Note:	Not Reported
Level reading date:	1982-09-14	Feet below surface:	69.25
Feet to sea level:	Not Reported	Note:	Not Reported
Level reading date:	1982-09-13	Feet below surface:	69.05
Feet to sea level:	Not Reported	Note:	Not Reported
Level reading date:	1982-09-12	Feet below surface:	68.87
Feet to sea level:	Not Reported	Note:	Not Reported
Level reading date:	1982-09-11	Feet below surface:	68.67
Feet to sea level:	Not Reported	Note:	Not Reported

Docusign Envelope ID: 3773F87A-0B89-4932-BA2C-CA8383B3EEAD

Level reading date:	1982-09-10	Feet below surface:	68.45
Feet to sea level:	Not Reported	Note:	Not Reported
Level reading date:	1982-09-09	Feet below surface:	68.26
Feet to sea level:	Not Reported	Note:	Not Reported
Level reading date:	1982-09-08	Feet below surface:	68.06
Feet to sea level:	Not Reported	Note:	Not Reported
Level reading date:	1982-09-07	Feet below surface:	67.73
Feet to sea level:	Not Reported	Note:	Not Reported
Level reading date:	1982-08-04	Feet below surface:	63.66
Feet to sea level:	Not Reported	Note:	Not Reported
Level reading date:	1982-07-30	Feet below surface:	63.26
Feet to sea level:	Not Reported	Note:	Not Reported
Level reading date:	1982-07-29	Feet below surface:	63.19
Feet to sea level:	Not Reported	Note:	Not Reported
Level reading date:	1982-07-28	Feet below surface:	63.15
Feet to sea level:	Not Reported	Note:	Not Reported
Level reading date:	1982-07-27	Feet below surface:	63.09
Feet to sea level:	Not Reported	Note:	Not Reported
Level reading date:	1982-07-26	Feet below surface:	63.00
Feet to sea level:	Not Reported	Note:	Not Reported
Level reading date:	1982-07-25	Feet below surface:	62.92
Feet to sea level:	Not Reported	Note:	Not Reported
Level reading date:	1982-07-24	Feet below surface:	62.85
Feet to sea level:	Not Reported	Note:	Not Reported
Level reading date:	1982-07-23	Feet below surface:	62.78
Feet to sea level:	Not Reported	Note:	Not Reported
Level reading date:	1982-07-22	Feet below surface:	62.71
Feet to sea level:	Not Reported	Note:	Not Reported
Level reading date:	1982-07-21	Feet below surface:	62.53
Feet to sea level:	Not Reported	Note:	Not Reported
Level reading date:	1982-07-20	Feet below surface:	62.52
Feet to sea level:	Not Reported	Note:	Not Reported
Level reading date:	1982-07-19	Feet below surface:	62.45
Feet to sea level:	Not Reported	Note:	Not Reported
Level reading date:	1982-07-18	Feet below surface:	62.40
Feet to sea level:	Not Reported	Note:	Not Reported
Level reading date:	1982-07-17	Feet below surface:	62.30
Feet to sea level:	Not Reported	Note:	Not Reported
Level reading date:	1982-07-16	Feet below surface:	56.30
Feet to sea level:	Not Reported	Note:	Not Reported
Level reading date:	1982-07-15	Feet below surface:	62.10
Feet to sea level:	Not Reported	Note:	Not Reported

Docusign Envelope ID: 3773F87A-0B89-4932-BA2C-CA8383B3EEAD

Level reading date:	1982-07-14	Feet below surface:	61.99
Feet to sea level:	Not Reported	Note:	Not Reported
Level reading date:	1982-07-13	Feet below surface:	61.90
Feet to sea level:	Not Reported	Note:	Not Reported
Level reading date:	1982-07-12	Feet below surface:	61.80
Feet to sea level:	Not Reported	Note:	Not Reported
Level reading date:	1982-07-11	Feet below surface:	61.68
Feet to sea level:	Not Reported	Note:	Not Reported
Level reading date:	1982-07-10	Feet below surface:	61.59
Feet to sea level:	Not Reported	Note:	Not Reported
Level reading date:	1982-07-09	Feet below surface:	61.48
Feet to sea level:	Not Reported	Note:	Not Reported
Level reading date:	1982-07-08	Feet below surface:	61.35
Feet to sea level:	Not Reported	Note:	Not Reported
Level reading date:	1982-07-07	Feet below surface:	61.21
Feet to sea level:	Not Reported	Note:	Not Reported
Level reading date:	1982-07-06	Feet below surface:	61.09
Feet to sea level:	Not Reported	Note:	Not Reported
Level reading date:	1982-07-04	Feet below surface:	60.78
Feet to sea level:	Not Reported	Note:	Not Reported
Level reading date:	1982-07-03	Feet below surface:	60.65
Feet to sea level:	Not Reported	Note:	Not Reported
Level reading date:	1982-07-02	Feet below surface:	60.50
Feet to sea level:	Not Reported	Note:	Not Reported
Level reading date:	1982-07-01	Feet below surface:	60.31
Feet to sea level:	Not Reported	Note:	Not Reported
Level reading date:	1982-06-30	Feet below surface:	60.12
Feet to sea level:	Not Reported	Note:	Not Reported
Level reading date:	1982-06-29	Feet below surface:	59.92
Feet to sea level:	Not Reported	Note:	Not Reported
Level reading date:	1982-06-28	Feet below surface:	59.72
Feet to sea level:	Not Reported	Note:	Not Reported
Level reading date:	1982-06-27	Feet below surface:	59.52
Feet to sea level:	Not Reported	Note:	Not Reported
Level reading date:	1982-06-26	Feet below surface:	59.35
Feet to sea level:	Not Reported	Note:	Not Reported
Level reading date:	1982-06-25	Feet below surface:	59.17
Feet to sea level:	Not Reported	Note:	Not Reported
Level reading date:	1982-06-24	Feet below surface:	58.53
Feet to sea level:	Not Reported	Note:	Not Reported
Level reading date:	1982-06-23	Feet below surface:	58.57
Feet to sea level:	Not Reported	Note:	Not Reported

Docusign Envelope ID: 3773F87A-0B89-4932-BA2C-CA8383B3EEAD

Level reading date:	1982-06-22	Feet below surface:	58.45
Feet to sea level:	Not Reported	Note:	Not Reported
Level reading date:	1982-06-21	Feet below surface:	58.18
Feet to sea level:	Not Reported	Note:	Not Reported
Level reading date:	1982-06-20	Feet below surface:	57.87
Feet to sea level:	Not Reported	Note:	Not Reported
Level reading date:	1982-06-19	Feet below surface:	57.57
Feet to sea level:	Not Reported	Note:	Not Reported
Level reading date:	1982-06-18	Feet below surface:	57.30
Feet to sea level:	Not Reported	Note:	Not Reported
Level reading date:	1982-06-17	Feet below surface:	56.95
Feet to sea level:	Not Reported	Note:	Not Reported
Level reading date:	1982-06-16	Feet below surface:	56.56
Feet to sea level:	Not Reported	Note:	Not Reported
Level reading date:	1982-06-15	Feet below surface:	56.22
Feet to sea level:	Not Reported	Note:	Not Reported
Level reading date:	1982-06-14	Feet below surface:	55.88
Feet to sea level:	Not Reported	Note:	Not Reported
Level reading date:	1982-06-13	Feet below surface:	55.46
Feet to sea level:	Not Reported	Note:	Not Reported
Level reading date:	1982-06-12	Feet below surface:	55.04
Feet to sea level:	Not Reported	Note:	Not Reported
Level reading date:	1982-06-11	Feet below surface:	54.60
Feet to sea level:	Not Reported	Note:	Not Reported
Level reading date:	1982-06-10	Feet below surface:	54.13
Feet to sea level:	Not Reported	Note:	Not Reported
Level reading date:	1982-06-09	Feet below surface:	53.68
Feet to sea level:	Not Reported	Note:	Not Reported
Level reading date:	1982-06-08	Feet below surface:	53.13
Feet to sea level:	Not Reported	Note:	Not Reported
Level reading date:	1982-06-07	Feet below surface:	52.60
Feet to sea level:	Not Reported	Note:	Not Reported
Level reading date:	1982-06-06	Feet below surface:	52.02
Feet to sea level:	Not Reported	Note:	Not Reported
Level reading date:	1982-06-05	Feet below surface:	51.41
Feet to sea level:	Not Reported	Note:	Not Reported
Level reading date:	1982-06-04	Feet below surface:	50.48
Feet to sea level:	Not Reported	Note:	Not Reported
Level reading date:	1982-06-03	Feet below surface:	49.90
Feet to sea level:	Not Reported	Note:	Not Reported
Level reading date:	1982-05-05	Feet below surface:	44.47
Feet to sea level:	Not Reported	Note:	Not Reported

Docusign Envelope ID: 3773F87A-0B89-4932-BA2C-CA8383B3EEAD

Level reading date:	1982-05-04	Feet below surface:	44.48
Feet to sea level:	Not Reported	Note:	Not Reported
Level reading date:	1982-05-03	Feet below surface:	44.51
Feet to sea level:	Not Reported	Note:	Not Reported
Level reading date:	1982-05-02	Feet below surface:	44.68
Feet to sea level:	Not Reported	Note:	Not Reported
Level reading date:	1982-05-01	Feet below surface:	44.77
Feet to sea level:	Not Reported	Note:	Not Reported
Level reading date:	1982-04-30	Feet below surface:	44.82
Feet to sea level:	Not Reported	Note:	Not Reported
Level reading date:	1982-04-29	Feet below surface:	44.90
Feet to sea level:	Not Reported	Note:	Not Reported
Level reading date:	1982-04-28	Feet below surface:	45.02
Feet to sea level:	Not Reported	Note:	Not Reported
Level reading date:	1982-04-27	Feet below surface:	45.10
Feet to sea level:	Not Reported	Note:	Not Reported
Level reading date:	1982-04-26	Feet below surface:	45.16
Feet to sea level:	Not Reported	Note:	Not Reported
Level reading date:	1982-04-25	Feet below surface:	45.26
Feet to sea level:	Not Reported	Note:	Not Reported
Level reading date:	1982-04-24	Feet below surface:	45.32
Feet to sea level:	Not Reported	Note:	Not Reported
Level reading date:	1982-04-23	Feet below surface:	45.41
Feet to sea level:	Not Reported	Note:	Not Reported
Level reading date:	1982-04-22	Feet below surface:	45.51
Feet to sea level:	Not Reported	Note:	Not Reported
Level reading date:	1982-04-21	Feet below surface:	45.56
Feet to sea level:	Not Reported	Note:	Not Reported
Level reading date:	1982-04-20	Feet below surface:	45.67
Feet to sea level:	Not Reported	Note:	Not Reported
Level reading date:	1982-04-19	Feet below surface:	45.82
Feet to sea level:	Not Reported	Note:	Not Reported
Level reading date:	1982-04-18	Feet below surface:	45.98
Feet to sea level:	Not Reported	Note:	Not Reported
Level reading date:	1982-04-17	Feet below surface:	46.04
Feet to sea level:	Not Reported	Note:	Not Reported
Level reading date:	1982-04-16	Feet below surface:	46.15
Feet to sea level:	Not Reported	Note:	Not Reported
Level reading date:	1982-04-15	Feet below surface:	46.27
Feet to sea level:	Not Reported	Note:	Not Reported
Level reading date:	1982-04-14	Feet below surface:	46.42
Feet to sea level:	Not Reported	Note:	Not Reported

Docusign Envelope ID: 3773F87A-0B89-4932-BA2C-CA8383B3EEAD

Level reading date:	1982-04-13	Feet below surface:	46.50
Feet to sea level:	Not Reported	Note:	Not Reported
Level reading date:	1982-04-12	Feet below surface:	46.57
Feet to sea level:	Not Reported	Note:	Not Reported
Level reading date:	1982-04-11	Feet below surface:	46.80
Feet to sea level:	Not Reported	Note:	Not Reported
Level reading date:	1982-04-10	Feet below surface:	46.09
Feet to sea level:	Not Reported	Note:	Not Reported
Level reading date:	1982-04-09	Feet below surface:	47.08
Feet to sea level:	Not Reported	Note:	Not Reported
Level reading date:	1982-04-08	Feet below surface:	47.09
Feet to sea level:	Not Reported	Note:	Not Reported
Level reading date:	1982-04-07	Feet below surface:	47.24
Feet to sea level:	Not Reported	Note:	Not Reported
Level reading date:	1982-04-06	Feet below surface:	47.42
Feet to sea level:	Not Reported	Note:	Not Reported
Level reading date:	1982-04-05	Feet below surface:	47.66
Feet to sea level:	Not Reported	Note:	Not Reported
Level reading date:	1982-04-04	Feet below surface:	47.89
Feet to sea level:	Not Reported	Note:	Not Reported
Level reading date:	1982-04-03	Feet below surface:	48.11
Feet to sea level:	Not Reported	Note:	Not Reported
Level reading date:	1982-04-02	Feet below surface:	48.40
Feet to sea level:	Not Reported	Note:	Not Reported
Level reading date:	1982-04-01	Feet below surface:	48.59
Feet to sea level:	Not Reported	Note:	Not Reported
Level reading date:	1982-03-31	Feet below surface:	48.82
Feet to sea level:	Not Reported	Note:	Not Reported
Level reading date:	1982-03-30	Feet below surface:	49.18
Feet to sea level:	Not Reported	Note:	Not Reported
Level reading date:	1982-03-29	Feet below surface:	49.39
Feet to sea level:	Not Reported	Note:	Not Reported
Level reading date:	1982-03-28	Feet below surface:	49.69
Feet to sea level:	Not Reported	Note:	Not Reported
Level reading date:	1982-03-27	Feet below surface:	50.11
Feet to sea level:	Not Reported	Note:	Not Reported
Level reading date:	1982-03-26	Feet below surface:	50.55
Feet to sea level:	Not Reported	Note:	Not Reported
Level reading date:	1982-03-25	Feet below surface:	50.33
Feet to sea level:	Not Reported	Note:	Not Reported
Level reading date:	1982-03-24	Feet below surface:	49.92
Feet to sea level:	Not Reported	Note:	Not Reported

Docusign Envelope ID: 3773F87A-0B89-4932-BA2C-CA8383B3EEAD

Level reading date:	1982-03-23	Feet below surface:	49.40
Feet to sea level:	Not Reported	Note:	Not Reported
Level reading date:	1982-03-22	Feet below surface:	48.89
Feet to sea level:	Not Reported	Note:	Not Reported
Level reading date:	1982-03-21	Feet below surface:	49.11
Feet to sea level:	Not Reported	Note:	Not Reported
Level reading date:	1982-03-20	Feet below surface:	49.38
Feet to sea level:	Not Reported	Note:	Not Reported
Level reading date:	1982-03-19	Feet below surface:	49.65
Feet to sea level:	Not Reported	Note:	Not Reported
Level reading date:	1982-03-18	Feet below surface:	49.89
Feet to sea level:	Not Reported	Note:	Not Reported
Level reading date:	1982-03-17	Feet below surface:	50.08
Feet to sea level:	Not Reported	Note:	Not Reported
Level reading date:	1982-03-16	Feet below surface:	50.48
Feet to sea level:	Not Reported	Note:	Not Reported
Level reading date:	1982-03-15	Feet below surface:	50.23
Feet to sea level:	Not Reported	Note:	Not Reported
Level reading date:	1982-03-14	Feet below surface:	49.73
Feet to sea level:	Not Reported	Note:	Not Reported
Level reading date:	1982-03-13	Feet below surface:	49.31
Feet to sea level:	Not Reported	Note:	Not Reported
Level reading date:	1982-03-12	Feet below surface:	48.70
Feet to sea level:	Not Reported	Note:	Not Reported
Level reading date:	1982-03-11	Feet below surface:	48.00
Feet to sea level:	Not Reported	Note:	Not Reported
Level reading date:	1982-03-10	Feet below surface:	47.11
Feet to sea level:	Not Reported	Note:	Not Reported
Level reading date:	1982-03-09	Feet below surface:	46.00
Feet to sea level:	Not Reported	Note:	Not Reported
Level reading date:	1982-03-08	Feet below surface:	45.51
Feet to sea level:	Not Reported	Note:	Not Reported
Level reading date:	1982-03-07	Feet below surface:	45.49
Feet to sea level:	Not Reported	Note:	Not Reported
Level reading date:	1982-03-06	Feet below surface:	45.52
Feet to sea level:	Not Reported	Note:	Not Reported
Level reading date:	1982-03-05	Feet below surface:	45.47
Feet to sea level:	Not Reported	Note:	Not Reported
Level reading date:	1982-03-04	Feet below surface:	45.56
Feet to sea level:	Not Reported	Note:	Not Reported
Level reading date:	1982-03-03	Feet below surface:	45.61
Feet to sea level:	Not Reported	Note:	Not Reported

Docusign Envelope ID: 3773F87A-0B89-4932-BA2C-CA8383B3EEAD

Level reading date:	1982-03-02	Feet below surface:	45.65
Feet to sea level:	Not Reported	Note:	Not Reported
Level reading date:	1982-03-01	Feet below surface:	45.68
Feet to sea level:	Not Reported	Note:	Not Reported
Level reading date:	1982-02-28	Feet below surface:	45.78
Feet to sea level:	Not Reported	Note:	Not Reported
Level reading date:	1982-02-27	Feet below surface:	45.79
Feet to sea level:	Not Reported	Note:	Not Reported
Level reading date:	1982-02-26	Feet below surface:	45.82
Feet to sea level:	Not Reported	Note:	Not Reported
Level reading date:	1982-02-25	Feet below surface:	45.89
Feet to sea level:	Not Reported	Note:	Not Reported
Level reading date:	1982-02-24	Feet below surface:	45.89
Feet to sea level:	Not Reported	Note:	Not Reported
Level reading date:	1982-02-23	Feet below surface:	45.90
Feet to sea level:	Not Reported	Note:	Not Reported
Level reading date:	1982-02-22	Feet below surface:	45.93
Feet to sea level:	Not Reported	Note:	Not Reported
Level reading date:	1982-02-21	Feet below surface:	46.01
Feet to sea level:	Not Reported	Note:	Not Reported
Level reading date:	1982-02-20	Feet below surface:	46.10
Feet to sea level:	Not Reported	Note:	Not Reported
Level reading date:	1982-02-19	Feet below surface:	46.12
Feet to sea level:	Not Reported	Note:	Not Reported
Level reading date:	1982-02-18	Feet below surface:	46.17
Feet to sea level:	Not Reported	Note:	Not Reported
Level reading date:	1982-02-17	Feet below surface:	46.19
Feet to sea level:	Not Reported	Note:	Not Reported
Level reading date:	1982-02-16	Feet below surface:	46.29
Feet to sea level:	Not Reported	Note:	Not Reported
Level reading date:	1982-02-15	Feet below surface:	46.32
Feet to sea level:	Not Reported	Note:	Not Reported
Level reading date:	1982-02-14	Feet below surface:	46.35
Feet to sea level:	Not Reported	Note:	Not Reported
Level reading date:	1982-02-13	Feet below surface:	46.42
Feet to sea level:	Not Reported	Note:	Not Reported
Level reading date:	1982-02-12	Feet below surface:	46.51
Feet to sea level:	Not Reported	Note:	Not Reported
Level reading date:	1982-02-11	Feet below surface:	46.53
Feet to sea level:	Not Reported	Note:	Not Reported
Level reading date:	1982-02-10	Feet below surface:	46.50
Feet to sea level:	Not Reported	Note:	Not Reported

Docusign Envelope ID: 3773F87A-0B89-4932-BA2C-CA8383B3EEAD

Level reading date:	1982-02-09	Feet below surface:	46.66
Feet to sea level:	Not Reported	Note:	Not Reported
Level reading date:	1982-02-08	Feet below surface:	46.70
Feet to sea level:	Not Reported	Note:	Not Reported
Level reading date:	1982-02-07	Feet below surface:	46.75
Feet to sea level:	Not Reported	Note:	Not Reported
Level reading date:	1982-02-06	Feet below surface:	46.87
Feet to sea level:	Not Reported	Note:	Not Reported
Level reading date:	1982-02-05	Feet below surface:	46.91
Feet to sea level:	Not Reported	Note:	Not Reported
Level reading date:	1982-02-04	Feet below surface:	46.69
Feet to sea level:	Not Reported	Note:	Not Reported
Level reading date:	1982-02-03	Feet below surface:	46.98
Feet to sea level:	Not Reported	Note:	Not Reported
Level reading date:	1982-02-02	Feet below surface:	47.08
Feet to sea level:	Not Reported	Note:	Not Reported
Level reading date:	1982-02-01	Feet below surface:	47.17
Feet to sea level:	Not Reported	Note:	Not Reported
Level reading date:	1982-01-31	Feet below surface:	47.22
Feet to sea level:	Not Reported	Note:	Not Reported
Level reading date:	1982-01-30	Feet below surface:	47.39
Feet to sea level:	Not Reported	Note:	Not Reported
Level reading date:	1982-01-29	Feet below surface:	47.41
Feet to sea level:	Not Reported	Note:	Not Reported
Level reading date:	1982-01-28	Feet below surface:	47.45
Feet to sea level:	Not Reported	Note:	Not Reported
Level reading date:	1982-01-27	Feet below surface:	47.58
Feet to sea level:	Not Reported	Note:	Not Reported
Level reading date:	1982-01-26	Feet below surface:	47.67
Feet to sea level:	Not Reported	Note:	Not Reported
Level reading date:	1982-01-25	Feet below surface:	47.75
Feet to sea level:	Not Reported	Note:	Not Reported
Level reading date:	1982-01-24	Feet below surface:	47.85
Feet to sea level:	Not Reported	Note:	Not Reported
Level reading date:	1982-01-23	Feet below surface:	48.01
Feet to sea level:	Not Reported	Note:	Not Reported
Level reading date:	1982-01-22	Feet below surface:	48.11
Feet to sea level:	Not Reported	Note:	Not Reported
Level reading date:	1982-01-21	Feet below surface:	48.12
Feet to sea level:	Not Reported	Note:	Not Reported
Level reading date:	1982-01-16	Feet below surface:	48.81
Feet to sea level:	Not Reported	Note:	Not Reported

Docusign Envelope ID: 3773F87A-0B89-4932-BA2C-CA8383B3EEAD

Level reading date:	1982-01-15	Feet below surface:	49.09
Feet to sea level:	Not Reported	Note:	Not Reported
Level reading date:	1982-01-12	Feet below surface:	48.69
Feet to sea level:	Not Reported	Note:	Not Reported
Level reading date:	1982-01-04	Feet below surface:	48.35
Feet to sea level:	Not Reported	Note:	Not Reported
Level reading date:	1982-01-03	Feet below surface:	48.41
Feet to sea level:	Not Reported	Note:	Not Reported
Level reading date:	1982-01-02	Feet below surface:	48.61
Feet to sea level:	Not Reported	Note:	Not Reported
Level reading date:	1982-01-01	Feet below surface:	48.69
Feet to sea level:	Not Reported	Note:	Not Reported
Level reading date:	1981-12-31	Feet below surface:	48.72
Feet to sea level:	Not Reported	Note:	Not Reported
Level reading date:	1981-12-30	Feet below surface:	48.81
Feet to sea level:	Not Reported	Note:	Not Reported
Level reading date:	1981-12-29	Feet below surface:	48.91
Feet to sea level:	Not Reported	Note:	Not Reported
Level reading date:	1981-12-28	Feet below surface:	49.01
Feet to sea level:	Not Reported	Note:	Not Reported
Level reading date:	1981-12-27	Feet below surface:	49.12
Feet to sea level:	Not Reported	Note:	Not Reported
Level reading date:	1981-12-26	Feet below surface:	49.24
Feet to sea level:	Not Reported	Note:	Not Reported
Level reading date:	1981-12-25	Feet below surface:	49.35
Feet to sea level:	Not Reported	Note:	Not Reported
Level reading date:	1981-12-24	Feet below surface:	49.49
Feet to sea level:	Not Reported	Note:	Not Reported
Level reading date:	1981-12-23	Feet below surface:	49.77
Feet to sea level:	Not Reported	Note:	Not Reported
Level reading date:	1981-12-22	Feet below surface:	49.79
Feet to sea level:	Not Reported	Note:	Not Reported
Level reading date:	1981-12-21	Feet below surface:	49.89
Feet to sea level:	Not Reported	Note:	Not Reported
Level reading date:	1981-12-20	Feet below surface:	49.98
Feet to sea level:	Not Reported	Note:	Not Reported
Level reading date:	1981-12-19	Feet below surface:	50.12
Feet to sea level:	Not Reported	Note:	Not Reported
Level reading date:	1981-12-18	Feet below surface:	50.25
Feet to sea level:	Not Reported	Note:	Not Reported
Level reading date:	1981-12-17	Feet below surface:	50.37
Feet to sea level:	Not Reported	Note:	Not Reported

Docusign Envelope ID: 3773F87A-0B89-4932-BA2C-CA8383B3EEAD

Level reading date:	1981-12-16	Feet below surface:	50.48
Feet to sea level:	Not Reported	Note:	Not Reported
Level reading date:	1981-12-15	Feet below surface:	50.58
Feet to sea level:	Not Reported	Note:	Not Reported
Level reading date:	1981-12-14	Feet below surface:	50.78
Feet to sea level:	Not Reported	Note:	Not Reported
Level reading date:	1981-12-13	Feet below surface:	50.92
Feet to sea level:	Not Reported	Note:	Not Reported
Level reading date:	1981-12-12	Feet below surface:	51.02
Feet to sea level:	Not Reported	Note:	Not Reported
Level reading date:	1981-12-11	Feet below surface:	51.17
Feet to sea level:	Not Reported	Note:	Not Reported
Level reading date:	1981-12-10	Feet below surface:	51.30
Feet to sea level:	Not Reported	Note:	Not Reported
Level reading date:	1981-12-09	Feet below surface:	51.47
Feet to sea level:	Not Reported	Note:	Not Reported
Level reading date:	1981-12-08	Feet below surface:	51.69
Feet to sea level:	Not Reported	Note:	Not Reported
Level reading date:	1981-12-07	Feet below surface:	51.69
Feet to sea level:	Not Reported	Note:	Not Reported
Level reading date:	1981-12-06	Feet below surface:	51.65
Feet to sea level:	Not Reported	Note:	Not Reported
Level reading date:	1981-12-05	Feet below surface:	51.85
Feet to sea level:	Not Reported	Note:	Not Reported
Level reading date:	1981-12-04	Feet below surface:	52.02
Feet to sea level:	Not Reported	Note:	Not Reported
Level reading date:	1981-12-03	Feet below surface:	52.21
Feet to sea level:	Not Reported	Note:	Not Reported
Level reading date:	1981-12-02	Feet below surface:	52.39
Feet to sea level:	Not Reported	Note:	Not Reported
Level reading date:	1981-12-01	Feet below surface:	52.60
Feet to sea level:	Not Reported	Note:	Not Reported
Level reading date:	1981-11-30	Feet below surface:	52.82
Feet to sea level:	Not Reported	Note:	Not Reported
Level reading date:	1981-11-29	Feet below surface:	53.03
Feet to sea level:	Not Reported	Note:	Not Reported
Level reading date:	1981-11-28	Feet below surface:	53.17
Feet to sea level:	Not Reported	Note:	Not Reported
Level reading date:	1981-11-27	Feet below surface:	53.32
Feet to sea level:	Not Reported	Note:	Not Reported
Level reading date:	1981-11-26	Feet below surface:	53.60
Feet to sea level:	Not Reported	Note:	Not Reported

Docusign Envelope ID: 3773F87A-0B89-4932-BA2C-CA8383B3EEAD

Level reading date:	1981-11-25	Feet below surface:	53.90
Feet to sea level:	Not Reported	Note:	Not Reported
Level reading date:	1981-11-24	Feet below surface:	54.29
Feet to sea level:	Not Reported	Note:	Not Reported
Level reading date:	1981-11-23	Feet below surface:	54.47
Feet to sea level:	Not Reported	Note:	Not Reported
Level reading date:	1981-11-22	Feet below surface:	54.75
Feet to sea level:	Not Reported	Note:	Not Reported
Level reading date:	1981-11-21	Feet below surface:	55.06
Feet to sea level:	Not Reported	Note:	Not Reported
Level reading date:	1981-11-20	Feet below surface:	55.35
Feet to sea level:	Not Reported	Note:	Not Reported
Level reading date:	1981-11-19	Feet below surface:	55.59
Feet to sea level:	Not Reported	Note:	Not Reported
Level reading date:	1981-11-18	Feet below surface:	55.90
Feet to sea level:	Not Reported	Note:	Not Reported
Level reading date:	1981-11-17	Feet below surface:	56.25
Feet to sea level:	Not Reported	Note:	Not Reported
Level reading date:	1981-11-16	Feet below surface:	56.54
Feet to sea level:	Not Reported	Note:	Not Reported
Level reading date:	1981-11-15	Feet below surface:	56.86
Feet to sea level:	Not Reported	Note:	Not Reported
Level reading date:	1981-11-14	Feet below surface:	57.19
Feet to sea level:	Not Reported	Note:	Not Reported
Level reading date:	1981-11-13	Feet below surface:	57.56
Feet to sea level:	Not Reported	Note:	Not Reported
Level reading date:	1981-11-12	Feet below surface:	57.86
Feet to sea level:	Not Reported	Note:	Not Reported
Level reading date:	1981-11-11	Feet below surface:	58.16
Feet to sea level:	Not Reported	Note:	Not Reported
Level reading date:	1981-11-10	Feet below surface:	58.47
Feet to sea level:	Not Reported	Note:	Not Reported
Level reading date:	1981-11-09	Feet below surface:	58.78
Feet to sea level:	Not Reported	Note:	Not Reported
Level reading date:	1981-11-08	Feet below surface:	59.06
Feet to sea level:	Not Reported	Note:	Not Reported
Level reading date:	1981-11-07	Feet below surface:	59.37
Feet to sea level:	Not Reported	Note:	Not Reported
Level reading date:	1981-11-06	Feet below surface:	59.47
Feet to sea level:	Not Reported	Note:	Not Reported
Level reading date:	1981-11-05	Feet below surface:	59.25
Feet to sea level:	Not Reported	Note:	Not Reported

Docusign Envelope ID: 3773F87A-0B89-4932-BA2C-CA8383B3EEAD

Level reading date:	1981-11-04	Feet below surface:	58.37
Feet to sea level:	Not Reported	Note:	Not Reported
Level reading date:	1981-11-03	Feet below surface:	57.40
Feet to sea level:	Not Reported	Note:	Not Reported
Level reading date:	1981-11-02	Feet below surface:	56.46
Feet to sea level:	Not Reported	Note:	Not Reported
Level reading date:	1981-11-01	Feet below surface:	56.25
Feet to sea level:	Not Reported	Note:	Not Reported
Level reading date:	1981-10-31	Feet below surface:	56.55
Feet to sea level:	Not Reported	Note:	Not Reported
Level reading date:	1981-10-30	Feet below surface:	56.82
Feet to sea level:	Not Reported	Note:	Not Reported
Level reading date:	1981-10-29	Feet below surface:	56.99
Feet to sea level:	Not Reported	Note:	Not Reported
Level reading date:	1981-10-28	Feet below surface:	57.25
Feet to sea level:	Not Reported	Note:	Not Reported
Level reading date:	1981-10-27	Feet below surface:	57.44
Feet to sea level:	Not Reported	Note:	Not Reported
Level reading date:	1981-10-26	Feet below surface:	57.60
Feet to sea level:	Not Reported	Note:	Not Reported
Level reading date:	1981-10-25	Feet below surface:	57.99
Feet to sea level:	Not Reported	Note:	Not Reported
Level reading date:	1981-10-24	Feet below surface:	60.35
Feet to sea level:	Not Reported	Note:	Not Reported
Level reading date:	1981-10-23	Feet below surface:	59.05
Feet to sea level:	Not Reported	Note:	Not Reported
Level reading date:	1981-10-22	Feet below surface:	59.15
Feet to sea level:	Not Reported	Note:	Not Reported
Level reading date:	1981-10-21	Feet below surface:	59.54
Feet to sea level:	Not Reported	Note:	Not Reported
Level reading date:	1981-10-20	Feet below surface:	59.91
Feet to sea level:	Not Reported	Note:	Not Reported
Level reading date:	1981-10-19	Feet below surface:	60.30
Feet to sea level:	Not Reported	Note:	Not Reported
Level reading date:	1981-10-18	Feet below surface:	60.75
Feet to sea level:	Not Reported	Note:	Not Reported
Level reading date:	1981-10-17	Feet below surface:	61.20
Feet to sea level:	Not Reported	Note:	Not Reported
Level reading date:	1981-10-16	Feet below surface:	61.68
Feet to sea level:	Not Reported	Note:	Not Reported
Level reading date:	1981-10-15	Feet below surface:	62.10
Feet to sea level:	Not Reported	Note:	Not Reported

Docusign Envelope ID: 3773F87A-0B89-4932-BA2C-CA8383B3EEAD

Level reading date:	1981-10-14	Feet below surface:	62.69
Feet to sea level:	Not Reported	Note:	Not Reported
Level reading date:	1981-10-13	Feet below surface:	62.98
Feet to sea level:	Not Reported	Note:	Not Reported
Level reading date:	1981-10-12	Feet below surface:	63.39
Feet to sea level:	Not Reported	Note:	Not Reported
Level reading date:	1981-10-11	Feet below surface:	63.88
Feet to sea level:	Not Reported	Note:	Not Reported
Level reading date:	1981-10-10	Feet below surface:	64.37
Feet to sea level:	Not Reported	Note:	Not Reported
Level reading date:	1981-10-09	Feet below surface:	64.85
Feet to sea level:	Not Reported	Note:	Not Reported
Level reading date:	1981-10-08	Feet below surface:	65.33
Feet to sea level:	Not Reported	Note:	Not Reported
Level reading date:	1981-10-07	Feet below surface:	65.80
Feet to sea level:	Not Reported	Note:	Not Reported
Level reading date:	1981-10-06	Feet below surface:	66.34
Feet to sea level:	Not Reported	Note:	Not Reported
Level reading date:	1981-10-05	Feet below surface:	66.83
Feet to sea level:	Not Reported	Note:	Not Reported
Level reading date:	1981-10-04	Feet below surface:	67.30
Feet to sea level:	Not Reported	Note:	Not Reported
Level reading date:	1981-10-03	Feet below surface:	67.80
Feet to sea level:	Not Reported	Note:	Not Reported
Level reading date:	1981-10-02	Feet below surface:	68.35
Feet to sea level:	Not Reported	Note:	Not Reported
Level reading date:	1981-10-01	Feet below surface:	68.80
Feet to sea level:	Not Reported	Note:	Not Reported
Level reading date:	1981-09-30	Feet below surface:	68.40
Feet to sea level:	Not Reported	Note:	Not Reported
Level reading date:	1981-09-29	Feet below surface:	68.04
Feet to sea level:	Not Reported	Note:	Not Reported
Level reading date:	1981-09-28	Feet below surface:	68.02
Feet to sea level:	Not Reported	Note:	Not Reported
Level reading date:	1981-09-27	Feet below surface:	68.02
Feet to sea level:	Not Reported	Note:	Not Reported
Level reading date:	1981-09-26	Feet below surface:	68.00
Feet to sea level:	Not Reported	Note:	Not Reported
Level reading date:	1981-09-25	Feet below surface:	67.98
Feet to sea level:	Not Reported	Note:	Not Reported
Level reading date:	1981-09-24	Feet below surface:	67.95
Feet to sea level:	Not Reported	Note:	Not Reported

Docusign Envelope ID: 3773F87A-0B89-4932-BA2C-CA8383B3EEAD

Level reading date:	1981-09-23	Feet below surface:	67.88
Feet to sea level:	Not Reported	Note:	Not Reported
Level reading date:	1981-09-22	Feet below surface:	67.80
Feet to sea level:	Not Reported	Note:	Not Reported
Level reading date:	1981-09-21	Feet below surface:	67.74
Feet to sea level:	Not Reported	Note:	Not Reported
Level reading date:	1981-09-20	Feet below surface:	67.74
Feet to sea level:	Not Reported	Note:	Not Reported
Level reading date:	1981-09-19	Feet below surface:	67.73
Feet to sea level:	Not Reported	Note:	Not Reported
Level reading date:	1981-09-18	Feet below surface:	67.72
Feet to sea level:	Not Reported	Note:	Not Reported
Level reading date:	1981-09-17	Feet below surface:	67.64
Feet to sea level:	Not Reported	Note:	Not Reported
Level reading date:	1981-09-16	Feet below surface:	67.63
Feet to sea level:	Not Reported	Note:	Not Reported
Level reading date:	1981-09-15	Feet below surface:	67.62
Feet to sea level:	Not Reported	Note:	Not Reported
Level reading date:	1981-09-14	Feet below surface:	67.66
Feet to sea level:	Not Reported	Note:	Not Reported
Level reading date:	1981-09-13	Feet below surface:	67.65
Feet to sea level:	Not Reported	Note:	Not Reported
Level reading date:	1981-09-12	Feet below surface:	67.66
Feet to sea level:	Not Reported	Note:	Not Reported
Level reading date:	1981-09-11	Feet below surface:	67.59
Feet to sea level:	Not Reported	Note:	Not Reported
Level reading date:	1981-09-10	Feet below surface:	67.54
Feet to sea level:	Not Reported	Note:	Not Reported
Level reading date:	1981-09-09	Feet below surface:	67.52
Feet to sea level:	Not Reported	Note:	Not Reported
Level reading date:	1981-09-08	Feet below surface:	67.51
Feet to sea level:	Not Reported	Note:	Not Reported
Level reading date:	1981-09-07	Feet below surface:	67.46
Feet to sea level:	Not Reported	Note:	Not Reported
Level reading date:	1981-09-06	Feet below surface:	67.42
Feet to sea level:	Not Reported	Note:	Not Reported
Level reading date:	1981-09-05	Feet below surface:	67.33
Feet to sea level:	Not Reported	Note:	Not Reported
Level reading date:	1981-09-04	Feet below surface:	67.30
Feet to sea level:	Not Reported	Note:	Not Reported
Level reading date:	1981-09-03	Feet below surface:	67.26
Feet to sea level:	Not Reported	Note:	Not Reported

Docusign Envelope ID: 3773F87A-0B89-4932-BA2C-CA8383B3EEAD

Level reading date:	1981-09-02	Feet below surface:	67.22
Feet to sea level:	Not Reported	Note:	Not Reported
Level reading date:	1981-09-01	Feet below surface:	67.16
Feet to sea level:	Not Reported	Note:	Not Reported
Level reading date:	1981-08-31	Feet below surface:	67.10
Feet to sea level:	Not Reported	Note:	Not Reported
Level reading date:	1981-08-30	Feet below surface:	67.02
Feet to sea level:	Not Reported	Note:	Not Reported
Level reading date:	1981-08-29	Feet below surface:	66.99
Feet to sea level:	Not Reported	Note:	Not Reported
Level reading date:	1981-08-28	Feet below surface:	66.92
Feet to sea level:	Not Reported	Note:	Not Reported
Level reading date:	1981-08-27	Feet below surface:	66.84
Feet to sea level:	Not Reported	Note:	Not Reported
Level reading date:	1981-08-26	Feet below surface:	66.85
Feet to sea level:	Not Reported	Note:	Not Reported
Level reading date:	1981-08-25	Feet below surface:	66.80
Feet to sea level:	Not Reported	Note:	Not Reported
Level reading date:	1981-08-24	Feet below surface:	66.72
Feet to sea level:	Not Reported	Note:	Not Reported
Level reading date:	1981-08-23	Feet below surface:	66.69
Feet to sea level:	Not Reported	Note:	Not Reported
Level reading date:	1981-08-22	Feet below surface:	66.66
Feet to sea level:	Not Reported	Note:	Not Reported
Level reading date:	1981-08-21	Feet below surface:	66.58
Feet to sea level:	Not Reported	Note:	Not Reported
Level reading date:	1981-08-20	Feet below surface:	66.51
Feet to sea level:	Not Reported	Note:	Not Reported
Level reading date:	1981-08-19	Feet below surface:	66.49
Feet to sea level:	Not Reported	Note:	Not Reported
Level reading date:	1981-08-18	Feet below surface:	66.45
Feet to sea level:	Not Reported	Note:	Not Reported
Level reading date:	1981-08-17	Feet below surface:	66.37
Feet to sea level:	Not Reported	Note:	Not Reported
Level reading date:	1981-08-16	Feet below surface:	66.33
Feet to sea level:	Not Reported	Note:	Not Reported
Level reading date:	1981-08-15	Feet below surface:	66.39
Feet to sea level:	Not Reported	Note:	Not Reported
Level reading date:	1981-08-14	Feet below surface:	66.38
Feet to sea level:	Not Reported	Note:	Not Reported
Level reading date:	1981-08-13	Feet below surface:	66.31
Feet to sea level:	Not Reported	Note:	Not Reported

Docusign Envelope ID: 3773F87A-0B89-4932-BA2C-CA8383B3EEAD

Level reading date:	1981-08-12	Feet below surface:	66.30
Feet to sea level:	Not Reported	Note:	Not Reported
Level reading date:	1981-08-11	Feet below surface:	66.36
Feet to sea level:	Not Reported	Note:	Not Reported
Level reading date:	1981-08-10	Feet below surface:	66.40
Feet to sea level:	Not Reported	Note:	Not Reported
Level reading date:	1981-08-09	Feet below surface:	66.44
Feet to sea level:	Not Reported	Note:	Not Reported
Level reading date:	1981-08-08	Feet below surface:	66.50
Feet to sea level:	Not Reported	Note:	Not Reported
Level reading date:	1981-08-07	Feet below surface:	66.63
Feet to sea level:	Not Reported	Note:	Not Reported
Level reading date:	1981-08-06	Feet below surface:	66.79
Feet to sea level:	Not Reported	Note:	Not Reported
Level reading date:	1981-08-05	Feet below surface:	67.30
Feet to sea level:	Not Reported	Note:	Not Reported
Level reading date:	1981-08-04	Feet below surface:	67.86
Feet to sea level:	Not Reported	Note:	Not Reported
Level reading date:	1981-08-03	Feet below surface:	68.40
Feet to sea level:	Not Reported	Note:	Not Reported
Level reading date:	1981-08-02	Feet below surface:	68.80
Feet to sea level:	Not Reported	Note:	Not Reported
Level reading date:	1981-08-01	Feet below surface:	68.99
Feet to sea level:	Not Reported	Note:	Not Reported
Level reading date:	1981-07-31	Feet below surface:	69.12
Feet to sea level:	Not Reported	Note:	Not Reported
Level reading date:	1981-07-30	Feet below surface:	69.25
Feet to sea level:	Not Reported	Note:	Not Reported
Level reading date:	1981-07-29	Feet below surface:	69.40
Feet to sea level:	Not Reported	Note:	Not Reported
Level reading date:	1981-07-28	Feet below surface:	69.61
Feet to sea level:	Not Reported	Note:	Not Reported
Level reading date:	1981-07-27	Feet below surface:	70.04
Feet to sea level:	Not Reported	Note:	Not Reported
Level reading date:	1981-07-26	Feet below surface:	69.99
Feet to sea level:	Not Reported	Note:	Not Reported
Level reading date:	1981-07-25	Feet below surface:	69.69
Feet to sea level:	Not Reported	Note:	Not Reported
Level reading date:	1981-07-24	Feet below surface:	69.39
Feet to sea level:	Not Reported	Note:	Not Reported
Level reading date:	1981-07-23	Feet below surface:	69.04
Feet to sea level:	Not Reported	Note:	Not Reported

Docusign Envelope ID: 3773F87A-0B89-4932-BA2C-CA8383B3EEAD

Level reading date:	1981-07-22	Feet below surface:	68.71
Feet to sea level:	Not Reported	Note:	Not Reported
Level reading date:	1981-07-21	Feet below surface:	68.38
Feet to sea level:	Not Reported	Note:	Not Reported
Level reading date:	1981-07-20	Feet below surface:	67.99
Feet to sea level:	Not Reported	Note:	Not Reported
Level reading date:	1981-07-19	Feet below surface:	67.61
Feet to sea level:	Not Reported	Note:	Not Reported
Level reading date:	1981-07-18	Feet below surface:	67.20
Feet to sea level:	Not Reported	Note:	Not Reported
Level reading date:	1981-07-17	Feet below surface:	66.77
Feet to sea level:	Not Reported	Note:	Not Reported
Level reading date:	1981-07-16	Feet below surface:	66.30
Feet to sea level:	Not Reported	Note:	Not Reported
Level reading date:	1981-07-15	Feet below surface:	65.82
Feet to sea level:	Not Reported	Note:	Not Reported
Level reading date:	1981-07-14	Feet below surface:	65.32
Feet to sea level:	Not Reported	Note:	Not Reported
Level reading date:	1981-07-13	Feet below surface:	64.81
Feet to sea level:	Not Reported	Note:	Not Reported
Level reading date:	1981-07-12	Feet below surface:	64.28
Feet to sea level:	Not Reported	Note:	Not Reported
Level reading date:	1981-07-11	Feet below surface:	63.71
Feet to sea level:	Not Reported	Note:	Not Reported
Level reading date:	1981-07-10	Feet below surface:	63.19
Feet to sea level:	Not Reported	Note:	Not Reported
Level reading date:	1981-07-09	Feet below surface:	62.62
Feet to sea level:	Not Reported	Note:	Not Reported
Level reading date:	1981-07-08	Feet below surface:	62.01
Feet to sea level:	Not Reported	Note:	Not Reported
Level reading date:	1981-07-07	Feet below surface:	61.32
Feet to sea level:	Not Reported	Note:	Not Reported
Level reading date:	1981-07-06	Feet below surface:	60.69
Feet to sea level:	Not Reported	Note:	Not Reported
Level reading date:	1981-07-05	Feet below surface:	60.03
Feet to sea level:	Not Reported	Note:	Not Reported
Level reading date:	1981-07-04	Feet below surface:	59.35
Feet to sea level:	Not Reported	Note:	Not Reported
Level reading date:	1981-07-03	Feet below surface:	58.55
Feet to sea level:	Not Reported	Note:	Not Reported
Level reading date:	1981-07-02	Feet below surface:	57.71
Feet to sea level:	Not Reported	Note:	Not Reported

Docusign Envelope ID: 3773F87A-0B89-4932-BA2C-CA8383B3EEAD

Level reading date:	1981-07-01	Feet below surface:	57.59
Feet to sea level:	Not Reported	Note:	Not Reported
Level reading date:	1981-06-30	Feet below surface:	57.88
Feet to sea level:	Not Reported	Note:	Not Reported
Level reading date:	1981-06-29	Feet below surface:	58.16
Feet to sea level:	Not Reported	Note:	Not Reported
Level reading date:	1981-06-28	Feet below surface:	58.42
Feet to sea level:	Not Reported	Note:	Not Reported
Level reading date:	1981-06-27	Feet below surface:	58.72
Feet to sea level:	Not Reported	Note:	Not Reported
Level reading date:	1981-06-26	Feet below surface:	59.02
Feet to sea level:	Not Reported	Note:	Not Reported
Level reading date:	1981-06-23	Feet below surface:	56.63
Feet to sea level:	Not Reported	Note:	Not Reported
Level reading date:	1981-06-07	Feet below surface:	50.60
Feet to sea level:	Not Reported	Note:	Not Reported
Level reading date:	1981-06-06	Feet below surface:	50.72
Feet to sea level:	Not Reported	Note:	Not Reported
Level reading date:	1981-06-05	Feet below surface:	50.83
Feet to sea level:	Not Reported	Note:	Not Reported
Level reading date:	1981-06-04	Feet below surface:	50.90
Feet to sea level:	Not Reported	Note:	Not Reported
Level reading date:	1981-06-03	Feet below surface:	51.04
Feet to sea level:	Not Reported	Note:	Not Reported
Level reading date:	1981-06-02	Feet below surface:	51.20
Feet to sea level:	Not Reported	Note:	Not Reported
Level reading date:	1981-06-01	Feet below surface:	51.33
Feet to sea level:	Not Reported	Note:	Not Reported
Level reading date:	1981-05-31	Feet below surface:	51.48
Feet to sea level:	Not Reported	Note:	Not Reported
Level reading date:	1981-05-30	Feet below surface:	51.62
Feet to sea level:	Not Reported	Note:	Not Reported
Level reading date:	1981-05-29	Feet below surface:	51.80
Feet to sea level:	Not Reported	Note:	Not Reported
Level reading date:	1981-05-28	Feet below surface:	51.93
Feet to sea level:	Not Reported	Note:	Not Reported
Level reading date:	1981-05-27	Feet below surface:	52.10
Feet to sea level:	Not Reported	Note:	Not Reported
Level reading date:	1981-05-26	Feet below surface:	52.35
Feet to sea level:	Not Reported	Note:	Not Reported
Level reading date:	1981-05-25	Feet below surface:	52.40
Feet to sea level:	Not Reported	Note:	Not Reported

Docusign Envelope ID: 3773F87A-0B89-4932-BA2C-CA8383B3EEAD

Level reading date:	1981-05-24	Feet below surface:	52.57
Feet to sea level:	Not Reported	Note:	Not Reported
Level reading date:	1981-05-23	Feet below surface:	52.78
Feet to sea level:	Not Reported	Note:	Not Reported
Level reading date:	1981-05-22	Feet below surface:	52.99
Feet to sea level:	Not Reported	Note:	Not Reported
Level reading date:	1981-05-21	Feet below surface:	53.20
Feet to sea level:	Not Reported	Note:	Not Reported
Level reading date:	1981-05-20	Feet below surface:	53.42
Feet to sea level:	Not Reported	Note:	Not Reported
Level reading date:	1981-05-19	Feet below surface:	53.60
Feet to sea level:	Not Reported	Note:	Not Reported
Level reading date:	1981-05-18	Feet below surface:	53.85
Feet to sea level:	Not Reported	Note:	Not Reported
Level reading date:	1981-05-17	Feet below surface:	54.14
Feet to sea level:	Not Reported	Note:	Not Reported
Level reading date:	1981-05-16	Feet below surface:	54.38
Feet to sea level:	Not Reported	Note:	Not Reported
Level reading date:	1981-05-15	Feet below surface:	54.61
Feet to sea level:	Not Reported	Note:	Not Reported
Level reading date:	1981-05-14	Feet below surface:	54.88
Feet to sea level:	Not Reported	Note:	Not Reported
Level reading date:	1981-05-13	Feet below surface:	55.15
Feet to sea level:	Not Reported	Note:	Not Reported
Level reading date:	1981-05-12	Feet below surface:	55.42
Feet to sea level:	Not Reported	Note:	Not Reported
Level reading date:	1981-05-11	Feet below surface:	55.73
Feet to sea level:	Not Reported	Note:	Not Reported
Level reading date:	1981-05-10	Feet below surface:	56.03
Feet to sea level:	Not Reported	Note:	Not Reported
Level reading date:	1981-05-09	Feet below surface:	56.42
Feet to sea level:	Not Reported	Note:	Not Reported
Level reading date:	1981-05-08	Feet below surface:	56.77
Feet to sea level:	Not Reported	Note:	Not Reported
Level reading date:	1981-05-07	Feet below surface:	57.11
Feet to sea level:	Not Reported	Note:	Not Reported
Level reading date:	1981-05-06	Feet below surface:	57.48
Feet to sea level:	Not Reported	Note:	Not Reported
Level reading date:	1981-05-05	Feet below surface:	57.88
Feet to sea level:	Not Reported	Note:	Not Reported
Level reading date:	1981-05-04	Feet below surface:	58.26
Feet to sea level:	Not Reported	Note:	Not Reported

Docusign Envelope ID: 3773F87A-0B89-4932-BA2C-CA8383B3EEAD

Level reading date:	1981-05-03	Feet below surface:	58.68
Feet to sea level:	Not Reported	Note:	Not Reported
Level reading date:	1981-05-02	Feet below surface:	59.08
Feet to sea level:	Not Reported	Note:	Not Reported
Level reading date:	1981-05-01	Feet below surface:	59.53
Feet to sea level:	Not Reported	Note:	Not Reported
Level reading date:	1981-04-30	Feet below surface:	59.99
Feet to sea level:	Not Reported	Note:	Not Reported
Level reading date:	1981-04-29	Feet below surface:	60.40
Feet to sea level:	Not Reported	Note:	Not Reported
Level reading date:	1981-04-28	Feet below surface:	60.79
Feet to sea level:	Not Reported	Note:	Not Reported
Level reading date:	1981-04-27	Feet below surface:	61.26
Feet to sea level:	Not Reported	Note:	Not Reported
Level reading date:	1981-04-26	Feet below surface:	61.69
Feet to sea level:	Not Reported	Note:	Not Reported
Level reading date:	1981-04-25	Feet below surface:	62.11
Feet to sea level:	Not Reported	Note:	Not Reported
Level reading date:	1981-04-24	Feet below surface:	62.65
Feet to sea level:	Not Reported	Note:	Not Reported
Level reading date:	1981-04-09	Feet below surface:	56.72
Feet to sea level:	Not Reported	Note:	Not Reported
Level reading date:	1981-04-01	Feet below surface:	53.39
Feet to sea level:	Not Reported	Note:	Not Reported
Level reading date:	1981-03-31	Feet below surface:	53.69
Feet to sea level:	Not Reported	Note:	Not Reported
Level reading date:	1981-03-30	Feet below surface:	53.97
Feet to sea level:	Not Reported	Note:	Not Reported
Level reading date:	1981-03-29	Feet below surface:	54.28
Feet to sea level:	Not Reported	Note:	Not Reported
Level reading date:	1981-03-28	Feet below surface:	54.61
Feet to sea level:	Not Reported	Note:	Not Reported
Level reading date:	1981-03-27	Feet below surface:	54.90
Feet to sea level:	Not Reported	Note:	Not Reported
Level reading date:	1981-03-26	Feet below surface:	55.39
Feet to sea level:	Not Reported	Note:	Not Reported
Level reading date:	1981-03-10	Feet below surface:	61.22
Feet to sea level:	Not Reported	Note:	Not Reported
Level reading date:	1981-02-27	Feet below surface:	64.27
Feet to sea level:	Not Reported	Note:	Not Reported
Level reading date:	1981-01-23	Feet below surface:	66.35
Feet to sea level:	Not Reported	Note:	Not Reported

Docusign Envelope ID: 3773F87A-0B89-4932-BA2C-CA8383B3EEAD

Level reading date:	1980-12-09	Feet below surface:	76.90
Feet to sea level:	Not Reported	Note:	Not Reported
Level reading date:	1980-11-07	Feet below surface:	78.49
Feet to sea level:	Not Reported	Note:	Not Reported
Level reading date:	1980-10-08	Feet below surface:	78.67
Feet to sea level:	Not Reported	Note:	Not Reported
Level reading date:	1980-09-09	Feet below surface:	79.92
Feet to sea level:	Not Reported	Note:	Not Reported
Level reading date:	1980-08-06	Feet below surface:	80.16
Feet to sea level:	Not Reported	Note:	Not Reported
Level reading date:	1980-07-10	Feet below surface:	79.70
Feet to sea level:	Not Reported	Note:	Not Reported
Level reading date:	1980-06-05	Feet below surface:	79.17
Feet to sea level:	Not Reported	Note:	Not Reported
Level reading date:	1980-05-28	Feet below surface:	79.29
Feet to sea level:	Not Reported	Note:	Not Reported
Level reading date:	1980-05-27	Feet below surface:	79.40
Feet to sea level:	Not Reported	Note:	Not Reported
Level reading date:	1980-05-26	Feet below surface:	79.52
Feet to sea level:	Not Reported	Note:	Not Reported
Level reading date:	1980-05-25	Feet below surface:	79.68
Feet to sea level:	Not Reported	Note:	Not Reported
Level reading date:	1980-05-24	Feet below surface:	79.71
Feet to sea level:	Not Reported	Note:	Not Reported
Level reading date:	1980-05-23	Feet below surface:	79.69
Feet to sea level:	Not Reported	Note:	Not Reported
Level reading date:	1980-05-22	Feet below surface:	79.69
Feet to sea level:	Not Reported	Note:	Not Reported
Level reading date:	1980-05-21	Feet below surface:	79.69
Feet to sea level:	Not Reported	Note:	Not Reported
Level reading date:	1980-05-20	Feet below surface:	79.61
Feet to sea level:	Not Reported	Note:	Not Reported
Level reading date:	1980-05-19	Feet below surface:	79.61
Feet to sea level:	Not Reported	Note:	Not Reported
Level reading date:	1980-05-18	Feet below surface:	79.60
Feet to sea level:	Not Reported	Note:	Not Reported
Level reading date:	1980-05-17	Feet below surface:	79.60
Feet to sea level:	Not Reported	Note:	Not Reported
Level reading date:	1980-05-16	Feet below surface:	79.57
Feet to sea level:	Not Reported	Note:	Not Reported
Level reading date:	1980-05-15	Feet below surface:	79.51
Feet to sea level:	Not Reported	Note:	Not Reported

Docusign Envelope ID: 3773F87A-0B89-4932-BA2C-CA8383B3EEAD

Level reading date:	1980-05-14	Feet below surface:	79.45
Feet to sea level:	Not Reported	Note:	Not Reported
Level reading date:	1980-05-13	Feet below surface:	79.47
Feet to sea level:	Not Reported	Note:	Not Reported
Level reading date:	1980-05-12	Feet below surface:	79.49
Feet to sea level:	Not Reported	Note:	Not Reported
Level reading date:	1980-05-11	Feet below surface:	79.43
Feet to sea level:	Not Reported	Note:	Not Reported
Level reading date:	1980-05-10	Feet below surface:	79.33
Feet to sea level:	Not Reported	Note:	Not Reported
Level reading date:	1980-05-09	Feet below surface:	79.30
Feet to sea level:	Not Reported	Note:	Not Reported
Level reading date:	1980-05-08	Feet below surface:	79.30
Feet to sea level:	Not Reported	Note:	Not Reported
Level reading date:	1980-05-07	Feet below surface:	79.24
Feet to sea level:	Not Reported	Note:	Not Reported
Level reading date:	1980-05-06	Feet below surface:	79.16
Feet to sea level:	Not Reported	Note:	Not Reported
Level reading date:	1980-05-05	Feet below surface:	79.13
Feet to sea level:	Not Reported	Note:	Not Reported
Level reading date:	1980-05-04	Feet below surface:	79.10
Feet to sea level:	Not Reported	Note:	Not Reported
Level reading date:	1980-05-03	Feet below surface:	79.07
Feet to sea level:	Not Reported	Note:	Not Reported
Level reading date:	1980-05-02	Feet below surface:	79.02
Feet to sea level:	Not Reported	Note:	Not Reported
Level reading date:	1980-05-01	Feet below surface:	79.00
Feet to sea level:	Not Reported	Note:	Not Reported
Level reading date:	1980-04-30	Feet below surface:	78.88
Feet to sea level:	Not Reported	Note:	Not Reported
Level reading date:	1980-04-29	Feet below surface:	78.80
Feet to sea level:	Not Reported	Note:	Not Reported
Level reading date:	1980-04-28	Feet below surface:	78.75
Feet to sea level:	Not Reported	Note:	Not Reported
Level reading date:	1980-04-27	Feet below surface:	78.71
Feet to sea level:	Not Reported	Note:	Not Reported
Level reading date:	1980-04-26	Feet below surface:	78.66
Feet to sea level:	Not Reported	Note:	Not Reported
Level reading date:	1980-04-25	Feet below surface:	78.61
Feet to sea level:	Not Reported	Note:	Not Reported
Level reading date:	1980-04-24	Feet below surface:	78.59
Feet to sea level:	Not Reported	Note:	Not Reported

Docusign Envelope ID: 3773F87A-0B89-4932-BA2C-CA8383B3EEAD

Level reading date:	1980-04-23	Feet below surface:	78.58
Feet to sea level:	Not Reported	Note:	Not Reported
Level reading date:	1980-04-22	Feet below surface:	78.48
Feet to sea level:	Not Reported	Note:	Not Reported
Level reading date:	1980-04-21	Feet below surface:	78.50
Feet to sea level:	Not Reported	Note:	Not Reported
Level reading date:	1980-04-20	Feet below surface:	78.44
Feet to sea level:	Not Reported	Note:	Not Reported
Level reading date:	1980-04-19	Feet below surface:	77.75
Feet to sea level:	Not Reported	Note:	Not Reported
Level reading date:	1980-04-18	Feet below surface:	78.36
Feet to sea level:	Not Reported	Note:	Not Reported
Level reading date:	1980-04-17	Feet below surface:	78.35
Feet to sea level:	Not Reported	Note:	Not Reported
Level reading date:	1980-04-16	Feet below surface:	78.30
Feet to sea level:	Not Reported	Note:	Not Reported
Level reading date:	1980-04-15	Feet below surface:	78.20
Feet to sea level:	Not Reported	Note:	Not Reported
Level reading date:	1980-04-14	Feet below surface:	78.11
Feet to sea level:	Not Reported	Note:	Not Reported
Level reading date:	1980-04-13	Feet below surface:	78.08
Feet to sea level:	Not Reported	Note:	Not Reported
Level reading date:	1980-04-12	Feet below surface:	78.02
Feet to sea level:	Not Reported	Note:	Not Reported
Level reading date:	1980-04-11	Feet below surface:	77.91
Feet to sea level:	Not Reported	Note:	Not Reported
Level reading date:	1980-04-10	Feet below surface:	77.72
Feet to sea level:	Not Reported	Note:	Not Reported
Level reading date:	1980-04-09	Feet below surface:	77.69
Feet to sea level:	Not Reported	Note:	Not Reported
Level reading date:	1980-04-08	Feet below surface:	77.65
Feet to sea level:	Not Reported	Note:	Not Reported
Level reading date:	1980-04-07	Feet below surface:	77.58
Feet to sea level:	Not Reported	Note:	Not Reported
Level reading date:	1980-04-06	Feet below surface:	77.48
Feet to sea level:	Not Reported	Note:	Not Reported
Level reading date:	1980-04-05	Feet below surface:	77.40
Feet to sea level:	Not Reported	Note:	Not Reported
Level reading date:	1980-04-04	Feet below surface:	77.28
Feet to sea level:	Not Reported	Note:	Not Reported
Level reading date:	1980-04-03	Feet below surface:	77.20
Feet to sea level:	Not Reported	Note:	Not Reported

Docusign Envelope ID: 3773F87A-0B89-4932-BA2C-CA8383B3EEAD

Level reading date:	1980-04-02	Feet below surface:	77.09
Feet to sea level:	Not Reported	Note:	Not Reported
Level reading date:	1980-04-01	Feet below surface:	76.82
Feet to sea level:	Not Reported	Note:	Not Reported
Level reading date:	1980-03-31	Feet below surface:	76.67
Feet to sea level:	Not Reported	Note:	Not Reported
Level reading date:	1980-03-30	Feet below surface:	76.61
Feet to sea level:	Not Reported	Note:	Not Reported
Level reading date:	1980-03-29	Feet below surface:	76.68
Feet to sea level:	Not Reported	Note:	Not Reported
Level reading date:	1980-03-28	Feet below surface:	76.59
Feet to sea level:	Not Reported	Note:	Not Reported
Level reading date:	1980-03-11	Feet below surface:	75.00
Feet to sea level:	Not Reported	Note:	Not Reported
Level reading date:	1980-02-12	Feet below surface:	78.10
Feet to sea level:	Not Reported	Note:	Not Reported
Level reading date:	1980-01-16	Feet below surface:	77.40
Feet to sea level:	Not Reported	Note:	Not Reported
Level reading date:	1979-11-13	Feet below surface:	77.70
Feet to sea level:	Not Reported	Note:	Not Reported
Level reading date:	1979-10-10	Feet below surface:	76.60
Feet to sea level:	Not Reported	Note:	Not Reported
Level reading date:	1979-09-11	Feet below surface:	75.54
Feet to sea level:	Not Reported	Note:	Not Reported
Level reading date:	1979-08-02	Feet below surface:	74.00
Feet to sea level:	Not Reported	Note:	Not Reported
Level reading date:	1979-07-17	Feet below surface:	72.87
Feet to sea level:	Not Reported	Note:	Not Reported
Level reading date:	1979-06-08	Feet below surface:	68.30
Feet to sea level:	Not Reported	Note:	Not Reported
Level reading date:	1979-05-04	Feet below surface:	68.11
Feet to sea level:	Not Reported	Note:	Not Reported
Level reading date:	1979-04-11	Feet below surface:	67.35
Feet to sea level:	Not Reported	Note:	Not Reported
Level reading date:	1979-03-08	Feet below surface:	65.75
Feet to sea level:	Not Reported	Note:	Not Reported
Level reading date:	1979-02-07	Feet below surface:	64.62
Feet to sea level:	Not Reported	Note:	Not Reported
Level reading date:	1979-01-08	Feet below surface:	62.00
Feet to sea level:	Not Reported	Note:	Not Reported
Level reading date:	1978-12-07	Feet below surface:	62.85
Feet to sea level:	Not Reported	Note:	Not Reported

Docusign Envelope ID: 3773F87A-0B89-4932-BA2C-CA8383B3EEAD

Level reading date:	1978-11-07	Feet below surface:	64.67
Feet to sea level:	Not Reported	Note:	Not Reported
Level reading date:	1978-10-05	Feet below surface:	62.00
Feet to sea level:	Not Reported	Note:	Not Reported
Level reading date:	1978-09-08	Feet below surface:	41.89
Feet to sea level:	Not Reported	Note:	Not Reported
Level reading date:	1978-08-01	Feet below surface:	41.68
Feet to sea level:	Not Reported	Note:	Not Reported
Level reading date:	1978-07-06	Feet below surface:	41.13
Feet to sea level:	Not Reported	Note:	Not Reported
Level reading date:	1978-06-01	Feet below surface:	42.50
Feet to sea level:	Not Reported	Note:	Not Reported
Level reading date:	1978-05-11	Feet below surface:	44.30
Feet to sea level:	Not Reported	Note:	Not Reported
Level reading date:	1978-04-07	Feet below surface:	53.50
Feet to sea level:	Not Reported	Note:	Not Reported
Level reading date:	1978-03-03	Feet below surface:	48.19
Feet to sea level:	Not Reported	Note:	Not Reported
Level reading date:	1978-02-02	Feet below surface:	57.91
Feet to sea level:	Not Reported	Note:	Not Reported
Level reading date:	1978-01-05	Feet below surface:	65.51
Feet to sea level:	Not Reported	Note:	Not Reported
Level reading date:	1977-12-08	Feet below surface:	71.49
Feet to sea level:	Not Reported	Note:	Not Reported
Level reading date:	1977-11-02	Feet below surface:	62.72
Feet to sea level:	Not Reported	Note:	Not Reported
Level reading date:	1977-10-05	Feet below surface:	71.08
Feet to sea level:	Not Reported	Note:	Not Reported
Level reading date:	1977-09-08	Feet below surface:	72.80
Feet to sea level:	Not Reported	Note:	Not Reported
Level reading date:	1977-08-12	Feet below surface:	69.73
Feet to sea level:	Not Reported	Note:	Not Reported
Level reading date:	1977-07-14	Feet below surface:	70.44
Feet to sea level:	Not Reported	Note:	Not Reported
Level reading date:	1977-05-13	Feet below surface:	58.63
Feet to sea level:	Not Reported	Note:	Not Reported
Level reading date:	1977-04-21	Feet below surface:	50.09
Feet to sea level:	Not Reported	Note:	Not Reported
Level reading date:	1977-03-30	Feet below surface:	49.18
Feet to sea level:	Not Reported	Note:	Not Reported
Level reading date:	1977-02-08	Feet below surface:	50.40
Feet to sea level:	Not Reported	Note:	Not Reported

Docusign Envelope ID: 3773F87A-0B89-4932-BA2C-CA8383B3EEAD

Level reading date:	1977-01-03	Feet below surface:	51.53
Feet to sea level:	Not Reported	Note:	Not Reported
Level reading date:	1976-11-29	Feet below surface:	51.95
Feet to sea level:	Not Reported	Note:	Not Reported
Level reading date:	1976-10-07	Feet below surface:	53.60
Feet to sea level:	Not Reported	Note:	Not Reported
Level reading date:	1976-09-14	Feet below surface:	55.90
Feet to sea level:	Not Reported	Note:	Not Reported
Level reading date:	1976-08-10	Feet below surface:	51.89
Feet to sea level:	Not Reported	Note:	Not Reported
Level reading date:	1976-07-14	Feet below surface:	53.61
Feet to sea level:	Not Reported	Note:	Not Reported
Level reading date:	1976-06-16	Feet below surface:	48.71
Feet to sea level:	Not Reported	Note:	Not Reported
Level reading date:	1976-05-11	Feet below surface:	48.33
Feet to sea level:	Not Reported	Note:	Not Reported
Level reading date:	1976-04-09	Feet below surface:	41.91
Feet to sea level:	Not Reported	Note:	Not Reported
Level reading date:	1976-03-23	Feet below surface:	40.32
Feet to sea level:	Not Reported	Note:	Not Reported
Level reading date:	1975-04-08	Feet below surface:	38.85
Feet to sea level:	Not Reported	Note:	Not Reported
Level reading date:	1974-04-01	Feet below surface:	41.00
Feet to sea level:	Not Reported	Note:	Not Reported
Level reading date:	1973-04-12	Feet below surface:	43.30
Feet to sea level:	Not Reported	Note:	Not Reported
Level reading date:	1972-03-08	Feet below surface:	46.90
Feet to sea level:	Not Reported	Note:	Not Reported
Level reading date:	1971-09-13	Feet below surface:	50.00
Feet to sea level:	Not Reported	Note:	Not Reported
Level reading date:	1971-03-15	Feet below surface:	51.40
Feet to sea level:	Not Reported	Note:	Not Reported
Level reading date:	1970-10-07	Feet below surface:	61.98
Feet to sea level:	Not Reported	Note:	Not Reported
Level reading date:	1970-03-31	Feet below surface:	62.46
Feet to sea level:	Not Reported	Note:	Not Reported
Level reading date:	1969-10-27	Feet below surface:	68.11
Feet to sea level:	Not Reported	Note:	Not Reported
Level reading date:	1969-03-24	Feet below surface:	70.00
Feet to sea level:	Not Reported	Note:	Not Reported
Level reading date:	1968-10-07	Feet below surface:	75.53
Feet to sea level:	Not Reported	Note:	Not Reported

Docusign Envelope ID: 3773F87A-0B89-4932-BA2C-CA8383B3EEAD

Level reading date:	1968-03-18	Feet below surface:	69.98
Feet to sea level:	Not Reported	Note:	Not Reported
Level reading date:	1967-10-17	Feet below surface:	80.55
Feet to sea level:	Not Reported	Note:	Not Reported
Level reading date:	1967-03-27	Feet below surface:	78.74
Feet to sea level:	Not Reported	Note:	Not Reported
Level reading date:	1966-10-19	Feet below surface:	82.03
Feet to sea level:	Not Reported	Note:	Not Reported
Level reading date:	1966-04-25	Feet below surface:	75.20
Feet to sea level:	Not Reported	Note:	Not Reported
Level reading date:	1966-03-28	Feet below surface:	71.45
Feet to sea level:	Not Reported	Note:	Not Reported
Level reading date:	1966-02-21	Feet below surface:	76.79
Feet to sea level:	Not Reported	Note:	Not Reported
Level reading date:	1965-11-23	Feet below surface:	84.35
Feet to sea level:	Not Reported	Note:	Not Reported
Level reading date:	1965-10-27	Feet below surface:	84.02
Feet to sea level:	Not Reported	Note:	Not Reported
Level reading date:	1965-09-23	Feet below surface:	81.93
Feet to sea level:	Not Reported	Note:	Not Reported
Level reading date:	1965-08-19	Feet below surface:	83.37
Feet to sea level:	Not Reported	Note:	Not Reported
Level reading date:	1965-07-26	Feet below surface:	83.65
Feet to sea level:	Not Reported	Note:	Not Reported
Level reading date:	1965-06-28	Feet below surface:	83.34
Feet to sea level:	Not Reported	Note:	Not Reported
Level reading date:	1965-05-24	Feet below surface:	82.97
Feet to sea level:	Not Reported	Note:	Not Reported
Level reading date:	1965-04-26	Feet below surface:	87.21
Feet to sea level:	Not Reported	Note:	Not Reported
Level reading date:	1965-03-25	Feet below surface:	84.67
Feet to sea level:	Not Reported	Note:	Not Reported
Level reading date:	1965-02-23	Feet below surface:	84.77
Feet to sea level:	Not Reported	Note:	Not Reported
Level reading date:	1965-01-22	Feet below surface:	86.74
Feet to sea level:	Not Reported	Note:	Not Reported
Level reading date:	1964-12-22	Feet below surface:	85.48
Feet to sea level:	Not Reported	Note:	Not Reported
Level reading date:	1964-11-19	Feet below surface:	83.87
Feet to sea level:	Not Reported	Note:	Not Reported
Level reading date:	1964-10-23	Feet below surface:	84.52
Feet to sea level:	Not Reported	Note:	Not Reported

Docusign Envelope ID: 3773F87A-0B89-4932-BA2C-CA8383B3EEAD

Level reading date:	1964-09-21	Feet below surface:	84.34
Feet to sea level:	Not Reported	Note:	Not Reported
Level reading date:	1964-08-24	Feet below surface:	82.73
Feet to sea level:	Not Reported	Note:	Not Reported
Level reading date:	1964-07-24	Feet below surface:	82.03
Feet to sea level:	Not Reported	Note:	Not Reported
Level reading date:	1964-06-22	Feet below surface:	82.26
Feet to sea level:	Not Reported	Note:	Not Reported
Level reading date:	1964-05-22	Feet below surface:	81.21
Feet to sea level:	Not Reported	Note:	Not Reported
Level reading date:	1964-04-22	Feet below surface:	80.22
Feet to sea level:	Not Reported	Note:	Not Reported
Level reading date:	1964-03-24	Feet below surface:	81.09
Feet to sea level:	Not Reported	Note:	Not Reported
Level reading date:	1964-02-20	Feet below surface:	81.33
Feet to sea level:	Not Reported	Note:	Not Reported
Level reading date:	1964-01-20	Feet below surface:	81.37
Feet to sea level:	Not Reported	Note:	Not Reported
Level reading date:	1963-12-23	Feet below surface:	81.50
Feet to sea level:	Not Reported	Note:	Not Reported
Level reading date:	1963-11-21	Feet below surface:	81.10
Feet to sea level:	Not Reported	Note:	Not Reported
Level reading date:	1963-10-21	Feet below surface:	81.08
Feet to sea level:	Not Reported	Note:	Not Reported
Level reading date:	1963-09-23	Feet below surface:	80.55
Feet to sea level:	Not Reported	Note:	Not Reported
Level reading date:	1963-08-27	Feet below surface:	79.66
Feet to sea level:	Not Reported	Note:	Not Reported
Level reading date:	1963-07-26	Feet below surface:	77.77
Feet to sea level:	Not Reported	Note:	Not Reported
Level reading date:	1963-06-27	Feet below surface:	75.10
Feet to sea level:	Not Reported	Note:	Not Reported
Level reading date:	1963-04-30	Feet below surface:	71.99
Feet to sea level:	Not Reported	Note:	Not Reported
Level reading date:	1963-03-22	Feet below surface:	73.25
Feet to sea level:	Not Reported	Note:	Not Reported
Level reading date:	1963-02-28	Feet below surface:	73.97
Feet to sea level:	Not Reported	Note:	Not Reported
Level reading date:	1963-01-24	Feet below surface:	73.29
Feet to sea level:	Not Reported	Note:	Not Reported
Level reading date:	1962-12-27	Feet below surface:	72.56
Feet to sea level:	Not Reported	Note:	Not Reported

Docusign Envelope ID: 3773F87A-0B89-4932-BA2C-CA8383B3EEAD

Level reading date:	1962-11-23	Feet below surface:	72.54
Feet to sea level:	Not Reported	Note:	Not Reported
Level reading date:	1962-09-24	Feet below surface:	67.69
Feet to sea level:	Not Reported	Note:	Not Reported
Level reading date:	1962-08-27	Feet below surface:	67.80
Feet to sea level:	Not Reported	Note:	Not Reported
Level reading date:	1962-07-24	Feet below surface:	67.96
Feet to sea level:	Not Reported	Note:	Not Reported
Level reading date:	1962-06-22	Feet below surface:	66.63
Feet to sea level:	Not Reported	Note:	Not Reported
Level reading date:	1962-05-30	Feet below surface:	66.37
Feet to sea level:	Not Reported	Note:	Not Reported
Level reading date:	1962-04-26	Feet below surface:	61.76
Feet to sea level:	Not Reported	Note:	Not Reported
Level reading date:	1962-03-30	Feet below surface:	64.56
Feet to sea level:	Not Reported	Note:	Not Reported
Level reading date:	1962-02-26	Feet below surface:	70.46
Feet to sea level:	Not Reported	Note:	Not Reported
Level reading date:	1962-01-19	Feet below surface:	70.61
Feet to sea level:	Not Reported	Note:	Not Reported
Level reading date:	1961-12-22	Feet below surface:	69.75
Feet to sea level:	Not Reported	Note:	Not Reported
Level reading date:	1961-11-22	Feet below surface:	66.83
Feet to sea level:	Not Reported	Note:	Not Reported
Level reading date:	1961-10-22	Feet below surface:	73.08
Feet to sea level:	Not Reported	Note:	Not Reported
Level reading date:	1961-09-25	Feet below surface:	72.66
Feet to sea level:	Not Reported	Note:	Not Reported
Level reading date:	1961-08-22	Feet below surface:	70.96
Feet to sea level:	Not Reported	Note:	Not Reported
Level reading date:	1961-07-27	Feet below surface:	70.41
Feet to sea level:	Not Reported	Note:	Not Reported
Level reading date:	1961-06-29	Feet below surface:	70.14
Feet to sea level:	Not Reported	Note:	Not Reported
Level reading date:	1961-05-25	Feet below surface:	69.97
Feet to sea level:	Not Reported	Note:	Not Reported
Level reading date:	1961-04-27	Feet below surface:	69.65
Feet to sea level:	Not Reported	Note:	Not Reported
Level reading date:	1961-03-31	Feet below surface:	67.33
Feet to sea level:	Not Reported	Note:	Not Reported
Level reading date:	1961-02-27	Feet below surface:	66.89
Feet to sea level:	Not Reported	Note:	Not Reported

Docusign Envelope ID: 3773F87A-0B89-4932-BA2C-CA8383B3EEAD

Level reading date:	1961-01-27	Feet below surface:	66.64
Feet to sea level:	Not Reported	Note:	Not Reported
Level reading date:	1960-12-30	Feet below surface:	65.81
Feet to sea level:	Not Reported	Note:	Not Reported
Level reading date:	1960-11-25	Feet below surface:	65.05
Feet to sea level:	Not Reported	Note:	Not Reported
Level reading date:	1960-10-24	Feet below surface:	62.89
Feet to sea level:	Not Reported	Note:	Not Reported
Level reading date:	1960-09-30	Feet below surface:	61.41
Feet to sea level:	Not Reported	Note:	Not Reported
Level reading date:	1960-08-30	Feet below surface:	60.96
Feet to sea level:	Not Reported	Note:	Not Reported
Level reading date:	1960-07-29	Feet below surface:	53.39
Feet to sea level:	Not Reported	Note:	Not Reported
Level reading date:	1960-06-23	Feet below surface:	52.41
Feet to sea level:	Not Reported	Note:	Not Reported
Level reading date:	1960-05-27	Feet below surface:	52.04
Feet to sea level:	Not Reported	Note:	Not Reported
Level reading date:	1960-05-02	Feet below surface:	50.98
Feet to sea level:	Not Reported	Note:	Not Reported
Level reading date:	1960-03-29	Feet below surface:	44.07
Feet to sea level:	Not Reported	Note:	Not Reported
Level reading date:	1960-02-24	Feet below surface:	44.38
Feet to sea level:	Not Reported	Note:	Not Reported
Level reading date:	1960-01-29	Feet below surface:	44.35
Feet to sea level:	Not Reported	Note:	Not Reported
Level reading date:	1959-12-30	Feet below surface:	44.73
Feet to sea level:	Not Reported	Note:	Not Reported
Level reading date:	1959-11-16	Feet below surface:	44.90
Feet to sea level:	Not Reported	Note:	Not Reported
Level reading date:	1959-10-12	Feet below surface:	44.79
Feet to sea level:	Not Reported	Note:	Not Reported
Level reading date:	1959-09-14	Feet below surface:	45.06
Feet to sea level:	Not Reported	Note:	Not Reported
Level reading date:	1959-08-24	Feet below surface:	45.18
Feet to sea level:	Not Reported	Note:	Not Reported
Level reading date:	1959-08-03	Feet below surface:	45.24
Feet to sea level:	Not Reported	Note:	Not Reported
Level reading date:	1959-06-29	Feet below surface:	45.34
Feet to sea level:	Not Reported	Note:	Not Reported
Level reading date:	1959-05-18	Feet below surface:	44.92
Feet to sea level:	Not Reported	Note:	Not Reported

Docusign Envelope ID: 3773F87A-0B89-4932-BA2C-CA8383B3EEAD

Level reading date:	1959-04-27	Feet below surface:	44.89
Feet to sea level:	Not Reported	Note:	Not Reported
Level reading date:	1959-03-23	Feet below surface:	44.90
Feet to sea level:	Not Reported	Note:	Not Reported
Level reading date:	1959-01-26	Feet below surface:	45.43
Feet to sea level:	Not Reported	Note:	Not Reported
Level reading date:	1958-12-01	Feet below surface:	46.32
Feet to sea level:	Not Reported	Note:	Not Reported
Level reading date:	1958-11-10	Feet below surface:	45.95
Feet to sea level:	Not Reported	Note:	Not Reported
Level reading date:	1958-10-06	Feet below surface:	46.10
Feet to sea level:	Not Reported	Note:	Not Reported
Level reading date:	1958-09-08	Feet below surface:	46.27
Feet to sea level:	Not Reported	Note:	Not Reported
Level reading date:	1958-08-04	Feet below surface:	46.43
Feet to sea level:	Not Reported	Note:	Not Reported
Level reading date:	1958-07-07	Feet below surface:	46.39
Feet to sea level:	Not Reported	Note:	Not Reported
Level reading date:	1958-06-02	Feet below surface:	46.92
Feet to sea level:	Not Reported	Note:	Not Reported
Level reading date:	1958-05-05	Feet below surface:	47.56
Feet to sea level:	Not Reported	Note:	Not Reported
Level reading date:	1958-04-07	Feet below surface:	48.52
Feet to sea level:	Not Reported	Note:	Not Reported
Level reading date:	1958-03-03	Feet below surface:	50.77
Feet to sea level:	Not Reported	Note:	Not Reported
Level reading date:	1958-02-10	Feet below surface:	52.29
Feet to sea level:	Not Reported	Note:	Not Reported
Level reading date:	1958-01-06	Feet below surface:	57.03
Feet to sea level:	Not Reported	Note:	Not Reported
Level reading date:	1957-12-02	Feet below surface:	60.46
Feet to sea level:	Not Reported	Note:	Not Reported
Level reading date:	1957-11-18	Feet below surface:	66.79
Feet to sea level:	Not Reported	Note:	Not Reported
Level reading date:	1957-10-07	Feet below surface:	69.90
Feet to sea level:	Not Reported	Note:	Not Reported
Level reading date:	1957-09-02	Feet below surface:	68.81
Feet to sea level:	Not Reported	Note:	Not Reported
Level reading date:	1957-08-05	Feet below surface:	66.89
Feet to sea level:	Not Reported	Note:	Not Reported
Level reading date:	1957-07-01	Feet below surface:	63.80
Feet to sea level:	Not Reported	Note:	Not Reported

Docusign Envelope ID: 3773F87A-0B89-4932-BA2C-CA8383B3EEAD

Level reading date:	1957-06-17	Feet below surface:	61.84
Feet to sea level:	Not Reported	Note:	Not Reported
Level reading date:	1957-05-13	Feet below surface:	53.42
Feet to sea level:	Not Reported	Note:	Not Reported
Level reading date:	1957-04-02	Feet below surface:	48.29
Feet to sea level:	Not Reported	Note:	Not Reported
Level reading date:	1957-03-04	Feet below surface:	48.33
Feet to sea level:	Not Reported	Note:	Not Reported
Level reading date:	1957-02-14	Feet below surface:	49.04
Feet to sea level:	Not Reported	Note:	Not Reported
Level reading date:	1957-01-04	Feet below surface:	49.72
Feet to sea level:	Not Reported	Note:	Not Reported
Level reading date:	1956-12-06	Feet below surface:	49.55
Feet to sea level:	Not Reported	Note:	Not Reported
Level reading date:	1956-11-01	Feet below surface:	50.24
Feet to sea level:	Not Reported	Note:	Not Reported
Level reading date:	1956-10-04	Feet below surface:	49.67
Feet to sea level:	Not Reported	Note:	Not Reported
Level reading date:	1956-09-06	Feet below surface:	49.73
Feet to sea level:	Not Reported	Note:	Not Reported
Level reading date:	1956-08-02	Feet below surface:	49.88
Feet to sea level:	Not Reported	Note:	Not Reported
Level reading date:	1956-07-05	Feet below surface:	49.88
Feet to sea level:	Not Reported	Note:	Not Reported
Level reading date:	1956-06-14	Feet below surface:	49.77
Feet to sea level:	Not Reported	Note:	Not Reported
Level reading date:	1956-05-04	Feet below surface:	50.25
Feet to sea level:	Not Reported	Note:	Not Reported
Level reading date:	1956-04-06	Feet below surface:	50.26
Feet to sea level:	Not Reported	Note:	Not Reported
Level reading date:	1956-03-09	Feet below surface:	50.66
Feet to sea level:	Not Reported	Note:	Not Reported
Level reading date:	1950-12-04	Feet below surface:	89.12
Feet to sea level:	Not Reported	Note:	Not Reported
Level reading date:	1950-11-06	Feet below surface:	90.40
Feet to sea level:	Not Reported	Note:	Not Reported
Level reading date:	1950-10-02	Feet below surface:	90.15
Feet to sea level:	Not Reported	Note:	Not Reported
Level reading date:	1950-09-04	Feet below surface:	90.30
Feet to sea level:	Not Reported	Note:	Not Reported
Level reading date:	1950-08-07	Feet below surface:	88.59
Feet to sea level:	Not Reported	Note:	Not Reported

Docusign Envelope ID: 3773F87A-0B89-4932-BA2C-CA8383B3EEAD

Level reading date:	1950-07-03	Feet below surface:	86.05
Feet to sea level:	Not Reported	Note:	Not Reported
Level reading date:	1950-06-05	Feet below surface:	84.69
Feet to sea level:	Not Reported	Note:	Not Reported
Level reading date:	1950-05-01	Feet below surface:	83.52
Feet to sea level:	Not Reported	Note:	Not Reported
Level reading date:	1950-04-03	Feet below surface:	82.16
Feet to sea level:	Not Reported	Note:	Not Reported
Level reading date:	1950-03-06	Feet below surface:	78.97
Feet to sea level:	Not Reported	Note:	Not Reported
Level reading date:	1950-02-06	Feet below surface:	81.25
Feet to sea level:	Not Reported	Note:	Not Reported
Level reading date:	1950-01-02	Feet below surface:	84.76
Feet to sea level:	Not Reported	Note:	Not Reported
Level reading date:	1949-12-05	Feet below surface:	89.14
Feet to sea level:	Not Reported	Note:	Not Reported
Level reading date:	1949-11-07	Feet below surface:	89.52
Feet to sea level:	Not Reported	Note:	Not Reported
Level reading date:	1949-10-03	Feet below surface:	86.89
Feet to sea level:	Not Reported	Note:	Not Reported
Level reading date:	1949-09-05	Feet below surface:	84.10
Feet to sea level:	Not Reported	Note:	Not Reported
Level reading date:	1949-08-01	Feet below surface:	78.13
Feet to sea level:	Not Reported	Note:	Not Reported
Level reading date:	1949-07-04	Feet below surface:	75.69
Feet to sea level:	Not Reported	Note:	Not Reported
Level reading date:	1949-06-06	Feet below surface:	70.52
Feet to sea level:	Not Reported	Note:	Not Reported
Level reading date:	1949-05-02	Feet below surface:	66.47
Feet to sea level:	Not Reported	Note:	Not Reported
Level reading date:	1949-04-04	Feet below surface:	57.90
Feet to sea level:	Not Reported	Note:	Not Reported
Level reading date:	1949-03-07	Feet below surface:	60.06
Feet to sea level:	Not Reported	Note:	Not Reported
Level reading date:	1949-02-07	Feet below surface:	62.52
Feet to sea level:	Not Reported	Note:	Not Reported
Level reading date:	1949-01-17	Feet below surface:	66.17
Feet to sea level:	Not Reported	Note:	Not Reported
Level reading date:	1948-10-12	Feet below surface:	88.37
Feet to sea level:	Not Reported	Note:	Not Reported
Level reading date:	1948-09-14	Feet below surface:	94.84
Feet to sea level:	Not Reported	Note:	Not Reported

Docusign Envelope ID: 3773F87A-0B89-4932-BA2C-CA8383B3EEAD

Level reading date:	1948-08-11	Feet below surface:	89.33
Feet to sea level:	Not Reported	Note:	Not Reported
Level reading date:	1948-07-13	Feet below surface:	84.46
Feet to sea level:	Not Reported	Note:	Not Reported
Level reading date:	1948-07-06	Feet below surface:	84.34
Feet to sea level:	Not Reported	Note:	Not Reported
Level reading date:	1948-06-01	Feet below surface:	75.11
Feet to sea level:	Not Reported	Note:	Not Reported
Level reading date:	1948-05-03	Feet below surface:	74.06
Feet to sea level:	Not Reported	Note:	Not Reported
Level reading date:	1948-04-05	Feet below surface:	72.07
Feet to sea level:	Not Reported	Note:	Not Reported
Level reading date:	1948-03-01	Feet below surface:	67.77
Feet to sea level:	Not Reported	Note:	Not Reported
Level reading date:	1948-02-02	Feet below surface:	37.09
Feet to sea level:	Not Reported	Note:	Not Reported
Level reading date:	1948-01-23	Feet below surface:	37.00
Feet to sea level:	Not Reported	Note:	Not Reported
Level reading date:	1931-10-27	Feet below surface:	90.00
Feet to sea level:	Not Reported	Note:	The site had been pumped recently.
Level reading date:	1931-10-23	Feet below surface:	81.00
Feet to sea level:	Not Reported	Note:	The site had been pumped recently.
Level reading date:	1931-10-22	Feet below surface:	76.00
Feet to sea level:	Not Reported	Note:	The site had been pumped recently.
Level reading date:	1931-10-21	Feet below surface:	122.00
Feet to sea level:	Not Reported	Note:	The site was being pumped.
Level reading date:	1931-10-12	Feet below surface:	43.25
Feet to sea level:	Not Reported	Note:	Not Reported
Level reading date:	1931-09-10	Feet below surface:	53.10
Feet to sea level:	Not Reported	Note:	Not Reported
Level reading date:	1931-07	Feet below surface:	45.00
Feet to sea level:	Not Reported	Note:	Not Reported

BD715
ENE
1/2 - 1 Mile
Lower

FED USGS **USGS40000143729**

Organization ID:	USGS-CA		
Organization Name:	USGS California Water Science Center		
Monitor Location:	004N027W23E005S	Type:	Well
Description:	Not Reported	HUC:	18060013
Drainage Area:	Not Reported	Drainage Area Units:	Not Reported
Contrib Drainage Area:	Not Reported	Contrib Drainage Area Unts:	Not Reported
Aquifer:	California Coastal Basin aquifers		
Formation Type:	Not Reported	Aquifer Type:	Confined single aquifer

Docusign Envelope ID: 3773F87A-0B89-4932-BA2C-CA8383B3EEAD

GEOCHECK® - PHYSICAL SETTING SOURCE MAP FINDINGS

Construction Date:	19860509	Well Depth:	760
Well Depth Units:	ft	Well Hole Depth:	760
Well Hole Depth Units:	ft		

Ground water levels,Number of Measurements:	329	Level reading date:	2004-12-14
Feet below surface:	-13.18	Feet to sea level:	Not Reported
Note:	Not Reported		

Level reading date:	2004-11-03	Feet below surface:	-13.41
Feet to sea level:	Not Reported	Note:	Not Reported
Level reading date:	2004-09-13	Feet below surface:	-11.56
Feet to sea level:	Not Reported	Note:	Not Reported
Level reading date:	2004-08-12	Feet below surface:	-12.02
Feet to sea level:	Not Reported	Note:	Not Reported
Level reading date:	2004-08-10	Feet below surface:	-12.04
Feet to sea level:	Not Reported	Note:	Not Reported
Level reading date:	2004-07-15	Feet below surface:	-12.94
Feet to sea level:	Not Reported	Note:	Not Reported
Level reading date:	2004-06-15	Feet below surface:	-12.80
Feet to sea level:	Not Reported	Note:	Not Reported
Level reading date:	2004-06-07	Feet below surface:	-12.94
Feet to sea level:	Not Reported	Note:	Not Reported
Level reading date:	2004-05-18	Feet below surface:	-13.17
Feet to sea level:	Not Reported	Note:	Not Reported
Level reading date:	2004-04-19	Feet below surface:	-12.53
Feet to sea level:	Not Reported	Note:	Not Reported
Level reading date:	2004-04-13	Feet below surface:	-12.47
Feet to sea level:	Not Reported	Note:	Not Reported
Level reading date:	2004-03-10	Feet below surface:	-12.71
Feet to sea level:	Not Reported	Note:	Not Reported
Level reading date:	2004-03-05	Feet below surface:	-12.02
Feet to sea level:	Not Reported	Note:	Not Reported
Level reading date:	2004-02-12	Feet below surface:	-12.24
Feet to sea level:	Not Reported	Note:	Not Reported
Level reading date:	2004-01-12	Feet below surface:	-12.71
Feet to sea level:	Not Reported	Note:	Not Reported
Level reading date:	2003-12-17	Feet below surface:	-10.63
Feet to sea level:	Not Reported	Note:	Not Reported
Level reading date:	2003-12-15	Feet below surface:	-13.86
Feet to sea level:	Not Reported	Note:	Not Reported
Level reading date:	2003-11-10	Feet below surface:	-12.47
Feet to sea level:	Not Reported	Note:	Not Reported
Level reading date:	2003-10-09	Feet below surface:	-12.96
Feet to sea level:	Not Reported	Note:	Not Reported

Docusign Envelope ID: 3773F87A-0B89-4932-BA2C-CA8383B3EEAD

GEOCHECK® - PHYSICAL SETTING SOURCE MAP FINDINGS

Level reading date:	2003-09-18	Feet below surface:	-12.71
Feet to sea level:	Not Reported	Note:	Not Reported
Level reading date:	2003-08-13	Feet below surface:	-13.17
Feet to sea level:	Not Reported	Note:	Not Reported
Level reading date:	2003-08-07	Feet below surface:	-12.63
Feet to sea level:	Not Reported	Note:	Not Reported
Level reading date:	2003-07-03	Feet below surface:	-13.17
Feet to sea level:	Not Reported	Note:	Not Reported
Level reading date:	2003-06-17	Feet below surface:	-13.18
Feet to sea level:	Not Reported	Note:	Not Reported
Level reading date:	2003-06-12	Feet below surface:	-13.40
Feet to sea level:	Not Reported	Note:	Not Reported
Level reading date:	2003-05-06	Feet below surface:	-11.32
Feet to sea level:	Not Reported	Note:	Not Reported
Level reading date:	2003-04-09	Feet below surface:	-9.70
Feet to sea level:	Not Reported	Note:	Not Reported
Level reading date:	2003-03-05	Feet below surface:	-3.47
Feet to sea level:	Not Reported	Note:	Not Reported
Level reading date:	2003-02-13	Feet below surface:	13.01
Feet to sea level:	Not Reported	Note:	Not Reported
Level reading date:	2003-02-03	Feet below surface:	-14.09
Feet to sea level:	Not Reported	Note:	Not Reported
Level reading date:	2003-01-17	Feet below surface:	-13.21
Feet to sea level:	Not Reported	Note:	Not Reported
Level reading date:	2003-01-09	Feet below surface:	-12.9
Feet to sea level:	Not Reported	Note:	Not Reported
Level reading date:	2002-12-16	Feet below surface:	-13.6
Feet to sea level:	Not Reported	Note:	Not Reported
Level reading date:	2002-11-12	Feet below surface:	-12.5
Feet to sea level:	Not Reported	Note:	Not Reported
Level reading date:	2002-10-31	Feet below surface:	-12.77
Feet to sea level:	Not Reported	Note:	Not Reported
Level reading date:	2002-10-14	Feet below surface:	-12.7
Feet to sea level:	Not Reported	Note:	Not Reported
Level reading date:	2002-09-23	Feet below surface:	-12.2
Feet to sea level:	Not Reported	Note:	Not Reported
Level reading date:	2002-08-28	Feet below surface:	-13
Feet to sea level:	Not Reported	Note:	Not Reported
Level reading date:	2002-08-20	Feet below surface:	-14.6
Feet to sea level:	Not Reported	Note:	Not Reported
Level reading date:	2002-07-15	Feet below surface:	-14.1
Feet to sea level:	Not Reported	Note:	Not Reported

Docusign Envelope ID: 3773F87A-0B89-4932-BA2C-CA8383B3EEAD

Level reading date:	2002-06-20	Feet below surface:	-13
Feet to sea level:	Not Reported	Note:	Not Reported
Level reading date:	2002-05-13	Feet below surface:	-13.6
Feet to sea level:	Not Reported	Note:	Not Reported
Level reading date:	2002-04-23	Feet below surface:	-13
Feet to sea level:	Not Reported	Note:	Not Reported
Level reading date:	2002-04-22	Feet below surface:	-11.8
Feet to sea level:	Not Reported	Note:	Not Reported
Level reading date:	2002-03-20	Feet below surface:	-11.8
Feet to sea level:	Not Reported	Note:	Not Reported
Level reading date:	2002-03-14	Feet below surface:	-14.3
Feet to sea level:	Not Reported	Note:	Not Reported
Level reading date:	2002-02-11	Feet below surface:	-12.2
Feet to sea level:	Not Reported	Note:	Not Reported
Level reading date:	2002-01-14	Feet below surface:	-13.4
Feet to sea level:	Not Reported	Note:	Not Reported
Level reading date:	2001-12-24	Feet below surface:	-13.4
Feet to sea level:	Not Reported	Note:	Not Reported
Level reading date:	2001-11-27	Feet below surface:	-13.6
Feet to sea level:	Not Reported	Note:	Not Reported
Level reading date:	2001-11-19	Feet below surface:	-13.2
Feet to sea level:	Not Reported	Note:	Not Reported
Level reading date:	2001-10-22	Feet below surface:	-12.9
Feet to sea level:	Not Reported	Note:	Not Reported
Level reading date:	2001-09-19	Feet below surface:	-14.1
Feet to sea level:	Not Reported	Note:	Not Reported
Level reading date:	2001-09-17	Feet below surface:	-13.2
Feet to sea level:	Not Reported	Note:	Not Reported
Level reading date:	2001-08-17	Feet below surface:	-13.2
Feet to sea level:	Not Reported	Note:	Not Reported
Level reading date:	2001-07-18	Feet below surface:	-13.6
Feet to sea level:	Not Reported	Note:	Not Reported
Level reading date:	2001-06-21	Feet below surface:	-12.7
Feet to sea level:	Not Reported	Note:	Not Reported
Level reading date:	2001-06-13	Feet below surface:	-14.09
Feet to sea level:	Not Reported	Note:	Not Reported
Level reading date:	2001-05-17	Feet below surface:	-13.86
Feet to sea level:	Not Reported	Note:	Not Reported
Level reading date:	2001-04-25	Feet below surface:	-14.1
Feet to sea level:	Not Reported	Note:	Not Reported
Level reading date:	2001-04-18	Feet below surface:	-13.86
Feet to sea level:	Not Reported	Note:	Not Reported

Docusign Envelope ID: 3773F87A-0B89-4932-BA2C-CA8383B3EEAD

Level reading date:	2001-03-20	Feet below surface:	-14.09
Feet to sea level:	Not Reported	Note:	Not Reported
Level reading date:	2001-02-15	Feet below surface:	-13.86
Feet to sea level:	Not Reported	Note:	Not Reported
Level reading date:	2001-01-15	Feet below surface:	-11.09
Feet to sea level:	Not Reported	Note:	Not Reported
Level reading date:	2000-12-18	Feet below surface:	-13.17
Feet to sea level:	Not Reported	Note:	Not Reported
Level reading date:	2000-12-14	Feet below surface:	-12.67
Feet to sea level:	Not Reported	Note:	Not Reported
Level reading date:	2000-11-15	Feet below surface:	-13.63
Feet to sea level:	Not Reported	Note:	Not Reported
Level reading date:	2000-10-16	Feet below surface:	-12.42
Feet to sea level:	Not Reported	Note:	Not Reported
Level reading date:	2000-10-11	Feet below surface:	-13.17
Feet to sea level:	Not Reported	Note:	Not Reported
Level reading date:	2000-09-20	Feet below surface:	-12.71
Feet to sea level:	Not Reported	Note:	Not Reported
Level reading date:	2000-08-29	Feet below surface:	-10.5
Feet to sea level:	Not Reported	Note:	Not Reported
Level reading date:	2000-08-14	Feet below surface:	-12.01
Feet to sea level:	Not Reported	Note:	Not Reported
Level reading date:	2000-07-12	Feet below surface:	-12.47
Feet to sea level:	Not Reported	Note:	Not Reported
Level reading date:	2000-06-14	Feet below surface:	-13.40
Feet to sea level:	Not Reported	Note:	Not Reported
Level reading date:	2000-05-22	Feet below surface:	-12.47
Feet to sea level:	Not Reported	Note:	Not Reported
Level reading date:	2000-04-17	Feet below surface:	-12.25
Feet to sea level:	Not Reported	Note:	Not Reported
Level reading date:	2000-03-13	Feet below surface:	-13.86
Feet to sea level:	Not Reported	Note:	Not Reported
Level reading date:	2000-02-15	Feet below surface:	-14.09
Feet to sea level:	Not Reported	Note:	Not Reported
Level reading date:	2000-02-12	Feet below surface:	-13.75
Feet to sea level:	Not Reported	Note:	Not Reported
Level reading date:	2000-01-12	Feet below surface:	-14.32
Feet to sea level:	Not Reported	Note:	Not Reported
Level reading date:	1999-12-12	Feet below surface:	-12.94
Feet to sea level:	Not Reported	Note:	Not Reported
Level reading date:	1999-11-18	Feet below surface:	-11.83
Feet to sea level:	Not Reported	Note:	Not Reported

Docusign Envelope ID: 3773F87A-0B89-4932-BA2C-CA8383B3EEAD

Level reading date:	1999-11-16	Feet below surface:	-12.24
Feet to sea level:	Not Reported	Note:	Not Reported
Level reading date:	1999-10-14	Feet below surface:	-12.47
Feet to sea level:	Not Reported	Note:	Not Reported
Level reading date:	1999-09-12	Feet below surface:	-10.63
Feet to sea level:	Not Reported	Note:	Not Reported
Level reading date:	1999-09-01	Feet below surface:	-11.2
Feet to sea level:	Not Reported	Note:	Not Reported
Level reading date:	1999-08-15	Feet below surface:	-13.63
Feet to sea level:	Not Reported	Note:	Not Reported
Level reading date:	1999-07-24	Feet below surface:	-12.71
Feet to sea level:	Not Reported	Note:	Not Reported
Level reading date:	1999-06-30	Feet below surface:	-11.8
Feet to sea level:	Not Reported	Note:	Not Reported
Level reading date:	1999-06-20	Feet below surface:	-10.40
Feet to sea level:	Not Reported	Note:	Not Reported
Level reading date:	1999-05-23	Feet below surface:	-12.71
Feet to sea level:	Not Reported	Note:	Not Reported
Level reading date:	1999-04-19	Feet below surface:	-12.0
Feet to sea level:	Not Reported	Note:	Not Reported
Level reading date:	1999-04-14	Feet below surface:	-18.02
Feet to sea level:	Not Reported	Note:	Not Reported
Level reading date:	1999-03-31	Feet below surface:	-15.48
Feet to sea level:	Not Reported	Note:	Not Reported
Level reading date:	1999-02-24	Feet below surface:	-18.49
Feet to sea level:	Not Reported	Note:	Not Reported
Level reading date:	1999-02-23	Feet below surface:	-12.6
Feet to sea level:	Not Reported	Note:	Not Reported
Level reading date:	1999-01-21	Feet below surface:	-17.33
Feet to sea level:	Not Reported	Note:	Not Reported
Level reading date:	1998-12-17	Feet below surface:	-17.79
Feet to sea level:	Not Reported	Note:	Not Reported
Level reading date:	1998-12-07	Feet below surface:	-11.2
Feet to sea level:	Not Reported	Note:	Not Reported
Level reading date:	1998-11-30	Feet below surface:	-17.10
Feet to sea level:	Not Reported	Note:	Not Reported
Level reading date:	1998-10-28	Feet below surface:	-17.56
Feet to sea level:	Not Reported	Note:	Not Reported
Level reading date:	1998-09-15	Feet below surface:	-10.49
Feet to sea level:	Not Reported	Note:	Not Reported
Level reading date:	1998-08-13	Feet below surface:	-6.2
Feet to sea level:	Not Reported	Note:	Not Reported

Docusign Envelope ID: 3773F87A-0B89-4932-BA2C-CA8383B3EEAD

Level reading date:	1998-08-11	Feet below surface:	-9.49
Feet to sea level:	Not Reported	Note:	Not Reported
Level reading date:	1998-07-14	Feet below surface:	-9.58
Feet to sea level:	Not Reported	Note:	Not Reported
Level reading date:	1998-06-15	Feet below surface:	-10.33
Feet to sea level:	Not Reported	Note:	Not Reported
Level reading date:	1998-05-20	Feet below surface:	-16.70
Feet to sea level:	Not Reported	Note:	Not Reported
Level reading date:	1998-04-13	Feet below surface:	-16.18
Feet to sea level:	Not Reported	Note:	Not Reported
Level reading date:	1998-03-17	Feet below surface:	-18.25
Feet to sea level:	Not Reported	Note:	Not Reported
Level reading date:	1998-02-18	Feet below surface:	-17.33
Feet to sea level:	Not Reported	Note:	Not Reported
Level reading date:	1998-01-13	Feet below surface:	-17.10
Feet to sea level:	Not Reported	Note:	Not Reported
Level reading date:	1997-12-23	Feet below surface:	-17.10
Feet to sea level:	Not Reported	Note:	Not Reported
Level reading date:	1997-11-17	Feet below surface:	-17.10
Feet to sea level:	Not Reported	Note:	Not Reported
Level reading date:	1997-09-16	Feet below surface:	-16.64
Feet to sea level:	Not Reported	Note:	Not Reported
Level reading date:	1997-08-26	Feet below surface:	Not Reported
Feet to sea level:	Not Reported		
Note:	The site was flowing, but the head could not be measured without additional equipment.		
Level reading date:	1997-08-11	Feet below surface:	-16.18
Feet to sea level:	Not Reported	Note:	Not Reported
Level reading date:	1997-07-11	Feet below surface:	-15.25
Feet to sea level:	Not Reported	Note:	Not Reported
Level reading date:	1997-06-27	Feet below surface:	Not Reported
Feet to sea level:	Not Reported		
Note:	The site was flowing, but the head could not be measured without additional equipment.		
Level reading date:	1997-06-10	Feet below surface:	-16.64
Feet to sea level:	Not Reported	Note:	Not Reported
Level reading date:	1997-05-19	Feet below surface:	-16.64
Feet to sea level:	Not Reported	Note:	Not Reported
Level reading date:	1997-04-15	Feet below surface:	Not Reported
Feet to sea level:	Not Reported		
Note:	The site was flowing, but the head could not be measured without additional equipment.		
Level reading date:	1997-04-11	Feet below surface:	-16.64
Feet to sea level:	Not Reported	Note:	Not Reported
Level reading date:	1997-03-12	Feet below surface:	-15.48
Feet to sea level:	Not Reported	Note:	Not Reported

Docusign Envelope ID: 3773F87A-0B89-4932-BA2C-CA8383B3EEAD

Level reading date:	1997-02-20	Feet below surface:	Not Reported
Feet to sea level:	Not Reported		
Note:	The site was flowing, but the head could not be measured without additional equipment.		
Level reading date:	1997-01-16	Feet below surface:	-15.48
Feet to sea level:	Not Reported	Note:	Not Reported
Level reading date:	1996-12-19	Feet below surface:	-15.25
Feet to sea level:	Not Reported	Note:	Not Reported
Level reading date:	1996-12-17	Feet below surface:	Not Reported
Feet to sea level:	Not Reported		
Note:	The site was flowing, but the head could not be measured without additional equipment.		
Level reading date:	1996-11-06	Feet below surface:	-15.48
Feet to sea level:	Not Reported	Note:	Not Reported
Level reading date:	1996-10-24	Feet below surface:	Not Reported
Feet to sea level:	Not Reported		
Note:	The site was flowing, but the head could not be measured without additional equipment.		
Level reading date:	1996-10-15	Feet below surface:	-15.48
Feet to sea level:	Not Reported	Note:	Not Reported
Level reading date:	1996-09-11	Feet below surface:	-15.71
Feet to sea level:	Not Reported	Note:	Not Reported
Level reading date:	1996-08-21	Feet below surface:	Not Reported
Feet to sea level:	Not Reported		
Note:	The site was flowing, but the head could not be measured without additional equipment.		
Level reading date:	1996-08-13	Feet below surface:	-16.18
Feet to sea level:	Not Reported	Note:	Not Reported
Level reading date:	1996-07-23	Feet below surface:	-17.10
Feet to sea level:	Not Reported	Note:	Not Reported
Level reading date:	1996-06-26	Feet below surface:	Not Reported
Feet to sea level:	Not Reported		
Note:	The site was flowing, but the head could not be measured without additional equipment.		
Level reading date:	1996-06-14	Feet below surface:	-16.87
Feet to sea level:	Not Reported	Note:	Not Reported
Level reading date:	1996-05-09	Feet below surface:	-17.10
Feet to sea level:	Not Reported	Note:	Not Reported
Level reading date:	1996-04-11	Feet below surface:	-16.41
Feet to sea level:	Not Reported	Note:	Not Reported
Level reading date:	1996-04-09	Feet below surface:	Not Reported
Feet to sea level:	Not Reported		
Note:	The site was flowing, but the head could not be measured without additional equipment.		
Level reading date:	1996-03-21	Feet below surface:	-17.10
Feet to sea level:	Not Reported	Note:	Not Reported
Level reading date:	1996-02-14	Feet below surface:	-14.10
Feet to sea level:	Not Reported	Note:	Not Reported
Level reading date:	1996-01-18	Feet below surface:	-16.18
Feet to sea level:	Not Reported	Note:	Not Reported

Docusign Envelope ID: 3773F87A-0B89-4932-BA2C-CA8383B3EEAD

Level reading date:	1995-12-14	Feet below surface:	Not Reported
Feet to sea level:	Not Reported		
Note:	The site was flowing, but the head could not be measured without additional equipment.		
Level reading date:	1995-12-11	Feet below surface:	-4.65
Feet to sea level:	Not Reported	Note:	Not Reported
Level reading date:	1995-11-09	Feet below surface:	-11.31
Feet to sea level:	Not Reported	Note:	Not Reported
Level reading date:	1995-10-25	Feet below surface:	Not Reported
Feet to sea level:	Not Reported		
Note:	The site was flowing, but the head could not be measured without additional equipment.		
Level reading date:	1995-10-13	Feet below surface:	-14.79
Feet to sea level:	Not Reported	Note:	Not Reported
Level reading date:	1995-09-14	Feet below surface:	-14.56
Feet to sea level:	Not Reported	Note:	Not Reported
Level reading date:	1995-08-24	Feet below surface:	-8.00
Feet to sea level:	Not Reported	Note:	Not Reported
Level reading date:	1995-08-09	Feet below surface:	-12.94
Feet to sea level:	Not Reported	Note:	Not Reported
Level reading date:	1995-07-12	Feet below surface:	-13.17
Feet to sea level:	Not Reported	Note:	Not Reported
Level reading date:	1995-06-22	Feet below surface:	-14.10
Feet to sea level:	Not Reported	Note:	Not Reported
Level reading date:	1995-06-13	Feet below surface:	Not Reported
Feet to sea level:	Not Reported		
Note:	The site was flowing, but the head could not be measured without additional equipment.		
Level reading date:	1995-05-10	Feet below surface:	-14.33
Feet to sea level:	Not Reported	Note:	Not Reported
Level reading date:	1995-04-27	Feet below surface:	-7.67
Feet to sea level:	Not Reported	Note:	Not Reported
Level reading date:	1995-04-12	Feet below surface:	-13.40
Feet to sea level:	Not Reported	Note:	Not Reported
Level reading date:	1995-02-28	Feet below surface:	Not Reported
Feet to sea level:	Not Reported		
Note:	The site was flowing, but the head could not be measured without additional equipment.		
Level reading date:	1995-02-09	Feet below surface:	-13.63
Feet to sea level:	Not Reported	Note:	Not Reported
Level reading date:	1994-12-14	Feet below surface:	-7.09
Feet to sea level:	Not Reported	Note:	Not Reported
Level reading date:	1994-12-12	Feet below surface:	-8.37
Feet to sea level:	Not Reported	Note:	Not Reported
Level reading date:	1994-11-11	Feet below surface:	-8.55
Feet to sea level:	Not Reported	Note:	Not Reported
Level reading date:	1994-10-13	Feet below surface:	-8.55

Docusign Envelope ID: 3773F87A-0B89-4932-BA2C-CA8383B3EEAD

Feet to sea level:	Not Reported	Note:	Not Reported
Level reading date:	1994-09-13	Feet below surface:	-7.16
Feet to sea level:	Not Reported	Note:	Not Reported
Level reading date:	1994-08-17	Feet below surface:	-6.55
Feet to sea level:	Not Reported	Note:	Not Reported
Level reading date:	1994-08-11	Feet below surface:	-8.32
Feet to sea level:	Not Reported	Note:	Not Reported
Level reading date:	1994-07-12	Feet below surface:	-7.19
Feet to sea level:	Not Reported	Note:	Not Reported
Level reading date:	1994-06-14	Feet below surface:	-6.22
Feet to sea level:	Not Reported	Note:	Not Reported
Level reading date:	1994-06-13	Feet below surface:	-5.80
Feet to sea level:	Not Reported	Note:	Not Reported
Level reading date:	1994-05-11	Feet below surface:	-6.92
Feet to sea level:	Not Reported	Note:	Not Reported
Level reading date:	1994-04-13	Feet below surface:	-6.90
Feet to sea level:	Not Reported	Note:	Not Reported
Level reading date:	1994-04-06	Feet below surface:	-5.51
Feet to sea level:	Not Reported	Note:	Not Reported
Level reading date:	1994-03-11	Feet below surface:	-5.38
Feet to sea level:	Not Reported	Note:	Not Reported
Level reading date:	1994-02-15	Feet below surface:	-5.80
Feet to sea level:	Not Reported	Note:	Not Reported
Level reading date:	1994-01-27	Feet below surface:	-4.37
Feet to sea level:	Not Reported	Note:	Not Reported
Level reading date:	1994-01-12	Feet below surface:	-6.22
Feet to sea level:	Not Reported	Note:	Not Reported
Level reading date:	1993-12-15	Feet below surface:	-4.77
Feet to sea level:	Not Reported	Note:	Not Reported
Level reading date:	1993-12-14	Feet below surface:	-5.10
Feet to sea level:	Not Reported	Note:	Not Reported
Level reading date:	1993-11-12	Feet below surface:	-5.68
Feet to sea level:	Not Reported	Note:	Not Reported
Level reading date:	1993-10-21	Feet below surface:	-4.08
Feet to sea level:	Not Reported	Note:	Not Reported
Level reading date:	1993-10-12	Feet below surface:	-4.65
Feet to sea level:	Not Reported	Note:	Not Reported
Level reading date:	1993-09-09	Feet below surface:	-0.64
Feet to sea level:	Not Reported	Note:	Not Reported
Level reading date:	1993-08-17	Feet below surface:	-0.09
Feet to sea level:	Not Reported	Note:	Not Reported

Docusign Envelope ID: 3773F87A-0B89-4932-BA2C-CA8383B3EEAD

Level reading date:	1993-08-12	Feet below surface:	-0.66
Feet to sea level:	Not Reported	Note:	Not Reported

Level reading date:	1993-07-13	Feet below surface:	-2.50
Feet to sea level:	Not Reported	Note:	Not Reported

Level reading date:	1993-06-11	Feet below surface:	-1.20
Feet to sea level:	Not Reported	Note:	Not Reported

Level reading date:	1993-06-09	Feet below surface:	-1.60
Feet to sea level:	Not Reported	Note:	Not Reported

Level reading date:	1993-05-10	Feet below surface:	-5.12
Feet to sea level:	Not Reported	Note:	Not Reported

Level reading date:	1993-04-29	Feet below surface:	-3.70
Feet to sea level:	Not Reported	Note:	Not Reported

Level reading date:	1993-04-14	Feet below surface:	-4.70
Feet to sea level:	Not Reported	Note:	Not Reported

Level reading date:	1993-03-11	Feet below surface:	-4.62
Feet to sea level:	Not Reported	Note:	Not Reported

Level reading date:	1993-02-26	Feet below surface:	Not Reported
Feet to sea level:	Not Reported		
Note:	The site was flowing, but the head could not be measured without additional equipment.		

Level reading date:	1993-02-11	Feet below surface:	Not Reported
Feet to sea level:	Not Reported		
Note:	The site was flowing, but the head could not be measured without additional equipment.		

Level reading date:	1993-01-13	Feet below surface:	Not Reported
Feet to sea level:	Not Reported		
Note:	The site was flowing, but the head could not be measured without additional equipment.		

Level reading date:	1992-12-10	Feet below surface:	Not Reported
Feet to sea level:	Not Reported		
Note:	The site was flowing, but the head could not be measured without additional equipment.		

Level reading date:	1992-12-09	Feet below surface:	Not Reported
Feet to sea level:	Not Reported		
Note:	The site was flowing, but the head could not be measured without additional equipment.		

Level reading date:	1992-11-11	Feet below surface:	Not Reported
Feet to sea level:	Not Reported		
Note:	The site was flowing, but the head could not be measured without additional equipment.		

Level reading date:	1992-10-29	Feet below surface:	Not Reported
Feet to sea level:	Not Reported		
Note:	The site was flowing, but the head could not be measured without additional equipment.		

Level reading date:	1992-10-12	Feet below surface:	0.57
Feet to sea level:	Not Reported	Note:	The site was flowing recently.

Level reading date:	1992-09-10	Feet below surface:	Not Reported
Feet to sea level:	Not Reported		
Note:	The site was flowing, but the head could not be measured without additional equipment.		

Level reading date:	1992-08-19	Feet below surface:	Not Reported
Feet to sea level:	Not Reported		
Note:	The site was flowing, but the head could not be measured without additional equipment.		

Docusign Envelope ID: 3773F87A-0B89-4932-BA2C-CA8383B3EEAD

Level reading date:	1992-08-11	Feet below surface:	0.75
Feet to sea level:	Not Reported		
Note:	A nearby site that taps the same aquifer was flowing.		
Level reading date:	1992-07-14	Feet below surface:	0.67
Feet to sea level:	Not Reported		
Note:	A nearby site that taps the same aquifer was flowing.		
Level reading date:	1992-06-12	Feet below surface:	0.77
Feet to sea level:	Not Reported		
Note:	A nearby site that taps the same aquifer was flowing.		
Level reading date:	1992-06-02	Feet below surface:	0.46
Feet to sea level:	Not Reported	Note:	Not Reported
Level reading date:	1992-05-13	Feet below surface:	0.44
Feet to sea level:	Not Reported		
Note:	A nearby site that taps the same aquifer was flowing.		
Level reading date:	1992-04-16	Feet below surface:	1.14
Feet to sea level:	Not Reported	Note:	Not Reported
Level reading date:	1992-04-01	Feet below surface:	0.96
Feet to sea level:	Not Reported	Note:	Not Reported
Level reading date:	1992-03-12	Feet below surface:	6.87
Feet to sea level:	Not Reported	Note:	Not Reported
Level reading date:	1992-02-19	Feet below surface:	1.72
Feet to sea level:	Not Reported		
Note:	A nearby site that taps the same aquifer was being pumped.		
Level reading date:	1992-02-04	Feet below surface:	1.64
Feet to sea level:	Not Reported	Note:	Not Reported
Level reading date:	1992-01-13	Feet below surface:	2.74
Feet to sea level:	Not Reported	Note:	Not Reported
Level reading date:	1991-12-17	Feet below surface:	4.27
Feet to sea level:	Not Reported	Note:	Not Reported
Level reading date:	1991-12-12	Feet below surface:	4.74
Feet to sea level:	Not Reported	Note:	Not Reported
Level reading date:	1991-11-12	Feet below surface:	3.76
Feet to sea level:	Not Reported	Note:	Not Reported
Level reading date:	1991-10-17	Feet below surface:	4.20
Feet to sea level:	Not Reported	Note:	Not Reported
Level reading date:	1991-10-10	Feet below surface:	4.43
Feet to sea level:	Not Reported	Note:	Not Reported
Level reading date:	1991-09-17	Feet below surface:	4.65
Feet to sea level:	Not Reported	Note:	Not Reported
Level reading date:	1991-08-06	Feet below surface:	5.65
Feet to sea level:	Not Reported	Note:	Not Reported
Level reading date:	1991-08-05	Feet below surface:	5.78
Feet to sea level:	Not Reported		
Note:	A nearby site that taps the same aquifer was being pumped.		

Docusign Envelope ID: 3773F87A-0B89-4932-BA2C-CA8383B3EEAD

Level reading date:	1991-07-11	Feet below surface:	6.41
Feet to sea level:	Not Reported	Note:	Not Reported
Level reading date:	1991-06-12	Feet below surface:	6.08
Feet to sea level:	Not Reported	Note:	Not Reported
Level reading date:	1991-06-11	Feet below surface:	6.08
Feet to sea level:	Not Reported	Note:	Not Reported
Level reading date:	1991-05-08	Feet below surface:	7.74
Feet to sea level:	Not Reported		
Note:	A nearby site that taps the same aquifer was being pumped.		
Level reading date:	1991-04-10	Feet below surface:	7.68
Feet to sea level:	Not Reported	Note:	Not Reported
Level reading date:	1991-03-11	Feet below surface:	10.87
Feet to sea level:	Not Reported	Note:	Not Reported
Level reading date:	1991-02-12	Feet below surface:	14.12
Feet to sea level:	Not Reported	Note:	Not Reported
Level reading date:	1991-01-31	Feet below surface:	14.37
Feet to sea level:	Not Reported	Note:	Not Reported
Level reading date:	1991-01-10	Feet below surface:	17.51
Feet to sea level:	Not Reported		
Note:	A nearby site that taps the same aquifer was being pumped.		
Level reading date:	1990-12-14	Feet below surface:	26.14
Feet to sea level:	Not Reported		
Note:	A nearby site that taps the same aquifer was being pumped.		
Level reading date:	1990-12-04	Feet below surface:	28.58
Feet to sea level:	Not Reported	Note:	Not Reported
Level reading date:	1990-11-12	Feet below surface:	38.41
Feet to sea level:	Not Reported		
Note:	A nearby site that taps the same aquifer was being pumped.		
Level reading date:	1990-10-17	Feet below surface:	37.87
Feet to sea level:	Not Reported	Note:	Not Reported
Level reading date:	1990-10-11	Feet below surface:	38.07
Feet to sea level:	Not Reported		
Note:	A nearby site that taps the same aquifer was being pumped.		
Level reading date:	1990-09-12	Feet below surface:	37.45
Feet to sea level:	Not Reported	Note:	Not Reported
Level reading date:	1990-08-08	Feet below surface:	32.52
Feet to sea level:	Not Reported		
Note:	A nearby site that taps the same aquifer was being pumped.		
Level reading date:	1990-08-07	Feet below surface:	34.47
Feet to sea level:	Not Reported	Note:	Not Reported
Level reading date:	1990-07-10	Feet below surface:	36.62
Feet to sea level:	Not Reported		
Note:	A nearby site that taps the same aquifer was being pumped.		
Level reading date:	1990-06-09	Feet below surface:	37.78

Docusign Envelope ID: 3773F87A-0B89-4932-BA2C-CA8383B3EEAD

Feet to sea level:	Not Reported	Note:	The site had been pumped recently.
Level reading date:	1990-06-07	Feet below surface:	35.08
Feet to sea level:	Not Reported		
Note:	A nearby site that taps the same aquifer was being pumped.		
Level reading date:	1990-06-04	Feet below surface:	35.05
Feet to sea level:	Not Reported	Note:	Not Reported
Level reading date:	1990-05-09	Feet below surface:	34.90
Feet to sea level:	Not Reported		
Note:	A nearby site that taps the same aquifer was being pumped.		
Level reading date:	1990-04-10	Feet below surface:	30.66
Feet to sea level:	Not Reported		
Note:	A nearby site that taps the same aquifer was being pumped.		
Level reading date:	1990-04-02	Feet below surface:	31.98
Feet to sea level:	Not Reported	Note:	Not Reported
Level reading date:	1990-03-09	Feet below surface:	30.96
Feet to sea level:	Not Reported		
Note:	A nearby site that taps the same aquifer was being pumped.		
Level reading date:	1990-02-09	Feet below surface:	27.54
Feet to sea level:	Not Reported		
Note:	A nearby site that taps the same aquifer was being pumped.		
Level reading date:	1990-02-05	Feet below surface:	27.60
Feet to sea level:	Not Reported	Note:	Not Reported
Level reading date:	1990-01-09	Feet below surface:	32.14
Feet to sea level:	Not Reported		
Note:	A nearby site that taps the same aquifer was being pumped.		
Level reading date:	1989-12-07	Feet below surface:	30.58
Feet to sea level:	Not Reported		
Note:	A nearby site that taps the same aquifer was being pumped.		
Level reading date:	1989-12-04	Feet below surface:	30.34
Feet to sea level:	Not Reported	Note:	Not Reported
Level reading date:	1989-11-06	Feet below surface:	28.85
Feet to sea level:	Not Reported	Note:	Not Reported
Level reading date:	1989-08-21	Feet below surface:	25.61
Feet to sea level:	Not Reported	Note:	Not Reported
Level reading date:	1989-08-16	Feet below surface:	25.08
Feet to sea level:	Not Reported	Note:	Not Reported
Level reading date:	1989-06-05	Feet below surface:	2.54
Feet to sea level:	Not Reported	Note:	Not Reported
Level reading date:	1989-03-28	Feet below surface:	Not Reported
Feet to sea level:	Not Reported		
Note:	The site was flowing, but the head could not be measured without additional equipment.		
Level reading date:	1989-03-08	Feet below surface:	Not Reported
Feet to sea level:	Not Reported		
Note:	The site was flowing, but the head could not be measured without additional equipment.		

Docusign Envelope ID: 3773F87A-0B89-4932-BA2C-CA8383B3EEAD

Level reading date:	1989-02-02	Feet below surface:	-2.04
Feet to sea level:	Not Reported	Note:	Not Reported

Level reading date:	1989-01-30	Feet below surface:	Not Reported
Feet to sea level:	Not Reported		
Note:	The site was flowing, but the head could not be measured without additional equipment.		

Level reading date:	1988-12-15	Feet below surface:	Not Reported
Feet to sea level:	Not Reported		
Note:	The site was flowing, but the head could not be measured without additional equipment.		

Level reading date:	1988-10-26	Feet below surface:	Not Reported
Feet to sea level:	Not Reported		
Note:	The site was flowing, but the head could not be measured without additional equipment.		

Level reading date:	1988-09-20	Feet below surface:	Not Reported
Feet to sea level:	Not Reported		
Note:	The site was flowing, but the head could not be measured without additional equipment.		

Level reading date:	1988-09-14	Feet below surface:	Not Reported
Feet to sea level:	Not Reported		
Note:	The site was flowing, but the head could not be measured without additional equipment.		

Level reading date:	1988-08-17	Feet below surface:	Not Reported
Feet to sea level:	Not Reported		
Note:	The site was flowing, but the head could not be measured without additional equipment.		

Level reading date:	1988-08-02	Feet below surface:	0.40
Feet to sea level:	Not Reported	Note:	Not Reported

Level reading date:	1988-07-19	Feet below surface:	0.96
Feet to sea level:	Not Reported	Note:	Not Reported

Level reading date:	1988-07-05	Feet below surface:	1.25
Feet to sea level:	Not Reported	Note:	Not Reported

Level reading date:	1988-06-08	Feet below surface:	2.50
Feet to sea level:	Not Reported	Note:	Not Reported

Level reading date:	1988-05-16	Feet below surface:	5.54
Feet to sea level:	Not Reported	Note:	Not Reported

Level reading date:	1988-04-29	Feet below surface:	9.81
Feet to sea level:	Not Reported	Note:	Not Reported

Level reading date:	1988-04-13	Feet below surface:	16.23
Feet to sea level:	Not Reported	Note:	Not Reported

Level reading date:	1988-03-29	Feet below surface:	18.73
Feet to sea level:	Not Reported	Note:	Not Reported

Level reading date:	1988-03-09	Feet below surface:	14.69
Feet to sea level:	Not Reported	Note:	Not Reported

Level reading date:	1988-02-08	Feet below surface:	1.62
Feet to sea level:	Not Reported	Note:	Not Reported

Level reading date:	1988-02-01	Feet below surface:	1.12
Feet to sea level:	Not Reported	Note:	Not Reported

Level reading date:	1988-01-15	Feet below surface:	2.60
Feet to sea level:	Not Reported	Note:	Not Reported

Docusign Envelope ID: 3773F87A-0B89-4932-BA2C-CA8383B3EEAD

Level reading date:	1987-12-15	Feet below surface:	3.86
Feet to sea level:	Not Reported	Note:	Not Reported
Level reading date:	1987-12-02	Feet below surface:	5.41
Feet to sea level:	Not Reported	Note:	Not Reported
Level reading date:	1987-11-19	Feet below surface:	8.03
Feet to sea level:	Not Reported	Note:	Not Reported
Level reading date:	1987-11-03	Feet below surface:	12.27
Feet to sea level:	Not Reported	Note:	Not Reported
Level reading date:	1987-09-21	Feet below surface:	19.20
Feet to sea level:	Not Reported	Note:	Not Reported
Level reading date:	1987-09-14	Feet below surface:	16.55
Feet to sea level:	Not Reported	Note:	Not Reported
Level reading date:	1987-09-01	Feet below surface:	13.31
Feet to sea level:	Not Reported	Note:	Not Reported
Level reading date:	1987-08-25	Feet below surface:	10.29
Feet to sea level:	Not Reported	Note:	Not Reported
Level reading date:	1987-07-23	Feet below surface:	4.27
Feet to sea level:	Not Reported	Note:	Not Reported
Level reading date:	1987-07-06	Feet below surface:	1.42
Feet to sea level:	Not Reported	Note:	Not Reported
Level reading date:	1987-06-30	Feet below surface:	1.69
Feet to sea level:	Not Reported	Note:	Not Reported
Level reading date:	1987-06-15	Feet below surface:	1.8
Feet to sea level:	Not Reported	Note:	Not Reported
Level reading date:	1987-06-02	Feet below surface:	2.33
Feet to sea level:	Not Reported	Note:	Not Reported
Level reading date:	1987-05-19	Feet below surface:	2.73
Feet to sea level:	Not Reported	Note:	Not Reported
Level reading date:	1987-05-12	Feet below surface:	2.78
Feet to sea level:	Not Reported	Note:	Not Reported
Level reading date:	1987-04-28	Feet below surface:	3.31
Feet to sea level:	Not Reported	Note:	Not Reported
Level reading date:	1987-04-13	Feet below surface:	3.98
Feet to sea level:	Not Reported	Note:	Not Reported
Level reading date:	1987-03-18	Feet below surface:	5.06
Feet to sea level:	Not Reported	Note:	Not Reported
Level reading date:	1987-03-12	Feet below surface:	4.98
Feet to sea level:	Not Reported	Note:	Not Reported
Level reading date:	1987-03-04	Feet below surface:	6.08
Feet to sea level:	Not Reported	Note:	Not Reported
Level reading date:	1987-02-17	Feet below surface:	7.33
Feet to sea level:	Not Reported	Note:	Not Reported

Docusign Envelope ID: 3773F87A-0B89-4932-BA2C-CA8383B3EEAD

Level reading date:	1987-02-02	Feet below surface:	8.67
Feet to sea level:	Not Reported	Note:	Not Reported
Level reading date:	1987-01-20	Feet below surface:	10.62
Feet to sea level:	Not Reported	Note:	Not Reported
Level reading date:	1986-12-22	Feet below surface:	15.06
Feet to sea level:	Not Reported	Note:	Not Reported
Level reading date:	1986-12-08	Feet below surface:	18.09
Feet to sea level:	Not Reported	Note:	Not Reported
Level reading date:	1986-11-26	Feet below surface:	23.69
Feet to sea level:	Not Reported	Note:	Not Reported
Level reading date:	1986-11-11	Feet below surface:	29.01
Feet to sea level:	Not Reported	Note:	Not Reported
Level reading date:	1986-10-27	Feet below surface:	29.90
Feet to sea level:	Not Reported	Note:	Not Reported
Level reading date:	1986-10-16	Feet below surface:	30.07
Feet to sea level:	Not Reported	Note:	Not Reported
Level reading date:	1986-10-14	Feet below surface:	30.18
Feet to sea level:	Not Reported	Note:	Not Reported
Level reading date:	1986-10-06	Feet below surface:	31.07
Feet to sea level:	Not Reported	Note:	Not Reported
Level reading date:	1986-09-29	Feet below surface:	32.60
Feet to sea level:	Not Reported	Note:	Not Reported
Level reading date:	1986-09-22	Feet below surface:	36.67
Feet to sea level:	Not Reported	Note:	Not Reported
Level reading date:	1986-09-15	Feet below surface:	37.30
Feet to sea level:	Not Reported	Note:	Not Reported
Level reading date:	1986-09-10	Feet below surface:	33.16
Feet to sea level:	Not Reported	Note:	Not Reported
Level reading date:	1986-09-08	Feet below surface:	33.03
Feet to sea level:	Not Reported	Note:	Not Reported
Level reading date:	1986-09-02	Feet below surface:	33.09
Feet to sea level:	Not Reported	Note:	Not Reported
Level reading date:	1986-08-28	Feet below surface:	33.05
Feet to sea level:	Not Reported	Note:	Not Reported
Level reading date:	1986-08-18	Feet below surface:	32.97
Feet to sea level:	Not Reported	Note:	Not Reported
Level reading date:	1986-08-11	Feet below surface:	33.46
Feet to sea level:	Not Reported	Note:	Not Reported
Level reading date:	1986-08-04	Feet below surface:	33.16
Feet to sea level:	Not Reported	Note:	Not Reported
Level reading date:	1986-07-30	Feet below surface:	32.03
Feet to sea level:	Not Reported	Note:	Not Reported

Docusign Envelope ID: 3773F87A-0B89-4932-BA2C-CA8383B3EEAD

Level reading date:	1986-07-28	Feet below surface:	32.00
Feet to sea level:	Not Reported	Note:	Not Reported
Level reading date:	1986-07-21	Feet below surface:	31.27
Feet to sea level:	Not Reported	Note:	Not Reported
Level reading date:	1986-07-14	Feet below surface:	30.74
Feet to sea level:	Not Reported	Note:	Not Reported
Level reading date:	1986-07-07	Feet below surface:	30.08
Feet to sea level:	Not Reported	Note:	Not Reported
Level reading date:	1986-06-30	Feet below surface:	29.00
Feet to sea level:	Not Reported	Note:	Not Reported
Level reading date:	1986-06-24	Feet below surface:	26.68
Feet to sea level:	Not Reported	Note:	Not Reported
Level reading date:	1986-06-23	Feet below surface:	26.01
Feet to sea level:	Not Reported	Note:	Not Reported
Level reading date:	1986-06-16	Feet below surface:	23.55
Feet to sea level:	Not Reported	Note:	Not Reported
Level reading date:	1986-06-09	Feet below surface:	19.54
Feet to sea level:	Not Reported	Note:	Not Reported
Level reading date:	1986-06-04	Feet below surface:	15.57
Feet to sea level:	Not Reported	Note:	Not Reported
Level reading date:	1986-05-30	Feet below surface:	13.38
Feet to sea level:	Not Reported	Note:	Not Reported
Level reading date:	1986-05-19	Feet below surface:	12.82
Feet to sea level:	Not Reported	Note:	Not Reported
Level reading date:	1986-05-12	Feet below surface:	12.30
Feet to sea level:	Not Reported	Note:	Not Reported

BD716
ENE
1/2 - 1 Mile
Lower

FED USGS **USGS40000143730**

Organization ID:	USGS-CA		
Organization Name:	USGS California Water Science Center		
Monitor Location:	004N027W23E006S	Type:	Well
Description:	Not Reported	HUC:	18060013
Drainage Area:	Not Reported	Drainage Area Units:	Not Reported
Contrib Drainage Area:	Not Reported	Contrib Drainage Area Unts:	Not Reported
Aquifer:	California Coastal Basin aquifers		
Formation Type:	Not Reported	Aquifer Type:	Confined single aquifer
Construction Date:	19860509	Well Depth:	495
Well Depth Units:	ft	Well Hole Depth:	760
Well Hole Depth Units:	ft		

Ground water levels,Number of Measurements:	256	Level reading date:	2004-12-14
Feet below surface:	-0.54	Feet to sea level:	Not Reported
Note:	Not Reported		

Docusign Envelope ID: 3773F87A-0B89-4932-BA2C-CA8383B3EEAD

Level reading date:	2004-11-03	Feet below surface:	-0.53
Feet to sea level:	Not Reported	Note:	Not Reported
Level reading date:	2004-09-13	Feet below surface:	0.39
Feet to sea level:	Not Reported	Note:	Not Reported
Level reading date:	2004-08-12	Feet below surface:	Not Reported
Feet to sea level:	Not Reported		
Note:	The site was flowing, but the head could not be measured without additional equipment.		
Level reading date:	2004-06-07	Feet below surface:	0.0
Feet to sea level:	Not Reported	Note:	Not Reported
Level reading date:	2004-05-18	Feet below surface:	-0.56
Feet to sea level:	Not Reported	Note:	Not Reported
Level reading date:	2004-04-15	Feet below surface:	-0.56
Feet to sea level:	Not Reported	Note:	Not Reported
Level reading date:	2004-04-13	Feet below surface:	-0.52
Feet to sea level:	Not Reported	Note:	Not Reported
Level reading date:	2004-03-10	Feet below surface:	-0.53
Feet to sea level:	Not Reported	Note:	Not Reported
Level reading date:	2004-02-12	Feet below surface:	-0.06
Feet to sea level:	Not Reported	Note:	Not Reported
Level reading date:	2004-01-12	Feet below surface:	Not Reported
Feet to sea level:	Not Reported		
Note:	The site was flowing, but the head could not be measured without additional equipment.		
Level reading date:	2003-12-15	Feet below surface:	-0.99
Feet to sea level:	Not Reported	Note:	Not Reported
Level reading date:	2003-11-10	Feet below surface:	0.99
Feet to sea level:	Not Reported	Note:	Not Reported
Level reading date:	2003-09-18	Feet below surface:	Not Reported
Feet to sea level:	Not Reported		
Note:	The site was flowing, but the head could not be measured without additional equipment.		
Level reading date:	2003-08-13	Feet below surface:	-0.56
Feet to sea level:	Not Reported	Note:	Not Reported
Level reading date:	2003-05-06	Feet below surface:	Not Reported
Feet to sea level:	Not Reported		
Note:	The site was flowing, but the head could not be measured without additional equipment.		
Level reading date:	2003-04-09	Feet below surface:	Not Reported
Feet to sea level:	Not Reported		
Note:	The site was flowing, but the head could not be measured without additional equipment.		
Level reading date:	2003-03-05	Feet below surface:	Not Reported
Feet to sea level:	Not Reported		
Note:	The site was flowing, but the head could not be measured without additional equipment.		
Level reading date:	2003-01-09	Feet below surface:	Not Reported
Feet to sea level:	Not Reported		
Note:	The site was flowing, but the head could not be measured without additional equipment.		
Level reading date:	2002-12-16	Feet below surface:	Not Reported

Docusign Envelope ID: 3773F87A-0B89-4932-BA2C-CA8383B3EEAD

Feet to sea level: Not Reported
Note: The site was flowing, but the head could not be measured without additional equipment.

Level reading date: 2002-11-12 Feet below surface: Not Reported
Feet to sea level: Not Reported
Note: The site was flowing, but the head could not be measured without additional equipment.

Level reading date: 2002-10-14 Feet below surface: Not Reported
Feet to sea level: Not Reported
Note: The site was flowing, but the head could not be measured without additional equipment.

Level reading date: 2002-09-23 Feet below surface: Not Reported
Feet to sea level: Not Reported
Note: The site was flowing, but the head could not be measured without additional equipment.

Level reading date: 2002-08-20 Feet below surface: Not Reported
Feet to sea level: Not Reported
Note: The site was flowing, but the head could not be measured without additional equipment.

Level reading date: 2002-07-15 Feet below surface: Not Reported
Feet to sea level: Not Reported
Note: The site was flowing, but the head could not be measured without additional equipment.

Level reading date: 2002-05-13 Feet below surface: Not Reported
Feet to sea level: Not Reported
Note: The site was flowing, but the head could not be measured without additional equipment.

Level reading date: 2002-04-22 Feet below surface: Not Reported
Feet to sea level: Not Reported
Note: The site was flowing, but the head could not be measured without additional equipment.

Level reading date: 2002-03-14 Feet below surface: Not Reported
Feet to sea level: Not Reported
Note: The site was flowing, but the head could not be measured without additional equipment.

Level reading date: 2002-02-11 Feet below surface: Not Reported
Feet to sea level: Not Reported
Note: The site was flowing, but the head could not be measured without additional equipment.

Level reading date: 2002-01-14 Feet below surface: Not Reported
Feet to sea level: Not Reported
Note: The site was flowing, but the head could not be measured without additional equipment.

Level reading date: 2001-12-24 Feet below surface: Not Reported
Feet to sea level: Not Reported
Note: The site was flowing, but the head could not be measured without additional equipment.

Level reading date: 2001-11-27 Feet below surface: Not Reported
Feet to sea level: Not Reported
Note: The site was flowing, but the head could not be measured without additional equipment.

Level reading date: 2001-10-22 Feet below surface: Not Reported
Feet to sea level: Not Reported
Note: The site was flowing, but the head could not be measured without additional equipment.

Level reading date: 2001-09-17 Feet below surface: Not Reported
Feet to sea level: Not Reported
Note: The site was flowing, but the head could not be measured without additional equipment.

Level reading date: 2001-08-17 Feet below surface: Not Reported
Feet to sea level: Not Reported
Note: The site was flowing, but the head could not be measured without additional equipment.

Docusign Envelope ID: 3773F87A-0B89-4932-BA2C-CA8383B3EEAD

Level reading date:	2001-07-18	Feet below surface:	Not Reported
Feet to sea level:	Not Reported		
Note:	The site was flowing, but the head could not be measured without additional equipment.		
Level reading date:	2001-06-13	Feet below surface:	Not Reported
Feet to sea level:	Not Reported		
Note:	The site was flowing, but the head could not be measured without additional equipment.		
Level reading date:	2001-05-17	Feet below surface:	Not Reported
Feet to sea level:	Not Reported		
Note:	The site was flowing, but the head could not be measured without additional equipment.		
Level reading date:	2001-04-18	Feet below surface:	Not Reported
Feet to sea level:	Not Reported		
Note:	The site was flowing, but the head could not be measured without additional equipment.		
Level reading date:	2001-03-20	Feet below surface:	Not Reported
Feet to sea level:	Not Reported		
Note:	The site was flowing, but the head could not be measured without additional equipment.		
Level reading date:	2001-02-15	Feet below surface:	-0.99
Feet to sea level:	Not Reported	Note:	Not Reported
Level reading date:	2001-01-15	Feet below surface:	-0.99
Feet to sea level:	Not Reported	Note:	Not Reported
Level reading date:	2000-12-18	Feet below surface:	-0.99
Feet to sea level:	Not Reported	Note:	Not Reported
Level reading date:	2000-11-15	Feet below surface:	-0.99
Feet to sea level:	Not Reported	Note:	Not Reported
Level reading date:	2000-10-11	Feet below surface:	Not Reported
Feet to sea level:	Not Reported		
Note:	The site was flowing, but the head could not be measured without additional equipment.		
Level reading date:	2000-09-20	Feet below surface:	-0.99
Feet to sea level:	Not Reported	Note:	Not Reported
Level reading date:	2000-08-14	Feet below surface:	0.34
Feet to sea level:	Not Reported	Note:	Not Reported
Level reading date:	2000-07-12	Feet below surface:	-0.52
Feet to sea level:	Not Reported	Note:	Not Reported
Level reading date:	2000-06-14	Feet below surface:	-0.49
Feet to sea level:	Not Reported	Note:	Not Reported
Level reading date:	2000-05-22	Feet below surface:	0.14
Feet to sea level:	Not Reported	Note:	Not Reported
Level reading date:	2000-04-17	Feet below surface:	-0.06
Feet to sea level:	Not Reported	Note:	Not Reported
Level reading date:	2000-03-13	Feet below surface:	-0.97
Feet to sea level:	Not Reported	Note:	Not Reported
Level reading date:	2000-02-15	Feet below surface:	2.31
Feet to sea level:	Not Reported	Note:	Not Reported
Level reading date:	2000-01-12	Feet below surface:	-0.96
Feet to sea level:	Not Reported	Note:	Not Reported

Docusign Envelope ID: 3773F87A-0B89-4932-BA2C-CA8383B3EEAD

Level reading date:	1999-12-12	Feet below surface:	-0.99
Feet to sea level:	Not Reported	Note:	Not Reported
Level reading date:	1999-11-16	Feet below surface:	-0.93
Feet to sea level:	Not Reported		
Note:	A nearby site that taps the same aquifer was flowing.		
Level reading date:	1999-10-14	Feet below surface:	-0.99
Feet to sea level:	Not Reported		
Note:	A nearby site that taps the same aquifer was flowing.		
Level reading date:	1999-09-12	Feet below surface:	-0.99
Feet to sea level:	Not Reported		
Note:	A nearby site that taps the same aquifer was flowing.		
Level reading date:	1999-08-15	Feet below surface:	0.04
Feet to sea level:	Not Reported		
Note:	A nearby site that taps the same aquifer was flowing.		
Level reading date:	1999-07-24	Feet below surface:	0.14
Feet to sea level:	Not Reported	Note:	Not Reported
Level reading date:	1999-06-20	Feet below surface:	-0.48
Feet to sea level:	Not Reported		
Note:	A nearby site that taps the same aquifer was flowing.		
Level reading date:	1999-05-23	Feet below surface:	-0.54
Feet to sea level:	Not Reported		
Note:	A nearby site that taps the same aquifer was flowing.		
Level reading date:	1999-04-14	Feet below surface:	-0.52
Feet to sea level:	Not Reported	Note:	Not Reported
Level reading date:	1999-03-31	Feet below surface:	-0.56
Feet to sea level:	Not Reported		
Note:	A nearby site that taps the same aquifer was flowing.		
Level reading date:	1999-02-24	Feet below surface:	-0.48
Feet to sea level:	Not Reported		
Note:	A nearby site that taps the same aquifer was flowing.		
Level reading date:	1999-01-21	Feet below surface:	-0.51
Feet to sea level:	Not Reported	Note:	Not Reported
Level reading date:	1998-12-17	Feet below surface:	-0.49
Feet to sea level:	Not Reported	Note:	Not Reported
Level reading date:	1998-11-30	Feet below surface:	-0.46
Feet to sea level:	Not Reported	Note:	Not Reported
Level reading date:	1998-10-28	Feet below surface:	-0.41
Feet to sea level:	Not Reported	Note:	Not Reported
Level reading date:	1998-09-15	Feet below surface:	-0.46
Feet to sea level:	Not Reported	Note:	Not Reported
Level reading date:	1998-08-11	Feet below surface:	-0.45
Feet to sea level:	Not Reported	Note:	Not Reported
Level reading date:	1998-07-14	Feet below surface:	-0.46
Feet to sea level:	Not Reported	Note:	Not Reported

Docusign Envelope ID: 3773F87A-0B89-4932-BA2C-CA8383B3EEAD

Level reading date:	1998-06-15	Feet below surface:	-0.50
Feet to sea level:	Not Reported	Note:	Not Reported
Level reading date:	1998-05-13	Feet below surface:	-0.53
Feet to sea level:	Not Reported	Note:	Not Reported
Level reading date:	1998-04-13	Feet below surface:	-0.53
Feet to sea level:	Not Reported	Note:	Not Reported
Level reading date:	1998-03-17	Feet below surface:	-0.48
Feet to sea level:	Not Reported	Note:	Not Reported
Level reading date:	1998-02-18	Feet below surface:	-0.99
Feet to sea level:	Not Reported	Note:	Not Reported
Level reading date:	1998-01-13	Feet below surface:	-0.51
Feet to sea level:	Not Reported	Note:	Not Reported
Level reading date:	1997-12-23	Feet below surface:	-0.99
Feet to sea level:	Not Reported	Note:	Not Reported
Level reading date:	1997-11-17	Feet below surface:	-0.99
Feet to sea level:	Not Reported	Note:	Not Reported
Level reading date:	1997-09-16	Feet below surface:	-0.99
Feet to sea level:	Not Reported	Note:	Not Reported
Level reading date:	1997-08-11	Feet below surface:	-0.99
Feet to sea level:	Not Reported	Note:	Not Reported
Level reading date:	1997-07-11	Feet below surface:	-0.99
Feet to sea level:	Not Reported	Note:	Not Reported
Level reading date:	1997-06-10	Feet below surface:	-0.99
Feet to sea level:	Not Reported	Note:	Not Reported
Level reading date:	1997-05-19	Feet below surface:	-0.99
Feet to sea level:	Not Reported	Note:	Not Reported
Level reading date:	1997-04-11	Feet below surface:	-0.99
Feet to sea level:	Not Reported	Note:	Not Reported
Level reading date:	1997-03-12	Feet below surface:	-0.99
Feet to sea level:	Not Reported	Note:	Not Reported
Level reading date:	1997-01-17	Feet below surface:	-0.99
Feet to sea level:	Not Reported	Note:	Not Reported
Level reading date:	1996-12-19	Feet below surface:	-0.99
Feet to sea level:	Not Reported	Note:	Not Reported
Level reading date:	1996-11-06	Feet below surface:	-0.99
Feet to sea level:	Not Reported	Note:	Not Reported
Level reading date:	1996-10-15	Feet below surface:	-0.99
Feet to sea level:	Not Reported	Note:	Not Reported
Level reading date:	1996-09-10	Feet below surface:	-0.99
Feet to sea level:	Not Reported	Note:	Not Reported
Level reading date:	1996-08-13	Feet below surface:	-0.99
Feet to sea level:	Not Reported	Note:	Not Reported

Docusign Envelope ID: 3773F87A-0B89-4932-BA2C-CA8383B3EEAD

Level reading date:	1996-07-23	Feet below surface:	-0.99
Feet to sea level:	Not Reported	Note:	Not Reported
Level reading date:	1996-06-14	Feet below surface:	-0.99
Feet to sea level:	Not Reported	Note:	Not Reported
Level reading date:	1996-05-09	Feet below surface:	-0.99
Feet to sea level:	Not Reported	Note:	Not Reported
Level reading date:	1996-04-11	Feet below surface:	-0.99
Feet to sea level:	Not Reported	Note:	Not Reported
Level reading date:	1996-03-21	Feet below surface:	-0.99
Feet to sea level:	Not Reported	Note:	Not Reported
Level reading date:	1996-02-14	Feet below surface:	-0.99
Feet to sea level:	Not Reported	Note:	Not Reported
Level reading date:	1996-01-18	Feet below surface:	-0.99
Feet to sea level:	Not Reported	Note:	Not Reported
Level reading date:	1995-12-11	Feet below surface:	-0.99
Feet to sea level:	Not Reported	Note:	Not Reported
Level reading date:	1995-11-09	Feet below surface:	-0.99
Feet to sea level:	Not Reported	Note:	Not Reported
Level reading date:	1995-10-13	Feet below surface:	-0.99
Feet to sea level:	Not Reported	Note:	Not Reported
Level reading date:	1995-09-14	Feet below surface:	-0.99
Feet to sea level:	Not Reported	Note:	Not Reported
Level reading date:	1995-08-09	Feet below surface:	-0.99
Feet to sea level:	Not Reported	Note:	Not Reported
Level reading date:	1995-07-12	Feet below surface:	-0.99
Feet to sea level:	Not Reported	Note:	Not Reported
Level reading date:	1995-06-22	Feet below surface:	-0.99
Feet to sea level:	Not Reported	Note:	Not Reported
Level reading date:	1995-05-10	Feet below surface:	-0.99
Feet to sea level:	Not Reported	Note:	Not Reported
Level reading date:	1995-04-12	Feet below surface:	-0.99
Feet to sea level:	Not Reported	Note:	Not Reported
Level reading date:	1995-03-15	Feet below surface:	-0.99
Feet to sea level:	Not Reported	Note:	Not Reported
Level reading date:	1995-02-09	Feet below surface:	-0.99
Feet to sea level:	Not Reported	Note:	Not Reported
Level reading date:	1994-12-12	Feet below surface:	-0.99
Feet to sea level:	Not Reported	Note:	Not Reported
Level reading date:	1994-11-11	Feet below surface:	-0.99
Feet to sea level:	Not Reported	Note:	Not Reported
Level reading date:	1994-10-13	Feet below surface:	-0.99
Feet to sea level:	Not Reported	Note:	Not Reported

Docusign Envelope ID: 3773F87A-0B89-4932-BA2C-CA8383B3EEAD

Level reading date:	1994-09-13	Feet below surface:	-0.99
Feet to sea level:	Not Reported	Note:	Not Reported
Level reading date:	1994-08-11	Feet below surface:	-0.99
Feet to sea level:	Not Reported	Note:	Not Reported
Level reading date:	1994-07-12	Feet below surface:	-0.99
Feet to sea level:	Not Reported	Note:	Not Reported
Level reading date:	1994-06-14	Feet below surface:	-0.99
Feet to sea level:	Not Reported	Note:	Not Reported
Level reading date:	1994-05-11	Feet below surface:	-0.99
Feet to sea level:	Not Reported	Note:	Not Reported
Level reading date:	1994-04-13	Feet below surface:	-0.99
Feet to sea level:	Not Reported	Note:	Not Reported
Level reading date:	1994-03-11	Feet below surface:	-0.99
Feet to sea level:	Not Reported	Note:	Not Reported
Level reading date:	1994-02-15	Feet below surface:	-0.99
Feet to sea level:	Not Reported	Note:	Not Reported
Level reading date:	1994-01-12	Feet below surface:	-0.99
Feet to sea level:	Not Reported	Note:	Not Reported
Level reading date:	1993-12-14	Feet below surface:	-0.99
Feet to sea level:	Not Reported	Note:	Not Reported
Level reading date:	1993-11-12	Feet below surface:	-0.99
Feet to sea level:	Not Reported	Note:	Not Reported
Level reading date:	1993-10-12	Feet below surface:	-0.99
Feet to sea level:	Not Reported	Note:	Not Reported
Level reading date:	1993-09-09	Feet below surface:	2.65
Feet to sea level:	Not Reported		
Note:	A nearby site that taps the same aquifer was flowing.		
Level reading date:	1993-08-12	Feet below surface:	1.52
Feet to sea level:	Not Reported	Note:	Not Reported
Level reading date:	1993-07-13	Feet below surface:	-0.20
Feet to sea level:	Not Reported	Note:	Not Reported
Level reading date:	1993-06-10	Feet below surface:	0.22
Feet to sea level:	Not Reported	Note:	Not Reported
Level reading date:	1993-04-29	Feet below surface:	0.00
Feet to sea level:	Not Reported		
Note:	A nearby site that taps the same aquifer was flowing.		
Level reading date:	1993-04-14	Feet below surface:	-10.99
Feet to sea level:	Not Reported	Note:	Not Reported
Level reading date:	1993-03-11	Feet below surface:	-0.99
Feet to sea level:	Not Reported	Note:	Not Reported
Level reading date:	1993-02-26	Feet below surface:	0.00
Feet to sea level:	Not Reported	Note:	Not Reported

Docusign Envelope ID: 3773F87A-0B89-4932-BA2C-CA8383B3EEAD

Level reading date:	1993-02-11	Feet below surface:	0.00
Feet to sea level:	Not Reported	Note:	Not Reported
Level reading date:	1993-01-13	Feet below surface:	Not Reported
Feet to sea level:	Not Reported		
Note:	The site was flowing, but the head could not be measured without additional equipment.		
Level reading date:	1992-12-10	Feet below surface:	0.11
Feet to sea level:	Not Reported	Note:	Not Reported
Level reading date:	1992-12-09	Feet below surface:	Not Reported
Feet to sea level:	Not Reported		
Note:	The site was flowing, but the head could not be measured without additional equipment.		
Level reading date:	1992-11-11	Feet below surface:	11.63
Feet to sea level:	Not Reported	Note:	Not Reported
Level reading date:	1992-10-29	Feet below surface:	0.09
Feet to sea level:	Not Reported	Note:	Not Reported
Level reading date:	1992-10-12	Feet below surface:	3.06
Feet to sea level:	Not Reported	Note:	Not Reported
Level reading date:	1992-09-10	Feet below surface:	0.70
Feet to sea level:	Not Reported		
Note:	A nearby site that taps the same aquifer was flowing.		
Level reading date:	1992-08-19	Feet below surface:	0.69
Feet to sea level:	Not Reported	Note:	Not Reported
Level reading date:	1992-08-11	Feet below surface:	4.02
Feet to sea level:	Not Reported		
Note:	A nearby site that taps the same aquifer was flowing.		
Level reading date:	1992-07-14	Feet below surface:	0.68
Feet to sea level:	Not Reported		
Note:	A nearby site that taps the same aquifer was flowing.		
Level reading date:	1992-06-12	Feet below surface:	0.69
Feet to sea level:	Not Reported		
Note:	A nearby site that taps the same aquifer was flowing.		
Level reading date:	1992-06-02	Feet below surface:	2.64
Feet to sea level:	Not Reported	Note:	Not Reported
Level reading date:	1992-05-13	Feet below surface:	0.68
Feet to sea level:	Not Reported		
Note:	A nearby site that taps the same aquifer was flowing.		
Level reading date:	1992-04-16	Feet below surface:	0.65
Feet to sea level:	Not Reported	Note:	Not Reported
Level reading date:	1992-04-01	Feet below surface:	0.66
Feet to sea level:	Not Reported	Note:	Not Reported
Level reading date:	1992-03-12	Feet below surface:	0.69
Feet to sea level:	Not Reported	Note:	Not Reported
Level reading date:	1992-02-19	Feet below surface:	0.65
Feet to sea level:	Not Reported		
Note:	A nearby site that taps the same aquifer was being pumped.		

Docusign Envelope ID: 3773F87A-0B89-4932-BA2C-CA8383B3EEAD

Level reading date:	1992-02-04	Feet below surface:	0.88
Feet to sea level:	Not Reported	Note:	Not Reported
Level reading date:	1992-01-13	Feet below surface:	1.65
Feet to sea level:	Not Reported		
Note:	A nearby site that taps the same aquifer was being pumped.		
Level reading date:	1991-12-17	Feet below surface:	1.52
Feet to sea level:	Not Reported	Note:	Not Reported
Level reading date:	1991-12-12	Feet below surface:	1.95
Feet to sea level:	Not Reported	Note:	Not Reported
Level reading date:	1991-11-12	Feet below surface:	1.92
Feet to sea level:	Not Reported		
Note:	A nearby site that taps the same aquifer was being pumped.		
Level reading date:	1991-10-17	Feet below surface:	2.19
Feet to sea level:	Not Reported	Note:	Not Reported
Level reading date:	1991-10-10	Feet below surface:	2.15
Feet to sea level:	Not Reported		
Note:	A nearby site that taps the same aquifer was being pumped.		
Level reading date:	1991-09-17	Feet below surface:	2.13
Feet to sea level:	Not Reported	Note:	Not Reported
Level reading date:	1991-08-06	Feet below surface:	2.89
Feet to sea level:	Not Reported	Note:	Not Reported
Level reading date:	1991-08-05	Feet below surface:	0.83
Feet to sea level:	Not Reported		
Note:	A nearby site that taps the same aquifer was being pumped.		
Level reading date:	1991-07-11	Feet below surface:	3.45
Feet to sea level:	Not Reported	Note:	Not Reported
Level reading date:	1991-06-12	Feet below surface:	4.29
Feet to sea level:	Not Reported	Note:	Not Reported
Level reading date:	1991-06-11	Feet below surface:	4.29
Feet to sea level:	Not Reported	Note:	Not Reported
Level reading date:	1991-05-08	Feet below surface:	5.26
Feet to sea level:	Not Reported		
Note:	A nearby site that taps the same aquifer was being pumped.		
Level reading date:	1991-04-10	Feet below surface:	7.39
Feet to sea level:	Not Reported	Note:	Not Reported
Level reading date:	1991-03-11	Feet below surface:	10.10
Feet to sea level:	Not Reported	Note:	Not Reported
Level reading date:	1991-02-12	Feet below surface:	9.36
Feet to sea level:	Not Reported	Note:	Not Reported
Level reading date:	1991-01-31	Feet below surface:	15.87
Feet to sea level:	Not Reported	Note:	Not Reported
Level reading date:	1991-01-10	Feet below surface:	20.18
Feet to sea level:	Not Reported		
Note:	A nearby site that taps the same aquifer was being pumped.		

Docusign Envelope ID: 3773F87A-0B89-4932-BA2C-CA8383B3EEAD

Level reading date:	1990-12-14	Feet below surface:	18.34
Feet to sea level:	Not Reported	Note:	Not Reported
Level reading date:	1990-12-04	Feet below surface:	33.08
Feet to sea level:	Not Reported	Note:	Not Reported
Level reading date:	1990-11-12	Feet below surface:	34.89
Feet to sea level:	Not Reported		
Note:	A nearby site that taps the same aquifer was being pumped.		
Level reading date:	1990-10-17	Feet below surface:	35.38
Feet to sea level:	Not Reported	Note:	Not Reported
Level reading date:	1990-10-11	Feet below surface:	35.19
Feet to sea level:	Not Reported		
Note:	A nearby site that taps the same aquifer was being pumped.		
Level reading date:	1990-09-12	Feet below surface:	33.87
Feet to sea level:	Not Reported	Note:	Not Reported
Level reading date:	1990-08-08	Feet below surface:	22.78
Feet to sea level:	Not Reported		
Note:	A nearby site that taps the same aquifer was being pumped.		
Level reading date:	1990-08-07	Feet below surface:	34.25
Feet to sea level:	Not Reported	Note:	Not Reported
Level reading date:	1990-07-10	Feet below surface:	25.90
Feet to sea level:	Not Reported		
Note:	A nearby site that taps the same aquifer was being pumped.		
Level reading date:	1990-06-07	Feet below surface:	33.00
Feet to sea level:	Not Reported		
Note:	A nearby site that taps the same aquifer was being pumped.		
Level reading date:	1990-06-04	Feet below surface:	33.03
Feet to sea level:	Not Reported	Note:	Not Reported
Level reading date:	1990-05-09	Feet below surface:	32.00
Feet to sea level:	Not Reported		
Note:	A nearby site that taps the same aquifer was being pumped.		
Level reading date:	1990-04-10	Feet below surface:	31.13
Feet to sea level:	Not Reported		
Note:	A nearby site that taps the same aquifer was being pumped.		
Level reading date:	1990-04-02	Feet below surface:	31.46
Feet to sea level:	Not Reported	Note:	Not Reported
Level reading date:	1990-03-09	Feet below surface:	30.12
Feet to sea level:	Not Reported		
Note:	A nearby site that taps the same aquifer was being pumped.		
Level reading date:	1990-02-09	Feet below surface:	27.39
Feet to sea level:	Not Reported		
Note:	A nearby site that taps the same aquifer was being pumped.		
Level reading date:	1990-02-05	Feet below surface:	31.38
Feet to sea level:	Not Reported	Note:	Not Reported
Level reading date:	1990-01-09	Feet below surface:	31.80
Feet to sea level:	Not Reported		

Docusign Envelope ID: 3773F87A-0B89-4932-BA2C-CA8383B3EEAD

Note: A nearby site that taps the same aquifer was being pumped.

Level reading date: 1989-12-07 Feet below surface: 28.42
Feet to sea level: Not Reported
Note: A nearby site that taps the same aquifer was being pumped.

Level reading date: 1988-09-20 Feet below surface: Not Reported
Feet to sea level: Not Reported
Note: The site was flowing, but the head could not be measured without additional equipment.

Level reading date: 1988-09-14 Feet below surface: Not Reported
Feet to sea level: Not Reported
Note: The site was flowing, but the head could not be measured without additional equipment.

Level reading date: 1988-08-17 Feet below surface: Not Reported
Feet to sea level: Not Reported
Note: The site was flowing, but the head could not be measured without additional equipment.

Level reading date: 1988-08-02 Feet below surface: Not Reported
Feet to sea level: Not Reported
Note: The site was flowing, but the head could not be measured without additional equipment.

Level reading date: 1988-07-19 Feet below surface: 0.09
Feet to sea level: Not Reported Note: Not Reported

Level reading date: 1988-07-05 Feet below surface: Not Reported
Feet to sea level: Not Reported
Note: The site was flowing, but the head could not be measured without additional equipment.

Level reading date: 1988-06-08 Feet below surface: 1.67
Feet to sea level: Not Reported Note: Not Reported

Level reading date: 1988-05-16 Feet below surface: 5.59
Feet to sea level: Not Reported Note: Not Reported

Level reading date: 1988-04-29 Feet below surface: 12.15
Feet to sea level: Not Reported Note: Not Reported

Level reading date: 1988-04-13 Feet below surface: 21.34
Feet to sea level: Not Reported Note: Not Reported

Level reading date: 1988-03-29 Feet below surface: 21.47
Feet to sea level: Not Reported Note: Not Reported

Level reading date: 1988-03-09 Feet below surface: 15.50
Feet to sea level: Not Reported Note: Not Reported

Level reading date: 1988-02-08 Feet below surface: 0.24
Feet to sea level: Not Reported Note: Not Reported

Level reading date: 1988-02-01 Feet below surface: Not Reported
Feet to sea level: Not Reported
Note: The site was flowing, but the head could not be measured without additional equipment.

Level reading date: 1988-01-15 Feet below surface: 0.10
Feet to sea level: Not Reported Note: Not Reported

Level reading date: 1987-12-15 Feet below surface: 2.72
Feet to sea level: Not Reported Note: Not Reported

Level reading date: 1987-12-02 Feet below surface: 4.78
Feet to sea level: Not Reported Note: Not Reported

Docusign Envelope ID: 3773F87A-0B89-4932-BA2C-CA8383B3EEAD

Level reading date:	1987-11-19	Feet below surface:	8.31
Feet to sea level:	Not Reported	Note:	Not Reported
Level reading date:	1987-11-03	Feet below surface:	15.21
Feet to sea level:	Not Reported	Note:	Not Reported
Level reading date:	1987-09-21	Feet below surface:	19.55
Feet to sea level:	Not Reported	Note:	Not Reported
Level reading date:	1987-09-14	Feet below surface:	17.58
Feet to sea level:	Not Reported	Note:	Not Reported
Level reading date:	1987-09-01	Feet below surface:	12.46
Feet to sea level:	Not Reported	Note:	Not Reported
Level reading date:	1987-08-25	Feet below surface:	7.72
Feet to sea level:	Not Reported	Note:	Not Reported
Level reading date:	1987-07-23	Feet below surface:	2.94
Feet to sea level:	Not Reported	Note:	Not Reported
Level reading date:	1987-07-06	Feet below surface:	Not Reported
Feet to sea level:	Not Reported		
Note:	The site was flowing, but the head could not be measured without additional equipment.		
Level reading date:	1987-06-25	Feet below surface:	Not Reported
Feet to sea level:	Not Reported		
Note:	The site was flowing, but the head could not be measured without additional equipment.		
Level reading date:	1987-06-15	Feet below surface:	Not Reported
Feet to sea level:	Not Reported		
Note:	The site was flowing, but the head could not be measured without additional equipment.		
Level reading date:	1987-06-02	Feet below surface:	0.25
Feet to sea level:	Not Reported	Note:	Not Reported
Level reading date:	1987-05-12	Feet below surface:	0.54
Feet to sea level:	Not Reported	Note:	Not Reported
Level reading date:	1987-04-28	Feet below surface:	0.96
Feet to sea level:	Not Reported	Note:	Not Reported
Level reading date:	1987-04-13	Feet below surface:	1.57
Feet to sea level:	Not Reported	Note:	Not Reported
Level reading date:	1987-03-18	Feet below surface:	2.57
Feet to sea level:	Not Reported	Note:	Not Reported
Level reading date:	1987-03-12	Feet below surface:	2.89
Feet to sea level:	Not Reported	Note:	Not Reported
Level reading date:	1987-03-04	Feet below surface:	3.55
Feet to sea level:	Not Reported	Note:	Not Reported
Level reading date:	1987-02-17	Feet below surface:	4.75
Feet to sea level:	Not Reported	Note:	Not Reported
Level reading date:	1987-02-02	Feet below surface:	6.32
Feet to sea level:	Not Reported	Note:	Not Reported
Level reading date:	1987-01-20	Feet below surface:	8.55
Feet to sea level:	Not Reported	Note:	Not Reported

Docusign Envelope ID: 3773F87A-0B89-4932-BA2C-CA8383B3EEAD

Level reading date:	1987-01-05	Feet below surface:	12.21
Feet to sea level:	Not Reported	Note:	Not Reported
Level reading date:	1986-12-30	Feet below surface:	13.85
Feet to sea level:	Not Reported	Note:	Not Reported
Level reading date:	1986-12-22	Feet below surface:	16.17
Feet to sea level:	Not Reported	Note:	Not Reported
Level reading date:	1986-12-08	Feet below surface:	21.34
Feet to sea level:	Not Reported	Note:	Not Reported
Level reading date:	1986-12-03	Feet below surface:	23.66
Feet to sea level:	Not Reported	Note:	Not Reported
Level reading date:	1986-11-26	Feet below surface:	27.46
Feet to sea level:	Not Reported	Note:	Not Reported
Level reading date:	1986-11-11	Feet below surface:	30.93
Feet to sea level:	Not Reported	Note:	Not Reported
Level reading date:	1986-10-27	Feet below surface:	31.23
Feet to sea level:	Not Reported	Note:	Not Reported
Level reading date:	1986-10-14	Feet below surface:	31.98
Feet to sea level:	Not Reported	Note:	Not Reported
Level reading date:	1986-10-06	Feet below surface:	32.09
Feet to sea level:	Not Reported	Note:	Not Reported
Level reading date:	1986-09-29	Feet below surface:	33.03
Feet to sea level:	Not Reported	Note:	Not Reported
Level reading date:	1986-09-22	Feet below surface:	33.63
Feet to sea level:	Not Reported	Note:	Not Reported
Level reading date:	1986-09-15	Feet below surface:	33.84
Feet to sea level:	Not Reported	Note:	Not Reported
Level reading date:	1986-09-10	Feet below surface:	33.29
Feet to sea level:	Not Reported	Note:	Not Reported
Level reading date:	1986-09-08	Feet below surface:	33.31
Feet to sea level:	Not Reported	Note:	Not Reported
Level reading date:	1986-09-02	Feet below surface:	33.16
Feet to sea level:	Not Reported	Note:	Not Reported
Level reading date:	1986-08-28	Feet below surface:	32.94
Feet to sea level:	Not Reported	Note:	Not Reported
Level reading date:	1986-08-18	Feet below surface:	33.37
Feet to sea level:	Not Reported	Note:	Not Reported
Level reading date:	1986-08-11	Feet below surface:	32.08
Feet to sea level:	Not Reported	Note:	Not Reported
Level reading date:	1986-08-04	Feet below surface:	31.41
Feet to sea level:	Not Reported	Note:	Not Reported
Level reading date:	1986-07-30	Feet below surface:	31.02
Feet to sea level:	Not Reported	Note:	Not Reported

GEOCHECK® - PHYSICAL SETTING SOURCE MAP FINDINGS

Level reading date:	1986-07-28	Feet below surface:	30.89
Feet to sea level:	Not Reported	Note:	Not Reported
Level reading date:	1986-07-21	Feet below surface:	29.86
Feet to sea level:	Not Reported	Note:	Not Reported
Level reading date:	1986-07-14	Feet below surface:	29.03
Feet to sea level:	Not Reported	Note:	Not Reported
Level reading date:	1986-07-07	Feet below surface:	27.69
Feet to sea level:	Not Reported	Note:	Not Reported
Level reading date:	1986-06-30	Feet below surface:	26.00
Feet to sea level:	Not Reported	Note:	Not Reported
Level reading date:	1986-06-23	Feet below surface:	23.48
Feet to sea level:	Not Reported	Note:	Not Reported
Level reading date:	1986-06-16	Feet below surface:	20.48
Feet to sea level:	Not Reported	Note:	Not Reported
Level reading date:	1986-05-12	Feet below surface:	13.67
Feet to sea level:	Not Reported	Note:	Not Reported

BH717
NW
1/2 - 1 Mile
Higher

CA WELLS **CAEDF0000045764**

Well ID:	T0608300140-MW-7	Well Type:	MONITORING
Source:	EDF	Other Name:	MW-7
GAMA PFAS Testing:	Not Reported		
Groundwater Quality Data:	https://gamagroundwater.waterboards.ca.gov/gama/gamamap/public/GamaDataDisplay.asp?dataset=EDF&samp_date=&global_id=T0608300140&assigned_name=MW-7&store_num=		
GeoTracker Data:	https://geotracker.waterboards.ca.gov/profile_report.asp?cmd=MWEDFResults&global_id=T0608300140&assigned_name=MW-7		

BH718
NW
1/2 - 1 Mile
Higher

CA WELLS **CAEDF0000014784**

Well ID:	T0608300140-SPENCER AD	Well Type:	MONITORING
Source:	EDF	Other Name:	SPENCER AD
GAMA PFAS Testing:	Not Reported		
Groundwater Quality Data:	https://gamagroundwater.waterboards.ca.gov/gama/gamamap/public/GamaDataDisplay.asp?dataset=EDF&samp_date=&global_id=T0608300140&assigned_name=SPENCER AD&store_num=		
GeoTracker Data:	https://geotracker.waterboards.ca.gov/profile_report.asp?cmd=MWEDFResults&global_id=T0608300140&assigned_name=SPENCER AD		

BJ719
WNW
1/2 - 1 Mile
Higher

CA WELLS **CAUSGSN00018216**

Well ID:	USGS-342506119423801	Well Type:	UNK
Source:	United States Geological Survey		

Docusign Envelope ID: 3773F87A-0B89-4932-BA2C-CA8383B3EEAD

Other Name:	USGS-342506119423801	GAMA PFAS Testing:	Not Reported
Groundwater Quality Data:	https://gamagroundwater.waterboards.ca.gov/gama/gamamap/public/GamaDataDisplay.asp?dataset=USGSNEW&samp_date=&global_id=&assigned_name=USGS-342506119423801&store_num=		
GeoTracker Data:	Not Reported		

BH720
NW
1/2 - 1 Mile
Higher

CA WELLS **CAEDF0000121929**

Well ID:	T0608300140-MW-3	Well Type:	MONITORING
Source:	EDF	Other Name:	MW-3
GAMA PFAS Testing:	Not Reported		
Groundwater Quality Data:	https://gamagroundwater.waterboards.ca.gov/gama/gamamap/public/GamaDataDisplay.asp?dataset=EDF&samp_date=&global_id=T0608300140&assigned_name=MW-3&store_num=		
GeoTracker Data:	https://geotracker.waterboards.ca.gov/profile_report.asp?cmd=MWEDFResults&global_id=T0608300140&assigned_name=MW-3		

BH721
NW
1/2 - 1 Mile
Higher

CA WELLS **CAUSGSN00005445**

Well ID:	USGS-342521119422401	Well Type:	UNK
Source:	United States Geological Survey		
Other Name:	USGS-342521119422401	GAMA PFAS Testing:	Not Reported
Groundwater Quality Data:	https://gamagroundwater.waterboards.ca.gov/gama/gamamap/public/GamaDataDisplay.asp?dataset=USGSNEW&samp_date=&global_id=&assigned_name=USGS-342521119422401&store_num=		
GeoTracker Data:	Not Reported		

722
West
1/2 - 1 Mile
Higher

CA WELLS **CADWR9000008737**

State Well #:	04N27W21G004S	Station ID:	25473
Well Name:	Not Reported	Basin Name:	Santa Barbara
Well Use:	Unknown	Well Type:	Unknown
Well Depth:	0	Well Completion Rpt #:	Not Reported

BD723
ENE
1/2 - 1 Mile
Lower

CA WELLS **CAUSGSN00014492**

Well ID:	USGS-342501119410502	Well Type:	UNK
Source:	United States Geological Survey		
Other Name:	USGS-342501119410502	GAMA PFAS Testing:	Not Reported
Groundwater Quality Data:	https://gamagroundwater.waterboards.ca.gov/gama/gamamap/public/GamaDataDisplay.asp?dataset=USGSNEW&samp_date=&global_id=&assigned_name=USGS-342501119410502&store_num=		
GeoTracker Data:	Not Reported		

Docusign Envelope ID: 3773F87A-0B89-4932-BA2C-CA8383B3EEAD

GEOCHECK® - PHYSICAL SETTING SOURCE MAP FINDINGS

Map ID
Direction
Distance
Elevation | Database | EDR ID Number

BD724
ENE
1/2 - 1 Mile
Lower

CA WELLS **CAUSGSN00005481**

Well ID:	USGS-342501119410501	Well Type:	UNK
Source:	United States Geological Survey		
Other Name:	USGS-342501119410501	GAMA PFAS Testing:	Not Reported
Groundwater Quality Data:	https://gamagroundwater.waterboards.ca.gov/gama/gamamap/public/GamaDataDisplay.asp?dataset=USGSNEW&samp_date=&global_id=&assigned_name=USGS-342501119410501&store_num=		
GeoTracker Data:	Not Reported		

BH725
NW
1/2 - 1 Mile
Higher

CA WELLS **CAEDF0000040083**

Well ID:	T0608300140-MW-12	Well Type:	MONITORING
Source:	EDF	Other Name:	MW-12
GAMA PFAS Testing:	Not Reported		
Groundwater Quality Data:	https://gamagroundwater.waterboards.ca.gov/gama/gamamap/public/GamaDataDisplay.asp?dataset=EDF&samp_date=&global_id=T0608300140&assigned_name=MW-12&store_num=		
GeoTracker Data:	https://geotracker.waterboards.ca.gov/profile_report.asp?cmd=MWEDFResults&global_id=T0608300140&assigned_name=MW-12		

BH726
NW
1/2 - 1 Mile
Higher

CA WELLS **CAEDF0000093747**

Well ID:	T0608300140-MW-8	Well Type:	MONITORING
Source:	EDF	Other Name:	MW-8
GAMA PFAS Testing:	Not Reported		
Groundwater Quality Data:	https://gamagroundwater.waterboards.ca.gov/gama/gamamap/public/GamaDataDisplay.asp?dataset=EDF&samp_date=&global_id=T0608300140&assigned_name=MW-8&store_num=		
GeoTracker Data:	https://geotracker.waterboards.ca.gov/profile_report.asp?cmd=MWEDFResults&global_id=T0608300140&assigned_name=MW-8		

BK727
North
1/2 - 1 Mile
Higher

CA WELLS **CAEDF0000057855**

Well ID:	SLT3S0381291-MW-2	Well Type:	MONITORING
Source:	EDF	Other Name:	MW-2
GAMA PFAS Testing:	Not Reported		
Groundwater Quality Data:	https://gamagroundwater.waterboards.ca.gov/gama/gamamap/public/GamaDataDisplay.asp?dataset=EDF&samp_date=&global_id=SLT3S0381291&assigned_name=MW-2&store_num=		
GeoTracker Data:	https://geotracker.waterboards.ca.gov/profile_report.asp?cmd=MWEDFResults&global_id=SLT3S0381291&assigned_name=MW-2		

Docusign Envelope ID: 3773F87A-0B89-4932-BA2C-CA8383B3EEAD

GEOCHECK® - PHYSICAL SETTING SOURCE MAP FINDINGS

Map ID
Direction
Distance
Elevation | Database | EDR ID Number

BI728
NE
1/2 - 1 Mile
Lower

CA WELLS **CAEDF0000110149**

Well ID:	SL203501296-MW-14	Well Type:	MONITORING
Source:	EDF	Other Name:	MW-14
GAMA PFAS Testing:	Not Reported		
Groundwater Quality Data:	https://gamagroundwater.waterboards.ca.gov/gama/gamamap/public/GamaDataDisplay.asp?dataset=EDF&samp_date=&global_id=SL203501296&assigned_name=MW-14&store_num=		
GeoTracker Data:	https://geotracker.waterboards.ca.gov/profile_report.asp?cmd=MWEDFResults&global_id=SL203501296&assigned_name=MW-14		

BL729
WNW
1/2 - 1 Mile
Higher

CA WELLS **CAUSGSN00013817**

Well ID:	USGS-342502119424401	Well Type:	UNK
Source:	United States Geological Survey		
Other Name:	USGS-342502119424401	GAMA PFAS Testing:	Not Reported
Groundwater Quality Data:	https://gamagroundwater.waterboards.ca.gov/gama/gamamap/public/GamaDataDisplay.asp?dataset=USGSNEW&samp_date=&global_id=&assigned_name=USGS-342502119424401&store_num=		
GeoTracker Data:	Not Reported		

BK730
North
1/2 - 1 Mile
Higher

CA WELLS **CAEDF0000080028**

Well ID:	SLT3S0381291-MW-5	Well Type:	MONITORING
Source:	EDF	Other Name:	MW-5
GAMA PFAS Testing:	Not Reported		
Groundwater Quality Data:	https://gamagroundwater.waterboards.ca.gov/gama/gamamap/public/GamaDataDisplay.asp?dataset=EDF&samp_date=&global_id=SLT3S0381291&assigned_name=MW-5&store_num=		
GeoTracker Data:	https://geotracker.waterboards.ca.gov/profile_report.asp?cmd=MWEDFResults&global_id=SLT3S0381291&assigned_name=MW-5		

BK731
North
1/2 - 1 Mile
Higher

CA WELLS **CAEDF0000078239**

Well ID:	SLT3S0381291-MW-3	Well Type:	MONITORING
Source:	EDF	Other Name:	MW-3
GAMA PFAS Testing:	Not Reported		
Groundwater Quality Data:	https://gamagroundwater.waterboards.ca.gov/gama/gamamap/public/GamaDataDisplay.asp?dataset=EDF&samp_date=&global_id=SLT3S0381291&assigned_name=MW-3&store_num=		
GeoTracker Data:	https://geotracker.waterboards.ca.gov/profile_report.asp?cmd=MWEDFResults&global_id=SLT3S0381291&assigned_name=MW-3		

Docusign Envelope ID: 3773F87A-0B89-4932-BA2C-CA8383B3EEAD

GEOCHECK® - PHYSICAL SETTING SOURCE MAP FINDINGS

Map ID
Direction
Distance
Elevation

	Database	EDR ID Number
BH732 **NW** **1/2 - 1 Mile** **Higher**	**FED USGS**	**USGS40000143910**

Organization ID:	USGS-CA		
Organization Name:	USGS California Water Science Center		
Monitor Location:	004N027W16R001S	Type:	Well
Description:	Not Reported	HUC:	18060013
Drainage Area:	Not Reported	Drainage Area Units:	Not Reported
Contrib Drainage Area:	Not Reported	Contrib Drainage Area Unts:	Not Reported
Aquifer:	California Coastal Basin aquifers		
Formation Type:	Not Reported	Aquifer Type:	Not Reported
Construction Date:	19790821	Well Depth:	625
Well Depth Units:	ft	Well Hole Depth:	720
Well Hole Depth Units:	ft		

Ground water levels,Number of Measurements:	1962	Level reading date:	2004-12-14
Feet below surface:	44.18	Feet to sea level:	Not Reported
Note:	Not Reported		
Level reading date:	2004-11-03	Feet below surface:	43.77
Feet to sea level:	Not Reported	Note:	Not Reported
Level reading date:	2004-09-13	Feet below surface:	48.56
Feet to sea level:	Not Reported	Note:	Not Reported
Level reading date:	2004-08-12	Feet below surface:	44.95
Feet to sea level:	Not Reported	Note:	Not Reported
Level reading date:	2004-07-15	Feet below surface:	44.36
Feet to sea level:	Not Reported	Note:	Not Reported
Level reading date:	2004-06-07	Feet below surface:	42.98
Feet to sea level:	Not Reported	Note:	Not Reported
Level reading date:	2004-05-18	Feet below surface:	43.39
Feet to sea level:	Not Reported	Note:	Not Reported
Level reading date:	2004-04-13	Feet below surface:	45.10
Feet to sea level:	Not Reported	Note:	Not Reported
Level reading date:	2004-03-10	Feet below surface:	43.92
Feet to sea level:	Not Reported	Note:	Not Reported
Level reading date:	2004-02-12	Feet below surface:	46.67
Feet to sea level:	Not Reported	Note:	Not Reported
Level reading date:	2004-01-12	Feet below surface:	44.86
Feet to sea level:	Not Reported	Note:	Not Reported
Level reading date:	2003-12-15	Feet below surface:	42.58
Feet to sea level:	Not Reported	Note:	Not Reported
Level reading date:	2003-11-10	Feet below surface:	44.30
Feet to sea level:	Not Reported	Note:	Not Reported
Level reading date:	2003-10-09	Feet below surface:	44.56
Feet to sea level:	Not Reported	Note:	Not Reported

Docusign Envelope ID: 3773F87A-0B89-4932-BA2C-CA8383B3EEAD

Level reading date:	2003-09-18	Feet below surface:	44.27
Feet to sea level:	Not Reported	Note:	Not Reported
Level reading date:	2003-08-13	Feet below surface:	46.56
Feet to sea level:	Not Reported	Note:	Not Reported
Level reading date:	2003-07-03	Feet below surface:	44.64
Feet to sea level:	Not Reported	Note:	Not Reported
Level reading date:	2003-06-12	Feet below surface:	46.46
Feet to sea level:	Not Reported	Note:	Not Reported
Level reading date:	2003-05-06	Feet below surface:	49.29
Feet to sea level:	Not Reported	Note:	Not Reported
Level reading date:	2003-04-09	Feet below surface:	50.21
Feet to sea level:	Not Reported	Note:	Not Reported
Level reading date:	2003-03-05	Feet below surface:	42.37
Feet to sea level:	Not Reported	Note:	Not Reported
Level reading date:	2003-02-03	Feet below surface:	42.28
Feet to sea level:	Not Reported	Note:	Not Reported
Level reading date:	2003-01-09	Feet below surface:	42.17
Feet to sea level:	Not Reported	Note:	Not Reported
Level reading date:	2002-12-16	Feet below surface:	43.25
Feet to sea level:	Not Reported	Note:	Not Reported
Level reading date:	2002-11-12	Feet below surface:	42.62
Feet to sea level:	Not Reported	Note:	Not Reported
Level reading date:	2002-10-14	Feet below surface:	41.46
Feet to sea level:	Not Reported	Note:	Not Reported
Level reading date:	2002-09-23	Feet below surface:	42.86
Feet to sea level:	Not Reported	Note:	Not Reported
Level reading date:	2002-08-20	Feet below surface:	41.71
Feet to sea level:	Not Reported	Note:	Not Reported
Level reading date:	2002-07-15	Feet below surface:	43.23
Feet to sea level:	Not Reported	Note:	Not Reported
Level reading date:	2002-02-11	Feet below surface:	40.81
Feet to sea level:	Not Reported	Note:	Not Reported
Level reading date:	2002-01-14	Feet below surface:	42.11
Feet to sea level:	Not Reported	Note:	Not Reported
Level reading date:	2001-12-24	Feet below surface:	39.48
Feet to sea level:	Not Reported	Note:	Not Reported
Level reading date:	2001-11-27	Feet below surface:	41.50
Feet to sea level:	Not Reported	Note:	Not Reported
Level reading date:	2001-10-22	Feet below surface:	43.00
Feet to sea level:	Not Reported	Note:	Not Reported
Level reading date:	2001-09-17	Feet below surface:	39.43
Feet to sea level:	Not Reported	Note:	Not Reported

Docusign Envelope ID: 3773F87A-0B89-4932-BA2C-CA8383B3EEAD

Level reading date:	2001-08-17	Feet below surface:	39.55
Feet to sea level:	Not Reported	Note:	Not Reported
Level reading date:	2001-07-18	Feet below surface:	41.51
Feet to sea level:	Not Reported	Note:	Not Reported
Level reading date:	2001-06-13	Feet below surface:	39.36
Feet to sea level:	Not Reported	Note:	Not Reported
Level reading date:	2001-05-17	Feet below surface:	41.76
Feet to sea level:	Not Reported	Note:	Not Reported
Level reading date:	2001-04-18	Feet below surface:	40.11
Feet to sea level:	Not Reported	Note:	Not Reported
Level reading date:	2001-03-20	Feet below surface:	38.56
Feet to sea level:	Not Reported	Note:	Not Reported
Level reading date:	2001-02-15	Feet below surface:	39.04
Feet to sea level:	Not Reported	Note:	Not Reported
Level reading date:	2001-01-15	Feet below surface:	39.56
Feet to sea level:	Not Reported	Note:	Not Reported
Level reading date:	2000-12-18	Feet below surface:	40.62
Feet to sea level:	Not Reported	Note:	Not Reported
Level reading date:	2000-11-14	Feet below surface:	41.43
Feet to sea level:	Not Reported	Note:	Not Reported
Level reading date:	2000-10-11	Feet below surface:	42.18
Feet to sea level:	Not Reported	Note:	Not Reported
Level reading date:	2000-09-20	Feet below surface:	43.87
Feet to sea level:	Not Reported	Note:	Not Reported
Level reading date:	2000-08-14	Feet below surface:	48.31
Feet to sea level:	Not Reported	Note:	Not Reported
Level reading date:	2000-07-12	Feet below surface:	48.76
Feet to sea level:	Not Reported	Note:	Not Reported
Level reading date:	2000-06-23	Feet below surface:	45.23
Feet to sea level:	Not Reported	Note:	Not Reported
Level reading date:	2000-06-14	Feet below surface:	40.99
Feet to sea level:	Not Reported	Note:	Not Reported
Level reading date:	2000-05-22	Feet below surface:	42.64
Feet to sea level:	Not Reported	Note:	Not Reported
Level reading date:	2000-04-16	Feet below surface:	53.99
Feet to sea level:	Not Reported	Note:	Not Reported
Level reading date:	2000-03-13	Feet below surface:	39.35
Feet to sea level:	Not Reported	Note:	Not Reported
Level reading date:	2000-02-15	Feet below surface:	39.47
Feet to sea level:	Not Reported	Note:	Not Reported
Level reading date:	2000-01-12	Feet below surface:	40.05
Feet to sea level:	Not Reported	Note:	Not Reported

Docusign Envelope ID: 3773F87A-0B89-4932-BA2C-CA8383B3EEAD

Level reading date:	1999-12-12	Feet below surface:	40.76
Feet to sea level:	Not Reported	Note:	Not Reported
Level reading date:	1999-11-16	Feet below surface:	41.65
Feet to sea level:	Not Reported	Note:	Not Reported
Level reading date:	1999-10-14	Feet below surface:	44.60
Feet to sea level:	Not Reported	Note:	Not Reported
Level reading date:	1999-09-12	Feet below surface:	52.32
Feet to sea level:	Not Reported	Note:	Not Reported
Level reading date:	1999-08-15	Feet below surface:	51.45
Feet to sea level:	Not Reported	Note:	Not Reported
Level reading date:	1999-07-24	Feet below surface:	50.33
Feet to sea level:	Not Reported	Note:	Not Reported
Level reading date:	1999-06-20	Feet below surface:	40.05
Feet to sea level:	Not Reported	Note:	Not Reported
Level reading date:	1999-05-06	Feet below surface:	40.63
Feet to sea level:	Not Reported	Note:	Not Reported
Level reading date:	1999-04-14	Feet below surface:	40.15
Feet to sea level:	Not Reported	Note:	Not Reported
Level reading date:	1999-03-31	Feet below surface:	42.54
Feet to sea level:	Not Reported	Note:	Not Reported
Level reading date:	1999-02-25	Feet below surface:	39.18
Feet to sea level:	Not Reported	Note:	Not Reported
Level reading date:	1999-01-22	Feet below surface:	40.76
Feet to sea level:	Not Reported	Note:	Not Reported
Level reading date:	1998-12-17	Feet below surface:	40.00
Feet to sea level:	Not Reported	Note:	Not Reported
Level reading date:	1998-11-30	Feet below surface:	40.88
Feet to sea level:	Not Reported	Note:	Not Reported
Level reading date:	1998-10-27	Feet below surface:	42.44
Feet to sea level:	Not Reported	Note:	Not Reported
Level reading date:	1998-09-15	Feet below surface:	41.63
Feet to sea level:	Not Reported	Note:	Not Reported
Level reading date:	1998-08-11	Feet below surface:	43.22
Feet to sea level:	Not Reported	Note:	Not Reported
Level reading date:	1998-07-14	Feet below surface:	52.92
Feet to sea level:	Not Reported	Note:	Not Reported
Level reading date:	1998-06-23	Feet below surface:	44.21
Feet to sea level:	Not Reported	Note:	Not Reported
Level reading date:	1998-06-15	Feet below surface:	47.62
Feet to sea level:	Not Reported	Note:	Not Reported
Level reading date:	1998-05-20	Feet below surface:	43.01
Feet to sea level:	Not Reported	Note:	Not Reported

Docusign Envelope ID: 3773F87A-0B89-4932-BA2C-CA8383B3EEAD

Level reading date:	1998-04-13	Feet below surface:	39.08
Feet to sea level:	Not Reported	Note:	Not Reported
Level reading date:	1998-03-17	Feet below surface:	38.58
Feet to sea level:	Not Reported	Note:	Not Reported
Level reading date:	1998-02-18	Feet below surface:	38.12
Feet to sea level:	Not Reported	Note:	Not Reported
Level reading date:	1998-01-13	Feet below surface:	38.98
Feet to sea level:	Not Reported	Note:	Not Reported
Level reading date:	1997-12-23	Feet below surface:	39.05
Feet to sea level:	Not Reported	Note:	Not Reported
Level reading date:	1997-11-17	Feet below surface:	39.30
Feet to sea level:	Not Reported	Note:	Not Reported
Level reading date:	1997-09-15	Feet below surface:	39.34
Feet to sea level:	Not Reported	Note:	Not Reported
Level reading date:	1997-08-28	Feet below surface:	39.50
Feet to sea level:	Not Reported	Note:	Not Reported
Level reading date:	1997-08-27	Feet below surface:	39.39
Feet to sea level:	Not Reported	Note:	Not Reported
Level reading date:	1997-08-11	Feet below surface:	39.45
Feet to sea level:	Not Reported	Note:	Not Reported
Level reading date:	1997-07-11	Feet below surface:	39.62
Feet to sea level:	Not Reported	Note:	Not Reported
Level reading date:	1997-06-10	Feet below surface:	39.72
Feet to sea level:	Not Reported	Note:	Not Reported
Level reading date:	1997-05-19	Feet below surface:	40.01
Feet to sea level:	Not Reported	Note:	Not Reported
Level reading date:	1997-04-10	Feet below surface:	40.53
Feet to sea level:	Not Reported	Note:	Not Reported
Level reading date:	1997-03-11	Feet below surface:	42.54
Feet to sea level:	Not Reported	Note:	Not Reported
Level reading date:	1997-01-16	Feet below surface:	47.41
Feet to sea level:	Not Reported	Note:	Not Reported
Level reading date:	1996-12-18	Feet below surface:	40.30
Feet to sea level:	Not Reported	Note:	Not Reported
Level reading date:	1996-11-06	Feet below surface:	40.55
Feet to sea level:	Not Reported	Note:	Not Reported
Level reading date:	1996-10-15	Feet below surface:	40.57
Feet to sea level:	Not Reported	Note:	Not Reported
Level reading date:	1996-09-10	Feet below surface:	40.44
Feet to sea level:	Not Reported	Note:	Not Reported
Level reading date:	1996-08-13	Feet below surface:	40.82
Feet to sea level:	Not Reported	Note:	Not Reported

Docusign Envelope ID: 3773F87A-0B89-4932-BA2C-CA8383B3EEAD

Level reading date:	1996-07-23	Feet below surface:	42.42
Feet to sea level:	Not Reported	Note:	Not Reported
Level reading date:	1996-06-13	Feet below surface:	40.88
Feet to sea level:	Not Reported	Note:	Not Reported
Level reading date:	1996-05-09	Feet below surface:	41.32
Feet to sea level:	Not Reported	Note:	Not Reported
Level reading date:	1996-04-11	Feet below surface:	41.87
Feet to sea level:	Not Reported	Note:	Not Reported
Level reading date:	1996-03-20	Feet below surface:	43.81
Feet to sea level:	Not Reported	Note:	Not Reported
Level reading date:	1996-02-13	Feet below surface:	44.55
Feet to sea level:	Not Reported	Note:	Not Reported
Level reading date:	1996-01-17	Feet below surface:	42.07
Feet to sea level:	Not Reported	Note:	Not Reported
Level reading date:	1995-12-08	Feet below surface:	42.21
Feet to sea level:	Not Reported	Note:	Not Reported
Level reading date:	1995-11-08	Feet below surface:	42.72
Feet to sea level:	Not Reported	Note:	Not Reported
Level reading date:	1995-10-12	Feet below surface:	45.19
Feet to sea level:	Not Reported	Note:	Not Reported
Level reading date:	1995-09-13	Feet below surface:	45.38
Feet to sea level:	Not Reported	Note:	Not Reported
Level reading date:	1995-08-08	Feet below surface:	44.98
Feet to sea level:	Not Reported	Note:	Not Reported
Level reading date:	1995-07-11	Feet below surface:	45.99
Feet to sea level:	Not Reported	Note:	Not Reported
Level reading date:	1995-06-21	Feet below surface:	43.28
Feet to sea level:	Not Reported	Note:	Not Reported
Level reading date:	1995-05-10	Feet below surface:	44.00
Feet to sea level:	Not Reported	Note:	Not Reported
Level reading date:	1995-04-11	Feet below surface:	44.05
Feet to sea level:	Not Reported	Note:	Not Reported
Level reading date:	1995-03-14	Feet below surface:	45.57
Feet to sea level:	Not Reported	Note:	Not Reported
Level reading date:	1995-02-08	Feet below surface:	44.64
Feet to sea level:	Not Reported	Note:	Not Reported
Level reading date:	1994-12-12	Feet below surface:	45.75
Feet to sea level:	Not Reported	Note:	Not Reported
Level reading date:	1994-11-10	Feet below surface:	46.30
Feet to sea level:	Not Reported	Note:	Not Reported
Level reading date:	1994-10-12	Feet below surface:	47.10
Feet to sea level:	Not Reported	Note:	Not Reported

Docusign Envelope ID: 3773F87A-0B89-4932-BA2C-CA8383B3EEAD

Level reading date:	1994-09-12	Feet below surface:	56.60
Feet to sea level:	Not Reported	Note:	Not Reported
Level reading date:	1994-08-10	Feet below surface:	47.21
Feet to sea level:	Not Reported	Note:	Not Reported
Level reading date:	1994-07-11	Feet below surface:	48.34
Feet to sea level:	Not Reported	Note:	Not Reported
Level reading date:	1994-06-21	Feet below surface:	48.53
Feet to sea level:	Not Reported	Note:	Not Reported
Level reading date:	1994-06-14	Feet below surface:	48.62
Feet to sea level:	Not Reported	Note:	Not Reported
Level reading date:	1994-05-10	Feet below surface:	49.08
Feet to sea level:	Not Reported	Note:	Not Reported
Level reading date:	1994-04-12	Feet below surface:	49.04
Feet to sea level:	Not Reported	Note:	Not Reported
Level reading date:	1994-03-10	Feet below surface:	49.73
Feet to sea level:	Not Reported	Note:	Not Reported
Level reading date:	1994-02-11	Feet below surface:	52.66
Feet to sea level:	Not Reported	Note:	Not Reported
Level reading date:	1994-01-11	Feet below surface:	50.50
Feet to sea level:	Not Reported	Note:	Not Reported
Level reading date:	1993-12-14	Feet below surface:	49.97
Feet to sea level:	Not Reported	Note:	Not Reported
Level reading date:	1993-11-11	Feet below surface:	48.53
Feet to sea level:	Not Reported	Note:	Not Reported
Level reading date:	1993-10-11	Feet below surface:	49.82
Feet to sea level:	Not Reported	Note:	Not Reported
Level reading date:	1993-09-09	Feet below surface:	53.82
Feet to sea level:	Not Reported	Note:	Not Reported
Level reading date:	1993-08-11	Feet below surface:	55.01
Feet to sea level:	Not Reported	Note:	Not Reported
Level reading date:	1993-07-12	Feet below surface:	53.02
Feet to sea level:	Not Reported	Note:	Not Reported
Level reading date:	1993-06-10	Feet below surface:	52.72
Feet to sea level:	Not Reported	Note:	Not Reported
Level reading date:	1993-05-10	Feet below surface:	51.10
Feet to sea level:	Not Reported	Note:	Not Reported
Level reading date:	1993-04-13	Feet below surface:	51.12
Feet to sea level:	Not Reported	Note:	Not Reported
Level reading date:	1993-03-10	Feet below surface:	51.78
Feet to sea level:	Not Reported	Note:	Not Reported
Level reading date:	1993-02-10	Feet below surface:	53.57
Feet to sea level:	Not Reported	Note:	Not Reported

Docusign Envelope ID: 3773F87A-0B89-4932-BA2C-CA8383B3EEAD

Level reading date:	1993-01-12	Feet below surface:	55.87
Feet to sea level:	Not Reported	Note:	Not Reported
Level reading date:	1992-12-08	Feet below surface:	54.85
Feet to sea level:	Not Reported	Note:	Not Reported
Level reading date:	1992-11-11	Feet below surface:	53.35
Feet to sea level:	Not Reported	Note:	Not Reported
Level reading date:	1992-10-12	Feet below surface:	57.57
Feet to sea level:	Not Reported	Note:	Not Reported
Level reading date:	1992-09-10	Feet below surface:	54.26
Feet to sea level:	Not Reported	Note:	Not Reported
Level reading date:	1992-08-11	Feet below surface:	55.32
Feet to sea level:	Not Reported	Note:	Not Reported
Level reading date:	1992-07-14	Feet below surface:	58.42
Feet to sea level:	Not Reported	Note:	Not Reported
Level reading date:	1992-06-12	Feet below surface:	59.34
Feet to sea level:	Not Reported	Note:	Not Reported
Level reading date:	1992-05-13	Feet below surface:	59.65
Feet to sea level:	Not Reported	Note:	Not Reported
Level reading date:	1992-04-16	Feet below surface:	60.70
Feet to sea level:	Not Reported	Note:	Not Reported
Level reading date:	1992-03-12	Feet below surface:	61.78
Feet to sea level:	Not Reported	Note:	Not Reported
Level reading date:	1992-02-19	Feet below surface:	61.75
Feet to sea level:	Not Reported	Note:	Not Reported
Level reading date:	1992-01-13	Feet below surface:	63.60
Feet to sea level:	Not Reported	Note:	Not Reported
Level reading date:	1991-12-16	Feet below surface:	65.60
Feet to sea level:	Not Reported	Note:	Not Reported
Level reading date:	1991-11-12	Feet below surface:	64.89
Feet to sea level:	Not Reported	Note:	Not Reported
Level reading date:	1991-10-10	Feet below surface:	66.71
Feet to sea level:	Not Reported	Note:	Not Reported
Level reading date:	1991-09-17	Feet below surface:	63.63
Feet to sea level:	Not Reported	Note:	Not Reported
Level reading date:	1991-08-05	Feet below surface:	68.45
Feet to sea level:	Not Reported	Note:	Not Reported
Level reading date:	1991-07-17	Feet below surface:	69.58
Feet to sea level:	Not Reported	Note:	Not Reported
Level reading date:	1991-07-12	Feet below surface:	69.92
Feet to sea level:	Not Reported	Note:	Not Reported
Level reading date:	1991-07-11	Feet below surface:	69.91
Feet to sea level:	Not Reported	Note:	Not Reported

Docusign Envelope ID: 3773F87A-0B89-4932-BA2C-CA8383B3EEAD

GEOCHECK® - PHYSICAL SETTING SOURCE MAP FINDINGS

Level reading date:	1991-06-11	Feet below surface:	71.88
Feet to sea level:	Not Reported	Note:	Not Reported
Level reading date:	1991-05-08	Feet below surface:	74.15
Feet to sea level:	Not Reported	Note:	Not Reported
Level reading date:	1991-04-10	Feet below surface:	76.90
Feet to sea level:	Not Reported	Note:	Not Reported
Level reading date:	1991-03-11	Feet below surface:	80.24
Feet to sea level:	Not Reported	Note:	Not Reported
Level reading date:	1991-02-12	Feet below surface:	84.93
Feet to sea level:	Not Reported	Note:	Not Reported
Level reading date:	1991-01-10	Feet below surface:	93.36
Feet to sea level:	Not Reported	Note:	Not Reported
Level reading date:	1990-12-14	Feet below surface:	102.02
Feet to sea level:	Not Reported	Note:	Not Reported
Level reading date:	1990-11-12	Feet below surface:	136.77
Feet to sea level:	Not Reported	Note:	Not Reported
Level reading date:	1990-10-11	Feet below surface:	142.54
Feet to sea level:	Not Reported	Note:	Not Reported
Level reading date:	1990-09-12	Feet below surface:	138.82
Feet to sea level:	Not Reported	Note:	Not Reported
Level reading date:	1990-08-08	Feet below surface:	133.84
Feet to sea level:	Not Reported	Note:	Not Reported
Level reading date:	1990-07-10	Feet below surface:	139.31
Feet to sea level:	Not Reported	Note:	Not Reported
Level reading date:	1990-06-06	Feet below surface:	136.75
Feet to sea level:	Not Reported	Note:	Not Reported
Level reading date:	1990-05-08	Feet below surface:	135.30
Feet to sea level:	Not Reported	Note:	Not Reported
Level reading date:	1990-04-09	Feet below surface:	122.80
Feet to sea level:	Not Reported	Note:	Not Reported
Level reading date:	1990-03-08	Feet below surface:	127.68
Feet to sea level:	Not Reported	Note:	Not Reported
Level reading date:	1990-02-08	Feet below surface:	116.54
Feet to sea level:	Not Reported	Note:	Not Reported
Level reading date:	1990-01-08	Feet below surface:	82.82
Feet to sea level:	Not Reported	Note:	Not Reported
Level reading date:	1989-12-06	Feet below surface:	127.20
Feet to sea level:	Not Reported	Note:	Not Reported
Level reading date:	1989-11-08	Feet below surface:	123.77
Feet to sea level:	Not Reported	Note:	Not Reported
Level reading date:	1989-10-09	Feet below surface:	125.60
Feet to sea level:	Not Reported	Note:	Not Reported

Docusign Envelope ID: 3773F87A-0B89-4932-BA2C-CA8383B3EEAD

Level reading date:	1989-09-15	Feet below surface:	115.55
Feet to sea level:	Not Reported	Note:	Not Reported
Level reading date:	1989-08-08	Feet below surface:	115.55
Feet to sea level:	Not Reported	Note:	Not Reported
Level reading date:	1989-07-10	Feet below surface:	104.23
Feet to sea level:	Not Reported	Note:	Not Reported
Level reading date:	1989-06-05	Feet below surface:	72.66
Feet to sea level:	Not Reported	Note:	Not Reported
Level reading date:	1989-05-08	Feet below surface:	54.13
Feet to sea level:	Not Reported	Note:	Not Reported
Level reading date:	1989-04-06	Feet below surface:	56.63
Feet to sea level:	Not Reported	Note:	Not Reported
Level reading date:	1989-03-06	Feet below surface:	54.17
Feet to sea level:	Not Reported	Note:	Not Reported
Level reading date:	1989-02-06	Feet below surface:	54.76
Feet to sea level:	Not Reported	Note:	Not Reported
Level reading date:	1989-01-04	Feet below surface:	55.15
Feet to sea level:	Not Reported	Note:	Not Reported
Level reading date:	1988-12-13	Feet below surface:	58.68
Feet to sea level:	Not Reported	Note:	Not Reported
Level reading date:	1988-11-10	Feet below surface:	56.87
Feet to sea level:	Not Reported	Note:	Not Reported
Level reading date:	1988-10-12	Feet below surface:	56.35
Feet to sea level:	Not Reported	Note:	Not Reported
Level reading date:	1988-09-09	Feet below surface:	57.25
Feet to sea level:	Not Reported	Note:	Not Reported
Level reading date:	1988-08-10	Feet below surface:	58.37
Feet to sea level:	Not Reported	Note:	Not Reported
Level reading date:	1988-07-06	Feet below surface:	64.18
Feet to sea level:	Not Reported	Note:	Not Reported
Level reading date:	1988-06-22	Feet below surface:	60.29
Feet to sea level:	Not Reported	Note:	Not Reported
Level reading date:	1988-06-06	Feet below surface:	61.95
Feet to sea level:	Not Reported	Note:	Not Reported
Level reading date:	1988-05-10	Feet below surface:	67.50
Feet to sea level:	Not Reported	Note:	Not Reported
Level reading date:	1988-04-05	Feet below surface:	97.35
Feet to sea level:	Not Reported	Note:	Not Reported
Level reading date:	1988-03-15	Feet below surface:	93.07
Feet to sea level:	Not Reported	Note:	Not Reported
Level reading date:	1988-02-10	Feet below surface:	60.41
Feet to sea level:	Not Reported	Note:	Not Reported

Docusign Envelope ID: 3773F87A-0B89-4932-BA2C-CA8383B3EEAD

Level reading date:	1988-01-07	Feet below surface:	61.88
Feet to sea level:	Not Reported	Note:	Not Reported
Level reading date:	1987-12-10	Feet below surface:	64.65
Feet to sea level:	Not Reported	Note:	Not Reported
Level reading date:	1987-11-10	Feet below surface:	74.00
Feet to sea level:	Not Reported	Note:	Not Reported
Level reading date:	1987-10-07	Feet below surface:	109.73
Feet to sea level:	Not Reported	Note:	Not Reported
Level reading date:	1987-09-09	Feet below surface:	92.52
Feet to sea level:	Not Reported	Note:	Not Reported
Level reading date:	1987-09-02	Feet below surface:	88.80
Feet to sea level:	Not Reported	Note:	Not Reported
Level reading date:	1987-08-10	Feet below surface:	62.92
Feet to sea level:	Not Reported	Note:	Not Reported
Level reading date:	1987-07-15	Feet below surface:	63.56
Feet to sea level:	Not Reported	Note:	Not Reported
Level reading date:	1987-06-05	Feet below surface:	62.48
Feet to sea level:	Not Reported	Note:	Not Reported
Level reading date:	1987-05-07	Feet below surface:	64.19
Feet to sea level:	Not Reported	Note:	Not Reported
Level reading date:	1987-04-09	Feet below surface:	65.73
Feet to sea level:	Not Reported	Note:	Not Reported
Level reading date:	1987-03-11	Feet below surface:	68.05
Feet to sea level:	Not Reported	Note:	Not Reported
Level reading date:	1987-02-05	Feet below surface:	71.90
Feet to sea level:	Not Reported	Note:	Not Reported
Level reading date:	1987-01-09	Feet below surface:	77.55
Feet to sea level:	Not Reported	Note:	Not Reported
Level reading date:	1986-12-04	Feet below surface:	92.00
Feet to sea level:	Not Reported	Note:	Not Reported
Level reading date:	1986-11-17	Feet below surface:	112.33
Feet to sea level:	Not Reported	Note:	Not Reported
Level reading date:	1986-10-10	Feet below surface:	115.51
Feet to sea level:	Not Reported	Note:	Not Reported
Level reading date:	1986-09-30	Feet below surface:	118.79
Feet to sea level:	Not Reported	Note:	Not Reported
Level reading date:	1986-09-29	Feet below surface:	118.74
Feet to sea level:	Not Reported	Note:	Not Reported
Level reading date:	1986-09-28	Feet below surface:	119.19
Feet to sea level:	Not Reported	Note:	Not Reported
Level reading date:	1986-09-27	Feet below surface:	119.67
Feet to sea level:	Not Reported	Note:	Not Reported

Docusign Envelope ID: 3773F87A-0B89-4932-BA2C-CA8383B3EEAD

Level reading date:	1986-09-26	Feet below surface:	120.15
Feet to sea level:	Not Reported	Note:	Not Reported
Level reading date:	1986-09-25	Feet below surface:	120.59
Feet to sea level:	Not Reported	Note:	Not Reported
Level reading date:	1986-09-24	Feet below surface:	121.17
Feet to sea level:	Not Reported	Note:	Not Reported
Level reading date:	1986-09-23	Feet below surface:	124.15
Feet to sea level:	Not Reported	Note:	Not Reported
Level reading date:	1986-09-22	Feet below surface:	128.10
Feet to sea level:	Not Reported	Note:	Not Reported
Level reading date:	1986-09-21	Feet below surface:	130.39
Feet to sea level:	Not Reported	Note:	Not Reported
Level reading date:	1986-09-20	Feet below surface:	130.31
Feet to sea level:	Not Reported	Note:	Not Reported
Level reading date:	1986-09-19	Feet below surface:	130.25
Feet to sea level:	Not Reported	Note:	Not Reported
Level reading date:	1986-09-18	Feet below surface:	130.18
Feet to sea level:	Not Reported	Note:	Not Reported
Level reading date:	1986-09-17	Feet below surface:	130.14
Feet to sea level:	Not Reported	Note:	Not Reported
Level reading date:	1986-09-16	Feet below surface:	130.10
Feet to sea level:	Not Reported	Note:	Not Reported
Level reading date:	1986-09-15	Feet below surface:	130.04
Feet to sea level:	Not Reported	Note:	Not Reported
Level reading date:	1986-09-14	Feet below surface:	129.97
Feet to sea level:	Not Reported	Note:	Not Reported
Level reading date:	1986-09-13	Feet below surface:	129.90
Feet to sea level:	Not Reported	Note:	Not Reported
Level reading date:	1986-09-12	Feet below surface:	129.80
Feet to sea level:	Not Reported	Note:	Not Reported
Level reading date:	1986-09-11	Feet below surface:	129.74
Feet to sea level:	Not Reported	Note:	Not Reported
Level reading date:	1986-09-10	Feet below surface:	129.66
Feet to sea level:	Not Reported	Note:	Not Reported
Level reading date:	1986-09-09	Feet below surface:	129.52
Feet to sea level:	Not Reported	Note:	Not Reported
Level reading date:	1986-09-08	Feet below surface:	129.46
Feet to sea level:	Not Reported	Note:	Not Reported
Level reading date:	1986-09-07	Feet below surface:	129.39
Feet to sea level:	Not Reported	Note:	Not Reported
Level reading date:	1986-09-06	Feet below surface:	129.30
Feet to sea level:	Not Reported	Note:	Not Reported

Docusign Envelope ID: 3773F87A-0B89-4932-BA2C-CA8383B3EEAD

Level reading date:	1986-09-05	Feet below surface:	129.25
Feet to sea level:	Not Reported	Note:	Not Reported
Level reading date:	1986-09-04	Feet below surface:	129.19
Feet to sea level:	Not Reported	Note:	Not Reported
Level reading date:	1986-09-03	Feet below surface:	129.11
Feet to sea level:	Not Reported	Note:	Not Reported
Level reading date:	1986-09-02	Feet below surface:	129.05
Feet to sea level:	Not Reported	Note:	Not Reported
Level reading date:	1986-09-01	Feet below surface:	128.98
Feet to sea level:	Not Reported	Note:	Not Reported
Level reading date:	1986-08-31	Feet below surface:	128.90
Feet to sea level:	Not Reported	Note:	Not Reported
Level reading date:	1986-08-30	Feet below surface:	128.82
Feet to sea level:	Not Reported	Note:	Not Reported
Level reading date:	1986-08-29	Feet below surface:	128.72
Feet to sea level:	Not Reported	Note:	Not Reported
Level reading date:	1986-08-28	Feet below surface:	128.65
Feet to sea level:	Not Reported	Note:	Not Reported
Level reading date:	1986-08-27	Feet below surface:	128.59
Feet to sea level:	Not Reported	Note:	Not Reported
Level reading date:	1986-08-26	Feet below surface:	128.50
Feet to sea level:	Not Reported	Note:	Not Reported
Level reading date:	1986-08-25	Feet below surface:	128.41
Feet to sea level:	Not Reported	Note:	Not Reported
Level reading date:	1986-08-24	Feet below surface:	128.29
Feet to sea level:	Not Reported	Note:	Not Reported
Level reading date:	1986-08-23	Feet below surface:	128.19
Feet to sea level:	Not Reported	Note:	Not Reported
Level reading date:	1986-08-22	Feet below surface:	128.11
Feet to sea level:	Not Reported	Note:	Not Reported
Level reading date:	1986-08-21	Feet below surface:	128.06
Feet to sea level:	Not Reported	Note:	Not Reported
Level reading date:	1986-08-20	Feet below surface:	127.96
Feet to sea level:	Not Reported	Note:	Not Reported
Level reading date:	1986-08-19	Feet below surface:	127.62
Feet to sea level:	Not Reported	Note:	Not Reported
Level reading date:	1986-08-18	Feet below surface:	127.60
Feet to sea level:	Not Reported	Note:	Not Reported
Level reading date:	1986-08-17	Feet below surface:	127.54
Feet to sea level:	Not Reported	Note:	Not Reported
Level reading date:	1986-08-16	Feet below surface:	127.47
Feet to sea level:	Not Reported	Note:	Not Reported

Docusign Envelope ID: 3773F87A-0B89-4932-BA2C-CA8383B3EEAD

Level reading date:	1986-08-15	Feet below surface:	127.36
Feet to sea level:	Not Reported	Note:	Not Reported
Level reading date:	1986-08-14	Feet below surface:	127.31
Feet to sea level:	Not Reported	Note:	Not Reported
Level reading date:	1986-08-13	Feet below surface:	127.23
Feet to sea level:	Not Reported	Note:	Not Reported
Level reading date:	1986-08-12	Feet below surface:	127.16
Feet to sea level:	Not Reported	Note:	Not Reported
Level reading date:	1986-08-11	Feet below surface:	127.06
Feet to sea level:	Not Reported	Note:	Not Reported
Level reading date:	1986-08-10	Feet below surface:	126.95
Feet to sea level:	Not Reported	Note:	Not Reported
Level reading date:	1986-08-09	Feet below surface:	126.83
Feet to sea level:	Not Reported	Note:	Not Reported
Level reading date:	1986-08-08	Feet below surface:	126.69
Feet to sea level:	Not Reported	Note:	Not Reported
Level reading date:	1986-08-07	Feet below surface:	126.62
Feet to sea level:	Not Reported	Note:	Not Reported
Level reading date:	1986-08-06	Feet below surface:	126.52
Feet to sea level:	Not Reported	Note:	Not Reported
Level reading date:	1986-08-05	Feet below surface:	126.41
Feet to sea level:	Not Reported	Note:	Not Reported
Level reading date:	1986-08-04	Feet below surface:	126.31
Feet to sea level:	Not Reported	Note:	Not Reported
Level reading date:	1986-08-03	Feet below surface:	126.21
Feet to sea level:	Not Reported	Note:	Not Reported
Level reading date:	1986-08-02	Feet below surface:	126.07
Feet to sea level:	Not Reported	Note:	Not Reported
Level reading date:	1986-08-01	Feet below surface:	125.93
Feet to sea level:	Not Reported	Note:	Not Reported
Level reading date:	1986-07-31	Feet below surface:	125.83
Feet to sea level:	Not Reported	Note:	Not Reported
Level reading date:	1986-07-30	Feet below surface:	125.69
Feet to sea level:	Not Reported	Note:	Not Reported
Level reading date:	1986-07-29	Feet below surface:	125.56
Feet to sea level:	Not Reported	Note:	Not Reported
Level reading date:	1986-07-28	Feet below surface:	125.44
Feet to sea level:	Not Reported	Note:	Not Reported
Level reading date:	1986-07-27	Feet below surface:	125.25
Feet to sea level:	Not Reported	Note:	Not Reported
Level reading date:	1986-07-26	Feet below surface:	125.09
Feet to sea level:	Not Reported	Note:	Not Reported

Docusign Envelope ID: 3773F87A-0B89-4932-BA2C-CA8383B3EEAD

Level reading date:	1986-07-25	Feet below surface:	124.94
Feet to sea level:	Not Reported	Note:	Not Reported
Level reading date:	1986-07-24	Feet below surface:	124.77
Feet to sea level:	Not Reported	Note:	Not Reported
Level reading date:	1986-07-23	Feet below surface:	124.60
Feet to sea level:	Not Reported	Note:	Not Reported
Level reading date:	1986-07-22	Feet below surface:	124.36
Feet to sea level:	Not Reported	Note:	Not Reported
Level reading date:	1986-07-21	Feet below surface:	124.16
Feet to sea level:	Not Reported	Note:	Not Reported
Level reading date:	1986-07-20	Feet below surface:	123.95
Feet to sea level:	Not Reported	Note:	Not Reported
Level reading date:	1986-07-19	Feet below surface:	123.77
Feet to sea level:	Not Reported	Note:	Not Reported
Level reading date:	1986-07-18	Feet below surface:	123.57
Feet to sea level:	Not Reported	Note:	Not Reported
Level reading date:	1986-07-17	Feet below surface:	123.28
Feet to sea level:	Not Reported	Note:	Not Reported
Level reading date:	1986-07-16	Feet below surface:	123.00
Feet to sea level:	Not Reported	Note:	Not Reported
Level reading date:	1986-07-15	Feet below surface:	122.73
Feet to sea level:	Not Reported	Note:	Not Reported
Level reading date:	1986-07-14	Feet below surface:	122.44
Feet to sea level:	Not Reported	Note:	Not Reported
Level reading date:	1986-07-13	Feet below surface:	122.11
Feet to sea level:	Not Reported	Note:	Not Reported
Level reading date:	1986-07-12	Feet below surface:	121.75
Feet to sea level:	Not Reported	Note:	Not Reported
Level reading date:	1986-07-11	Feet below surface:	121.35
Feet to sea level:	Not Reported	Note:	Not Reported
Level reading date:	1986-07-10	Feet below surface:	120.92
Feet to sea level:	Not Reported	Note:	Not Reported
Level reading date:	1986-07-09	Feet below surface:	120.35
Feet to sea level:	Not Reported	Note:	Not Reported
Level reading date:	1986-07-08	Feet below surface:	119.69
Feet to sea level:	Not Reported	Note:	Not Reported
Level reading date:	1986-07-07	Feet below surface:	120.58
Feet to sea level:	Not Reported	Note:	Not Reported
Level reading date:	1986-07-06	Feet below surface:	121.29
Feet to sea level:	Not Reported	Note:	Not Reported
Level reading date:	1986-07-05	Feet below surface:	120.97
Feet to sea level:	Not Reported	Note:	Not Reported

Docusign Envelope ID: 3773F87A-0B89-4932-BA2C-CA8383B3EEAD

Level reading date:	1986-07-04	Feet below surface:	120.64
Feet to sea level:	Not Reported	Note:	Not Reported
Level reading date:	1986-07-03	Feet below surface:	120.29
Feet to sea level:	Not Reported	Note:	Not Reported
Level reading date:	1986-07-02	Feet below surface:	119.95
Feet to sea level:	Not Reported	Note:	Not Reported
Level reading date:	1986-07-01	Feet below surface:	119.58
Feet to sea level:	Not Reported	Note:	Not Reported
Level reading date:	1986-06-30	Feet below surface:	119.16
Feet to sea level:	Not Reported	Note:	Not Reported
Level reading date:	1986-06-29	Feet below surface:	118.75
Feet to sea level:	Not Reported	Note:	Not Reported
Level reading date:	1986-06-28	Feet below surface:	118.33
Feet to sea level:	Not Reported	Note:	Not Reported
Level reading date:	1986-06-27	Feet below surface:	117.86
Feet to sea level:	Not Reported	Note:	Not Reported
Level reading date:	1986-06-26	Feet below surface:	117.35
Feet to sea level:	Not Reported	Note:	Not Reported
Level reading date:	1986-06-25	Feet below surface:	116.82
Feet to sea level:	Not Reported	Note:	Not Reported
Level reading date:	1986-06-24	Feet below surface:	116.28
Feet to sea level:	Not Reported	Note:	Not Reported
Level reading date:	1986-06-23	Feet below surface:	115.69
Feet to sea level:	Not Reported	Note:	Not Reported
Level reading date:	1986-06-22	Feet below surface:	115.06
Feet to sea level:	Not Reported	Note:	Not Reported
Level reading date:	1986-06-21	Feet below surface:	114.40
Feet to sea level:	Not Reported	Note:	Not Reported
Level reading date:	1986-06-20	Feet below surface:	113.68
Feet to sea level:	Not Reported	Note:	Not Reported
Level reading date:	1986-06-19	Feet below surface:	112.86
Feet to sea level:	Not Reported	Note:	Not Reported
Level reading date:	1986-06-18	Feet below surface:	112.03
Feet to sea level:	Not Reported	Note:	Not Reported
Level reading date:	1986-06-17	Feet below surface:	111.14
Feet to sea level:	Not Reported	Note:	Not Reported
Level reading date:	1986-06-16	Feet below surface:	109.73
Feet to sea level:	Not Reported	Note:	Not Reported
Level reading date:	1986-06-15	Feet below surface:	108.63
Feet to sea level:	Not Reported	Note:	Not Reported
Level reading date:	1986-06-14	Feet below surface:	107.47
Feet to sea level:	Not Reported	Note:	Not Reported

Docusign Envelope ID: 3773F87A-0B89-4932-BA2C-CA8383B3EEAD

Level reading date:	1986-06-13	Feet below surface:	106.19
Feet to sea level:	Not Reported	Note:	Not Reported
Level reading date:	1986-06-12	Feet below surface:	105.07
Feet to sea level:	Not Reported	Note:	Not Reported
Level reading date:	1986-06-11	Feet below surface:	103.64
Feet to sea level:	Not Reported	Note:	Not Reported
Level reading date:	1986-06-10	Feet below surface:	101.95
Feet to sea level:	Not Reported	Note:	Not Reported
Level reading date:	1986-06-09	Feet below surface:	100.08
Feet to sea level:	Not Reported	Note:	Not Reported
Level reading date:	1986-06-08	Feet below surface:	97.94
Feet to sea level:	Not Reported	Note:	Not Reported
Level reading date:	1986-06-07	Feet below surface:	95.57
Feet to sea level:	Not Reported	Note:	Not Reported
Level reading date:	1986-06-06	Feet below surface:	92.80
Feet to sea level:	Not Reported	Note:	Not Reported
Level reading date:	1986-06-05	Feet below surface:	91.07
Feet to sea level:	Not Reported	Note:	Not Reported
Level reading date:	1986-06-04	Feet below surface:	88.29
Feet to sea level:	Not Reported	Note:	Not Reported
Level reading date:	1986-06-03	Feet below surface:	85.83
Feet to sea level:	Not Reported	Note:	Not Reported
Level reading date:	1986-06-02	Feet below surface:	84.33
Feet to sea level:	Not Reported	Note:	Not Reported
Level reading date:	1986-06-01	Feet below surface:	82.51
Feet to sea level:	Not Reported	Note:	Not Reported
Level reading date:	1986-05-31	Feet below surface:	80.50
Feet to sea level:	Not Reported	Note:	Not Reported
Level reading date:	1986-05-30	Feet below surface:	80.79
Feet to sea level:	Not Reported	Note:	Not Reported
Level reading date:	1986-05-29	Feet below surface:	81.56
Feet to sea level:	Not Reported	Note:	Not Reported
Level reading date:	1986-05-28	Feet below surface:	80.79
Feet to sea level:	Not Reported	Note:	Not Reported
Level reading date:	1986-05-27	Feet below surface:	81.07
Feet to sea level:	Not Reported	Note:	Not Reported
Level reading date:	1986-05-26	Feet below surface:	80.54
Feet to sea level:	Not Reported	Note:	Not Reported
Level reading date:	1986-05-25	Feet below surface:	80.62
Feet to sea level:	Not Reported	Note:	Not Reported
Level reading date:	1986-05-24	Feet below surface:	81.02
Feet to sea level:	Not Reported	Note:	Not Reported

Docusign Envelope ID: 3773F87A-0B89-4932-BA2C-CA8383B3EEAD

Level reading date:	1986-05-23	Feet below surface:	81.73
Feet to sea level:	Not Reported	Note:	Not Reported
Level reading date:	1986-05-22	Feet below surface:	82.59
Feet to sea level:	Not Reported	Note:	Not Reported
Level reading date:	1986-05-21	Feet below surface:	83.50
Feet to sea level:	Not Reported	Note:	Not Reported
Level reading date:	1986-05-20	Feet below surface:	79.81
Feet to sea level:	Not Reported	Note:	Not Reported
Level reading date:	1986-05-19	Feet below surface:	79.37
Feet to sea level:	Not Reported	Note:	Not Reported
Level reading date:	1986-05-18	Feet below surface:	79.64
Feet to sea level:	Not Reported	Note:	Not Reported
Level reading date:	1986-05-17	Feet below surface:	80.07
Feet to sea level:	Not Reported	Note:	Not Reported
Level reading date:	1986-05-16	Feet below surface:	80.63
Feet to sea level:	Not Reported	Note:	Not Reported
Level reading date:	1986-05-15	Feet below surface:	81.33
Feet to sea level:	Not Reported	Note:	Not Reported
Level reading date:	1986-05-14	Feet below surface:	82.23
Feet to sea level:	Not Reported	Note:	Not Reported
Level reading date:	1986-05-13	Feet below surface:	82.35
Feet to sea level:	Not Reported	Note:	Not Reported
Level reading date:	1986-05-12	Feet below surface:	82.23
Feet to sea level:	Not Reported	Note:	Not Reported
Level reading date:	1986-05-11	Feet below surface:	81.38
Feet to sea level:	Not Reported	Note:	Not Reported
Level reading date:	1986-05-10	Feet below surface:	80.37
Feet to sea level:	Not Reported	Note:	Not Reported
Level reading date:	1986-05-09	Feet below surface:	79.91
Feet to sea level:	Not Reported	Note:	Not Reported
Level reading date:	1986-05-08	Feet below surface:	80.64
Feet to sea level:	Not Reported	Note:	Not Reported
Level reading date:	1986-05-07	Feet below surface:	81.53
Feet to sea level:	Not Reported	Note:	Not Reported
Level reading date:	1986-05-06	Feet below surface:	81.79
Feet to sea level:	Not Reported	Note:	Not Reported
Level reading date:	1986-05-05	Feet below surface:	82.04
Feet to sea level:	Not Reported	Note:	Not Reported
Level reading date:	1986-05-04	Feet below surface:	82.24
Feet to sea level:	Not Reported	Note:	Not Reported
Level reading date:	1986-05-03	Feet below surface:	82.96
Feet to sea level:	Not Reported	Note:	Not Reported

Docusign Envelope ID: 3773F87A-0B89-4932-BA2C-CA8383B3EEAD

GEOCHECK® - PHYSICAL SETTING SOURCE MAP FINDINGS

Level reading date:	1986-05-02	Feet below surface:	83.69
Feet to sea level:	Not Reported	Note:	Not Reported
Level reading date:	1986-05-01	Feet below surface:	84.45
Feet to sea level:	Not Reported	Note:	Not Reported
Level reading date:	1986-04-30	Feet below surface:	85.25
Feet to sea level:	Not Reported	Note:	Not Reported
Level reading date:	1986-04-29	Feet below surface:	85.92
Feet to sea level:	Not Reported	Note:	Not Reported
Level reading date:	1986-04-28	Feet below surface:	86.15
Feet to sea level:	Not Reported	Note:	Not Reported
Level reading date:	1986-04-27	Feet below surface:	86.88
Feet to sea level:	Not Reported	Note:	Not Reported
Level reading date:	1986-04-26	Feet below surface:	87.86
Feet to sea level:	Not Reported	Note:	Not Reported
Level reading date:	1986-04-25	Feet below surface:	88.89
Feet to sea level:	Not Reported	Note:	Not Reported
Level reading date:	1986-04-24	Feet below surface:	90.08
Feet to sea level:	Not Reported	Note:	Not Reported
Level reading date:	1986-04-23	Feet below surface:	91.38
Feet to sea level:	Not Reported	Note:	Not Reported
Level reading date:	1986-04-22	Feet below surface:	92.85
Feet to sea level:	Not Reported	Note:	Not Reported
Level reading date:	1986-04-21	Feet below surface:	92.23
Feet to sea level:	Not Reported	Note:	Not Reported
Level reading date:	1986-04-20	Feet below surface:	92.34
Feet to sea level:	Not Reported	Note:	Not Reported
Level reading date:	1986-04-19	Feet below surface:	93.56
Feet to sea level:	Not Reported	Note:	Not Reported
Level reading date:	1986-04-18	Feet below surface:	94.80
Feet to sea level:	Not Reported	Note:	Not Reported
Level reading date:	1986-04-17	Feet below surface:	96.13
Feet to sea level:	Not Reported	Note:	Not Reported
Level reading date:	1986-04-16	Feet below surface:	97.52
Feet to sea level:	Not Reported	Note:	Not Reported
Level reading date:	1986-04-15	Feet below surface:	98.79
Feet to sea level:	Not Reported	Note:	Not Reported
Level reading date:	1986-04-14	Feet below surface:	99.02
Feet to sea level:	Not Reported	Note:	Not Reported
Level reading date:	1986-04-04	Feet below surface:	107.86
Feet to sea level:	Not Reported	Note:	Not Reported
Level reading date:	1986-04-03	Feet below surface:	109.69
Feet to sea level:	Not Reported	Note:	Not Reported

Docusign Envelope ID: 3773F87A-0B89-4932-BA2C-CA8383B3EEAD

Level reading date:	1986-04-02	Feet below surface:	112.01
Feet to sea level:	Not Reported	Note:	Not Reported
Level reading date:	1986-04-01	Feet below surface:	115.01
Feet to sea level:	Not Reported	Note:	Not Reported
Level reading date:	1986-03-29	Feet below surface:	114.83
Feet to sea level:	Not Reported	Note:	Not Reported
Level reading date:	1986-03-28	Feet below surface:	114.01
Feet to sea level:	Not Reported	Note:	Not Reported
Level reading date:	1986-03-27	Feet below surface:	113.07
Feet to sea level:	Not Reported	Note:	Not Reported
Level reading date:	1986-03-26	Feet below surface:	112.09
Feet to sea level:	Not Reported	Note:	Not Reported
Level reading date:	1986-03-25	Feet below surface:	110.91
Feet to sea level:	Not Reported	Note:	Not Reported
Level reading date:	1986-03-24	Feet below surface:	109.57
Feet to sea level:	Not Reported	Note:	Not Reported
Level reading date:	1986-03-23	Feet below surface:	107.93
Feet to sea level:	Not Reported	Note:	Not Reported
Level reading date:	1986-03-22	Feet below surface:	105.88
Feet to sea level:	Not Reported	Note:	Not Reported
Level reading date:	1986-03-18	Feet below surface:	108.38
Feet to sea level:	Not Reported	Note:	Not Reported
Level reading date:	1986-03-17	Feet below surface:	110.87
Feet to sea level:	Not Reported	Note:	Not Reported
Level reading date:	1986-03-16	Feet below surface:	114.65
Feet to sea level:	Not Reported	Note:	Not Reported
Level reading date:	1986-03-15	Feet below surface:	115.86
Feet to sea level:	Not Reported	Note:	Not Reported
Level reading date:	1986-03-14	Feet below surface:	115.14
Feet to sea level:	Not Reported	Note:	Not Reported
Level reading date:	1986-03-13	Feet below surface:	114.18
Feet to sea level:	Not Reported	Note:	Not Reported
Level reading date:	1986-03-12	Feet below surface:	113.10
Feet to sea level:	Not Reported	Note:	Not Reported
Level reading date:	1986-03-11	Feet below surface:	111.80
Feet to sea level:	Not Reported	Note:	Not Reported
Level reading date:	1986-03-10	Feet below surface:	110.07
Feet to sea level:	Not Reported	Note:	Not Reported
Level reading date:	1986-03-09	Feet below surface:	108.08
Feet to sea level:	Not Reported	Note:	Not Reported
Level reading date:	1986-03-08	Feet below surface:	108.85
Feet to sea level:	Not Reported	Note:	Not Reported

Docusign Envelope ID: 3773F87A-0B89-4932-BA2C-CA8383B3EEAD

Level reading date:	1986-03-07	Feet below surface:	112.34
Feet to sea level:	Not Reported	Note:	Not Reported
Level reading date:	1986-03-06	Feet below surface:	116.37
Feet to sea level:	Not Reported	Note:	Not Reported
Level reading date:	1986-03-05	Feet below surface:	117.55
Feet to sea level:	Not Reported	Note:	Not Reported
Level reading date:	1986-03-04	Feet below surface:	116.95
Feet to sea level:	Not Reported	Note:	Not Reported
Level reading date:	1986-03-03	Feet below surface:	116.32
Feet to sea level:	Not Reported	Note:	Not Reported
Level reading date:	1986-03-02	Feet below surface:	115.57
Feet to sea level:	Not Reported	Note:	Not Reported
Level reading date:	1986-03-01	Feet below surface:	114.71
Feet to sea level:	Not Reported	Note:	Not Reported
Level reading date:	1986-02-28	Feet below surface:	113.73
Feet to sea level:	Not Reported	Note:	Not Reported
Level reading date:	1986-02-27	Feet below surface:	112.61
Feet to sea level:	Not Reported	Note:	Not Reported
Level reading date:	1986-02-26	Feet below surface:	111.23
Feet to sea level:	Not Reported	Note:	Not Reported
Level reading date:	1986-02-25	Feet below surface:	109.53
Feet to sea level:	Not Reported	Note:	Not Reported
Level reading date:	1986-02-24	Feet below surface:	107.65
Feet to sea level:	Not Reported	Note:	Not Reported
Level reading date:	1986-02-23	Feet below surface:	108.67
Feet to sea level:	Not Reported	Note:	Not Reported
Level reading date:	1986-02-22	Feet below surface:	112.19
Feet to sea level:	Not Reported	Note:	Not Reported
Level reading date:	1986-02-21	Feet below surface:	114.14
Feet to sea level:	Not Reported	Note:	Not Reported
Level reading date:	1986-02-20	Feet below surface:	113.04
Feet to sea level:	Not Reported	Note:	Not Reported
Level reading date:	1986-02-19	Feet below surface:	111.70
Feet to sea level:	Not Reported	Note:	Not Reported
Level reading date:	1986-02-18	Feet below surface:	110.24
Feet to sea level:	Not Reported	Note:	Not Reported
Level reading date:	1986-02-17	Feet below surface:	111.22
Feet to sea level:	Not Reported	Note:	Not Reported
Level reading date:	1986-02-16	Feet below surface:	110.91
Feet to sea level:	Not Reported	Note:	Not Reported
Level reading date:	1986-02-15	Feet below surface:	109.24
Feet to sea level:	Not Reported	Note:	Not Reported

Docusign Envelope ID: 3773F87A-0B89-4932-BA2C-CA8383B3EEAD

Level reading date:	1986-02-14	Feet below surface:	107.28
Feet to sea level:	Not Reported	Note:	Not Reported
Level reading date:	1986-02-13	Feet below surface:	108.35
Feet to sea level:	Not Reported	Note:	Not Reported
Level reading date:	1986-02-12	Feet below surface:	112.20
Feet to sea level:	Not Reported	Note:	Not Reported
Level reading date:	1986-02-11	Feet below surface:	116.23
Feet to sea level:	Not Reported	Note:	Not Reported
Level reading date:	1986-02-10	Feet below surface:	116.24
Feet to sea level:	Not Reported	Note:	Not Reported
Level reading date:	1986-02-09	Feet below surface:	115.60
Feet to sea level:	Not Reported	Note:	Not Reported
Level reading date:	1986-02-08	Feet below surface:	114.88
Feet to sea level:	Not Reported	Note:	Not Reported
Level reading date:	1986-02-07	Feet below surface:	114.21
Feet to sea level:	Not Reported	Note:	Not Reported
Level reading date:	1986-02-06	Feet below surface:	113.50
Feet to sea level:	Not Reported	Note:	Not Reported
Level reading date:	1986-02-05	Feet below surface:	112.67
Feet to sea level:	Not Reported	Note:	Not Reported
Level reading date:	1986-02-04	Feet below surface:	111.75
Feet to sea level:	Not Reported	Note:	Not Reported
Level reading date:	1986-02-03	Feet below surface:	110.80
Feet to sea level:	Not Reported	Note:	Not Reported
Level reading date:	1986-02-02	Feet below surface:	110.80
Feet to sea level:	Not Reported	Note:	Not Reported
Level reading date:	1986-02-01	Feet below surface:	109.82
Feet to sea level:	Not Reported	Note:	Not Reported
Level reading date:	1986-01-31	Feet below surface:	108.78
Feet to sea level:	Not Reported	Note:	Not Reported
Level reading date:	1986-01-24	Feet below surface:	98.93
Feet to sea level:	Not Reported	Note:	Not Reported
Level reading date:	1986-01-23	Feet below surface:	96.76
Feet to sea level:	Not Reported	Note:	Not Reported
Level reading date:	1986-01-22	Feet below surface:	94.28
Feet to sea level:	Not Reported	Note:	Not Reported
Level reading date:	1986-01-21	Feet below surface:	92.76
Feet to sea level:	Not Reported	Note:	Not Reported
Level reading date:	1986-01-20	Feet below surface:	91.52
Feet to sea level:	Not Reported	Note:	Not Reported
Level reading date:	1986-01-19	Feet below surface:	88.56
Feet to sea level:	Not Reported	Note:	Not Reported

Docusign Envelope ID: 3773F87A-0B89-4932-BA2C-CA8383B3EEAD

Level reading date:	1986-01-18	Feet below surface:	86.88
Feet to sea level:	Not Reported	Note:	Not Reported
Level reading date:	1986-01-17	Feet below surface:	86.19
Feet to sea level:	Not Reported	Note:	Not Reported
Level reading date:	1986-01-16	Feet below surface:	85.31
Feet to sea level:	Not Reported	Note:	Not Reported
Level reading date:	1986-01-15	Feet below surface:	83.40
Feet to sea level:	Not Reported	Note:	Not Reported
Level reading date:	1986-01-14	Feet below surface:	82.34
Feet to sea level:	Not Reported	Note:	Not Reported
Level reading date:	1986-01-13	Feet below surface:	79.06
Feet to sea level:	Not Reported	Note:	Not Reported
Level reading date:	1986-01-12	Feet below surface:	78.84
Feet to sea level:	Not Reported	Note:	Not Reported
Level reading date:	1986-01-11	Feet below surface:	77.42
Feet to sea level:	Not Reported	Note:	Not Reported
Level reading date:	1986-01-10	Feet below surface:	75.85
Feet to sea level:	Not Reported	Note:	Not Reported
Level reading date:	1986-01-09	Feet below surface:	73.87
Feet to sea level:	Not Reported	Note:	Not Reported
Level reading date:	1986-01-08	Feet below surface:	72.02
Feet to sea level:	Not Reported	Note:	Not Reported
Level reading date:	1986-01-07	Feet below surface:	71.67
Feet to sea level:	Not Reported	Note:	Not Reported
Level reading date:	1986-01-06	Feet below surface:	72.10
Feet to sea level:	Not Reported	Note:	Not Reported
Level reading date:	1986-01-05	Feet below surface:	72.15
Feet to sea level:	Not Reported	Note:	Not Reported
Level reading date:	1986-01-04	Feet below surface:	70.95
Feet to sea level:	Not Reported	Note:	Not Reported
Level reading date:	1986-01-03	Feet below surface:	70.43
Feet to sea level:	Not Reported	Note:	Not Reported
Level reading date:	1986-01-02	Feet below surface:	68.57
Feet to sea level:	Not Reported	Note:	Not Reported
Level reading date:	1986-01-01	Feet below surface:	67.60
Feet to sea level:	Not Reported	Note:	Not Reported
Level reading date:	1985-12-31	Feet below surface:	67.79
Feet to sea level:	Not Reported	Note:	Not Reported
Level reading date:	1985-12-30	Feet below surface:	67.97
Feet to sea level:	Not Reported	Note:	Not Reported
Level reading date:	1985-12-29	Feet below surface:	68.14
Feet to sea level:	Not Reported	Note:	Not Reported

Docusign Envelope ID: 3773F87A-0B89-4932-BA2C-CA8383B3EEAD

Level reading date:	1985-12-28	Feet below surface:	68.36
Feet to sea level:	Not Reported	Note:	Not Reported
Level reading date:	1985-12-27	Feet below surface:	68.57
Feet to sea level:	Not Reported	Note:	Not Reported
Level reading date:	1985-12-26	Feet below surface:	68.77
Feet to sea level:	Not Reported	Note:	Not Reported
Level reading date:	1985-12-25	Feet below surface:	68.98
Feet to sea level:	Not Reported	Note:	Not Reported
Level reading date:	1985-12-24	Feet below surface:	69.22
Feet to sea level:	Not Reported	Note:	Not Reported
Level reading date:	1985-12-23	Feet below surface:	69.48
Feet to sea level:	Not Reported	Note:	Not Reported
Level reading date:	1985-12-22	Feet below surface:	69.77
Feet to sea level:	Not Reported	Note:	Not Reported
Level reading date:	1985-12-21	Feet below surface:	70.07
Feet to sea level:	Not Reported	Note:	Not Reported
Level reading date:	1985-12-20	Feet below surface:	70.40
Feet to sea level:	Not Reported	Note:	Not Reported
Level reading date:	1985-12-19	Feet below surface:	70.34
Feet to sea level:	Not Reported	Note:	Not Reported
Level reading date:	1985-12-18	Feet below surface:	70.34
Feet to sea level:	Not Reported	Note:	Not Reported
Level reading date:	1985-12-17	Feet below surface:	69.94
Feet to sea level:	Not Reported	Note:	Not Reported
Level reading date:	1985-12-16	Feet below surface:	70.10
Feet to sea level:	Not Reported	Note:	Not Reported
Level reading date:	1985-12-15	Feet below surface:	70.46
Feet to sea level:	Not Reported	Note:	Not Reported
Level reading date:	1985-12-14	Feet below surface:	70.77
Feet to sea level:	Not Reported	Note:	Not Reported
Level reading date:	1985-12-13	Feet below surface:	70.41
Feet to sea level:	Not Reported	Note:	Not Reported
Level reading date:	1985-12-12	Feet below surface:	70.09
Feet to sea level:	Not Reported	Note:	Not Reported
Level reading date:	1985-12-11	Feet below surface:	70.26
Feet to sea level:	Not Reported	Note:	Not Reported
Level reading date:	1985-12-10	Feet below surface:	70.15
Feet to sea level:	Not Reported	Note:	Not Reported
Level reading date:	1985-12-09	Feet below surface:	70.39
Feet to sea level:	Not Reported	Note:	Not Reported
Level reading date:	1985-12-08	Feet below surface:	70.61
Feet to sea level:	Not Reported	Note:	Not Reported

Docusign Envelope ID: 3773F87A-0B89-4932-BA2C-CA8383B3EEAD

Level reading date:	1985-12-07	Feet below surface:	70.82
Feet to sea level:	Not Reported	Note:	Not Reported
Level reading date:	1985-12-06	Feet below surface:	71.06
Feet to sea level:	Not Reported	Note:	Not Reported
Level reading date:	1985-12-05	Feet below surface:	71.28
Feet to sea level:	Not Reported	Note:	Not Reported
Level reading date:	1985-12-04	Feet below surface:	71.51
Feet to sea level:	Not Reported	Note:	Not Reported
Level reading date:	1985-12-03	Feet below surface:	71.74
Feet to sea level:	Not Reported	Note:	Not Reported
Level reading date:	1985-12-02	Feet below surface:	71.96
Feet to sea level:	Not Reported	Note:	Not Reported
Level reading date:	1985-12-01	Feet below surface:	72.24
Feet to sea level:	Not Reported	Note:	Not Reported
Level reading date:	1985-11-30	Feet below surface:	72.53
Feet to sea level:	Not Reported	Note:	Not Reported
Level reading date:	1985-11-29	Feet below surface:	72.74
Feet to sea level:	Not Reported	Note:	Not Reported
Level reading date:	1985-11-28	Feet below surface:	73.10
Feet to sea level:	Not Reported	Note:	Not Reported
Level reading date:	1985-11-27	Feet below surface:	73.51
Feet to sea level:	Not Reported	Note:	Not Reported
Level reading date:	1985-11-26	Feet below surface:	73.84
Feet to sea level:	Not Reported	Note:	Not Reported
Level reading date:	1985-11-25	Feet below surface:	74.11
Feet to sea level:	Not Reported	Note:	Not Reported
Level reading date:	1985-11-24	Feet below surface:	74.49
Feet to sea level:	Not Reported	Note:	Not Reported
Level reading date:	1985-11-23	Feet below surface:	74.99
Feet to sea level:	Not Reported	Note:	Not Reported
Level reading date:	1985-11-22	Feet below surface:	75.44
Feet to sea level:	Not Reported	Note:	Not Reported
Level reading date:	1985-11-21	Feet below surface:	75.90
Feet to sea level:	Not Reported	Note:	Not Reported
Level reading date:	1985-11-20	Feet below surface:	76.20
Feet to sea level:	Not Reported	Note:	Not Reported
Level reading date:	1985-11-19	Feet below surface:	76.72
Feet to sea level:	Not Reported	Note:	Not Reported
Level reading date:	1985-11-18	Feet below surface:	77.21
Feet to sea level:	Not Reported	Note:	Not Reported
Level reading date:	1985-11-17	Feet below surface:	77.64
Feet to sea level:	Not Reported	Note:	Not Reported

Docusign Envelope ID: 3773F87A-0B89-4932-BA2C-CA8383B3EEAD

Level reading date:	1985-11-16	Feet below surface:	78.14
Feet to sea level:	Not Reported	Note:	Not Reported
Level reading date:	1985-11-15	Feet below surface:	78.52
Feet to sea level:	Not Reported	Note:	Not Reported
Level reading date:	1985-11-14	Feet below surface:	78.60
Feet to sea level:	Not Reported	Note:	Not Reported
Level reading date:	1985-11-13	Feet below surface:	79.23
Feet to sea level:	Not Reported	Note:	Not Reported
Level reading date:	1985-11-12	Feet below surface:	77.38
Feet to sea level:	Not Reported	Note:	Not Reported
Level reading date:	1985-11-11	Feet below surface:	76.64
Feet to sea level:	Not Reported	Note:	Not Reported
Level reading date:	1985-11-10	Feet below surface:	77.05
Feet to sea level:	Not Reported	Note:	Not Reported
Level reading date:	1985-11-09	Feet below surface:	77.52
Feet to sea level:	Not Reported	Note:	Not Reported
Level reading date:	1985-11-08	Feet below surface:	77.94
Feet to sea level:	Not Reported	Note:	Not Reported
Level reading date:	1985-11-07	Feet below surface:	78.40
Feet to sea level:	Not Reported	Note:	Not Reported
Level reading date:	1985-11-06	Feet below surface:	78.86
Feet to sea level:	Not Reported	Note:	Not Reported
Level reading date:	1985-11-05	Feet below surface:	79.33
Feet to sea level:	Not Reported	Note:	Not Reported
Level reading date:	1985-11-04	Feet below surface:	79.81
Feet to sea level:	Not Reported	Note:	Not Reported
Level reading date:	1985-11-03	Feet below surface:	80.31
Feet to sea level:	Not Reported	Note:	Not Reported
Level reading date:	1985-11-02	Feet below surface:	80.80
Feet to sea level:	Not Reported	Note:	Not Reported
Level reading date:	1985-11-01	Feet below surface:	81.29
Feet to sea level:	Not Reported	Note:	Not Reported
Level reading date:	1985-10-31	Feet below surface:	81.71
Feet to sea level:	Not Reported	Note:	Not Reported
Level reading date:	1985-10-30	Feet below surface:	82.29
Feet to sea level:	Not Reported	Note:	Not Reported
Level reading date:	1985-10-29	Feet below surface:	82.93
Feet to sea level:	Not Reported	Note:	Not Reported
Level reading date:	1985-10-28	Feet below surface:	83.56
Feet to sea level:	Not Reported	Note:	Not Reported
Level reading date:	1985-10-27	Feet below surface:	84.22
Feet to sea level:	Not Reported	Note:	Not Reported

Docusign Envelope ID: 3773F87A-0B89-4932-BA2C-CA8383B3EEAD

Level reading date:	1985-10-26	Feet below surface:	84.88
Feet to sea level:	Not Reported	Note:	Not Reported
Level reading date:	1985-10-25	Feet below surface:	85.62
Feet to sea level:	Not Reported	Note:	Not Reported
Level reading date:	1985-10-24	Feet below surface:	86.40
Feet to sea level:	Not Reported	Note:	Not Reported
Level reading date:	1985-10-23	Feet below surface:	87.20
Feet to sea level:	Not Reported	Note:	Not Reported
Level reading date:	1985-10-22	Feet below surface:	88.00
Feet to sea level:	Not Reported	Note:	Not Reported
Level reading date:	1985-10-21	Feet below surface:	88.85
Feet to sea level:	Not Reported	Note:	Not Reported
Level reading date:	1985-10-20	Feet below surface:	89.79
Feet to sea level:	Not Reported	Note:	Not Reported
Level reading date:	1985-10-19	Feet below surface:	90.77
Feet to sea level:	Not Reported	Note:	Not Reported
Level reading date:	1985-10-18	Feet below surface:	91.82
Feet to sea level:	Not Reported	Note:	Not Reported
Level reading date:	1985-10-17	Feet below surface:	92.81
Feet to sea level:	Not Reported	Note:	Not Reported
Level reading date:	1985-10-16	Feet below surface:	93.94
Feet to sea level:	Not Reported	Note:	Not Reported
Level reading date:	1985-10-15	Feet below surface:	95.21
Feet to sea level:	Not Reported	Note:	Not Reported
Level reading date:	1985-10-14	Feet below surface:	96.60
Feet to sea level:	Not Reported	Note:	Not Reported
Level reading date:	1985-10-13	Feet below surface:	98.06
Feet to sea level:	Not Reported	Note:	Not Reported
Level reading date:	1985-10-12	Feet below surface:	99.68
Feet to sea level:	Not Reported	Note:	Not Reported
Level reading date:	1985-10-11	Feet below surface:	101.58
Feet to sea level:	Not Reported	Note:	Not Reported
Level reading date:	1985-10-10	Feet below surface:	103.79
Feet to sea level:	Not Reported	Note:	Not Reported
Level reading date:	1985-10-09	Feet below surface:	106.25
Feet to sea level:	Not Reported	Note:	Not Reported
Level reading date:	1985-10-08	Feet below surface:	106.80
Feet to sea level:	Not Reported	Note:	Not Reported
Level reading date:	1985-10-07	Feet below surface:	106.82
Feet to sea level:	Not Reported	Note:	Not Reported
Level reading date:	1985-10-06	Feet below surface:	106.88
Feet to sea level:	Not Reported	Note:	Not Reported

Docusign Envelope ID: 3773F87A-0B89-4932-BA2C-CA8383B3EEAD

Level reading date:	1985-10-05	Feet below surface:	106.97
Feet to sea level:	Not Reported	Note:	Not Reported
Level reading date:	1985-10-04	Feet below surface:	107.04
Feet to sea level:	Not Reported	Note:	Not Reported
Level reading date:	1985-10-03	Feet below surface:	107.09
Feet to sea level:	Not Reported	Note:	Not Reported
Level reading date:	1985-10-02	Feet below surface:	107.17
Feet to sea level:	Not Reported	Note:	Not Reported
Level reading date:	1985-10-01	Feet below surface:	107.21
Feet to sea level:	Not Reported	Note:	Not Reported
Level reading date:	1985-09-30	Feet below surface:	106.76
Feet to sea level:	Not Reported	Note:	Not Reported
Level reading date:	1985-09-29	Feet below surface:	106.78
Feet to sea level:	Not Reported	Note:	Not Reported
Level reading date:	1985-09-28	Feet below surface:	106.78
Feet to sea level:	Not Reported	Note:	Not Reported
Level reading date:	1985-09-27	Feet below surface:	106.78
Feet to sea level:	Not Reported	Note:	Not Reported
Level reading date:	1985-09-26	Feet below surface:	106.81
Feet to sea level:	Not Reported	Note:	Not Reported
Level reading date:	1985-09-25	Feet below surface:	106.84
Feet to sea level:	Not Reported	Note:	Not Reported
Level reading date:	1985-09-24	Feet below surface:	106.87
Feet to sea level:	Not Reported	Note:	Not Reported
Level reading date:	1985-09-23	Feet below surface:	106.88
Feet to sea level:	Not Reported	Note:	Not Reported
Level reading date:	1985-09-22	Feet below surface:	106.90
Feet to sea level:	Not Reported	Note:	Not Reported
Level reading date:	1985-09-21	Feet below surface:	106.92
Feet to sea level:	Not Reported	Note:	Not Reported
Level reading date:	1985-09-20	Feet below surface:	106.98
Feet to sea level:	Not Reported	Note:	Not Reported
Level reading date:	1985-09-19	Feet below surface:	107.01
Feet to sea level:	Not Reported	Note:	Not Reported
Level reading date:	1985-09-18	Feet below surface:	107.00
Feet to sea level:	Not Reported	Note:	Not Reported
Level reading date:	1985-09-17	Feet below surface:	106.68
Feet to sea level:	Not Reported	Note:	Not Reported
Level reading date:	1985-09-16	Feet below surface:	106.75
Feet to sea level:	Not Reported	Note:	Not Reported
Level reading date:	1985-09-15	Feet below surface:	106.81
Feet to sea level:	Not Reported	Note:	Not Reported

Docusign Envelope ID: 3773F87A-0B89-4932-BA2C-CA8383B3EEAD

Level reading date:	1985-09-14	Feet below surface:	106.86
Feet to sea level:	Not Reported	Note:	Not Reported
Level reading date:	1985-09-13	Feet below surface:	106.94
Feet to sea level:	Not Reported	Note:	Not Reported
Level reading date:	1985-09-12	Feet below surface:	107.01
Feet to sea level:	Not Reported	Note:	Not Reported
Level reading date:	1985-09-11	Feet below surface:	107.07
Feet to sea level:	Not Reported	Note:	Not Reported
Level reading date:	1985-09-10	Feet below surface:	107.10
Feet to sea level:	Not Reported	Note:	Not Reported
Level reading date:	1985-09-09	Feet below surface:	107.22
Feet to sea level:	Not Reported	Note:	Not Reported
Level reading date:	1985-09-08	Feet below surface:	107.32
Feet to sea level:	Not Reported	Note:	Not Reported
Level reading date:	1985-09-07	Feet below surface:	107.44
Feet to sea level:	Not Reported	Note:	Not Reported
Level reading date:	1985-09-06	Feet below surface:	107.53
Feet to sea level:	Not Reported	Note:	Not Reported
Level reading date:	1985-09-05	Feet below surface:	107.65
Feet to sea level:	Not Reported	Note:	Not Reported
Level reading date:	1985-09-04	Feet below surface:	107.83
Feet to sea level:	Not Reported	Note:	Not Reported
Level reading date:	1985-09-03	Feet below surface:	108.01
Feet to sea level:	Not Reported	Note:	Not Reported
Level reading date:	1985-09-02	Feet below surface:	108.25
Feet to sea level:	Not Reported	Note:	Not Reported
Level reading date:	1985-09-01	Feet below surface:	108.64
Feet to sea level:	Not Reported	Note:	Not Reported
Level reading date:	1985-08-31	Feet below surface:	109.07
Feet to sea level:	Not Reported	Note:	Not Reported
Level reading date:	1985-08-30	Feet below surface:	107.75
Feet to sea level:	Not Reported	Note:	Not Reported
Level reading date:	1985-08-29	Feet below surface:	106.92
Feet to sea level:	Not Reported	Note:	Not Reported
Level reading date:	1985-08-28	Feet below surface:	106.99
Feet to sea level:	Not Reported	Note:	Not Reported
Level reading date:	1985-08-27	Feet below surface:	107.06
Feet to sea level:	Not Reported	Note:	Not Reported
Level reading date:	1985-08-26	Feet below surface:	107.10
Feet to sea level:	Not Reported	Note:	Not Reported
Level reading date:	1985-08-25	Feet below surface:	107.08
Feet to sea level:	Not Reported	Note:	Not Reported

Docusign Envelope ID: 3773F87A-0B89-4932-BA2C-CA8383B3EEAD

GEOCHECK® - PHYSICAL SETTING SOURCE MAP FINDINGS

Level reading date:	1985-08-24	Feet below surface:	107.10
Feet to sea level:	Not Reported	Note:	Not Reported
Level reading date:	1985-08-23	Feet below surface:	107.16
Feet to sea level:	Not Reported	Note:	Not Reported
Level reading date:	1985-08-22	Feet below surface:	107.23
Feet to sea level:	Not Reported	Note:	Not Reported
Level reading date:	1985-08-21	Feet below surface:	107.24
Feet to sea level:	Not Reported	Note:	Not Reported
Level reading date:	1985-08-20	Feet below surface:	107.21
Feet to sea level:	Not Reported	Note:	Not Reported
Level reading date:	1985-08-19	Feet below surface:	107.12
Feet to sea level:	Not Reported	Note:	Not Reported
Level reading date:	1985-08-18	Feet below surface:	106.98
Feet to sea level:	Not Reported	Note:	Not Reported
Level reading date:	1985-08-17	Feet below surface:	106.67
Feet to sea level:	Not Reported	Note:	Not Reported
Level reading date:	1985-08-16	Feet below surface:	106.10
Feet to sea level:	Not Reported	Note:	Not Reported
Level reading date:	1985-08-15	Feet below surface:	106.71
Feet to sea level:	Not Reported	Note:	Not Reported
Level reading date:	1985-08-14	Feet below surface:	108.56
Feet to sea level:	Not Reported	Note:	Not Reported
Level reading date:	1985-08-13	Feet below surface:	111.29
Feet to sea level:	Not Reported	Note:	Not Reported
Level reading date:	1985-08-12	Feet below surface:	114.52
Feet to sea level:	Not Reported	Note:	Not Reported
Level reading date:	1985-08-02	Feet below surface:	118.57
Feet to sea level:	Not Reported	Note:	Not Reported
Level reading date:	1985-08-01	Feet below surface:	120.89
Feet to sea level:	Not Reported	Note:	Not Reported
Level reading date:	1985-07-31	Feet below surface:	120.58
Feet to sea level:	Not Reported	Note:	Not Reported
Level reading date:	1985-07-30	Feet below surface:	120.25
Feet to sea level:	Not Reported	Note:	Not Reported
Level reading date:	1985-07-29	Feet below surface:	119.91
Feet to sea level:	Not Reported	Note:	Not Reported
Level reading date:	1985-07-28	Feet below surface:	119.56
Feet to sea level:	Not Reported	Note:	Not Reported
Level reading date:	1985-07-27	Feet below surface:	119.18
Feet to sea level:	Not Reported	Note:	Not Reported
Level reading date:	1985-07-26	Feet below surface:	118.77
Feet to sea level:	Not Reported	Note:	Not Reported

Docusign Envelope ID: 3773F87A-0B89-4932-BA2C-CA8383B3EEAD

Level reading date:	1985-07-25	Feet below surface:	118.33
Feet to sea level:	Not Reported	Note:	Not Reported
Level reading date:	1985-07-24	Feet below surface:	117.83
Feet to sea level:	Not Reported	Note:	Not Reported
Level reading date:	1985-07-23	Feet below surface:	117.28
Feet to sea level:	Not Reported	Note:	Not Reported
Level reading date:	1985-07-22	Feet below surface:	116.74
Feet to sea level:	Not Reported	Note:	Not Reported
Level reading date:	1985-07-21	Feet below surface:	116.15
Feet to sea level:	Not Reported	Note:	Not Reported
Level reading date:	1985-07-20	Feet below surface:	115.52
Feet to sea level:	Not Reported	Note:	Not Reported
Level reading date:	1985-07-19	Feet below surface:	114.87
Feet to sea level:	Not Reported	Note:	Not Reported
Level reading date:	1985-07-18	Feet below surface:	114.12
Feet to sea level:	Not Reported	Note:	Not Reported
Level reading date:	1985-07-17	Feet below surface:	113.32
Feet to sea level:	Not Reported	Note:	Not Reported
Level reading date:	1985-07-16	Feet below surface:	112.44
Feet to sea level:	Not Reported	Note:	Not Reported
Level reading date:	1985-07-15	Feet below surface:	111.48
Feet to sea level:	Not Reported	Note:	Not Reported
Level reading date:	1985-07-14	Feet below surface:	110.42
Feet to sea level:	Not Reported	Note:	Not Reported
Level reading date:	1985-07-13	Feet below surface:	109.21
Feet to sea level:	Not Reported	Note:	Not Reported
Level reading date:	1985-07-12	Feet below surface:	107.89
Feet to sea level:	Not Reported	Note:	Not Reported
Level reading date:	1985-07-11	Feet below surface:	108.13
Feet to sea level:	Not Reported	Note:	Not Reported
Level reading date:	1985-07-10	Feet below surface:	106.98
Feet to sea level:	Not Reported	Note:	Not Reported
Level reading date:	1985-07-09	Feet below surface:	105.87
Feet to sea level:	Not Reported	Note:	Not Reported
Level reading date:	1985-07-08	Feet below surface:	104.51
Feet to sea level:	Not Reported	Note:	Not Reported
Level reading date:	1985-07-07	Feet below surface:	103.05
Feet to sea level:	Not Reported	Note:	Not Reported
Level reading date:	1985-07-06	Feet below surface:	101.50
Feet to sea level:	Not Reported	Note:	Not Reported
Level reading date:	1985-07-05	Feet below surface:	99.60
Feet to sea level:	Not Reported	Note:	Not Reported

Docusign Envelope ID: 3773F87A-0B89-4932-BA2C-CA8383B3EEAD

Level reading date:	1985-07-04	Feet below surface:	97.37
Feet to sea level:	Not Reported	Note:	Not Reported
Level reading date:	1985-07-03	Feet below surface:	95.74
Feet to sea level:	Not Reported	Note:	Not Reported
Level reading date:	1985-07-02	Feet below surface:	94.58
Feet to sea level:	Not Reported	Note:	Not Reported
Level reading date:	1985-07-01	Feet below surface:	94.38
Feet to sea level:	Not Reported	Note:	Not Reported
Level reading date:	1985-06-30	Feet below surface:	94.11
Feet to sea level:	Not Reported	Note:	Not Reported
Level reading date:	1985-06-29	Feet below surface:	93.86
Feet to sea level:	Not Reported	Note:	Not Reported
Level reading date:	1985-06-28	Feet below surface:	93.59
Feet to sea level:	Not Reported	Note:	Not Reported
Level reading date:	1985-06-27	Feet below surface:	93.31
Feet to sea level:	Not Reported	Note:	Not Reported
Level reading date:	1985-06-26	Feet below surface:	91.13
Feet to sea level:	Not Reported	Note:	Not Reported
Level reading date:	1985-06-25	Feet below surface:	91.83
Feet to sea level:	Not Reported	Note:	Not Reported
Level reading date:	1985-06-24	Feet below surface:	91.54
Feet to sea level:	Not Reported	Note:	Not Reported
Level reading date:	1985-06-23	Feet below surface:	90.27
Feet to sea level:	Not Reported	Note:	Not Reported
Level reading date:	1985-06-22	Feet below surface:	90.07
Feet to sea level:	Not Reported	Note:	Not Reported
Level reading date:	1985-06-21	Feet below surface:	90.93
Feet to sea level:	Not Reported	Note:	Not Reported
Level reading date:	1985-06-20	Feet below surface:	88.40
Feet to sea level:	Not Reported	Note:	Not Reported
Level reading date:	1985-06-19	Feet below surface:	86.59
Feet to sea level:	Not Reported	Note:	Not Reported
Level reading date:	1985-06-18	Feet below surface:	85.87
Feet to sea level:	Not Reported	Note:	Not Reported
Level reading date:	1985-06-17	Feet below surface:	85.05
Feet to sea level:	Not Reported	Note:	Not Reported
Level reading date:	1985-06-16	Feet below surface:	85.15
Feet to sea level:	Not Reported	Note:	Not Reported
Level reading date:	1985-06-15	Feet below surface:	84.15
Feet to sea level:	Not Reported	Note:	Not Reported
Level reading date:	1985-06-14	Feet below surface:	83.05
Feet to sea level:	Not Reported	Note:	Not Reported

Docusign Envelope ID: 3773F87A-0B89-4932-BA2C-CA8383B3EEAD

Level reading date:	1985-06-13	Feet below surface:	81.79
Feet to sea level:	Not Reported	Note:	Not Reported
Level reading date:	1985-06-12	Feet below surface:	80.30
Feet to sea level:	Not Reported	Note:	Not Reported
Level reading date:	1985-06-11	Feet below surface:	78.47
Feet to sea level:	Not Reported	Note:	Not Reported
Level reading date:	1985-06-10	Feet below surface:	77.15
Feet to sea level:	Not Reported	Note:	Not Reported
Level reading date:	1985-06-09	Feet below surface:	75.37
Feet to sea level:	Not Reported	Note:	Not Reported
Level reading date:	1985-06-08	Feet below surface:	74.89
Feet to sea level:	Not Reported	Note:	Not Reported
Level reading date:	1985-06-07	Feet below surface:	74.46
Feet to sea level:	Not Reported	Note:	Not Reported
Level reading date:	1985-06-06	Feet below surface:	74.04
Feet to sea level:	Not Reported	Note:	Not Reported
Level reading date:	1985-06-05	Feet below surface:	73.68
Feet to sea level:	Not Reported	Note:	Not Reported
Level reading date:	1985-06-04	Feet below surface:	73.15
Feet to sea level:	Not Reported	Note:	Not Reported
Level reading date:	1985-06-03	Feet below surface:	73.38
Feet to sea level:	Not Reported	Note:	Not Reported
Level reading date:	1985-06-02	Feet below surface:	72.63
Feet to sea level:	Not Reported	Note:	Not Reported
Level reading date:	1985-06-01	Feet below surface:	71.06
Feet to sea level:	Not Reported	Note:	Not Reported
Level reading date:	1985-05-31	Feet below surface:	71.25
Feet to sea level:	Not Reported	Note:	Not Reported
Level reading date:	1985-05-30	Feet below surface:	71.53
Feet to sea level:	Not Reported	Note:	Not Reported
Level reading date:	1985-05-29	Feet below surface:	71.08
Feet to sea level:	Not Reported	Note:	Not Reported
Level reading date:	1985-05-28	Feet below surface:	70.89
Feet to sea level:	Not Reported	Note:	Not Reported
Level reading date:	1985-05-27	Feet below surface:	71.22
Feet to sea level:	Not Reported	Note:	Not Reported
Level reading date:	1985-05-26	Feet below surface:	71.85
Feet to sea level:	Not Reported	Note:	Not Reported
Level reading date:	1985-05-25	Feet below surface:	72.60
Feet to sea level:	Not Reported	Note:	Not Reported
Level reading date:	1985-05-24	Feet below surface:	72.63
Feet to sea level:	Not Reported	Note:	Not Reported

Docusign Envelope ID: 3773F87A-0B89-4932-BA2C-CA8383B3EEAD

Level reading date:	1985-05-23	Feet below surface:	71.95
Feet to sea level:	Not Reported	Note:	Not Reported
Level reading date:	1985-05-22	Feet below surface:	72.64
Feet to sea level:	Not Reported	Note:	Not Reported
Level reading date:	1985-05-21	Feet below surface:	71.49
Feet to sea level:	Not Reported	Note:	Not Reported
Level reading date:	1985-05-20	Feet below surface:	68.81
Feet to sea level:	Not Reported	Note:	Not Reported
Level reading date:	1985-05-19	Feet below surface:	67.76
Feet to sea level:	Not Reported	Note:	Not Reported
Level reading date:	1985-05-18	Feet below surface:	67.89
Feet to sea level:	Not Reported	Note:	Not Reported
Level reading date:	1985-05-17	Feet below surface:	68.07
Feet to sea level:	Not Reported	Note:	Not Reported
Level reading date:	1985-05-16	Feet below surface:	68.24
Feet to sea level:	Not Reported	Note:	Not Reported
Level reading date:	1985-05-15	Feet below surface:	68.37
Feet to sea level:	Not Reported	Note:	Not Reported
Level reading date:	1985-05-14	Feet below surface:	68.49
Feet to sea level:	Not Reported	Note:	Not Reported
Level reading date:	1985-05-13	Feet below surface:	68.67
Feet to sea level:	Not Reported	Note:	Not Reported
Level reading date:	1985-05-12	Feet below surface:	68.84
Feet to sea level:	Not Reported	Note:	Not Reported
Level reading date:	1985-05-11	Feet below surface:	68.99
Feet to sea level:	Not Reported	Note:	Not Reported
Level reading date:	1985-05-10	Feet below surface:	69.16
Feet to sea level:	Not Reported	Note:	Not Reported
Level reading date:	1985-05-09	Feet below surface:	69.30
Feet to sea level:	Not Reported	Note:	Not Reported
Level reading date:	1985-05-08	Feet below surface:	69.49
Feet to sea level:	Not Reported	Note:	Not Reported
Level reading date:	1985-05-07	Feet below surface:	69.67
Feet to sea level:	Not Reported	Note:	Not Reported
Level reading date:	1985-05-06	Feet below surface:	69.84
Feet to sea level:	Not Reported	Note:	Not Reported
Level reading date:	1985-05-05	Feet below surface:	70.00
Feet to sea level:	Not Reported	Note:	Not Reported
Level reading date:	1985-05-04	Feet below surface:	70.19
Feet to sea level:	Not Reported	Note:	Not Reported
Level reading date:	1985-05-03	Feet below surface:	70.43
Feet to sea level:	Not Reported	Note:	Not Reported

Docusign Envelope ID: 3773F87A-0B89-4932-BA2C-CA8383B3EEAD

Level reading date:	1985-05-02	Feet below surface:	70.65
Feet to sea level:	Not Reported	Note:	Not Reported
Level reading date:	1985-05-01	Feet below surface:	70.87
Feet to sea level:	Not Reported	Note:	Not Reported
Level reading date:	1985-04-30	Feet below surface:	71.12
Feet to sea level:	Not Reported	Note:	Not Reported
Level reading date:	1985-04-29	Feet below surface:	71.10
Feet to sea level:	Not Reported	Note:	Not Reported
Level reading date:	1985-04-28	Feet below surface:	71.32
Feet to sea level:	Not Reported	Note:	Not Reported
Level reading date:	1985-04-27	Feet below surface:	71.49
Feet to sea level:	Not Reported	Note:	Not Reported
Level reading date:	1985-04-26	Feet below surface:	71.68
Feet to sea level:	Not Reported	Note:	Not Reported
Level reading date:	1985-04-25	Feet below surface:	71.93
Feet to sea level:	Not Reported	Note:	Not Reported
Level reading date:	1985-04-24	Feet below surface:	72.08
Feet to sea level:	Not Reported	Note:	Not Reported
Level reading date:	1985-04-23	Feet below surface:	72.34
Feet to sea level:	Not Reported	Note:	Not Reported
Level reading date:	1985-04-22	Feet below surface:	72.59
Feet to sea level:	Not Reported	Note:	Not Reported
Level reading date:	1985-04-21	Feet below surface:	72.83
Feet to sea level:	Not Reported	Note:	Not Reported
Level reading date:	1985-04-20	Feet below surface:	73.07
Feet to sea level:	Not Reported	Note:	Not Reported
Level reading date:	1985-04-19	Feet below surface:	73.35
Feet to sea level:	Not Reported	Note:	Not Reported
Level reading date:	1985-04-18	Feet below surface:	73.65
Feet to sea level:	Not Reported	Note:	Not Reported
Level reading date:	1985-04-17	Feet below surface:	73.89
Feet to sea level:	Not Reported	Note:	Not Reported
Level reading date:	1985-04-16	Feet below surface:	74.19
Feet to sea level:	Not Reported	Note:	Not Reported
Level reading date:	1985-04-15	Feet below surface:	74.48
Feet to sea level:	Not Reported	Note:	Not Reported
Level reading date:	1985-04-14	Feet below surface:	74.80
Feet to sea level:	Not Reported	Note:	Not Reported
Level reading date:	1985-04-13	Feet below surface:	75.10
Feet to sea level:	Not Reported	Note:	Not Reported
Level reading date:	1985-04-12	Feet below surface:	75.37
Feet to sea level:	Not Reported	Note:	Not Reported

Docusign Envelope ID: 3773F87A-0B89-4932-BA2C-CA8383B3EEAD

Level reading date:	1985-04-11	Feet below surface:	75.56
Feet to sea level:	Not Reported	Note:	Not Reported
Level reading date:	1985-04-10	Feet below surface:	75.78
Feet to sea level:	Not Reported	Note:	Not Reported
Level reading date:	1985-04-09	Feet below surface:	76.11
Feet to sea level:	Not Reported	Note:	Not Reported
Level reading date:	1985-04-08	Feet below surface:	76.47
Feet to sea level:	Not Reported	Note:	Not Reported
Level reading date:	1985-04-07	Feet below surface:	76.85
Feet to sea level:	Not Reported	Note:	Not Reported
Level reading date:	1985-04-06	Feet below surface:	77.25
Feet to sea level:	Not Reported	Note:	Not Reported
Level reading date:	1985-04-05	Feet below surface:	77.65
Feet to sea level:	Not Reported	Note:	Not Reported
Level reading date:	1985-04-04	Feet below surface:	78.06
Feet to sea level:	Not Reported	Note:	Not Reported
Level reading date:	1985-04-03	Feet below surface:	78.49
Feet to sea level:	Not Reported	Note:	Not Reported
Level reading date:	1985-04-02	Feet below surface:	78.99
Feet to sea level:	Not Reported	Note:	Not Reported
Level reading date:	1985-04-01	Feet below surface:	79.48
Feet to sea level:	Not Reported	Note:	Not Reported
Level reading date:	1985-03-31	Feet below surface:	79.95
Feet to sea level:	Not Reported	Note:	Not Reported
Level reading date:	1985-03-30	Feet below surface:	80.47
Feet to sea level:	Not Reported	Note:	Not Reported
Level reading date:	1985-03-29	Feet below surface:	80.99
Feet to sea level:	Not Reported	Note:	Not Reported
Level reading date:	1985-03-28	Feet below surface:	81.50
Feet to sea level:	Not Reported	Note:	Not Reported
Level reading date:	1985-03-27	Feet below surface:	81.84
Feet to sea level:	Not Reported	Note:	Not Reported
Level reading date:	1985-03-26	Feet below surface:	82.34
Feet to sea level:	Not Reported	Note:	Not Reported
Level reading date:	1985-03-25	Feet below surface:	83.31
Feet to sea level:	Not Reported	Note:	Not Reported
Level reading date:	1985-03-24	Feet below surface:	83.47
Feet to sea level:	Not Reported	Note:	Not Reported
Level reading date:	1985-03-23	Feet below surface:	84.09
Feet to sea level:	Not Reported	Note:	Not Reported
Level reading date:	1985-03-22	Feet below surface:	84.77
Feet to sea level:	Not Reported	Note:	Not Reported

Docusign Envelope ID: 3773F87A-0B89-4932-BA2C-CA8383B3EEAD

Level reading date:	1985-03-21	Feet below surface:	85.42
Feet to sea level:	Not Reported	Note:	Not Reported
Level reading date:	1985-03-20	Feet below surface:	86.20
Feet to sea level:	Not Reported	Note:	Not Reported
Level reading date:	1985-03-19	Feet below surface:	86.93
Feet to sea level:	Not Reported	Note:	Not Reported
Level reading date:	1985-03-18	Feet below surface:	87.63
Feet to sea level:	Not Reported	Note:	Not Reported
Level reading date:	1985-03-17	Feet below surface:	88.48
Feet to sea level:	Not Reported	Note:	Not Reported
Level reading date:	1985-03-16	Feet below surface:	89.33
Feet to sea level:	Not Reported	Note:	Not Reported
Level reading date:	1985-03-15	Feet below surface:	90.18
Feet to sea level:	Not Reported	Note:	Not Reported
Level reading date:	1985-03-14	Feet below surface:	91.09
Feet to sea level:	Not Reported	Note:	Not Reported
Level reading date:	1985-03-13	Feet below surface:	92.72
Feet to sea level:	Not Reported	Note:	Not Reported
Level reading date:	1985-03-02	Feet below surface:	107.59
Feet to sea level:	Not Reported	Note:	Not Reported
Level reading date:	1985-03-01	Feet below surface:	108.26
Feet to sea level:	Not Reported	Note:	Not Reported
Level reading date:	1985-02-28	Feet below surface:	109.37
Feet to sea level:	Not Reported	Note:	Not Reported
Level reading date:	1985-02-27	Feet below surface:	109.58
Feet to sea level:	Not Reported	Note:	Not Reported
Level reading date:	1985-02-26	Feet below surface:	109.81
Feet to sea level:	Not Reported	Note:	Not Reported
Level reading date:	1985-02-25	Feet below surface:	110.16
Feet to sea level:	Not Reported	Note:	Not Reported
Level reading date:	1985-02-24	Feet below surface:	110.63
Feet to sea level:	Not Reported	Note:	Not Reported
Level reading date:	1985-02-23	Feet below surface:	111.23
Feet to sea level:	Not Reported	Note:	Not Reported
Level reading date:	1985-02-22	Feet below surface:	111.95
Feet to sea level:	Not Reported	Note:	Not Reported
Level reading date:	1985-02-21	Feet below surface:	110.00
Feet to sea level:	Not Reported	Note:	Not Reported
Level reading date:	1985-02-20	Feet below surface:	108.67
Feet to sea level:	Not Reported	Note:	Not Reported
Level reading date:	1985-02-19	Feet below surface:	107.83
Feet to sea level:	Not Reported	Note:	Not Reported

Docusign Envelope ID: 3773F87A-0B89-4932-BA2C-CA8383B3EEAD

Level reading date:	1985-02-18	Feet below surface:	107.96
Feet to sea level:	Not Reported	Note:	Not Reported
Level reading date:	1985-02-17	Feet below surface:	108.05
Feet to sea level:	Not Reported	Note:	Not Reported
Level reading date:	1985-02-16	Feet below surface:	108.15
Feet to sea level:	Not Reported	Note:	Not Reported
Level reading date:	1985-02-15	Feet below surface:	108.33
Feet to sea level:	Not Reported	Note:	Not Reported
Level reading date:	1985-02-14	Feet below surface:	108.58
Feet to sea level:	Not Reported	Note:	Not Reported
Level reading date:	1985-02-13	Feet below surface:	108.84
Feet to sea level:	Not Reported	Note:	Not Reported
Level reading date:	1985-02-12	Feet below surface:	108.16
Feet to sea level:	Not Reported	Note:	Not Reported
Level reading date:	1985-02-11	Feet below surface:	108.65
Feet to sea level:	Not Reported	Note:	Not Reported
Level reading date:	1985-02-10	Feet below surface:	108.33
Feet to sea level:	Not Reported	Note:	Not Reported
Level reading date:	1985-02-02	Feet below surface:	107.62
Feet to sea level:	Not Reported	Note:	Not Reported
Level reading date:	1985-02-01	Feet below surface:	107.72
Feet to sea level:	Not Reported	Note:	Not Reported
Level reading date:	1985-01-31	Feet below surface:	107.80
Feet to sea level:	Not Reported	Note:	Not Reported
Level reading date:	1985-01-30	Feet below surface:	107.90
Feet to sea level:	Not Reported	Note:	Not Reported
Level reading date:	1985-01-29	Feet below surface:	107.94
Feet to sea level:	Not Reported	Note:	Not Reported
Level reading date:	1985-01-28	Feet below surface:	108.01
Feet to sea level:	Not Reported	Note:	Not Reported
Level reading date:	1985-01-27	Feet below surface:	108.13
Feet to sea level:	Not Reported	Note:	Not Reported
Level reading date:	1985-01-26	Feet below surface:	108.22
Feet to sea level:	Not Reported	Note:	Not Reported
Level reading date:	1985-01-25	Feet below surface:	108.32
Feet to sea level:	Not Reported	Note:	Not Reported
Level reading date:	1985-01-24	Feet below surface:	108.42
Feet to sea level:	Not Reported	Note:	Not Reported
Level reading date:	1985-01-23	Feet below surface:	108.53
Feet to sea level:	Not Reported	Note:	Not Reported
Level reading date:	1985-01-22	Feet below surface:	108.68
Feet to sea level:	Not Reported	Note:	Not Reported

Docusign Envelope ID: 3773F87A-0B89-4932-BA2C-CA8383B3EEAD

GEOCHECK® - PHYSICAL SETTING SOURCE MAP FINDINGS

Level reading date:	1985-01-21	Feet below surface:	108.87
Feet to sea level:	Not Reported	Note:	Not Reported
Level reading date:	1985-01-20	Feet below surface:	109.10
Feet to sea level:	Not Reported	Note:	Not Reported
Level reading date:	1985-01-19	Feet below surface:	109.40
Feet to sea level:	Not Reported	Note:	Not Reported
Level reading date:	1985-01-18	Feet below surface:	109.77
Feet to sea level:	Not Reported	Note:	Not Reported
Level reading date:	1985-01-17	Feet below surface:	110.29
Feet to sea level:	Not Reported	Note:	Not Reported
Level reading date:	1985-01-16	Feet below surface:	110.87
Feet to sea level:	Not Reported	Note:	Not Reported
Level reading date:	1985-01-15	Feet below surface:	109.25
Feet to sea level:	Not Reported	Note:	Not Reported
Level reading date:	1985-01-14	Feet below surface:	108.20
Feet to sea level:	Not Reported	Note:	Not Reported
Level reading date:	1985-01-13	Feet below surface:	108.28
Feet to sea level:	Not Reported	Note:	Not Reported
Level reading date:	1985-01-12	Feet below surface:	108.40
Feet to sea level:	Not Reported	Note:	Not Reported
Level reading date:	1985-01-11	Feet below surface:	108.50
Feet to sea level:	Not Reported	Note:	Not Reported
Level reading date:	1985-01-10	Feet below surface:	108.64
Feet to sea level:	Not Reported	Note:	Not Reported
Level reading date:	1985-01-09	Feet below surface:	108.73
Feet to sea level:	Not Reported	Note:	Not Reported
Level reading date:	1985-01-08	Feet below surface:	108.87
Feet to sea level:	Not Reported	Note:	Not Reported
Level reading date:	1985-01-07	Feet below surface:	109.03
Feet to sea level:	Not Reported	Note:	Not Reported
Level reading date:	1985-01-06	Feet below surface:	109.25
Feet to sea level:	Not Reported	Note:	Not Reported
Level reading date:	1985-01-05	Feet below surface:	109.44
Feet to sea level:	Not Reported	Note:	Not Reported
Level reading date:	1985-01-04	Feet below surface:	109.67
Feet to sea level:	Not Reported	Note:	Not Reported
Level reading date:	1985-01-03	Feet below surface:	109.85
Feet to sea level:	Not Reported	Note:	Not Reported
Level reading date:	1985-01-02	Feet below surface:	110.03
Feet to sea level:	Not Reported	Note:	Not Reported
Level reading date:	1985-01-01	Feet below surface:	110.43
Feet to sea level:	Not Reported	Note:	Not Reported

Docusign Envelope ID: 3773F87A-0B89-4932-BA2C-CA8383B3EEAD

Level reading date:	1984-12-31	Feet below surface:	110.67
Feet to sea level:	Not Reported	Note:	Not Reported
Level reading date:	1984-12-30	Feet below surface:	110.96
Feet to sea level:	Not Reported	Note:	Not Reported
Level reading date:	1984-12-29	Feet below surface:	111.32
Feet to sea level:	Not Reported	Note:	Not Reported
Level reading date:	1984-12-28	Feet below surface:	111.65
Feet to sea level:	Not Reported	Note:	Not Reported
Level reading date:	1984-12-27	Feet below surface:	112.06
Feet to sea level:	Not Reported	Note:	Not Reported
Level reading date:	1984-12-26	Feet below surface:	112.62
Feet to sea level:	Not Reported	Note:	Not Reported
Level reading date:	1984-12-25	Feet below surface:	113.28
Feet to sea level:	Not Reported	Note:	Not Reported
Level reading date:	1984-12-24	Feet below surface:	114.02
Feet to sea level:	Not Reported	Note:	Not Reported
Level reading date:	1984-12-23	Feet below surface:	114.91
Feet to sea level:	Not Reported	Note:	Not Reported
Level reading date:	1984-12-22	Feet below surface:	116.05
Feet to sea level:	Not Reported	Note:	Not Reported
Level reading date:	1984-12-21	Feet below surface:	117.50
Feet to sea level:	Not Reported	Note:	Not Reported
Level reading date:	1984-12-20	Feet below surface:	118.33
Feet to sea level:	Not Reported	Note:	Not Reported
Level reading date:	1984-12-19	Feet below surface:	118.47
Feet to sea level:	Not Reported	Note:	Not Reported
Level reading date:	1984-12-18	Feet below surface:	118.14
Feet to sea level:	Not Reported	Note:	Not Reported
Level reading date:	1984-12-17	Feet below surface:	118.79
Feet to sea level:	Not Reported	Note:	Not Reported
Level reading date:	1984-12-16	Feet below surface:	118.23
Feet to sea level:	Not Reported	Note:	Not Reported
Level reading date:	1984-12-15	Feet below surface:	117.59
Feet to sea level:	Not Reported	Note:	Not Reported
Level reading date:	1984-12-14	Feet below surface:	117.04
Feet to sea level:	Not Reported	Note:	Not Reported
Level reading date:	1984-12-13	Feet below surface:	116.29
Feet to sea level:	Not Reported	Note:	Not Reported
Level reading date:	1984-12-12	Feet below surface:	115.47
Feet to sea level:	Not Reported	Note:	Not Reported
Level reading date:	1984-12-11	Feet below surface:	116.17
Feet to sea level:	Not Reported	Note:	Not Reported

Docusign Envelope ID: 3773F87A-0B89-4932-BA2C-CA8383B3EEAD

GEOCHECK® - PHYSICAL SETTING SOURCE MAP FINDINGS

Level reading date:	1984-12-10	Feet below surface:	116.37
Feet to sea level:	Not Reported	Note:	Not Reported
Level reading date:	1984-12-09	Feet below surface:	115.83
Feet to sea level:	Not Reported	Note:	Not Reported
Level reading date:	1984-12-08	Feet below surface:	115.18
Feet to sea level:	Not Reported	Note:	Not Reported
Level reading date:	1984-12-07	Feet below surface:	114.40
Feet to sea level:	Not Reported	Note:	Not Reported
Level reading date:	1984-12-06	Feet below surface:	114.11
Feet to sea level:	Not Reported	Note:	Not Reported
Level reading date:	1984-12-05	Feet below surface:	113.82
Feet to sea level:	Not Reported	Note:	Not Reported
Level reading date:	1984-12-04	Feet below surface:	113.52
Feet to sea level:	Not Reported	Note:	Not Reported
Level reading date:	1984-12-03	Feet below surface:	113.21
Feet to sea level:	Not Reported	Note:	Not Reported
Level reading date:	1984-12-02	Feet below surface:	112.91
Feet to sea level:	Not Reported	Note:	Not Reported
Level reading date:	1984-12-01	Feet below surface:	112.60
Feet to sea level:	Not Reported	Note:	Not Reported
Level reading date:	1984-11-30	Feet below surface:	112.23
Feet to sea level:	Not Reported	Note:	Not Reported
Level reading date:	1984-11-29	Feet below surface:	111.88
Feet to sea level:	Not Reported	Note:	Not Reported
Level reading date:	1984-11-28	Feet below surface:	111.49
Feet to sea level:	Not Reported	Note:	Not Reported
Level reading date:	1984-11-27	Feet below surface:	111.10
Feet to sea level:	Not Reported	Note:	Not Reported
Level reading date:	1984-11-26	Feet below surface:	110.66
Feet to sea level:	Not Reported	Note:	Not Reported
Level reading date:	1984-11-25	Feet below surface:	110.13
Feet to sea level:	Not Reported	Note:	Not Reported
Level reading date:	1984-11-24	Feet below surface:	109.57
Feet to sea level:	Not Reported	Note:	Not Reported
Level reading date:	1984-11-23	Feet below surface:	109.02
Feet to sea level:	Not Reported	Note:	Not Reported
Level reading date:	1984-11-22	Feet below surface:	108.41
Feet to sea level:	Not Reported	Note:	Not Reported
Level reading date:	1984-11-21	Feet below surface:	107.72
Feet to sea level:	Not Reported	Note:	Not Reported
Level reading date:	1984-11-20	Feet below surface:	107.06
Feet to sea level:	Not Reported	Note:	Not Reported

Docusign Envelope ID: 3773F87A-0B89-4932-BA2C-CA8383B3EEAD

Level reading date:	1984-11-19	Feet below surface:	106.34
Feet to sea level:	Not Reported	Note:	Not Reported
Level reading date:	1984-11-18	Feet below surface:	105.46
Feet to sea level:	Not Reported	Note:	Not Reported
Level reading date:	1984-11-17	Feet below surface:	104.49
Feet to sea level:	Not Reported	Note:	Not Reported
Level reading date:	1984-11-16	Feet below surface:	103.40
Feet to sea level:	Not Reported	Note:	Not Reported
Level reading date:	1984-11-15	Feet below surface:	102.21
Feet to sea level:	Not Reported	Note:	Not Reported
Level reading date:	1984-11-14	Feet below surface:	98.89
Feet to sea level:	Not Reported	Note:	Not Reported
Level reading date:	1984-11-13	Feet below surface:	98.89
Feet to sea level:	Not Reported	Note:	Not Reported
Level reading date:	1984-11-12	Feet below surface:	96.63
Feet to sea level:	Not Reported	Note:	Not Reported
Level reading date:	1984-11-11	Feet below surface:	94.04
Feet to sea level:	Not Reported	Note:	Not Reported
Level reading date:	1984-11-10	Feet below surface:	93.05
Feet to sea level:	Not Reported	Note:	Not Reported
Level reading date:	1984-11-09	Feet below surface:	92.84
Feet to sea level:	Not Reported	Note:	Not Reported
Level reading date:	1984-11-08	Feet below surface:	91.90
Feet to sea level:	Not Reported	Note:	Not Reported
Level reading date:	1984-11-07	Feet below surface:	91.77
Feet to sea level:	Not Reported	Note:	Not Reported
Level reading date:	1984-11-06	Feet below surface:	92.86
Feet to sea level:	Not Reported	Note:	Not Reported
Level reading date:	1984-11-05	Feet below surface:	90.30
Feet to sea level:	Not Reported	Note:	Not Reported
Level reading date:	1984-11-04	Feet below surface:	90.16
Feet to sea level:	Not Reported	Note:	Not Reported
Level reading date:	1984-11-03	Feet below surface:	91.03
Feet to sea level:	Not Reported	Note:	Not Reported
Level reading date:	1984-11-02	Feet below surface:	91.96
Feet to sea level:	Not Reported	Note:	Not Reported
Level reading date:	1984-11-01	Feet below surface:	92.93
Feet to sea level:	Not Reported	Note:	Not Reported
Level reading date:	1984-10-31	Feet below surface:	93.92
Feet to sea level:	Not Reported	Note:	Not Reported
Level reading date:	1984-10-30	Feet below surface:	99.19
Feet to sea level:	Not Reported	Note:	Not Reported

Docusign Envelope ID: 3773F87A-0B89-4932-BA2C-CA8383B3EEAD

Level reading date:	1984-10-29	Feet below surface:	99.19
Feet to sea level:	Not Reported	Note:	Not Reported
Level reading date:	1984-10-28	Feet below surface:	99.19
Feet to sea level:	Not Reported	Note:	Not Reported
Level reading date:	1984-10-27	Feet below surface:	99.19
Feet to sea level:	Not Reported	Note:	Not Reported
Level reading date:	1984-10-26	Feet below surface:	100.42
Feet to sea level:	Not Reported	Note:	Not Reported
Level reading date:	1984-10-25	Feet below surface:	101.66
Feet to sea level:	Not Reported	Note:	Not Reported
Level reading date:	1984-10-24	Feet below surface:	101.46
Feet to sea level:	Not Reported	Note:	Not Reported
Level reading date:	1984-10-23	Feet below surface:	102.26
Feet to sea level:	Not Reported	Note:	Not Reported
Level reading date:	1984-10-22	Feet below surface:	103.77
Feet to sea level:	Not Reported	Note:	Not Reported
Level reading date:	1984-10-21	Feet below surface:	105.58
Feet to sea level:	Not Reported	Note:	Not Reported
Level reading date:	1984-10-20	Feet below surface:	107.66
Feet to sea level:	Not Reported	Note:	Not Reported
Level reading date:	1984-10-19	Feet below surface:	110.16
Feet to sea level:	Not Reported	Note:	Not Reported
Level reading date:	1984-10-18	Feet below surface:	113.29
Feet to sea level:	Not Reported	Note:	Not Reported
Level reading date:	1984-10-17	Feet below surface:	115.68
Feet to sea level:	Not Reported	Note:	Not Reported
Level reading date:	1984-10-16	Feet below surface:	118.58
Feet to sea level:	Not Reported	Note:	Not Reported
Level reading date:	1984-10-15	Feet below surface:	120.09
Feet to sea level:	Not Reported	Note:	Not Reported
Level reading date:	1984-10-14	Feet below surface:	119.96
Feet to sea level:	Not Reported	Note:	Not Reported
Level reading date:	1984-10-13	Feet below surface:	119.86
Feet to sea level:	Not Reported	Note:	Not Reported
Level reading date:	1984-10-12	Feet below surface:	119.71
Feet to sea level:	Not Reported	Note:	Not Reported
Level reading date:	1984-10-11	Feet below surface:	119.43
Feet to sea level:	Not Reported	Note:	Not Reported
Level reading date:	1984-10-10	Feet below surface:	119.05
Feet to sea level:	Not Reported	Note:	Not Reported
Level reading date:	1984-10-09	Feet below surface:	118.55
Feet to sea level:	Not Reported	Note:	Not Reported

Docusign Envelope ID: 3773F87A-0B89-4932-BA2C-CA8383B3EEAD

Level reading date:	1984-10-08	Feet below surface:	117.84
Feet to sea level:	Not Reported	Note:	Not Reported
Level reading date:	1984-10-07	Feet below surface:	116.75
Feet to sea level:	Not Reported	Note:	Not Reported
Level reading date:	1984-10-06	Feet below surface:	115.36
Feet to sea level:	Not Reported	Note:	Not Reported
Level reading date:	1984-10-05	Feet below surface:	115.96
Feet to sea level:	Not Reported	Note:	Not Reported
Level reading date:	1984-10-04	Feet below surface:	118.90
Feet to sea level:	Not Reported	Note:	Not Reported
Level reading date:	1984-10-03	Feet below surface:	122.53
Feet to sea level:	Not Reported	Note:	Not Reported
Level reading date:	1984-10-02	Feet below surface:	126.86
Feet to sea level:	Not Reported	Note:	Not Reported
Level reading date:	1984-10-01	Feet below surface:	127.88
Feet to sea level:	Not Reported	Note:	Not Reported
Level reading date:	1984-09-30	Feet below surface:	127.80
Feet to sea level:	Not Reported	Note:	Not Reported
Level reading date:	1984-09-29	Feet below surface:	127.74
Feet to sea level:	Not Reported	Note:	Not Reported
Level reading date:	1984-09-28	Feet below surface:	127.65
Feet to sea level:	Not Reported	Note:	Not Reported
Level reading date:	1984-09-27	Feet below surface:	127.58
Feet to sea level:	Not Reported	Note:	Not Reported
Level reading date:	1984-09-26	Feet below surface:	127.49
Feet to sea level:	Not Reported	Note:	Not Reported
Level reading date:	1984-09-25	Feet below surface:	127.36
Feet to sea level:	Not Reported	Note:	Not Reported
Level reading date:	1984-09-24	Feet below surface:	127.28
Feet to sea level:	Not Reported	Note:	Not Reported
Level reading date:	1984-09-23	Feet below surface:	127.17
Feet to sea level:	Not Reported	Note:	Not Reported
Level reading date:	1984-09-22	Feet below surface:	127.06
Feet to sea level:	Not Reported	Note:	Not Reported
Level reading date:	1984-09-21	Feet below surface:	126.94
Feet to sea level:	Not Reported	Note:	Not Reported
Level reading date:	1984-09-20	Feet below surface:	126.85
Feet to sea level:	Not Reported	Note:	Not Reported
Level reading date:	1984-09-19	Feet below surface:	126.82
Feet to sea level:	Not Reported	Note:	Not Reported
Level reading date:	1984-09-18	Feet below surface:	126.74
Feet to sea level:	Not Reported	Note:	Not Reported

Docusign Envelope ID: 3773F87A-0B89-4932-BA2C-CA8383B3EEAD

Level reading date:	1984-09-17	Feet below surface:	126.62
Feet to sea level:	Not Reported	Note:	Not Reported
Level reading date:	1984-09-16	Feet below surface:	126.49
Feet to sea level:	Not Reported	Note:	Not Reported
Level reading date:	1984-09-15	Feet below surface:	126.35
Feet to sea level:	Not Reported	Note:	Not Reported
Level reading date:	1984-09-14	Feet below surface:	126.25
Feet to sea level:	Not Reported	Note:	Not Reported
Level reading date:	1984-09-13	Feet below surface:	126.14
Feet to sea level:	Not Reported	Note:	Not Reported
Level reading date:	1984-09-12	Feet below surface:	126.00
Feet to sea level:	Not Reported	Note:	Not Reported
Level reading date:	1984-09-11	Feet below surface:	125.82
Feet to sea level:	Not Reported	Note:	Not Reported
Level reading date:	1984-09-10	Feet below surface:	125.67
Feet to sea level:	Not Reported	Note:	Not Reported
Level reading date:	1984-09-09	Feet below surface:	125.55
Feet to sea level:	Not Reported	Note:	Not Reported
Level reading date:	1984-09-08	Feet below surface:	125.38
Feet to sea level:	Not Reported	Note:	Not Reported
Level reading date:	1984-09-07	Feet below surface:	125.19
Feet to sea level:	Not Reported	Note:	Not Reported
Level reading date:	1984-09-06	Feet below surface:	123.98
Feet to sea level:	Not Reported	Note:	Not Reported
Level reading date:	1984-09-05	Feet below surface:	123.82
Feet to sea level:	Not Reported	Note:	Not Reported
Level reading date:	1984-09-04	Feet below surface:	123.61
Feet to sea level:	Not Reported	Note:	Not Reported
Level reading date:	1984-09-03	Feet below surface:	123.37
Feet to sea level:	Not Reported	Note:	Not Reported
Level reading date:	1984-09-02	Feet below surface:	123.10
Feet to sea level:	Not Reported	Note:	Not Reported
Level reading date:	1984-09-01	Feet below surface:	123.76
Feet to sea level:	Not Reported	Note:	Not Reported
Level reading date:	1984-08-31	Feet below surface:	123.38
Feet to sea level:	Not Reported	Note:	Not Reported
Level reading date:	1984-08-30	Feet below surface:	123.02
Feet to sea level:	Not Reported	Note:	Not Reported
Level reading date:	1984-08-29	Feet below surface:	122.67
Feet to sea level:	Not Reported	Note:	Not Reported
Level reading date:	1984-08-28	Feet below surface:	122.18
Feet to sea level:	Not Reported	Note:	Not Reported

Docusign Envelope ID: 3773F87A-0B89-4932-BA2C-CA8383B3EEAD

Level reading date:	1984-08-27	Feet below surface:	121.58
Feet to sea level:	Not Reported	Note:	Not Reported
Level reading date:	1984-08-26	Feet below surface:	120.86
Feet to sea level:	Not Reported	Note:	Not Reported
Level reading date:	1984-08-25	Feet below surface:	119.95
Feet to sea level:	Not Reported	Note:	Not Reported
Level reading date:	1984-08-24	Feet below surface:	118.82
Feet to sea level:	Not Reported	Note:	Not Reported
Level reading date:	1984-08-23	Feet below surface:	117.67
Feet to sea level:	Not Reported	Note:	Not Reported
Level reading date:	1984-08-22	Feet below surface:	119.32
Feet to sea level:	Not Reported	Note:	Not Reported
Level reading date:	1984-08-21	Feet below surface:	121.90
Feet to sea level:	Not Reported	Note:	Not Reported
Level reading date:	1984-08-20	Feet below surface:	124.87
Feet to sea level:	Not Reported	Note:	Not Reported
Level reading date:	1984-08-19	Feet below surface:	125.51
Feet to sea level:	Not Reported	Note:	Not Reported
Level reading date:	1984-08-18	Feet below surface:	125.43
Feet to sea level:	Not Reported	Note:	Not Reported
Level reading date:	1984-08-17	Feet below surface:	125.34
Feet to sea level:	Not Reported	Note:	Not Reported
Level reading date:	1984-08-16	Feet below surface:	125.28
Feet to sea level:	Not Reported	Note:	Not Reported
Level reading date:	1984-08-15	Feet below surface:	125.19
Feet to sea level:	Not Reported	Note:	Not Reported
Level reading date:	1984-08-14	Feet below surface:	125.11
Feet to sea level:	Not Reported	Note:	Not Reported
Level reading date:	1984-08-13	Feet below surface:	125.03
Feet to sea level:	Not Reported	Note:	Not Reported
Level reading date:	1984-08-12	Feet below surface:	124.97
Feet to sea level:	Not Reported	Note:	Not Reported
Level reading date:	1984-08-11	Feet below surface:	124.90
Feet to sea level:	Not Reported	Note:	Not Reported
Level reading date:	1984-08-10	Feet below surface:	124.83
Feet to sea level:	Not Reported	Note:	Not Reported
Level reading date:	1984-08-09	Feet below surface:	124.74
Feet to sea level:	Not Reported	Note:	Not Reported
Level reading date:	1984-08-08	Feet below surface:	124.65
Feet to sea level:	Not Reported	Note:	Not Reported
Level reading date:	1984-08-07	Feet below surface:	124.59
Feet to sea level:	Not Reported	Note:	Not Reported

Docusign Envelope ID: 3773F87A-0B89-4932-BA2C-CA8383B3EEAD

Level reading date:	1984-08-06	Feet below surface:	124.49
Feet to sea level:	Not Reported	Note:	Not Reported
Level reading date:	1984-08-05	Feet below surface:	124.39
Feet to sea level:	Not Reported	Note:	Not Reported
Level reading date:	1984-08-04	Feet below surface:	124.28
Feet to sea level:	Not Reported	Note:	Not Reported
Level reading date:	1984-08-03	Feet below surface:	124.19
Feet to sea level:	Not Reported	Note:	Not Reported
Level reading date:	1984-08-02	Feet below surface:	124.12
Feet to sea level:	Not Reported	Note:	Not Reported
Level reading date:	1984-08-01	Feet below surface:	123.99
Feet to sea level:	Not Reported	Note:	Not Reported
Level reading date:	1984-07-31	Feet below surface:	123.87
Feet to sea level:	Not Reported	Note:	Not Reported
Level reading date:	1984-07-30	Feet below surface:	123.75
Feet to sea level:	Not Reported	Note:	Not Reported
Level reading date:	1984-07-29	Feet below surface:	123.60
Feet to sea level:	Not Reported	Note:	Not Reported
Level reading date:	1984-07-28	Feet below surface:	123.45
Feet to sea level:	Not Reported	Note:	Not Reported
Level reading date:	1984-07-27	Feet below surface:	123.35
Feet to sea level:	Not Reported	Note:	Not Reported
Level reading date:	1984-07-26	Feet below surface:	123.24
Feet to sea level:	Not Reported	Note:	Not Reported
Level reading date:	1984-07-25	Feet below surface:	123.13
Feet to sea level:	Not Reported	Note:	Not Reported
Level reading date:	1984-07-24	Feet below surface:	123.06
Feet to sea level:	Not Reported	Note:	Not Reported
Level reading date:	1984-07-23	Feet below surface:	122.94
Feet to sea level:	Not Reported	Note:	Not Reported
Level reading date:	1984-07-22	Feet below surface:	122.76
Feet to sea level:	Not Reported	Note:	Not Reported
Level reading date:	1984-07-21	Feet below surface:	122.59
Feet to sea level:	Not Reported	Note:	Not Reported
Level reading date:	1984-07-20	Feet below surface:	122.44
Feet to sea level:	Not Reported	Note:	Not Reported
Level reading date:	1984-07-19	Feet below surface:	122.29
Feet to sea level:	Not Reported	Note:	Not Reported
Level reading date:	1984-07-18	Feet below surface:	122.14
Feet to sea level:	Not Reported	Note:	Not Reported
Level reading date:	1984-07-17	Feet below surface:	122.02
Feet to sea level:	Not Reported	Note:	Not Reported

Docusign Envelope ID: 3773F87A-0B89-4932-BA2C-CA8383B3EEAD

Level reading date:	1984-07-16	Feet below surface:	121.87
Feet to sea level:	Not Reported	Note:	Not Reported
Level reading date:	1984-07-15	Feet below surface:	121.73
Feet to sea level:	Not Reported	Note:	Not Reported
Level reading date:	1984-07-14	Feet below surface:	121.53
Feet to sea level:	Not Reported	Note:	Not Reported
Level reading date:	1984-07-13	Feet below surface:	121.30
Feet to sea level:	Not Reported	Note:	Not Reported
Level reading date:	1984-07-12	Feet below surface:	121.09
Feet to sea level:	Not Reported	Note:	Not Reported
Level reading date:	1984-07-11	Feet below surface:	120.86
Feet to sea level:	Not Reported	Note:	Not Reported
Level reading date:	1984-07-10	Feet below surface:	120.58
Feet to sea level:	Not Reported	Note:	Not Reported
Level reading date:	1984-07-09	Feet below surface:	120.31
Feet to sea level:	Not Reported	Note:	Not Reported
Level reading date:	1984-07-08	Feet below surface:	120.27
Feet to sea level:	Not Reported	Note:	Not Reported
Level reading date:	1984-07-07	Feet below surface:	120.09
Feet to sea level:	Not Reported	Note:	Not Reported
Level reading date:	1984-07-06	Feet below surface:	119.88
Feet to sea level:	Not Reported	Note:	Not Reported
Level reading date:	1984-07-05	Feet below surface:	119.66
Feet to sea level:	Not Reported	Note:	Not Reported
Level reading date:	1984-07-04	Feet below surface:	119.44
Feet to sea level:	Not Reported	Note:	Not Reported
Level reading date:	1984-07-03	Feet below surface:	119.23
Feet to sea level:	Not Reported	Note:	Not Reported
Level reading date:	1984-07-02	Feet below surface:	119.11
Feet to sea level:	Not Reported	Note:	Not Reported
Level reading date:	1984-07-01	Feet below surface:	118.95
Feet to sea level:	Not Reported	Note:	Not Reported
Level reading date:	1984-06-30	Feet below surface:	118.79
Feet to sea level:	Not Reported	Note:	Not Reported
Level reading date:	1984-06-29	Feet below surface:	118.66
Feet to sea level:	Not Reported	Note:	Not Reported
Level reading date:	1984-06-28	Feet below surface:	118.53
Feet to sea level:	Not Reported	Note:	Not Reported
Level reading date:	1984-06-27	Feet below surface:	118.36
Feet to sea level:	Not Reported	Note:	Not Reported
Level reading date:	1984-06-26	Feet below surface:	118.23
Feet to sea level:	Not Reported	Note:	Not Reported

Docusign Envelope ID: 3773F87A-0B89-4932-BA2C-CA8383B3EEAD

Level reading date:	1984-06-25	Feet below surface:	118.08
Feet to sea level:	Not Reported	Note:	Not Reported
Level reading date:	1984-06-24	Feet below surface:	117.91
Feet to sea level:	Not Reported	Note:	Not Reported
Level reading date:	1984-06-23	Feet below surface:	117.72
Feet to sea level:	Not Reported	Note:	Not Reported
Level reading date:	1984-06-22	Feet below surface:	117.51
Feet to sea level:	Not Reported	Note:	Not Reported
Level reading date:	1984-06-21	Feet below surface:	117.31
Feet to sea level:	Not Reported	Note:	Not Reported
Level reading date:	1984-06-20	Feet below surface:	117.11
Feet to sea level:	Not Reported	Note:	Not Reported
Level reading date:	1984-06-19	Feet below surface:	116.90
Feet to sea level:	Not Reported	Note:	Not Reported
Level reading date:	1984-06-18	Feet below surface:	116.67
Feet to sea level:	Not Reported	Note:	Not Reported
Level reading date:	1984-06-17	Feet below surface:	115.45
Feet to sea level:	Not Reported	Note:	Not Reported
Level reading date:	1984-06-16	Feet below surface:	115.24
Feet to sea level:	Not Reported	Note:	Not Reported
Level reading date:	1984-06-15	Feet below surface:	115.01
Feet to sea level:	Not Reported	Note:	Not Reported
Level reading date:	1984-06-14	Feet below surface:	114.76
Feet to sea level:	Not Reported	Note:	Not Reported
Level reading date:	1984-06-13	Feet below surface:	115.51
Feet to sea level:	Not Reported	Note:	Not Reported
Level reading date:	1984-06-12	Feet below surface:	115.25
Feet to sea level:	Not Reported	Note:	Not Reported
Level reading date:	1984-06-11	Feet below surface:	114.98
Feet to sea level:	Not Reported	Note:	Not Reported
Level reading date:	1984-06-10	Feet below surface:	114.81
Feet to sea level:	Not Reported	Note:	Not Reported
Level reading date:	1984-06-09	Feet below surface:	114.43
Feet to sea level:	Not Reported	Note:	Not Reported
Level reading date:	1984-06-08	Feet below surface:	114.18
Feet to sea level:	Not Reported	Note:	Not Reported
Level reading date:	1984-06-07	Feet below surface:	113.91
Feet to sea level:	Not Reported	Note:	Not Reported
Level reading date:	1984-06-06	Feet below surface:	113.57
Feet to sea level:	Not Reported	Note:	Not Reported
Level reading date:	1984-06-05	Feet below surface:	113.23
Feet to sea level:	Not Reported	Note:	Not Reported

Docusign Envelope ID: 3773F87A-0B89-4932-BA2C-CA8383B3EEAD

Level reading date:	1984-06-04	Feet below surface:	112.92
Feet to sea level:	Not Reported	Note:	Not Reported
Level reading date:	1984-06-03	Feet below surface:	112.57
Feet to sea level:	Not Reported	Note:	Not Reported
Level reading date:	1984-06-02	Feet below surface:	112.24
Feet to sea level:	Not Reported	Note:	Not Reported
Level reading date:	1984-06-01	Feet below surface:	111.86
Feet to sea level:	Not Reported	Note:	Not Reported
Level reading date:	1984-05-31	Feet below surface:	111.45
Feet to sea level:	Not Reported	Note:	Not Reported
Level reading date:	1984-05-30	Feet below surface:	111.05
Feet to sea level:	Not Reported	Note:	Not Reported
Level reading date:	1984-05-29	Feet below surface:	110.61
Feet to sea level:	Not Reported	Note:	Not Reported
Level reading date:	1984-05-28	Feet below surface:	110.18
Feet to sea level:	Not Reported	Note:	Not Reported
Level reading date:	1984-05-27	Feet below surface:	109.68
Feet to sea level:	Not Reported	Note:	Not Reported
Level reading date:	1984-05-26	Feet below surface:	109.14
Feet to sea level:	Not Reported	Note:	Not Reported
Level reading date:	1984-05-25	Feet below surface:	108.62
Feet to sea level:	Not Reported	Note:	Not Reported
Level reading date:	1984-05-24	Feet below surface:	108.06
Feet to sea level:	Not Reported	Note:	Not Reported
Level reading date:	1984-05-23	Feet below surface:	107.48
Feet to sea level:	Not Reported	Note:	Not Reported
Level reading date:	1984-05-22	Feet below surface:	106.85
Feet to sea level:	Not Reported	Note:	Not Reported
Level reading date:	1984-05-21	Feet below surface:	106.13
Feet to sea level:	Not Reported	Note:	Not Reported
Level reading date:	1984-05-20	Feet below surface:	105.41
Feet to sea level:	Not Reported	Note:	Not Reported
Level reading date:	1984-05-19	Feet below surface:	104.66
Feet to sea level:	Not Reported	Note:	Not Reported
Level reading date:	1984-05-18	Feet below surface:	103.85
Feet to sea level:	Not Reported	Note:	Not Reported
Level reading date:	1984-05-17	Feet below surface:	102.97
Feet to sea level:	Not Reported	Note:	Not Reported
Level reading date:	1984-05-16	Feet below surface:	102.02
Feet to sea level:	Not Reported	Note:	Not Reported
Level reading date:	1984-05-15	Feet below surface:	101.02
Feet to sea level:	Not Reported	Note:	Not Reported

Docusign Envelope ID: 3773F87A-0B89-4932-BA2C-CA8383B3EEAD

Level reading date:	1984-05-14	Feet below surface:	99.96
Feet to sea level:	Not Reported	Note:	Not Reported
Level reading date:	1984-04-12	Feet below surface:	61.24
Feet to sea level:	Not Reported	Note:	Not Reported
Level reading date:	1984-04-04	Feet below surface:	61.58
Feet to sea level:	Not Reported	Note:	Not Reported
Level reading date:	1984-04-03	Feet below surface:	61.42
Feet to sea level:	Not Reported	Note:	Not Reported
Level reading date:	1984-04-02	Feet below surface:	61.68
Feet to sea level:	Not Reported	Note:	Not Reported
Level reading date:	1984-04-01	Feet below surface:	61.99
Feet to sea level:	Not Reported	Note:	Not Reported
Level reading date:	1984-03-31	Feet below surface:	62.29
Feet to sea level:	Not Reported	Note:	Not Reported
Level reading date:	1984-03-30	Feet below surface:	62.62
Feet to sea level:	Not Reported	Note:	Not Reported
Level reading date:	1984-03-29	Feet below surface:	62.87
Feet to sea level:	Not Reported	Note:	Not Reported
Level reading date:	1984-03-28	Feet below surface:	63.02
Feet to sea level:	Not Reported	Note:	Not Reported
Level reading date:	1984-03-27	Feet below surface:	62.44
Feet to sea level:	Not Reported	Note:	Not Reported
Level reading date:	1984-03-26	Feet below surface:	61.76
Feet to sea level:	Not Reported	Note:	Not Reported
Level reading date:	1984-03-25	Feet below surface:	61.73
Feet to sea level:	Not Reported	Note:	Not Reported
Level reading date:	1984-03-24	Feet below surface:	61.97
Feet to sea level:	Not Reported	Note:	Not Reported
Level reading date:	1984-03-23	Feet below surface:	62.19
Feet to sea level:	Not Reported	Note:	Not Reported
Level reading date:	1984-03-22	Feet below surface:	62.26
Feet to sea level:	Not Reported	Note:	Not Reported
Level reading date:	1984-03-21	Feet below surface:	62.38
Feet to sea level:	Not Reported	Note:	Not Reported
Level reading date:	1984-03-20	Feet below surface:	62.69
Feet to sea level:	Not Reported	Note:	Not Reported
Level reading date:	1984-03-19	Feet below surface:	63.13
Feet to sea level:	Not Reported	Note:	Not Reported
Level reading date:	1984-03-18	Feet below surface:	63.61
Feet to sea level:	Not Reported	Note:	Not Reported
Level reading date:	1984-03-17	Feet below surface:	64.13
Feet to sea level:	Not Reported	Note:	Not Reported

Docusign Envelope ID: 3773F87A-0B89-4932-BA2C-CA8383B3EEAD

Level reading date:	1984-03-16	Feet below surface:	64.64
Feet to sea level:	Not Reported	Note:	Not Reported
Level reading date:	1984-03-15	Feet below surface:	65.56
Feet to sea level:	Not Reported	Note:	Not Reported
Level reading date:	1984-03-14	Feet below surface:	68.12
Feet to sea level:	Not Reported	Note:	Not Reported
Level reading date:	1984-03-13	Feet below surface:	62.10
Feet to sea level:	Not Reported	Note:	Not Reported
Level reading date:	1984-03-12	Feet below surface:	61.12
Feet to sea level:	Not Reported	Note:	Not Reported
Level reading date:	1984-03-11	Feet below surface:	60.76
Feet to sea level:	Not Reported	Note:	Not Reported
Level reading date:	1984-03-10	Feet below surface:	60.64
Feet to sea level:	Not Reported	Note:	Not Reported
Level reading date:	1984-03-09	Feet below surface:	60.74
Feet to sea level:	Not Reported	Note:	Not Reported
Level reading date:	1984-03-08	Feet below surface:	60.83
Feet to sea level:	Not Reported	Note:	Not Reported
Level reading date:	1984-03-07	Feet below surface:	60.94
Feet to sea level:	Not Reported	Note:	Not Reported
Level reading date:	1984-03-06	Feet below surface:	61.05
Feet to sea level:	Not Reported	Note:	Not Reported
Level reading date:	1984-03-05	Feet below surface:	61.18
Feet to sea level:	Not Reported	Note:	Not Reported
Level reading date:	1984-03-04	Feet below surface:	61.33
Feet to sea level:	Not Reported	Note:	Not Reported
Level reading date:	1984-03-03	Feet below surface:	61.46
Feet to sea level:	Not Reported	Note:	Not Reported
Level reading date:	1984-03-02	Feet below surface:	61.60
Feet to sea level:	Not Reported	Note:	Not Reported
Level reading date:	1984-03-01	Feet below surface:	61.78
Feet to sea level:	Not Reported	Note:	Not Reported
Level reading date:	1984-02-29	Feet below surface:	61.95
Feet to sea level:	Not Reported	Note:	Not Reported
Level reading date:	1984-02-28	Feet below surface:	62.08
Feet to sea level:	Not Reported	Note:	Not Reported
Level reading date:	1984-02-27	Feet below surface:	62.12
Feet to sea level:	Not Reported	Note:	Not Reported
Level reading date:	1984-02-26	Feet below surface:	62.10
Feet to sea level:	Not Reported	Note:	Not Reported
Level reading date:	1984-02-25	Feet below surface:	62.08
Feet to sea level:	Not Reported	Note:	Not Reported

Docusign Envelope ID: 3773F87A-0B89-4932-BA2C-CA8383B3EEAD

Level reading date:	1984-02-24	Feet below surface:	62.32
Feet to sea level:	Not Reported	Note:	Not Reported
Level reading date:	1984-02-23	Feet below surface:	62.53
Feet to sea level:	Not Reported	Note:	Not Reported
Level reading date:	1984-02-22	Feet below surface:	62.68
Feet to sea level:	Not Reported	Note:	Not Reported
Level reading date:	1984-02-21	Feet below surface:	62.88
Feet to sea level:	Not Reported	Note:	Not Reported
Level reading date:	1984-02-20	Feet below surface:	63.22
Feet to sea level:	Not Reported	Note:	Not Reported
Level reading date:	1984-02-19	Feet below surface:	63.62
Feet to sea level:	Not Reported	Note:	Not Reported
Level reading date:	1984-02-18	Feet below surface:	64.05
Feet to sea level:	Not Reported	Note:	Not Reported
Level reading date:	1984-02-17	Feet below surface:	64.46
Feet to sea level:	Not Reported	Note:	Not Reported
Level reading date:	1984-02-16	Feet below surface:	64.95
Feet to sea level:	Not Reported	Note:	Not Reported
Level reading date:	1984-02-15	Feet below surface:	65.55
Feet to sea level:	Not Reported	Note:	Not Reported
Level reading date:	1984-02-14	Feet below surface:	64.65
Feet to sea level:	Not Reported	Note:	Not Reported
Level reading date:	1984-02-13	Feet below surface:	62.10
Feet to sea level:	Not Reported	Note:	Not Reported
Level reading date:	1984-02-12	Feet below surface:	62.02
Feet to sea level:	Not Reported	Note:	Not Reported
Level reading date:	1984-02-11	Feet below surface:	62.14
Feet to sea level:	Not Reported	Note:	Not Reported
Level reading date:	1984-02-10	Feet below surface:	62.21
Feet to sea level:	Not Reported	Note:	Not Reported
Level reading date:	1984-02-09	Feet below surface:	62.15
Feet to sea level:	Not Reported	Note:	Not Reported
Level reading date:	1984-02-08	Feet below surface:	62.05
Feet to sea level:	Not Reported	Note:	Not Reported
Level reading date:	1984-02-07	Feet below surface:	61.85
Feet to sea level:	Not Reported	Note:	Not Reported
Level reading date:	1984-02-06	Feet below surface:	62.00
Feet to sea level:	Not Reported	Note:	Not Reported
Level reading date:	1984-02-05	Feet below surface:	62.30
Feet to sea level:	Not Reported	Note:	Not Reported
Level reading date:	1984-02-04	Feet below surface:	62.50
Feet to sea level:	Not Reported	Note:	Not Reported

Docusign Envelope ID: 3773F87A-0B89-4932-BA2C-CA8383B3EEAD

Level reading date:	1984-02-03	Feet below surface:	62.67
Feet to sea level:	Not Reported	Note:	Not Reported
Level reading date:	1984-02-02	Feet below surface:	63.15
Feet to sea level:	Not Reported	Note:	Not Reported
Level reading date:	1984-02-01	Feet below surface:	63.15
Feet to sea level:	Not Reported	Note:	Not Reported
Level reading date:	1984-01-31	Feet below surface:	63.47
Feet to sea level:	Not Reported	Note:	Not Reported
Level reading date:	1984-01-30	Feet below surface:	63.78
Feet to sea level:	Not Reported	Note:	Not Reported
Level reading date:	1984-01-29	Feet below surface:	64.04
Feet to sea level:	Not Reported	Note:	Not Reported
Level reading date:	1984-01-28	Feet below surface:	64.33
Feet to sea level:	Not Reported	Note:	Not Reported
Level reading date:	1984-01-27	Feet below surface:	64.55
Feet to sea level:	Not Reported	Note:	Not Reported
Level reading date:	1984-01-26	Feet below surface:	64.82
Feet to sea level:	Not Reported	Note:	Not Reported
Level reading date:	1984-01-25	Feet below surface:	65.13
Feet to sea level:	Not Reported	Note:	Not Reported
Level reading date:	1984-01-24	Feet below surface:	63.88
Feet to sea level:	Not Reported	Note:	Not Reported
Level reading date:	1984-01-23	Feet below surface:	63.62
Feet to sea level:	Not Reported	Note:	Not Reported
Level reading date:	1984-01-22	Feet below surface:	63.55
Feet to sea level:	Not Reported	Note:	Not Reported
Level reading date:	1984-01-21	Feet below surface:	63.47
Feet to sea level:	Not Reported	Note:	Not Reported
Level reading date:	1984-01-20	Feet below surface:	63.49
Feet to sea level:	Not Reported	Note:	Not Reported
Level reading date:	1984-01-19	Feet below surface:	63.60
Feet to sea level:	Not Reported	Note:	Not Reported
Level reading date:	1984-01-18	Feet below surface:	63.90
Feet to sea level:	Not Reported	Note:	Not Reported
Level reading date:	1984-01-17	Feet below surface:	63.95
Feet to sea level:	Not Reported	Note:	Not Reported
Level reading date:	1984-01-16	Feet below surface:	64.20
Feet to sea level:	Not Reported	Note:	Not Reported
Level reading date:	1983-12-27	Feet below surface:	66.00
Feet to sea level:	Not Reported	Note:	Not Reported
Level reading date:	1983-12-26	Feet below surface:	66.00
Feet to sea level:	Not Reported	Note:	Not Reported

Docusign Envelope ID: 3773F87A-0B89-4932-BA2C-CA8383B3EEAD

Level reading date:	1983-12-25	Feet below surface:	66.02
Feet to sea level:	Not Reported	Note:	Not Reported
Level reading date:	1983-12-24	Feet below surface:	66.07
Feet to sea level:	Not Reported	Note:	Not Reported
Level reading date:	1983-12-23	Feet below surface:	66.12
Feet to sea level:	Not Reported	Note:	Not Reported
Level reading date:	1983-12-22	Feet below surface:	66.27
Feet to sea level:	Not Reported	Note:	Not Reported
Level reading date:	1983-12-21	Feet below surface:	66.47
Feet to sea level:	Not Reported	Note:	Not Reported
Level reading date:	1983-12-20	Feet below surface:	66.75
Feet to sea level:	Not Reported	Note:	Not Reported
Level reading date:	1983-12-19	Feet below surface:	67.15
Feet to sea level:	Not Reported	Note:	Not Reported
Level reading date:	1983-12-18	Feet below surface:	67.40
Feet to sea level:	Not Reported	Note:	Not Reported
Level reading date:	1983-12-17	Feet below surface:	67.71
Feet to sea level:	Not Reported	Note:	Not Reported
Level reading date:	1983-12-16	Feet below surface:	68.03
Feet to sea level:	Not Reported	Note:	Not Reported
Level reading date:	1983-12-15	Feet below surface:	68.39
Feet to sea level:	Not Reported	Note:	Not Reported
Level reading date:	1983-12-14	Feet below surface:	68.60
Feet to sea level:	Not Reported	Note:	Not Reported
Level reading date:	1983-12-13	Feet below surface:	68.90
Feet to sea level:	Not Reported	Note:	Not Reported
Level reading date:	1983-12-12	Feet below surface:	68.90
Feet to sea level:	Not Reported	Note:	Not Reported
Level reading date:	1983-12-11	Feet below surface:	69.50
Feet to sea level:	Not Reported	Note:	Not Reported
Level reading date:	1983-12-10	Feet below surface:	69.95
Feet to sea level:	Not Reported	Note:	Not Reported
Level reading date:	1983-12-09	Feet below surface:	70.41
Feet to sea level:	Not Reported	Note:	Not Reported
Level reading date:	1983-12-08	Feet below surface:	70.94
Feet to sea level:	Not Reported	Note:	Not Reported
Level reading date:	1983-12-07	Feet below surface:	71.53
Feet to sea level:	Not Reported	Note:	Not Reported
Level reading date:	1983-11-19	Feet below surface:	70.27
Feet to sea level:	Not Reported	Note:	Not Reported
Level reading date:	1983-11-18	Feet below surface:	70.51
Feet to sea level:	Not Reported	Note:	Not Reported

Docusign Envelope ID: 3773F87A-0B89-4932-BA2C-CA8383B3EEAD

Level reading date:	1983-11-17	Feet below surface:	70.82
Feet to sea level:	Not Reported	Note:	Not Reported
Level reading date:	1983-11-16	Feet below surface:	71.13
Feet to sea level:	Not Reported	Note:	Not Reported
Level reading date:	1983-11-15	Feet below surface:	72.98
Feet to sea level:	Not Reported	Note:	Not Reported
Level reading date:	1983-11-14	Feet below surface:	71.81
Feet to sea level:	Not Reported	Note:	Not Reported
Level reading date:	1983-11-13	Feet below surface:	72.18
Feet to sea level:	Not Reported	Note:	Not Reported
Level reading date:	1983-11-12	Feet below surface:	72.60
Feet to sea level:	Not Reported	Note:	Not Reported
Level reading date:	1983-11-11	Feet below surface:	72.98
Feet to sea level:	Not Reported	Note:	Not Reported
Level reading date:	1983-11-10	Feet below surface:	77.31
Feet to sea level:	Not Reported	Note:	Not Reported
Level reading date:	1983-11-09	Feet below surface:	78.13
Feet to sea level:	Not Reported	Note:	Not Reported
Level reading date:	1983-11-08	Feet below surface:	77.36
Feet to sea level:	Not Reported	Note:	Not Reported
Level reading date:	1983-11-07	Feet below surface:	75.88
Feet to sea level:	Not Reported	Note:	Not Reported
Level reading date:	1983-11-06	Feet below surface:	76.34
Feet to sea level:	Not Reported	Note:	Not Reported
Level reading date:	1983-11-05	Feet below surface:	76.86
Feet to sea level:	Not Reported	Note:	Not Reported
Level reading date:	1983-11-04	Feet below surface:	77.35
Feet to sea level:	Not Reported	Note:	Not Reported
Level reading date:	1983-11-03	Feet below surface:	77.87
Feet to sea level:	Not Reported	Note:	Not Reported
Level reading date:	1983-11-02	Feet below surface:	80.33
Feet to sea level:	Not Reported	Note:	Not Reported
Level reading date:	1983-11-01	Feet below surface:	81.41
Feet to sea level:	Not Reported	Note:	Not Reported
Level reading date:	1983-10-31	Feet below surface:	82.06
Feet to sea level:	Not Reported	Note:	Not Reported
Level reading date:	1983-10-30	Feet below surface:	82.75
Feet to sea level:	Not Reported	Note:	Not Reported
Level reading date:	1983-10-29	Feet below surface:	83.46
Feet to sea level:	Not Reported	Note:	Not Reported
Level reading date:	1983-10-28	Feet below surface:	84.94
Feet to sea level:	Not Reported	Note:	Not Reported

Docusign Envelope ID: 3773F87A-0B89-4932-BA2C-CA8383B3EEAD

Level reading date:	1983-10-21	Feet below surface:	91.40
Feet to sea level:	Not Reported	Note:	Not Reported
Level reading date:	1983-09-20	Feet below surface:	126.61
Feet to sea level:	Not Reported	Note:	Not Reported
Level reading date:	1983-09-19	Feet below surface:	126.42
Feet to sea level:	Not Reported	Note:	Not Reported
Level reading date:	1983-09-18	Feet below surface:	126.30
Feet to sea level:	Not Reported	Note:	Not Reported
Level reading date:	1983-09-17	Feet below surface:	126.10
Feet to sea level:	Not Reported	Note:	Not Reported
Level reading date:	1983-09-16	Feet below surface:	125.89
Feet to sea level:	Not Reported	Note:	Not Reported
Level reading date:	1983-09-13	Feet below surface:	126.00
Feet to sea level:	Not Reported	Note:	Not Reported
Level reading date:	1983-09-12	Feet below surface:	125.38
Feet to sea level:	Not Reported	Note:	Not Reported
Level reading date:	1983-09-11	Feet below surface:	125.15
Feet to sea level:	Not Reported	Note:	Not Reported
Level reading date:	1983-09-10	Feet below surface:	125.13
Feet to sea level:	Not Reported	Note:	Not Reported
Level reading date:	1983-09-09	Feet below surface:	125.00
Feet to sea level:	Not Reported	Note:	Not Reported
Level reading date:	1983-09-08	Feet below surface:	124.85
Feet to sea level:	Not Reported	Note:	Not Reported
Level reading date:	1983-09-07	Feet below surface:	125.50
Feet to sea level:	Not Reported	Note:	Not Reported
Level reading date:	1983-09-06	Feet below surface:	124.55
Feet to sea level:	Not Reported	Note:	Not Reported
Level reading date:	1983-09-05	Feet below surface:	124.39
Feet to sea level:	Not Reported	Note:	Not Reported
Level reading date:	1983-09-04	Feet below surface:	124.23
Feet to sea level:	Not Reported	Note:	Not Reported
Level reading date:	1983-09-03	Feet below surface:	124.05
Feet to sea level:	Not Reported	Note:	Not Reported
Level reading date:	1983-09-02	Feet below surface:	123.86
Feet to sea level:	Not Reported	Note:	Not Reported
Level reading date:	1983-09-01	Feet below surface:	123.66
Feet to sea level:	Not Reported	Note:	Not Reported
Level reading date:	1983-08-31	Feet below surface:	123.47
Feet to sea level:	Not Reported	Note:	Not Reported
Level reading date:	1983-08-30	Feet below surface:	123.25
Feet to sea level:	Not Reported	Note:	Not Reported

Docusign Envelope ID: 3773F87A-0B89-4932-BA2C-CA8383B3EEAD

Level reading date:	1983-08-29	Feet below surface:	123.05
Feet to sea level:	Not Reported	Note:	Not Reported
Level reading date:	1983-08-28	Feet below surface:	122.80
Feet to sea level:	Not Reported	Note:	Not Reported
Level reading date:	1983-08-27	Feet below surface:	122.71
Feet to sea level:	Not Reported	Note:	Not Reported
Level reading date:	1983-08-26	Feet below surface:	122.71
Feet to sea level:	Not Reported	Note:	Not Reported
Level reading date:	1983-08-25	Feet below surface:	122.50
Feet to sea level:	Not Reported	Note:	Not Reported
Level reading date:	1983-08-24	Feet below surface:	122.26
Feet to sea level:	Not Reported	Note:	Not Reported
Level reading date:	1983-08-23	Feet below surface:	122.03
Feet to sea level:	Not Reported	Note:	Not Reported
Level reading date:	1983-08-22	Feet below surface:	121.90
Feet to sea level:	Not Reported	Note:	Not Reported
Level reading date:	1983-08-21	Feet below surface:	121.65
Feet to sea level:	Not Reported	Note:	Not Reported
Level reading date:	1983-08-20	Feet below surface:	121.38
Feet to sea level:	Not Reported	Note:	Not Reported
Level reading date:	1983-08-19	Feet below surface:	121.09
Feet to sea level:	Not Reported	Note:	Not Reported
Level reading date:	1983-08-18	Feet below surface:	120.72
Feet to sea level:	Not Reported	Note:	Not Reported
Level reading date:	1983-08-17	Feet below surface:	120.06
Feet to sea level:	Not Reported	Note:	Not Reported
Level reading date:	1983-08-16	Feet below surface:	120.32
Feet to sea level:	Not Reported	Note:	Not Reported
Level reading date:	1983-08-15	Feet below surface:	120.06
Feet to sea level:	Not Reported	Note:	Not Reported
Level reading date:	1983-07-22	Feet below surface:	103.82
Feet to sea level:	Not Reported	Note:	Not Reported
Level reading date:	1983-07-21	Feet below surface:	101.83
Feet to sea level:	Not Reported	Note:	Not Reported
Level reading date:	1983-07-20	Feet below surface:	100.05
Feet to sea level:	Not Reported	Note:	Not Reported
Level reading date:	1983-07-19	Feet below surface:	100.87
Feet to sea level:	Not Reported	Note:	Not Reported
Level reading date:	1983-07-18	Feet below surface:	101.44
Feet to sea level:	Not Reported	Note:	Not Reported
Level reading date:	1983-07-17	Feet below surface:	99.22
Feet to sea level:	Not Reported	Note:	Not Reported

Docusign Envelope ID: 3773F87A-0B89-4932-BA2C-CA8383B3EEAD

Level reading date:	1983-07-16	Feet below surface:	96.53
Feet to sea level:	Not Reported	Note:	Not Reported
Level reading date:	1983-07-15	Feet below surface:	94.00
Feet to sea level:	Not Reported	Note:	Not Reported
Level reading date:	1983-07-14	Feet below surface:	93.81
Feet to sea level:	Not Reported	Note:	Not Reported
Level reading date:	1983-07-13	Feet below surface:	93.63
Feet to sea level:	Not Reported	Note:	Not Reported
Level reading date:	1983-07-12	Feet below surface:	93.42
Feet to sea level:	Not Reported	Note:	Not Reported
Level reading date:	1983-07-02	Feet below surface:	94.42
Feet to sea level:	Not Reported	Note:	Not Reported
Level reading date:	1983-07-01	Feet below surface:	94.45
Feet to sea level:	Not Reported	Note:	Not Reported
Level reading date:	1983-06-30	Feet below surface:	94.92
Feet to sea level:	Not Reported	Note:	Not Reported
Level reading date:	1983-06-29	Feet below surface:	95.40
Feet to sea level:	Not Reported	Note:	Not Reported
Level reading date:	1983-06-28	Feet below surface:	94.40
Feet to sea level:	Not Reported	Note:	Not Reported
Level reading date:	1983-06-27	Feet below surface:	93.42
Feet to sea level:	Not Reported	Note:	Not Reported
Level reading date:	1983-06-26	Feet below surface:	93.30
Feet to sea level:	Not Reported	Note:	Not Reported
Level reading date:	1983-06-25	Feet below surface:	92.20
Feet to sea level:	Not Reported	Note:	Not Reported
Level reading date:	1983-06-24	Feet below surface:	90.96
Feet to sea level:	Not Reported	Note:	Not Reported
Level reading date:	1983-06-23	Feet below surface:	89.84
Feet to sea level:	Not Reported	Note:	Not Reported
Level reading date:	1983-06-22	Feet below surface:	89.29
Feet to sea level:	Not Reported	Note:	Not Reported
Level reading date:	1983-06-21	Feet below surface:	87.83
Feet to sea level:	Not Reported	Note:	Not Reported
Level reading date:	1983-06-20	Feet below surface:	86.40
Feet to sea level:	Not Reported	Note:	Not Reported
Level reading date:	1983-06-19	Feet below surface:	84.77
Feet to sea level:	Not Reported	Note:	Not Reported
Level reading date:	1983-06-18	Feet below surface:	82.97
Feet to sea level:	Not Reported	Note:	Not Reported
Level reading date:	1983-06-17	Feet below surface:	81.00
Feet to sea level:	Not Reported	Note:	Not Reported

Docusign Envelope ID: 3773F87A-0B89-4932-BA2C-CA8383B3EEAD

Level reading date:	1983-06-16	Feet below surface:	78.82
Feet to sea level:	Not Reported	Note:	Not Reported
Level reading date:	1983-06-15	Feet below surface:	76.00
Feet to sea level:	Not Reported	Note:	Not Reported
Level reading date:	1983-06-14	Feet below surface:	72.85
Feet to sea level:	Not Reported	Note:	Not Reported
Level reading date:	1983-06-13	Feet below surface:	69.50
Feet to sea level:	Not Reported	Note:	Not Reported
Level reading date:	1983-06-12	Feet below surface:	68.47
Feet to sea level:	Not Reported	Note:	Not Reported
Level reading date:	1983-06-11	Feet below surface:	67.59
Feet to sea level:	Not Reported	Note:	Not Reported
Level reading date:	1983-06-10	Feet below surface:	66.56
Feet to sea level:	Not Reported	Note:	Not Reported
Level reading date:	1983-06-09	Feet below surface:	64.35
Feet to sea level:	Not Reported	Note:	Not Reported
Level reading date:	1983-06-08	Feet below surface:	61.60
Feet to sea level:	Not Reported	Note:	Not Reported
Level reading date:	1983-06-07	Feet below surface:	61.71
Feet to sea level:	Not Reported	Note:	Not Reported
Level reading date:	1983-06-06	Feet below surface:	61.93
Feet to sea level:	Not Reported	Note:	Not Reported
Level reading date:	1983-06-04	Feet below surface:	62.48
Feet to sea level:	Not Reported	Note:	Not Reported
Level reading date:	1983-06-03	Feet below surface:	62.72
Feet to sea level:	Not Reported	Note:	Not Reported
Level reading date:	1983-06-02	Feet below surface:	62.82
Feet to sea level:	Not Reported	Note:	Not Reported
Level reading date:	1983-06-01	Feet below surface:	62.80
Feet to sea level:	Not Reported	Note:	Not Reported
Level reading date:	1983-05-31	Feet below surface:	62.90
Feet to sea level:	Not Reported	Note:	Not Reported
Level reading date:	1983-05-30	Feet below surface:	63.28
Feet to sea level:	Not Reported	Note:	Not Reported
Level reading date:	1983-05-29	Feet below surface:	63.70
Feet to sea level:	Not Reported	Note:	Not Reported
Level reading date:	1983-05-28	Feet below surface:	64.15
Feet to sea level:	Not Reported	Note:	Not Reported
Level reading date:	1983-05-27	Feet below surface:	64.62
Feet to sea level:	Not Reported	Note:	Not Reported
Level reading date:	1983-05-26	Feet below surface:	65.15
Feet to sea level:	Not Reported	Note:	Not Reported

Docusign Envelope ID: 3773F87A-0B89-4932-BA2C-CA8383B3EEAD

Level reading date:	1983-05-25	Feet below surface:	65.82
Feet to sea level:	Not Reported	Note:	Not Reported
Level reading date:	1983-05-24	Feet below surface:	66.65
Feet to sea level:	Not Reported	Note:	Not Reported
Level reading date:	1983-05-23	Feet below surface:	68.88
Feet to sea level:	Not Reported	Note:	Not Reported
Level reading date:	1983-05-22	Feet below surface:	66.96
Feet to sea level:	Not Reported	Note:	Not Reported
Level reading date:	1983-05-21	Feet below surface:	65.57
Feet to sea level:	Not Reported	Note:	Not Reported
Level reading date:	1983-05-20	Feet below surface:	65.95
Feet to sea level:	Not Reported	Note:	Not Reported
Level reading date:	1983-05-19	Feet below surface:	66.17
Feet to sea level:	Not Reported	Note:	Not Reported
Level reading date:	1983-05-18	Feet below surface:	64.25
Feet to sea level:	Not Reported	Note:	Not Reported
Level reading date:	1983-05-17	Feet below surface:	63.60
Feet to sea level:	Not Reported	Note:	Not Reported
Level reading date:	1983-05-16	Feet below surface:	64.00
Feet to sea level:	Not Reported	Note:	Not Reported
Level reading date:	1983-05-15	Feet below surface:	64.40
Feet to sea level:	Not Reported	Note:	Not Reported
Level reading date:	1983-05-14	Feet below surface:	64.83
Feet to sea level:	Not Reported	Note:	Not Reported
Level reading date:	1983-05-13	Feet below surface:	65.23
Feet to sea level:	Not Reported	Note:	Not Reported
Level reading date:	1983-05-12	Feet below surface:	65.55
Feet to sea level:	Not Reported	Note:	Not Reported
Level reading date:	1983-05-11	Feet below surface:	66.10
Feet to sea level:	Not Reported	Note:	Not Reported
Level reading date:	1983-05-10	Feet below surface:	65.71
Feet to sea level:	Not Reported	Note:	Not Reported
Level reading date:	1983-05-09	Feet below surface:	66.13
Feet to sea level:	Not Reported	Note:	Not Reported
Level reading date:	1983-05-08	Feet below surface:	66.65
Feet to sea level:	Not Reported	Note:	Not Reported
Level reading date:	1983-05-07	Feet below surface:	67.25
Feet to sea level:	Not Reported	Note:	Not Reported
Level reading date:	1983-05-06	Feet below surface:	67.80
Feet to sea level:	Not Reported	Note:	Not Reported
Level reading date:	1983-05-05	Feet below surface:	68.01
Feet to sea level:	Not Reported	Note:	Not Reported

Docusign Envelope ID: 3773F87A-0B89-4932-BA2C-CA8383B3EEAD

Level reading date:	1983-05-04	Feet below surface:	68.00
Feet to sea level:	Not Reported	Note:	Not Reported
Level reading date:	1983-05-03	Feet below surface:	68.70
Feet to sea level:	Not Reported	Note:	Not Reported
Level reading date:	1983-05-02	Feet below surface:	68.88
Feet to sea level:	Not Reported	Note:	Not Reported
Level reading date:	1983-05-01	Feet below surface:	67.49
Feet to sea level:	Not Reported	Note:	Not Reported
Level reading date:	1983-04-30	Feet below surface:	67.96
Feet to sea level:	Not Reported	Note:	Not Reported
Level reading date:	1983-04-29	Feet below surface:	68.52
Feet to sea level:	Not Reported	Note:	Not Reported
Level reading date:	1983-04-28	Feet below surface:	69.19
Feet to sea level:	Not Reported	Note:	Not Reported
Level reading date:	1983-04-27	Feet below surface:	66.55
Feet to sea level:	Not Reported	Note:	Not Reported
Level reading date:	1983-04-26	Feet below surface:	63.20
Feet to sea level:	Not Reported	Note:	Not Reported
Level reading date:	1983-04-25	Feet below surface:	62.52
Feet to sea level:	Not Reported	Note:	Not Reported
Level reading date:	1983-04-24	Feet below surface:	62.75
Feet to sea level:	Not Reported	Note:	Not Reported
Level reading date:	1983-04-23	Feet below surface:	62.78
Feet to sea level:	Not Reported	Note:	Not Reported
Level reading date:	1983-04-22	Feet below surface:	63.44
Feet to sea level:	Not Reported	Note:	Not Reported
Level reading date:	1983-04-21	Feet below surface:	63.71
Feet to sea level:	Not Reported	Note:	Not Reported
Level reading date:	1983-04-20	Feet below surface:	63.89
Feet to sea level:	Not Reported	Note:	Not Reported
Level reading date:	1983-04-19	Feet below surface:	64.42
Feet to sea level:	Not Reported	Note:	Not Reported
Level reading date:	1983-04-18	Feet below surface:	64.85
Feet to sea level:	Not Reported	Note:	Not Reported
Level reading date:	1983-04-17	Feet below surface:	65.29
Feet to sea level:	Not Reported	Note:	Not Reported
Level reading date:	1983-04-16	Feet below surface:	65.89
Feet to sea level:	Not Reported	Note:	Not Reported
Level reading date:	1983-04-15	Feet below surface:	66.49
Feet to sea level:	Not Reported	Note:	Not Reported
Level reading date:	1983-04-14	Feet below surface:	67.14
Feet to sea level:	Not Reported	Note:	Not Reported

Docusign Envelope ID: 3773F87A-0B89-4932-BA2C-CA8383B3EEAD

Level reading date:	1983-04-13	Feet below surface:	67.77
Feet to sea level:	Not Reported	Note:	Not Reported
Level reading date:	1983-04-12	Feet below surface:	68.25
Feet to sea level:	Not Reported	Note:	Not Reported
Level reading date:	1983-04-11	Feet below surface:	69.17
Feet to sea level:	Not Reported	Note:	Not Reported
Level reading date:	1983-04-10	Feet below surface:	70.17
Feet to sea level:	Not Reported	Note:	Not Reported
Level reading date:	1983-04-09	Feet below surface:	71.10
Feet to sea level:	Not Reported	Note:	Not Reported
Level reading date:	1983-04-08	Feet below surface:	71.97
Feet to sea level:	Not Reported	Note:	Not Reported
Level reading date:	1983-04-07	Feet below surface:	71.89
Feet to sea level:	Not Reported	Note:	Not Reported
Level reading date:	1983-04-06	Feet below surface:	71.43
Feet to sea level:	Not Reported	Note:	Not Reported
Level reading date:	1983-04-05	Feet below surface:	68.03
Feet to sea level:	Not Reported	Note:	Not Reported
Level reading date:	1983-04-04	Feet below surface:	64.34
Feet to sea level:	Not Reported	Note:	Not Reported
Level reading date:	1983-04-03	Feet below surface:	62.96
Feet to sea level:	Not Reported	Note:	Not Reported
Level reading date:	1983-04-02	Feet below surface:	61.91
Feet to sea level:	Not Reported	Note:	Not Reported
Level reading date:	1983-04-01	Feet below surface:	62.17
Feet to sea level:	Not Reported	Note:	Not Reported
Level reading date:	1983-03-31	Feet below surface:	62.50
Feet to sea level:	Not Reported	Note:	Not Reported
Level reading date:	1983-03-30	Feet below surface:	62.55
Feet to sea level:	Not Reported	Note:	Not Reported
Level reading date:	1983-03-29	Feet below surface:	62.32
Feet to sea level:	Not Reported	Note:	Not Reported
Level reading date:	1983-03-28	Feet below surface:	61.94
Feet to sea level:	Not Reported	Note:	Not Reported
Level reading date:	1983-03-27	Feet below surface:	62.12
Feet to sea level:	Not Reported	Note:	Not Reported
Level reading date:	1983-03-26	Feet below surface:	62.32
Feet to sea level:	Not Reported	Note:	Not Reported
Level reading date:	1983-03-25	Feet below surface:	62.49
Feet to sea level:	Not Reported	Note:	Not Reported
Level reading date:	1983-03-24	Feet below surface:	62.61
Feet to sea level:	Not Reported	Note:	Not Reported

Docusign Envelope ID: 3773F87A-0B89-4932-BA2C-CA8383B3EEAD

Level reading date:	1983-03-23	Feet below surface:	61.98
Feet to sea level:	Not Reported	Note:	Not Reported
Level reading date:	1983-03-22	Feet below surface:	61.84
Feet to sea level:	Not Reported	Note:	Not Reported
Level reading date:	1983-03-21	Feet below surface:	61.91
Feet to sea level:	Not Reported	Note:	Not Reported
Level reading date:	1983-03-20	Feet below surface:	62.23
Feet to sea level:	Not Reported	Note:	Not Reported
Level reading date:	1983-03-19	Feet below surface:	62.45
Feet to sea level:	Not Reported	Note:	Not Reported
Level reading date:	1983-03-18	Feet below surface:	62.12
Feet to sea level:	Not Reported	Note:	Not Reported
Level reading date:	1983-03-17	Feet below surface:	63.08
Feet to sea level:	Not Reported	Note:	Not Reported
Level reading date:	1983-03-16	Feet below surface:	63.21
Feet to sea level:	Not Reported	Note:	Not Reported
Level reading date:	1983-03-15	Feet below surface:	63.57
Feet to sea level:	Not Reported	Note:	Not Reported
Level reading date:	1983-03-14	Feet below surface:	63.94
Feet to sea level:	Not Reported	Note:	Not Reported
Level reading date:	1983-03-13	Feet below surface:	64.36
Feet to sea level:	Not Reported	Note:	Not Reported
Level reading date:	1983-03-12	Feet below surface:	64.82
Feet to sea level:	Not Reported	Note:	Not Reported
Level reading date:	1983-03-11	Feet below surface:	65.34
Feet to sea level:	Not Reported	Note:	Not Reported
Level reading date:	1983-03-10	Feet below surface:	65.72
Feet to sea level:	Not Reported	Note:	Not Reported
Level reading date:	1983-03-09	Feet below surface:	63.90
Feet to sea level:	Not Reported	Note:	Not Reported
Level reading date:	1983-03-08	Feet below surface:	63.84
Feet to sea level:	Not Reported	Note:	Not Reported
Level reading date:	1983-03-07	Feet below surface:	65.24
Feet to sea level:	Not Reported	Note:	Not Reported
Level reading date:	1983-03-06	Feet below surface:	65.65
Feet to sea level:	Not Reported	Note:	Not Reported
Level reading date:	1983-03-05	Feet below surface:	65.54
Feet to sea level:	Not Reported	Note:	Not Reported
Level reading date:	1983-02-10	Feet below surface:	62.60
Feet to sea level:	Not Reported	Note:	Not Reported
Level reading date:	1983-02-09	Feet below surface:	62.72
Feet to sea level:	Not Reported	Note:	Not Reported

Docusign Envelope ID: 3773F87A-0B89-4932-BA2C-CA8383B3EEAD

Level reading date:	1983-02-08	Feet below surface:	62.80
Feet to sea level:	Not Reported	Note:	Not Reported
Level reading date:	1983-02-07	Feet below surface:	63.00
Feet to sea level:	Not Reported	Note:	Not Reported
Level reading date:	1983-02-06	Feet below surface:	63.13
Feet to sea level:	Not Reported	Note:	Not Reported
Level reading date:	1983-02-05	Feet below surface:	63.28
Feet to sea level:	Not Reported	Note:	Not Reported
Level reading date:	1983-02-04	Feet below surface:	63.34
Feet to sea level:	Not Reported	Note:	Not Reported
Level reading date:	1983-02-03	Feet below surface:	63.12
Feet to sea level:	Not Reported	Note:	Not Reported
Level reading date:	1983-02-02	Feet below surface:	63.15
Feet to sea level:	Not Reported	Note:	Not Reported
Level reading date:	1983-02-01	Feet below surface:	63.21
Feet to sea level:	Not Reported	Note:	Not Reported
Level reading date:	1983-01-31	Feet below surface:	63.35
Feet to sea level:	Not Reported	Note:	Not Reported
Level reading date:	1983-01-30	Feet below surface:	63.49
Feet to sea level:	Not Reported	Note:	Not Reported
Level reading date:	1983-01-11	Feet below surface:	64.94
Feet to sea level:	Not Reported	Note:	Not Reported
Level reading date:	1983-01-03	Feet below surface:	66.58
Feet to sea level:	Not Reported	Note:	Not Reported
Level reading date:	1983-01-02	Feet below surface:	66.80
Feet to sea level:	Not Reported	Note:	Not Reported
Level reading date:	1983-01-01	Feet below surface:	67.05
Feet to sea level:	Not Reported	Note:	Not Reported
Level reading date:	1982-12-31	Feet below surface:	67.30
Feet to sea level:	Not Reported	Note:	Not Reported
Level reading date:	1982-12-30	Feet below surface:	67.53
Feet to sea level:	Not Reported	Note:	Not Reported
Level reading date:	1982-12-03	Feet below surface:	67.50
Feet to sea level:	Not Reported	Note:	Not Reported
Level reading date:	1982-12-02	Feet below surface:	67.55
Feet to sea level:	Not Reported	Note:	Not Reported
Level reading date:	1982-12-01	Feet below surface:	67.75
Feet to sea level:	Not Reported	Note:	Not Reported
Level reading date:	1982-11-30	Feet below surface:	67.90
Feet to sea level:	Not Reported	Note:	Not Reported
Level reading date:	1982-11-29	Feet below surface:	68.21
Feet to sea level:	Not Reported	Note:	Not Reported

Docusign Envelope ID: 3773F87A-0B89-4932-BA2C-CA8383B3EEAD

Level reading date:	1982-11-28	Feet below surface:	68.46
Feet to sea level:	Not Reported	Note:	Not Reported
Level reading date:	1982-11-27	Feet below surface:	68.69
Feet to sea level:	Not Reported	Note:	Not Reported
Level reading date:	1982-11-26	Feet below surface:	68.88
Feet to sea level:	Not Reported	Note:	Not Reported
Level reading date:	1982-11-25	Feet below surface:	69.10
Feet to sea level:	Not Reported	Note:	Not Reported
Level reading date:	1982-11-24	Feet below surface:	69.28
Feet to sea level:	Not Reported	Note:	Not Reported
Level reading date:	1982-11-23	Feet below surface:	69.58
Feet to sea level:	Not Reported	Note:	Not Reported
Level reading date:	1982-11-22	Feet below surface:	69.78
Feet to sea level:	Not Reported	Note:	Not Reported
Level reading date:	1982-11-21	Feet below surface:	70.05
Feet to sea level:	Not Reported	Note:	Not Reported
Level reading date:	1982-11-20	Feet below surface:	70.28
Feet to sea level:	Not Reported	Note:	Not Reported
Level reading date:	1982-11-19	Feet below surface:	70.53
Feet to sea level:	Not Reported	Note:	Not Reported
Level reading date:	1982-11-18	Feet below surface:	70.80
Feet to sea level:	Not Reported	Note:	Not Reported
Level reading date:	1982-11-17	Feet below surface:	70.93
Feet to sea level:	Not Reported	Note:	Not Reported
Level reading date:	1982-11-16	Feet below surface:	70.50
Feet to sea level:	Not Reported	Note:	Not Reported
Level reading date:	1982-11-15	Feet below surface:	70.25
Feet to sea level:	Not Reported	Note:	Not Reported
Level reading date:	1982-11-14	Feet below surface:	70.56
Feet to sea level:	Not Reported	Note:	Not Reported
Level reading date:	1982-11-13	Feet below surface:	70.78
Feet to sea level:	Not Reported	Note:	Not Reported
Level reading date:	1982-11-12	Feet below surface:	71.05
Feet to sea level:	Not Reported	Note:	Not Reported
Level reading date:	1982-11-11	Feet below surface:	71.30
Feet to sea level:	Not Reported	Note:	Not Reported
Level reading date:	1982-11-10	Feet below surface:	71.50
Feet to sea level:	Not Reported	Note:	Not Reported
Level reading date:	1982-11-09	Feet below surface:	71.72
Feet to sea level:	Not Reported	Note:	Not Reported
Level reading date:	1982-11-08	Feet below surface:	72.10
Feet to sea level:	Not Reported	Note:	Not Reported

Docusign Envelope ID: 3773F87A-0B89-4932-BA2C-CA8383B3EEAD

Level reading date:	1982-11-07	Feet below surface:	72.40
Feet to sea level:	Not Reported	Note:	Not Reported
Level reading date:	1982-11-06	Feet below surface:	72.73
Feet to sea level:	Not Reported	Note:	Not Reported
Level reading date:	1982-11-05	Feet below surface:	73.09
Feet to sea level:	Not Reported	Note:	Not Reported
Level reading date:	1982-11-04	Feet below surface:	73.39
Feet to sea level:	Not Reported	Note:	Not Reported
Level reading date:	1982-11-03	Feet below surface:	73.76
Feet to sea level:	Not Reported	Note:	Not Reported
Level reading date:	1982-11-02	Feet below surface:	74.09
Feet to sea level:	Not Reported	Note:	Not Reported
Level reading date:	1982-11-01	Feet below surface:	74.36
Feet to sea level:	Not Reported	Note:	Not Reported
Level reading date:	1982-10-31	Feet below surface:	74.95
Feet to sea level:	Not Reported	Note:	Not Reported
Level reading date:	1982-10-30	Feet below surface:	75.35
Feet to sea level:	Not Reported	Note:	Not Reported
Level reading date:	1982-10-29	Feet below surface:	75.80
Feet to sea level:	Not Reported	Note:	Not Reported
Level reading date:	1982-10-28	Feet below surface:	76.30
Feet to sea level:	Not Reported	Note:	Not Reported
Level reading date:	1982-10-27	Feet below surface:	76.80
Feet to sea level:	Not Reported	Note:	Not Reported
Level reading date:	1982-10-26	Feet below surface:	77.20
Feet to sea level:	Not Reported	Note:	Not Reported
Level reading date:	1982-10-25	Feet below surface:	77.70
Feet to sea level:	Not Reported	Note:	Not Reported
Level reading date:	1982-10-24	Feet below surface:	78.25
Feet to sea level:	Not Reported	Note:	Not Reported
Level reading date:	1982-10-23	Feet below surface:	78.80
Feet to sea level:	Not Reported	Note:	Not Reported
Level reading date:	1982-10-22	Feet below surface:	79.40
Feet to sea level:	Not Reported	Note:	Not Reported
Level reading date:	1982-10-21	Feet below surface:	80.00
Feet to sea level:	Not Reported	Note:	Not Reported
Level reading date:	1982-10-20	Feet below surface:	80.60
Feet to sea level:	Not Reported	Note:	Not Reported
Level reading date:	1982-10-19	Feet below surface:	81.25
Feet to sea level:	Not Reported	Note:	Not Reported
Level reading date:	1982-10-18	Feet below surface:	81.80
Feet to sea level:	Not Reported	Note:	Not Reported

Docusign Envelope ID: 3773F87A-0B89-4932-BA2C-CA8383B3EEAD

GEOCHECK® - PHYSICAL SETTING SOURCE MAP FINDINGS

Level reading date:	1982-10-17	Feet below surface:	82.60
Feet to sea level:	Not Reported	Note:	Not Reported
Level reading date:	1982-10-16	Feet below surface:	83.35
Feet to sea level:	Not Reported	Note:	Not Reported
Level reading date:	1982-10-15	Feet below surface:	84.10
Feet to sea level:	Not Reported	Note:	Not Reported
Level reading date:	1982-10-14	Feet below surface:	84.90
Feet to sea level:	Not Reported	Note:	Not Reported
Level reading date:	1982-10-13	Feet below surface:	85.80
Feet to sea level:	Not Reported	Note:	Not Reported
Level reading date:	1982-10-12	Feet below surface:	86.70
Feet to sea level:	Not Reported	Note:	Not Reported
Level reading date:	1982-10-11	Feet below surface:	87.70
Feet to sea level:	Not Reported	Note:	Not Reported
Level reading date:	1982-10-10	Feet below surface:	88.75
Feet to sea level:	Not Reported	Note:	Not Reported
Level reading date:	1982-10-09	Feet below surface:	89.80
Feet to sea level:	Not Reported	Note:	Not Reported
Level reading date:	1982-10-08	Feet below surface:	91.00
Feet to sea level:	Not Reported	Note:	Not Reported
Level reading date:	1982-10-07	Feet below surface:	92.14
Feet to sea level:	Not Reported	Note:	Not Reported
Level reading date:	1982-10-06	Feet below surface:	93.40
Feet to sea level:	Not Reported	Note:	Not Reported
Level reading date:	1982-10-05	Feet below surface:	94.90
Feet to sea level:	Not Reported	Note:	Not Reported
Level reading date:	1982-10-04	Feet below surface:	96.43
Feet to sea level:	Not Reported	Note:	Not Reported
Level reading date:	1982-10-03	Feet below surface:	98.30
Feet to sea level:	Not Reported	Note:	Not Reported
Level reading date:	1982-10-02	Feet below surface:	100.40
Feet to sea level:	Not Reported	Note:	Not Reported
Level reading date:	1982-10-01	Feet below surface:	102.90
Feet to sea level:	Not Reported	Note:	Not Reported
Level reading date:	1982-09-30	Feet below surface:	104.97
Feet to sea level:	Not Reported	Note:	Not Reported
Level reading date:	1982-09-29	Feet below surface:	104.85
Feet to sea level:	Not Reported	Note:	Not Reported
Level reading date:	1982-09-28	Feet below surface:	104.79
Feet to sea level:	Not Reported	Note:	Not Reported
Level reading date:	1982-09-27	Feet below surface:	104.64
Feet to sea level:	Not Reported	Note:	Not Reported

Docusign Envelope ID: 3773F87A-0B89-4932-BA2C-CA8383B3EEAD

Level reading date:	1982-09-26	Feet below surface:	104.58
Feet to sea level:	Not Reported	Note:	Not Reported
Level reading date:	1982-09-25	Feet below surface:	104.54
Feet to sea level:	Not Reported	Note:	Not Reported
Level reading date:	1982-09-24	Feet below surface:	104.45
Feet to sea level:	Not Reported	Note:	Not Reported
Level reading date:	1982-09-23	Feet below surface:	104.36
Feet to sea level:	Not Reported	Note:	Not Reported
Level reading date:	1982-09-22	Feet below surface:	104.25
Feet to sea level:	Not Reported	Note:	Not Reported
Level reading date:	1982-09-21	Feet below surface:	104.13
Feet to sea level:	Not Reported	Note:	Not Reported
Level reading date:	1982-09-20	Feet below surface:	104.04
Feet to sea level:	Not Reported	Note:	Not Reported
Level reading date:	1982-09-19	Feet below surface:	103.97
Feet to sea level:	Not Reported	Note:	Not Reported
Level reading date:	1982-09-18	Feet below surface:	103.90
Feet to sea level:	Not Reported	Note:	Not Reported
Level reading date:	1982-09-17	Feet below surface:	103.81
Feet to sea level:	Not Reported	Note:	Not Reported
Level reading date:	1982-09-16	Feet below surface:	103.68
Feet to sea level:	Not Reported	Note:	Not Reported
Level reading date:	1982-09-15	Feet below surface:	103.57
Feet to sea level:	Not Reported	Note:	Not Reported
Level reading date:	1982-09-14	Feet below surface:	103.47
Feet to sea level:	Not Reported	Note:	Not Reported
Level reading date:	1982-09-13	Feet below surface:	103.35
Feet to sea level:	Not Reported	Note:	Not Reported
Level reading date:	1982-09-12	Feet below surface:	103.22
Feet to sea level:	Not Reported	Note:	Not Reported
Level reading date:	1982-09-11	Feet below surface:	103.10
Feet to sea level:	Not Reported	Note:	Not Reported
Level reading date:	1982-09-10	Feet below surface:	102.96
Feet to sea level:	Not Reported	Note:	Not Reported
Level reading date:	1982-09-09	Feet below surface:	102.86
Feet to sea level:	Not Reported	Note:	Not Reported
Level reading date:	1982-09-08	Feet below surface:	102.33
Feet to sea level:	Not Reported	Note:	Not Reported
Level reading date:	1982-09-07	Feet below surface:	102.58
Feet to sea level:	Not Reported	Note:	Not Reported
Level reading date:	1982-08-04	Feet below surface:	100.79
Feet to sea level:	Not Reported	Note:	Not Reported

Docusign Envelope ID: 3773F87A-0B89-4932-BA2C-CA8383B3EEAD

Level reading date:	1982-07-30	Feet below surface:	100.50
Feet to sea level:	Not Reported	Note:	Not Reported
Level reading date:	1982-07-16	Feet below surface:	99.47
Feet to sea level:	Not Reported	Note:	Not Reported
Level reading date:	1982-07-06	Feet below surface:	98.26
Feet to sea level:	Not Reported	Note:	Not Reported
Level reading date:	1982-06-29	Feet below surface:	97.17
Feet to sea level:	Not Reported	Note:	Not Reported
Level reading date:	1982-06-28	Feet below surface:	97.03
Feet to sea level:	Not Reported	Note:	Not Reported
Level reading date:	1982-06-27	Feet below surface:	96.74
Feet to sea level:	Not Reported	Note:	Not Reported
Level reading date:	1982-06-26	Feet below surface:	96.52
Feet to sea level:	Not Reported	Note:	Not Reported
Level reading date:	1982-06-25	Feet below surface:	96.30
Feet to sea level:	Not Reported	Note:	Not Reported
Level reading date:	1982-06-24	Feet below surface:	96.07
Feet to sea level:	Not Reported	Note:	Not Reported
Level reading date:	1982-06-23	Feet below surface:	95.80
Feet to sea level:	Not Reported	Note:	Not Reported
Level reading date:	1982-06-22	Feet below surface:	95.40
Feet to sea level:	Not Reported	Note:	Not Reported
Level reading date:	1982-06-21	Feet below surface:	94.98
Feet to sea level:	Not Reported	Note:	Not Reported
Level reading date:	1982-06-20	Feet below surface:	94.55
Feet to sea level:	Not Reported	Note:	Not Reported
Level reading date:	1982-06-19	Feet below surface:	94.13
Feet to sea level:	Not Reported	Note:	Not Reported
Level reading date:	1982-06-18	Feet below surface:	93.70
Feet to sea level:	Not Reported	Note:	Not Reported
Level reading date:	1982-06-17	Feet below surface:	93.28
Feet to sea level:	Not Reported	Note:	Not Reported
Level reading date:	1982-06-16	Feet below surface:	92.85
Feet to sea level:	Not Reported	Note:	Not Reported
Level reading date:	1982-06-15	Feet below surface:	92.42
Feet to sea level:	Not Reported	Note:	Not Reported
Level reading date:	1982-06-14	Feet below surface:	91.98
Feet to sea level:	Not Reported	Note:	Not Reported
Level reading date:	1982-06-13	Feet below surface:	91.54
Feet to sea level:	Not Reported	Note:	Not Reported
Level reading date:	1982-06-12	Feet below surface:	91.12
Feet to sea level:	Not Reported	Note:	Not Reported

Docusign Envelope ID: 3773F87A-0B89-4932-BA2C-CA8383B3EEAD

Level reading date:	1982-06-11	Feet below surface:	90.52
Feet to sea level:	Not Reported	Note:	Not Reported
Level reading date:	1982-06-10	Feet below surface:	89.84
Feet to sea level:	Not Reported	Note:	Not Reported
Level reading date:	1982-06-09	Feet below surface:	89.12
Feet to sea level:	Not Reported	Note:	Not Reported
Level reading date:	1982-06-08	Feet below surface:	88.35
Feet to sea level:	Not Reported	Note:	Not Reported
Level reading date:	1982-06-07	Feet below surface:	87.55
Feet to sea level:	Not Reported	Note:	Not Reported
Level reading date:	1982-06-06	Feet below surface:	86.58
Feet to sea level:	Not Reported	Note:	Not Reported
Level reading date:	1982-06-05	Feet below surface:	85.54
Feet to sea level:	Not Reported	Note:	Not Reported
Level reading date:	1982-06-04	Feet below surface:	82.55
Feet to sea level:	Not Reported	Note:	Not Reported
Level reading date:	1982-06-03	Feet below surface:	83.18
Feet to sea level:	Not Reported	Note:	Not Reported
Level reading date:	1982-06-02	Feet below surface:	79.98
Feet to sea level:	Not Reported	Note:	Not Reported
Level reading date:	1982-06-01	Feet below surface:	78.23
Feet to sea level:	Not Reported	Note:	Not Reported
Level reading date:	1982-05-31	Feet below surface:	76.04
Feet to sea level:	Not Reported	Note:	Not Reported
Level reading date:	1982-05-30	Feet below surface:	73.45
Feet to sea level:	Not Reported	Note:	Not Reported
Level reading date:	1982-05-29	Feet below surface:	71.36
Feet to sea level:	Not Reported	Note:	Not Reported
Level reading date:	1982-05-28	Feet below surface:	69.51
Feet to sea level:	Not Reported	Note:	Not Reported
Level reading date:	1982-05-27	Feet below surface:	67.28
Feet to sea level:	Not Reported	Note:	Not Reported
Level reading date:	1982-05-26	Feet below surface:	64.60
Feet to sea level:	Not Reported	Note:	Not Reported
Level reading date:	1982-05-25	Feet below surface:	63.13
Feet to sea level:	Not Reported	Note:	Not Reported
Level reading date:	1982-05-24	Feet below surface:	62.71
Feet to sea level:	Not Reported	Note:	Not Reported
Level reading date:	1982-05-23	Feet below surface:	62.85
Feet to sea level:	Not Reported	Note:	Not Reported
Level reading date:	1982-05-22	Feet below surface:	63.00
Feet to sea level:	Not Reported	Note:	Not Reported

Docusign Envelope ID: 3773F87A-0B89-4932-BA2C-CA8383B3EEAD

Level reading date:	1982-05-21	Feet below surface:	63.15
Feet to sea level:	Not Reported	Note:	Not Reported
Level reading date:	1982-05-20	Feet below surface:	63.32
Feet to sea level:	Not Reported	Note:	Not Reported
Level reading date:	1982-05-19	Feet below surface:	63.45
Feet to sea level:	Not Reported	Note:	Not Reported
Level reading date:	1982-05-18	Feet below surface:	63.24
Feet to sea level:	Not Reported	Note:	Not Reported
Level reading date:	1982-05-17	Feet below surface:	63.39
Feet to sea level:	Not Reported	Note:	Not Reported
Level reading date:	1982-05-16	Feet below surface:	63.27
Feet to sea level:	Not Reported	Note:	Not Reported
Level reading date:	1982-05-15	Feet below surface:	63.45
Feet to sea level:	Not Reported	Note:	Not Reported
Level reading date:	1982-05-14	Feet below surface:	63.61
Feet to sea level:	Not Reported	Note:	Not Reported
Level reading date:	1982-05-13	Feet below surface:	63.54
Feet to sea level:	Not Reported	Note:	Not Reported
Level reading date:	1982-05-12	Feet below surface:	63.69
Feet to sea level:	Not Reported	Note:	Not Reported
Level reading date:	1982-05-11	Feet below surface:	63.55
Feet to sea level:	Not Reported	Note:	Not Reported
Level reading date:	1982-05-10	Feet below surface:	63.63
Feet to sea level:	Not Reported	Note:	Not Reported
Level reading date:	1982-05-09	Feet below surface:	63.61
Feet to sea level:	Not Reported	Note:	Not Reported
Level reading date:	1982-05-08	Feet below surface:	63.89
Feet to sea level:	Not Reported	Note:	Not Reported
Level reading date:	1982-05-07	Feet below surface:	64.48
Feet to sea level:	Not Reported	Note:	Not Reported
Level reading date:	1982-05-06	Feet below surface:	63.92
Feet to sea level:	Not Reported	Note:	Not Reported
Level reading date:	1982-05-05	Feet below surface:	63.57
Feet to sea level:	Not Reported	Note:	Not Reported
Level reading date:	1982-05-04	Feet below surface:	63.64
Feet to sea level:	Not Reported	Note:	Not Reported
Level reading date:	1982-05-03	Feet below surface:	63.76
Feet to sea level:	Not Reported	Note:	Not Reported
Level reading date:	1982-05-02	Feet below surface:	63.84
Feet to sea level:	Not Reported	Note:	Not Reported
Level reading date:	1982-05-01	Feet below surface:	63.97
Feet to sea level:	Not Reported	Note:	Not Reported

Docusign Envelope ID: 3773F87A-0B89-4932-BA2C-CA8383B3EEAD

Level reading date:	1982-04-30	Feet below surface:	64.08
Feet to sea level:	Not Reported	Note:	Not Reported
Level reading date:	1982-04-29	Feet below surface:	64.21
Feet to sea level:	Not Reported	Note:	Not Reported
Level reading date:	1982-04-28	Feet below surface:	64.38
Feet to sea level:	Not Reported	Note:	Not Reported
Level reading date:	1982-04-27	Feet below surface:	64.57
Feet to sea level:	Not Reported	Note:	Not Reported
Level reading date:	1982-04-26	Feet below surface:	64.50
Feet to sea level:	Not Reported	Note:	Not Reported
Level reading date:	1982-04-25	Feet below surface:	64.76
Feet to sea level:	Not Reported	Note:	Not Reported
Level reading date:	1982-04-24	Feet below surface:	64.80
Feet to sea level:	Not Reported	Note:	Not Reported
Level reading date:	1982-04-23	Feet below surface:	64.77
Feet to sea level:	Not Reported	Note:	Not Reported
Level reading date:	1982-04-22	Feet below surface:	64.94
Feet to sea level:	Not Reported	Note:	Not Reported
Level reading date:	1982-04-21	Feet below surface:	65.08
Feet to sea level:	Not Reported	Note:	Not Reported
Level reading date:	1982-04-20	Feet below surface:	65.26
Feet to sea level:	Not Reported	Note:	Not Reported
Level reading date:	1982-04-19	Feet below surface:	65.46
Feet to sea level:	Not Reported	Note:	Not Reported
Level reading date:	1982-04-18	Feet below surface:	65.71
Feet to sea level:	Not Reported	Note:	Not Reported
Level reading date:	1982-04-17	Feet below surface:	65.96
Feet to sea level:	Not Reported	Note:	Not Reported
Level reading date:	1982-04-16	Feet below surface:	66.08
Feet to sea level:	Not Reported	Note:	Not Reported
Level reading date:	1982-04-15	Feet below surface:	66.40
Feet to sea level:	Not Reported	Note:	Not Reported
Level reading date:	1982-04-14	Feet below surface:	66.80
Feet to sea level:	Not Reported	Note:	Not Reported
Level reading date:	1982-04-13	Feet below surface:	66.84
Feet to sea level:	Not Reported	Note:	Not Reported
Level reading date:	1982-04-12	Feet below surface:	66.02
Feet to sea level:	Not Reported	Note:	Not Reported
Level reading date:	1982-04-11	Feet below surface:	66.28
Feet to sea level:	Not Reported	Note:	Not Reported
Level reading date:	1982-04-10	Feet below surface:	66.59
Feet to sea level:	Not Reported	Note:	Not Reported

Docusign Envelope ID: 3773F87A-0B89-4932-BA2C-CA8383B3EEAD

Level reading date:	1982-04-09	Feet below surface:	66.70
Feet to sea level:	Not Reported	Note:	Not Reported
Level reading date:	1982-04-08	Feet below surface:	66.62
Feet to sea level:	Not Reported	Note:	Not Reported
Level reading date:	1982-04-07	Feet below surface:	67.39
Feet to sea level:	Not Reported	Note:	Not Reported
Level reading date:	1982-04-06	Feet below surface:	67.02
Feet to sea level:	Not Reported	Note:	Not Reported
Level reading date:	1982-04-05	Feet below surface:	67.29
Feet to sea level:	Not Reported	Note:	Not Reported
Level reading date:	1982-04-04	Feet below surface:	67.58
Feet to sea level:	Not Reported	Note:	Not Reported
Level reading date:	1982-04-03	Feet below surface:	67.88
Feet to sea level:	Not Reported	Note:	Not Reported
Level reading date:	1982-04-02	Feet below surface:	68.21
Feet to sea level:	Not Reported	Note:	Not Reported
Level reading date:	1982-04-01	Feet below surface:	68.50
Feet to sea level:	Not Reported	Note:	Not Reported
Level reading date:	1982-03-31	Feet below surface:	68.92
Feet to sea level:	Not Reported	Note:	Not Reported
Level reading date:	1982-03-30	Feet below surface:	69.40
Feet to sea level:	Not Reported	Note:	Not Reported
Level reading date:	1982-03-29	Feet below surface:	69.84
Feet to sea level:	Not Reported	Note:	Not Reported
Level reading date:	1982-03-28	Feet below surface:	70.40
Feet to sea level:	Not Reported	Note:	Not Reported
Level reading date:	1982-03-27	Feet below surface:	71.15
Feet to sea level:	Not Reported	Note:	Not Reported
Level reading date:	1982-03-26	Feet below surface:	72.18
Feet to sea level:	Not Reported	Note:	Not Reported
Level reading date:	1982-03-25	Feet below surface:	72.00
Feet to sea level:	Not Reported	Note:	Not Reported
Level reading date:	1982-03-24	Feet below surface:	71.30
Feet to sea level:	Not Reported	Note:	Not Reported
Level reading date:	1982-03-23	Feet below surface:	70.40
Feet to sea level:	Not Reported	Note:	Not Reported
Level reading date:	1982-03-22	Feet below surface:	69.23
Feet to sea level:	Not Reported	Note:	Not Reported
Level reading date:	1982-03-21	Feet below surface:	69.58
Feet to sea level:	Not Reported	Note:	Not Reported
Level reading date:	1982-03-20	Feet below surface:	70.03
Feet to sea level:	Not Reported	Note:	Not Reported

Docusign Envelope ID: 3773F87A-0B89-4932-BA2C-CA8383B3EEAD

Level reading date:	1982-03-19	Feet below surface:	70.60
Feet to sea level:	Not Reported	Note:	Not Reported
Level reading date:	1982-03-10	Feet below surface:	70.09
Feet to sea level:	Not Reported	Note:	Not Reported
Level reading date:	1982-03-09	Feet below surface:	68.58
Feet to sea level:	Not Reported	Note:	Not Reported
Level reading date:	1982-03-08	Feet below surface:	66.10
Feet to sea level:	Not Reported	Note:	Not Reported
Level reading date:	1982-03-07	Feet below surface:	65.34
Feet to sea level:	Not Reported	Note:	Not Reported
Level reading date:	1982-03-06	Feet below surface:	65.42
Feet to sea level:	Not Reported	Note:	Not Reported
Level reading date:	1982-03-05	Feet below surface:	65.42
Feet to sea level:	Not Reported	Note:	Not Reported
Level reading date:	1982-03-04	Feet below surface:	65.49
Feet to sea level:	Not Reported	Note:	Not Reported
Level reading date:	1982-03-03	Feet below surface:	65.58
Feet to sea level:	Not Reported	Note:	Not Reported
Level reading date:	1982-03-02	Feet below surface:	65.62
Feet to sea level:	Not Reported	Note:	Not Reported
Level reading date:	1982-03-01	Feet below surface:	65.72
Feet to sea level:	Not Reported	Note:	Not Reported
Level reading date:	1982-02-28	Feet below surface:	65.79
Feet to sea level:	Not Reported	Note:	Not Reported
Level reading date:	1982-02-27	Feet below surface:	65.82
Feet to sea level:	Not Reported	Note:	Not Reported
Level reading date:	1982-02-26	Feet below surface:	65.91
Feet to sea level:	Not Reported	Note:	Not Reported
Level reading date:	1982-02-25	Feet below surface:	65.99
Feet to sea level:	Not Reported	Note:	Not Reported
Level reading date:	1982-02-24	Feet below surface:	66.02
Feet to sea level:	Not Reported	Note:	Not Reported
Level reading date:	1982-02-23	Feet below surface:	66.09
Feet to sea level:	Not Reported	Note:	Not Reported
Level reading date:	1982-02-22	Feet below surface:	66.13
Feet to sea level:	Not Reported	Note:	Not Reported
Level reading date:	1982-02-21	Feet below surface:	66.24
Feet to sea level:	Not Reported	Note:	Not Reported
Level reading date:	1982-02-20	Feet below surface:	66.34
Feet to sea level:	Not Reported	Note:	Not Reported
Level reading date:	1982-02-19	Feet below surface:	66.41
Feet to sea level:	Not Reported	Note:	Not Reported

Docusign Envelope ID: 3773F87A-0B89-4932-BA2C-CA8383B3EEAD

Level reading date:	1982-02-18	Feet below surface:	66.48
Feet to sea level:	Not Reported	Note:	Not Reported
Level reading date:	1982-02-17	Feet below surface:	66.54
Feet to sea level:	Not Reported	Note:	Not Reported
Level reading date:	1982-02-16	Feet below surface:	66.65
Feet to sea level:	Not Reported	Note:	Not Reported
Level reading date:	1982-02-15	Feet below surface:	66.75
Feet to sea level:	Not Reported	Note:	Not Reported
Level reading date:	1982-02-14	Feet below surface:	66.78
Feet to sea level:	Not Reported	Note:	Not Reported
Level reading date:	1982-02-13	Feet below surface:	66.89
Feet to sea level:	Not Reported	Note:	Not Reported
Level reading date:	1982-02-12	Feet below surface:	67.00
Feet to sea level:	Not Reported	Note:	Not Reported
Level reading date:	1982-02-11	Feet below surface:	67.04
Feet to sea level:	Not Reported	Note:	Not Reported
Level reading date:	1982-02-10	Feet below surface:	67.04
Feet to sea level:	Not Reported	Note:	Not Reported
Level reading date:	1982-02-09	Feet below surface:	67.21
Feet to sea level:	Not Reported	Note:	Not Reported
Level reading date:	1982-02-08	Feet below surface:	67.31
Feet to sea level:	Not Reported	Note:	Not Reported
Level reading date:	1982-02-07	Feet below surface:	67.39
Feet to sea level:	Not Reported	Note:	Not Reported
Level reading date:	1982-02-06	Feet below surface:	67.50
Feet to sea level:	Not Reported	Note:	Not Reported
Level reading date:	1982-02-05	Feet below surface:	67.49
Feet to sea level:	Not Reported	Note:	Not Reported
Level reading date:	1982-02-04	Feet below surface:	67.62
Feet to sea level:	Not Reported	Note:	Not Reported
Level reading date:	1982-02-03	Feet below surface:	67.75
Feet to sea level:	Not Reported	Note:	Not Reported
Level reading date:	1982-02-02	Feet below surface:	67.88
Feet to sea level:	Not Reported	Note:	Not Reported
Level reading date:	1982-02-01	Feet below surface:	67.99
Feet to sea level:	Not Reported	Note:	Not Reported
Level reading date:	1982-01-31	Feet below surface:	68.10
Feet to sea level:	Not Reported	Note:	Not Reported
Level reading date:	1982-01-30	Feet below surface:	68.25
Feet to sea level:	Not Reported	Note:	Not Reported
Level reading date:	1982-01-29	Feet below surface:	68.32
Feet to sea level:	Not Reported	Note:	Not Reported

Docusign Envelope ID: 3773F87A-0B89-4932-BA2C-CA8383B3EEAD

Level reading date:	1982-01-28	Feet below surface:	68.40
Feet to sea level:	Not Reported	Note:	Not Reported
Level reading date:	1982-01-27	Feet below surface:	68.58
Feet to sea level:	Not Reported	Note:	Not Reported
Level reading date:	1982-01-26	Feet below surface:	68.70
Feet to sea level:	Not Reported	Note:	Not Reported
Level reading date:	1982-01-25	Feet below surface:	68.82
Feet to sea level:	Not Reported	Note:	Not Reported
Level reading date:	1982-01-24	Feet below surface:	68.98
Feet to sea level:	Not Reported	Note:	Not Reported
Level reading date:	1982-01-23	Feet below surface:	69.12
Feet to sea level:	Not Reported	Note:	Not Reported
Level reading date:	1982-01-22	Feet below surface:	69.28
Feet to sea level:	Not Reported	Note:	Not Reported
Level reading date:	1982-01-21	Feet below surface:	69.35
Feet to sea level:	Not Reported	Note:	Not Reported
Level reading date:	1982-01-20	Feet below surface:	69.43
Feet to sea level:	Not Reported	Note:	Not Reported
Level reading date:	1982-01-19	Feet below surface:	69.70
Feet to sea level:	Not Reported	Note:	Not Reported
Level reading date:	1982-01-18	Feet below surface:	69.92
Feet to sea level:	Not Reported	Note:	Not Reported
Level reading date:	1982-01-17	Feet below surface:	70.12
Feet to sea level:	Not Reported	Note:	Not Reported
Level reading date:	1982-01-16	Feet below surface:	70.39
Feet to sea level:	Not Reported	Note:	Not Reported
Level reading date:	1982-01-15	Feet below surface:	70.68
Feet to sea level:	Not Reported	Note:	Not Reported
Level reading date:	1982-01-13	Feet below surface:	71.89
Feet to sea level:	Not Reported	Note:	Not Reported
Level reading date:	1982-01-10	Feet below surface:	69.62
Feet to sea level:	Not Reported	Note:	Not Reported
Level reading date:	1982-01-09	Feet below surface:	69.72
Feet to sea level:	Not Reported	Note:	Not Reported
Level reading date:	1982-01-08	Feet below surface:	69.84
Feet to sea level:	Not Reported	Note:	Not Reported
Level reading date:	1982-01-07	Feet below surface:	70.02
Feet to sea level:	Not Reported	Note:	Not Reported
Level reading date:	1982-01-06	Feet below surface:	70.09
Feet to sea level:	Not Reported	Note:	Not Reported
Level reading date:	1982-01-05	Feet below surface:	70.18
Feet to sea level:	Not Reported	Note:	Not Reported

Docusign Envelope ID: 3773F87A-0B89-4932-BA2C-CA8383B3EEAD

Level reading date:	1982-01-04	Feet below surface:	70.29
Feet to sea level:	Not Reported	Note:	Not Reported
Level reading date:	1982-01-03	Feet below surface:	70.51
Feet to sea level:	Not Reported	Note:	Not Reported
Level reading date:	1982-01-02	Feet below surface:	70.59
Feet to sea level:	Not Reported	Note:	Not Reported
Level reading date:	1982-01-01	Feet below surface:	70.64
Feet to sea level:	Not Reported	Note:	Not Reported
Level reading date:	1981-12-31	Feet below surface:	70.79
Feet to sea level:	Not Reported	Note:	Not Reported
Level reading date:	1981-12-30	Feet below surface:	70.98
Feet to sea level:	Not Reported	Note:	Not Reported
Level reading date:	1981-12-29	Feet below surface:	71.11
Feet to sea level:	Not Reported	Note:	Not Reported
Level reading date:	1981-12-28	Feet below surface:	71.23
Feet to sea level:	Not Reported	Note:	Not Reported
Level reading date:	1981-12-27	Feet below surface:	71.41
Feet to sea level:	Not Reported	Note:	Not Reported
Level reading date:	1981-12-26	Feet below surface:	71.59
Feet to sea level:	Not Reported	Note:	Not Reported
Level reading date:	1981-12-25	Feet below surface:	71.76
Feet to sea level:	Not Reported	Note:	Not Reported
Level reading date:	1981-12-24	Feet below surface:	71.94
Feet to sea level:	Not Reported	Note:	Not Reported
Level reading date:	1981-12-23	Feet below surface:	72.17
Feet to sea level:	Not Reported	Note:	Not Reported
Level reading date:	1981-12-22	Feet below surface:	72.21
Feet to sea level:	Not Reported	Note:	Not Reported
Level reading date:	1981-12-21	Feet below surface:	72.40
Feet to sea level:	Not Reported	Note:	Not Reported
Level reading date:	1981-12-20	Feet below surface:	72.59
Feet to sea level:	Not Reported	Note:	Not Reported
Level reading date:	1981-12-19	Feet below surface:	72.78
Feet to sea level:	Not Reported	Note:	Not Reported
Level reading date:	1981-12-18	Feet below surface:	72.96
Feet to sea level:	Not Reported	Note:	Not Reported
Level reading date:	1981-12-17	Feet below surface:	73.12
Feet to sea level:	Not Reported	Note:	Not Reported
Level reading date:	1981-12-16	Feet below surface:	73.31
Feet to sea level:	Not Reported	Note:	Not Reported
Level reading date:	1981-12-15	Feet below surface:	73.50
Feet to sea level:	Not Reported	Note:	Not Reported

Docusign Envelope ID: 3773F87A-0B89-4932-BA2C-CA8383B3EEAD

Level reading date:	1981-12-14	Feet below surface:	73.68
Feet to sea level:	Not Reported	Note:	Not Reported
Level reading date:	1981-12-13	Feet below surface:	73.86
Feet to sea level:	Not Reported	Note:	Not Reported
Level reading date:	1981-12-12	Feet below surface:	74.05
Feet to sea level:	Not Reported	Note:	Not Reported
Level reading date:	1981-12-11	Feet below surface:	74.22
Feet to sea level:	Not Reported	Note:	Not Reported
Level reading date:	1981-12-10	Feet below surface:	74.41
Feet to sea level:	Not Reported	Note:	Not Reported
Level reading date:	1981-12-09	Feet below surface:	74.60
Feet to sea level:	Not Reported	Note:	Not Reported
Level reading date:	1981-12-08	Feet below surface:	84.37
Feet to sea level:	Not Reported	Note:	Not Reported
Level reading date:	1981-12-07	Feet below surface:	74.99
Feet to sea level:	Not Reported	Note:	Not Reported
Level reading date:	1981-12-06	Feet below surface:	75.18
Feet to sea level:	Not Reported	Note:	Not Reported
Level reading date:	1981-12-05	Feet below surface:	75.42
Feet to sea level:	Not Reported	Note:	Not Reported
Level reading date:	1981-12-04	Feet below surface:	75.70
Feet to sea level:	Not Reported	Note:	Not Reported
Level reading date:	1981-12-03	Feet below surface:	75.99
Feet to sea level:	Not Reported	Note:	Not Reported
Level reading date:	1981-12-02	Feet below surface:	76.25
Feet to sea level:	Not Reported	Note:	Not Reported
Level reading date:	1981-12-01	Feet below surface:	76.56
Feet to sea level:	Not Reported	Note:	Not Reported
Level reading date:	1981-11-30	Feet below surface:	76.89
Feet to sea level:	Not Reported	Note:	Not Reported
Level reading date:	1981-11-29	Feet below surface:	77.15
Feet to sea level:	Not Reported	Note:	Not Reported
Level reading date:	1981-11-28	Feet below surface:	77.47
Feet to sea level:	Not Reported	Note:	Not Reported
Level reading date:	1981-11-27	Feet below surface:	77.79
Feet to sea level:	Not Reported	Note:	Not Reported
Level reading date:	1981-11-26	Feet below surface:	78.19
Feet to sea level:	Not Reported	Note:	Not Reported
Level reading date:	1981-11-25	Feet below surface:	78.60
Feet to sea level:	Not Reported	Note:	Not Reported
Level reading date:	1981-11-24	Feet below surface:	79.22
Feet to sea level:	Not Reported	Note:	Not Reported

Docusign Envelope ID: 3773F87A-0B89-4932-BA2C-CA8383B3EEAD

Level reading date:	1981-11-23	Feet below surface:	79.47
Feet to sea level:	Not Reported	Note:	Not Reported
Level reading date:	1981-11-22	Feet below surface:	79.98
Feet to sea level:	Not Reported	Note:	Not Reported
Level reading date:	1981-11-21	Feet below surface:	80.45
Feet to sea level:	Not Reported	Note:	Not Reported
Level reading date:	1981-11-20	Feet below surface:	80.94
Feet to sea level:	Not Reported	Note:	Not Reported
Level reading date:	1981-11-19	Feet below surface:	81.41
Feet to sea level:	Not Reported	Note:	Not Reported
Level reading date:	1981-11-18	Feet below surface:	81.92
Feet to sea level:	Not Reported	Note:	Not Reported
Level reading date:	1981-11-17	Feet below surface:	82.57
Feet to sea level:	Not Reported	Note:	Not Reported
Level reading date:	1981-11-16	Feet below surface:	83.18
Feet to sea level:	Not Reported	Note:	Not Reported
Level reading date:	1981-11-15	Feet below surface:	83.79
Feet to sea level:	Not Reported	Note:	Not Reported
Level reading date:	1981-11-14	Feet below surface:	84.55
Feet to sea level:	Not Reported	Note:	Not Reported
Level reading date:	1981-11-13	Feet below surface:	85.34
Feet to sea level:	Not Reported	Note:	Not Reported
Level reading date:	1981-11-12	Feet below surface:	86.18
Feet to sea level:	Not Reported	Note:	Not Reported
Level reading date:	1981-11-11	Feet below surface:	87.10
Feet to sea level:	Not Reported	Note:	Not Reported
Level reading date:	1981-11-10	Feet below surface:	88.10
Feet to sea level:	Not Reported	Note:	Not Reported
Level reading date:	1981-11-09	Feet below surface:	89.28
Feet to sea level:	Not Reported	Note:	Not Reported
Level reading date:	1981-11-06	Feet below surface:	94.60
Feet to sea level:	Not Reported	Note:	Not Reported
Level reading date:	1981-11-05	Feet below surface:	94.75
Feet to sea level:	Not Reported	Note:	Not Reported
Level reading date:	1981-11-04	Feet below surface:	91.75
Feet to sea level:	Not Reported	Note:	Not Reported
Level reading date:	1981-11-01	Feet below surface:	84.00
Feet to sea level:	Not Reported	Note:	Not Reported
Level reading date:	1981-10-31	Feet below surface:	84.64
Feet to sea level:	Not Reported	Note:	Not Reported
Level reading date:	1981-10-30	Feet below surface:	85.47
Feet to sea level:	Not Reported	Note:	Not Reported

Docusign Envelope ID: 3773F87A-0B89-4932-BA2C-CA8383B3EEAD

GEOCHECK® - PHYSICAL SETTING SOURCE MAP FINDINGS

Level reading date:	1981-10-26	Feet below surface:	85.48
Feet to sea level:	Not Reported	Note:	Not Reported
Level reading date:	1981-10-23	Feet below surface:	87.82
Feet to sea level:	Not Reported	Note:	Not Reported
Level reading date:	1981-10-22	Feet below surface:	88.09
Feet to sea level:	Not Reported	Note:	Not Reported
Level reading date:	1981-10-21	Feet below surface:	88.68
Feet to sea level:	Not Reported	Note:	Not Reported
Level reading date:	1981-10-20	Feet below surface:	89.30
Feet to sea level:	Not Reported	Note:	Not Reported
Level reading date:	1981-10-19	Feet below surface:	90.00
Feet to sea level:	Not Reported	Note:	Not Reported
Level reading date:	1981-10-18	Feet below surface:	90.72
Feet to sea level:	Not Reported	Note:	Not Reported
Level reading date:	1981-10-17	Feet below surface:	91.47
Feet to sea level:	Not Reported	Note:	Not Reported
Level reading date:	1981-10-16	Feet below surface:	92.22
Feet to sea level:	Not Reported	Note:	Not Reported
Level reading date:	1981-10-15	Feet below surface:	102.60
Feet to sea level:	Not Reported	Note:	Not Reported
Level reading date:	1981-10-14	Feet below surface:	93.81
Feet to sea level:	Not Reported	Note:	Not Reported
Level reading date:	1981-10-13	Feet below surface:	94.71
Feet to sea level:	Not Reported	Note:	Not Reported
Level reading date:	1981-10-12	Feet below surface:	95.58
Feet to sea level:	Not Reported	Note:	Not Reported
Level reading date:	1981-10-11	Feet below surface:	96.60
Feet to sea level:	Not Reported	Note:	Not Reported
Level reading date:	1981-10-10	Feet below surface:	97.72
Feet to sea level:	Not Reported	Note:	Not Reported
Level reading date:	1981-10-09	Feet below surface:	98.90
Feet to sea level:	Not Reported	Note:	Not Reported
Level reading date:	1981-10-08	Feet below surface:	100.10
Feet to sea level:	Not Reported	Note:	Not Reported
Level reading date:	1981-10-07	Feet below surface:	101.50
Feet to sea level:	Not Reported	Note:	Not Reported
Level reading date:	1981-10-06	Feet below surface:	103.05
Feet to sea level:	Not Reported	Note:	Not Reported
Level reading date:	1981-10-05	Feet below surface:	104.80
Feet to sea level:	Not Reported	Note:	Not Reported
Level reading date:	1981-10-04	Feet below surface:	106.70
Feet to sea level:	Not Reported	Note:	Not Reported

Docusign Envelope ID: 3773F87A-0B89-4932-BA2C-CA8383B3EEAD

Level reading date:	1981-10-03	Feet below surface:	109.00
Feet to sea level:	Not Reported	Note:	Not Reported
Level reading date:	1981-10-02	Feet below surface:	111.74
Feet to sea level:	Not Reported	Note:	Not Reported
Level reading date:	1981-10-01	Feet below surface:	114.75
Feet to sea level:	Not Reported	Note:	Not Reported
Level reading date:	1981-09-30	Feet below surface:	115.10
Feet to sea level:	Not Reported	Note:	Not Reported
Level reading date:	1981-09-29	Feet below surface:	114.68
Feet to sea level:	Not Reported	Note:	Not Reported
Level reading date:	1981-09-28	Feet below surface:	114.62
Feet to sea level:	Not Reported	Note:	Not Reported
Level reading date:	1981-09-27	Feet below surface:	114.58
Feet to sea level:	Not Reported	Note:	Not Reported
Level reading date:	1981-09-26	Feet below surface:	114.48
Feet to sea level:	Not Reported	Note:	Not Reported
Level reading date:	1981-09-25	Feet below surface:	114.34
Feet to sea level:	Not Reported	Note:	Not Reported
Level reading date:	1981-09-24	Feet below surface:	114.35
Feet to sea level:	Not Reported	Note:	Not Reported
Level reading date:	1981-09-23	Feet below surface:	114.21
Feet to sea level:	Not Reported	Note:	Not Reported
Level reading date:	1981-09-22	Feet below surface:	114.08
Feet to sea level:	Not Reported	Note:	Not Reported
Level reading date:	1981-09-21	Feet below surface:	113.90
Feet to sea level:	Not Reported	Note:	Not Reported
Level reading date:	1981-09-20	Feet below surface:	113.79
Feet to sea level:	Not Reported	Note:	Not Reported
Level reading date:	1981-09-19	Feet below surface:	113.62
Feet to sea level:	Not Reported	Note:	Not Reported
Level reading date:	1981-09-18	Feet below surface:	113.48
Feet to sea level:	Not Reported	Note:	Not Reported
Level reading date:	1981-09-17	Feet below surface:	113.29
Feet to sea level:	Not Reported	Note:	Not Reported
Level reading date:	1981-09-16	Feet below surface:	113.10
Feet to sea level:	Not Reported	Note:	Not Reported
Level reading date:	1981-09-15	Feet below surface:	113.75
Feet to sea level:	Not Reported	Note:	Not Reported
Level reading date:	1981-09-14	Feet below surface:	113.61
Feet to sea level:	Not Reported	Note:	Not Reported
Level reading date:	1981-09-13	Feet below surface:	113.58
Feet to sea level:	Not Reported	Note:	Not Reported

Docusign Envelope ID: 3773F87A-0B89-4932-BA2C-CA8383B3EEAD

GEOCHECK® - PHYSICAL SETTING SOURCE MAP FINDINGS

Level reading date:	1981-09-12	Feet below surface:	113.52
Feet to sea level:	Not Reported	Note:	Not Reported
Level reading date:	1981-09-11	Feet below surface:	112.93
Feet to sea level:	Not Reported	Note:	Not Reported
Level reading date:	1981-09-10	Feet below surface:	113.43
Feet to sea level:	Not Reported	Note:	Not Reported
Level reading date:	1981-09-09	Feet below surface:	113.41
Feet to sea level:	Not Reported	Note:	Not Reported
Level reading date:	1981-09-08	Feet below surface:	113.35
Feet to sea level:	Not Reported	Note:	Not Reported
Level reading date:	1981-09-07	Feet below surface:	113.27
Feet to sea level:	Not Reported	Note:	Not Reported
Level reading date:	1981-09-06	Feet below surface:	113.17
Feet to sea level:	Not Reported	Note:	Not Reported
Level reading date:	1981-09-05	Feet below surface:	113.02
Feet to sea level:	Not Reported	Note:	Not Reported
Level reading date:	1981-09-04	Feet below surface:	112.92
Feet to sea level:	Not Reported	Note:	Not Reported
Level reading date:	1981-09-03	Feet below surface:	112.87
Feet to sea level:	Not Reported	Note:	Not Reported
Level reading date:	1981-09-02	Feet below surface:	112.78
Feet to sea level:	Not Reported	Note:	Not Reported
Level reading date:	1981-09-01	Feet below surface:	112.62
Feet to sea level:	Not Reported	Note:	Not Reported
Level reading date:	1981-08-31	Feet below surface:	112.51
Feet to sea level:	Not Reported	Note:	Not Reported
Level reading date:	1981-08-30	Feet below surface:	112.39
Feet to sea level:	Not Reported	Note:	Not Reported
Level reading date:	1981-08-29	Feet below surface:	112.24
Feet to sea level:	Not Reported	Note:	Not Reported
Level reading date:	1981-08-28	Feet below surface:	113.10
Feet to sea level:	Not Reported	Note:	Not Reported
Level reading date:	1981-08-27	Feet below surface:	111.91
Feet to sea level:	Not Reported	Note:	Not Reported
Level reading date:	1981-08-26	Feet below surface:	111.96
Feet to sea level:	Not Reported	Note:	Not Reported
Level reading date:	1981-08-25	Feet below surface:	111.83
Feet to sea level:	Not Reported	Note:	Not Reported
Level reading date:	1981-08-24	Feet below surface:	111.66
Feet to sea level:	Not Reported	Note:	Not Reported
Level reading date:	1981-08-23	Feet below surface:	111.51
Feet to sea level:	Not Reported	Note:	Not Reported

Docusign Envelope ID: 3773F87A-0B89-4932-BA2C-CA8383B3EEAD

Level reading date:	1981-08-22	Feet below surface:	111.33
Feet to sea level:	Not Reported	Note:	Not Reported
Level reading date:	1981-08-21	Feet below surface:	111.09
Feet to sea level:	Not Reported	Note:	Not Reported
Level reading date:	1981-08-20	Feet below surface:	110.84
Feet to sea level:	Not Reported	Note:	Not Reported
Level reading date:	1981-08-19	Feet below surface:	110.62
Feet to sea level:	Not Reported	Note:	Not Reported
Level reading date:	1981-08-18	Feet below surface:	110.34
Feet to sea level:	Not Reported	Note:	Not Reported
Level reading date:	1981-08-17	Feet below surface:	110.04
Feet to sea level:	Not Reported	Note:	Not Reported
Level reading date:	1981-08-16	Feet below surface:	109.73
Feet to sea level:	Not Reported	Note:	Not Reported
Level reading date:	1981-08-15	Feet below surface:	109.47
Feet to sea level:	Not Reported	Note:	Not Reported
Level reading date:	1981-08-14	Feet below surface:	109.07
Feet to sea level:	Not Reported	Note:	Not Reported
Level reading date:	1981-08-13	Feet below surface:	108.64
Feet to sea level:	Not Reported	Note:	Not Reported
Level reading date:	1981-08-12	Feet below surface:	107.97
Feet to sea level:	Not Reported	Note:	Not Reported
Level reading date:	1981-08-11	Feet below surface:	107.50
Feet to sea level:	Not Reported	Note:	Not Reported
Level reading date:	1981-08-10	Feet below surface:	106.92
Feet to sea level:	Not Reported	Note:	Not Reported
Level reading date:	1981-08-09	Feet below surface:	106.21
Feet to sea level:	Not Reported	Note:	Not Reported
Level reading date:	1981-08-08	Feet below surface:	105.42
Feet to sea level:	Not Reported	Note:	Not Reported
Level reading date:	1981-08-05	Feet below surface:	104.99
Feet to sea level:	Not Reported	Note:	Not Reported
Level reading date:	1981-08-04	Feet below surface:	107.26
Feet to sea level:	Not Reported	Note:	Not Reported
Level reading date:	1981-08-03	Feet below surface:	110.10
Feet to sea level:	Not Reported	Note:	Not Reported
Level reading date:	1981-08-02	Feet below surface:	112.46
Feet to sea level:	Not Reported	Note:	Not Reported
Level reading date:	1981-08-01	Feet below surface:	112.56
Feet to sea level:	Not Reported	Note:	Not Reported
Level reading date:	1981-07-31	Feet below surface:	112.68
Feet to sea level:	Not Reported	Note:	Not Reported

Docusign Envelope ID: 3773F87A-0B89-4932-BA2C-CA8383B3EEAD

Level reading date:	1981-07-30	Feet below surface:	112.88
Feet to sea level:	Not Reported	Note:	Not Reported
Level reading date:	1981-07-29	Feet below surface:	113.18
Feet to sea level:	Not Reported	Note:	Not Reported
Level reading date:	1981-07-28	Feet below surface:	113.71
Feet to sea level:	Not Reported	Note:	Not Reported
Level reading date:	1981-07-27	Feet below surface:	115.35
Feet to sea level:	Not Reported	Note:	Not Reported
Level reading date:	1981-07-26	Feet below surface:	115.28
Feet to sea level:	Not Reported	Note:	Not Reported
Level reading date:	1981-07-25	Feet below surface:	114.81
Feet to sea level:	Not Reported	Note:	Not Reported
Level reading date:	1981-07-24	Feet below surface:	114.39
Feet to sea level:	Not Reported	Note:	Not Reported
Level reading date:	1981-07-23	Feet below surface:	113.90
Feet to sea level:	Not Reported	Note:	Not Reported
Level reading date:	1981-07-22	Feet below surface:	113.40
Feet to sea level:	Not Reported	Note:	Not Reported
Level reading date:	1981-07-21	Feet below surface:	112.88
Feet to sea level:	Not Reported	Note:	Not Reported
Level reading date:	1981-07-20	Feet below surface:	112.32
Feet to sea level:	Not Reported	Note:	Not Reported
Level reading date:	1981-07-19	Feet below surface:	111.73
Feet to sea level:	Not Reported	Note:	Not Reported
Level reading date:	1981-07-18	Feet below surface:	111.09
Feet to sea level:	Not Reported	Note:	Not Reported
Level reading date:	1981-07-17	Feet below surface:	110.40
Feet to sea level:	Not Reported	Note:	Not Reported
Level reading date:	1981-07-16	Feet below surface:	109.65
Feet to sea level:	Not Reported	Note:	Not Reported
Level reading date:	1981-07-15	Feet below surface:	108.89
Feet to sea level:	Not Reported	Note:	Not Reported
Level reading date:	1981-07-14	Feet below surface:	108.10
Feet to sea level:	Not Reported	Note:	Not Reported
Level reading date:	1981-07-13	Feet below surface:	107.20
Feet to sea level:	Not Reported	Note:	Not Reported
Level reading date:	1981-07-12	Feet below surface:	106.24
Feet to sea level:	Not Reported	Note:	Not Reported
Level reading date:	1981-07-11	Feet below surface:	105.22
Feet to sea level:	Not Reported	Note:	Not Reported
Level reading date:	1981-07-10	Feet below surface:	104.12
Feet to sea level:	Not Reported	Note:	Not Reported

Docusign Envelope ID: 3773F87A-0B89-4932-BA2C-CA8383B3EEAD

Level reading date:	1981-07-09	Feet below surface:	102.91
Feet to sea level:	Not Reported	Note:	Not Reported
Level reading date:	1981-07-08	Feet below surface:	101.62
Feet to sea level:	Not Reported	Note:	Not Reported
Level reading date:	1981-07-07	Feet below surface:	98.02
Feet to sea level:	Not Reported	Note:	Not Reported
Level reading date:	1981-07-06	Feet below surface:	98.48
Feet to sea level:	Not Reported	Note:	Not Reported
Level reading date:	1981-07-05	Feet below surface:	96.50
Feet to sea level:	Not Reported	Note:	Not Reported
Level reading date:	1981-07-04	Feet below surface:	94.30
Feet to sea level:	Not Reported	Note:	Not Reported
Level reading date:	1981-07-03	Feet below surface:	91.60
Feet to sea level:	Not Reported	Note:	Not Reported
Level reading date:	1981-07-02	Feet below surface:	88.53
Feet to sea level:	Not Reported	Note:	Not Reported
Level reading date:	1981-07-01	Feet below surface:	87.10
Feet to sea level:	Not Reported	Note:	Not Reported
Level reading date:	1981-06-30	Feet below surface:	88.30
Feet to sea level:	Not Reported	Note:	Not Reported
Level reading date:	1981-06-29	Feet below surface:	89.71
Feet to sea level:	Not Reported	Note:	Not Reported
Level reading date:	1981-06-28	Feet below surface:	91.40
Feet to sea level:	Not Reported	Note:	Not Reported
Level reading date:	1981-06-27	Feet below surface:	93.42
Feet to sea level:	Not Reported	Note:	Not Reported
Level reading date:	1981-06-26	Feet below surface:	97.69
Feet to sea level:	Not Reported	Note:	Not Reported
Level reading date:	1981-06-25	Feet below surface:	97.02
Feet to sea level:	Not Reported	Note:	Not Reported
Level reading date:	1981-06-24	Feet below surface:	95.79
Feet to sea level:	Not Reported	Note:	Not Reported
Level reading date:	1981-06-23	Feet below surface:	93.69
Feet to sea level:	Not Reported	Note:	Not Reported
Level reading date:	1981-06-22	Feet below surface:	91.80
Feet to sea level:	Not Reported	Note:	Not Reported
Level reading date:	1981-06-21	Feet below surface:	89.75
Feet to sea level:	Not Reported	Note:	Not Reported
Level reading date:	1981-06-20	Feet below surface:	87.40
Feet to sea level:	Not Reported	Note:	Not Reported
Level reading date:	1981-06-19	Feet below surface:	84.75
Feet to sea level:	Not Reported	Note:	Not Reported

Docusign Envelope ID: 3773F87A-0B89-4932-BA2C-CA8383B3EEAD

Level reading date:	1981-06-18	Feet below surface:	81.60
Feet to sea level:	Not Reported	Note:	Not Reported
Level reading date:	1981-06-17	Feet below surface:	78.10
Feet to sea level:	Not Reported	Note:	Not Reported
Level reading date:	1981-06-16	Feet below surface:	74.30
Feet to sea level:	Not Reported	Note:	Not Reported
Level reading date:	1981-06-15	Feet below surface:	73.50
Feet to sea level:	Not Reported	Note:	Not Reported
Level reading date:	1981-06-14	Feet below surface:	73.60
Feet to sea level:	Not Reported	Note:	Not Reported
Level reading date:	1981-06-13	Feet below surface:	73.75
Feet to sea level:	Not Reported	Note:	Not Reported
Level reading date:	1981-06-12	Feet below surface:	73.90
Feet to sea level:	Not Reported	Note:	Not Reported
Level reading date:	1981-06-11	Feet below surface:	74.05
Feet to sea level:	Not Reported	Note:	Not Reported
Level reading date:	1981-06-10	Feet below surface:	74.19
Feet to sea level:	Not Reported	Note:	Not Reported
Level reading date:	1981-06-09	Feet below surface:	74.33
Feet to sea level:	Not Reported	Note:	Not Reported
Level reading date:	1981-06-08	Feet below surface:	74.56
Feet to sea level:	Not Reported	Note:	Not Reported
Level reading date:	1981-06-07	Feet below surface:	74.70
Feet to sea level:	Not Reported	Note:	Not Reported
Level reading date:	1981-06-06	Feet below surface:	74.86
Feet to sea level:	Not Reported	Note:	Not Reported
Level reading date:	1981-06-05	Feet below surface:	75.02
Feet to sea level:	Not Reported	Note:	Not Reported
Level reading date:	1981-06-04	Feet below surface:	75.23
Feet to sea level:	Not Reported	Note:	Not Reported
Level reading date:	1981-06-03	Feet below surface:	75.43
Feet to sea level:	Not Reported	Note:	Not Reported
Level reading date:	1981-06-02	Feet below surface:	75.64
Feet to sea level:	Not Reported	Note:	Not Reported
Level reading date:	1981-06-01	Feet below surface:	75.72
Feet to sea level:	Not Reported	Note:	Not Reported
Level reading date:	1981-05-31	Feet below surface:	76.05
Feet to sea level:	Not Reported	Note:	Not Reported
Level reading date:	1981-05-30	Feet below surface:	76.29
Feet to sea level:	Not Reported	Note:	Not Reported
Level reading date:	1981-05-29	Feet below surface:	76.52
Feet to sea level:	Not Reported	Note:	Not Reported

Docusign Envelope ID: 3773F87A-0B89-4932-BA2C-CA8383B3EEAD

Level reading date:	1981-05-28	Feet below surface:	76.75
Feet to sea level:	Not Reported	Note:	Not Reported
Level reading date:	1981-05-27	Feet below surface:	76.97
Feet to sea level:	Not Reported	Note:	Not Reported
Level reading date:	1981-05-26	Feet below surface:	77.40
Feet to sea level:	Not Reported	Note:	Not Reported
Level reading date:	1981-05-25	Feet below surface:	77.49
Feet to sea level:	Not Reported	Note:	Not Reported
Level reading date:	1981-05-24	Feet below surface:	77.75
Feet to sea level:	Not Reported	Note:	Not Reported
Level reading date:	1981-05-23	Feet below surface:	78.01
Feet to sea level:	Not Reported	Note:	Not Reported
Level reading date:	1981-05-22	Feet below surface:	78.31
Feet to sea level:	Not Reported	Note:	Not Reported
Level reading date:	1981-05-21	Feet below surface:	78.62
Feet to sea level:	Not Reported	Note:	Not Reported
Level reading date:	1981-05-20	Feet below surface:	78.95
Feet to sea level:	Not Reported	Note:	Not Reported
Level reading date:	1981-05-19	Feet below surface:	79.10
Feet to sea level:	Not Reported	Note:	Not Reported
Level reading date:	1981-05-18	Feet below surface:	79.55
Feet to sea level:	Not Reported	Note:	Not Reported
Level reading date:	1981-05-17	Feet below surface:	79.92
Feet to sea level:	Not Reported	Note:	Not Reported
Level reading date:	1981-05-16	Feet below surface:	80.29
Feet to sea level:	Not Reported	Note:	Not Reported
Level reading date:	1981-05-15	Feet below surface:	80.65
Feet to sea level:	Not Reported	Note:	Not Reported
Level reading date:	1981-05-14	Feet below surface:	81.06
Feet to sea level:	Not Reported	Note:	Not Reported
Level reading date:	1981-05-13	Feet below surface:	81.50
Feet to sea level:	Not Reported	Note:	Not Reported
Level reading date:	1981-05-12	Feet below surface:	81.98
Feet to sea level:	Not Reported	Note:	Not Reported
Level reading date:	1981-05-11	Feet below surface:	82.42
Feet to sea level:	Not Reported	Note:	Not Reported
Level reading date:	1981-05-10	Feet below surface:	82.90
Feet to sea level:	Not Reported	Note:	Not Reported
Level reading date:	1981-05-09	Feet below surface:	83.45
Feet to sea level:	Not Reported	Note:	Not Reported
Level reading date:	1981-05-08	Feet below surface:	84.00
Feet to sea level:	Not Reported	Note:	Not Reported

Docusign Envelope ID: 3773F87A-0B89-4932-BA2C-CA8383B3EEAD

Level reading date:	1981-05-07	Feet below surface:	84.53
Feet to sea level:	Not Reported	Note:	Not Reported
Level reading date:	1981-05-06	Feet below surface:	85.12
Feet to sea level:	Not Reported	Note:	Not Reported
Level reading date:	1981-05-05	Feet below surface:	85.78
Feet to sea level:	Not Reported	Note:	Not Reported
Level reading date:	1981-05-04	Feet below surface:	86.42
Feet to sea level:	Not Reported	Note:	Not Reported
Level reading date:	1981-05-03	Feet below surface:	87.14
Feet to sea level:	Not Reported	Note:	Not Reported
Level reading date:	1981-05-02	Feet below surface:	87.90
Feet to sea level:	Not Reported	Note:	Not Reported
Level reading date:	1981-05-01	Feet below surface:	88.71
Feet to sea level:	Not Reported	Note:	Not Reported
Level reading date:	1981-04-30	Feet below surface:	89.62
Feet to sea level:	Not Reported	Note:	Not Reported
Level reading date:	1981-04-29	Feet below surface:	90.55
Feet to sea level:	Not Reported	Note:	Not Reported
Level reading date:	1981-04-28	Feet below surface:	91.50
Feet to sea level:	Not Reported	Note:	Not Reported
Level reading date:	1981-04-27	Feet below surface:	92.75
Feet to sea level:	Not Reported	Note:	Not Reported
Level reading date:	1981-04-26	Feet below surface:	94.00
Feet to sea level:	Not Reported	Note:	Not Reported
Level reading date:	1981-04-25	Feet below surface:	95.42
Feet to sea level:	Not Reported	Note:	Not Reported
Level reading date:	1981-04-24	Feet below surface:	98.05
Feet to sea level:	Not Reported	Note:	Not Reported
Level reading date:	1981-04-23	Feet below surface:	99.10
Feet to sea level:	Not Reported	Note:	Not Reported
Level reading date:	1981-04-22	Feet below surface:	101.33
Feet to sea level:	Not Reported	Note:	Not Reported
Level reading date:	1981-04-21	Feet below surface:	104.10
Feet to sea level:	Not Reported	Note:	Not Reported
Level reading date:	1981-04-20	Feet below surface:	107.52
Feet to sea level:	Not Reported	Note:	Not Reported
Level reading date:	1981-04-19	Feet below surface:	107.38
Feet to sea level:	Not Reported	Note:	Not Reported
Level reading date:	1981-04-18	Feet below surface:	106.23
Feet to sea level:	Not Reported	Note:	Not Reported
Level reading date:	1981-04-17	Feet below surface:	105.02
Feet to sea level:	Not Reported	Note:	Not Reported

Docusign Envelope ID: 3773F87A-0B89-4932-BA2C-CA8383B3EEAD

Level reading date:	1981-04-16	Feet below surface:	103.88
Feet to sea level:	Not Reported	Note:	Not Reported
Level reading date:	1981-04-15	Feet below surface:	102.54
Feet to sea level:	Not Reported	Note:	Not Reported
Level reading date:	1981-04-14	Feet below surface:	101.13
Feet to sea level:	Not Reported	Note:	Not Reported
Level reading date:	1981-04-13	Feet below surface:	99.62
Feet to sea level:	Not Reported	Note:	Not Reported
Level reading date:	1981-04-12	Feet below surface:	97.94
Feet to sea level:	Not Reported	Note:	Not Reported
Level reading date:	1981-04-11	Feet below surface:	96.10
Feet to sea level:	Not Reported	Note:	Not Reported
Level reading date:	1981-04-10	Feet below surface:	94.16
Feet to sea level:	Not Reported	Note:	Not Reported
Level reading date:	1981-04-09	Feet below surface:	93.33
Feet to sea level:	Not Reported	Note:	Not Reported
Level reading date:	1981-04-08	Feet below surface:	89.20
Feet to sea level:	Not Reported	Note:	Not Reported
Level reading date:	1981-04-07	Feet below surface:	86.10
Feet to sea level:	Not Reported	Note:	Not Reported
Level reading date:	1981-04-06	Feet below surface:	82.95
Feet to sea level:	Not Reported	Note:	Not Reported
Level reading date:	1981-04-05	Feet below surface:	79.20
Feet to sea level:	Not Reported	Note:	Not Reported
Level reading date:	1981-04-04	Feet below surface:	78.47
Feet to sea level:	Not Reported	Note:	Not Reported
Level reading date:	1981-04-03	Feet below surface:	78.77
Feet to sea level:	Not Reported	Note:	Not Reported
Level reading date:	1981-04-02	Feet below surface:	79.08
Feet to sea level:	Not Reported	Note:	Not Reported
Level reading date:	1981-04-01	Feet below surface:	79.42
Feet to sea level:	Not Reported	Note:	Not Reported
Level reading date:	1981-03-31	Feet below surface:	79.82
Feet to sea level:	Not Reported	Note:	Not Reported
Level reading date:	1981-03-30	Feet below surface:	80.21
Feet to sea level:	Not Reported	Note:	Not Reported
Level reading date:	1981-03-29	Feet below surface:	80.62
Feet to sea level:	Not Reported	Note:	Not Reported
Level reading date:	1981-03-28	Feet below surface:	81.02
Feet to sea level:	Not Reported	Note:	Not Reported
Level reading date:	1981-03-27	Feet below surface:	81.42
Feet to sea level:	Not Reported	Note:	Not Reported

Docusign Envelope ID: 3773F87A-0B89-4932-BA2C-CA8383B3EEAD

Level reading date:	1981-03-26	Feet below surface:	82.09
Feet to sea level:	Not Reported	Note:	Not Reported
Level reading date:	1981-03-11	Feet below surface:	90.67
Feet to sea level:	Not Reported	Note:	Not Reported
Level reading date:	1981-02-27	Feet below surface:	110.89
Feet to sea level:	Not Reported	Note:	Not Reported
Level reading date:	1981-01-15	Feet below surface:	107.45
Feet to sea level:	Not Reported	Note:	Not Reported
Level reading date:	1980-12-09	Feet below surface:	120.32
Feet to sea level:	Not Reported	Note:	Not Reported
Level reading date:	1980-11-07	Feet below surface:	128.86
Feet to sea level:	Not Reported	Note:	Not Reported
Level reading date:	1980-10-08	Feet below surface:	131.70
Feet to sea level:	Not Reported	Note:	Not Reported
Level reading date:	1980-09-12	Feet below surface:	135.21
Feet to sea level:	Not Reported	Note:	Not Reported
Level reading date:	1980-08-06	Feet below surface:	136.14
Feet to sea level:	Not Reported	Note:	Not Reported
Level reading date:	1980-07-10	Feet below surface:	134.60
Feet to sea level:	Not Reported	Note:	Not Reported
Level reading date:	1980-06-05	Feet below surface:	131.80
Feet to sea level:	Not Reported	Note:	Not Reported
Level reading date:	1980-05-28	Feet below surface:	128.30
Feet to sea level:	Not Reported	Note:	Not Reported
Level reading date:	1980-05-27	Feet below surface:	130.23
Feet to sea level:	Not Reported	Note:	Not Reported
Level reading date:	1980-05-26	Feet below surface:	132.60
Feet to sea level:	Not Reported	Note:	Not Reported
Level reading date:	1980-05-25	Feet below surface:	135.31
Feet to sea level:	Not Reported	Note:	Not Reported
Level reading date:	1980-05-24	Feet below surface:	134.21
Feet to sea level:	Not Reported	Note:	Not Reported
Level reading date:	1980-05-23	Feet below surface:	134.17
Feet to sea level:	Not Reported	Note:	Not Reported
Level reading date:	1980-05-22	Feet below surface:	134.60
Feet to sea level:	Not Reported	Note:	Not Reported
Level reading date:	1980-05-21	Feet below surface:	135.01
Feet to sea level:	Not Reported	Note:	Not Reported
Level reading date:	1980-05-20	Feet below surface:	134.92
Feet to sea level:	Not Reported	Note:	Not Reported
Level reading date:	1980-05-19	Feet below surface:	134.91
Feet to sea level:	Not Reported	Note:	Not Reported

Docusign Envelope ID: 3773F87A-0B89-4932-BA2C-CA8383B3EEAD

Level reading date:	1980-05-18	Feet below surface:	134.87
Feet to sea level:	Not Reported	Note:	Not Reported
Level reading date:	1980-05-17	Feet below surface:	134.80
Feet to sea level:	Not Reported	Note:	Not Reported
Level reading date:	1980-05-16	Feet below surface:	134.73
Feet to sea level:	Not Reported	Note:	Not Reported
Level reading date:	1980-05-15	Feet below surface:	134.68
Feet to sea level:	Not Reported	Note:	Not Reported
Level reading date:	1980-05-14	Feet below surface:	134.61
Feet to sea level:	Not Reported	Note:	Not Reported
Level reading date:	1980-05-13	Feet below surface:	134.60
Feet to sea level:	Not Reported	Note:	Not Reported
Level reading date:	1980-05-12	Feet below surface:	134.59
Feet to sea level:	Not Reported	Note:	Not Reported
Level reading date:	1980-05-11	Feet below surface:	134.52
Feet to sea level:	Not Reported	Note:	Not Reported
Level reading date:	1980-05-10	Feet below surface:	134.40
Feet to sea level:	Not Reported	Note:	Not Reported
Level reading date:	1980-05-09	Feet below surface:	134.34
Feet to sea level:	Not Reported	Note:	Not Reported
Level reading date:	1980-05-08	Feet below surface:	134.29
Feet to sea level:	Not Reported	Note:	Not Reported
Level reading date:	1980-05-07	Feet below surface:	134.18
Feet to sea level:	Not Reported	Note:	Not Reported
Level reading date:	1980-05-06	Feet below surface:	134.07
Feet to sea level:	Not Reported	Note:	Not Reported
Level reading date:	1980-05-05	Feet below surface:	133.99
Feet to sea level:	Not Reported	Note:	Not Reported
Level reading date:	1980-05-04	Feet below surface:	133.88
Feet to sea level:	Not Reported	Note:	Not Reported
Level reading date:	1980-05-03	Feet below surface:	133.77
Feet to sea level:	Not Reported	Note:	Not Reported
Level reading date:	1980-05-02	Feet below surface:	133.62
Feet to sea level:	Not Reported	Note:	Not Reported
Level reading date:	1980-05-01	Feet below surface:	133.51
Feet to sea level:	Not Reported	Note:	Not Reported
Level reading date:	1980-04-30	Feet below surface:	133.31
Feet to sea level:	Not Reported	Note:	Not Reported
Level reading date:	1980-04-29	Feet below surface:	133.14
Feet to sea level:	Not Reported	Note:	Not Reported
Level reading date:	1980-04-28	Feet below surface:	132.95
Feet to sea level:	Not Reported	Note:	Not Reported

Docusign Envelope ID: 3773F87A-0B89-4932-BA2C-CA8383B3EEAD

GEOCHECK® - PHYSICAL SETTING SOURCE MAP FINDINGS

Level reading date:	1980-04-27	Feet below surface:	132.92
Feet to sea level:	Not Reported	Note:	Not Reported
Level reading date:	1980-04-26	Feet below surface:	132.70
Feet to sea level:	Not Reported	Note:	Not Reported
Level reading date:	1980-04-25	Feet below surface:	132.50
Feet to sea level:	Not Reported	Note:	Not Reported
Level reading date:	1980-04-24	Feet below surface:	132.30
Feet to sea level:	Not Reported	Note:	Not Reported
Level reading date:	1980-04-23	Feet below surface:	132.30
Feet to sea level:	Not Reported	Note:	Not Reported
Level reading date:	1980-04-22	Feet below surface:	132.10
Feet to sea level:	Not Reported	Note:	Not Reported
Level reading date:	1980-04-21	Feet below surface:	132.60
Feet to sea level:	Not Reported	Note:	Not Reported
Level reading date:	1980-04-20	Feet below surface:	132.47
Feet to sea level:	Not Reported	Note:	Not Reported
Level reading date:	1980-04-19	Feet below surface:	125.90
Feet to sea level:	Not Reported	Note:	Not Reported
Level reading date:	1980-04-18	Feet below surface:	132.19
Feet to sea level:	Not Reported	Note:	Not Reported
Level reading date:	1980-04-17	Feet below surface:	132.04
Feet to sea level:	Not Reported	Note:	Not Reported
Level reading date:	1980-04-16	Feet below surface:	131.89
Feet to sea level:	Not Reported	Note:	Not Reported
Level reading date:	1980-04-15	Feet below surface:	131.70
Feet to sea level:	Not Reported	Note:	Not Reported
Level reading date:	1980-04-14	Feet below surface:	131.52
Feet to sea level:	Not Reported	Note:	Not Reported
Level reading date:	1980-04-13	Feet below surface:	131.36
Feet to sea level:	Not Reported	Note:	Not Reported
Level reading date:	1980-04-12	Feet below surface:	131.13
Feet to sea level:	Not Reported	Note:	Not Reported
Level reading date:	1980-04-11	Feet below surface:	130.90
Feet to sea level:	Not Reported	Note:	Not Reported
Level reading date:	1980-04-10	Feet below surface:	130.61
Feet to sea level:	Not Reported	Note:	Not Reported
Level reading date:	1980-04-09	Feet below surface:	130.41
Feet to sea level:	Not Reported	Note:	Not Reported
Level reading date:	1980-04-08	Feet below surface:	130.20
Feet to sea level:	Not Reported	Note:	Not Reported
Level reading date:	1980-04-07	Feet below surface:	129.95
Feet to sea level:	Not Reported	Note:	Not Reported

GEOCHECK® - PHYSICAL SETTING SOURCE MAP FINDINGS

Level reading date:	1980-04-06	Feet below surface:	129.68
Feet to sea level:	Not Reported	Note:	Not Reported
Level reading date:	1980-04-05	Feet below surface:	129.35
Feet to sea level:	Not Reported	Note:	Not Reported
Level reading date:	1980-04-04	Feet below surface:	128.99
Feet to sea level:	Not Reported	Note:	Not Reported
Level reading date:	1980-04-03	Feet below surface:	128.60
Feet to sea level:	Not Reported	Note:	Not Reported
Level reading date:	1980-04-02	Feet below surface:	128.13
Feet to sea level:	Not Reported	Note:	Not Reported
Level reading date:	1980-04-01	Feet below surface:	127.58
Feet to sea level:	Not Reported	Note:	Not Reported
Level reading date:	1980-03-31	Feet below surface:	126.95
Feet to sea level:	Not Reported	Note:	Not Reported
Level reading date:	1980-03-30	Feet below surface:	126.32
Feet to sea level:	Not Reported	Note:	Not Reported
Level reading date:	1980-03-29	Feet below surface:	126.20
Feet to sea level:	Not Reported	Note:	Not Reported
Level reading date:	1980-03-28	Feet below surface:	125.47
Feet to sea level:	Not Reported	Note:	Not Reported
Level reading date:	1980-03-12	Feet below surface:	125.62
Feet to sea level:	Not Reported	Note:	Not Reported
Level reading date:	1980-02-12	Feet below surface:	125.50
Feet to sea level:	Not Reported	Note:	Not Reported
Level reading date:	1980-01-16	Feet below surface:	127.00
Feet to sea level:	Not Reported	Note:	Not Reported
Level reading date:	1979-11-13	Feet below surface:	130.30
Feet to sea level:	Not Reported	Note:	Not Reported
Level reading date:	1979-11-03	Feet below surface:	127.80
Feet to sea level:	Not Reported	Note:	Not Reported
Level reading date:	1979-09-04	Feet below surface:	124.20
Feet to sea level:	Not Reported	Note:	Not Reported

BK733
North
1/2 - 1 Mile
Higher

CA WELLS **CAEDF0000052671**

Well ID:	SLT3S0381291-MW-4	Well Type:	MONITORING
Source:	EDF	Other Name:	MW-4
GAMA PFAS Testing:	Not Reported		
Groundwater Quality Data:	https://gamagroundwater.waterboards.ca.gov/gama/gamamap/public/GamaDataDisplay.asp?dataset=EDF&samp_date=&global_id=SLT3S0381291&assigned_name=MW-4&store_num=		
GeoTracker Data:	https://geotracker.waterboards.ca.gov/profile_report.asp?cmd=MWEDFResults&global_id=SLT3S0381291&assigned_name=MW-4		

GEOCHECK® - PHYSICAL SETTING SOURCE MAP FINDINGS

Map ID
Direction
Distance
Elevation | Database | EDR ID Number

BI734
NE
1/2 - 1 Mile
Lower

CA WELLS **CAEDF0000033845**

Well ID:	SL203501296-MW-8	Well Type:	MONITORING
Source:	EDF	Other Name:	MW-8
GAMA PFAS Testing:	Not Reported		
Groundwater Quality Data:	https://gamagroundwater.waterboards.ca.gov/gama/gamamap/public/GamaDataDisplay.asp?dataset=EDF&samp_date=&global_id=SL203501296&assigned_name=MW-8&store_num=		
GeoTracker Data:	https://geotracker.waterboards.ca.gov/profile_report.asp?cmd=MWEDFResults&global_id=SL203501296&assigned_name=MW-8		

BG735
NE
1/2 - 1 Mile
Lower

CA WELLS **CAEDF0000115232**

Well ID:	SL0608345866-MW7D	Well Type:	MONITORING
Source:	EDF	Other Name:	MW7D
GAMA PFAS Testing:	Not Reported		
Groundwater Quality Data:	https://gamagroundwater.waterboards.ca.gov/gama/gamamap/public/GamaDataDisplay.asp?dataset=EDF&samp_date=&global_id=SL0608345866&assigned_name=MW7D&store_num=		
GeoTracker Data:	https://geotracker.waterboards.ca.gov/profile_report.asp?cmd=MWEDFResults&global_id=SL0608345866&assigned_name=MW7D		

BG736
NE
1/2 - 1 Mile
Lower

CA WELLS **CAEDF0000089134**

Well ID:	SL0608345866-MW7S	Well Type:	MONITORING
Source:	EDF	Other Name:	MW7S
GAMA PFAS Testing:	Not Reported		
Groundwater Quality Data:	https://gamagroundwater.waterboards.ca.gov/gama/gamamap/public/GamaDataDisplay.asp?dataset=EDF&samp_date=&global_id=SL0608345866&assigned_name=MW7S&store_num=		
GeoTracker Data:	https://geotracker.waterboards.ca.gov/profile_report.asp?cmd=MWEDFResults&global_id=SL0608345866&assigned_name=MW7S		

BL737
WNW
1/2 - 1 Mile
Higher

FED USGS **USGS40000143738**

Organization ID:	USGS-CA		
Organization Name:	USGS California Water Science Center		
Monitor Location:	004N027W21G005S	Type:	Well
Description:	Not Reported	HUC:	Not Reported
Drainage Area:	Not Reported	Drainage Area Units:	Not Reported
Contrib Drainage Area:	Not Reported	Contrib Drainage Area Unts:	Not Reported
Aquifer:	California Coastal Basin aquifers		
Formation Type:	Not Reported	Aquifer Type:	Not Reported
Construction Date:	20050930	Well Depth:	11.5
Well Depth Units:	ft	Well Hole Depth:	11.5

Docusign Envelope ID: 3773F87A-0B89-4932-BA2C-CA8383B3EEAD

Well Hole Depth Units: ft

BG738
NE **CA WELLS** **CAEDF0000117659**
1/2 - 1 Mile
Lower

Well ID:	SL0608345866-DW1	Well Type:	MONITORING
Source:	EDF	Other Name:	DW1
GAMA PFAS Testing:	Not Reported		
Groundwater Quality Data:	https://gamagroundwater.waterboards.ca.gov/gama/gamamap/public/GamaDataDisplay.asp?dataset=EDF&samp_date=&global_id=SL0608345866&assigned_name=DW1&store_num=		
GeoTracker Data:	https://geotracker.waterboards.ca.gov/profile_report.asp?cmd=MWEDFResults&global_id=SL0608345866&assigned_name=DW1		

BG739
NE **CA WELLS** **CAEDF0000062167**
1/2 - 1 Mile
Lower

Well ID:	SL0608345866-VW2D	Well Type:	MONITORING
Source:	EDF	Other Name:	VW2D
GAMA PFAS Testing:	Not Reported		
Groundwater Quality Data:	https://gamagroundwater.waterboards.ca.gov/gama/gamamap/public/GamaDataDisplay.asp?dataset=EDF&samp_date=&global_id=SL0608345866&assigned_name=VW2D&store_num=		
GeoTracker Data:	https://geotracker.waterboards.ca.gov/profile_report.asp?cmd=MWEDFResults&global_id=SL0608345866&assigned_name=VW2D		

BG740
NE **CA WELLS** **CAEDF0000100002**
1/2 - 1 Mile
Lower

Well ID:	SL0608345866-VW2S	Well Type:	MONITORING
Source:	EDF	Other Name:	VW2S
GAMA PFAS Testing:	Not Reported		
Groundwater Quality Data:	https://gamagroundwater.waterboards.ca.gov/gama/gamamap/public/GamaDataDisplay.asp?dataset=EDF&samp_date=&global_id=SL0608345866&assigned_name=VW2S&store_num=		
GeoTracker Data:	https://geotracker.waterboards.ca.gov/profile_report.asp?cmd=MWEDFResults&global_id=SL0608345866&assigned_name=VW2S		

BI741
NE **CA WELLS** **CAEDF0000076116**
1/2 - 1 Mile
Lower

Well ID:	SL203501296-MW-9	Well Type:	MONITORING
Source:	EDF	Other Name:	MW-9
GAMA PFAS Testing:	Not Reported		
Groundwater Quality Data:	https://gamagroundwater.waterboards.ca.gov/gama/gamamap/public/GamaDataDisplay.asp?dataset=EDF&samp_date=&global_id=SL203501296&assigned_name=MW-9&store_num=		
GeoTracker Data:	https://geotracker.waterboards.ca.gov/profile_report.asp?cmd=MWEDFResults&global_id=SL203501296&assigned_name=MW-9		

GEOCHECK® - PHYSICAL SETTING SOURCE MAP FINDINGS

Map ID
Direction
Distance
Elevation | Database | EDR ID Number

BK742
North
1/2 - 1 Mile
Higher

CA WELLS **CAEDF0000053175**

Well ID:	SLT3S0381291-MW-1	Well Type:	MONITORING
Source:	EDF	Other Name:	MW-1
GAMA PFAS Testing:	Not Reported		
Groundwater Quality Data:	https://gamagroundwater.waterboards.ca.gov/gama/gamamap/public/GamaDataDisplay.asp?dataset=EDF&samp_date=&global_id=SLT3S0381291&assigned_name=MW-1&store_num=		
GeoTracker Data:	https://geotracker.waterboards.ca.gov/profile_report.asp?cmd=MWEDFResults&global_id=SLT3S0381291&assigned_name=MW-1		

BC743
North
1/2 - 1 Mile
Higher

CA WELLS **CAEDF0000131764**

Well ID:	T0608300226-MW-11	Well Type:	MONITORING
Source:	EDF	Other Name:	MW-11
GAMA PFAS Testing:	Not Reported		
Groundwater Quality Data:	https://gamagroundwater.waterboards.ca.gov/gama/gamamap/public/GamaDataDisplay.asp?dataset=EDF&samp_date=&global_id=T0608300226&assigned_name=MW-11&store_num=		
GeoTracker Data:	https://geotracker.waterboards.ca.gov/profile_report.asp?cmd=MWEDFResults&global_id=T0608300226&assigned_name=MW-11		

BE744
NE
1/2 - 1 Mile
Higher

CA WELLS **CAEDF0000023279**

Well ID:	T0608305658-GWM-1	Well Type:	MONITORING
Source:	EDF	Other Name:	GWM-1
GAMA PFAS Testing:	Not Reported		
Groundwater Quality Data:	https://gamagroundwater.waterboards.ca.gov/gama/gamamap/public/GamaDataDisplay.asp?dataset=EDF&samp_date=&global_id=T0608305658&assigned_name=GWM-1&store_num=		
GeoTracker Data:	https://geotracker.waterboards.ca.gov/profile_report.asp?cmd=MWEDFResults&global_id=T0608305658&assigned_name=GWM-1		

BH745
NW
1/2 - 1 Mile
Higher

CA WELLS **CAEDF0000014493**

Well ID:	T0608300140-MW-13	Well Type:	MONITORING
Source:	EDF	Other Name:	MW-13
GAMA PFAS Testing:	Not Reported		
Groundwater Quality Data:	https://gamagroundwater.waterboards.ca.gov/gama/gamamap/public/GamaDataDisplay.asp?dataset=EDF&samp_date=&global_id=T0608300140&assigned_name=MW-13&store_num=		
GeoTracker Data:	https://geotracker.waterboards.ca.gov/profile_report.asp?cmd=MWEDFResults&global_id=T0608300140&assigned_name=MW-13		

GEOCHECK® - PHYSICAL SETTING SOURCE MAP FINDINGS

Map ID
Direction
Distance
Elevation | Database | EDR ID Number

BG746
NE
1/2 - 1 Mile
Lower

CA WELLS **CAEDF0000039582**

Well ID:	SL0608345866-DW3	Well Type:	MONITORING
Source:	EDF	Other Name:	DW3
GAMA PFAS Testing:	Not Reported		
Groundwater Quality Data:	https://gamagroundwater.waterboards.ca.gov/gama/gamamap/public/GamaDataDisplay.asp?dataset=EDF&samp_date=&global_id=SL0608345866&assigned_name=DW3&store_num=		
GeoTracker Data:	https://geotracker.waterboards.ca.gov/profile_report.asp?cmd=MWEDFResults&global_id=SL0608345866&assigned_name=DW3		

BG747
NE
1/2 - 1 Mile
Lower

CA WELLS **CAEDF0000005288**

Well ID:	SL0608345866-MW3	Well Type:	MONITORING
Source:	EDF	Other Name:	MW3
GAMA PFAS Testing:	Not Reported		
Groundwater Quality Data:	https://gamagroundwater.waterboards.ca.gov/gama/gamamap/public/GamaDataDisplay.asp?dataset=EDF&samp_date=&global_id=SL0608345866&assigned_name=MW3&store_num=		
GeoTracker Data:	https://geotracker.waterboards.ca.gov/profile_report.asp?cmd=MWEDFResults&global_id=SL0608345866&assigned_name=MW3		

BK748
North
1/2 - 1 Mile
Higher

CA WELLS **CAEDF0000064934**

Well ID:	T0608300402-CC-3	Well Type:	MONITORING
Source:	EDF	Other Name:	CC-3
GAMA PFAS Testing:	Not Reported		
Groundwater Quality Data:	https://gamagroundwater.waterboards.ca.gov/gama/gamamap/public/GamaDataDisplay.asp?dataset=EDF&samp_date=&global_id=T0608300402&assigned_name=CC-3&store_num=		
GeoTracker Data:	https://geotracker.waterboards.ca.gov/profile_report.asp?cmd=MWEDFResults&global_id=T0608300402&assigned_name=CC-3		

BG749
NE
1/2 - 1 Mile
Higher

CA WELLS **CAEDF0000120041**

Well ID:	SL0608345866-MW1	Well Type:	MONITORING
Source:	EDF	Other Name:	MW1
GAMA PFAS Testing:	Not Reported		
Groundwater Quality Data:	https://gamagroundwater.waterboards.ca.gov/gama/gamamap/public/GamaDataDisplay.asp?dataset=EDF&samp_date=&global_id=SL0608345866&assigned_name=MW1&store_num=		
GeoTracker Data:	https://geotracker.waterboards.ca.gov/profile_report.asp?cmd=MWEDFResults&global_id=SL0608345866&assigned_name=MW1		

GEOCHECK® - PHYSICAL SETTING SOURCE MAP FINDINGS

Map ID
Direction
Distance
Elevation | Database | EDR ID Number

BK750
North
1/2 - 1 Mile
Higher

CA WELLS **CAEDF0000022805**

Well ID:	SL0608395538-MW-2	Well Type:	MONITORING
Source:	EDF	Other Name:	MW-2
GAMA PFAS Testing:	Not Reported		
Groundwater Quality Data:	https://gamagroundwater.waterboards.ca.gov/gama/gamamap/public/GamaDataDisplay.asp?dataset=EDF&samp_date=&global_id=SL0608395538&assigned_name=MW-2&store_num=		
GeoTracker Data:	https://geotracker.waterboards.ca.gov/profile_report.asp?cmd=MWEDFResults&global_id=SL0608395538&assigned_name=MW-2		

BG751
NE
1/2 - 1 Mile
Lower

CA WELLS **CAEDF0000094678**

Well ID:	SL0608345866-MW6D	Well Type:	MONITORING
Source:	EDF	Other Name:	MW6D
GAMA PFAS Testing:	Not Reported		
Groundwater Quality Data:	https://gamagroundwater.waterboards.ca.gov/gama/gamamap/public/GamaDataDisplay.asp?dataset=EDF&samp_date=&global_id=SL0608345866&assigned_name=MW6D&store_num=		
GeoTracker Data:	https://geotracker.waterboards.ca.gov/profile_report.asp?cmd=MWEDFResults&global_id=SL0608345866&assigned_name=MW6D		

BG752
NE
1/2 - 1 Mile
Lower

CA WELLS **CAEDF0000045344**

Well ID:	SL0608345866-DW2	Well Type:	MONITORING
Source:	EDF	Other Name:	DW2
GAMA PFAS Testing:	Not Reported		
Groundwater Quality Data:	https://gamagroundwater.waterboards.ca.gov/gama/gamamap/public/GamaDataDisplay.asp?dataset=EDF&samp_date=&global_id=SL0608345866&assigned_name=DW2&store_num=		
GeoTracker Data:	https://geotracker.waterboards.ca.gov/profile_report.asp?cmd=MWEDFResults&global_id=SL0608345866&assigned_name=DW2		

BG753
NE
1/2 - 1 Mile
Lower

CA WELLS **CAEDF0000010254**

Well ID:	SL0608345866-MW6S	Well Type:	MONITORING
Source:	EDF	Other Name:	MW6S
GAMA PFAS Testing:	Not Reported		
Groundwater Quality Data:	https://gamagroundwater.waterboards.ca.gov/gama/gamamap/public/GamaDataDisplay.asp?dataset=EDF&samp_date=&global_id=SL0608345866&assigned_name=MW6S&store_num=		
GeoTracker Data:	https://geotracker.waterboards.ca.gov/profile_report.asp?cmd=MWEDFResults&global_id=SL0608345866&assigned_name=MW6S		

GEOCHECK® - PHYSICAL SETTING SOURCE MAP FINDINGS

Map ID
Direction
Distance
Elevation | Database | EDR ID Number

BK754
North
1/2 - 1 Mile
Higher

CA WELLS **CAEDF0000115446**

Well ID:	T0608300402-CC-8	Well Type:	MONITORING
Source:	EDF	Other Name:	CC-8
GAMA PFAS Testing:	Not Reported		
Groundwater Quality Data:	https://gamagroundwater.waterboards.ca.gov/gama/gamamap/public/GamaDataDisplay.asp?dataset=EDF&samp_date=&global_id=T0608300402&assigned_name=CC-8&store_num=		
GeoTracker Data:	https://geotracker.waterboards.ca.gov/profile_report.asp?cmd=MWEDFResults&global_id=T0608300402&assigned_name=CC-8		

BH755
NW
1/2 - 1 Mile
Higher

CA WELLS **CAEDF0000011766**

Well ID:	T0608300140-MW-4	Well Type:	MONITORING
Source:	EDF	Other Name:	MW-4
GAMA PFAS Testing:	Not Reported		
Groundwater Quality Data:	https://gamagroundwater.waterboards.ca.gov/gama/gamamap/public/GamaDataDisplay.asp?dataset=EDF&samp_date=&global_id=T0608300140&assigned_name=MW-4&store_num=		
GeoTracker Data:	https://geotracker.waterboards.ca.gov/profile_report.asp?cmd=MWEDFResults&global_id=T0608300140&assigned_name=MW-4		

BG756
NE
1/2 - 1 Mile
Lower

CA WELLS **CAEDF0000074977**

Well ID:	SL0608345866-MW8S	Well Type:	MONITORING
Source:	EDF	Other Name:	MW8S
GAMA PFAS Testing:	Not Reported		
Groundwater Quality Data:	https://gamagroundwater.waterboards.ca.gov/gama/gamamap/public/GamaDataDisplay.asp?dataset=EDF&samp_date=&global_id=SL0608345866&assigned_name=MW8S&store_num=		
GeoTracker Data:	https://geotracker.waterboards.ca.gov/profile_report.asp?cmd=MWEDFResults&global_id=SL0608345866&assigned_name=MW8S		

BG757
NE
1/2 - 1 Mile
Lower

CA WELLS **CAEDF0000039658**

Well ID:	SL0608345866-MW8D	Well Type:	MONITORING
Source:	EDF	Other Name:	MW8D
GAMA PFAS Testing:	Not Reported		
Groundwater Quality Data:	https://gamagroundwater.waterboards.ca.gov/gama/gamamap/public/GamaDataDisplay.asp?dataset=EDF&samp_date=&global_id=SL0608345866&assigned_name=MW8D&store_num=		
GeoTracker Data:	https://geotracker.waterboards.ca.gov/profile_report.asp?cmd=MWEDFResults&global_id=SL0608345866&assigned_name=MW8D		

GEOCHECK® - PHYSICAL SETTING SOURCE MAP FINDINGS

Map ID
Direction
Distance
Elevation | Database | EDR ID Number

BK758
North
1/2 - 1 Mile
Higher

CA WELLS **CAEDF0000128539**

Well ID:	T0608300020-MW-6	Well Type:	MONITORING
Source:	EDF	Other Name:	MW-6
GAMA PFAS Testing:	Not Reported		
Groundwater Quality Data:	https://gamagroundwater.waterboards.ca.gov/gama/gamamap/public/GamaDataDisplay.asp?dataset=EDF&samp_date=&global_id=T0608300020&assigned_name=MW-6&store_num=		
GeoTracker Data:	https://geotracker.waterboards.ca.gov/profile_report.asp?cmd=MWEDFResults&global_id=T0608300020&assigned_name=MW-6		

BG759
NE
1/2 - 1 Mile
Higher

CA WELLS **CAEDF0000047016**

Well ID:	SL0608345866-MW5S	Well Type:	MONITORING
Source:	EDF	Other Name:	MW5S
GAMA PFAS Testing:	Not Reported		
Groundwater Quality Data:	https://gamagroundwater.waterboards.ca.gov/gama/gamamap/public/GamaDataDisplay.asp?dataset=EDF&samp_date=&global_id=SL0608345866&assigned_name=MW5S&store_num=		
GeoTracker Data:	https://geotracker.waterboards.ca.gov/profile_report.asp?cmd=MWEDFResults&global_id=SL0608345866&assigned_name=MW5S		

BG760
NE
1/2 - 1 Mile
Higher

CA WELLS **CAEDF0000094626**

Well ID:	SL0608345866-MW5D	Well Type:	MONITORING
Source:	EDF	Other Name:	MW5D
GAMA PFAS Testing:	Not Reported		
Groundwater Quality Data:	https://gamagroundwater.waterboards.ca.gov/gama/gamamap/public/GamaDataDisplay.asp?dataset=EDF&samp_date=&global_id=SL0608345866&assigned_name=MW5D&store_num=		
GeoTracker Data:	https://geotracker.waterboards.ca.gov/profile_report.asp?cmd=MWEDFResults&global_id=SL0608345866&assigned_name=MW5D		

BL761
WNW
1/2 - 1 Mile
Higher

CA WELLS **CADWR9000008761**

State Well #:	04N27W21G005S	Station ID:	25474
Well Name:	Not Reported	Basin Name:	Santa Barbara
Well Use:	Unknown	Well Type:	Unknown
Well Depth:	0	Well Completion Rpt #:	Not Reported

Docusign Envelope ID: 3773F87A-0B89-4932-BA2C-CA8383B3EEAD

GEOCHECK® - PHYSICAL SETTING SOURCE MAP FINDINGS

Map ID
Direction
Distance
Elevation | Database | EDR ID Number

BK762
North
1/2 - 1 Mile
Higher

CA WELLS **CAEDF0000087614**

Well ID:	T0608300020-MW-5	Well Type:	MONITORING
Source:	EDF	Other Name:	MW-5
GAMA PFAS Testing:	Not Reported		
Groundwater Quality Data:	https://gamagroundwater.waterboards.ca.gov/gama/gamamap/public/GamaDataDisplay.asp?dataset=EDF&samp_date=&global_id=T0608300020&assigned_name=MW-5&store_num=		
GeoTracker Data:	https://geotracker.waterboards.ca.gov/profile_report.asp?cmd=MWEDFResults&global_id=T0608300020&assigned_name=MW-5		

BM763
NW
1/2 - 1 Mile
Higher

CA WELLS **CAEDF0000107233**

Well ID:	T0608300140-MW-14	Well Type:	MONITORING
Source:	EDF	Other Name:	MW-14
GAMA PFAS Testing:	Not Reported		
Groundwater Quality Data:	https://gamagroundwater.waterboards.ca.gov/gama/gamamap/public/GamaDataDisplay.asp?dataset=EDF&samp_date=&global_id=T0608300140&assigned_name=MW-14&store_num=		
GeoTracker Data:	https://geotracker.waterboards.ca.gov/profile_report.asp?cmd=MWEDFResults&global_id=T0608300140&assigned_name=MW-14		

BM764
NW
1/2 - 1 Mile
Higher

CA WELLS **CADWR9000008814**

State Well #:	04N27W16R001S	Station ID:	37070
Well Name:	16-R1	Basin Name:	Santa Barbara
Well Use:	Observation	Well Type:	Single Well
Well Depth:	625	Well Completion Rpt #:	Not Reported

BK765
North
1/2 - 1 Mile
Higher

CA WELLS **CAEDF0000002753**

Well ID:	T0608300020-MW-3	Well Type:	MONITORING
Source:	EDF	Other Name:	MW-3
GAMA PFAS Testing:	Not Reported		
Groundwater Quality Data:	https://gamagroundwater.waterboards.ca.gov/gama/gamamap/public/GamaDataDisplay.asp?dataset=EDF&samp_date=&global_id=T0608300020&assigned_name=MW-3&store_num=		
GeoTracker Data:	https://geotracker.waterboards.ca.gov/profile_report.asp?cmd=MWEDFResults&global_id=T0608300020&assigned_name=MW-3		

GEOCHECK® - PHYSICAL SETTING SOURCE MAP FINDINGS

Map ID
Direction
Distance
Elevation | Database | EDR ID Number

BK766
North
1/2 - 1 Mile
Higher

CA WELLS **CAEDF0000017741**

Well ID:	T0608300020-MW9	Well Type:	MONITORING
Source:	EDF	Other Name:	MW9
GAMA PFAS Testing:	Not Reported		
Groundwater Quality Data:	https://gamagroundwater.waterboards.ca.gov/gama/gamamap/public/GamaDataDisplay.asp?dataset=EDF&samp_date=&global_id=T0608300020&assigned_name=MW9&store_num=		
GeoTracker Data:	https://geotracker.waterboards.ca.gov/profile_report.asp?cmd=MWEDFResults&global_id=T0608300020&assigned_name=MW9		

BK767
North
1/2 - 1 Mile
Higher

CA WELLS **CAEDF0000081587**

Well ID:	T0608300020-MW-1	Well Type:	MONITORING
Source:	EDF	Other Name:	MW-1
GAMA PFAS Testing:	Not Reported		
Groundwater Quality Data:	https://gamagroundwater.waterboards.ca.gov/gama/gamamap/public/GamaDataDisplay.asp?dataset=EDF&samp_date=&global_id=T0608300020&assigned_name=MW-1&store_num=		
GeoTracker Data:	https://geotracker.waterboards.ca.gov/profile_report.asp?cmd=MWEDFResults&global_id=T0608300020&assigned_name=MW-1		

BI768
NE
1/2 - 1 Mile
Lower

AQUIFLOW **17706**

Site ID:	Not Reported
Groundwater Flow:	S
Shallow Water Depth:	8
Deep Water Depth:	10
Average Water Depth:	Not Reported
Date:	Mar 14, 90

BK769
North
1/2 - 1 Mile
Higher

CA WELLS **CAEDF0000067605**

Well ID:	T0608300020-MW-4	Well Type:	MONITORING
Source:	EDF	Other Name:	MW-4
GAMA PFAS Testing:	Not Reported		
Groundwater Quality Data:	https://gamagroundwater.waterboards.ca.gov/gama/gamamap/public/GamaDataDisplay.asp?dataset=EDF&samp_date=&global_id=T0608300020&assigned_name=MW-4&store_num=		
GeoTracker Data:	https://geotracker.waterboards.ca.gov/profile_report.asp?cmd=MWEDFResults&global_id=T0608300020&assigned_name=MW-4		

770
North
1/2 - 1 Mile
Higher

CA WELLS **CAEDF0000047565**

Well ID:	T0608300020-MW-7	Well Type:	MONITORING
Source:	EDF	Other Name:	MW-7

GEOCHECK® - PHYSICAL SETTING SOURCE MAP FINDINGS

GAMA PFAS Testing: Not Reported
Groundwater Quality Data: https://gamagroundwater.waterboards.ca.gov/gama/gamamap/public/GamaDataDisplay.asp?dataset=EDF&samp_date=&global_id=T0608300020&assigned_name=MW-7&store_num=
GeoTracker Data: https://geotracker.waterboards.ca.gov/profile_report.asp?cmd=MWEDFResults&global_id=T0608300020&assigned_name=MW-7

BM771
NW
1/2 - 1 Mile
Higher

CA WELLS **CAEDF0000008482**

Well ID: T0608300140-MW-6 Well Type: MONITORING
Source: EDF Other Name: MW-6
GAMA PFAS Testing: Not Reported
Groundwater Quality Data: https://gamagroundwater.waterboards.ca.gov/gama/gamamap/public/GamaDataDisplay.asp?dataset=EDF&samp_date=&global_id=T0608300140&assigned_name=MW-6&store_num=
GeoTracker Data: https://geotracker.waterboards.ca.gov/profile_report.asp?cmd=MWEDFResults&global_id=T0608300140&assigned_name=MW-6

BN772
East
1/2 - 1 Mile
Lower

CA WELLS **CADWR9000008734**

State Well #: 04N27W23F002S Station ID: 50294
Well Name: 23-F2 Basin Name: Santa Barbara
Well Use: Observation
Well Type: Part of a nested/multi-completion well
Well Depth: 380 Well Completion Rpt #: Not Reported

BN773
East
1/2 - 1 Mile
Lower

CA WELLS **CADWR9000008735**

State Well #: 04N27W23F004S Station ID: 50295
Well Name: 23-F4 Basin Name: Santa Barbara
Well Use: Observation
Well Type: Part of a nested/multi-completion well
Well Depth: 802 Well Completion Rpt #: Not Reported

BK774
North
1/2 - 1 Mile
Higher

CA WELLS **CAEDF0000092241**

Well ID: T0608300020-MW-2 Well Type: MONITORING
Source: EDF Other Name: MW-2
GAMA PFAS Testing: Not Reported
Groundwater Quality Data: https://gamagroundwater.waterboards.ca.gov/gama/gamamap/public/GamaDataDisplay.asp?dataset=EDF&samp_date=&global_id=T0608300020&assigned_name=MW-2&store_num=
GeoTracker Data: https://geotracker.waterboards.ca.gov/profile_report.asp?cmd=MWEDFResults&global_id=T0608300020&assigned_name=MW-2

Docusign Envelope ID: 3773F87A-0B89-4932-BA2C-CA8383B3EEAD

GEOCHECK® - PHYSICAL SETTING SOURCE MAP FINDINGS

Map ID
Direction
Distance
Elevation | Database | EDR ID Number

BK775
North
1/2 - 1 Mile
Higher

CA WELLS **CAEDF0000129654**

Well ID:	T0608300020-MW-8	Well Type:	MONITORING
Source:	EDF	Other Name:	MW-8
GAMA PFAS Testing:	Not Reported		
Groundwater Quality Data:	https://gamagroundwater.waterboards.ca.gov/gama/gamamap/public/GamaDataDisplay.asp?dataset=EDF&samp_date=&global_id=T0608300020&assigned_name=MW-8&store_num=		
GeoTracker Data:	https://geotracker.waterboards.ca.gov/profile_report.asp?cmd=MWEDFResults&global_id=T0608300020&assigned_name=MW-8		

BL776
WNW
1/2 - 1 Mile
Higher

CA WELLS **CAUSGSN00007660**

Well ID:	USGS-342501119424801	Well Type:	UNK
Source:	United States Geological Survey		
Other Name:	USGS-342501119424801	GAMA PFAS Testing:	Not Reported
Groundwater Quality Data:	https://gamagroundwater.waterboards.ca.gov/gama/gamamap/public/GamaDataDisplay.asp?dataset=USGSNEW&samp_date=&global_id=&assigned_name=USGS-342501119424801&store_num=		
GeoTracker Data:	Not Reported		

BK777
North
1/2 - 1 Mile
Higher

CA WELLS **CAEDF0000129071**

Well ID:	SL0608395538-MW-1	Well Type:	MONITORING
Source:	EDF	Other Name:	MW-1
GAMA PFAS Testing:	Not Reported		
Groundwater Quality Data:	https://gamagroundwater.waterboards.ca.gov/gama/gamamap/public/GamaDataDisplay.asp?dataset=EDF&samp_date=&global_id=SL0608395538&assigned_name=MW-1&store_num=		
GeoTracker Data:	https://geotracker.waterboards.ca.gov/profile_report.asp?cmd=MWEDFResults&global_id=SL0608395538&assigned_name=MW-1		

BO778
ENE
1/2 - 1 Mile
Lower

CA WELLS **4666**

Seq:	4666	Prim sta c:	04N/27W-14P01 S
Frds no:	4210010032	County:	42
District:	06	User id:	TAP
System no:	4210010	Water type:	G
Source nam:	YANANALI 01 - DESTROYED	Station ty:	WELL/AMBNT/MUN/INTAKE/SUPPLY
Latitude:	342500.0	Longitude:	1194100.0
Precision:	8	Status:	DS
Comment 1:	Not Reported	Comment 2:	Not Reported
Comment 3:	Not Reported	Comment 4:	Not Reported
Comment 5:	Not Reported	Comment 6:	Not Reported
Comment 7:	Not Reported		

Docusign Envelope ID: 3773F87A-0B89-4932-BA2C-CA8383B3EEAD

GEOCHECK® - PHYSICAL SETTING SOURCE MAP FINDINGS

System no:	4210010	System nam:	City Of Santa Barbara
Hqname:	Not Reported	Address:	P. O. BOX 33
City:	SANTA BARBARA	State:	Not Reported
Zip:	93102	Zip ext:	Not Reported
Pop serv:	91462	Connection:	23756
Area serve:	SANTA BARBARA		

BO779
ENE **CA WELLS** **4674**
1/2 - 1 Mile
Lower

Seq:	4674	Prim sta c:	04N/27W-15R01 S
Frds no:	4210010009	County:	42
District:	06	User id:	TAP
System no:	4210010	Water type:	G
Source nam:	DE LA GUERRA 03 - DESTROYED	Station ty:	WELL/AMBNT/MUN/INTAKE/SUPPLY
Latitude:	342500.0	Longitude:	1194100.0
Precision:	8	Status:	DS
Comment 1:	Not Reported	Comment 2:	Not Reported
Comment 3:	Not Reported	Comment 4:	Not Reported
Comment 5:	Not Reported	Comment 6:	Not Reported
Comment 7:	Not Reported		

System no:	4210010	System nam:	City Of Santa Barbara
Hqname:	Not Reported	Address:	P. O. BOX 33
City:	SANTA BARBARA	State:	Not Reported
Zip:	93102	Zip ext:	Not Reported
Pop serv:	91462	Connection:	23756
Area serve:	SANTA BARBARA		

BL780
WNW **FED USGS** **USGS40000143734**
1/2 - 1 Mile
Higher

Organization ID:	USGS-CA		
Organization Name:	USGS California Water Science Center		
Monitor Location:	004N027W21G003S	Type:	Well
Description:	Not Reported	HUC:	Not Reported
Drainage Area:	Not Reported	Drainage Area Units:	Not Reported
Contrib Drainage Area:	Not Reported	Contrib Drainage Area Unts:	Not Reported
Aquifer:	California Coastal Basin aquifers		
Formation Type:	Not Reported	Aquifer Type:	Not Reported
Construction Date:	20050929	Well Depth:	27.5
Well Depth Units:	ft	Well Hole Depth:	27.5
Well Hole Depth Units:	ft		

BL781
WNW **CA WELLS** **CADWR9000008768**
1/2 - 1 Mile
Higher

State Well #:	04N27W21B001S	Station ID:	37075
Well Name:	Not Reported	Basin Name:	Santa Barbara
Well Use:	Unknown	Well Type:	Unknown
Well Depth:	0	Well Completion Rpt #:	Not Reported

Docusign Envelope ID: 3773F87A-0B89-4932-BA2C-CA8383B3EEAD

GEOCHECK® - PHYSICAL SETTING SOURCE MAP FINDINGS

Map ID
Direction
Distance
Elevation | Database | EDR ID Number

BP782
NE
1/2 - 1 Mile
Higher

CA WELLS **CAEDF0000049645**

Well ID:	T0608305658-GWM-3	Well Type:	MONITORING
Source:	EDF	Other Name:	GWM-3
GAMA PFAS Testing:	Not Reported		
Groundwater Quality Data:	https://gamagroundwater.waterboards.ca.gov/gama/gamamap/public/GamaDataDisplay.asp?dataset=EDF&samp_date=&global_id=T0608305658&assigned_name=GWM-3&store_num=		
GeoTracker Data:	https://geotracker.waterboards.ca.gov/profile_report.asp?cmd=MWEDFResults&global_id=T0608305658&assigned_name=GWM-3		

BQ783
NNE
1/2 - 1 Mile
Higher

CA WELLS **CAEDF0000060605**

Well ID:	T0608300712-MW6	Well Type:	MONITORING
Source:	EDF	Other Name:	MW6
GAMA PFAS Testing:	Not Reported		
Groundwater Quality Data:	https://gamagroundwater.waterboards.ca.gov/gama/gamamap/public/GamaDataDisplay.asp?dataset=EDF&samp_date=&global_id=T0608300712&assigned_name=MW6&store_num=		
GeoTracker Data:	https://geotracker.waterboards.ca.gov/profile_report.asp?cmd=MWEDFResults&global_id=T0608300712&assigned_name=MW6		

BQ784
NNE
1/2 - 1 Mile
Higher

CA WELLS **CAEDF0000034729**

Well ID:	T0608300712-MW7	Well Type:	MONITORING
Source:	EDF	Other Name:	MW7
GAMA PFAS Testing:	Not Reported		
Groundwater Quality Data:	https://gamagroundwater.waterboards.ca.gov/gama/gamamap/public/GamaDataDisplay.asp?dataset=EDF&samp_date=&global_id=T0608300712&assigned_name=MW7&store_num=		
GeoTracker Data:	https://geotracker.waterboards.ca.gov/profile_report.asp?cmd=MWEDFResults&global_id=T0608300712&assigned_name=MW7		

BQ785
NNE
1/2 - 1 Mile
Higher

CA WELLS **CAEDF0000123066**

Well ID:	T0608300712-MW16	Well Type:	MONITORING
Source:	EDF	Other Name:	MW16
GAMA PFAS Testing:	Not Reported		
Groundwater Quality Data:	https://gamagroundwater.waterboards.ca.gov/gama/gamamap/public/GamaDataDisplay.asp?dataset=EDF&samp_date=&global_id=T0608300712&assigned_name=MW16&store_num=		
GeoTracker Data:	https://geotracker.waterboards.ca.gov/profile_report.asp?cmd=MWEDFResults&global_id=T0608300712&assigned_name=MW16		

GEOCHECK® - PHYSICAL SETTING SOURCE MAP FINDINGS

Map ID
Direction
Distance
Elevation | Database | EDR ID Number

BQ786
NNE
1/2 - 1 Mile
Higher

CA WELLS **CAEDF0000134202**

Well ID:	T0608300712-MW11	Well Type:	MONITORING
Source:	EDF	Other Name:	MW11
GAMA PFAS Testing:	Not Reported		
Groundwater Quality Data:	https://gamagroundwater.waterboards.ca.gov/gama/gamamap/public/GamaDataDisplay.asp?dataset=EDF&samp_date=&global_id=T0608300712&assigned_name=MW11&store_num=		
GeoTracker Data:	https://geotracker.waterboards.ca.gov/profile_report.asp?cmd=MWEDFResults&global_id=T0608300712&assigned_name=MW11		

BN787
East
1/2 - 1 Mile
Lower

CA WELLS **CAUSGSN00016154**

Well ID:	USGS-342455119405603	Well Type:	UNK
Source:	United States Geological Survey		
Other Name:	USGS-342455119405603	GAMA PFAS Testing:	Not Reported
Groundwater Quality Data:	https://gamagroundwater.waterboards.ca.gov/gama/gamamap/public/GamaDataDisplay.asp?dataset=USGSNEW&samp_date=&global_id=&assigned_name=USGS-342455119405603&store_num=		
GeoTracker Data:	Not Reported		

BN788
East
1/2 - 1 Mile
Lower

CA WELLS **CAUSGSN00013802**

Well ID:	USGS-342455119405602	Well Type:	UNK
Source:	United States Geological Survey		
Other Name:	USGS-342455119405602	GAMA PFAS Testing:	Not Reported
Groundwater Quality Data:	https://gamagroundwater.waterboards.ca.gov/gama/gamamap/public/GamaDataDisplay.asp?dataset=USGSNEW&samp_date=&global_id=&assigned_name=USGS-342455119405602&store_num=		
GeoTracker Data:	Not Reported		

BN789
East
1/2 - 1 Mile
Lower

CA WELLS **CAUSGSN00001475**

Well ID:	USGS-342455119405604	Well Type:	UNK
Source:	United States Geological Survey		
Other Name:	USGS-342455119405604	GAMA PFAS Testing:	Not Reported
Groundwater Quality Data:	https://gamagroundwater.waterboards.ca.gov/gama/gamamap/public/GamaDataDisplay.asp?dataset=USGSNEW&samp_date=&global_id=&assigned_name=USGS-342455119405604&store_num=		
GeoTracker Data:	Not Reported		

GEOCHECK® - PHYSICAL SETTING SOURCE MAP FINDINGS

Map ID
Direction
Distance
Elevation

Database | EDR ID Number

790
NNW
1/2 - 1 Mile
Higher

Site ID:	01-3646
Groundwater Flow:	Not Reported
Shallow Water Depth:	Not Reported
Deep Water Depth:	Not Reported
Average Water Depth:	5
Date:	02/15/1994

AQUIFLOW **66292**

BQ791
NNE
1/2 - 1 Mile
Higher

CA WELLS **CAEDF0000070534**

Well ID:	T0608300712-MW3	Well Type:	MONITORING
Source:	EDF	Other Name:	MW3
GAMA PFAS Testing:	Not Reported		
Groundwater Quality Data:	https://gamagroundwater.waterboards.ca.gov/gama/gamamap/public/GamaDataDisplay.asp?dataset=EDF&samp_date=&global_id=T0608300712&assigned_name=MW3&store_num=		
GeoTracker Data:	https://geotracker.waterboards.ca.gov/profile_report.asp?cmd=MWEDFResults&global_id=T0608300712&assigned_name=MW3		

792
WNW
1/2 - 1 Mile
Higher

CA WELLS **CADWR9000008755**

State Well #:	04N27W21G003S	Station ID:	38301
Well Name:	Not Reported	Basin Name:	Santa Barbara
Well Use:	Unknown	Well Type:	Unknown
Well Depth:	0	Well Completion Rpt #:	Not Reported

BR793
NE
1/2 - 1 Mile
Lower

CA WELLS **CAEDF0000079144**

Well ID:	SL0608336671-MW-4	Well Type:	MONITORING
Source:	EDF	Other Name:	MW-4
GAMA PFAS Testing:	Not Reported		
Groundwater Quality Data:	https://gamagroundwater.waterboards.ca.gov/gama/gamamap/public/GamaDataDisplay.asp?dataset=EDF&samp_date=&global_id=SL0608336671&assigned_name=MW-4&store_num=		
GeoTracker Data:	https://geotracker.waterboards.ca.gov/profile_report.asp?cmd=MWEDFResults&global_id=SL0608336671&assigned_name=MW-4		

BQ794
NNE
1/2 - 1 Mile
Higher

CA WELLS **CAEDF0000013048**

Well ID:	T0608300712-MW15	Well Type:	MONITORING
Source:	EDF	Other Name:	MW15
GAMA PFAS Testing:	Not Reported		
Groundwater Quality Data:	https://gamagroundwater.waterboards.ca.gov/gama/gamamap/public/GamaDataDisplay.asp?dataset=EDF&samp_date=&global_id=T0608300712&assigned_name=MW15&store_num=		

GEOCHECK® - PHYSICAL SETTING SOURCE MAP FINDINGS

GeoTracker Data: https://geotracker.waterboards.ca.gov/profile_report.asp?cmd=MWEDFResults&global_id=T0608300712&assigned_name=MW15

BQ795
NNE **CA WELLS** **CAEDF0000044789**
1/2 - 1 Mile
Higher

Well ID: T0608300712-MW1 Well Type: MONITORING
Source: EDF Other Name: MW1
GAMA PFAS Testing: Not Reported
Groundwater Quality Data: https://gamagroundwater.waterboards.ca.gov/gama/gamamap/public/GamaDataDisplay.asp?dataset=EDF&samp_date=&global_id=T0608300712&assigned_name=MW1&store_num=
GeoTracker Data: https://geotracker.waterboards.ca.gov/profile_report.asp?cmd=MWEDFResults&global_id=T0608300712&assigned_name=MW1

BN796
East **CA WELLS** **CAUSGSN00006912**
1/2 - 1 Mile
Lower

Well ID: USGS-342452119405504 Well Type: UNK
Source: United States Geological Survey
Other Name: USGS-342452119405504 GAMA PFAS Testing: Not Reported
Groundwater Quality Data: https://gamagroundwater.waterboards.ca.gov/gama/gamamap/public/GamaDataDisplay.asp?dataset=USGSNEW&samp_date=&global_id=&assigned_name=USGS-342452119405504&store_num=
GeoTracker Data: Not Reported

BN797
East **CA WELLS** **CAUSGSN00004748**
1/2 - 1 Mile
Lower

Well ID: USGS-342452119405505 Well Type: UNK
Source: United States Geological Survey
Other Name: USGS-342452119405505 GAMA PFAS Testing: Not Reported
Groundwater Quality Data: https://gamagroundwater.waterboards.ca.gov/gama/gamamap/public/GamaDataDisplay.asp?dataset=USGSNEW&samp_date=&global_id=&assigned_name=USGS-342452119405505&store_num=
GeoTracker Data: Not Reported

BQ798
NNE **CA WELLS** **CAEDF0000107075**
1/2 - 1 Mile
Higher

Well ID: T0608300712-MW14 Well Type: MONITORING
Source: EDF Other Name: MW14
GAMA PFAS Testing: Not Reported
Groundwater Quality Data: https://gamagroundwater.waterboards.ca.gov/gama/gamamap/public/GamaDataDisplay.asp?dataset=EDF&samp_date=&global_id=T0608300712&assigned_name=MW14&store_num=
GeoTracker Data: https://geotracker.waterboards.ca.gov/profile_report.asp?cmd=MWEDFResults&global_id=T0608300712&assigned_name=MW14

Docusign Envelope ID: 3773F87A-0B89-4932-BA2C-CA8383B3EEAD

GEOCHECK® - PHYSICAL SETTING SOURCE MAP FINDINGS

Map ID
Direction
Distance
Elevation | Database | EDR ID Number

BQ799
NNE
1/2 - 1 Mile
Higher

CA WELLS **CAEDF0000086912**

Well ID:	T0608300712-MW2	Well Type:	MONITORING
Source:	EDF	Other Name:	MW2
GAMA PFAS Testing:	Not Reported		
Groundwater Quality Data:	https://gamagroundwater.waterboards.ca.gov/gama/gamamap/public/GamaDataDisplay.asp?dataset=EDF&samp_date=&global_id=T0608300712&assigned_name=MW2&store_num=		
GeoTracker Data:	https://geotracker.waterboards.ca.gov/profile_report.asp?cmd=MWEDFResults&global_id=T0608300712&assigned_name=MW2		

BQ800
NNE
1/2 - 1 Mile
Higher

CA WELLS **CAEDF0000023447**

Well ID:	T0608300712-MW8	Well Type:	MONITORING
Source:	EDF	Other Name:	MW8
GAMA PFAS Testing:	Not Reported		
Groundwater Quality Data:	https://gamagroundwater.waterboards.ca.gov/gama/gamamap/public/GamaDataDisplay.asp?dataset=EDF&samp_date=&global_id=T0608300712&assigned_name=MW8&store_num=		
GeoTracker Data:	https://geotracker.waterboards.ca.gov/profile_report.asp?cmd=MWEDFResults&global_id=T0608300712&assigned_name=MW8		

BR801
NE
1/2 - 1 Mile
Lower

CA WELLS **CAEDF0000075925**

Well ID:	SL0608336671-MW-6	Well Type:	MONITORING
Source:	EDF	Other Name:	MW-6
GAMA PFAS Testing:	Not Reported		
Groundwater Quality Data:	https://gamagroundwater.waterboards.ca.gov/gama/gamamap/public/GamaDataDisplay.asp?dataset=EDF&samp_date=&global_id=SL0608336671&assigned_name=MW-6&store_num=		
GeoTracker Data:	https://geotracker.waterboards.ca.gov/profile_report.asp?cmd=MWEDFResults&global_id=SL0608336671&assigned_name=MW-6		

BP802
NE
1/2 - 1 Mile
Higher

CA WELLS **CAEDF0000115897**

Well ID:	T0608305658-C-1	Well Type:	MONITORING
Source:	EDF	Other Name:	C-1
GAMA PFAS Testing:	Not Reported		
Groundwater Quality Data:	https://gamagroundwater.waterboards.ca.gov/gama/gamamap/public/GamaDataDisplay.asp?dataset=EDF&samp_date=&global_id=T0608305658&assigned_name=C-1&store_num=		
GeoTracker Data:	https://geotracker.waterboards.ca.gov/profile_report.asp?cmd=MWEDFResults&global_id=T0608305658&assigned_name=C-1		

Docusign Envelope ID: 3773F87A-0B89-4932-BA2C-CA8383B3EEAD

GEOCHECK® - PHYSICAL SETTING SOURCE MAP FINDINGS

Map ID
Direction
Distance
Elevation | Database | EDR ID Number

BQ803
NNE
1/2 - 1 Mile
Higher

CA WELLS **CAEDF0000069050**

Well ID:	T0608300712-MW10	Well Type:	MONITORING
Source:	EDF	Other Name:	MW10
GAMA PFAS Testing:	Not Reported		
Groundwater Quality Data:	https://gamagroundwater.waterboards.ca.gov/gama/gamamap/public/GamaDataDisplay.asp?dataset=EDF&samp_date=&global_id=T0608300712&assigned_name=MW10&store_num=		
GeoTracker Data:	https://geotracker.waterboards.ca.gov/profile_report.asp?cmd=MWEDFResults&global_id=T0608300712&assigned_name=MW10		

BN804
East
1/2 - 1 Mile
Lower

FED USGS **USGS40000143678**

Organization ID:	USGS-CA		
Organization Name:	USGS California Water Science Center		
Monitor Location:	004N027W23F002S	Type:	Well
Description:	Not Reported	HUC:	18060013
Drainage Area:	Not Reported	Drainage Area Units:	Not Reported
Contrib Drainage Area:	Not Reported	Contrib Drainage Area Unts:	Not Reported
Aquifer:	California Coastal Basin aquifers		
Formation Type:	Not Reported	Aquifer Type:	Not Reported
Construction Date:	198601	Well Depth:	380
Well Depth Units:	ft	Well Hole Depth:	400
Well Hole Depth Units:	ft		

Ground water levels,Number of Measurements:	324	Level reading date:	2004-12-14
Feet below surface:	-7.86	Feet to sea level:	Not Reported
Note:	Not Reported		
Level reading date:	2004-11-03	Feet below surface:	-8.32
Feet to sea level:	Not Reported	Note:	Not Reported
Level reading date:	2004-09-13	Feet below surface:	-6.85
Feet to sea level:	Not Reported	Note:	Not Reported
Level reading date:	2004-08-12	Feet below surface:	-9.16
Feet to sea level:	Not Reported	Note:	Not Reported
Level reading date:	2004-08-11	Feet below surface:	-10.08
Feet to sea level:	Not Reported	Note:	Not Reported
Level reading date:	2004-07-15	Feet below surface:	-9.15
Feet to sea level:	Not Reported	Note:	Not Reported
Level reading date:	2004-06-16	Feet below surface:	-9.67
Feet to sea level:	Not Reported	Note:	The site was flowing recently.
Level reading date:	2004-06-07	Feet below surface:	-5.23
Feet to sea level:	Not Reported	Note:	Not Reported
Level reading date:	2004-05-18	Feet below surface:	-9.85
Feet to sea level:	Not Reported	Note:	Not Reported

Docusign Envelope ID: 3773F87A-0B89-4932-BA2C-CA8383B3EEAD

GEOCHECK® - PHYSICAL SETTING SOURCE MAP FINDINGS

Level reading date:	2004-04-20	Feet below surface:	-11.12
Feet to sea level:	Not Reported	Note:	Not Reported
Level reading date:	2004-04-13	Feet below surface:	-8.46
Feet to sea level:	Not Reported	Note:	Not Reported
Level reading date:	2004-03-10	Feet below surface:	-8.92
Feet to sea level:	Not Reported	Note:	Not Reported
Level reading date:	2004-03-06	Feet below surface:	-4.56
Feet to sea level:	Not Reported	Note:	Not Reported
Level reading date:	2004-02-12	Feet below surface:	-7.08
Feet to sea level:	Not Reported	Note:	Not Reported
Level reading date:	2004-01-12	Feet below surface:	-8.69
Feet to sea level:	Not Reported	Note:	Not Reported
Level reading date:	2003-12-17	Feet below surface:	-11.54
Feet to sea level:	Not Reported	Note:	Not Reported
Level reading date:	2003-12-15	Feet below surface:	-10.54
Feet to sea level:	Not Reported	Note:	Not Reported
Level reading date:	2003-11-10	Feet below surface:	-9.62
Feet to sea level:	Not Reported	Note:	Not Reported
Level reading date:	2003-10-10	Feet below surface:	-12.32
Feet to sea level:	Not Reported	Note:	Not Reported
Level reading date:	2003-10-09	Feet below surface:	-11.23
Feet to sea level:	Not Reported	Note:	Not Reported
Level reading date:	2003-09-18	Feet below surface:	-10.31
Feet to sea level:	Not Reported	Note:	Not Reported
Level reading date:	2003-08-13	Feet below surface:	-6.61
Feet to sea level:	Not Reported	Note:	Not Reported
Level reading date:	2003-08-07	Feet below surface:	-12.66
Feet to sea level:	Not Reported	Note:	Not Reported
Level reading date:	2003-07-03	Feet below surface:	-10.77
Feet to sea level:	Not Reported	Note:	Not Reported
Level reading date:	2003-06-12	Feet below surface:	-7.77
Feet to sea level:	Not Reported	Note:	Not Reported
Level reading date:	2003-05-06	Feet below surface:	-3.61
Feet to sea level:	Not Reported	Note:	Not Reported
Level reading date:	2003-04-23	Feet below surface:	-8.06
Feet to sea level:	Not Reported	Note:	Not Reported
Level reading date:	2003-02-03	Feet below surface:	-11.23
Feet to sea level:	Not Reported	Note:	Not Reported
Level reading date:	2003-01-15	Feet below surface:	-5.88
Feet to sea level:	Not Reported	Note:	Not Reported
Level reading date:	2003-01-09	Feet below surface:	-10.3
Feet to sea level:	Not Reported	Note:	Not Reported

Docusign Envelope ID: 3773F87A-0B89-4932-BA2C-CA8383B3EEAD

GEOCHECK® - PHYSICAL SETTING SOURCE MAP FINDINGS

Level reading date:	2002-12-16	Feet below surface:	-10.1
Feet to sea level:	Not Reported	Note:	Not Reported
Level reading date:	2002-11-12	Feet below surface:	-11.0
Feet to sea level:	Not Reported	Note:	Not Reported
Level reading date:	2002-10-31	Feet below surface:	-8.56
Feet to sea level:	Not Reported	Note:	Not Reported
Level reading date:	2002-10-14	Feet below surface:	-10.5
Feet to sea level:	Not Reported	Note:	Not Reported
Level reading date:	2002-09-23	Feet below surface:	-8.9
Feet to sea level:	Not Reported	Note:	Not Reported
Level reading date:	2002-08-28	Feet below surface:	0.58
Feet to sea level:	Not Reported	Note:	Not Reported
Level reading date:	2002-08-20	Feet below surface:	-11.5
Feet to sea level:	Not Reported	Note:	Not Reported
Level reading date:	2002-07-15	Feet below surface:	-9.6
Feet to sea level:	Not Reported	Note:	Not Reported
Level reading date:	2002-06-12	Feet below surface:	-10.54
Feet to sea level:	Not Reported	Note:	Not Reported
Level reading date:	2002-05-13	Feet below surface:	-5.2
Feet to sea level:	Not Reported	Note:	Not Reported
Level reading date:	2002-04-24	Feet below surface:	-6.8
Feet to sea level:	Not Reported	Note:	Not Reported
Level reading date:	2002-04-22	Feet below surface:	-7.5
Feet to sea level:	Not Reported	Note:	Not Reported
Level reading date:	2002-03-21	Feet below surface:	-2.7
Feet to sea level:	Not Reported	Note:	Not Reported
Level reading date:	2002-03-14	Feet below surface:	-2.5
Feet to sea level:	Not Reported	Note:	Not Reported
Level reading date:	2002-02-11	Feet below surface:	-9.6
Feet to sea level:	Not Reported	Note:	Not Reported
Level reading date:	2002-01-14	Feet below surface:	-7.8
Feet to sea level:	Not Reported	Note:	Not Reported
Level reading date:	2001-12-24	Feet below surface:	-6.6
Feet to sea level:	Not Reported	Note:	Not Reported
Level reading date:	2001-11-27	Feet below surface:	-9.8
Feet to sea level:	Not Reported	Note:	Not Reported
Level reading date:	2001-11-19	Feet below surface:	-6.7
Feet to sea level:	Not Reported	Note:	Not Reported
Level reading date:	2001-10-22	Feet below surface:	-11.0
Feet to sea level:	Not Reported	Note:	Not Reported
Level reading date:	2001-09-20	Feet below surface:	-1200.0
Feet to sea level:	Not Reported	Note:	Not Reported

Docusign Envelope ID: 3773F87A-0B89-4932-BA2C-CA8383B3EEAD

GEOCHECK® - PHYSICAL SETTING SOURCE MAP FINDINGS

Level reading date:	2001-09-17	Feet below surface:	-13.5
Feet to sea level:	Not Reported	Note:	Not Reported
Level reading date:	2001-08-17	Feet below surface:	-11.7
Feet to sea level:	Not Reported	Note:	Not Reported
Level reading date:	2001-07-18	Feet below surface:	-8.5
Feet to sea level:	Not Reported	Note:	Not Reported
Level reading date:	2001-06-21	Feet below surface:	-9.8
Feet to sea level:	Not Reported	Note:	Not Reported
Level reading date:	2001-06-13	Feet below surface:	-9.15
Feet to sea level:	Not Reported	Note:	Not Reported
Level reading date:	2001-05-17	Feet below surface:	-10.77
Feet to sea level:	Not Reported	Note:	Not Reported
Level reading date:	2001-04-26	Feet below surface:	-11.2
Feet to sea level:	Not Reported	Note:	Not Reported
Level reading date:	2001-04-18	Feet below surface:	-11.46
Feet to sea level:	Not Reported	Note:	Not Reported
Level reading date:	2001-03-20	Feet below surface:	-12.62
Feet to sea level:	Not Reported	Note:	Not Reported
Level reading date:	2001-02-15	Feet below surface:	-11.70
Feet to sea level:	Not Reported	Note:	Not Reported
Level reading date:	2001-02-13	Feet below surface:	-11.60
Feet to sea level:	Not Reported	Note:	Not Reported
Level reading date:	2001-01-15	Feet below surface:	-11.70
Feet to sea level:	Not Reported	Note:	Not Reported
Level reading date:	2000-12-18	Feet below surface:	-11.93
Feet to sea level:	Not Reported	Note:	Not Reported
Level reading date:	2000-11-15	Feet below surface:	-12.62
Feet to sea level:	Not Reported	Note:	Not Reported
Level reading date:	2000-10-17	Feet below surface:	-10.83
Feet to sea level:	Not Reported	Note:	Not Reported
Level reading date:	2000-10-11	Feet below surface:	-5.00
Feet to sea level:	Not Reported	Note:	Not Reported
Level reading date:	2000-09-20	Feet below surface:	-11.70
Feet to sea level:	Not Reported	Note:	Not Reported
Level reading date:	2000-08-30	Feet below surface:	-9.25
Feet to sea level:	Not Reported	Note:	Not Reported
Level reading date:	2000-08-14	Feet below surface:	-11.93
Feet to sea level:	Not Reported	Note:	Not Reported
Level reading date:	2000-07-12	Feet below surface:	-11.23
Feet to sea level:	Not Reported	Note:	Not Reported
Level reading date:	2000-06-14	Feet below surface:	-11.93
Feet to sea level:	Not Reported	Note:	Not Reported

Docusign Envelope ID: 3773F87A-0B89-4932-BA2C-CA8383B3EEAD

GEOCHECK® - PHYSICAL SETTING SOURCE MAP FINDINGS

Level reading date:	2000-05-22	Feet below surface:	-11.00
Feet to sea level:	Not Reported	Note:	Not Reported
Level reading date:	2000-04-17	Feet below surface:	-3.38
Feet to sea level:	Not Reported	Note:	Not Reported
Level reading date:	2000-03-13	Feet below surface:	-11.23
Feet to sea level:	Not Reported	Note:	Not Reported
Level reading date:	2000-02-15	Feet below surface:	-11.00
Feet to sea level:	Not Reported	Note:	Not Reported
Level reading date:	2000-01-12	Feet below surface:	-10.77
Feet to sea level:	Not Reported	Note:	Not Reported
Level reading date:	1999-12-12	Feet below surface:	-11.23
Feet to sea level:	Not Reported	Note:	Not Reported
Level reading date:	1999-11-16	Feet below surface:	-11.93
Feet to sea level:	Not Reported	Note:	Not Reported
Level reading date:	1999-10-14	Feet below surface:	-7.31
Feet to sea level:	Not Reported	Note:	Not Reported
Level reading date:	1999-09-12	Feet below surface:	-8.92
Feet to sea level:	Not Reported	Note:	Not Reported
Level reading date:	1999-09-02	Feet below surface:	-9.8
Feet to sea level:	Not Reported	Note:	Not Reported
Level reading date:	1999-08-15	Feet below surface:	-10.77
Feet to sea level:	Not Reported	Note:	Not Reported
Level reading date:	1999-07-24	Feet below surface:	-13.56
Feet to sea level:	Not Reported	Note:	Not Reported
Level reading date:	1999-06-30	Feet below surface:	-10.6
Feet to sea level:	Not Reported	Note:	Not Reported
Level reading date:	1999-06-20	Feet below surface:	-11.23
Feet to sea level:	Not Reported	Note:	Not Reported
Level reading date:	1999-05-23	Feet below surface:	-10.31
Feet to sea level:	Not Reported	Note:	Not Reported
Level reading date:	1999-05-11	Feet below surface:	-9.9
Feet to sea level:	Not Reported	Note:	Not Reported
Level reading date:	1999-04-20	Feet below surface:	-7.8
Feet to sea level:	Not Reported	Note:	Not Reported
Level reading date:	1999-04-14	Feet below surface:	-16.55
Feet to sea level:	Not Reported	Note:	Not Reported
Level reading date:	1999-03-31	Feet below surface:	-14.01
Feet to sea level:	Not Reported	Note:	Not Reported
Level reading date:	1999-02-24	Feet below surface:	-9.8
Feet to sea level:	Not Reported	Note:	Not Reported
Level reading date:	1999-01-21	Feet below surface:	-18.17
Feet to sea level:	Not Reported	Note:	Not Reported

Docusign Envelope ID: 3773F87A-0B89-4932-BA2C-CA8383B3EEAD

Level reading date:	1998-12-17	Feet below surface:	-15.17
Feet to sea level:	Not Reported	Note:	Not Reported
Level reading date:	1998-12-07	Feet below surface:	-9.2
Feet to sea level:	Not Reported	Note:	Not Reported
Level reading date:	1998-11-30	Feet below surface:	-14.24
Feet to sea level:	Not Reported	Note:	Not Reported
Level reading date:	1998-10-28	Feet below surface:	-15.40
Feet to sea level:	Not Reported	Note:	Not Reported
Level reading date:	1998-10-14	Feet below surface:	Not Reported
Feet to sea level:	Not Reported		
Note:	The site was flowing, but the head could not be measured without additional equipment.		
Level reading date:	1998-09-15	Feet below surface:	-8.13
Feet to sea level:	Not Reported	Note:	Not Reported
Level reading date:	1998-08-12	Feet below surface:	Not Reported
Feet to sea level:	Not Reported		
Note:	The site was flowing, but the head could not be measured without additional equipment.		
Level reading date:	1998-08-11	Feet below surface:	-10.21
Feet to sea level:	Not Reported	Note:	Not Reported
Level reading date:	1998-07-14	Feet below surface:	-6.13
Feet to sea level:	Not Reported	Note:	Not Reported
Level reading date:	1998-06-15	Feet below surface:	-6.38
Feet to sea level:	Not Reported	Note:	Not Reported
Level reading date:	1998-05-21	Feet below surface:	-16.32
Feet to sea level:	Not Reported	Note:	Not Reported
Level reading date:	1998-04-27	Feet below surface:	-5.3
Feet to sea level:	Not Reported	Note:	Not Reported
Level reading date:	1998-04-13	Feet below surface:	-9.39
Feet to sea level:	Not Reported	Note:	Not Reported
Level reading date:	1998-03-17	Feet below surface:	-15.17
Feet to sea level:	Not Reported	Note:	Not Reported
Level reading date:	1998-02-18	Feet below surface:	-17.48
Feet to sea level:	Not Reported	Note:	Not Reported
Level reading date:	1998-01-13	Feet below surface:	-15.86
Feet to sea level:	Not Reported	Note:	Not Reported
Level reading date:	1997-12-23	Feet below surface:	-16.32
Feet to sea level:	Not Reported	Note:	Not Reported
Level reading date:	1997-11-17	Feet below surface:	-15.40
Feet to sea level:	Not Reported	Note:	Not Reported
Level reading date:	1997-09-16	Feet below surface:	-17.24
Feet to sea level:	Not Reported	Note:	Not Reported
Level reading date:	1997-08-25	Feet below surface:	Not Reported
Feet to sea level:	Not Reported		
Note:	The site was flowing, but the head could not be measured without additional equipment.		

Docusign Envelope ID: 3773F87A-0B89-4932-BA2C-CA8383B3EEAD

Level reading date:	1997-08-11	Feet below surface:	-16.32
Feet to sea level:	Not Reported	Note:	Not Reported
Level reading date:	1997-07-11	Feet below surface:	-15.17
Feet to sea level:	Not Reported	Note:	Not Reported
Level reading date:	1997-06-23	Feet below surface:	Not Reported
Feet to sea level:	Not Reported		
Note:	The site was flowing, but the head could not be measured without additional equipment.		
Level reading date:	1997-06-10	Feet below surface:	-15.17
Feet to sea level:	Not Reported	Note:	Not Reported
Level reading date:	1997-05-19	Feet below surface:	-15.17
Feet to sea level:	Not Reported	Note:	Not Reported
Level reading date:	1997-04-15	Feet below surface:	Not Reported
Feet to sea level:	Not Reported		
Note:	The site was flowing, but the head could not be measured without additional equipment.		
Level reading date:	1997-04-11	Feet below surface:	-15.86
Feet to sea level:	Not Reported	Note:	Not Reported
Level reading date:	1997-03-12	Feet below surface:	-14.47
Feet to sea level:	Not Reported	Note:	Not Reported
Level reading date:	1997-02-18	Feet below surface:	Not Reported
Feet to sea level:	Not Reported		
Note:	The site was flowing, but the head could not be measured without additional equipment.		
Level reading date:	1997-01-17	Feet below surface:	-7.98
Feet to sea level:	Not Reported	Note:	Not Reported
Level reading date:	1996-12-19	Feet below surface:	-19.09
Feet to sea level:	Not Reported	Note:	Not Reported
Level reading date:	1996-12-16	Feet below surface:	Not Reported
Feet to sea level:	Not Reported		
Note:	The site was flowing, but the head could not be measured without additional equipment.		
Level reading date:	1996-11-06	Feet below surface:	-14.47
Feet to sea level:	Not Reported	Note:	Not Reported
Level reading date:	1996-10-23	Feet below surface:	Not Reported
Feet to sea level:	Not Reported		
Note:	The site was flowing, but the head could not be measured without additional equipment.		
Level reading date:	1996-10-16	Feet below surface:	-14.47
Feet to sea level:	Not Reported	Note:	Not Reported
Level reading date:	1996-09-11	Feet below surface:	-14.47
Feet to sea level:	Not Reported	Note:	Not Reported
Level reading date:	1996-08-21	Feet below surface:	Not Reported
Feet to sea level:	Not Reported		
Note:	The site was flowing, but the head could not be measured without additional equipment.		
Level reading date:	1996-08-13	Feet below surface:	-14.70
Feet to sea level:	Not Reported	Note:	Not Reported
Level reading date:	1996-07-23	Feet below surface:	-14.70
Feet to sea level:	Not Reported	Note:	Not Reported

Docusign Envelope ID: 3773F87A-0B89-4932-BA2C-CA8383B3EEAD

Level reading date:	1996-06-26	Feet below surface:	Not Reported
Feet to sea level:	Not Reported		
Note:	The site was flowing, but the head could not be measured without additional equipment.		
Level reading date:	1996-06-14	Feet below surface:	-15.40
Feet to sea level:	Not Reported	Note:	Not Reported
Level reading date:	1996-05-09	Feet below surface:	-14.93
Feet to sea level:	Not Reported	Note:	Not Reported
Level reading date:	1996-04-11	Feet below surface:	-14.93
Feet to sea level:	Not Reported	Note:	Not Reported
Level reading date:	1996-04-08	Feet below surface:	Not Reported
Feet to sea level:	Not Reported		
Note:	The site was flowing, but the head could not be measured without additional equipment.		
Level reading date:	1996-03-21	Feet below surface:	-12.39
Feet to sea level:	Not Reported	Note:	Not Reported
Level reading date:	1996-02-14	Feet below surface:	-4.16
Feet to sea level:	Not Reported	Note:	Not Reported
Level reading date:	1996-02-13	Feet below surface:	-6.19
Feet to sea level:	Not Reported	Note:	Not Reported
Level reading date:	1996-01-18	Feet below surface:	-15.17
Feet to sea level:	Not Reported	Note:	Not Reported
Level reading date:	1995-12-12	Feet below surface:	Not Reported
Feet to sea level:	Not Reported		
Note:	The site was flowing, but the head could not be measured without additional equipment.		
Level reading date:	1995-12-11	Feet below surface:	-10.01
Feet to sea level:	Not Reported	Note:	Not Reported
Level reading date:	1995-11-09	Feet below surface:	-10.48
Feet to sea level:	Not Reported	Note:	Not Reported
Level reading date:	1995-10-25	Feet below surface:	Not Reported
Feet to sea level:	Not Reported		
Note:	The site was flowing, but the head could not be measured without additional equipment.		
Level reading date:	1995-10-13	Feet below surface:	-14.47
Feet to sea level:	Not Reported	Note:	Not Reported
Level reading date:	1995-09-14	Feet below surface:	-15.17
Feet to sea level:	Not Reported	Note:	Not Reported
Level reading date:	1995-08-23	Feet below surface:	Not Reported
Feet to sea level:	Not Reported		
Note:	The site was flowing, but the head could not be measured without additional equipment.		
Level reading date:	1995-08-08	Feet below surface:	-13.78
Feet to sea level:	Not Reported	Note:	Not Reported
Level reading date:	1995-07-12	Feet below surface:	-6.23
Feet to sea level:	Not Reported	Note:	Not Reported
Level reading date:	1995-06-22	Feet below surface:	-14.70
Feet to sea level:	Not Reported	Note:	Not Reported

Docusign Envelope ID: 3773F87A-0B89-4932-BA2C-CA8383B3EEAD

Level reading date:	1995-06-13	Feet below surface:	Not Reported
Feet to sea level:	Not Reported		
Note:	The site was flowing, but the head could not be measured without additional equipment.		
Level reading date:	1995-05-10	Feet below surface:	-14.93
Feet to sea level:	Not Reported	Note:	Not Reported
Level reading date:	1995-04-26	Feet below surface:	Not Reported
Feet to sea level:	Not Reported		
Note:	The site was flowing, but the head could not be measured without additional equipment.		
Level reading date:	1995-04-12	Feet below surface:	-14.47
Feet to sea level:	Not Reported	Note:	Not Reported
Level reading date:	1995-03-15	Feet below surface:	-14.47
Feet to sea level:	Not Reported	Note:	Not Reported
Level reading date:	1995-02-28	Feet below surface:	Not Reported
Feet to sea level:	Not Reported		
Note:	The site was flowing, but the head could not be measured without additional equipment.		
Level reading date:	1995-02-09	Feet below surface:	-15.17
Feet to sea level:	Not Reported	Note:	Not Reported
Level reading date:	1994-12-12	Feet below surface:	-14.01
Feet to sea level:	Not Reported	Note:	Not Reported
Level reading date:	1994-11-11	Feet below surface:	-13.55
Feet to sea level:	Not Reported	Note:	Not Reported
Level reading date:	1994-10-13	Feet below surface:	-10.08
Feet to sea level:	Not Reported	Note:	Not Reported
Level reading date:	1994-09-13	Feet below surface:	-7.64
Feet to sea level:	Not Reported	Note:	Not Reported
Level reading date:	1994-08-11	Feet below surface:	-10.08
Feet to sea level:	Not Reported	Note:	Not Reported
Level reading date:	1994-07-12	Feet below surface:	-10.08
Feet to sea level:	Not Reported	Note:	Not Reported
Level reading date:	1994-06-15	Feet below surface:	-8.38
Feet to sea level:	Not Reported	Note:	Not Reported
Level reading date:	1994-06-14	Feet below surface:	-8.65
Feet to sea level:	Not Reported	Note:	Not Reported
Level reading date:	1994-05-11	Feet below surface:	-9.27
Feet to sea level:	Not Reported	Note:	Not Reported
Level reading date:	1994-04-13	Feet below surface:	-7.57
Feet to sea level:	Not Reported	Note:	Not Reported
Level reading date:	1994-04-05	Feet below surface:	-8.44
Feet to sea level:	Not Reported	Note:	Not Reported
Level reading date:	1994-03-11	Feet below surface:	-8.44
Feet to sea level:	Not Reported	Note:	Not Reported
Level reading date:	1994-02-15	Feet below surface:	-0.62
Feet to sea level:	Not Reported	Note:	Not Reported

Docusign Envelope ID: 3773F87A-0B89-4932-BA2C-CA8383B3EEAD

Level reading date:	1994-01-26	Feet below surface:	-8.28
Feet to sea level:	Not Reported	Note:	Not Reported
Level reading date:	1994-01-12	Feet below surface:	-9.62
Feet to sea level:	Not Reported	Note:	Not Reported
Level reading date:	1993-12-14	Feet below surface:	-7.99
Feet to sea level:	Not Reported	Note:	Not Reported
Level reading date:	1993-11-12	Feet below surface:	-7.57
Feet to sea level:	Not Reported	Note:	Not Reported
Level reading date:	1993-10-20	Feet below surface:	-8.10
Feet to sea level:	Not Reported	Note:	Not Reported
Level reading date:	1993-10-12	Feet below surface:	-7.26
Feet to sea level:	Not Reported	Note:	Not Reported
Level reading date:	1993-09-10	Feet below surface:	6.12
Feet to sea level:	Not Reported	Note:	Not Reported
Level reading date:	1993-08-17	Feet below surface:	8.79
Feet to sea level:	Not Reported	Note:	Not Reported
Level reading date:	1993-08-12	Feet below surface:	6.22
Feet to sea level:	Not Reported	Note:	Not Reported
Level reading date:	1993-07-13	Feet below surface:	1.66
Feet to sea level:	Not Reported	Note:	Not Reported
Level reading date:	1993-06-10	Feet below surface:	9.30
Feet to sea level:	Not Reported	Note:	Not Reported
Level reading date:	1993-06-08	Feet below surface:	7.01
Feet to sea level:	Not Reported	Note:	Not Reported
Level reading date:	1993-05-10	Feet below surface:	7.72
Feet to sea level:	Not Reported	Note:	Not Reported
Level reading date:	1993-04-28	Feet below surface:	Not Reported
Feet to sea level:	Not Reported		
Note:	The site was flowing, but the head could not be measured without additional equipment.		
Level reading date:	1993-04-14	Feet below surface:	-8.19
Feet to sea level:	Not Reported	Note:	Not Reported
Level reading date:	1993-03-11	Feet below surface:	-8.18
Feet to sea level:	Not Reported	Note:	Not Reported
Level reading date:	1993-02-25	Feet below surface:	Not Reported
Feet to sea level:	Not Reported		
Note:	The site was flowing, but the head could not be measured without additional equipment.		
Level reading date:	1993-02-11	Feet below surface:	-7.27
Feet to sea level:	Not Reported	Note:	Not Reported
Level reading date:	1993-01-13	Feet below surface:	-7.40
Feet to sea level:	Not Reported	Note:	Not Reported
Level reading date:	1992-12-09	Feet below surface:	-6.36
Feet to sea level:	Not Reported	Note:	Not Reported

Docusign Envelope ID: 3773F87A-0B89-4932-BA2C-CA8383B3EEAD

Level reading date: 1992-11-11 Feet below surface: -6.70
Feet to sea level: Not Reported Note: Not Reported

Level reading date: 1992-10-29 Feet below surface: -6.96
Feet to sea level: Not Reported Note: Not Reported

Level reading date: 1992-10-12 Feet below surface: -6.61
Feet to sea level: Not Reported Note: Not Reported

Level reading date: 1992-09-10 Feet below surface: -7.11
Feet to sea level: Not Reported Note: Not Reported

Level reading date: 1992-08-18 Feet below surface: -6.51
Feet to sea level: Not Reported Note: Not Reported

Level reading date: 1992-08-11 Feet below surface: -5.72
Feet to sea level: Not Reported Note: Not Reported

Level reading date: 1992-07-14 Feet below surface: -6.31
Feet to sea level: Not Reported Note: Not Reported

Level reading date: 1992-06-24 Feet below surface: -6.31
Feet to sea level: Not Reported Note: Not Reported

Level reading date: 1992-06-12 Feet below surface: -6.11
Feet to sea level: Not Reported Note: Not Reported

Level reading date: 1992-06-03 Feet below surface: -5.69
Feet to sea level: Not Reported Note: Not Reported

Level reading date: 1992-05-15 Feet below surface: -5.68
Feet to sea level: Not Reported Note: Not Reported

Level reading date: 1992-04-16 Feet below surface: -5.54
Feet to sea level: Not Reported Note: Not Reported

Level reading date: 1992-04-01 Feet below surface: -6.09
Feet to sea level: Not Reported Note: Not Reported

Level reading date: 1992-03-12 Feet below surface: -5.36
Feet to sea level: Not Reported Note: Not Reported

Level reading date: 1992-02-19 Feet below surface: -5.78
Feet to sea level: Not Reported Note: Not Reported

Level reading date: 1992-02-04 Feet below surface: -5.40
Feet to sea level: Not Reported Note: Not Reported

Level reading date: 1992-01-13 Feet below surface: Not Reported
Feet to sea level: Not Reported
Note: The site was flowing, but the head could not be measured without additional equipment.

Level reading date: 1991-12-17 Feet below surface: Not Reported
Feet to sea level: Not Reported
Note: The site was flowing, but the head could not be measured without additional equipment.

Level reading date: 1991-12-11 Feet below surface: -1.71
Feet to sea level: Not Reported Note: Not Reported

Level reading date: 1991-11-12 Feet below surface: Not Reported
Feet to sea level: Not Reported
Note: The site was flowing, but the head could not be measured without additional equipment.

Docusign Envelope ID: 3773F87A-0B89-4932-BA2C-CA8383B3EEAD

Level reading date:	1991-10-17	Feet below surface:	Not Reported
Feet to sea level:	Not Reported		
Note:	The site was flowing, but the head could not be measured without additional equipment.		

Level reading date:	1991-10-10	Feet below surface:	Not Reported
Feet to sea level:	Not Reported		
Note:	The site was flowing, but the head could not be measured without additional equipment.		

Level reading date:	1991-09-17	Feet below surface:	Not Reported
Feet to sea level:	Not Reported		
Note:	The site was flowing, but the head could not be measured without additional equipment.		

Level reading date:	1991-08-05	Feet below surface:	Not Reported
Feet to sea level:	Not Reported		
Note:	The site was flowing, but the head could not be measured without additional equipment.		

Level reading date:	1991-07-11	Feet below surface:	Not Reported
Feet to sea level:	Not Reported		
Note:	The site was flowing, but the head could not be measured without additional equipment.		

Level reading date:	1991-06-13	Feet below surface:	-1.94
Feet to sea level:	Not Reported	Note:	Not Reported

Level reading date:	1991-06-11	Feet below surface:	4.32
Feet to sea level:	Not Reported	Note:	Not Reported

Level reading date:	1991-05-08	Feet below surface:	-1.03
Feet to sea level:	Not Reported	Note:	Not Reported

Level reading date:	1991-04-10	Feet below surface:	0.10
Feet to sea level:	Not Reported	Note:	Not Reported

Level reading date:	1991-03-11	Feet below surface:	2.84
Feet to sea level:	Not Reported	Note:	Not Reported

Level reading date:	1991-02-12	Feet below surface:	4.88
Feet to sea level:	Not Reported		
Note:	A nearby site that taps the same aquifer was being pumped.		

Level reading date:	1991-01-30	Feet below surface:	5.54
Feet to sea level:	Not Reported	Note:	Not Reported

Level reading date:	1991-01-10	Feet below surface:	8.84
Feet to sea level:	Not Reported		
Note:	A nearby site that taps the same aquifer was being pumped.		

Level reading date:	1990-12-14	Feet below surface:	17.69
Feet to sea level:	Not Reported		
Note:	A nearby site that taps the same aquifer was being pumped.		

Level reading date:	1990-12-04	Feet below surface:	22.37
Feet to sea level:	Not Reported	Note:	Not Reported

Level reading date:	1990-11-12	Feet below surface:	38.52
Feet to sea level:	Not Reported		
Note:	A nearby site that taps the same aquifer was being pumped.		

Level reading date:	1990-10-17	Feet below surface:	43.56
Feet to sea level:	Not Reported	Note:	Not Reported

Level reading date:	1990-10-11	Feet below surface:	43.34
Feet to sea level:	Not Reported		

Docusign Envelope ID: 3773F87A-0B89-4932-BA2C-CA8383B3EEAD

Note: A nearby site that taps the same aquifer was being pumped.

Level reading date: 1990-09-12 Feet below surface: 41.72
Feet to sea level: Not Reported Note: Not Reported

Level reading date: 1990-08-08 Feet below surface: 38.67
Feet to sea level: Not Reported
Note: A nearby site that taps the same aquifer was being pumped.

Level reading date: 1990-08-07 Feet below surface: 38.25
Feet to sea level: Not Reported Note: Not Reported

Level reading date: 1990-07-10 Feet below surface: 42.22
Feet to sea level: Not Reported
Note: A nearby site that taps the same aquifer was being pumped.

Level reading date: 1990-06-07 Feet below surface: 40.61
Feet to sea level: Not Reported
Note: A nearby site that taps the same aquifer was being pumped.

Level reading date: 1990-06-05 Feet below surface: 40.24
Feet to sea level: Not Reported Note: Not Reported

Level reading date: 1990-05-09 Feet below surface: 40.61
Feet to sea level: Not Reported
Note: A nearby site that taps the same aquifer was being pumped.

Level reading date: 1990-04-10 Feet below surface: 37.87
Feet to sea level: Not Reported
Note: A nearby site that taps the same aquifer was being pumped.

Level reading date: 1990-04-03 Feet below surface: 37.96
Feet to sea level: Not Reported Note: Not Reported

Level reading date: 1990-03-09 Feet below surface: 38.82
Feet to sea level: Not Reported
Note: A nearby site that taps the same aquifer was being pumped.

Level reading date: 1990-02-09 Feet below surface: 35.39
Feet to sea level: Not Reported
Note: A nearby site that taps the same aquifer was being pumped.

Level reading date: 1990-02-06 Feet below surface: 36.20
Feet to sea level: Not Reported Note: Not Reported

Level reading date: 1990-01-09 Feet below surface: 41.05
Feet to sea level: Not Reported
Note: A nearby site that taps the same aquifer was being pumped.

Level reading date: 1989-12-07 Feet below surface: 41.75
Feet to sea level: Not Reported
Note: A nearby site that taps the same aquifer was being pumped.

Level reading date: 1988-09-20 Feet below surface: Not Reported
Feet to sea level: Not Reported
Note: The site was flowing, but the head could not be measured without additional equipment.

Level reading date: 1988-09-01 Feet below surface: Not Reported
Feet to sea level: Not Reported
Note: The site was flowing, but the head could not be measured without additional equipment.

Level reading date: 1988-08-17 Feet below surface: Not Reported

Docusign Envelope ID: 3773F87A-0B89-4932-BA2C-CA8383B3EEAD

Feet to sea level: Not Reported
Note: The site was flowing, but the head could not be measured without additional equipment.

Level reading date: 1988-08-02 Feet below surface: Not Reported
Feet to sea level: Not Reported
Note: The site was flowing, but the head could not be measured without additional equipment.

Level reading date: 1988-07-19 Feet below surface: Not Reported
Feet to sea level: Not Reported
Note: The site was flowing, but the head could not be measured without additional equipment.

Level reading date: 1988-07-05 Feet below surface: Not Reported
Feet to sea level: Not Reported
Note: The site was flowing, but the head could not be measured without additional equipment.

Level reading date: 1988-06-09 Feet below surface: Not Reported
Feet to sea level: Not Reported
Note: The site was flowing, but the head could not be measured without additional equipment.

Level reading date: 1988-05-16 Feet below surface: Not Reported
Feet to sea level: Not Reported
Note: The site was flowing, but the head could not be measured without additional equipment.

Level reading date: 1988-04-29 Feet below surface: 2.90
Feet to sea level: Not Reported Note: Not Reported

Level reading date: 1988-04-14 Feet below surface: 15.38
Feet to sea level: Not Reported Note: Not Reported

Level reading date: 1988-03-29 Feet below surface: 35.02
Feet to sea level: Not Reported Note: Not Reported

Level reading date: 1988-03-09 Feet below surface: 31.03
Feet to sea level: Not Reported Note: Not Reported

Level reading date: 1988-02-10 Feet below surface: Not Reported
Feet to sea level: Not Reported
Note: The site was flowing, but the head could not be measured without additional equipment.

Level reading date: 1988-02-01 Feet below surface: Not Reported
Feet to sea level: Not Reported
Note: The site was flowing, but the head could not be measured without additional equipment.

Level reading date: 1988-01-12 Feet below surface: Not Reported
Feet to sea level: Not Reported
Note: The site was flowing, but the head could not be measured without additional equipment.

Level reading date: 1987-12-15 Feet below surface: Not Reported
Feet to sea level: Not Reported
Note: The site was flowing, but the head could not be measured without additional equipment.

Level reading date: 1987-12-02 Feet below surface: Not Reported
Feet to sea level: Not Reported
Note: The site was flowing, but the head could not be measured without additional equipment.

Level reading date: 1987-11-19 Feet below surface: -0.39
Feet to sea level: Not Reported Note: Not Reported

Level reading date: 1987-11-03 Feet below surface: 5.76
Feet to sea level: Not Reported Note: Not Reported

Level reading date: 1987-09-22 Feet below surface: 32.81

Docusign Envelope ID: 3773F87A-0B89-4932-BA2C-CA8383B3EEAD

Feet to sea level:	Not Reported	Note:	Not Reported
Level reading date:	1987-09-15	Feet below surface:	30.88
Feet to sea level:	Not Reported	Note:	Not Reported
Level reading date:	1987-08-26	Feet below surface:	25.12
Feet to sea level:	Not Reported	Note:	Not Reported
Level reading date:	1987-07-22	Feet below surface:	10.65
Feet to sea level:	Not Reported	Note:	Not Reported
Level reading date:	1987-07-06	Feet below surface:	Not Reported
Feet to sea level:	Not Reported		
Note:	The site was flowing, but the head could not be measured without additional equipment.		
Level reading date:	1987-06-30	Feet below surface:	Not Reported
Feet to sea level:	Not Reported		
Note:	The site was flowing, but the head could not be measured without additional equipment.		
Level reading date:	1987-06-15	Feet below surface:	Not Reported
Feet to sea level:	Not Reported		
Note:	The site was flowing, but the head could not be measured without additional equipment.		
Level reading date:	1987-06-02	Feet below surface:	Not Reported
Feet to sea level:	Not Reported		
Note:	The site was flowing, but the head could not be measured without additional equipment.		
Level reading date:	1987-05-19	Feet below surface:	Not Reported
Feet to sea level:	Not Reported		
Note:	The site was flowing, but the head could not be measured without additional equipment.		
Level reading date:	1987-05-12	Feet below surface:	Not Reported
Feet to sea level:	Not Reported		
Note:	The site was flowing, but the head could not be measured without additional equipment.		
Level reading date:	1987-04-28	Feet below surface:	Not Reported
Feet to sea level:	Not Reported		
Note:	The site was flowing, but the head could not be measured without additional equipment.		
Level reading date:	1987-04-22	Feet below surface:	Not Reported
Feet to sea level:	Not Reported		
Note:	The site was flowing, but the head could not be measured without additional equipment.		
Level reading date:	1987-04-13	Feet below surface:	Not Reported
Feet to sea level:	Not Reported		
Note:	The site was flowing, but the head could not be measured without additional equipment.		
Level reading date:	1987-03-31	Feet below surface:	Not Reported
Feet to sea level:	Not Reported		
Note:	The site was flowing, but the head could not be measured without additional equipment.		
Level reading date:	1987-03-18	Feet below surface:	Not Reported
Feet to sea level:	Not Reported		
Note:	The site was flowing, but the head could not be measured without additional equipment.		
Level reading date:	1987-03-12	Feet below surface:	Not Reported
Feet to sea level:	Not Reported		
Note:	The site was flowing, but the head could not be measured without additional equipment.		
Level reading date:	1987-03-04	Feet below surface:	Not Reported
Feet to sea level:	Not Reported		
Note:	The site was flowing, but the head could not be measured without additional equipment.		

Docusign Envelope ID: 3773F87A-0B89-4932-BA2C-CA8383B3EEAD

Level reading date:	1987-02-17	Feet below surface:	Not Reported
Feet to sea level:	Not Reported		
Note:	The site was flowing, but the head could not be measured without additional equipment.		
Level reading date:	1987-02-02	Feet below surface:	-1.43
Feet to sea level:	Not Reported	Note:	Not Reported
Level reading date:	1987-01-20	Feet below surface:	0.07
Feet to sea level:	Not Reported	Note:	Not Reported
Level reading date:	1987-01-05	Feet below surface:	2.70
Feet to sea level:	Not Reported	Note:	Not Reported
Level reading date:	1986-12-22	Feet below surface:	8.19
Feet to sea level:	Not Reported	Note:	Not Reported
Level reading date:	1986-12-08	Feet below surface:	11.47
Feet to sea level:	Not Reported	Note:	Not Reported
Level reading date:	1986-12-03	Feet below surface:	13.89
Feet to sea level:	Not Reported	Note:	Not Reported
Level reading date:	1986-12-01	Feet below surface:	15.50
Feet to sea level:	Not Reported	Note:	Not Reported
Level reading date:	1986-11-26	Feet below surface:	20.37
Feet to sea level:	Not Reported	Note:	Not Reported
Level reading date:	1986-11-11	Feet below surface:	38.41
Feet to sea level:	Not Reported	Note:	Not Reported
Level reading date:	1986-10-27	Feet below surface:	38.72
Feet to sea level:	Not Reported	Note:	Not Reported
Level reading date:	1986-10-14	Feet below surface:	39.58
Feet to sea level:	Not Reported	Note:	Not Reported
Level reading date:	1986-10-06	Feet below surface:	39.25
Feet to sea level:	Not Reported	Note:	Not Reported
Level reading date:	1986-09-29	Feet below surface:	39.57
Feet to sea level:	Not Reported	Note:	Not Reported
Level reading date:	1986-09-22	Feet below surface:	43.65
Feet to sea level:	Not Reported	Note:	Not Reported
Level reading date:	1986-09-14	Feet below surface:	44.35
Feet to sea level:	Not Reported	Note:	Not Reported
Level reading date:	1986-09-10	Feet below surface:	44.01
Feet to sea level:	Not Reported	Note:	Not Reported
Level reading date:	1986-09-08	Feet below surface:	43.65
Feet to sea level:	Not Reported	Note:	Not Reported
Level reading date:	1986-09-02	Feet below surface:	43.66
Feet to sea level:	Not Reported	Note:	Not Reported
Level reading date:	1986-08-28	Feet below surface:	43.66
Feet to sea level:	Not Reported	Note:	Not Reported
Level reading date:	1986-08-18	Feet below surface:	43.40

Docusign Envelope ID: 3773F87A-0B89-4932-BA2C-CA8383B3EEAD

GEOCHECK® - PHYSICAL SETTING SOURCE MAP FINDINGS

Feet to sea level:	Not Reported	Note:	Not Reported
Level reading date:	1986-08-11	Feet below surface:	43.07
Feet to sea level:	Not Reported	Note:	Not Reported
Level reading date:	1986-08-04	Feet below surface:	42.57
Feet to sea level:	Not Reported	Note:	Not Reported
Level reading date:	1986-07-31	Feet below surface:	42.48
Feet to sea level:	Not Reported	Note:	Not Reported
Level reading date:	1986-07-28	Feet below surface:	42.41
Feet to sea level:	Not Reported	Note:	Not Reported
Level reading date:	1986-07-21	Feet below surface:	41.55
Feet to sea level:	Not Reported	Note:	Not Reported
Level reading date:	1986-07-14	Feet below surface:	41.12
Feet to sea level:	Not Reported	Note:	Not Reported
Level reading date:	1986-07-07	Feet below surface:	40.19
Feet to sea level:	Not Reported	Note:	Not Reported
Level reading date:	1986-06-30	Feet below surface:	39.37
Feet to sea level:	Not Reported	Note:	Not Reported
Level reading date:	1986-06-23	Feet below surface:	37.60
Feet to sea level:	Not Reported	Note:	Not Reported
Level reading date:	1986-06-16	Feet below surface:	35.50
Feet to sea level:	Not Reported	Note:	Not Reported
Level reading date:	1986-06-09	Feet below surface:	31.25
Feet to sea level:	Not Reported	Note:	Not Reported
Level reading date:	1986-06-04	Feet below surface:	25.16
Feet to sea level:	Not Reported	Note:	Not Reported
Level reading date:	1986-05-29	Feet below surface:	19.33
Feet to sea level:	Not Reported	Note:	Not Reported
Level reading date:	1986-05-28	Feet below surface:	20.29
Feet to sea level:	Not Reported	Note:	Not Reported
Level reading date:	1986-05-19	Feet below surface:	15.55
Feet to sea level:	Not Reported	Note:	Not Reported
Level reading date:	1986-05-12	Feet below surface:	7.45
Feet to sea level:	Not Reported	Note:	Not Reported
Level reading date:	1986-05-05	Feet below surface:	17.91
Feet to sea level:	Not Reported	Note:	Not Reported
Level reading date:	1986-04-28	Feet below surface:	11.59
Feet to sea level:	Not Reported	Note:	Not Reported
Level reading date:	1986-04-24	Feet below surface:	15.11
Feet to sea level:	Not Reported	Note:	Not Reported
Level reading date:	1986-04-21	Feet below surface:	16.94
Feet to sea level:	Not Reported	Note:	Not Reported

GEOCHECK® - PHYSICAL SETTING SOURCE MAP FINDINGS

Level reading date:	1986-04-14	Feet below surface:	29.36
Feet to sea level:	Not Reported	Note:	Not Reported
Level reading date:	1986-04-09	Feet below surface:	31.10
Feet to sea level:	Not Reported	Note:	Not Reported
Level reading date:	1986-03-24	Feet below surface:	32.41
Feet to sea level:	Not Reported	Note:	Not Reported
Level reading date:	1986-02-25	Feet below surface:	32.38
Feet to sea level:	Not Reported	Note:	Not Reported

BN805
East
1/2 - 1 Mile
Lower

FED USGS **USGS40000143679**

Organization ID:	USGS-CA		
Organization Name:	USGS California Water Science Center		
Monitor Location:	004N027W23F003S	Type:	Well
Description:	Not Reported	HUC:	18060013
Drainage Area:	Not Reported	Drainage Area Units:	Not Reported
Contrib Drainage Area:	Not Reported	Contrib Drainage Area Unts:	Not Reported
Aquifer:	California Coastal Basin aquifers		
Formation Type:	Not Reported	Aquifer Type:	Not Reported
Construction Date:	198601	Well Depth:	550
Well Depth Units:	ft	Well Hole Depth:	802
Well Hole Depth Units:	ft		

Ground water levels,Number of Measurements:	328	Level reading date:	2004-12-14
Feet below surface:	-5.55	Feet to sea level:	Not Reported
Note:	Not Reported		
Level reading date:	2004-11-03	Feet below surface:	-6.24
Feet to sea level:	Not Reported	Note:	Not Reported
Level reading date:	2004-09-13	Feet below surface:	-7.28
Feet to sea level:	Not Reported	Note:	Not Reported
Level reading date:	2004-08-12	Feet below surface:	-8.66
Feet to sea level:	Not Reported	Note:	Not Reported
Level reading date:	2004-08-10	Feet below surface:	-5.40
Feet to sea level:	Not Reported	Note:	Not Reported
Level reading date:	2004-07-15	Feet below surface:	-8.66
Feet to sea level:	Not Reported	Note:	Not Reported
Level reading date:	2004-06-16	Feet below surface:	-7.13
Feet to sea level:	Not Reported	Note:	The site was flowing recently.
Level reading date:	2004-06-07	Feet below surface:	-8.20
Feet to sea level:	Not Reported	Note:	Not Reported
Level reading date:	2004-05-18	Feet below surface:	-8.43
Feet to sea level:	Not Reported	Note:	Not Reported
Level reading date:	2004-04-19	Feet below surface:	-5.39
Feet to sea level:	Not Reported	Note:	Not Reported

Docusign Envelope ID: 3773F87A-0B89-4932-BA2C-CA8383B3EEAD

Level reading date:	2004-04-13	Feet below surface:	-7.04
Feet to sea level:	Not Reported	Note:	Not Reported
Level reading date:	2004-03-10	Feet below surface:	-7.97
Feet to sea level:	Not Reported	Note:	Not Reported
Level reading date:	2004-03-05	Feet below surface:	-8.22
Feet to sea level:	Not Reported	Note:	Not Reported
Level reading date:	2004-02-12	Feet below surface:	-7.97
Feet to sea level:	Not Reported	Note:	Not Reported
Level reading date:	2004-01-12	Feet below surface:	-8.89
Feet to sea level:	Not Reported	Note:	Not Reported
Level reading date:	2003-12-17	Feet below surface:	-8.82
Feet to sea level:	Not Reported	Note:	Not Reported
Level reading date:	2003-12-15	Feet below surface:	-8.43
Feet to sea level:	Not Reported	Note:	Not Reported
Level reading date:	2003-11-10	Feet below surface:	-8.20
Feet to sea level:	Not Reported	Note:	Not Reported
Level reading date:	2003-10-09	Feet below surface:	-8.88
Feet to sea level:	Not Reported	Note:	Not Reported
Level reading date:	2003-09-18	Feet below surface:	-8.66
Feet to sea level:	Not Reported	Note:	Not Reported
Level reading date:	2003-08-13	Feet below surface:	-8.43
Feet to sea level:	Not Reported	Note:	Not Reported
Level reading date:	2003-08-08	Feet below surface:	-9.89
Feet to sea level:	Not Reported	Note:	Not Reported
Level reading date:	2003-07-03	Feet below surface:	-11.89
Feet to sea level:	Not Reported	Note:	Not Reported
Level reading date:	2003-06-17	Feet below surface:	-8.64
Feet to sea level:	Not Reported	Note:	Not Reported
Level reading date:	2003-06-12	Feet below surface:	-8.66
Feet to sea level:	Not Reported	Note:	Not Reported
Level reading date:	2003-05-06	Feet below surface:	-7.27
Feet to sea level:	Not Reported	Note:	Not Reported
Level reading date:	2003-04-22	Feet below surface:	-6.59
Feet to sea level:	Not Reported	Note:	Not Reported
Level reading date:	2003-04-09	Feet below surface:	-5.43
Feet to sea level:	Not Reported	Note:	Not Reported
Level reading date:	2003-03-05	Feet below surface:	-5.20
Feet to sea level:	Not Reported	Note:	Not Reported
Level reading date:	2003-02-03	Feet below surface:	-8.89
Feet to sea level:	Not Reported	Note:	Not Reported
Level reading date:	2003-01-15	Feet below surface:	-9.15
Feet to sea level:	Not Reported	Note:	Not Reported

Docusign Envelope ID: 3773F87A-0B89-4932-BA2C-CA8383B3EEAD

Level reading date:	2003-01-09	Feet below surface:	-7.7
Feet to sea level:	Not Reported	Note:	Not Reported
Level reading date:	2002-12-16	Feet below surface:	-8.0
Feet to sea level:	Not Reported	Note:	Not Reported
Level reading date:	2002-11-12	Feet below surface:	-8.9
Feet to sea level:	Not Reported	Note:	Not Reported
Level reading date:	2002-10-31	Feet below surface:	-9.03
Feet to sea level:	Not Reported	Note:	Not Reported
Level reading date:	2002-10-14	Feet below surface:	-8.4
Feet to sea level:	Not Reported	Note:	Not Reported
Level reading date:	2002-09-23	Feet below surface:	-7.5
Feet to sea level:	Not Reported	Note:	Not Reported
Level reading date:	2002-08-28	Feet below surface:	-9
Feet to sea level:	Not Reported	Note:	Not Reported
Level reading date:	2002-08-20	Feet below surface:	-9.3
Feet to sea level:	Not Reported	Note:	Not Reported
Level reading date:	2002-07-15	Feet below surface:	-9.6
Feet to sea level:	Not Reported	Note:	Not Reported
Level reading date:	2002-06-12	Feet below surface:	-8
Feet to sea level:	Not Reported	Note:	Not Reported
Level reading date:	2002-05-13	Feet below surface:	-8.9
Feet to sea level:	Not Reported	Note:	Not Reported
Level reading date:	2002-04-27	Feet below surface:	-5.3
Feet to sea level:	Not Reported	Note:	Not Reported
Level reading date:	2002-04-22	Feet below surface:	-8.9
Feet to sea level:	Not Reported	Note:	Not Reported
Level reading date:	2002-03-20	Feet below surface:	-4.8
Feet to sea level:	Not Reported	Note:	Not Reported
Level reading date:	2002-03-14	Feet below surface:	-9.1
Feet to sea level:	Not Reported	Note:	Not Reported
Level reading date:	2002-02-11	Feet below surface:	-9.1
Feet to sea level:	Not Reported	Note:	Not Reported
Level reading date:	2002-01-14	Feet below surface:	-8.9
Feet to sea level:	Not Reported	Note:	Not Reported
Level reading date:	2001-12-24	Feet below surface:	-8.9
Feet to sea level:	Not Reported	Note:	Not Reported
Level reading date:	2001-11-27	Feet below surface:	-8.7
Feet to sea level:	Not Reported	Note:	Not Reported
Level reading date:	2001-10-22	Feet below surface:	-8.0
Feet to sea level:	Not Reported	Note:	Not Reported
Level reading date:	2001-09-19	Feet below surface:	-8.3
Feet to sea level:	Not Reported	Note:	Not Reported

Docusign Envelope ID: 3773F87A-0B89-4932-BA2C-CA8383B3EEAD

GEOCHECK® - PHYSICAL SETTING SOURCE MAP FINDINGS

Level reading date:	2001-09-17	Feet below surface:	-10.1
Feet to sea level:	Not Reported	Note:	Not Reported
Level reading date:	2001-08-17	Feet below surface:	-9.3
Feet to sea level:	Not Reported	Note:	Not Reported
Level reading date:	2001-07-18	Feet below surface:	-9.8
Feet to sea level:	Not Reported	Note:	Not Reported
Level reading date:	2001-06-21	Feet below surface:	-7.6
Feet to sea level:	Not Reported	Note:	Not Reported
Level reading date:	2001-06-13	Feet below surface:	-7.74
Feet to sea level:	Not Reported	Note:	Not Reported
Level reading date:	2001-05-17	Feet below surface:	-10.05
Feet to sea level:	Not Reported	Note:	Not Reported
Level reading date:	2001-04-25	Feet below surface:	-7.5
Feet to sea level:	Not Reported	Note:	Not Reported
Level reading date:	2001-04-18	Feet below surface:	-9.58
Feet to sea level:	Not Reported	Note:	Not Reported
Level reading date:	2001-03-20	Feet below surface:	-10.28
Feet to sea level:	Not Reported	Note:	Not Reported
Level reading date:	2001-02-15	Feet below surface:	-9.82
Feet to sea level:	Not Reported	Note:	Not Reported
Level reading date:	2001-02-12	Feet below surface:	-7.83
Feet to sea level:	Not Reported	Note:	Not Reported
Level reading date:	2001-01-15	Feet below surface:	-9.35
Feet to sea level:	Not Reported	Note:	Not Reported
Level reading date:	2000-12-18	Feet below surface:	-9.35
Feet to sea level:	Not Reported	Note:	Not Reported
Level reading date:	2000-12-14	Feet below surface:	-5.83
Feet to sea level:	Not Reported	Note:	Not Reported
Level reading date:	2000-11-15	Feet below surface:	-10.28
Feet to sea level:	Not Reported	Note:	Not Reported
Level reading date:	2000-10-16	Feet below surface:	-7.08
Feet to sea level:	Not Reported	Note:	Not Reported
Level reading date:	2000-10-11	Feet below surface:	-8.89
Feet to sea level:	Not Reported	Note:	Not Reported
Level reading date:	2000-09-20	Feet below surface:	-8.66
Feet to sea level:	Not Reported	Note:	Not Reported
Level reading date:	2000-08-30	Feet below surface:	-5.67
Feet to sea level:	Not Reported	Note:	Not Reported
Level reading date:	2000-08-14	Feet below surface:	-8.89
Feet to sea level:	Not Reported	Note:	Not Reported
Level reading date:	2000-07-12	Feet below surface:	-8.89
Feet to sea level:	Not Reported	Note:	Not Reported

Docusign Envelope ID: 3773F87A-0B89-4932-BA2C-CA8383B3EEAD

GEOCHECK® - PHYSICAL SETTING SOURCE MAP FINDINGS

Level reading date:	2000-06-14	Feet below surface:	-9.83
Feet to sea level:	Not Reported	Note:	Not Reported
Level reading date:	2000-05-22	Feet below surface:	-8.66
Feet to sea level:	Not Reported	Note:	Not Reported
Level reading date:	2000-04-17	Feet below surface:	-7.51
Feet to sea level:	Not Reported	Note:	Not Reported
Level reading date:	2000-03-13	Feet below surface:	-3.58
Feet to sea level:	Not Reported	Note:	Not Reported
Level reading date:	2000-02-15	Feet below surface:	-9.12
Feet to sea level:	Not Reported	Note:	Not Reported
Level reading date:	2000-01-12	Feet below surface:	-9.82
Feet to sea level:	Not Reported	Note:	Not Reported
Level reading date:	1999-12-21	Feet below surface:	-6.00
Feet to sea level:	Not Reported	Note:	Not Reported
Level reading date:	1999-12-12	Feet below surface:	-8.89
Feet to sea level:	Not Reported	Note:	Not Reported
Level reading date:	1999-11-18	Feet below surface:	-5.66
Feet to sea level:	Not Reported	Note:	Not Reported
Level reading date:	1999-11-16	Feet below surface:	-6.12
Feet to sea level:	Not Reported	Note:	Not Reported
Level reading date:	1999-10-14	Feet below surface:	-5.89
Feet to sea level:	Not Reported	Note:	Not Reported
Level reading date:	1999-09-12	Feet below surface:	-8.89
Feet to sea level:	Not Reported	Note:	Not Reported
Level reading date:	1999-09-02	Feet below surface:	-5.7
Feet to sea level:	Not Reported	Note:	Not Reported
Level reading date:	1999-08-15	Feet below surface:	-8.66
Feet to sea level:	Not Reported	Note:	Not Reported
Level reading date:	1999-07-24	Feet below surface:	-11.43
Feet to sea level:	Not Reported	Note:	Not Reported
Level reading date:	1999-06-23	Feet below surface:	-6.9
Feet to sea level:	Not Reported	Note:	Not Reported
Level reading date:	1999-06-20	Feet below surface:	-8.66
Feet to sea level:	Not Reported	Note:	Not Reported
Level reading date:	1999-05-23	Feet below surface:	-8.66
Feet to sea level:	Not Reported	Note:	Not Reported
Level reading date:	1999-04-19	Feet below surface:	-6.3
Feet to sea level:	Not Reported	Note:	Not Reported
Level reading date:	1999-04-14	Feet below surface:	-13.52
Feet to sea level:	Not Reported	Note:	Not Reported
Level reading date:	1999-03-31	Feet below surface:	-13.75
Feet to sea level:	Not Reported	Note:	Not Reported

Docusign Envelope ID: 3773F87A-0B89-4932-BA2C-CA8383B3EEAD

Level reading date:	1999-02-24	Feet below surface:	-14.90
Feet to sea level:	Not Reported	Note:	Not Reported
Level reading date:	1999-02-23	Feet below surface:	-6.5
Feet to sea level:	Not Reported	Note:	Not Reported
Level reading date:	1999-01-21	Feet below surface:	-13.29
Feet to sea level:	Not Reported	Note:	Not Reported
Level reading date:	1998-12-17	Feet below surface:	-14.67
Feet to sea level:	Not Reported	Note:	Not Reported
Level reading date:	1998-12-07	Feet below surface:	-5.0
Feet to sea level:	Not Reported	Note:	Not Reported
Level reading date:	1998-11-30	Feet below surface:	-22.29
Feet to sea level:	Not Reported	Note:	Not Reported
Level reading date:	1998-10-28	Feet below surface:	-13.98
Feet to sea level:	Not Reported	Note:	Not Reported
Level reading date:	1998-10-14	Feet below surface:	-4.9
Feet to sea level:	Not Reported	Note:	Not Reported
Level reading date:	1998-09-15	Feet below surface:	-6.22
Feet to sea level:	Not Reported	Note:	Not Reported
Level reading date:	1998-08-11	Feet below surface:	-6.22
Feet to sea level:	Not Reported	Note:	Not Reported
Level reading date:	1998-07-14	Feet below surface:	-5.56
Feet to sea level:	Not Reported	Note:	Not Reported
Level reading date:	1998-06-19	Feet below surface:	-4.3
Feet to sea level:	Not Reported	Note:	Not Reported
Level reading date:	1998-06-15	Feet below surface:	-6.56
Feet to sea level:	Not Reported	Note:	Not Reported
Level reading date:	1998-05-21	Feet below surface:	-12.59
Feet to sea level:	Not Reported	Note:	Not Reported
Level reading date:	1998-04-27	Feet below surface:	-6.9
Feet to sea level:	Not Reported	Note:	Not Reported
Level reading date:	1998-04-13	Feet below surface:	-12.59
Feet to sea level:	Not Reported	Note:	Not Reported
Level reading date:	1998-03-17	Feet below surface:	-11.99
Feet to sea level:	Not Reported	Note:	Not Reported
Level reading date:	1998-02-18	Feet below surface:	Not Reported
Feet to sea level:	Not Reported		
Note:	The site was flowing, but the head could not be measured without additional equipment.		
Level reading date:	1998-01-13	Feet below surface:	-13.05
Feet to sea level:	Not Reported	Note:	Not Reported
Level reading date:	1997-12-23	Feet below surface:	-14.90
Feet to sea level:	Not Reported	Note:	Not Reported
Level reading date:	1997-11-17	Feet below surface:	-13.29

Docusign Envelope ID: 3773F87A-0B89-4932-BA2C-CA8383B3EEAD

Feet to sea level:	Not Reported	Note:	Not Reported
Level reading date:	1997-09-16	Feet below surface:	-12.59
Feet to sea level:	Not Reported	Note:	Not Reported
Level reading date:	1997-08-25	Feet below surface:	-8.80
Feet to sea level:	Not Reported	Note:	Not Reported
Level reading date:	1997-08-11	Feet below surface:	-13.05
Feet to sea level:	Not Reported	Note:	Not Reported
Level reading date:	1997-07-11	Feet below surface:	-12.59
Feet to sea level:	Not Reported	Note:	Not Reported
Level reading date:	1997-06-23	Feet below surface:	-9.25
Feet to sea level:	Not Reported	Note:	Not Reported
Level reading date:	1997-05-19	Feet below surface:	-12.82
Feet to sea level:	Not Reported	Note:	Not Reported
Level reading date:	1997-04-16	Feet below surface:	Not Reported
Feet to sea level:	Not Reported		
Note:	The site was flowing, but the head could not be measured without additional equipment.		
Level reading date:	1997-03-12	Feet below surface:	-12.13
Feet to sea level:	Not Reported	Note:	Not Reported
Level reading date:	1997-02-18	Feet below surface:	Not Reported
Feet to sea level:	Not Reported		
Note:	The site was flowing, but the head could not be measured without additional equipment.		
Level reading date:	1997-01-17	Feet below surface:	-12.13
Feet to sea level:	Not Reported	Note:	Not Reported
Level reading date:	1996-12-19	Feet below surface:	-9.68
Feet to sea level:	Not Reported	Note:	Not Reported
Level reading date:	1996-12-16	Feet below surface:	Not Reported
Feet to sea level:	Not Reported		
Note:	The site was flowing, but the head could not be measured without additional equipment.		
Level reading date:	1996-11-06	Feet below surface:	-8.54
Feet to sea level:	Not Reported	Note:	Not Reported
Level reading date:	1996-10-23	Feet below surface:	-8.81
Feet to sea level:	Not Reported	Note:	Not Reported
Level reading date:	1996-10-16	Feet below surface:	-12.13
Feet to sea level:	Not Reported	Note:	Not Reported
Level reading date:	1996-09-11	Feet below surface:	-8.21
Feet to sea level:	Not Reported	Note:	Not Reported
Level reading date:	1996-08-13	Feet below surface:	-12.13
Feet to sea level:	Not Reported	Note:	Not Reported
Level reading date:	1996-07-23	Feet below surface:	-8.19
Feet to sea level:	Not Reported	Note:	Not Reported
Level reading date:	1996-06-26	Feet below surface:	-8.31
Feet to sea level:	Not Reported	Note:	Not Reported

Docusign Envelope ID: 3773F87A-0B89-4932-BA2C-CA8383B3EEAD

Level reading date:	1996-06-13	Feet below surface:	-8.10
Feet to sea level:	Not Reported	Note:	Not Reported
Level reading date:	1996-05-09	Feet below surface:	-7.79
Feet to sea level:	Not Reported	Note:	Not Reported
Level reading date:	1996-04-11	Feet below surface:	-7.35
Feet to sea level:	Not Reported	Note:	Not Reported
Level reading date:	1996-04-08	Feet below surface:	-8.30
Feet to sea level:	Not Reported	Note:	Not Reported
Level reading date:	1996-03-21	Feet below surface:	-7.10
Feet to sea level:	Not Reported	Note:	Not Reported
Level reading date:	1996-02-14	Feet below surface:	-8.01
Feet to sea level:	Not Reported	Note:	Not Reported
Level reading date:	1996-01-18	Feet below surface:	-7.70
Feet to sea level:	Not Reported	Note:	Not Reported
Level reading date:	1995-12-12	Feet below surface:	Not Reported
Feet to sea level:	Not Reported		
Note:	The site was flowing, but the head could not be measured without additional equipment.		
Level reading date:	1995-12-11	Feet below surface:	-8.17
Feet to sea level:	Not Reported	Note:	Not Reported
Level reading date:	1995-11-09	Feet below surface:	-7.51
Feet to sea level:	Not Reported	Note:	Not Reported
Level reading date:	1995-10-25	Feet below surface:	-8.39
Feet to sea level:	Not Reported	Note:	Not Reported
Level reading date:	1995-10-13	Feet below surface:	-7.84
Feet to sea level:	Not Reported	Note:	Not Reported
Level reading date:	1995-09-14	Feet below surface:	-8.03
Feet to sea level:	Not Reported	Note:	Not Reported
Level reading date:	1995-08-24	Feet below surface:	-7.82
Feet to sea level:	Not Reported	Note:	Not Reported
Level reading date:	1995-08-09	Feet below surface:	-6.18
Feet to sea level:	Not Reported	Note:	Not Reported
Level reading date:	1995-07-12	Feet below surface:	-6.85
Feet to sea level:	Not Reported	Note:	Not Reported
Level reading date:	1995-06-22	Feet below surface:	-7.91
Feet to sea level:	Not Reported	Note:	Not Reported
Level reading date:	1995-06-13	Feet below surface:	-8.31
Feet to sea level:	Not Reported	Note:	Not Reported
Level reading date:	1995-05-10	Feet below surface:	-7.31
Feet to sea level:	Not Reported	Note:	Not Reported
Level reading date:	1995-04-26	Feet below surface:	-7.78
Feet to sea level:	Not Reported	Note:	Not Reported
Level reading date:	1995-04-12	Feet below surface:	-7.11

Docusign Envelope ID: 3773F87A-0B89-4932-BA2C-CA8383B3EEAD

Feet to sea level:	Not Reported	Note:	Not Reported
Level reading date:	1995-03-15	Feet below surface:	-6.78
Feet to sea level:	Not Reported	Note:	Not Reported
Level reading date:	1995-02-28	Feet below surface:	-8.23
Feet to sea level:	Not Reported	Note:	Not Reported
Level reading date:	1995-02-09	Feet below surface:	-7.85
Feet to sea level:	Not Reported	Note:	Not Reported
Level reading date:	1994-12-12	Feet below surface:	-7.17
Feet to sea level:	Not Reported	Note:	Not Reported
Level reading date:	1994-11-11	Feet below surface:	-7.17
Feet to sea level:	Not Reported	Note:	Not Reported
Level reading date:	1994-10-13	Feet below surface:	-6.33
Feet to sea level:	Not Reported	Note:	Not Reported
Level reading date:	1994-09-13	Feet below surface:	-6.35
Feet to sea level:	Not Reported	Note:	Not Reported
Level reading date:	1994-08-11	Feet below surface:	-1.71
Feet to sea level:	Not Reported	Note:	Not Reported
Level reading date:	1994-07-12	Feet below surface:	-6.70
Feet to sea level:	Not Reported	Note:	Not Reported
Level reading date:	1994-06-15	Feet below surface:	-4.71
Feet to sea level:	Not Reported	Note:	Not Reported
Level reading date:	1994-06-14	Feet below surface:	-6.31
Feet to sea level:	Not Reported	Note:	Not Reported
Level reading date:	1994-05-11	Feet below surface:	1.02
Feet to sea level:	Not Reported		
Note:	A nearby site that taps the same aquifer was flowing.		
Level reading date:	1994-04-13	Feet below surface:	-4.44
Feet to sea level:	Not Reported	Note:	Not Reported
Level reading date:	1994-04-06	Feet below surface:	-6.74
Feet to sea level:	Not Reported	Note:	Not Reported
Level reading date:	1994-03-11	Feet below surface:	-6.55
Feet to sea level:	Not Reported	Note:	Not Reported
Level reading date:	1994-02-15	Feet below surface:	-5.69
Feet to sea level:	Not Reported	Note:	Not Reported
Level reading date:	1994-01-26	Feet below surface:	-5.65
Feet to sea level:	Not Reported	Note:	Not Reported
Level reading date:	1994-01-12	Feet below surface:	-6.31
Feet to sea level:	Not Reported	Note:	Not Reported
Level reading date:	1993-12-14	Feet below surface:	-5.91
Feet to sea level:	Not Reported	Note:	Not Reported
Level reading date:	1993-11-11	Feet below surface:	-5.21
Feet to sea level:	Not Reported	Note:	Not Reported

Docusign Envelope ID: 3773F87A-0B89-4932-BA2C-CA8383B3EEAD

GEOCHECK® - PHYSICAL SETTING SOURCE MAP FINDINGS

Level reading date:	1993-10-20	Feet below surface:	-5.65
Feet to sea level:	Not Reported	Note:	Not Reported
Level reading date:	1993-10-12	Feet below surface:	-4.85
Feet to sea level:	Not Reported	Note:	Not Reported
Level reading date:	1993-09-10	Feet below surface:	-2.38
Feet to sea level:	Not Reported	Note:	Not Reported
Level reading date:	1993-08-17	Feet below surface:	-3.12
Feet to sea level:	Not Reported	Note:	Not Reported
Level reading date:	1993-08-12	Feet below surface:	-3.23
Feet to sea level:	Not Reported	Note:	Not Reported
Level reading date:	1993-07-13	Feet below surface:	-3.53
Feet to sea level:	Not Reported	Note:	Not Reported
Level reading date:	1993-06-11	Feet below surface:	-3.71
Feet to sea level:	Not Reported	Note:	Not Reported
Level reading date:	1993-06-09	Feet below surface:	-4.00
Feet to sea level:	Not Reported	Note:	Not Reported
Level reading date:	1993-05-10	Feet below surface:	-5.87
Feet to sea level:	Not Reported	Note:	Not Reported
Level reading date:	1993-04-29	Feet below surface:	-5.38
Feet to sea level:	Not Reported	Note:	Not Reported
Level reading date:	1993-04-14	Feet below surface:	-5.86
Feet to sea level:	Not Reported	Note:	Not Reported
Level reading date:	1993-03-11	Feet below surface:	-5.99
Feet to sea level:	Not Reported	Note:	Not Reported
Level reading date:	1993-02-25	Feet below surface:	-5.34
Feet to sea level:	Not Reported	Note:	Not Reported
Level reading date:	1993-02-11	Feet below surface:	-6.01
Feet to sea level:	Not Reported	Note:	Not Reported
Level reading date:	1993-01-13	Feet below surface:	-5.12
Feet to sea level:	Not Reported	Note:	Not Reported
Level reading date:	1992-12-10	Feet below surface:	-5.49
Feet to sea level:	Not Reported	Note:	Not Reported
Level reading date:	1992-12-09	Feet below surface:	-5.55
Feet to sea level:	Not Reported	Note:	Not Reported
Level reading date:	1992-11-11	Feet below surface:	-4.70
Feet to sea level:	Not Reported	Note:	Not Reported
Level reading date:	1992-10-28	Feet below surface:	-4.35
Feet to sea level:	Not Reported	Note:	Not Reported
Level reading date:	1992-10-12	Feet below surface:	-4.40
Feet to sea level:	Not Reported	Note:	Not Reported
Level reading date:	1992-09-10	Feet below surface:	-4.89
Feet to sea level:	Not Reported	Note:	Not Reported

Docusign Envelope ID: 3773F87A-0B89-4932-BA2C-CA8383B3EEAD

Level reading date:	1992-08-19	Feet below surface:	-4.12
Feet to sea level:	Not Reported	Note:	Not Reported
Level reading date:	1992-08-11	Feet below surface:	-3.94
Feet to sea level:	Not Reported	Note:	Not Reported
Level reading date:	1992-07-14	Feet below surface:	-3.96
Feet to sea level:	Not Reported	Note:	Not Reported
Level reading date:	1992-06-12	Feet below surface:	-3.63
Feet to sea level:	Not Reported	Note:	Not Reported
Level reading date:	1992-06-03	Feet below surface:	-3.44
Feet to sea level:	Not Reported	Note:	Not Reported
Level reading date:	1992-05-13	Feet below surface:	-3.80
Feet to sea level:	Not Reported	Note:	Not Reported
Level reading date:	1992-04-16	Feet below surface:	-3.42
Feet to sea level:	Not Reported	Note:	Not Reported
Level reading date:	1992-04-01	Feet below surface:	-3.61
Feet to sea level:	Not Reported	Note:	Not Reported
Level reading date:	1992-03-12	Feet below surface:	-3.19
Feet to sea level:	Not Reported	Note:	Not Reported
Level reading date:	1992-02-19	Feet below surface:	-3.39
Feet to sea level:	Not Reported	Note:	Not Reported
Level reading date:	1992-02-05	Feet below surface:	-3.51
Feet to sea level:	Not Reported	Note:	Not Reported
Level reading date:	1992-02-04	Feet below surface:	-3.34
Feet to sea level:	Not Reported	Note:	Not Reported
Level reading date:	1992-01-13	Feet below surface:	Not Reported
Feet to sea level:	Not Reported		
Note:	The site was flowing, but the head could not be measured without additional equipment.		
Level reading date:	1991-12-17	Feet below surface:	-1.01
Feet to sea level:	Not Reported	Note:	Not Reported
Level reading date:	1991-12-12	Feet below surface:	-1.15
Feet to sea level:	Not Reported	Note:	Not Reported
Level reading date:	1991-11-12	Feet below surface:	-1.66
Feet to sea level:	Not Reported	Note:	Not Reported
Level reading date:	1991-10-17	Feet below surface:	-2.13
Feet to sea level:	Not Reported	Note:	Not Reported
Level reading date:	1991-10-10	Feet below surface:	Not Reported
Feet to sea level:	Not Reported		
Note:	The site was flowing, but the head could not be measured without additional equipment.		
Level reading date:	1991-09-17	Feet below surface:	-1.84
Feet to sea level:	Not Reported	Note:	Not Reported
Level reading date:	1991-08-06	Feet below surface:	-1.29
Feet to sea level:	Not Reported	Note:	Not Reported

Docusign Envelope ID: 3773F87A-0B89-4932-BA2C-CA8383B3EEAD

Level reading date:	1991-08-05	Feet below surface:	Not Reported
Feet to sea level:	Not Reported		
Note:	The site was flowing, but the head could not be measured without additional equipment.		

Level reading date:	1991-07-11	Feet below surface:	Not Reported
Feet to sea level:	Not Reported		
Note:	The site was flowing, but the head could not be measured without additional equipment.		

Level reading date:	1991-06-13	Feet below surface:	0.61
Feet to sea level:	Not Reported	Note:	Not Reported

Level reading date:	1991-06-11	Feet below surface:	12.68
Feet to sea level:	Not Reported	Note:	Not Reported

Level reading date:	1991-05-08	Feet below surface:	2.09
Feet to sea level:	Not Reported		
Note:	A nearby site that taps the same aquifer was being pumped.		

Level reading date:	1991-04-10	Feet below surface:	2.25
Feet to sea level:	Not Reported	Note:	Not Reported

Level reading date:	1991-03-11	Feet below surface:	4.51
Feet to sea level:	Not Reported	Note:	Not Reported

Level reading date:	1991-02-12	Feet below surface:	8.19
Feet to sea level:	Not Reported		
Note:	A nearby site that taps the same aquifer was being pumped.		

Level reading date:	1991-01-30	Feet below surface:	8.86
Feet to sea level:	Not Reported	Note:	Not Reported

Level reading date:	1991-01-10	Feet below surface:	12.01
Feet to sea level:	Not Reported		
Note:	A nearby site that taps the same aquifer was being pumped.		

Level reading date:	1990-12-14	Feet below surface:	17.69
Feet to sea level:	Not Reported		
Note:	A nearby site that taps the same aquifer was being pumped.		

Level reading date:	1990-12-04	Feet below surface:	21.92
Feet to sea level:	Not Reported	Note:	Not Reported

Level reading date:	1990-11-12	Feet below surface:	26.45
Feet to sea level:	Not Reported		
Note:	A nearby site that taps the same aquifer was being pumped.		

Level reading date:	1990-10-17	Feet below surface:	25.78
Feet to sea level:	Not Reported	Note:	Not Reported

Level reading date:	1990-10-11	Feet below surface:	25.54
Feet to sea level:	Not Reported		
Note:	A nearby site that taps the same aquifer was being pumped.		

Level reading date:	1990-09-12	Feet below surface:	22.14
Feet to sea level:	Not Reported	Note:	Not Reported

Level reading date:	1990-08-08	Feet below surface:	19.10
Feet to sea level:	Not Reported		
Note:	A nearby site that taps the same aquifer was being pumped.		

Level reading date:	1990-08-07	Feet below surface:	23.62
Feet to sea level:	Not Reported	Note:	Not Reported

Docusign Envelope ID: 3773F87A-0B89-4932-BA2C-CA8383B3EEAD

Level reading date:	1990-07-10	Feet below surface:	24.81
Feet to sea level:	Not Reported		
Note:	A nearby site that taps the same aquifer was being pumped.		
Level reading date:	1990-06-07	Feet below surface:	23.66
Feet to sea level:	Not Reported		
Note:	A nearby site that taps the same aquifer was being pumped.		
Level reading date:	1990-06-05	Feet below surface:	23.12
Feet to sea level:	Not Reported	Note:	Not Reported
Level reading date:	1990-05-09	Feet below surface:	23.03
Feet to sea level:	Not Reported		
Note:	A nearby site that taps the same aquifer was being pumped.		
Level reading date:	1990-04-10	Feet below surface:	21.8
Feet to sea level:	Not Reported		
Note:	A nearby site that taps the same aquifer was being pumped.		
Level reading date:	1990-04-03	Feet below surface:	21.95
Feet to sea level:	Not Reported	Note:	Not Reported
Level reading date:	1990-03-09	Feet below surface:	20.61
Feet to sea level:	Not Reported		
Note:	A nearby site that taps the same aquifer was being pumped.		
Level reading date:	1990-02-09	Feet below surface:	19.89
Feet to sea level:	Not Reported		
Note:	A nearby site that taps the same aquifer was being pumped.		
Level reading date:	1990-02-06	Feet below surface:	20.13
Feet to sea level:	Not Reported	Note:	Not Reported
Level reading date:	1990-01-09	Feet below surface:	21.74
Feet to sea level:	Not Reported		
Note:	A nearby site that taps the same aquifer was being pumped.		
Level reading date:	1989-12-07	Feet below surface:	21.57
Feet to sea level:	Not Reported		
Note:	A nearby site that taps the same aquifer was being pumped.		
Level reading date:	1989-02-16	Feet below surface:	-4.10
Feet to sea level:	Not Reported	Note:	Not Reported
Level reading date:	1988-09-20	Feet below surface:	Not Reported
Feet to sea level:	Not Reported		
Note:	The site was flowing, but the head could not be measured without additional equipment.		
Level reading date:	1988-09-01	Feet below surface:	Not Reported
Feet to sea level:	Not Reported		
Note:	The site was flowing, but the head could not be measured without additional equipment.		
Level reading date:	1988-08-17	Feet below surface:	Not Reported
Feet to sea level:	Not Reported		
Note:	The site was flowing, but the head could not be measured without additional equipment.		
Level reading date:	1988-08-02	Feet below surface:	Not Reported
Feet to sea level:	Not Reported		
Note:	The site was flowing, but the head could not be measured without additional equipment.		
Level reading date:	1988-07-19	Feet below surface:	Not Reported
Feet to sea level:	Not Reported		

Docusign Envelope ID: 3773F87A-0B89-4932-BA2C-CA8383B3EEAD

Note: The site was flowing, but the head could not be measured without additional equipment.

Level reading date: 1988-07-05 Feet below surface: Not Reported
Feet to sea level: Not Reported
Note: The site was flowing, but the head could not be measured without additional equipment.

Level reading date: 1988-06-09 Feet below surface: -1.47
Feet to sea level: Not Reported Note: Not Reported

Level reading date: 1988-05-16 Feet below surface: 1.10
Feet to sea level: Not Reported Note: Not Reported

Level reading date: 1988-04-29 Feet below surface: 6.04
Feet to sea level: Not Reported Note: Not Reported

Level reading date: 1988-04-14 Feet below surface: 11.97
Feet to sea level: Not Reported Note: Not Reported

Level reading date: 1988-03-29 Feet below surface: 12.38
Feet to sea level: Not Reported Note: Not Reported

Level reading date: 1988-03-09 Feet below surface: 7.16
Feet to sea level: Not Reported Note: Not Reported

Level reading date: 1988-02-10 Feet below surface: -2.34
Feet to sea level: Not Reported Note: Not Reported

Level reading date: 1988-02-01 Feet below surface: Not Reported
Feet to sea level: Not Reported
Note: The site was flowing, but the head could not be measured without additional equipment.

Level reading date: 1988-01-12 Feet below surface: -1.74
Feet to sea level: Not Reported Note: Not Reported

Level reading date: 1987-12-15 Feet below surface: -0.29
Feet to sea level: Not Reported Note: Not Reported

Level reading date: 1987-12-02 Feet below surface: 0.60
Feet to sea level: Not Reported Note: Not Reported

Level reading date: 1987-11-19 Feet below surface: 3.69
Feet to sea level: Not Reported Note: Not Reported

Level reading date: 1987-11-03 Feet below surface: 7.28
Feet to sea level: Not Reported Note: Not Reported

Level reading date: 1987-09-22 Feet below surface: 4.04
Feet to sea level: Not Reported Note: Not Reported

Level reading date: 1987-09-14 Feet below surface: 3.26
Feet to sea level: Not Reported Note: Not Reported

Level reading date: 1987-08-26 Feet below surface: 1.43
Feet to sea level: Not Reported Note: Not Reported

Level reading date: 1987-07-22 Feet below surface: -0.64
Feet to sea level: Not Reported Note: Not Reported

Level reading date: 1987-07-06 Feet below surface: -2.37
Feet to sea level: Not Reported Note: Not Reported

Level reading date: 1987-06-30 Feet below surface: -2.29

Docusign Envelope ID: 3773F87A-0B89-4932-BA2C-CA8383B3EEAD

Feet to sea level:	Not Reported	Note:	Not Reported
Level reading date:	1987-06-25	Feet below surface:	-1.93
Feet to sea level:	Not Reported	Note:	Not Reported
Level reading date:	1987-06-15	Feet below surface:	-1.88
Feet to sea level:	Not Reported	Note:	Not Reported
Level reading date:	1987-06-02	Feet below surface:	-1.40
Feet to sea level:	Not Reported	Note:	Not Reported
Level reading date:	1987-05-19	Feet below surface:	-1.70
Feet to sea level:	Not Reported	Note:	Not Reported
Level reading date:	1987-05-12	Feet below surface:	-1.88
Feet to sea level:	Not Reported	Note:	Not Reported
Level reading date:	1987-04-28	Feet below surface:	-1.45
Feet to sea level:	Not Reported	Note:	Not Reported
Level reading date:	1987-04-13	Feet below surface:	-0.69
Feet to sea level:	Not Reported	Note:	Not Reported
Level reading date:	1987-03-31	Feet below surface:	-0.83
Feet to sea level:	Not Reported	Note:	Not Reported
Level reading date:	1987-03-18	Feet below surface:	-1.49
Feet to sea level:	Not Reported	Note:	Not Reported
Level reading date:	1987-03-12	Feet below surface:	-0.41
Feet to sea level:	Not Reported	Note:	Not Reported
Level reading date:	1987-03-04	Feet below surface:	-0.43
Feet to sea level:	Not Reported	Note:	Not Reported
Level reading date:	1987-02-17	Feet below surface:	0.53
Feet to sea level:	Not Reported	Note:	Not Reported
Level reading date:	1987-02-02	Feet below surface:	2.45
Feet to sea level:	Not Reported	Note:	Not Reported
Level reading date:	1987-01-28	Feet below surface:	2.40
Feet to sea level:	Not Reported	Note:	Not Reported
Level reading date:	1987-01-20	Feet below surface:	4.11
Feet to sea level:	Not Reported	Note:	Not Reported
Level reading date:	1987-01-05	Feet below surface:	7.26
Feet to sea level:	Not Reported	Note:	Not Reported
Level reading date:	1986-12-22	Feet below surface:	10.61
Feet to sea level:	Not Reported	Note:	Not Reported
Level reading date:	1986-12-08	Feet below surface:	14.78
Feet to sea level:	Not Reported	Note:	Not Reported
Level reading date:	1986-12-03	Feet below surface:	15.87
Feet to sea level:	Not Reported	Note:	Not Reported
Level reading date:	1986-11-26	Feet below surface:	19.34
Feet to sea level:	Not Reported	Note:	Not Reported

Docusign Envelope ID: 3773F87A-0B89-4932-BA2C-CA8383B3EEAD

Level reading date:	1986-11-11	Feet below surface:	21.65
Feet to sea level:	Not Reported	Note:	Not Reported
Level reading date:	1986-10-27	Feet below surface:	21.71
Feet to sea level:	Not Reported	Note:	Not Reported
Level reading date:	1986-10-14	Feet below surface:	22.44
Feet to sea level:	Not Reported	Note:	Not Reported
Level reading date:	1986-10-06	Feet below surface:	22.72
Feet to sea level:	Not Reported	Note:	Not Reported
Level reading date:	1986-09-29	Feet below surface:	23.59
Feet to sea level:	Not Reported	Note:	Not Reported
Level reading date:	1986-09-22	Feet below surface:	23.99
Feet to sea level:	Not Reported	Note:	Not Reported
Level reading date:	1986-09-14	Feet below surface:	24.19
Feet to sea level:	Not Reported	Note:	Not Reported
Level reading date:	1986-09-10	Feet below surface:	23.96
Feet to sea level:	Not Reported	Note:	Not Reported
Level reading date:	1986-09-08	Feet below surface:	23.82
Feet to sea level:	Not Reported	Note:	Not Reported
Level reading date:	1986-09-02	Feet below surface:	23.60
Feet to sea level:	Not Reported	Note:	Not Reported
Level reading date:	1986-08-28	Feet below surface:	23.40
Feet to sea level:	Not Reported	Note:	Not Reported
Level reading date:	1986-08-18	Feet below surface:	22.97
Feet to sea level:	Not Reported	Note:	Not Reported
Level reading date:	1986-08-11	Feet below surface:	22.72
Feet to sea level:	Not Reported	Note:	Not Reported
Level reading date:	1986-08-04	Feet below surface:	22.13
Feet to sea level:	Not Reported	Note:	Not Reported
Level reading date:	1986-07-31	Feet below surface:	16.63
Feet to sea level:	Not Reported	Note:	Not Reported
Level reading date:	1986-07-28	Feet below surface:	21.29
Feet to sea level:	Not Reported	Note:	Not Reported
Level reading date:	1986-07-21	Feet below surface:	20.66
Feet to sea level:	Not Reported	Note:	Not Reported
Level reading date:	1986-07-14	Feet below surface:	19.64
Feet to sea level:	Not Reported	Note:	Not Reported
Level reading date:	1986-07-07	Feet below surface:	18.63
Feet to sea level:	Not Reported	Note:	Not Reported
Level reading date:	1986-06-30	Feet below surface:	16.76
Feet to sea level:	Not Reported	Note:	Not Reported
Level reading date:	1986-06-23	Feet below surface:	14.76
Feet to sea level:	Not Reported	Note:	Not Reported

Docusign Envelope ID: 3773F87A-0B89-4932-BA2C-CA8383B3EEAD

Level reading date:	1986-06-16	Feet below surface:	11.92
Feet to sea level:	Not Reported	Note:	Not Reported
Level reading date:	1986-06-09	Feet below surface:	8.12
Feet to sea level:	Not Reported	Note:	Not Reported
Level reading date:	1986-06-04	Feet below surface:	7.99
Feet to sea level:	Not Reported	Note:	Not Reported
Level reading date:	1986-05-29	Feet below surface:	7.40
Feet to sea level:	Not Reported	Note:	Not Reported
Level reading date:	1986-05-28	Feet below surface:	7.37
Feet to sea level:	Not Reported	Note:	Not Reported
Level reading date:	1986-05-19	Feet below surface:	7.48
Feet to sea level:	Not Reported	Note:	Not Reported
Level reading date:	1986-05-12	Feet below surface:	8.56
Feet to sea level:	Not Reported	Note:	Not Reported
Level reading date:	1986-05-05	Feet below surface:	10.83
Feet to sea level:	Not Reported	Note:	Not Reported
Level reading date:	1986-04-28	Feet below surface:	13.40
Feet to sea level:	Not Reported	Note:	Not Reported
Level reading date:	1986-04-24	Feet below surface:	14.80
Feet to sea level:	Not Reported	Note:	Not Reported
Level reading date:	1986-04-21	Feet below surface:	15.95
Feet to sea level:	Not Reported	Note:	Not Reported
Level reading date:	1986-04-14	Feet below surface:	16.91
Feet to sea level:	Not Reported	Note:	Not Reported
Level reading date:	1986-04-09	Feet below surface:	16.92
Feet to sea level:	Not Reported	Note:	Not Reported
Level reading date:	1986-03-24	Feet below surface:	19.09
Feet to sea level:	Not Reported	Note:	Not Reported
Level reading date:	1986-03-21	Feet below surface:	17.45
Feet to sea level:	Not Reported	Note:	Not Reported
Level reading date:	1986-02-25	Feet below surface:	8.24
Feet to sea level:	Not Reported	Note:	Not Reported

BN806
East
1/2 - 1 Mile
Lower

FED USGS **USGS40000143680**

Organization ID:	USGS-CA		
Organization Name:	USGS California Water Science Center		
Monitor Location:	004N027W23F004S	Type:	Well
Description:	Not Reported	HUC:	18060013
Drainage Area:	Not Reported	Drainage Area Units:	Not Reported
Contrib Drainage Area:	Not Reported	Contrib Drainage Area Unts:	Not Reported
Aquifer:	California Coastal Basin aquifers		
Formation Type:	Not Reported	Aquifer Type:	Not Reported

Docusign Envelope ID: 3773F87A-0B89-4932-BA2C-CA8383B3EEAD

GEOCHECK® - PHYSICAL SETTING SOURCE MAP FINDINGS

Construction Date:	198601	Well Depth:	802
Well Depth Units:	ft	Well Hole Depth:	802
Well Hole Depth Units:	ft		

Ground water levels,Number of Measurements:	250	Level reading date:	2004-12-14
Feet below surface:	-1.16	Feet to sea level:	Not Reported
Note:	Not Reported		

Level reading date:	2004-11-03	Feet below surface:	-0.93
Feet to sea level:	Not Reported	Note:	Not Reported

Level reading date:	2004-09-13	Feet below surface:	0.0
Feet to sea level:	Not Reported	Note:	Not Reported

Level reading date:	2004-08-12	Feet below surface:	-0.92
Feet to sea level:	Not Reported	Note:	Not Reported

Level reading date:	2004-07-15	Feet below surface:	-0.23
Feet to sea level:	Not Reported	Note:	Not Reported

Level reading date:	2004-06-07	Feet below surface:	-0.46
Feet to sea level:	Not Reported	Note:	Not Reported

Level reading date:	2004-05-18	Feet below surface:	-1.15
Feet to sea level:	Not Reported	Note:	Not Reported

Level reading date:	2002-06-14	Feet below surface:	-2.36
Feet to sea level:	Not Reported	Note:	Not Reported

Level reading date:	2001-09-21	Feet below surface:	-2.4
Feet to sea level:	Not Reported	Note:	Not Reported

Level reading date:	1999-08-15	Feet below surface:	0.00
Feet to sea level:	Not Reported	Note:	Not Reported

Level reading date:	1999-06-24	Feet below surface:	Not Reported
Feet to sea level:	Not Reported		
Note:	The site was flowing, but the head could not be measured without additional equipment.		

Level reading date:	1999-03-31	Feet below surface:	-2.36
Feet to sea level:	Not Reported	Note:	Not Reported

Level reading date:	1999-02-24	Feet below surface:	-2.36
Feet to sea level:	Not Reported	Note:	Not Reported

Level reading date:	1999-01-21	Feet below surface:	-2.36
Feet to sea level:	Not Reported	Note:	Not Reported

Level reading date:	1998-12-17	Feet below surface:	-2.36
Feet to sea level:	Not Reported	Note:	Not Reported

Level reading date:	1998-11-30	Feet below surface:	-2.36
Feet to sea level:	Not Reported	Note:	Not Reported

Level reading date:	1998-10-28	Feet below surface:	-2.36
Feet to sea level:	Not Reported	Note:	Not Reported

Level reading date:	1998-09-15	Feet below surface:	-2.36
Feet to sea level:	Not Reported	Note:	Not Reported

Level reading date:	1998-08-11	Feet below surface:	-2.36

Docusign Envelope ID: 3773F87A-0B89-4932-BA2C-CA8383B3EEAD

Feet to sea level:	Not Reported	Note:	Not Reported
Level reading date:	1998-07-14	Feet below surface:	-2.36
Feet to sea level:	Not Reported	Note:	Not Reported
Level reading date:	1998-06-24	Feet below surface:	Not Reported
Feet to sea level:	Not Reported		
Note:	The site was flowing, but the head could not be measured without additional equipment.		
Level reading date:	1998-06-15	Feet below surface:	-7.36
Feet to sea level:	Not Reported	Note:	Not Reported
Level reading date:	1998-05-21	Feet below surface:	-2.36
Feet to sea level:	Not Reported	Note:	Not Reported
Level reading date:	1998-04-13	Feet below surface:	-2.36
Feet to sea level:	Not Reported	Note:	Not Reported
Level reading date:	1998-03-17	Feet below surface:	-2.36
Feet to sea level:	Not Reported	Note:	Not Reported
Level reading date:	1998-02-18	Feet below surface:	-2.36
Feet to sea level:	Not Reported	Note:	Not Reported
Level reading date:	1998-01-13	Feet below surface:	-2.36
Feet to sea level:	Not Reported	Note:	Not Reported
Level reading date:	1997-12-23	Feet below surface:	-2.36
Feet to sea level:	Not Reported	Note:	Not Reported
Level reading date:	1997-11-17	Feet below surface:	-2.36
Feet to sea level:	Not Reported	Note:	Not Reported
Level reading date:	1997-09-16	Feet below surface:	-2.36
Feet to sea level:	Not Reported	Note:	Not Reported
Level reading date:	1997-08-11	Feet below surface:	-2.36
Feet to sea level:	Not Reported	Note:	Not Reported
Level reading date:	1997-07-11	Feet below surface:	-2.36
Feet to sea level:	Not Reported	Note:	Not Reported
Level reading date:	1997-05-19	Feet below surface:	-2.36
Feet to sea level:	Not Reported	Note:	Not Reported
Level reading date:	1997-04-11	Feet below surface:	-2.36
Feet to sea level:	Not Reported	Note:	Not Reported
Level reading date:	1997-03-12	Feet below surface:	-2.36
Feet to sea level:	Not Reported	Note:	Not Reported
Level reading date:	1997-01-17	Feet below surface:	-2.36
Feet to sea level:	Not Reported	Note:	Not Reported
Level reading date:	1996-12-19	Feet below surface:	-2.36
Feet to sea level:	Not Reported	Note:	Not Reported
Level reading date:	1996-12-18	Feet below surface:	-2.36
Feet to sea level:	Not Reported	Note:	Not Reported
Level reading date:	1996-11-06	Feet below surface:	-2.36
Feet to sea level:	Not Reported	Note:	Not Reported

Docusign Envelope ID: 3773F87A-0B89-4932-BA2C-CA8383B3EEAD

Level reading date:	1996-10-23	Feet below surface:	-2.32
Feet to sea level:	Not Reported	Note:	Not Reported
Level reading date:	1996-10-16	Feet below surface:	-2.36
Feet to sea level:	Not Reported	Note:	Not Reported
Level reading date:	1996-09-11	Feet below surface:	-2.36
Feet to sea level:	Not Reported	Note:	Not Reported
Level reading date:	1996-08-22	Feet below surface:	Not Reported
Feet to sea level:	Not Reported		
Note:	The site was flowing, but the head could not be measured without additional equipment.		
Level reading date:	1996-08-13	Feet below surface:	-2.36
Feet to sea level:	Not Reported	Note:	Not Reported
Level reading date:	1996-07-23	Feet below surface:	-2.07
Feet to sea level:	Not Reported	Note:	Not Reported
Level reading date:	1996-06-27	Feet below surface:	-2.36
Feet to sea level:	Not Reported	Note:	Not Reported
Level reading date:	1996-06-13	Feet below surface:	-2.36
Feet to sea level:	Not Reported	Note:	Not Reported
Level reading date:	1996-05-09	Feet below surface:	-2.36
Feet to sea level:	Not Reported	Note:	Not Reported
Level reading date:	1996-04-11	Feet below surface:	-2.36
Feet to sea level:	Not Reported	Note:	Not Reported
Level reading date:	1996-04-08	Feet below surface:	-2.35
Feet to sea level:	Not Reported	Note:	Not Reported
Level reading date:	1996-03-21	Feet below surface:	-2.36
Feet to sea level:	Not Reported	Note:	Not Reported
Level reading date:	1996-02-14	Feet below surface:	-2.36
Feet to sea level:	Not Reported	Note:	Not Reported
Level reading date:	1996-01-18	Feet below surface:	-2.36
Feet to sea level:	Not Reported	Note:	Not Reported
Level reading date:	1995-12-12	Feet below surface:	-2.35
Feet to sea level:	Not Reported	Note:	Not Reported
Level reading date:	1995-12-11	Feet below surface:	-2.36
Feet to sea level:	Not Reported	Note:	Not Reported
Level reading date:	1995-11-09	Feet below surface:	-2.36
Feet to sea level:	Not Reported	Note:	Not Reported
Level reading date:	1995-10-24	Feet below surface:	-2.36
Feet to sea level:	Not Reported	Note:	Not Reported
Level reading date:	1995-10-13	Feet below surface:	-2.36
Feet to sea level:	Not Reported	Note:	Not Reported
Level reading date:	1995-09-14	Feet below surface:	-2.36
Feet to sea level:	Not Reported	Note:	Not Reported
Level reading date:	1995-08-24	Feet below surface:	-2.36

Docusign Envelope ID: 3773F87A-0B89-4932-BA2C-CA8383B3EEAD

Feet to sea level:	Not Reported	Note:	Not Reported
Level reading date:	1995-08-09	Feet below surface:	-2.36
Feet to sea level:	Not Reported	Note:	Not Reported
Level reading date:	1995-07-12	Feet below surface:	-2.36
Feet to sea level:	Not Reported	Note:	Not Reported
Level reading date:	1995-06-22	Feet below surface:	-2.36
Feet to sea level:	Not Reported	Note:	Not Reported
Level reading date:	1995-06-12	Feet below surface:	-2.36
Feet to sea level:	Not Reported	Note:	Not Reported
Level reading date:	1995-05-10	Feet below surface:	-2.36
Feet to sea level:	Not Reported	Note:	Not Reported
Level reading date:	1995-04-27	Feet below surface:	-2.36
Feet to sea level:	Not Reported	Note:	Not Reported
Level reading date:	1995-04-12	Feet below surface:	-2.36
Feet to sea level:	Not Reported	Note:	Not Reported
Level reading date:	1995-03-15	Feet below surface:	-2.36
Feet to sea level:	Not Reported	Note:	Not Reported
Level reading date:	1995-03-01	Feet below surface:	-2.36
Feet to sea level:	Not Reported	Note:	Not Reported
Level reading date:	1995-02-09	Feet below surface:	-2.36
Feet to sea level:	Not Reported	Note:	Not Reported
Level reading date:	1994-12-13	Feet below surface:	-2.15
Feet to sea level:	Not Reported	Note:	Not Reported
Level reading date:	1994-12-12	Feet below surface:	-1.88
Feet to sea level:	Not Reported	Note:	Not Reported
Level reading date:	1994-11-11	Feet below surface:	-2.10
Feet to sea level:	Not Reported	Note:	Not Reported
Level reading date:	1994-10-13	Feet below surface:	-1.66
Feet to sea level:	Not Reported	Note:	Not Reported
Level reading date:	1994-09-13	Feet below surface:	-0.97
Feet to sea level:	Not Reported	Note:	Not Reported
Level reading date:	1994-08-17	Feet below surface:	-1.26
Feet to sea level:	Not Reported	Note:	Not Reported
Level reading date:	1994-08-11	Feet below surface:	-6.43
Feet to sea level:	Not Reported	Note:	Not Reported
Level reading date:	1994-07-12	Feet below surface:	-0.88
Feet to sea level:	Not Reported	Note:	Not Reported
Level reading date:	1994-06-15	Feet below surface:	-1.50
Feet to sea level:	Not Reported	Note:	Not Reported
Level reading date:	1994-06-14	Feet below surface:	-0.49
Feet to sea level:	Not Reported	Note:	Not Reported

Docusign Envelope ID: 3773F87A-0B89-4932-BA2C-CA8383B3EEAD

Level reading date:	1994-05-11	Feet below surface:	-0.63
Feet to sea level:	Not Reported	Note:	Not Reported
Level reading date:	1994-04-13	Feet below surface:	-1.65
Feet to sea level:	Not Reported	Note:	Not Reported
Level reading date:	1994-04-06	Feet below surface:	-0.73
Feet to sea level:	Not Reported	Note:	Not Reported
Level reading date:	1994-03-11	Feet below surface:	-0.74
Feet to sea level:	Not Reported	Note:	Not Reported
Level reading date:	1994-02-15	Feet below surface:	-0.10
Feet to sea level:	Not Reported	Note:	Not Reported
Level reading date:	1994-01-27	Feet below surface:	-0.53
Feet to sea level:	Not Reported	Note:	Not Reported
Level reading date:	1994-01-12	Feet below surface:	-1.32
Feet to sea level:	Not Reported	Note:	Not Reported
Level reading date:	1993-12-15	Feet below surface:	0.03
Feet to sea level:	Not Reported	Note:	Not Reported
Level reading date:	1993-12-14	Feet below surface:	-0.16
Feet to sea level:	Not Reported	Note:	Not Reported
Level reading date:	1993-11-12	Feet below surface:	0.23
Feet to sea level:	Not Reported	Note:	Not Reported
Level reading date:	1993-10-12	Feet below surface:	1.11
Feet to sea level:	Not Reported	Note:	Not Reported
Level reading date:	1993-09-10	Feet below surface:	3.54
Feet to sea level:	Not Reported	Note:	Not Reported
Level reading date:	1993-08-17	Feet below surface:	3.57
Feet to sea level:	Not Reported	Note:	Not Reported
Level reading date:	1993-08-12	Feet below surface:	3.41
Feet to sea level:	Not Reported	Note:	Not Reported
Level reading date:	1993-07-13	Feet below surface:	2.32
Feet to sea level:	Not Reported	Note:	Not Reported
Level reading date:	1993-06-10	Feet below surface:	2.62
Feet to sea level:	Not Reported	Note:	Not Reported
Level reading date:	1993-05-10	Feet below surface:	0.72
Feet to sea level:	Not Reported	Note:	Not Reported
Level reading date:	1993-04-29	Feet below surface:	1.06
Feet to sea level:	Not Reported		
Note:	A nearby site that taps the same aquifer had been flowing recently.		
Level reading date:	1993-04-14	Feet below surface:	1.11
Feet to sea level:	Not Reported		
Note:	A nearby site that taps the same aquifer was flowing.		
Level reading date:	1993-03-11	Feet below surface:	1.17
Feet to sea level:	Not Reported		
Note:	A nearby site that taps the same aquifer was flowing.		

Docusign Envelope ID: 3773F87A-0B89-4932-BA2C-CA8383B3EEAD

Level reading date:	1993-02-26	Feet below surface:	1.45
Feet to sea level:	Not Reported		
Note:	A nearby site that taps the same aquifer had been flowing recently.		
Level reading date:	1993-02-11	Feet below surface:	2.47
Feet to sea level:	Not Reported		
Note:	A nearby site that taps the same aquifer was flowing.		
Level reading date:	1993-01-13	Feet below surface:	1.63
Feet to sea level:	Not Reported		
Note:	A nearby site that taps the same aquifer was flowing.		
Level reading date:	1992-12-10	Feet below surface:	1.42
Feet to sea level:	Not Reported	Note:	Not Reported
Level reading date:	1992-12-09	Feet below surface:	1.46
Feet to sea level:	Not Reported		
Note:	A nearby site that taps the same aquifer was flowing.		
Level reading date:	1992-11-11	Feet below surface:	2.13
Feet to sea level:	Not Reported		
Note:	A nearby site that taps the same aquifer was flowing.		
Level reading date:	1992-10-29	Feet below surface:	2.35
Feet to sea level:	Not Reported	Note:	Not Reported
Level reading date:	1992-10-12	Feet below surface:	2.62
Feet to sea level:	Not Reported		
Note:	A nearby site that taps the same aquifer was flowing.		
Level reading date:	1992-09-10	Feet below surface:	2.73
Feet to sea level:	Not Reported		
Note:	A nearby site that taps the same aquifer was flowing.		
Level reading date:	1992-08-19	Feet below surface:	3.58
Feet to sea level:	Not Reported	Note:	Not Reported
Level reading date:	1992-08-11	Feet below surface:	5.70
Feet to sea level:	Not Reported		
Note:	A nearby site that taps the same aquifer was flowing.		
Level reading date:	1992-07-14	Feet below surface:	3.82
Feet to sea level:	Not Reported		
Note:	A nearby site that taps the same aquifer was flowing.		
Level reading date:	1992-06-12	Feet below surface:	5.31
Feet to sea level:	Not Reported		
Note:	A nearby site that taps the same aquifer was flowing.		
Level reading date:	1992-06-02	Feet below surface:	4.36
Feet to sea level:	Not Reported	Note:	Not Reported
Level reading date:	1992-05-13	Feet below surface:	4.27
Feet to sea level:	Not Reported		
Note:	A nearby site that taps the same aquifer was flowing.		
Level reading date:	1992-04-16	Feet below surface:	4.65
Feet to sea level:	Not Reported		
Note:	A nearby site that taps the same aquifer was flowing.		
Level reading date:	1992-04-01	Feet below surface:	4.41
Feet to sea level:	Not Reported	Note:	Not Reported

Docusign Envelope ID: 3773F87A-0B89-4932-BA2C-CA8383B3EEAD

Level reading date:	1992-03-12	Feet below surface:	5.14
Feet to sea level:	Not Reported		
Note:	A nearby site that taps the same aquifer was flowing.		
Level reading date:	1992-02-19	Feet below surface:	4.87
Feet to sea level:	Not Reported		
Note:	A nearby site that taps the same aquifer was flowing.		
Level reading date:	1992-02-04	Feet below surface:	5.00
Feet to sea level:	Not Reported		
Note:	A nearby site that taps the same aquifer was flowing.		
Level reading date:	1992-01-13	Feet below surface:	5.73
Feet to sea level:	Not Reported		
Note:	A nearby site that taps the same aquifer was flowing.		
Level reading date:	1991-12-17	Feet below surface:	6.75
Feet to sea level:	Not Reported		
Note:	A nearby site that taps the same aquifer was flowing.		
Level reading date:	1991-12-12	Feet below surface:	7.33
Feet to sea level:	Not Reported	Note:	Not Reported
Level reading date:	1991-11-12	Feet below surface:	6.59
Feet to sea level:	Not Reported		
Note:	A nearby site that taps the same aquifer was flowing.		
Level reading date:	1991-10-17	Feet below surface:	7.29
Feet to sea level:	Not Reported		
Note:	A nearby site that taps the same aquifer was flowing.		
Level reading date:	1991-10-10	Feet below surface:	7.14
Feet to sea level:	Not Reported		
Note:	A nearby site that taps the same aquifer was flowing.		
Level reading date:	1991-09-17	Feet below surface:	7.54
Feet to sea level:	Not Reported	Note:	Not Reported
Level reading date:	1991-08-06	Feet below surface:	8.60
Feet to sea level:	Not Reported	Note:	Not Reported
Level reading date:	1991-08-05	Feet below surface:	8.55
Feet to sea level:	Not Reported		
Note:	A nearby site that taps the same aquifer was flowing.		
Level reading date:	1991-07-11	Feet below surface:	10.31
Feet to sea level:	Not Reported		
Note:	A nearby site that taps the same aquifer was flowing.		
Level reading date:	1991-06-13	Feet below surface:	10.31
Feet to sea level:	Not Reported	Note:	Not Reported
Level reading date:	1991-06-11	Feet below surface:	8.84
Feet to sea level:	Not Reported	Note:	Not Reported
Level reading date:	1991-05-08	Feet below surface:	11.43
Feet to sea level:	Not Reported		
Note:	A nearby site that taps the same aquifer was being pumped.		
Level reading date:	1991-04-10	Feet below surface:	12.31
Feet to sea level:	Not Reported	Note:	Not Reported

Docusign Envelope ID: 3773F87A-0B89-4932-BA2C-CA8383B3EEAD

Level reading date:	1991-03-11	Feet below surface:	14.36
Feet to sea level:	Not Reported	Note:	Not Reported
Level reading date:	1991-02-12	Feet below surface:	17.30
Feet to sea level:	Not Reported		
Note:	A nearby site that taps the same aquifer was being pumped.		
Level reading date:	1991-01-31	Feet below surface:	18.55
Feet to sea level:	Not Reported	Note:	Not Reported
Level reading date:	1991-01-10	Feet below surface:	21.03
Feet to sea level:	Not Reported		
Note:	A nearby site that taps the same aquifer was being pumped.		
Level reading date:	1990-12-14	Feet below surface:	27.13
Feet to sea level:	Not Reported	Note:	Not Reported
Level reading date:	1990-12-04	Feet below surface:	30.24
Feet to sea level:	Not Reported	Note:	Not Reported
Level reading date:	1990-11-12	Feet below surface:	37.54
Feet to sea level:	Not Reported		
Note:	A nearby site that taps the same aquifer was being pumped.		
Level reading date:	1990-10-17	Feet below surface:	36.63
Feet to sea level:	Not Reported	Note:	Not Reported
Level reading date:	1990-10-11	Feet below surface:	36.69
Feet to sea level:	Not Reported		
Note:	A nearby site that taps the same aquifer was being pumped.		
Level reading date:	1990-09-12	Feet below surface:	36.76
Feet to sea level:	Not Reported	Note:	Not Reported
Level reading date:	1990-08-08	Feet below surface:	35.70
Feet to sea level:	Not Reported		
Note:	A nearby site that taps the same aquifer was being pumped.		
Level reading date:	1990-08-07	Feet below surface:	34.08
Feet to sea level:	Not Reported	Note:	Not Reported
Level reading date:	1990-07-10	Feet below surface:	36.27
Feet to sea level:	Not Reported		
Note:	A nearby site that taps the same aquifer was being pumped.		
Level reading date:	1990-06-07	Feet below surface:	35.22
Feet to sea level:	Not Reported		
Note:	A nearby site that taps the same aquifer was being pumped.		
Level reading date:	1990-06-05	Feet below surface:	34.78
Feet to sea level:	Not Reported	Note:	Not Reported
Level reading date:	1990-05-09	Feet below surface:	34.39
Feet to sea level:	Not Reported		
Note:	A nearby site that taps the same aquifer was being pumped.		
Level reading date:	1990-04-10	Feet below surface:	31.48
Feet to sea level:	Not Reported		
Note:	A nearby site that taps the same aquifer was being pumped.		
Level reading date:	1990-04-03	Feet below surface:	31.67
Feet to sea level:	Not Reported	Note:	Not Reported

Docusign Envelope ID: 3773F87A-0B89-4932-BA2C-CA8383B3EEAD

Level reading date:	1990-03-09	Feet below surface:	30.74
Feet to sea level:	Not Reported		
Note:	A nearby site that taps the same aquifer was being pumped.		
Level reading date:	1990-02-09	Feet below surface:	28.10
Feet to sea level:	Not Reported		
Note:	A nearby site that taps the same aquifer was being pumped.		
Level reading date:	1990-02-06	Feet below surface:	27.55
Feet to sea level:	Not Reported	Note:	Not Reported
Level reading date:	1990-01-09	Feet below surface:	31.28
Feet to sea level:	Not Reported		
Note:	A nearby site that taps the same aquifer was being pumped.		
Level reading date:	1989-12-07	Feet below surface:	30.33
Feet to sea level:	Not Reported		
Note:	A nearby site that taps the same aquifer was being pumped.		
Level reading date:	1989-12-05	Feet below surface:	29.43
Feet to sea level:	Not Reported	Note:	Not Reported
Level reading date:	1989-11-07	Feet below surface:	27.61
Feet to sea level:	Not Reported	Note:	Not Reported
Level reading date:	1989-08-22	Feet below surface:	25.26
Feet to sea level:	Not Reported	Note:	Not Reported
Level reading date:	1989-06-06	Feet below surface:	6.91
Feet to sea level:	Not Reported	Note:	Not Reported
Level reading date:	1989-03-29	Feet below surface:	2.56
Feet to sea level:	Not Reported		
Note:	A nearby site that taps the same aquifer was flowing.		
Level reading date:	1989-02-16	Feet below surface:	1.77
Feet to sea level:	Not Reported	Note:	Not Reported
Level reading date:	1989-02-07	Feet below surface:	1.42
Feet to sea level:	Not Reported		
Note:	A nearby site that taps the same aquifer was flowing.		
Level reading date:	1989-01-15	Feet below surface:	1.87
Feet to sea level:	Not Reported		
Note:	A nearby site that taps the same aquifer was flowing.		
Level reading date:	1988-12-15	Feet below surface:	2.62
Feet to sea level:	Not Reported		
Note:	A nearby site that taps the same aquifer was flowing.		
Level reading date:	1988-10-25	Feet below surface:	2.32
Feet to sea level:	Not Reported		
Note:	A nearby site that taps the same aquifer was flowing.		
Level reading date:	1988-09-20	Feet below surface:	3.11
Feet to sea level:	Not Reported	Note:	Not Reported
Level reading date:	1988-09-01	Feet below surface:	3.49
Feet to sea level:	Not Reported	Note:	Not Reported
Level reading date:	1988-08-17	Feet below surface:	3.61
Feet to sea level:	Not Reported	Note:	Not Reported

Docusign Envelope ID: 3773F87A-0B89-4932-BA2C-CA8383B3EEAD

GEOCHECK® - PHYSICAL SETTING SOURCE MAP FINDINGS

Level reading date:	1988-08-02	Feet below surface:	4.50
Feet to sea level:	Not Reported	Note:	Not Reported
Level reading date:	1988-07-19	Feet below surface:	4.75
Feet to sea level:	Not Reported	Note:	Not Reported
Level reading date:	1988-07-05	Feet below surface:	5.07
Feet to sea level:	Not Reported	Note:	Not Reported
Level reading date:	1988-06-09	Feet below surface:	6.07
Feet to sea level:	Not Reported	Note:	Not Reported
Level reading date:	1988-05-16	Feet below surface:	9.07
Feet to sea level:	Not Reported	Note:	Not Reported
Level reading date:	1988-04-29	Feet below surface:	12.35
Feet to sea level:	Not Reported	Note:	Not Reported
Level reading date:	1988-04-14	Feet below surface:	16.94
Feet to sea level:	Not Reported	Note:	Not Reported
Level reading date:	1988-03-29	Feet below surface:	18.70
Feet to sea level:	Not Reported	Note:	Not Reported
Level reading date:	1988-03-09	Feet below surface:	14.77
Feet to sea level:	Not Reported	Note:	Not Reported
Level reading date:	1988-02-10	Feet below surface:	5.13
Feet to sea level:	Not Reported	Note:	Not Reported
Level reading date:	1988-02-01	Feet below surface:	4.19
Feet to sea level:	Not Reported	Note:	Not Reported
Level reading date:	1988-01-12	Feet below surface:	5.65
Feet to sea level:	Not Reported	Note:	Not Reported
Level reading date:	1987-12-15	Feet below surface:	7.30
Feet to sea level:	Not Reported	Note:	Not Reported
Level reading date:	1987-12-09	Feet below surface:	8.35
Feet to sea level:	Not Reported	Note:	Not Reported
Level reading date:	1987-11-19	Feet below surface:	10.65
Feet to sea level:	Not Reported	Note:	Not Reported
Level reading date:	1987-11-03	Feet below surface:	14.55
Feet to sea level:	Not Reported	Note:	Not Reported
Level reading date:	1987-09-22	Feet below surface:	19.12
Feet to sea level:	Not Reported	Note:	Not Reported
Level reading date:	1987-09-14	Feet below surface:	16.51
Feet to sea level:	Not Reported	Note:	Not Reported
Level reading date:	1987-09-01	Feet below surface:	13.6
Feet to sea level:	Not Reported	Note:	Not Reported
Level reading date:	1987-08-26	Feet below surface:	11.67
Feet to sea level:	Not Reported	Note:	Not Reported
Level reading date:	1987-07-28	Feet below surface:	7.09
Feet to sea level:	Not Reported	Note:	Not Reported

Docusign Envelope ID: 3773F87A-0B89-4932-BA2C-CA8383B3EEAD

Level reading date:	1987-07-22	Feet below surface:	7.09
Feet to sea level:	Not Reported	Note:	Not Reported
Level reading date:	1987-07-06	Feet below surface:	4.95
Feet to sea level:	Not Reported	Note:	Not Reported
Level reading date:	1987-06-30	Feet below surface:	5.35
Feet to sea level:	Not Reported	Note:	Not Reported
Level reading date:	1987-06-15	Feet below surface:	5.60
Feet to sea level:	Not Reported	Note:	Not Reported
Level reading date:	1987-06-02	Feet below surface:	6.03
Feet to sea level:	Not Reported	Note:	Not Reported
Level reading date:	1987-05-19	Feet below surface:	6.34
Feet to sea level:	Not Reported	Note:	Not Reported
Level reading date:	1987-05-12	Feet below surface:	6.22
Feet to sea level:	Not Reported	Note:	Not Reported
Level reading date:	1987-04-28	Feet below surface:	5.97
Feet to sea level:	Not Reported	Note:	Not Reported
Level reading date:	1987-04-13	Feet below surface:	6.98
Feet to sea level:	Not Reported	Note:	Not Reported
Level reading date:	1987-03-31	Feet below surface:	7.70
Feet to sea level:	Not Reported	Note:	Not Reported
Level reading date:	1987-03-18	Feet below surface:	8.43
Feet to sea level:	Not Reported	Note:	Not Reported
Level reading date:	1987-03-12	Feet below surface:	8.61
Feet to sea level:	Not Reported	Note:	Not Reported
Level reading date:	1987-03-04	Feet below surface:	9.18
Feet to sea level:	Not Reported	Note:	Not Reported
Level reading date:	1987-02-17	Feet below surface:	10.15
Feet to sea level:	Not Reported	Note:	Not Reported
Level reading date:	1987-02-02	Feet below surface:	11.46
Feet to sea level:	Not Reported	Note:	Not Reported
Level reading date:	1987-01-28	Feet below surface:	11.73
Feet to sea level:	Not Reported	Note:	Not Reported
Level reading date:	1987-01-20	Feet below surface:	12.93
Feet to sea level:	Not Reported	Note:	Not Reported
Level reading date:	1987-01-05	Feet below surface:	15.35
Feet to sea level:	Not Reported	Note:	Not Reported
Level reading date:	1986-12-22	Feet below surface:	18.43
Feet to sea level:	Not Reported	Note:	Not Reported
Level reading date:	1986-12-08	Feet below surface:	21.04
Feet to sea level:	Not Reported	Note:	Not Reported
Level reading date:	1986-11-26	Feet below surface:	25.27
Feet to sea level:	Not Reported	Note:	Not Reported

Docusign Envelope ID: 3773F87A-0B89-4932-BA2C-CA8383B3EEAD

Level reading date:	1986-11-11	Feet below surface:	28.46
Feet to sea level:	Not Reported	Note:	Not Reported
Level reading date:	1986-10-27	Feet below surface:	28.79
Feet to sea level:	Not Reported	Note:	Not Reported
Level reading date:	1986-10-16	Feet below surface:	29.36
Feet to sea level:	Not Reported	Note:	Not Reported
Level reading date:	1986-10-14	Feet below surface:	29.55
Feet to sea level:	Not Reported	Note:	Not Reported
Level reading date:	1986-10-06	Feet below surface:	30.14
Feet to sea level:	Not Reported	Note:	Not Reported
Level reading date:	1986-09-29	Feet below surface:	31.11
Feet to sea level:	Not Reported	Note:	Not Reported
Level reading date:	1986-09-22	Feet below surface:	33.17
Feet to sea level:	Not Reported	Note:	Not Reported
Level reading date:	1986-09-14	Feet below surface:	33.33
Feet to sea level:	Not Reported	Note:	Not Reported
Level reading date:	1986-09-10	Feet below surface:	33.16
Feet to sea level:	Not Reported	Note:	Not Reported
Level reading date:	1986-09-08	Feet below surface:	32.99
Feet to sea level:	Not Reported	Note:	Not Reported
Level reading date:	1986-09-02	Feet below surface:	32.77
Feet to sea level:	Not Reported	Note:	Not Reported
Level reading date:	1986-08-28	Feet below surface:	32.58
Feet to sea level:	Not Reported	Note:	Not Reported
Level reading date:	1986-08-18	Feet below surface:	32.21
Feet to sea level:	Not Reported	Note:	Not Reported
Level reading date:	1986-08-11	Feet below surface:	32.26
Feet to sea level:	Not Reported	Note:	Not Reported
Level reading date:	1986-08-04	Feet below surface:	31.76
Feet to sea level:	Not Reported	Note:	Not Reported
Level reading date:	1986-07-31	Feet below surface:	31.56
Feet to sea level:	Not Reported	Note:	Not Reported
Level reading date:	1986-07-28	Feet below surface:	31.11
Feet to sea level:	Not Reported	Note:	Not Reported
Level reading date:	1986-07-21	Feet below surface:	30.47
Feet to sea level:	Not Reported	Note:	Not Reported
Level reading date:	1986-07-14	Feet below surface:	29.49
Feet to sea level:	Not Reported	Note:	Not Reported
Level reading date:	1986-07-07	Feet below surface:	28.84
Feet to sea level:	Not Reported	Note:	Not Reported
Level reading date:	1986-06-30	Feet below surface:	27.30
Feet to sea level:	Not Reported	Note:	Not Reported

GEOCHECK® - PHYSICAL SETTING SOURCE MAP FINDINGS

Level reading date:	1986-06-23	Feet below surface:	25.58
Feet to sea level:	Not Reported	Note:	Not Reported
Level reading date:	1986-06-16	Feet below surface:	22.80
Feet to sea level:	Not Reported	Note:	Not Reported
Level reading date:	1986-06-09	Feet below surface:	19.45
Feet to sea level:	Not Reported	Note:	Not Reported
Level reading date:	1986-06-04	Feet below surface:	16.76
Feet to sea level:	Not Reported	Note:	Not Reported
Level reading date:	1986-05-30	Feet below surface:	16.43
Feet to sea level:	Not Reported	Note:	Not Reported
Level reading date:	1986-05-28	Feet below surface:	16.38
Feet to sea level:	Not Reported	Note:	Not Reported
Level reading date:	1986-05-19	Feet below surface:	15.69
Feet to sea level:	Not Reported	Note:	Not Reported
Level reading date:	1986-05-12	Feet below surface:	16.17
Feet to sea level:	Not Reported	Note:	Not Reported
Level reading date:	1986-05-05	Feet below surface:	6.49
Feet to sea level:	Not Reported	Note:	Not Reported
Level reading date:	1986-04-28	Feet below surface:	20.17
Feet to sea level:	Not Reported	Note:	Not Reported
Level reading date:	1986-04-24	Feet below surface:	21.77
Feet to sea level:	Not Reported	Note:	Not Reported
Level reading date:	1986-04-21	Feet below surface:	22.50
Feet to sea level:	Not Reported	Note:	Not Reported
Level reading date:	1986-04-14	Feet below surface:	25.19
Feet to sea level:	Not Reported	Note:	Not Reported
Level reading date:	1986-04-09	Feet below surface:	25.80
Feet to sea level:	Not Reported	Note:	Not Reported
Level reading date:	1986-03-24	Feet below surface:	24.41
Feet to sea level:	Not Reported	Note:	Not Reported
Level reading date:	1986-03-21	Feet below surface:	25.79
Feet to sea level:	Not Reported	Note:	Not Reported
Level reading date:	1986-02-25	Feet below surface:	16.67
Feet to sea level:	Not Reported	Note:	Not Reported

BR807
NE
1/2 - 1 Mile
Lower

CA WELLS **CAEDF0000074889**

Well ID:	SLT3S0391292-MW-320J	Well Type:	MONITORING
Source:	EDF	Other Name:	MW-320J
GAMA PFAS Testing:	Not Reported		
Groundwater Quality Data:	https://gamagroundwater.waterboards.ca.gov/gama/gamamap/public/GamaDataDisplay.asp?dataset=EDF&samp_date=&global_id=SLT3S0391292&assigned_name=MW-320J&store_num=		

Docusign Envelope ID: 3773F87A-0B89-4932-BA2C-CA8383B3EEAD

GeoTracker Data: https://geotracker.waterboards.ca.gov/profile_report.asp?cmd=MWEDFResults&global_id=SLT3S0391292&assigned_name=MW-320J

BS808
NNW **CA WELLS** **CAEDF0000127103**
1/2 - 1 Mile
Higher

Well ID: T0608344098-MW-6 Well Type: MONITORING
Source: EDF Other Name: MW-6
GAMA PFAS Testing: Not Reported
Groundwater Quality Data: https://gamagroundwater.waterboards.ca.gov/gama/gamamap/public/GamaDataDisplay.asp?dataset=EDF&samp_date=&global_id=T0608344098&assigned_name=MW-6&store_num=
GeoTracker Data: https://geotracker.waterboards.ca.gov/profile_report.asp?cmd=MWEDFResults&global_id=T0608344098&assigned_name=MW-6

BP809
NE **CA WELLS** **CAEDF0000128405**
1/2 - 1 Mile
Higher

Well ID: T0608305658-C-3 Well Type: MONITORING
Source: EDF Other Name: C-3
GAMA PFAS Testing: Not Reported
Groundwater Quality Data: https://gamagroundwater.waterboards.ca.gov/gama/gamamap/public/GamaDataDisplay.asp?dataset=EDF&samp_date=&global_id=T0608305658&assigned_name=C-3&store_num=
GeoTracker Data: https://geotracker.waterboards.ca.gov/profile_report.asp?cmd=MWEDFResults&global_id=T0608305658&assigned_name=C-3

BQ810
NNE **CA WELLS** **CAEDF0000130008**
1/2 - 1 Mile
Higher

Well ID: T0608300712-MW5 Well Type: MONITORING
Source: EDF Other Name: MW5
GAMA PFAS Testing: Not Reported
Groundwater Quality Data: https://gamagroundwater.waterboards.ca.gov/gama/gamamap/public/GamaDataDisplay.asp?dataset=EDF&samp_date=&global_id=T0608300712&assigned_name=MW5&store_num=
GeoTracker Data: https://geotracker.waterboards.ca.gov/profile_report.asp?cmd=MWEDFResults&global_id=T0608300712&assigned_name=MW5

BQ811
NNE **CA WELLS** **CAEDF0000053217**
1/2 - 1 Mile
Higher

Well ID: T0608300712-MW12 Well Type: MONITORING
Source: EDF Other Name: MW12
GAMA PFAS Testing: Not Reported
Groundwater Quality Data: https://gamagroundwater.waterboards.ca.gov/gama/gamamap/public/GamaDataDisplay.asp?dataset=EDF&samp_date=&global_id=T0608300712&assigned_name=MW12&store_num=
GeoTracker Data: https://geotracker.waterboards.ca.gov/profile_report.asp?cmd=MWEDFResults&global_id=T0608300712&assigned_name=MW12

GEOCHECK® - PHYSICAL SETTING SOURCE MAP FINDINGS

Map ID
Direction
Distance
Elevation | Database | EDR ID Number

BP812
NE
1/2 - 1 Mile
Higher

CA WELLS **CAEDF0000057243**

Well ID:	T0608305658-C-2	Well Type:	MONITORING
Source:	EDF	Other Name:	C-2
GAMA PFAS Testing:	Not Reported		
Groundwater Quality Data:	https://gamagroundwater.waterboards.ca.gov/gama/gamamap/public/GamaDataDisplay.asp?dataset=EDF&samp_date=&global_id=T0608305658&assigned_name=C-2&store_num=		
GeoTracker Data:	https://geotracker.waterboards.ca.gov/profile_report.asp?cmd=MWEDFResults&global_id=T0608305658&assigned_name=C-2		

BS813
NNW
1/2 - 1 Mile
Higher

CA WELLS **CAEDF0000003965**

Well ID:	T0608344098-MW-5	Well Type:	MONITORING
Source:	EDF	Other Name:	MW-5
GAMA PFAS Testing:	Not Reported		
Groundwater Quality Data:	https://gamagroundwater.waterboards.ca.gov/gama/gamamap/public/GamaDataDisplay.asp?dataset=EDF&samp_date=&global_id=T0608344098&assigned_name=MW-5&store_num=		
GeoTracker Data:	https://geotracker.waterboards.ca.gov/profile_report.asp?cmd=MWEDFResults&global_id=T0608344098&assigned_name=MW-5		

BR814
NE
1/2 - 1 Mile
Lower

CA WELLS **CAEDF0000118807**

Well ID:	SL0608336671-MW-1B	Well Type:	MONITORING
Source:	EDF	Other Name:	MW-1B
GAMA PFAS Testing:	Not Reported		
Groundwater Quality Data:	https://gamagroundwater.waterboards.ca.gov/gama/gamamap/public/GamaDataDisplay.asp?dataset=EDF&samp_date=&global_id=SL0608336671&assigned_name=MW-1B&store_num=		
GeoTracker Data:	https://geotracker.waterboards.ca.gov/profile_report.asp?cmd=MWEDFResults&global_id=SL0608336671&assigned_name=MW-1B		

BS815
NNW
1/2 - 1 Mile
Higher

CA WELLS **CAEDF0000002646**

Well ID:	T0608344098-MW-1	Well Type:	MONITORING
Source:	EDF	Other Name:	MW-1
GAMA PFAS Testing:	Not Reported		
Groundwater Quality Data:	https://gamagroundwater.waterboards.ca.gov/gama/gamamap/public/GamaDataDisplay.asp?dataset=EDF&samp_date=&global_id=T0608344098&assigned_name=MW-1&store_num=		
GeoTracker Data:	https://geotracker.waterboards.ca.gov/profile_report.asp?cmd=MWEDFResults&global_id=T0608344098&assigned_name=MW-1		

Docusign Envelope ID: 3773F87A-0B89-4932-BA2C-CA8383B3EEAD

GEOCHECK® - PHYSICAL SETTING SOURCE MAP FINDINGS

Map ID
Direction
Distance
Elevation | Database | EDR ID Number

BN816
East
1/2 - 1 Mile
Lower | **FED USGS** | **USGS40000143637**

Organization ID:	USGS-CA		
Organization Name:	USGS California Water Science Center		
Monitor Location:	004N027W23F006S	Type:	Well
Description:	Not Reported	HUC:	18060013
Drainage Area:	Not Reported	Drainage Area Units:	Not Reported
Contrib Drainage Area:	Not Reported	Contrib Drainage Area Unts:	Not Reported
Aquifer:	California Coastal Basin aquifers		
Formation Type:	Not Reported	Aquifer Type:	Not Reported
Construction Date:	198601	Well Depth:	560
Well Depth Units:	ft	Well Hole Depth:	820
Well Hole Depth Units:	ft		

Ground water levels,Number of Measurements:	109	Level reading date:	1991-09-17
Feet below surface:	6.78	Feet to sea level:	Not Reported
Note:	Not Reported		

Level reading date:	1991-08-05	Feet below surface:	27.00
Feet to sea level:	Not Reported	Note:	Not Reported

Level reading date:	1991-07-26	Feet below surface:	45.08
Feet to sea level:	Not Reported	Note:	Not Reported

Level reading date:	1991-07-11	Feet below surface:	93.61
Feet to sea level:	Not Reported		
Note:	A nearby site that taps the same aquifer was flowing.		

Level reading date:	1991-07-08	Feet below surface:	8.54
Feet to sea level:	Not Reported	Note:	Not Reported

Level reading date:	1991-06-13	Feet below surface:	9.52
Feet to sea level:	Not Reported	Note:	Not Reported

Level reading date:	1991-06-11	Feet below surface:	10.78
Feet to sea level:	Not Reported	Note:	Not Reported

Level reading date:	1991-05-08	Feet below surface:	11.45
Feet to sea level:	Not Reported		
Note:	A nearby site that taps the same aquifer was being pumped.		

Level reading date:	1991-04-10	Feet below surface:	13.66
Feet to sea level:	Not Reported		
Note:	A nearby site that taps the same aquifer was being pumped.		

Level reading date:	1991-04-09	Feet below surface:	13.62
Feet to sea level:	Not Reported	Note:	Not Reported

Level reading date:	1991-03-11	Feet below surface:	16.70
Feet to sea level:	Not Reported	Note:	Not Reported

Level reading date:	1991-02-12	Feet below surface:	22.43
Feet to sea level:	Not Reported		
Note:	A nearby site that taps the same aquifer was being pumped.		

Level reading date:	1991-01-31	Feet below surface:	27.11

Docusign Envelope ID: 3773F87A-0B89-4932-BA2C-CA8383B3EEAD

Feet to sea level:	Not Reported	Note:	Not Reported
Level reading date:	1991-01-10	Feet below surface:	31.35
Feet to sea level:	Not Reported		
Note:	A nearby site that taps the same aquifer was being pumped.		
Level reading date:	1990-12-14	Feet below surface:	26.49
Feet to sea level:	Not Reported		
Note:	A nearby site that taps the same aquifer was being pumped.		
Level reading date:	1990-12-04	Feet below surface:	36.81
Feet to sea level:	Not Reported	Note:	Not Reported
Level reading date:	1990-11-12	Feet below surface:	39.44
Feet to sea level:	Not Reported		
Note:	A nearby site that taps the same aquifer was being pumped.		
Level reading date:	1990-10-17	Feet below surface:	43.40
Feet to sea level:	Not Reported	Note:	Not Reported
Level reading date:	1990-10-11	Feet below surface:	35.13
Feet to sea level:	Not Reported		
Note:	A nearby site that taps the same aquifer was being pumped.		
Level reading date:	1990-09-12	Feet below surface:	55.67
Feet to sea level:	Not Reported	Note:	Not Reported
Level reading date:	1990-08-08	Feet below surface:	99.83
Feet to sea level:	Not Reported		
Note:	A nearby site that taps the same aquifer was being pumped.		
Level reading date:	1990-08-07	Feet below surface:	99.76
Feet to sea level:	Not Reported	Note:	Not Reported
Level reading date:	1990-07-30	Feet below surface:	1.14
Feet to sea level:	Not Reported	Note:	Not Reported
Level reading date:	1990-07-10	Feet below surface:	0.91
Feet to sea level:	Not Reported		
Note:	A nearby site that taps the same aquifer was being pumped.		
Level reading date:	1990-06-07	Feet below surface:	2.39
Feet to sea level:	Not Reported		
Note:	A nearby site that taps the same aquifer was being pumped.		
Level reading date:	1990-06-05	Feet below surface:	2.35
Feet to sea level:	Not Reported	Note:	Not Reported
Level reading date:	1990-05-09	Feet below surface:	2.03
Feet to sea level:	Not Reported		
Note:	A nearby site that taps the same aquifer was being pumped.		
Level reading date:	1990-04-10	Feet below surface:	1.93
Feet to sea level:	Not Reported		
Note:	A nearby site that taps the same aquifer was being pumped.		
Level reading date:	1990-04-03	Feet below surface:	1.82
Feet to sea level:	Not Reported	Note:	Not Reported
Level reading date:	1990-03-09	Feet below surface:	1.45
Feet to sea level:	Not Reported		
Note:	A nearby site that taps the same aquifer was being pumped.		

Docusign Envelope ID: 3773F87A-0B89-4932-BA2C-CA8383B3EEAD

Level reading date:	1990-02-09	Feet below surface:	3.73
Feet to sea level:	Not Reported		
Note:	A nearby site that taps the same aquifer was being pumped.		
Level reading date:	1990-02-06	Feet below surface:	3.57
Feet to sea level:	Not Reported	Note:	Not Reported
Level reading date:	1990-01-09	Feet below surface:	3.13
Feet to sea level:	Not Reported		
Note:	A nearby site that taps the same aquifer was being pumped.		
Level reading date:	1989-12-07	Feet below surface:	2.27
Feet to sea level:	Not Reported		
Note:	A nearby site that taps the same aquifer was being pumped.		
Level reading date:	1989-02-16	Feet below surface:	19.21
Feet to sea level:	Not Reported		
Note:	A nearby site that taps the same aquifer was flowing.		
Level reading date:	1988-09-20	Feet below surface:	0.48
Feet to sea level:	Not Reported	Note:	Not Reported
Level reading date:	1988-09-01	Feet below surface:	0.68
Feet to sea level:	Not Reported	Note:	Not Reported
Level reading date:	1988-08-17	Feet below surface:	2.72
Feet to sea level:	Not Reported	Note:	Not Reported
Level reading date:	1988-08-02	Feet below surface:	4.17
Feet to sea level:	Not Reported	Note:	Not Reported
Level reading date:	1988-07-19	Feet below surface:	4.38
Feet to sea level:	Not Reported	Note:	Not Reported
Level reading date:	1988-07-05	Feet below surface:	4.52
Feet to sea level:	Not Reported	Note:	Not Reported
Level reading date:	1988-06-09	Feet below surface:	Not Reported
Feet to sea level:	Not Reported		
Note:	The site was flowing, but the head could not be measured without additional equipment.		
Level reading date:	1988-05-16	Feet below surface:	5.39
Feet to sea level:	Not Reported	Note:	Not Reported
Level reading date:	1988-04-29	Feet below surface:	5.08
Feet to sea level:	Not Reported	Note:	Not Reported
Level reading date:	1988-03-29	Feet below surface:	3.58
Feet to sea level:	Not Reported	Note:	Not Reported
Level reading date:	1988-03-09	Feet below surface:	1.65
Feet to sea level:	Not Reported	Note:	Not Reported
Level reading date:	1987-12-15	Feet below surface:	38.11
Feet to sea level:	Not Reported	Note:	Not Reported
Level reading date:	1987-12-02	Feet below surface:	46.48
Feet to sea level:	Not Reported	Note:	Not Reported
Level reading date:	1987-11-19	Feet below surface:	57.53
Feet to sea level:	Not Reported	Note:	Not Reported

Docusign Envelope ID: 3773F87A-0B89-4932-BA2C-CA8383B3EEAD

Level reading date:	1987-11-03	Feet below surface:	79.32
Feet to sea level:	Not Reported	Note:	Not Reported
Level reading date:	1987-10-01	Feet below surface:	13.69
Feet to sea level:	Not Reported	Note:	Not Reported
Level reading date:	1987-09-14	Feet below surface:	12.76
Feet to sea level:	Not Reported	Note:	Not Reported
Level reading date:	1987-08-25	Feet below surface:	5.30
Feet to sea level:	Not Reported	Note:	Not Reported
Level reading date:	1987-07-28	Feet below surface:	7.59
Feet to sea level:	Not Reported	Note:	Not Reported
Level reading date:	1987-07-23	Feet below surface:	19.20
Feet to sea level:	Not Reported	Note:	Not Reported
Level reading date:	1987-07-06	Feet below surface:	4.56
Feet to sea level:	Not Reported	Note:	Not Reported
Level reading date:	1987-06-30	Feet below surface:	7.40
Feet to sea level:	Not Reported	Note:	Not Reported
Level reading date:	1987-06-15	Feet below surface:	0.48
Feet to sea level:	Not Reported	Note:	Not Reported
Level reading date:	1987-06-02	Feet below surface:	0.48
Feet to sea level:	Not Reported	Note:	Not Reported
Level reading date:	1987-05-12	Feet below surface:	0.49
Feet to sea level:	Not Reported	Note:	Not Reported
Level reading date:	1987-04-28	Feet below surface:	0.53
Feet to sea level:	Not Reported	Note:	Not Reported
Level reading date:	1987-04-13	Feet below surface:	1.27
Feet to sea level:	Not Reported	Note:	Not Reported
Level reading date:	1987-03-31	Feet below surface:	1.22
Feet to sea level:	Not Reported	Note:	Not Reported
Level reading date:	1987-03-18	Feet below surface:	1.02
Feet to sea level:	Not Reported	Note:	Not Reported
Level reading date:	1987-03-04	Feet below surface:	4.69
Feet to sea level:	Not Reported	Note:	Not Reported
Level reading date:	1987-02-02	Feet below surface:	7.97
Feet to sea level:	Not Reported	Note:	Not Reported
Level reading date:	1987-01-20	Feet below surface:	10.31
Feet to sea level:	Not Reported	Note:	Not Reported
Level reading date:	1987-01-05	Feet below surface:	13.84
Feet to sea level:	Not Reported	Note:	Not Reported
Level reading date:	1986-12-30	Feet below surface:	15.73
Feet to sea level:	Not Reported	Note:	Not Reported
Level reading date:	1986-12-23	Feet below surface:	17.79
Feet to sea level:	Not Reported	Note:	Not Reported

Docusign Envelope ID: 3773F87A-0B89-4932-BA2C-CA8383B3EEAD

Level reading date:	1986-12-22	Feet below surface:	17.79
Feet to sea level:	Not Reported	Note:	Not Reported
Level reading date:	1986-12-08	Feet below surface:	17.89
Feet to sea level:	Not Reported	Note:	Not Reported
Level reading date:	1986-11-26	Feet below surface:	17.84
Feet to sea level:	Not Reported	Note:	Not Reported
Level reading date:	1986-11-11	Feet below surface:	17.64
Feet to sea level:	Not Reported	Note:	Not Reported
Level reading date:	1986-10-27	Feet below surface:	17.39
Feet to sea level:	Not Reported	Note:	Not Reported
Level reading date:	1986-10-16	Feet below surface:	17.21
Feet to sea level:	Not Reported	Note:	Not Reported
Level reading date:	1986-10-14	Feet below surface:	17.17
Feet to sea level:	Not Reported	Note:	Not Reported
Level reading date:	1986-10-06	Feet below surface:	17.01
Feet to sea level:	Not Reported	Note:	Not Reported
Level reading date:	1986-09-29	Feet below surface:	15.82
Feet to sea level:	Not Reported	Note:	Not Reported
Level reading date:	1986-09-22	Feet below surface:	16.67
Feet to sea level:	Not Reported	Note:	Not Reported
Level reading date:	1986-09-15	Feet below surface:	16.47
Feet to sea level:	Not Reported	Note:	Not Reported
Level reading date:	1986-09-09	Feet below surface:	16.29
Feet to sea level:	Not Reported	Note:	Not Reported
Level reading date:	1986-09-08	Feet below surface:	16.27
Feet to sea level:	Not Reported	Note:	Not Reported
Level reading date:	1986-09-02	Feet below surface:	16.09
Feet to sea level:	Not Reported	Note:	Not Reported
Level reading date:	1986-08-28	Feet below surface:	15.96
Feet to sea level:	Not Reported	Note:	Not Reported
Level reading date:	1986-08-18	Feet below surface:	15.69
Feet to sea level:	Not Reported	Note:	Not Reported
Level reading date:	1986-08-11	Feet below surface:	15.51
Feet to sea level:	Not Reported	Note:	Not Reported
Level reading date:	1986-08-04	Feet below surface:	15.29
Feet to sea level:	Not Reported	Note:	Not Reported
Level reading date:	1986-07-28	Feet below surface:	16.27
Feet to sea level:	Not Reported	Note:	Not Reported
Level reading date:	1986-07-21	Feet below surface:	16.04
Feet to sea level:	Not Reported	Note:	Not Reported
Level reading date:	1986-07-14	Feet below surface:	15.75
Feet to sea level:	Not Reported	Note:	Not Reported

Docusign Envelope ID: 3773F87A-0B89-4932-BA2C-CA8383B3EEAD

Level reading date:	1986-07-07	Feet below surface:	15.28
Feet to sea level:	Not Reported	Note:	Not Reported
Level reading date:	1986-06-30	Feet below surface:	15.15
Feet to sea level:	Not Reported	Note:	Not Reported
Level reading date:	1986-06-23	Feet below surface:	14.70
Feet to sea level:	Not Reported	Note:	Not Reported
Level reading date:	1986-06-16	Feet below surface:	14.00
Feet to sea level:	Not Reported	Note:	Not Reported
Level reading date:	1986-06-09	Feet below surface:	13.35
Feet to sea level:	Not Reported	Note:	Not Reported
Level reading date:	1986-06-04	Feet below surface:	13.34
Feet to sea level:	Not Reported	Note:	Not Reported
Level reading date:	1986-05-29	Feet below surface:	13.70
Feet to sea level:	Not Reported	Note:	Not Reported
Level reading date:	1986-05-28	Feet below surface:	13.79
Feet to sea level:	Not Reported	Note:	Not Reported
Level reading date:	1986-05-19	Feet below surface:	15.20
Feet to sea level:	Not Reported	Note:	Not Reported
Level reading date:	1986-05-12	Feet below surface:	17.01
Feet to sea level:	Not Reported	Note:	Not Reported
Level reading date:	1986-05-05	Feet below surface:	19.12
Feet to sea level:	Not Reported	Note:	Not Reported
Level reading date:	1986-04-28	Feet below surface:	20.88
Feet to sea level:	Not Reported	Note:	Not Reported
Level reading date:	1986-04-21	Feet below surface:	22.48
Feet to sea level:	Not Reported	Note:	Not Reported
Level reading date:	1986-04-14	Feet below surface:	23.50
Feet to sea level:	Not Reported	Note:	Not Reported
Level reading date:	1986-04-09	Feet below surface:	24.37
Feet to sea level:	Not Reported	Note:	Not Reported
Level reading date:	1986-03-24	Feet below surface:	28.19
Feet to sea level:	Not Reported	Note:	Not Reported
Level reading date:	1986-03-21	Feet below surface:	26.41
Feet to sea level:	Not Reported	Note:	Not Reported
Level reading date:	1986-02-25	Feet below surface:	23.46
Feet to sea level:	Not Reported	Note:	Not Reported

BN817
East
1/2 - 1 Mile
Lower

FED USGS **USGS40000143636**

Organization ID:	USGS-CA
Organization Name:	USGS California Water Science Center

Docusign Envelope ID: 3773F87A-0B89-4932-BA2C-CA8383B3EEAD

GEOCHECK® - PHYSICAL SETTING SOURCE MAP FINDINGS

Monitor Location:	004N027W23F005S	Type:	Well
Description:	Not Reported	HUC:	18060013
Drainage Area:	Not Reported	Drainage Area Units:	Not Reported
Contrib Drainage Area:	Not Reported	Contrib Drainage Area Unts:	Not Reported
Aquifer:	California Coastal Basin aquifers		
Formation Type:	Not Reported	Aquifer Type:	Not Reported
Construction Date:	198601	Well Depth:	815
Well Depth Units:	ft	Well Hole Depth:	820
Well Hole Depth Units:	ft		

Ground water levels,Number of Measurements:	119	Level reading date:	1991-09-17
Feet below surface:	4.82	Feet to sea level:	Not Reported
Note:	Not Reported		

Level reading date:	1991-07-11	Feet below surface:	4.93
Feet to sea level:	Not Reported		
Note:	A nearby site that taps the same aquifer was flowing.		

Level reading date:	1991-06-11	Feet below surface:	5.63
Feet to sea level:	Not Reported	Note:	Not Reported

Level reading date:	1991-05-08	Feet below surface:	5.38
Feet to sea level:	Not Reported		
Note:	A nearby site that taps the same aquifer was being pumped.		

Level reading date:	1991-04-10	Feet below surface:	5.14
Feet to sea level:	Not Reported		
Note:	A nearby site that taps the same aquifer was being pumped.		

Level reading date:	1991-03-11	Feet below surface:	5.64
Feet to sea level:	Not Reported	Note:	Not Reported

Level reading date:	1991-02-12	Feet below surface:	5.90
Feet to sea level:	Not Reported		
Note:	A nearby site that taps the same aquifer was being pumped.		

Level reading date:	1991-01-10	Feet below surface:	11.85
Feet to sea level:	Not Reported		
Note:	A nearby site that taps the same aquifer was being pumped.		

Level reading date:	1990-12-14	Feet below surface:	17.27
Feet to sea level:	Not Reported		
Note:	A nearby site that taps the same aquifer was being pumped.		

Level reading date:	1990-12-04	Feet below surface:	20.73
Feet to sea level:	Not Reported	Note:	Not Reported

Level reading date:	1990-11-12	Feet below surface:	25.80
Feet to sea level:	Not Reported		
Note:	A nearby site that taps the same aquifer was being pumped.		

Level reading date:	1990-10-17	Feet below surface:	27.00
Feet to sea level:	Not Reported	Note:	Not Reported

Level reading date:	1990-10-11	Feet below surface:	25.64
Feet to sea level:	Not Reported		
Note:	A nearby site that taps the same aquifer was being pumped.		

Level reading date:	1990-08-08	Feet below surface:	24.32
Feet to sea level:	Not Reported		
Note:	A nearby site that taps the same aquifer was being pumped.		

Docusign Envelope ID: 3773F87A-0B89-4932-BA2C-CA8383B3EEAD

Level reading date:	1990-08-07	Feet below surface:	24.09
Feet to sea level:	Not Reported	Note:	Not Reported
Level reading date:	1990-07-10	Feet below surface:	26.14
Feet to sea level:	Not Reported		
Note:	A nearby site that taps the same aquifer was being pumped.		
Level reading date:	1990-06-07	Feet below surface:	25.25
Feet to sea level:	Not Reported		
Note:	A nearby site that taps the same aquifer was being pumped.		
Level reading date:	1990-06-05	Feet below surface:	27.00
Feet to sea level:	Not Reported	Note:	Not Reported
Level reading date:	1990-05-09	Feet below surface:	28.15
Feet to sea level:	Not Reported		
Note:	A nearby site that taps the same aquifer was being pumped.		
Level reading date:	1990-04-10	Feet below surface:	21.20
Feet to sea level:	Not Reported		
Note:	A nearby site that taps the same aquifer was being pumped.		
Level reading date:	1990-04-03	Feet below surface:	21.00
Feet to sea level:	Not Reported	Note:	Not Reported
Level reading date:	1990-03-09	Feet below surface:	19.92
Feet to sea level:	Not Reported		
Note:	A nearby site that taps the same aquifer was being pumped.		
Level reading date:	1990-02-09	Feet below surface:	12.19
Feet to sea level:	Not Reported		
Note:	A nearby site that taps the same aquifer was being pumped.		
Level reading date:	1990-02-06	Feet below surface:	10.69
Feet to sea level:	Not Reported	Note:	Not Reported
Level reading date:	1990-01-09	Feet below surface:	11.97
Feet to sea level:	Not Reported		
Note:	A nearby site that taps the same aquifer was being pumped.		
Level reading date:	1989-12-07	Feet below surface:	12.26
Feet to sea level:	Not Reported		
Note:	A nearby site that taps the same aquifer was being pumped.		
Level reading date:	1989-12-05	Feet below surface:	13.72
Feet to sea level:	Not Reported	Note:	Not Reported
Level reading date:	1989-11-07	Feet below surface:	12.65
Feet to sea level:	Not Reported	Note:	Not Reported
Level reading date:	1989-08-22	Feet below surface:	11.40
Feet to sea level:	Not Reported	Note:	Not Reported
Level reading date:	1989-08-16	Feet below surface:	11.39
Feet to sea level:	Not Reported	Note:	Not Reported
Level reading date:	1989-06-06	Feet below surface:	2.91
Feet to sea level:	Not Reported	Note:	Not Reported
Level reading date:	1989-03-29	Feet below surface:	1.74
Feet to sea level:	Not Reported		
Note:	A nearby site that taps the same aquifer was flowing.		

Docusign Envelope ID: 3773F87A-0B89-4932-BA2C-CA8383B3EEAD

Level reading date:	1989-02-16	Feet below surface:	1.42
Feet to sea level:	Not Reported		
Note:	A nearby site that taps the same aquifer was flowing.		
Level reading date:	1989-01-31	Feet below surface:	1.88
Feet to sea level:	Not Reported		
Note:	A nearby site that taps the same aquifer was flowing.		
Level reading date:	1988-12-14	Feet below surface:	0.50
Feet to sea level:	Not Reported		
Note:	A nearby site that taps the same aquifer was flowing.		
Level reading date:	1988-10-25	Feet below surface:	4.03
Feet to sea level:	Not Reported		
Note:	A nearby site that taps the same aquifer was flowing.		
Level reading date:	1988-09-20	Feet below surface:	1.32
Feet to sea level:	Not Reported	Note:	Not Reported
Level reading date:	1988-09-01	Feet below surface:	1.74
Feet to sea level:	Not Reported	Note:	Not Reported
Level reading date:	1988-08-17	Feet below surface:	1.72
Feet to sea level:	Not Reported	Note:	Not Reported
Level reading date:	1988-08-02	Feet below surface:	2.47
Feet to sea level:	Not Reported	Note:	Not Reported
Level reading date:	1988-07-19	Feet below surface:	1.96
Feet to sea level:	Not Reported	Note:	Not Reported
Level reading date:	1988-07-05	Feet below surface:	2.61
Feet to sea level:	Not Reported	Note:	Not Reported
Level reading date:	1988-06-09	Feet below surface:	2.63
Feet to sea level:	Not Reported	Note:	Not Reported
Level reading date:	1988-05-16	Feet below surface:	2.69
Feet to sea level:	Not Reported	Note:	Not Reported
Level reading date:	1988-04-29	Feet below surface:	3.51
Feet to sea level:	Not Reported	Note:	Not Reported
Level reading date:	1988-04-15	Feet below surface:	6.42
Feet to sea level:	Not Reported	Note:	Not Reported
Level reading date:	1988-03-29	Feet below surface:	9.18
Feet to sea level:	Not Reported	Note:	Not Reported
Level reading date:	1988-03-09	Feet below surface:	6.79
Feet to sea level:	Not Reported	Note:	Not Reported
Level reading date:	1988-02-09	Feet below surface:	2.52
Feet to sea level:	Not Reported	Note:	Not Reported
Level reading date:	1988-02-01	Feet below surface:	1.48
Feet to sea level:	Not Reported	Note:	Not Reported
Level reading date:	1988-01-12	Feet below surface:	1.99
Feet to sea level:	Not Reported	Note:	Not Reported
Level reading date:	1987-12-15	Feet below surface:	2.57

Docusign Envelope ID: 3773F87A-0B89-4932-BA2C-CA8383B3EEAD

Feet to sea level:	Not Reported	Note:	Not Reported
Level reading date:	1987-12-02	Feet below surface:	2.60
Feet to sea level:	Not Reported	Note:	Not Reported
Level reading date:	1987-11-19	Feet below surface:	3.70
Feet to sea level:	Not Reported	Note:	Not Reported
Level reading date:	1987-11-09	Feet below surface:	2.38
Feet to sea level:	Not Reported	Note:	Not Reported
Level reading date:	1987-11-02	Feet below surface:	4.99
Feet to sea level:	Not Reported	Note:	Not Reported
Level reading date:	1987-10-01	Feet below surface:	7.11
Feet to sea level:	Not Reported	Note:	Not Reported
Level reading date:	1987-09-14	Feet below surface:	5.67
Feet to sea level:	Not Reported	Note:	Not Reported
Level reading date:	1987-09-01	Feet below surface:	5.42
Feet to sea level:	Not Reported	Note:	Not Reported
Level reading date:	1987-08-25	Feet below surface:	4.54
Feet to sea level:	Not Reported	Note:	Not Reported
Level reading date:	1987-07-23	Feet below surface:	3.44
Feet to sea level:	Not Reported	Note:	Not Reported
Level reading date:	1987-07-06	Feet below surface:	2.73
Feet to sea level:	Not Reported	Note:	Not Reported
Level reading date:	1987-06-30	Feet below surface:	2.28
Feet to sea level:	Not Reported	Note:	Not Reported
Level reading date:	1987-06-15	Feet below surface:	2.18
Feet to sea level:	Not Reported	Note:	Not Reported
Level reading date:	1987-06-07	Feet below surface:	3.11
Feet to sea level:	Not Reported	Note:	Not Reported
Level reading date:	1987-05-21	Feet below surface:	3.09
Feet to sea level:	Not Reported	Note:	Not Reported
Level reading date:	1987-05-12	Feet below surface:	4.53
Feet to sea level:	Not Reported	Note:	Not Reported
Level reading date:	1987-04-28	Feet below surface:	4.53
Feet to sea level:	Not Reported	Note:	Not Reported
Level reading date:	1987-04-13	Feet below surface:	10.83
Feet to sea level:	Not Reported	Note:	Not Reported
Level reading date:	1987-03-31	Feet below surface:	12.18
Feet to sea level:	Not Reported	Note:	Not Reported
Level reading date:	1987-03-18	Feet below surface:	13.73
Feet to sea level:	Not Reported	Note:	Not Reported
Level reading date:	1987-03-04	Feet below surface:	13.37
Feet to sea level:	Not Reported	Note:	Not Reported

Docusign Envelope ID: 3773F87A-0B89-4932-BA2C-CA8383B3EEAD

Level reading date:	1987-02-17	Feet below surface:	14.88
Feet to sea level:	Not Reported	Note:	Not Reported
Level reading date:	1987-02-02	Feet below surface:	18.10
Feet to sea level:	Not Reported	Note:	Not Reported
Level reading date:	1987-01-28	Feet below surface:	16.68
Feet to sea level:	Not Reported	Note:	Not Reported
Level reading date:	1987-01-20	Feet below surface:	18.37
Feet to sea level:	Not Reported	Note:	Not Reported
Level reading date:	1987-01-05	Feet below surface:	20.23
Feet to sea level:	Not Reported	Note:	Not Reported
Level reading date:	1986-12-22	Feet below surface:	21.92
Feet to sea level:	Not Reported	Note:	Not Reported
Level reading date:	1986-12-08	Feet below surface:	24.63
Feet to sea level:	Not Reported	Note:	Not Reported
Level reading date:	1986-11-26	Feet below surface:	28.28
Feet to sea level:	Not Reported	Note:	Not Reported
Level reading date:	1986-11-11	Feet below surface:	31.62
Feet to sea level:	Not Reported	Note:	Not Reported
Level reading date:	1986-10-27	Feet below surface:	31.69
Feet to sea level:	Not Reported	Note:	Not Reported
Level reading date:	1986-10-16	Feet below surface:	32.16
Feet to sea level:	Not Reported	Note:	Not Reported
Level reading date:	1986-10-14	Feet below surface:	32.53
Feet to sea level:	Not Reported	Note:	Not Reported
Level reading date:	1986-10-06	Feet below surface:	32.23
Feet to sea level:	Not Reported	Note:	Not Reported
Level reading date:	1986-09-29	Feet below surface:	33.81
Feet to sea level:	Not Reported	Note:	Not Reported
Level reading date:	1986-09-22	Feet below surface:	35.54
Feet to sea level:	Not Reported	Note:	Not Reported
Level reading date:	1986-09-15	Feet below surface:	36.00
Feet to sea level:	Not Reported	Note:	Not Reported
Level reading date:	1986-09-09	Feet below surface:	35.25
Feet to sea level:	Not Reported	Note:	Not Reported
Level reading date:	1986-09-08	Feet below surface:	34.78
Feet to sea level:	Not Reported	Note:	Not Reported
Level reading date:	1986-09-02	Feet below surface:	35.02
Feet to sea level:	Not Reported	Note:	Not Reported
Level reading date:	1986-08-28	Feet below surface:	34.74
Feet to sea level:	Not Reported	Note:	Not Reported
Level reading date:	1986-08-18	Feet below surface:	34.45
Feet to sea level:	Not Reported	Note:	Not Reported

Docusign Envelope ID: 3773F87A-0B89-4932-BA2C-CA8383B3EEAD

Level reading date:	1986-08-11	Feet below surface:	34.32
Feet to sea level:	Not Reported	Note:	Not Reported
Level reading date:	1986-08-04	Feet below surface:	33.59
Feet to sea level:	Not Reported	Note:	Not Reported
Level reading date:	1986-07-30	Feet below surface:	33.88
Feet to sea level:	Not Reported	Note:	Not Reported
Level reading date:	1986-07-28	Feet below surface:	34.11
Feet to sea level:	Not Reported	Note:	Not Reported
Level reading date:	1986-07-21	Feet below surface:	32.00
Feet to sea level:	Not Reported	Note:	Not Reported
Level reading date:	1986-07-14	Feet below surface:	31.50
Feet to sea level:	Not Reported	Note:	Not Reported
Level reading date:	1986-07-07	Feet below surface:	30.50
Feet to sea level:	Not Reported	Note:	Not Reported
Level reading date:	1986-06-30	Feet below surface:	29.32
Feet to sea level:	Not Reported	Note:	Not Reported
Level reading date:	1986-06-24	Feet below surface:	27.76
Feet to sea level:	Not Reported	Note:	Not Reported
Level reading date:	1986-06-23	Feet below surface:	27.22
Feet to sea level:	Not Reported	Note:	Not Reported
Level reading date:	1986-06-16	Feet below surface:	25.03
Feet to sea level:	Not Reported	Note:	Not Reported
Level reading date:	1986-06-09	Feet below surface:	21.19
Feet to sea level:	Not Reported	Note:	Not Reported
Level reading date:	1986-06-04	Feet below surface:	18.64
Feet to sea level:	Not Reported	Note:	Not Reported
Level reading date:	1986-05-29	Feet below surface:	18.55
Feet to sea level:	Not Reported	Note:	Not Reported
Level reading date:	1986-05-28	Feet below surface:	18.54
Feet to sea level:	Not Reported	Note:	Not Reported
Level reading date:	1986-05-19	Feet below surface:	17.83
Feet to sea level:	Not Reported	Note:	Not Reported
Level reading date:	1986-05-12	Feet below surface:	17.92
Feet to sea level:	Not Reported	Note:	Not Reported
Level reading date:	1986-05-05	Feet below surface:	19.53
Feet to sea level:	Not Reported	Note:	Not Reported
Level reading date:	1986-04-28	Feet below surface:	22.21
Feet to sea level:	Not Reported	Note:	Not Reported
Level reading date:	1986-04-24	Feet below surface:	23.05
Feet to sea level:	Not Reported	Note:	Not Reported
Level reading date:	1986-04-21	Feet below surface:	24.58
Feet to sea level:	Not Reported	Note:	Not Reported

Docusign Envelope ID: 3773F87A-0B89-4932-BA2C-CA8383B3EEAD

Level reading date:	1986-04-14	Feet below surface:	26.80
Feet to sea level:	Not Reported	Note:	Not Reported
Level reading date:	1986-04-09	Feet below surface:	27.81
Feet to sea level:	Not Reported	Note:	Not Reported
Level reading date:	1986-03-24	Feet below surface:	25.12
Feet to sea level:	Not Reported	Note:	Not Reported
Level reading date:	1986-03-21	Feet below surface:	26.01
Feet to sea level:	Not Reported	Note:	Not Reported
Level reading date:	1986-02-25	Feet below surface:	24.62
Feet to sea level:	Not Reported	Note:	Not Reported

BN818
East
1/2 - 1 Mile
Lower

FED USGS **USGS40000143638**

Organization ID:	USGS-CA		
Organization Name:	USGS California Water Science Center		
Monitor Location:	004N027W23F007S	Type:	Well
Description:	Not Reported	HUC:	18060013
Drainage Area:	Not Reported	Drainage Area Units:	Not Reported
Contrib Drainage Area:	Not Reported	Contrib Drainage Area Unts:	Not Reported
Aquifer:	California Coastal Basin aquifers		
Formation Type:	Not Reported	Aquifer Type:	Not Reported
Construction Date:	198601	Well Depth:	297
Well Depth Units:	ft	Well Hole Depth:	820
Well Hole Depth Units:	ft		

Ground water levels,Number of Measurements:	106	Level reading date:	1991-09-17
Feet below surface:	Not Reported	Feet to sea level:	Not Reported
Note:	The site was flowing, but the head could not be measured without additional equipment.		
Level reading date:	1991-08-05	Feet below surface:	Not Reported
Feet to sea level:	Not Reported		
Note:	The site was flowing, but the head could not be measured without additional equipment.		
Level reading date:	1991-07-11	Feet below surface:	Not Reported
Feet to sea level:	Not Reported		
Note:	The site was flowing, but the head could not be measured without additional equipment.		
Level reading date:	1991-06-13	Feet below surface:	1.17
Feet to sea level:	Not Reported	Note:	Not Reported
Level reading date:	1991-06-11	Feet below surface:	1.93
Feet to sea level:	Not Reported	Note:	Not Reported
Level reading date:	1991-05-08	Feet below surface:	1.14
Feet to sea level:	Not Reported	Note:	Not Reported
Level reading date:	1991-04-10	Feet below surface:	Not Reported
Feet to sea level:	Not Reported		
Note:	The site was flowing, but the head could not be measured without additional equipment.		
Level reading date:	1991-04-09	Feet below surface:	0.94
Feet to sea level:	Not Reported	Note:	Not Reported

Docusign Envelope ID: 3773F87A-0B89-4932-BA2C-CA8383B3EEAD

Level reading date:	1991-03-11	Feet below surface:	1.05
Feet to sea level:	Not Reported	Note:	Not Reported
Level reading date:	1991-02-12	Feet below surface:	3.98
Feet to sea level:	Not Reported		
Note:	A nearby site that taps the same aquifer was being pumped.		
Level reading date:	1991-01-31	Feet below surface:	3.58
Feet to sea level:	Not Reported	Note:	Not Reported
Level reading date:	1991-01-10	Feet below surface:	31.76
Feet to sea level:	Not Reported		
Note:	A nearby site that taps the same aquifer was being pumped.		
Level reading date:	1990-12-14	Feet below surface:	20.23
Feet to sea level:	Not Reported		
Note:	A nearby site that taps the same aquifer was being pumped.		
Level reading date:	1990-12-04	Feet below surface:	25.37
Feet to sea level:	Not Reported	Note:	Not Reported
Level reading date:	1990-11-12	Feet below surface:	40.97
Feet to sea level:	Not Reported		
Note:	A nearby site that taps the same aquifer was being pumped.		
Level reading date:	1990-10-17	Feet below surface:	45.78
Feet to sea level:	Not Reported	Note:	Not Reported
Level reading date:	1990-10-11	Feet below surface:	45.69
Feet to sea level:	Not Reported		
Note:	A nearby site that taps the same aquifer was being pumped.		
Level reading date:	1990-09-12	Feet below surface:	25.96
Feet to sea level:	Not Reported	Note:	Not Reported
Level reading date:	1990-08-08	Feet below surface:	40.83
Feet to sea level:	Not Reported		
Note:	A nearby site that taps the same aquifer was being pumped.		
Level reading date:	1990-08-07	Feet below surface:	40.62
Feet to sea level:	Not Reported	Note:	Not Reported
Level reading date:	1990-07-31	Feet below surface:	3.22
Feet to sea level:	Not Reported	Note:	Not Reported
Level reading date:	1990-07-10	Feet below surface:	2.25
Feet to sea level:	Not Reported		
Note:	A nearby site that taps the same aquifer was being pumped.		
Level reading date:	1990-06-07	Feet below surface:	1.04
Feet to sea level:	Not Reported		
Note:	A nearby site that taps the same aquifer was being pumped.		
Level reading date:	1990-06-05	Feet below surface:	1.77
Feet to sea level:	Not Reported	Note:	Not Reported
Level reading date:	1990-05-09	Feet below surface:	2.73
Feet to sea level:	Not Reported		
Note:	A nearby site that taps the same aquifer was being pumped.		
Level reading date:	1990-04-10	Feet below surface:	21.09
Feet to sea level:	Not Reported		

Docusign Envelope ID: 3773F87A-0B89-4932-BA2C-CA8383B3EEAD

Note:	A nearby site that taps the same aquifer was being pumped.		
Level reading date:	1990-04-03	Feet below surface:	39.01
Feet to sea level:	Not Reported	Note:	Not Reported
Level reading date:	1990-03-09	Feet below surface:	38.48
Feet to sea level:	Not Reported		
Note:	A nearby site that taps the same aquifer was being pumped.		
Level reading date:	1990-02-09	Feet below surface:	38.38
Feet to sea level:	Not Reported		
Note:	A nearby site that taps the same aquifer was being pumped.		
Level reading date:	1990-02-06	Feet below surface:	39.10
Feet to sea level:	Not Reported	Note:	Not Reported
Level reading date:	1990-01-09	Feet below surface:	43.35
Feet to sea level:	Not Reported		
Note:	A nearby site that taps the same aquifer was being pumped.		
Level reading date:	1989-12-07	Feet below surface:	44.07
Feet to sea level:	Not Reported		
Note:	A nearby site that taps the same aquifer was being pumped.		
Level reading date:	1989-02-07	Feet below surface:	-5.10
Feet to sea level:	Not Reported	Note:	Not Reported
Level reading date:	1988-09-20	Feet below surface:	Not Reported
Feet to sea level:	Not Reported		
Note:	The site was flowing, but the head could not be measured without additional equipment.		
Level reading date:	1988-09-01	Feet below surface:	Not Reported
Feet to sea level:	Not Reported		
Note:	The site was flowing, but the head could not be measured without additional equipment.		
Level reading date:	1988-08-17	Feet below surface:	Not Reported
Feet to sea level:	Not Reported		
Note:	The site was flowing, but the head could not be measured without additional equipment.		
Level reading date:	1988-08-02	Feet below surface:	Not Reported
Feet to sea level:	Not Reported		
Note:	The site was flowing, but the head could not be measured without additional equipment.		
Level reading date:	1988-07-19	Feet below surface:	Not Reported
Feet to sea level:	Not Reported		
Note:	The site was flowing, but the head could not be measured without additional equipment.		
Level reading date:	1988-07-05	Feet below surface:	Not Reported
Feet to sea level:	Not Reported		
Note:	The site was flowing, but the head could not be measured without additional equipment.		
Level reading date:	1988-06-09	Feet below surface:	Not Reported
Feet to sea level:	Not Reported		
Note:	The site was flowing, but the head could not be measured without additional equipment.		
Level reading date:	1988-05-16	Feet below surface:	Not Reported
Feet to sea level:	Not Reported		
Note:	The site was flowing, but the head could not be measured without additional equipment.		
Level reading date:	1988-04-29	Feet below surface:	5.93
Feet to sea level:	Not Reported	Note:	Not Reported

Docusign Envelope ID: 3773F87A-0B89-4932-BA2C-CA8383B3EEAD

Level reading date:	1988-04-15	Feet below surface:	17.03
Feet to sea level:	Not Reported	Note:	Not Reported
Level reading date:	1988-03-29	Feet below surface:	37.24
Feet to sea level:	Not Reported	Note:	Not Reported
Level reading date:	1988-03-09	Feet below surface:	33.33
Feet to sea level:	Not Reported	Note:	Not Reported
Level reading date:	1988-02-09	Feet below surface:	Not Reported
Feet to sea level:	Not Reported		
Note:	The site was flowing, but the head could not be measured without additional equipment.		
Level reading date:	1988-02-01	Feet below surface:	Not Reported
Feet to sea level:	Not Reported		
Note:	The site was flowing, but the head could not be measured without additional equipment.		
Level reading date:	1988-01-13	Feet below surface:	1.51
Feet to sea level:	Not Reported	Note:	Not Reported
Level reading date:	1988-01-12	Feet below surface:	Not Reported
Feet to sea level:	Not Reported		
Note:	The site was flowing, but the head could not be measured without additional equipment.		
Level reading date:	1987-12-15	Feet below surface:	Not Reported
Feet to sea level:	Not Reported		
Note:	The site was flowing, but the head could not be measured without additional equipment.		
Level reading date:	1987-12-02	Feet below surface:	Not Reported
Feet to sea level:	Not Reported		
Note:	The site was flowing, but the head could not be measured without additional equipment.		
Level reading date:	1987-11-19	Feet below surface:	2.78
Feet to sea level:	Not Reported	Note:	Not Reported
Level reading date:	1987-11-03	Feet below surface:	0.99
Feet to sea level:	Not Reported	Note:	Not Reported
Level reading date:	1987-11-02	Feet below surface:	9.76
Feet to sea level:	Not Reported	Note:	Not Reported
Level reading date:	1987-10-01	Feet below surface:	37.30
Feet to sea level:	Not Reported	Note:	Not Reported
Level reading date:	1987-09-15	Feet below surface:	33.11
Feet to sea level:	Not Reported	Note:	Not Reported
Level reading date:	1987-08-25	Feet below surface:	27.06
Feet to sea level:	Not Reported	Note:	Not Reported
Level reading date:	1987-07-23	Feet below surface:	12.26
Feet to sea level:	Not Reported	Note:	Not Reported
Level reading date:	1987-07-06	Feet below surface:	Not Reported
Feet to sea level:	Not Reported		
Note:	The site was flowing, but the head could not be measured without additional equipment.		
Level reading date:	1987-06-15	Feet below surface:	Not Reported
Feet to sea level:	Not Reported		
Note:	The site was flowing, but the head could not be measured without additional equipment.		
Level reading date:	1987-06-02	Feet below surface:	Not Reported

Docusign Envelope ID: 3773F87A-0B89-4932-BA2C-CA8383B3EEAD

Feet to sea level: Not Reported
Note: The site was flowing, but the head could not be measured without additional equipment.

Level reading date: 1987-05-12 Feet below surface: Not Reported
Feet to sea level: Not Reported
Note: The site was flowing, but the head could not be measured without additional equipment.

Level reading date: 1987-04-28 Feet below surface: 0.84
Feet to sea level: Not Reported Note: Not Reported

Level reading date: 1987-04-13 Feet below surface: Not Reported
Feet to sea level: Not Reported
Note: The site was flowing, but the head could not be measured without additional equipment.

Level reading date: 1987-03-31 Feet below surface: Not Reported
Feet to sea level: Not Reported
Note: The site was flowing, but the head could not be measured without additional equipment.

Level reading date: 1987-03-18 Feet below surface: Not Reported
Feet to sea level: Not Reported
Note: The site was flowing, but the head could not be measured without additional equipment.

Level reading date: 1987-03-04 Feet below surface: Not Reported
Feet to sea level: Not Reported
Note: The site was flowing, but the head could not be measured without additional equipment.

Level reading date: 1987-02-17 Feet below surface: 0.96
Feet to sea level: Not Reported Note: Not Reported

Level reading date: 1987-02-02 Feet below surface: 1.36
Feet to sea level: Not Reported Note: Not Reported

Level reading date: 1987-01-20 Feet below surface: 3.16
Feet to sea level: Not Reported Note: Not Reported

Level reading date: 1987-01-12 Feet below surface: Not Reported
Feet to sea level: Not Reported
Note: The site was flowing, but the head could not be measured without additional equipment.

Level reading date: 1987-01-05 Feet below surface: 5.64
Feet to sea level: Not Reported Note: Not Reported

Level reading date: 1986-10-16 Feet below surface: 41.32
Feet to sea level: Not Reported Note: Not Reported

Level reading date: 1986-10-14 Feet below surface: 42.01
Feet to sea level: Not Reported Note: Not Reported

Level reading date: 1986-10-06 Feet below surface: 41.70
Feet to sea level: Not Reported Note: Not Reported

Level reading date: 1986-09-29 Feet below surface: 41.99
Feet to sea level: Not Reported Note: Not Reported

Level reading date: 1986-09-22 Feet below surface: 46.16
Feet to sea level: Not Reported Note: Not Reported

Level reading date: 1986-09-15 Feet below surface: 46.77
Feet to sea level: Not Reported Note: Not Reported

Level reading date: 1986-09-09 Feet below surface: 46.30
Feet to sea level: Not Reported Note: Not Reported

Docusign Envelope ID: 3773F87A-0B89-4932-BA2C-CA8383B3EEAD

Level reading date:	1986-09-08	Feet below surface:	46.03
Feet to sea level:	Not Reported	Note:	Not Reported
Level reading date:	1986-09-02	Feet below surface:	46.11
Feet to sea level:	Not Reported	Note:	Not Reported
Level reading date:	1986-08-28	Feet below surface:	46.02
Feet to sea level:	Not Reported	Note:	Not Reported
Level reading date:	1986-08-18	Feet below surface:	45.65
Feet to sea level:	Not Reported	Note:	Not Reported
Level reading date:	1986-08-11	Feet below surface:	45.51
Feet to sea level:	Not Reported	Note:	Not Reported
Level reading date:	1986-08-04	Feet below surface:	44.91
Feet to sea level:	Not Reported	Note:	Not Reported
Level reading date:	1986-07-28	Feet below surface:	44.75
Feet to sea level:	Not Reported	Note:	Not Reported
Level reading date:	1986-07-21	Feet below surface:	43.84
Feet to sea level:	Not Reported	Note:	Not Reported
Level reading date:	1986-07-14	Feet below surface:	43.51
Feet to sea level:	Not Reported	Note:	Not Reported
Level reading date:	1986-07-07	Feet below surface:	42.55
Feet to sea level:	Not Reported	Note:	Not Reported
Level reading date:	1986-06-30	Feet below surface:	41.66
Feet to sea level:	Not Reported	Note:	Not Reported
Level reading date:	1986-06-23	Feet below surface:	39.89
Feet to sea level:	Not Reported	Note:	Not Reported
Level reading date:	1986-06-16	Feet below surface:	37.77
Feet to sea level:	Not Reported	Note:	Not Reported
Level reading date:	1986-06-09	Feet below surface:	33.63
Feet to sea level:	Not Reported	Note:	Not Reported
Level reading date:	1986-06-04	Feet below surface:	27.59
Feet to sea level:	Not Reported	Note:	Not Reported
Level reading date:	1986-05-29	Feet below surface:	22.18
Feet to sea level:	Not Reported	Note:	Not Reported
Level reading date:	1986-05-28	Feet below surface:	22.83
Feet to sea level:	Not Reported	Note:	Not Reported
Level reading date:	1986-05-19	Feet below surface:	17.96
Feet to sea level:	Not Reported	Note:	Not Reported
Level reading date:	1986-05-12	Feet below surface:	10.46
Feet to sea level:	Not Reported	Note:	Not Reported
Level reading date:	1986-05-05	Feet below surface:	9.81
Feet to sea level:	Not Reported	Note:	Not Reported
Level reading date:	1986-04-28	Feet below surface:	14.63
Feet to sea level:	Not Reported	Note:	Not Reported

Docusign Envelope ID: 3773F87A-0B89-4932-BA2C-CA8383B3EEAD

Level reading date:	1986-04-21	Feet below surface:	19.93
Feet to sea level:	Not Reported	Note:	Not Reported
Level reading date:	1986-04-14	Feet below surface:	31.96
Feet to sea level:	Not Reported	Note:	Not Reported
Level reading date:	1986-04-09	Feet below surface:	33.93
Feet to sea level:	Not Reported	Note:	Not Reported
Level reading date:	1986-03-24	Feet below surface:	27.69
Feet to sea level:	Not Reported	Note:	Not Reported
Level reading date:	1986-03-21	Feet below surface:	27.62
Feet to sea level:	Not Reported	Note:	Not Reported
Level reading date:	1986-02-25	Feet below surface:	28.52
Feet to sea level:	Not Reported	Note:	Not Reported

BN819
East
1/2 - 1 Mile
Lower

FED USGS **USGS40000143640**

Organization ID:	USGS-CA		
Organization Name:	USGS California Water Science Center		
Monitor Location:	004N027W23F009S	Type:	Well
Description:	Not Reported	HUC:	18060013
Drainage Area:	Not Reported	Drainage Area Units:	Not Reported
Contrib Drainage Area:	Not Reported	Contrib Drainage Area Unts:	Not Reported
Aquifer:	California Coastal Basin aquifers		
Formation Type:	Not Reported	Aquifer Type:	Not Reported
Construction Date:	19910128	Well Depth:	195
Well Depth Units:	ft	Well Hole Depth:	438
Well Hole Depth Units:	ft		

Ground water levels,Number of Measurements:	183	Level reading date:	2004-12-14
Feet below surface:	0.74	Feet to sea level:	Not Reported
Note:	Not Reported		
Level reading date:	2004-11-03	Feet below surface:	0.32
Feet to sea level:	Not Reported	Note:	Not Reported
Level reading date:	2004-09-13	Feet below surface:	0.74
Feet to sea level:	Not Reported	Note:	Not Reported
Level reading date:	2004-08-12	Feet below surface:	0.46
Feet to sea level:	Not Reported	Note:	Not Reported
Level reading date:	2004-07-15	Feet below surface:	0.40
Feet to sea level:	Not Reported	Note:	Not Reported
Level reading date:	2004-06-18	Feet below surface:	0.46
Feet to sea level:	Not Reported	Note:	Not Reported
Level reading date:	2004-06-07	Feet below surface:	0.85
Feet to sea level:	Not Reported	Note:	Not Reported
Level reading date:	2004-05-18	Feet below surface:	0.41
Feet to sea level:	Not Reported	Note:	Not Reported

Docusign Envelope ID: 3773F87A-0B89-4932-BA2C-CA8383B3EEAD

Level reading date:	2004-04-13	Feet below surface:	0.20
Feet to sea level:	Not Reported	Note:	Not Reported
Level reading date:	2004-03-10	Feet below surface:	Not Reported
Feet to sea level:	Not Reported		
Note:	The site was flowing, but the head could not be measured without additional equipment.		
Level reading date:	2004-02-12	Feet below surface:	0.47
Feet to sea level:	Not Reported	Note:	Not Reported
Level reading date:	2004-01-12	Feet below surface:	Not Reported
Feet to sea level:	Not Reported		
Note:	The site was flowing, but the head could not be measured without additional equipment.		
Level reading date:	2003-12-15	Feet below surface:	0.10
Feet to sea level:	Not Reported	Note:	Not Reported
Level reading date:	2003-11-10	Feet below surface:	0.0
Feet to sea level:	Not Reported	Note:	Not Reported
Level reading date:	2003-10-09	Feet below surface:	0.0
Feet to sea level:	Not Reported	Note:	Not Reported
Level reading date:	2003-09-18	Feet below surface:	Not Reported
Feet to sea level:	Not Reported		
Note:	The site was flowing, but the head could not be measured without additional equipment.		
Level reading date:	2003-08-13	Feet below surface:	0.35
Feet to sea level:	Not Reported	Note:	Not Reported
Level reading date:	2003-07-03	Feet below surface:	0.0
Feet to sea level:	Not Reported	Note:	Not Reported
Level reading date:	2003-06-17	Feet below surface:	0.86
Feet to sea level:	Not Reported	Note:	Not Reported
Level reading date:	2003-06-12	Feet below surface:	0.17
Feet to sea level:	Not Reported	Note:	Not Reported
Level reading date:	2003-05-06	Feet below surface:	0.49
Feet to sea level:	Not Reported	Note:	Not Reported
Level reading date:	2003-04-09	Feet below surface:	7.08
Feet to sea level:	Not Reported	Note:	Not Reported
Level reading date:	2003-03-05	Feet below surface:	0.34
Feet to sea level:	Not Reported	Note:	Not Reported
Level reading date:	2003-02-03	Feet below surface:	Not Reported
Feet to sea level:	Not Reported		
Note:	The site was flowing, but the head could not be measured without additional equipment.		
Level reading date:	2003-01-09	Feet below surface:	Not Reported
Feet to sea level:	Not Reported		
Note:	The site was flowing, but the head could not be measured without additional equipment.		
Level reading date:	2002-12-24	Feet below surface:	0.57
Feet to sea level:	Not Reported	Note:	Not Reported
Level reading date:	2002-12-16	Feet below surface:	0.74
Feet to sea level:	Not Reported	Note:	Not Reported

Docusign Envelope ID: 3773F87A-0B89-4932-BA2C-CA8383B3EEAD

Level reading date:	2002-11-27	Feet below surface:	0.33
Feet to sea level:	Not Reported	Note:	Not Reported
Level reading date:	2002-11-12	Feet below surface:	0.12
Feet to sea level:	Not Reported	Note:	Not Reported
Level reading date:	2002-10-22	Feet below surface:	Not Reported
Feet to sea level:	Not Reported		
Note:	The site was flowing, but the head could not be measured without additional equipment.		
Level reading date:	2002-10-14	Feet below surface:	0.62
Feet to sea level:	Not Reported	Note:	Not Reported
Level reading date:	2002-09-23	Feet below surface:	0.18
Feet to sea level:	Not Reported	Note:	Not Reported
Level reading date:	2002-08-20	Feet below surface:	0.0
Feet to sea level:	Not Reported	Note:	Not Reported
Level reading date:	2002-07-15	Feet below surface:	0.17
Feet to sea level:	Not Reported	Note:	Not Reported
Level reading date:	2002-06-12	Feet below surface:	0.55
Feet to sea level:	Not Reported	Note:	Not Reported
Level reading date:	2002-05-13	Feet below surface:	3.70
Feet to sea level:	Not Reported	Note:	Not Reported
Level reading date:	2002-04-22	Feet below surface:	1.08
Feet to sea level:	Not Reported	Note:	Not Reported
Level reading date:	2002-03-14	Feet below surface:	0.61
Feet to sea level:	Not Reported	Note:	Not Reported
Level reading date:	2002-02-11	Feet below surface:	0.10
Feet to sea level:	Not Reported	Note:	Not Reported
Level reading date:	2002-01-14	Feet below surface:	Not Reported
Feet to sea level:	Not Reported		
Note:	The site was flowing, but the head could not be measured without additional equipment.		
Level reading date:	2001-09-17	Feet below surface:	Not Reported
Feet to sea level:	Not Reported		
Note:	The site was flowing, but the head could not be measured without additional equipment.		
Level reading date:	2001-08-17	Feet below surface:	Not Reported
Feet to sea level:	Not Reported		
Note:	The site was flowing, but the head could not be measured without additional equipment.		
Level reading date:	2001-07-18	Feet below surface:	Not Reported
Feet to sea level:	Not Reported		
Note:	The site was flowing, but the head could not be measured without additional equipment.		
Level reading date:	2001-06-21	Feet below surface:	Not Reported
Feet to sea level:	Not Reported		
Note:	The site was flowing, but the head could not be measured without additional equipment.		
Level reading date:	2001-06-20	Feet below surface:	Not Reported
Feet to sea level:	Not Reported		
Note:	The site was flowing, but the head could not be measured without additional equipment.		
Level reading date:	2001-06-13	Feet below surface:	Not Reported

Docusign Envelope ID: 3773F87A-0B89-4932-BA2C-CA8383B3EEAD

Feet to sea level: Not Reported
Note: The site was flowing, but the head could not be measured without additional equipment.

Level reading date: 2001-05-17 Feet below surface: Not Reported
Feet to sea level: Not Reported
Note: The site was flowing, but the head could not be measured without additional equipment.

Level reading date: 2001-04-18 Feet below surface: Not Reported
Feet to sea level: Not Reported
Note: The site was flowing, but the head could not be measured without additional equipment.

Level reading date: 2001-03-20 Feet below surface: Not Reported
Feet to sea level: Not Reported
Note: The site was flowing, but the head could not be measured without additional equipment.

Level reading date: 2001-02-15 Feet below surface: Not Reported
Feet to sea level: Not Reported
Note: The site was flowing, but the head could not be measured without additional equipment.

Level reading date: 2001-01-15 Feet below surface: Not Reported
Feet to sea level: Not Reported
Note: The site was flowing, but the head could not be measured without additional equipment.

Level reading date: 2000-12-18 Feet below surface: Not Reported
Feet to sea level: Not Reported
Note: The site was flowing, but the head could not be measured without additional equipment.

Level reading date: 2000-11-15 Feet below surface: Not Reported
Feet to sea level: Not Reported
Note: The site was flowing, but the head could not be measured without additional equipment.

Level reading date: 2000-10-11 Feet below surface: Not Reported
Feet to sea level: Not Reported
Note: The site was flowing, but the head could not be measured without additional equipment.

Level reading date: 2000-09-20 Feet below surface: 0.0
Feet to sea level: Not Reported Note: Not Reported

Level reading date: 2000-08-14 Feet below surface: 0.0
Feet to sea level: Not Reported Note: Not Reported

Level reading date: 2000-07-12 Feet below surface: 0.0
Feet to sea level: Not Reported Note: Not Reported

Level reading date: 2000-06-14 Feet below surface: 0.0
Feet to sea level: Not Reported Note: Not Reported

Level reading date: 2000-05-22 Feet below surface: 0.0
Feet to sea level: Not Reported Note: Not Reported

Level reading date: 2000-04-17 Feet below surface: 0.0
Feet to sea level: Not Reported Note: Not Reported

Level reading date: 2000-03-13 Feet below surface: 0.0
Feet to sea level: Not Reported Note: Not Reported

Level reading date: 2000-02-15 Feet below surface: 0.11
Feet to sea level: Not Reported Note: Not Reported

Level reading date: 2000-01-12 Feet below surface: 0.36
Feet to sea level: Not Reported Note: Not Reported

Docusign Envelope ID: 3773F87A-0B89-4932-BA2C-CA8383B3EEAD

Level reading date:	1999-12-12	Feet below surface:	0.0
Feet to sea level:	Not Reported	Note:	Not Reported
Level reading date:	1999-11-16	Feet below surface:	0.0
Feet to sea level:	Not Reported	Note:	Not Reported
Level reading date:	1999-10-14	Feet below surface:	0.0
Feet to sea level:	Not Reported	Note:	Not Reported
Level reading date:	1999-09-12	Feet below surface:	0.21
Feet to sea level:	Not Reported	Note:	Not Reported
Level reading date:	1999-08-15	Feet below surface:	0.24
Feet to sea level:	Not Reported	Note:	Not Reported
Level reading date:	1999-07-24	Feet below surface:	Not Reported
Feet to sea level:	Not Reported		
Note:	The site was flowing, but the head could not be measured without additional equipment.		
Level reading date:	1999-06-20	Feet below surface:	Not Reported
Feet to sea level:	Not Reported		
Note:	The site was flowing, but the head could not be measured without additional equipment.		
Level reading date:	1999-05-23	Feet below surface:	Not Reported
Feet to sea level:	Not Reported		
Note:	The site was flowing, but the head could not be measured without additional equipment.		
Level reading date:	1999-04-14	Feet below surface:	-0.02
Feet to sea level:	Not Reported	Note:	Not Reported
Level reading date:	1999-03-31	Feet below surface:	0.00
Feet to sea level:	Not Reported	Note:	Not Reported
Level reading date:	1999-02-24	Feet below surface:	0.07
Feet to sea level:	Not Reported	Note:	Not Reported
Level reading date:	1999-01-21	Feet below surface:	0.00
Feet to sea level:	Not Reported	Note:	Not Reported
Level reading date:	1998-12-17	Feet below surface:	0.00
Feet to sea level:	Not Reported	Note:	Not Reported
Level reading date:	1998-11-30	Feet below surface:	0.11
Feet to sea level:	Not Reported	Note:	Not Reported
Level reading date:	1998-10-28	Feet below surface:	0.00
Feet to sea level:	Not Reported	Note:	Not Reported
Level reading date:	1998-09-15	Feet below surface:	0.00
Feet to sea level:	Not Reported	Note:	Not Reported
Level reading date:	1998-08-11	Feet below surface:	0.00
Feet to sea level:	Not Reported	Note:	Not Reported
Level reading date:	1998-07-14	Feet below surface:	0.00
Feet to sea level:	Not Reported	Note:	Not Reported
Level reading date:	1998-06-17	Feet below surface:	Not Reported
Feet to sea level:	Not Reported		
Note:	The site was flowing, but the head could not be measured without additional equipment.		
Level reading date:	1998-06-15	Feet below surface:	0.00

Docusign Envelope ID: 3773F87A-0B89-4932-BA2C-CA8383B3EEAD

Feet to sea level:	Not Reported	Note:	Not Reported
Level reading date:	1998-05-21	Feet below surface:	-1.35
Feet to sea level:	Not Reported	Note:	Not Reported
Level reading date:	1998-04-13	Feet below surface:	-1.30
Feet to sea level:	Not Reported	Note:	Not Reported
Level reading date:	1998-03-17	Feet below surface:	-1.72
Feet to sea level:	Not Reported	Note:	Not Reported
Level reading date:	1998-02-18	Feet below surface:	0.00
Feet to sea level:	Not Reported		
Note:	A nearby site that taps the same aquifer was flowing.		
Level reading date:	1998-01-13	Feet below surface:	0.00
Feet to sea level:	Not Reported		
Note:	A nearby site that taps the same aquifer was flowing.		
Level reading date:	1997-12-23	Feet below surface:	0.00
Feet to sea level:	Not Reported		
Note:	A nearby site that taps the same aquifer was flowing.		
Level reading date:	1997-11-17	Feet below surface:	0.03
Feet to sea level:	Not Reported	Note:	Not Reported
Level reading date:	1997-09-16	Feet below surface:	0.00
Feet to sea level:	Not Reported	Note:	Not Reported
Level reading date:	1997-08-11	Feet below surface:	0.00
Feet to sea level:	Not Reported	Note:	Not Reported
Level reading date:	1997-07-10	Feet below surface:	0.00
Feet to sea level:	Not Reported	Note:	Not Reported
Level reading date:	1997-06-25	Feet below surface:	Not Reported
Feet to sea level:	Not Reported		
Note:	The site was flowing, but the head could not be measured without additional equipment.		
Level reading date:	1997-06-10	Feet below surface:	0.00
Feet to sea level:	Not Reported	Note:	Not Reported
Level reading date:	1997-05-19	Feet below surface:	0.00
Feet to sea level:	Not Reported	Note:	Not Reported
Level reading date:	1997-04-11	Feet below surface:	0.00
Feet to sea level:	Not Reported	Note:	Not Reported
Level reading date:	1997-03-12	Feet below surface:	0.00
Feet to sea level:	Not Reported	Note:	Not Reported
Level reading date:	1997-01-17	Feet below surface:	0.00
Feet to sea level:	Not Reported	Note:	Not Reported
Level reading date:	1996-12-19	Feet below surface:	0.00
Feet to sea level:	Not Reported	Note:	Not Reported
Level reading date:	1996-11-06	Feet below surface:	0.00
Feet to sea level:	Not Reported	Note:	Not Reported
Level reading date:	1996-10-16	Feet below surface:	0.00
Feet to sea level:	Not Reported	Note:	Not Reported

Docusign Envelope ID: 3773F87A-0B89-4932-BA2C-CA8383B3EEAD

Level reading date:	1996-09-11	Feet below surface:	0.00
Feet to sea level:	Not Reported	Note:	Not Reported
Level reading date:	1996-08-13	Feet below surface:	0.00
Feet to sea level:	Not Reported	Note:	Not Reported
Level reading date:	1996-07-23	Feet below surface:	0.00
Feet to sea level:	Not Reported	Note:	Not Reported
Level reading date:	1996-06-27	Feet below surface:	Not Reported
Feet to sea level:	Not Reported		
Note:	The site was flowing, but the head could not be measured without additional equipment.		
Level reading date:	1996-06-14	Feet below surface:	0.00
Feet to sea level:	Not Reported	Note:	Not Reported
Level reading date:	1996-05-09	Feet below surface:	0.00
Feet to sea level:	Not Reported	Note:	Not Reported
Level reading date:	1996-04-11	Feet below surface:	0.00
Feet to sea level:	Not Reported	Note:	Not Reported
Level reading date:	1996-03-21	Feet below surface:	0.00
Feet to sea level:	Not Reported	Note:	Not Reported
Level reading date:	1996-02-14	Feet below surface:	0.00
Feet to sea level:	Not Reported	Note:	Not Reported
Level reading date:	1996-01-18	Feet below surface:	0.66
Feet to sea level:	Not Reported	Note:	Not Reported
Level reading date:	1995-12-11	Feet below surface:	0.00
Feet to sea level:	Not Reported	Note:	Not Reported
Level reading date:	1995-11-09	Feet below surface:	0.29
Feet to sea level:	Not Reported	Note:	Not Reported
Level reading date:	1995-09-14	Feet below surface:	0.00
Feet to sea level:	Not Reported		
Note:	The site was flowing, but the head could not be measured without additional equipment.		
Level reading date:	1995-08-08	Feet below surface:	0.09
Feet to sea level:	Not Reported	Note:	Not Reported
Level reading date:	1995-07-12	Feet below surface:	0.09
Feet to sea level:	Not Reported	Note:	Not Reported
Level reading date:	1995-06-22	Feet below surface:	0.00
Feet to sea level:	Not Reported		
Note:	The site was flowing, but the head could not be measured without additional equipment.		
Level reading date:	1995-06-13	Feet below surface:	Not Reported
Feet to sea level:	Not Reported		
Note:	The site was flowing, but the head could not be measured without additional equipment.		
Level reading date:	1995-05-10	Feet below surface:	0.00
Feet to sea level:	Not Reported		
Note:	The site was flowing, but the head could not be measured without additional equipment.		
Level reading date:	1995-04-12	Feet below surface:	0.00
Feet to sea level:	Not Reported		
Note:	The site was flowing, but the head could not be measured without additional equipment.		

Docusign Envelope ID: 3773F87A-0B89-4932-BA2C-CA8383B3EEAD

Level reading date:	1995-03-15	Feet below surface:	0.00
Feet to sea level:	Not Reported		
Note:	The site was flowing, but the head could not be measured without additional equipment.		
Level reading date:	1995-02-08	Feet below surface:	0.00
Feet to sea level:	Not Reported	Note:	Not Reported
Level reading date:	1994-12-12	Feet below surface:	1.12
Feet to sea level:	Not Reported	Note:	Not Reported
Level reading date:	1994-11-11	Feet below surface:	0.51
Feet to sea level:	Not Reported	Note:	Not Reported
Level reading date:	1994-10-13	Feet below surface:	0.45
Feet to sea level:	Not Reported	Note:	Not Reported
Level reading date:	1994-09-13	Feet below surface:	0.82
Feet to sea level:	Not Reported	Note:	Not Reported
Level reading date:	1994-08-11	Feet below surface:	0.95
Feet to sea level:	Not Reported	Note:	Not Reported
Level reading date:	1994-07-12	Feet below surface:	0.41
Feet to sea level:	Not Reported	Note:	Not Reported
Level reading date:	1994-06-15	Feet below surface:	3.44
Feet to sea level:	Not Reported	Note:	Not Reported
Level reading date:	1994-06-13	Feet below surface:	0.38
Feet to sea level:	Not Reported	Note:	Not Reported
Level reading date:	1994-05-11	Feet below surface:	0.66
Feet to sea level:	Not Reported	Note:	Not Reported
Level reading date:	1994-04-13	Feet below surface:	0.86
Feet to sea level:	Not Reported	Note:	Not Reported
Level reading date:	1994-04-05	Feet below surface:	0.56
Feet to sea level:	Not Reported	Note:	Not Reported
Level reading date:	1994-03-11	Feet below surface:	0.05
Feet to sea level:	Not Reported	Note:	Not Reported
Level reading date:	1994-02-15	Feet below surface:	0.82
Feet to sea level:	Not Reported	Note:	Not Reported
Level reading date:	1994-01-26	Feet below surface:	0.41
Feet to sea level:	Not Reported	Note:	Not Reported
Level reading date:	1994-01-12	Feet below surface:	0.48
Feet to sea level:	Not Reported	Note:	Not Reported
Level reading date:	1993-12-14	Feet below surface:	2.89
Feet to sea level:	Not Reported	Note:	Not Reported
Level reading date:	1993-11-12	Feet below surface:	0.43
Feet to sea level:	Not Reported	Note:	Not Reported
Level reading date:	1993-10-20	Feet below surface:	0.88
Feet to sea level:	Not Reported	Note:	Not Reported
Level reading date:	1993-10-12	Feet below surface:	0.88

Docusign Envelope ID: 3773F87A-0B89-4932-BA2C-CA8383B3EEAD

Feet to sea level:	Not Reported	Note:	Not Reported
Level reading date:	1993-09-10	Feet below surface:	1.24
Feet to sea level:	Not Reported	Note:	Not Reported
Level reading date:	1993-08-12	Feet below surface:	1.61
Feet to sea level:	Not Reported	Note:	Not Reported
Level reading date:	1993-07-19	Feet below surface:	0.97
Feet to sea level:	Not Reported	Note:	Not Reported
Level reading date:	1993-07-13	Feet below surface:	1.06
Feet to sea level:	Not Reported	Note:	Not Reported
Level reading date:	1993-06-10	Feet below surface:	1.40
Feet to sea level:	Not Reported	Note:	Not Reported
Level reading date:	1993-06-09	Feet below surface:	1.48
Feet to sea level:	Not Reported	Note:	Not Reported
Level reading date:	1993-05-10	Feet below surface:	1.12
Feet to sea level:	Not Reported	Note:	Not Reported
Level reading date:	1993-04-28	Feet below surface:	1.01
Feet to sea level:	Not Reported	Note:	Not Reported
Level reading date:	1993-04-14	Feet below surface:	0.58
Feet to sea level:	Not Reported	Note:	Not Reported
Level reading date:	1993-03-11	Feet below surface:	0.63
Feet to sea level:	Not Reported	Note:	Not Reported
Level reading date:	1993-02-25	Feet below surface:	0.67
Feet to sea level:	Not Reported	Note:	Not Reported
Level reading date:	1993-02-11	Feet below surface:	1.28
Feet to sea level:	Not Reported	Note:	Not Reported
Level reading date:	1993-01-13	Feet below surface:	1.30
Feet to sea level:	Not Reported	Note:	Not Reported
Level reading date:	1992-12-09	Feet below surface:	1.76
Feet to sea level:	Not Reported	Note:	Not Reported
Level reading date:	1992-11-11	Feet below surface:	2.65
Feet to sea level:	Not Reported	Note:	Not Reported
Level reading date:	1992-10-28	Feet below surface:	1.38
Feet to sea level:	Not Reported	Note:	Not Reported
Level reading date:	1992-10-12	Feet below surface:	2.52
Feet to sea level:	Not Reported	Note:	Not Reported
Level reading date:	1992-09-10	Feet below surface:	1.90
Feet to sea level:	Not Reported	Note:	Not Reported
Level reading date:	1992-08-18	Feet below surface:	2.19
Feet to sea level:	Not Reported	Note:	Not Reported
Level reading date:	1992-08-11	Feet below surface:	2.37
Feet to sea level:	Not Reported	Note:	Not Reported

Docusign Envelope ID: 3773F87A-0B89-4932-BA2C-CA8383B3EEAD

Level reading date:	1992-07-14	Feet below surface:	2.50
Feet to sea level:	Not Reported	Note:	Not Reported
Level reading date:	1992-06-25	Feet below surface:	2.44
Feet to sea level:	Not Reported	Note:	Not Reported
Level reading date:	1992-06-12	Feet below surface:	2.25
Feet to sea level:	Not Reported	Note:	Not Reported
Level reading date:	1992-06-03	Feet below surface:	2.48
Feet to sea level:	Not Reported	Note:	Not Reported
Level reading date:	1992-05-13	Feet below surface:	1.90
Feet to sea level:	Not Reported	Note:	Not Reported
Level reading date:	1992-04-16	Feet below surface:	2.40
Feet to sea level:	Not Reported		
Note:	A nearby site that taps the same aquifer was flowing.		
Level reading date:	1992-03-31	Feet below surface:	1.96
Feet to sea level:	Not Reported	Note:	Not Reported
Level reading date:	1992-03-12	Feet below surface:	2.46
Feet to sea level:	Not Reported		
Note:	A nearby site that taps the same aquifer was flowing.		
Level reading date:	1992-02-19	Feet below surface:	1.73
Feet to sea level:	Not Reported		
Note:	A nearby site that taps the same aquifer was flowing.		
Level reading date:	1992-02-05	Feet below surface:	2.18
Feet to sea level:	Not Reported	Note:	Not Reported
Level reading date:	1992-01-13	Feet below surface:	2.94
Feet to sea level:	Not Reported		
Note:	A nearby site that taps the same aquifer was flowing.		
Level reading date:	1991-12-17	Feet below surface:	3.50
Feet to sea level:	Not Reported	Note:	Not Reported
Level reading date:	1991-12-11	Feet below surface:	3.13
Feet to sea level:	Not Reported	Note:	Not Reported
Level reading date:	1991-11-12	Feet below surface:	3.26
Feet to sea level:	Not Reported	Note:	Not Reported
Level reading date:	1991-10-18	Feet below surface:	3.33
Feet to sea level:	Not Reported	Note:	Not Reported
Level reading date:	1991-10-10	Feet below surface:	3.90
Feet to sea level:	Not Reported	Note:	Not Reported
Level reading date:	1991-08-05	Feet below surface:	3.68
Feet to sea level:	Not Reported	Note:	Not Reported
Level reading date:	1991-07-08	Feet below surface:	4.04
Feet to sea level:	Not Reported	Note:	Not Reported
Level reading date:	1991-06-13	Feet below surface:	4.00
Feet to sea level:	Not Reported	Note:	Not Reported
Level reading date:	1991-04-09	Feet below surface:	4.53

Docusign Envelope ID: 3773F87A-0B89-4932-BA2C-CA8383B3EEAD

Feet to sea level:	Not Reported	Note:	Not Reported
Level reading date:	1991-01-31	Feet below surface:	7.24
Feet to sea level:	Not Reported	Note:	Not Reported

BN820
East
1/2 - 1 Mile
Lower

FED USGS **USGS40000143639**

Organization ID:	USGS-CA		
Organization Name:	USGS California Water Science Center		
Monitor Location:	004N027W23F008S	Type:	Well
Description:	Not Reported	HUC:	18060013
Drainage Area:	Not Reported	Drainage Area Units:	Not Reported
Contrib Drainage Area:	Not Reported	Contrib Drainage Area Unts:	Not Reported
Aquifer:	California Coastal Basin aquifers		
Formation Type:	Not Reported	Aquifer Type:	Not Reported
Construction Date:	19910128	Well Depth:	430
Well Depth Units:	ft	Well Hole Depth:	438
Well Hole Depth Units:	ft		

Ground water levels,Number of Measurements:	185	Level reading date:	2004-12-14
Feet below surface:	1.63	Feet to sea level:	Not Reported
Note:	Not Reported		
Level reading date:	2004-11-03	Feet below surface:	-1.09
Feet to sea level:	Not Reported	Note:	Not Reported
Level reading date:	2004-09-13	Feet below surface:	4.86
Feet to sea level:	Not Reported	Note:	Not Reported
Level reading date:	2004-08-12	Feet below surface:	3.27
Feet to sea level:	Not Reported	Note:	Not Reported
Level reading date:	2004-07-15	Feet below surface:	2.75
Feet to sea level:	Not Reported	Note:	Not Reported
Level reading date:	2004-06-18	Feet below surface:	8.37
Feet to sea level:	Not Reported	Note:	Not Reported
Level reading date:	2004-06-07	Feet below surface:	5.43
Feet to sea level:	Not Reported	Note:	Not Reported
Level reading date:	2004-05-18	Feet below surface:	2.00
Feet to sea level:	Not Reported	Note:	Not Reported
Level reading date:	2004-04-13	Feet below surface:	3.35
Feet to sea level:	Not Reported	Note:	Not Reported
Level reading date:	2004-03-10	Feet below surface:	2.81
Feet to sea level:	Not Reported	Note:	Not Reported
Level reading date:	2004-02-12	Feet below surface:	4.72
Feet to sea level:	Not Reported	Note:	Not Reported
Level reading date:	2004-01-12	Feet below surface:	3.19
Feet to sea level:	Not Reported	Note:	Not Reported
Level reading date:	2003-12-15	Feet below surface:	1.30

Docusign Envelope ID: 3773F87A-0B89-4932-BA2C-CA8383B3EEAD

GEOCHECK® - PHYSICAL SETTING SOURCE MAP FINDINGS

Feet to sea level:	Not Reported	Note:	Not Reported
Level reading date:	2003-11-10	Feet below surface:	2.06
Feet to sea level:	Not Reported	Note:	Not Reported
Level reading date:	2003-10-09	Feet below surface:	3.89
Feet to sea level:	Not Reported	Note:	Not Reported
Level reading date:	2003-09-18	Feet below surface:	1.62
Feet to sea level:	Not Reported	Note:	Not Reported
Level reading date:	2003-08-13	Feet below surface:	5.65
Feet to sea level:	Not Reported	Note:	Not Reported
Level reading date:	2003-07-03	Feet below surface:	2.08
Feet to sea level:	Not Reported	Note:	Not Reported
Level reading date:	2003-06-17	Feet below surface:	3.01
Feet to sea level:	Not Reported	Note:	Not Reported
Level reading date:	2003-06-12	Feet below surface:	4.77
Feet to sea level:	Not Reported	Note:	Not Reported
Level reading date:	2003-05-06	Feet below surface:	9.09
Feet to sea level:	Not Reported	Note:	Not Reported
Level reading date:	2003-04-09	Feet below surface:	9.30
Feet to sea level:	Not Reported	Note:	Not Reported
Level reading date:	2003-03-05	Feet below surface:	27.80
Feet to sea level:	Not Reported	Note:	Not Reported
Level reading date:	2003-02-03	Feet below surface:	0.84
Feet to sea level:	Not Reported	Note:	Not Reported
Level reading date:	2003-01-09	Feet below surface:	1.09
Feet to sea level:	Not Reported	Note:	Not Reported
Level reading date:	2002-12-16	Feet below surface:	2.03
Feet to sea level:	Not Reported	Note:	Not Reported
Level reading date:	2002-11-12	Feet below surface:	0.90
Feet to sea level:	Not Reported	Note:	Not Reported
Level reading date:	2002-10-14	Feet below surface:	1.16
Feet to sea level:	Not Reported	Note:	Not Reported
Level reading date:	2002-09-23	Feet below surface:	2.60
Feet to sea level:	Not Reported	Note:	Not Reported
Level reading date:	2002-08-20	Feet below surface:	1.46
Feet to sea level:	Not Reported	Note:	Not Reported
Level reading date:	2002-07-15	Feet below surface:	2.79
Feet to sea level:	Not Reported	Note:	Not Reported
Level reading date:	2002-06-13	Feet below surface:	1.11
Feet to sea level:	Not Reported	Note:	Not Reported
Level reading date:	2002-05-13	Feet below surface:	5.81
Feet to sea level:	Not Reported	Note:	Not Reported

Docusign Envelope ID: 3773F87A-0B89-4932-BA2C-CA8383B3EEAD

Level reading date:	2002-04-22	Feet below surface:	4.12
Feet to sea level:	Not Reported	Note:	Not Reported
Level reading date:	2002-03-14	Feet below surface:	12.25
Feet to sea level:	Not Reported	Note:	Not Reported
Level reading date:	2002-02-11	Feet below surface:	2.30
Feet to sea level:	Not Reported	Note:	Not Reported
Level reading date:	2002-01-14	Feet below surface:	3.95
Feet to sea level:	Not Reported	Note:	Not Reported
Level reading date:	2001-12-24	Feet below surface:	5.25
Feet to sea level:	Not Reported	Note:	Not Reported
Level reading date:	2001-11-27	Feet below surface:	1.88
Feet to sea level:	Not Reported	Note:	Not Reported
Level reading date:	2001-10-22	Feet below surface:	2.47
Feet to sea level:	Not Reported	Note:	Not Reported
Level reading date:	2001-09-17	Feet below surface:	Not Reported
Feet to sea level:	Not Reported		
Note:	The site was flowing, but the head could not be measured without additional equipment.		
Level reading date:	2001-08-17	Feet below surface:	Not Reported
Feet to sea level:	Not Reported		
Note:	The site was flowing, but the head could not be measured without additional equipment.		
Level reading date:	2001-07-18	Feet below surface:	2.76
Feet to sea level:	Not Reported	Note:	Not Reported
Level reading date:	2001-06-21	Feet below surface:	0.44
Feet to sea level:	Not Reported	Note:	The site was being pumped.
Level reading date:	2001-06-20	Feet below surface:	0.44
Feet to sea level:	Not Reported	Note:	The site was being pumped.
Level reading date:	2001-06-13	Feet below surface:	0.80
Feet to sea level:	Not Reported	Note:	Not Reported
Level reading date:	2001-05-17	Feet below surface:	11.19
Feet to sea level:	Not Reported	Note:	Not Reported
Level reading date:	2001-04-18	Feet below surface:	0.97
Feet to sea level:	Not Reported	Note:	Not Reported
Level reading date:	2001-03-20	Feet below surface:	Not Reported
Feet to sea level:	Not Reported		
Note:	The site was flowing, but the head could not be measured without additional equipment.		
Level reading date:	2001-02-15	Feet below surface:	Not Reported
Feet to sea level:	Not Reported		
Note:	The site was flowing, but the head could not be measured without additional equipment.		
Level reading date:	2001-01-15	Feet below surface:	0.58
Feet to sea level:	Not Reported	Note:	Not Reported
Level reading date:	2000-12-18	Feet below surface:	0.92
Feet to sea level:	Not Reported	Note:	Not Reported
Level reading date:	2000-11-15	Feet below surface:	0.19

Docusign Envelope ID: 3773F87A-0B89-4932-BA2C-CA8383B3EEAD

Feet to sea level:	Not Reported	Note:	Not Reported
Level reading date:	2000-10-11	Feet below surface:	0.19
Feet to sea level:	Not Reported	Note:	Not Reported
Level reading date:	2000-09-20	Feet below surface:	0.70
Feet to sea level:	Not Reported	Note:	Not Reported
Level reading date:	2000-08-14	Feet below surface:	0.81
Feet to sea level:	Not Reported	Note:	Not Reported
Level reading date:	2000-07-12	Feet below surface:	0.76
Feet to sea level:	Not Reported	Note:	Not Reported
Level reading date:	2000-06-15	Feet below surface:	0.42
Feet to sea level:	Not Reported	Note:	Not Reported
Level reading date:	2000-06-14	Feet below surface:	0.39
Feet to sea level:	Not Reported	Note:	Not Reported
Level reading date:	2000-05-22	Feet below surface:	0.93
Feet to sea level:	Not Reported	Note:	Not Reported
Level reading date:	2000-04-17	Feet below surface:	9.01
Feet to sea level:	Not Reported	Note:	Not Reported
Level reading date:	2000-03-13	Feet below surface:	0.87
Feet to sea level:	Not Reported	Note:	Not Reported
Level reading date:	2000-02-15	Feet below surface:	1.20
Feet to sea level:	Not Reported	Note:	Not Reported
Level reading date:	2000-01-12	Feet below surface:	1.13
Feet to sea level:	Not Reported	Note:	Not Reported
Level reading date:	1999-12-12	Feet below surface:	0.84
Feet to sea level:	Not Reported	Note:	Not Reported
Level reading date:	1999-11-16	Feet below surface:	0.87
Feet to sea level:	Not Reported	Note:	Not Reported
Level reading date:	1999-10-14	Feet below surface:	0.97
Feet to sea level:	Not Reported	Note:	Not Reported
Level reading date:	1999-09-12	Feet below surface:	1.22
Feet to sea level:	Not Reported	Note:	Not Reported
Level reading date:	1999-08-15	Feet below surface:	1.38
Feet to sea level:	Not Reported	Note:	Not Reported
Level reading date:	1999-07-24	Feet below surface:	2.07
Feet to sea level:	Not Reported	Note:	Not Reported
Level reading date:	1999-06-20	Feet below surface:	2.01
Feet to sea level:	Not Reported	Note:	Not Reported
Level reading date:	1999-05-23	Feet below surface:	1.90
Feet to sea level:	Not Reported	Note:	Not Reported
Level reading date:	1999-04-14	Feet below surface:	0.99
Feet to sea level:	Not Reported	Note:	Not Reported

Docusign Envelope ID: 3773F87A-0B89-4932-BA2C-CA8383B3EEAD

Level reading date:	1999-03-31	Feet below surface:	5.40
Feet to sea level:	Not Reported	Note:	Not Reported
Level reading date:	1999-02-24	Feet below surface:	0.81
Feet to sea level:	Not Reported	Note:	Not Reported
Level reading date:	1999-01-21	Feet below surface:	1.20
Feet to sea level:	Not Reported	Note:	Not Reported
Level reading date:	1998-12-17	Feet below surface:	0.37
Feet to sea level:	Not Reported	Note:	Not Reported
Level reading date:	1998-11-30	Feet below surface:	1.34
Feet to sea level:	Not Reported	Note:	Not Reported
Level reading date:	1998-10-28	Feet below surface:	1.62
Feet to sea level:	Not Reported	Note:	Not Reported
Level reading date:	1998-09-15	Feet below surface:	0.25
Feet to sea level:	Not Reported	Note:	Not Reported
Level reading date:	1998-08-11	Feet below surface:	0.96
Feet to sea level:	Not Reported	Note:	Not Reported
Level reading date:	1998-07-14	Feet below surface:	5.21
Feet to sea level:	Not Reported	Note:	Not Reported
Level reading date:	1998-06-17	Feet below surface:	4.49
Feet to sea level:	Not Reported	Note:	Not Reported
Level reading date:	1998-06-15	Feet below surface:	5.81
Feet to sea level:	Not Reported	Note:	Not Reported
Level reading date:	1998-05-21	Feet below surface:	1.72
Feet to sea level:	Not Reported	Note:	Not Reported
Level reading date:	1998-04-13	Feet below surface:	11.19
Feet to sea level:	Not Reported	Note:	Not Reported
Level reading date:	1998-03-17	Feet below surface:	2.81
Feet to sea level:	Not Reported	Note:	Not Reported
Level reading date:	1998-02-18	Feet below surface:	0.69
Feet to sea level:	Not Reported	Note:	Not Reported
Level reading date:	1998-01-13	Feet below surface:	1.06
Feet to sea level:	Not Reported	Note:	Not Reported
Level reading date:	1997-12-23	Feet below surface:	0.80
Feet to sea level:	Not Reported	Note:	Not Reported
Level reading date:	1997-11-17	Feet below surface:	1.21
Feet to sea level:	Not Reported	Note:	Not Reported
Level reading date:	1997-09-16	Feet below surface:	0.43
Feet to sea level:	Not Reported	Note:	Not Reported
Level reading date:	1997-08-11	Feet below surface:	0.53
Feet to sea level:	Not Reported	Note:	Not Reported
Level reading date:	1997-07-11	Feet below surface:	0.77
Feet to sea level:	Not Reported	Note:	Not Reported

Docusign Envelope ID: 3773F87A-0B89-4932-BA2C-CA8383B3EEAD

GEOCHECK® - PHYSICAL SETTING SOURCE MAP FINDINGS

Level reading date:	1997-06-25	Feet below surface:	0.56
Feet to sea level:	Not Reported	Note:	Not Reported
Level reading date:	1997-06-10	Feet below surface:	0.79
Feet to sea level:	Not Reported	Note:	Not Reported
Level reading date:	1997-05-19	Feet below surface:	1.14
Feet to sea level:	Not Reported	Note:	Not Reported
Level reading date:	1997-04-11	Feet below surface:	0.93
Feet to sea level:	Not Reported	Note:	Not Reported
Level reading date:	1997-03-12	Feet below surface:	1.86
Feet to sea level:	Not Reported	Note:	Not Reported
Level reading date:	1997-01-17	Feet below surface:	6.08
Feet to sea level:	Not Reported	Note:	Not Reported
Level reading date:	1996-12-19	Feet below surface:	1.20
Feet to sea level:	Not Reported	Note:	Not Reported
Level reading date:	1996-11-06	Feet below surface:	1.52
Feet to sea level:	Not Reported	Note:	Not Reported
Level reading date:	1996-10-16	Feet below surface:	0.77
Feet to sea level:	Not Reported	Note:	Not Reported
Level reading date:	1996-09-11	Feet below surface:	0.95
Feet to sea level:	Not Reported	Note:	Not Reported
Level reading date:	1996-08-13	Feet below surface:	1.39
Feet to sea level:	Not Reported	Note:	Not Reported
Level reading date:	1996-07-23	Feet below surface:	1.15
Feet to sea level:	Not Reported	Note:	Not Reported
Level reading date:	1996-06-27	Feet below surface:	1.71
Feet to sea level:	Not Reported	Note:	Not Reported
Level reading date:	1996-06-14	Feet below surface:	-0.24
Feet to sea level:	Not Reported	Note:	Not Reported
Level reading date:	1996-05-09	Feet below surface:	-0.73
Feet to sea level:	Not Reported	Note:	Not Reported
Level reading date:	1996-04-11	Feet below surface:	1.17
Feet to sea level:	Not Reported	Note:	Not Reported
Level reading date:	1996-03-21	Feet below surface:	2.58
Feet to sea level:	Not Reported	Note:	Not Reported
Level reading date:	1996-02-14	Feet below surface:	7.58
Feet to sea level:	Not Reported	Note:	Not Reported
Level reading date:	1996-01-18	Feet below surface:	1.53
Feet to sea level:	Not Reported	Note:	Not Reported
Level reading date:	1995-12-11	Feet below surface:	-0.83
Feet to sea level:	Not Reported	Note:	Not Reported
Level reading date:	1995-11-09	Feet below surface:	1.13
Feet to sea level:	Not Reported	Note:	Not Reported

Docusign Envelope ID: 3773F87A-0B89-4932-BA2C-CA8383B3EEAD

GEOCHECK® - PHYSICAL SETTING SOURCE MAP FINDINGS

Level reading date:	1995-10-13	Feet below surface:	-0.19
Feet to sea level:	Not Reported	Note:	Not Reported
Level reading date:	1995-09-14	Feet below surface:	0.38
Feet to sea level:	Not Reported	Note:	Not Reported
Level reading date:	1995-08-09	Feet below surface:	1.83
Feet to sea level:	Not Reported	Note:	Not Reported
Level reading date:	1995-07-12	Feet below surface:	5.40
Feet to sea level:	Not Reported	Note:	Not Reported
Level reading date:	1995-06-22	Feet below surface:	1.00
Feet to sea level:	Not Reported	Note:	Not Reported
Level reading date:	1995-06-13	Feet below surface:	6.42
Feet to sea level:	Not Reported	Note:	Not Reported
Level reading date:	1995-05-10	Feet below surface:	1.92
Feet to sea level:	Not Reported	Note:	Not Reported
Level reading date:	1995-04-12	Feet below surface:	2.00
Feet to sea level:	Not Reported	Note:	Not Reported
Level reading date:	1995-03-15	Feet below surface:	2.73
Feet to sea level:	Not Reported	Note:	Not Reported
Level reading date:	1995-02-09	Feet below surface:	1.95
Feet to sea level:	Not Reported	Note:	Not Reported
Level reading date:	1994-12-12	Feet below surface:	2.55
Feet to sea level:	Not Reported	Note:	Not Reported
Level reading date:	1994-11-11	Feet below surface:	2.31
Feet to sea level:	Not Reported	Note:	Not Reported
Level reading date:	1994-10-13	Feet below surface:	2.39
Feet to sea level:	Not Reported	Note:	Not Reported
Level reading date:	1994-09-13	Feet below surface:	4.48
Feet to sea level:	Not Reported	Note:	Not Reported
Level reading date:	1994-08-11	Feet below surface:	2.77
Feet to sea level:	Not Reported	Note:	Not Reported
Level reading date:	1994-07-12	Feet below surface:	2.77
Feet to sea level:	Not Reported	Note:	Not Reported
Level reading date:	1994-06-15	Feet below surface:	0.67
Feet to sea level:	Not Reported	Note:	Not Reported
Level reading date:	1994-06-13	Feet below surface:	2.59
Feet to sea level:	Not Reported	Note:	Not Reported
Level reading date:	1994-05-11	Feet below surface:	3.09
Feet to sea level:	Not Reported	Note:	Not Reported
Level reading date:	1994-04-13	Feet below surface:	3.10
Feet to sea level:	Not Reported	Note:	Not Reported
Level reading date:	1994-04-05	Feet below surface:	3.12
Feet to sea level:	Not Reported	Note:	Not Reported

Docusign Envelope ID: 3773F87A-0B89-4932-BA2C-CA8383B3EEAD

GEOCHECK® - PHYSICAL SETTING SOURCE MAP FINDINGS

Level reading date:	1994-03-11	Feet below surface:	2.92
Feet to sea level:	Not Reported	Note:	Not Reported
Level reading date:	1994-02-15	Feet below surface:	6.83
Feet to sea level:	Not Reported	Note:	Not Reported
Level reading date:	1994-01-26	Feet below surface:	2.97
Feet to sea level:	Not Reported	Note:	Not Reported
Level reading date:	1994-01-12	Feet below surface:	3.05
Feet to sea level:	Not Reported	Note:	Not Reported
Level reading date:	1993-12-14	Feet below surface:	0.52
Feet to sea level:	Not Reported	Note:	Not Reported
Level reading date:	1993-11-12	Feet below surface:	3.06
Feet to sea level:	Not Reported	Note:	Not Reported
Level reading date:	1993-10-20	Feet below surface:	3.58
Feet to sea level:	Not Reported	Note:	Not Reported
Level reading date:	1993-10-12	Feet below surface:	3.85
Feet to sea level:	Not Reported	Note:	Not Reported
Level reading date:	1993-09-10	Feet below surface:	17.41
Feet to sea level:	Not Reported	Note:	Not Reported
Level reading date:	1993-08-12	Feet below surface:	17.78
Feet to sea level:	Not Reported	Note:	Not Reported
Level reading date:	1993-07-19	Feet below surface:	6.42
Feet to sea level:	Not Reported	Note:	Not Reported
Level reading date:	1993-07-13	Feet below surface:	13.06
Feet to sea level:	Not Reported	Note:	Not Reported
Level reading date:	1993-06-10	Feet below surface:	20.19
Feet to sea level:	Not Reported	Note:	Not Reported
Level reading date:	1993-06-09	Feet below surface:	18.98
Feet to sea level:	Not Reported	Note:	Not Reported
Level reading date:	1993-05-10	Feet below surface:	4.58
Feet to sea level:	Not Reported	Note:	Not Reported
Level reading date:	1993-04-28	Feet below surface:	4.07
Feet to sea level:	Not Reported	Note:	Not Reported
Level reading date:	1993-04-14	Feet below surface:	3.86
Feet to sea level:	Not Reported	Note:	Not Reported
Level reading date:	1993-03-11	Feet below surface:	3.83
Feet to sea level:	Not Reported	Note:	Not Reported
Level reading date:	1993-02-25	Feet below surface:	3.68
Feet to sea level:	Not Reported	Note:	Not Reported
Level reading date:	1993-02-11	Feet below surface:	4.83
Feet to sea level:	Not Reported	Note:	Not Reported
Level reading date:	1993-01-13	Feet below surface:	4.75
Feet to sea level:	Not Reported	Note:	Not Reported

Docusign Envelope ID: 3773F87A-0B89-4932-BA2C-CA8383B3EEAD

Level reading date:	1992-12-09	Feet below surface:	4.75
Feet to sea level:	Not Reported	Note:	Not Reported
Level reading date:	1992-11-11	Feet below surface:	5.47
Feet to sea level:	Not Reported	Note:	Not Reported
Level reading date:	1992-10-28	Feet below surface:	4.02
Feet to sea level:	Not Reported	Note:	Not Reported
Level reading date:	1992-10-12	Feet below surface:	5.54
Feet to sea level:	Not Reported	Note:	Not Reported
Level reading date:	1992-09-10	Feet below surface:	4.92
Feet to sea level:	Not Reported	Note:	Not Reported
Level reading date:	1992-08-18	Feet below surface:	5.44
Feet to sea level:	Not Reported	Note:	Not Reported
Level reading date:	1992-08-11	Feet below surface:	6.29
Feet to sea level:	Not Reported	Note:	Not Reported
Level reading date:	1992-07-14	Feet below surface:	6.29
Feet to sea level:	Not Reported	Note:	Not Reported
Level reading date:	1992-06-25	Feet below surface:	5.78
Feet to sea level:	Not Reported	Note:	Not Reported
Level reading date:	1992-06-12	Feet below surface:	5.91
Feet to sea level:	Not Reported	Note:	Not Reported
Level reading date:	1992-06-03	Feet below surface:	5.87
Feet to sea level:	Not Reported	Note:	Not Reported
Level reading date:	1992-05-13	Feet below surface:	6.06
Feet to sea level:	Not Reported	Note:	Not Reported
Level reading date:	1992-04-16	Feet below surface:	6.63
Feet to sea level:	Not Reported		
Note:	A nearby site that taps the same aquifer was flowing.		
Level reading date:	1992-03-31	Feet below surface:	6.18
Feet to sea level:	Not Reported	Note:	Not Reported
Level reading date:	1992-03-12	Feet below surface:	6.51
Feet to sea level:	Not Reported		
Note:	A nearby site that taps the same aquifer was flowing.		
Level reading date:	1992-02-19	Feet below surface:	5.90
Feet to sea level:	Not Reported		
Note:	A nearby site that taps the same aquifer was flowing.		
Level reading date:	1992-02-05	Feet below surface:	6.21
Feet to sea level:	Not Reported	Note:	Not Reported
Level reading date:	1992-01-13	Feet below surface:	7.39
Feet to sea level:	Not Reported		
Note:	A nearby site that taps the same aquifer was flowing.		
Level reading date:	1991-12-17	Feet below surface:	8.87
Feet to sea level:	Not Reported		
Note:	A nearby site that taps the same aquifer was flowing.		

GEOCHECK® - PHYSICAL SETTING SOURCE MAP FINDINGS

Level reading date:	1991-12-11	Feet below surface:	9.62
Feet to sea level:	Not Reported	Note:	Not Reported
Level reading date:	1991-11-12	Feet below surface:	7.41
Feet to sea level:	Not Reported		
Note:	A nearby site that taps the same aquifer was flowing.		
Level reading date:	1991-10-18	Feet below surface:	7.77
Feet to sea level:	Not Reported	Note:	Not Reported
Level reading date:	1991-10-10	Feet below surface:	7.52
Feet to sea level:	Not Reported		
Note:	A nearby site that taps the same aquifer was flowing.		
Level reading date:	1991-08-05	Feet below surface:	8.71
Feet to sea level:	Not Reported	Note:	Not Reported
Level reading date:	1991-07-08	Feet below surface:	9.15
Feet to sea level:	Not Reported	Note:	Not Reported
Level reading date:	1991-06-13	Feet below surface:	9.44
Feet to sea level:	Not Reported	Note:	Not Reported
Level reading date:	1991-04-09	Feet below surface:	11.58
Feet to sea level:	Not Reported	Note:	Not Reported
Level reading date:	1991-01-31	Feet below surface:	17.38
Feet to sea level:	Not Reported	Note:	Not Reported

BN821
East
1/2 - 1 Mile
Lower

CA WELLS **CADWR9000008733**

State Well #:	04N27W23F008S	Station ID:	50296
Well Name:	23-F8	Basin Name:	Santa Barbara
Well Use:	Observation		
Well Type:	Part of a nested/multi-completion well		
Well Depth:	430	Well Completion Rpt #:	Not Reported

BR822
NE
1/2 - 1 Mile
Lower

CA WELLS **CAEDF0000048043**

Well ID:	SL0608336671-MW-5	Well Type:	MONITORING
Source:	EDF	Other Name:	MW-5
GAMA PFAS Testing:	Not Reported		
Groundwater Quality Data:	https://gamagroundwater.waterboards.ca.gov/gama/gamamap/public/GamaDataDisplay.asp?dataset=EDF&samp_date=&global_id=SL0608336671&assigned_name=MW-5&store_num=		
GeoTracker Data:	https://geotracker.waterboards.ca.gov/profile_report.asp?cmd=MWEDFResults&global_id=SL0608336671&assigned_name=MW-5		

GEOCHECK® - PHYSICAL SETTING SOURCE MAP FINDINGS

Map ID
Direction
Distance
Elevation | Database | EDR ID Number

BN823
East
1/2 - 1 Mile
Lower

CA WELLS **CAUSGSN00018139**

Well ID:	USGS-342452119405503	Well Type:	UNK
Source:	United States Geological Survey		
Other Name:	USGS-342452119405503	GAMA PFAS Testing:	Not Reported
Groundwater Quality Data:	https://gamagroundwater.waterboards.ca.gov/gama/gamamap/public/GamaDataDisplay.asp?dataset=USGSNEW&samp_date=&global_id=&assigned_name=USGS-342452119405503&store_num=		
GeoTracker Data:	Not Reported		

BN824
East
1/2 - 1 Mile
Lower

CA WELLS **CAUSGSN00009947**

Well ID:	USGS-342452119405501	Well Type:	UNK
Source:	United States Geological Survey		
Other Name:	USGS-342452119405501	GAMA PFAS Testing:	Not Reported
Groundwater Quality Data:	https://gamagroundwater.waterboards.ca.gov/gama/gamamap/public/GamaDataDisplay.asp?dataset=USGSNEW&samp_date=&global_id=&assigned_name=USGS-342452119405501&store_num=		
GeoTracker Data:	Not Reported		

BN825
East
1/2 - 1 Mile
Lower

CA WELLS **CAUSGSN00013038**

Well ID:	USGS-342452119405502	Well Type:	UNK
Source:	United States Geological Survey		
Other Name:	USGS-342452119405502	GAMA PFAS Testing:	Not Reported
Groundwater Quality Data:	https://gamagroundwater.waterboards.ca.gov/gama/gamamap/public/GamaDataDisplay.asp?dataset=USGSNEW&samp_date=&global_id=&assigned_name=USGS-342452119405502&store_num=		
GeoTracker Data:	Not Reported		

BR826
NE
1/2 - 1 Mile
Lower

CA WELLS **CAEDF0000006652**

Well ID:	T0608300525-MW619-G	Well Type:	MONITORING
Source:	EDF	Other Name:	MW619-G
GAMA PFAS Testing:	Not Reported		
Groundwater Quality Data:	https://gamagroundwater.waterboards.ca.gov/gama/gamamap/public/GamaDataDisplay.asp?dataset=EDF&samp_date=&global_id=T0608300525&assigned_name=MW619-G&store_num=		
GeoTracker Data:	https://geotracker.waterboards.ca.gov/profile_report.asp?cmd=MWEDFResults&global_id=T0608300525&assigned_name=MW619-G		

GEOCHECK® - PHYSICAL SETTING SOURCE MAP FINDINGS

Map ID
Direction
Distance
Elevation | Database | EDR ID Number

BS827
NNW
1/2 - 1 Mile
Higher

CA WELLS **CAEDF0000008382**

Well ID:	T0608344098-MW-3	Well Type:	MONITORING
Source:	EDF	Other Name:	MW-3
GAMA PFAS Testing:	Not Reported		
Groundwater Quality Data:	https://gamagroundwater.waterboards.ca.gov/gama/gamamap/public/GamaDataDisplay.asp?dataset=EDF&samp_date=&global_id=T0608344098&assigned_name=MW-3&store_num=		
GeoTracker Data:	https://geotracker.waterboards.ca.gov/profile_report.asp?cmd=MWEDFResults&global_id=T0608344098&assigned_name=MW-3		

BR828
NE
1/2 - 1 Mile
Lower

CA WELLS **CAEDF0000118606**

Well ID:	T0608300525-MW619-F	Well Type:	MONITORING
Source:	EDF	Other Name:	MW619-F
GAMA PFAS Testing:	Not Reported		
Groundwater Quality Data:	https://gamagroundwater.waterboards.ca.gov/gama/gamamap/public/GamaDataDisplay.asp?dataset=EDF&samp_date=&global_id=T0608300525&assigned_name=MW619-F&store_num=		
GeoTracker Data:	https://geotracker.waterboards.ca.gov/profile_report.asp?cmd=MWEDFResults&global_id=T0608300525&assigned_name=MW619-F		

BQ829
NNE
1/2 - 1 Mile
Higher

CA WELLS **CAEDF0000124411**

Well ID:	T0608300712-MW9	Well Type:	MONITORING
Source:	EDF	Other Name:	MW9
GAMA PFAS Testing:	Not Reported		
Groundwater Quality Data:	https://gamagroundwater.waterboards.ca.gov/gama/gamamap/public/GamaDataDisplay.asp?dataset=EDF&samp_date=&global_id=T0608300712&assigned_name=MW9&store_num=		
GeoTracker Data:	https://geotracker.waterboards.ca.gov/profile_report.asp?cmd=MWEDFResults&global_id=T0608300712&assigned_name=MW9		

BQ830
NNE
1/2 - 1 Mile
Higher

CA WELLS **CAEDF0000123153**

Well ID:	T0608300712-MW13	Well Type:	MONITORING
Source:	EDF	Other Name:	MW13
GAMA PFAS Testing:	Not Reported		
Groundwater Quality Data:	https://gamagroundwater.waterboards.ca.gov/gama/gamamap/public/GamaDataDisplay.asp?dataset=EDF&samp_date=&global_id=T0608300712&assigned_name=MW13&store_num=		
GeoTracker Data:	https://geotracker.waterboards.ca.gov/profile_report.asp?cmd=MWEDFResults&global_id=T0608300712&assigned_name=MW13		

Docusign Envelope ID: 3773F87A-0B89-4932-BA2C-CA8383B3EEAD

GEOCHECK® - PHYSICAL SETTING SOURCE MAP FINDINGS

Map ID
Direction
Distance
Elevation | Database | EDR ID Number

BS831
NNW
1/2 - 1 Mile
Higher

CA WELLS **CAEDF0000142922**

Well ID:	T0608344098-MW-4	Well Type:	MONITORING
Source:	EDF	Other Name:	MW-4
GAMA PFAS Testing:	Not Reported		
Groundwater Quality Data:	https://gamagroundwater.waterboards.ca.gov/gama/gamamap/public/GamaDataDisplay.asp?dataset=EDF&samp_date=&global_id=T0608344098&assigned_name=MW-4&store_num=		
GeoTracker Data:	https://geotracker.waterboards.ca.gov/profile_report.asp?cmd=MWEDFResults&global_id=T0608344098&assigned_name=MW-4		

BQ832
NNE
1/2 - 1 Mile
Higher

CA WELLS **CAEDF0000014196**

Well ID:	T0608300712-MW4	Well Type:	MONITORING
Source:	EDF	Other Name:	MW4
GAMA PFAS Testing:	Not Reported		
Groundwater Quality Data:	https://gamagroundwater.waterboards.ca.gov/gama/gamamap/public/GamaDataDisplay.asp?dataset=EDF&samp_date=&global_id=T0608300712&assigned_name=MW4&store_num=		
GeoTracker Data:	https://geotracker.waterboards.ca.gov/profile_report.asp?cmd=MWEDFResults&global_id=T0608300712&assigned_name=MW4		

BT833
West
1/2 - 1 Mile
Higher

CA WELLS **CAUSGSN00015061**

Well ID:	USGS-342456119425202	Well Type:	UNK
Source:	United States Geological Survey		
Other Name:	USGS-342456119425202	GAMA PFAS Testing:	Not Reported
Groundwater Quality Data:	https://gamagroundwater.waterboards.ca.gov/gama/gamamap/public/GamaDataDisplay.asp?dataset=USGSNEW&samp_date=&global_id=&assigned_name=USGS-342456119425202&store_num=		
GeoTracker Data:	Not Reported		

BT834
West
1/2 - 1 Mile
Higher

CA WELLS **CAUSGSN00007132**

Well ID:	USGS-342456119425201	Well Type:	UNK
Source:	United States Geological Survey		
Other Name:	USGS-342456119425201	GAMA PFAS Testing:	Not Reported
Groundwater Quality Data:	https://gamagroundwater.waterboards.ca.gov/gama/gamamap/public/GamaDataDisplay.asp?dataset=USGSNEW&samp_date=&global_id=&assigned_name=USGS-342456119425201&store_num=		
GeoTracker Data:	Not Reported		

GEOCHECK® - PHYSICAL SETTING SOURCE MAP FINDINGS

Map ID
Direction
Distance
Elevation | Database | EDR ID Number

BS835
NNW
1/2 - 1 Mile
Higher

CA WELLS **CAEDF0000076091**

Well ID:	T0608344098-MW-2	Well Type:	MONITORING
Source:	EDF	Other Name:	MW-2
GAMA PFAS Testing:	Not Reported		
Groundwater Quality Data:	https://gamagroundwater.waterboards.ca.gov/gama/gamamap/public/GamaDataDisplay.asp?dataset=EDF&samp_date=&global_id=T0608344098&assigned_name=MW-2&store_num=		
GeoTracker Data:	https://geotracker.waterboards.ca.gov/profile_report.asp?cmd=MWEDFResults&global_id=T0608344098&assigned_name=MW-2		

BR836
NE
1/2 - 1 Mile
Lower

CA WELLS **CAEDF0000103663**

Well ID:	T0608300525-MW619-B	Well Type:	MONITORING
Source:	EDF	Other Name:	MW619-B
GAMA PFAS Testing:	Not Reported		
Groundwater Quality Data:	https://gamagroundwater.waterboards.ca.gov/gama/gamamap/public/GamaDataDisplay.asp?dataset=EDF&samp_date=&global_id=T0608300525&assigned_name=MW619-B&store_num=		
GeoTracker Data:	https://geotracker.waterboards.ca.gov/profile_report.asp?cmd=MWEDFResults&global_id=T0608300525&assigned_name=MW619-B		

BU837
ENE
1/2 - 1 Mile
Lower

CA WELLS **CAEDF0000018098**

Well ID:	T0608300554-MW13	Well Type:	MONITORING
Source:	EDF	Other Name:	MW13
GAMA PFAS Testing:	Not Reported		
Groundwater Quality Data:	https://gamagroundwater.waterboards.ca.gov/gama/gamamap/public/GamaDataDisplay.asp?dataset=EDF&samp_date=&global_id=T0608300554&assigned_name=MW13&store_num=		
GeoTracker Data:	https://geotracker.waterboards.ca.gov/profile_report.asp?cmd=MWEDFResults&global_id=T0608300554&assigned_name=MW13		

BR838
NE
1/2 - 1 Mile
Lower

CA WELLS **CAEDF0000061223**

Well ID:	T0608300525-MW619-A	Well Type:	MONITORING
Source:	EDF	Other Name:	MW619-A
GAMA PFAS Testing:	Not Reported		
Groundwater Quality Data:	https://gamagroundwater.waterboards.ca.gov/gama/gamamap/public/GamaDataDisplay.asp?dataset=EDF&samp_date=&global_id=T0608300525&assigned_name=MW619-A&store_num=		
GeoTracker Data:	https://geotracker.waterboards.ca.gov/profile_report.asp?cmd=MWEDFResults&global_id=T0608300525&assigned_name=MW619-A		

Docusign Envelope ID: 3773F87A-0B89-4932-BA2C-CA8383B3EEAD

GEOCHECK® - PHYSICAL SETTING SOURCE MAP FINDINGS

Map ID
Direction
Distance
Elevation | Database | EDR ID Number

BR839
NE
1/2 - 1 Mile
Lower

CA WELLS **CAEDF0000084513**

Well ID:	SL0608336671-MW-2	Well Type:	MONITORING
Source:	EDF	Other Name:	MW-2
GAMA PFAS Testing:	Not Reported		
Groundwater Quality Data:	https://gamagroundwater.waterboards.ca.gov/gama/gamamap/public/GamaDataDisplay.asp?dataset=EDF&samp_date=&global_id=SL0608336671&assigned_name=MW-2&store_num=		
GeoTracker Data:	https://geotracker.waterboards.ca.gov/profile_report.asp?cmd=MWEDFResults&global_id=SL0608336671&assigned_name=MW-2		

BU840
ENE
1/2 - 1 Mile
Lower

CA WELLS **CAEDF0000064237**

Well ID:	T10000006235-MW-1	Well Type:	MONITORING
Source:	EDF	Other Name:	MW-1
GAMA PFAS Testing:	Not Reported		
Groundwater Quality Data:	https://gamagroundwater.waterboards.ca.gov/gama/gamamap/public/GamaDataDisplay.asp?dataset=EDF&samp_date=&global_id=T10000006235&assigned_name=MW-1&store_num=		
GeoTracker Data:	https://geotracker.waterboards.ca.gov/profile_report.asp?cmd=MWEDFResults&global_id=T10000006235&assigned_name=MW-1		

BT841
West
1/2 - 1 Mile
Higher

FED USGS **USGS40000143687**

Organization ID:	USGS-CA		
Organization Name:	USGS California Water Science Center		
Monitor Location:	004N027W21F001S	Type:	Well
Description:	Not Reported	HUC:	18060013
Drainage Area:	Not Reported	Drainage Area Units:	Not Reported
Contrib Drainage Area:	Not Reported	Contrib Drainage Area Unts:	Not Reported
Aquifer:	California Coastal Basin aquifers		
Formation Type:	Not Reported	Aquifer Type:	Not Reported
Construction Date:	19910420	Well Depth:	150
Well Depth Units:	ft	Well Hole Depth:	180
Well Hole Depth Units:	ft		

Ground water levels,Number of Measurements:	168	Level reading date:	2004-12-14
Feet below surface:	12.70	Feet to sea level:	Not Reported
Note:	Not Reported		
Level reading date:	2004-11-03	Feet below surface:	11.79
Feet to sea level:	Not Reported	Note:	Not Reported
Level reading date:	2004-09-13	Feet below surface:	12.78
Feet to sea level:	Not Reported	Note:	Not Reported
Level reading date:	2004-08-12	Feet below surface:	12.69
Feet to sea level:	Not Reported	Note:	Not Reported

Docusign Envelope ID: 3773F87A-0B89-4932-BA2C-CA8383B3EEAD

GEOCHECK® - PHYSICAL SETTING SOURCE MAP FINDINGS

Level reading date:	2004-07-15	Feet below surface:	12.97
Feet to sea level:	Not Reported	Note:	Not Reported
Level reading date:	2004-06-24	Feet below surface:	12.42
Feet to sea level:	Not Reported	Note:	Not Reported
Level reading date:	2004-06-07	Feet below surface:	12.40
Feet to sea level:	Not Reported	Note:	Not Reported
Level reading date:	2004-05-18	Feet below surface:	12.16
Feet to sea level:	Not Reported	Note:	Not Reported
Level reading date:	2004-04-13	Feet below surface:	12.14
Feet to sea level:	Not Reported	Note:	Not Reported
Level reading date:	2004-03-10	Feet below surface:	12.02
Feet to sea level:	Not Reported	Note:	Not Reported
Level reading date:	2004-02-12	Feet below surface:	12.37
Feet to sea level:	Not Reported	Note:	Not Reported
Level reading date:	2004-01-12	Feet below surface:	12.21
Feet to sea level:	Not Reported	Note:	Not Reported
Level reading date:	2003-12-15	Feet below surface:	12.26
Feet to sea level:	Not Reported	Note:	Not Reported
Level reading date:	2003-11-10	Feet below surface:	12.12
Feet to sea level:	Not Reported	Note:	Not Reported
Level reading date:	2003-10-09	Feet below surface:	12.01
Feet to sea level:	Not Reported	Note:	Not Reported
Level reading date:	2003-09-18	Feet below surface:	12.06
Feet to sea level:	Not Reported	Note:	Not Reported
Level reading date:	2003-08-13	Feet below surface:	11.95
Feet to sea level:	Not Reported	Note:	Not Reported
Level reading date:	2003-07-03	Feet below surface:	12.00
Feet to sea level:	Not Reported	Note:	Not Reported
Level reading date:	2003-06-18	Feet below surface:	11.58
Feet to sea level:	Not Reported	Note:	Not Reported
Level reading date:	2003-06-12	Feet below surface:	11.96
Feet to sea level:	Not Reported	Note:	Not Reported
Level reading date:	2003-05-06	Feet below surface:	12.05
Feet to sea level:	Not Reported	Note:	Not Reported
Level reading date:	2003-04-09	Feet below surface:	12.00
Feet to sea level:	Not Reported	Note:	Not Reported
Level reading date:	2003-03-05	Feet below surface:	12.91
Feet to sea level:	Not Reported	Note:	Not Reported
Level reading date:	2003-02-03	Feet below surface:	12.28
Feet to sea level:	Not Reported	Note:	Not Reported
Level reading date:	2003-01-09	Feet below surface:	12.11
Feet to sea level:	Not Reported	Note:	Not Reported

Docusign Envelope ID: 3773F87A-0B89-4932-BA2C-CA8383B3EEAD

Level reading date:	2002-12-16	Feet below surface:	12.39
Feet to sea level:	Not Reported	Note:	Not Reported
Level reading date:	2002-11-12	Feet below surface:	12.61
Feet to sea level:	Not Reported	Note:	Not Reported
Level reading date:	2002-10-14	Feet below surface:	12.43
Feet to sea level:	Not Reported	Note:	Not Reported
Level reading date:	2002-09-23	Feet below surface:	12.40
Feet to sea level:	Not Reported	Note:	Not Reported
Level reading date:	2002-08-20	Feet below surface:	12.24
Feet to sea level:	Not Reported	Note:	Not Reported
Level reading date:	2002-07-15	Feet below surface:	12.60
Feet to sea level:	Not Reported	Note:	Not Reported
Level reading date:	2002-06-19	Feet below surface:	11.96
Feet to sea level:	Not Reported	Note:	Not Reported
Level reading date:	2002-05-13	Feet below surface:	11.90
Feet to sea level:	Not Reported	Note:	Not Reported
Level reading date:	2002-04-22	Feet below surface:	11.91
Feet to sea level:	Not Reported	Note:	Not Reported
Level reading date:	2002-03-14	Feet below surface:	11.86
Feet to sea level:	Not Reported	Note:	Not Reported
Level reading date:	2002-02-11	Feet below surface:	11.80
Feet to sea level:	Not Reported	Note:	Not Reported
Level reading date:	2002-01-14	Feet below surface:	11.61
Feet to sea level:	Not Reported	Note:	Not Reported
Level reading date:	2001-12-24	Feet below surface:	11.56
Feet to sea level:	Not Reported	Note:	Not Reported
Level reading date:	2001-11-27	Feet below surface:	11.45
Feet to sea level:	Not Reported	Note:	Not Reported
Level reading date:	2001-10-22	Feet below surface:	11.51
Feet to sea level:	Not Reported	Note:	Not Reported
Level reading date:	2001-09-17	Feet below surface:	11.32
Feet to sea level:	Not Reported	Note:	Not Reported
Level reading date:	2001-08-17	Feet below surface:	11.21
Feet to sea level:	Not Reported	Note:	Not Reported
Level reading date:	2001-07-18	Feet below surface:	11.24
Feet to sea level:	Not Reported	Note:	Not Reported
Level reading date:	2001-06-19	Feet below surface:	10.89
Feet to sea level:	Not Reported	Note:	Not Reported
Level reading date:	2001-06-13	Feet below surface:	10.86
Feet to sea level:	Not Reported	Note:	Not Reported
Level reading date:	2001-05-17	Feet below surface:	10.80
Feet to sea level:	Not Reported	Note:	Not Reported

Docusign Envelope ID: 3773F87A-0B89-4932-BA2C-CA8383B3EEAD

GEOCHECK® - PHYSICAL SETTING SOURCE MAP FINDINGS

Level reading date:	2001-04-18	Feet below surface:	10.90
Feet to sea level:	Not Reported	Note:	Not Reported
Level reading date:	2001-03-20	Feet below surface:	11.19
Feet to sea level:	Not Reported	Note:	Not Reported
Level reading date:	2001-02-15	Feet below surface:	11.42
Feet to sea level:	Not Reported	Note:	Not Reported
Level reading date:	2001-01-15	Feet below surface:	11.86
Feet to sea level:	Not Reported	Note:	Not Reported
Level reading date:	2000-12-18	Feet below surface:	11.76
Feet to sea level:	Not Reported	Note:	Not Reported
Level reading date:	2000-11-14	Feet below surface:	11.58
Feet to sea level:	Not Reported	Note:	Not Reported
Level reading date:	2000-10-11	Feet below surface:	12.24
Feet to sea level:	Not Reported	Note:	Not Reported
Level reading date:	2000-09-20	Feet below surface:	11.66
Feet to sea level:	Not Reported	Note:	Not Reported
Level reading date:	2000-08-14	Feet below surface:	11.73
Feet to sea level:	Not Reported	Note:	Not Reported
Level reading date:	2000-07-12	Feet below surface:	11.73
Feet to sea level:	Not Reported	Note:	Not Reported
Level reading date:	2000-06-14	Feet below surface:	11.14
Feet to sea level:	Not Reported	Note:	Not Reported
Level reading date:	2000-05-22	Feet below surface:	11.24
Feet to sea level:	Not Reported	Note:	Not Reported
Level reading date:	2000-04-16	Feet below surface:	12.01
Feet to sea level:	Not Reported	Note:	Not Reported
Level reading date:	2000-03-13	Feet below surface:	12.05
Feet to sea level:	Not Reported	Note:	Not Reported
Level reading date:	2000-02-15	Feet below surface:	12.44
Feet to sea level:	Not Reported	Note:	Not Reported
Level reading date:	2000-01-12	Feet below surface:	12.43
Feet to sea level:	Not Reported	Note:	Not Reported
Level reading date:	1999-12-12	Feet below surface:	12.00
Feet to sea level:	Not Reported	Note:	Not Reported
Level reading date:	1999-11-16	Feet below surface:	11.96
Feet to sea level:	Not Reported	Note:	Not Reported
Level reading date:	1999-10-14	Feet below surface:	11.97
Feet to sea level:	Not Reported	Note:	Not Reported
Level reading date:	1999-09-12	Feet below surface:	12.04
Feet to sea level:	Not Reported	Note:	Not Reported
Level reading date:	1999-08-15	Feet below surface:	11.95
Feet to sea level:	Not Reported	Note:	Not Reported

Docusign Envelope ID: 3773F87A-0B89-4932-BA2C-CA8383B3EEAD

Level reading date:	1999-07-24	Feet below surface:	11.82
Feet to sea level:	Not Reported	Note:	Not Reported
Level reading date:	1999-06-21	Feet below surface:	11.30
Feet to sea level:	Not Reported	Note:	Not Reported
Level reading date:	1999-06-20	Feet below surface:	11.16
Feet to sea level:	Not Reported	Note:	Not Reported
Level reading date:	1999-05-06	Feet below surface:	11.77
Feet to sea level:	Not Reported	Note:	Not Reported
Level reading date:	1999-04-14	Feet below surface:	11.92
Feet to sea level:	Not Reported	Note:	Not Reported
Level reading date:	1999-03-31	Feet below surface:	11.16
Feet to sea level:	Not Reported	Note:	Not Reported
Level reading date:	1999-02-24	Feet below surface:	11.09
Feet to sea level:	Not Reported	Note:	Not Reported
Level reading date:	1999-01-21	Feet below surface:	11.12
Feet to sea level:	Not Reported	Note:	Not Reported
Level reading date:	1998-12-17	Feet below surface:	12.12
Feet to sea level:	Not Reported	Note:	Not Reported
Level reading date:	1998-11-30	Feet below surface:	11.19
Feet to sea level:	Not Reported	Note:	Not Reported
Level reading date:	1998-10-27	Feet below surface:	10.82
Feet to sea level:	Not Reported	Note:	Not Reported
Level reading date:	1998-09-15	Feet below surface:	10.62
Feet to sea level:	Not Reported	Note:	Not Reported
Level reading date:	1998-08-11	Feet below surface:	10.63
Feet to sea level:	Not Reported	Note:	Not Reported
Level reading date:	1998-07-14	Feet below surface:	10.87
Feet to sea level:	Not Reported	Note:	Not Reported
Level reading date:	1998-06-17	Feet below surface:	10.52
Feet to sea level:	Not Reported	Note:	Not Reported
Level reading date:	1998-06-15	Feet below surface:	10.49
Feet to sea level:	Not Reported	Note:	Not Reported
Level reading date:	1998-05-20	Feet below surface:	10.29
Feet to sea level:	Not Reported	Note:	Not Reported
Level reading date:	1998-04-13	Feet below surface:	10.30
Feet to sea level:	Not Reported	Note:	Not Reported
Level reading date:	1998-03-17	Feet below surface:	10.55
Feet to sea level:	Not Reported	Note:	Not Reported
Level reading date:	1998-02-18	Feet below surface:	10.91
Feet to sea level:	Not Reported	Note:	Not Reported
Level reading date:	1998-01-13	Feet below surface:	11.70
Feet to sea level:	Not Reported	Note:	Not Reported

Docusign Envelope ID: 3773F87A-0B89-4932-BA2C-CA8383B3EEAD

Level reading date:	1997-12-23	Feet below surface:	11.77
Feet to sea level:	Not Reported	Note:	Not Reported
Level reading date:	1997-11-17	Feet below surface:	12.08
Feet to sea level:	Not Reported	Note:	Not Reported
Level reading date:	1997-09-15	Feet below surface:	11.91
Feet to sea level:	Not Reported	Note:	Not Reported
Level reading date:	1997-08-11	Feet below surface:	11.87
Feet to sea level:	Not Reported	Note:	Not Reported
Level reading date:	1997-07-10	Feet below surface:	12.00
Feet to sea level:	Not Reported	Note:	Not Reported
Level reading date:	1997-06-26	Feet below surface:	11.40
Feet to sea level:	Not Reported	Note:	Not Reported
Level reading date:	1997-06-10	Feet below surface:	11.28
Feet to sea level:	Not Reported	Note:	Not Reported
Level reading date:	1997-05-19	Feet below surface:	11.20
Feet to sea level:	Not Reported	Note:	Not Reported
Level reading date:	1997-04-10	Feet below surface:	11.07
Feet to sea level:	Not Reported	Note:	Not Reported
Level reading date:	1997-03-12	Feet below surface:	11.05
Feet to sea level:	Not Reported	Note:	Not Reported
Level reading date:	1997-01-16	Feet below surface:	11.39
Feet to sea level:	Not Reported	Note:	Not Reported
Level reading date:	1996-12-18	Feet below surface:	11.44
Feet to sea level:	Not Reported	Note:	Not Reported
Level reading date:	1996-11-06	Feet below surface:	11.70
Feet to sea level:	Not Reported	Note:	Not Reported
Level reading date:	1996-10-15	Feet below surface:	11.71
Feet to sea level:	Not Reported	Note:	Not Reported
Level reading date:	1996-09-10	Feet below surface:	11.44
Feet to sea level:	Not Reported	Note:	Not Reported
Level reading date:	1996-08-13	Feet below surface:	11.36
Feet to sea level:	Not Reported	Note:	Not Reported
Level reading date:	1996-07-23	Feet below surface:	11.39
Feet to sea level:	Not Reported	Note:	Not Reported
Level reading date:	1996-06-27	Feet below surface:	11.06
Feet to sea level:	Not Reported	Note:	Not Reported
Level reading date:	1996-06-13	Feet below surface:	10.93
Feet to sea level:	Not Reported	Note:	Not Reported
Level reading date:	1996-05-09	Feet below surface:	10.77
Feet to sea level:	Not Reported	Note:	Not Reported
Level reading date:	1996-04-10	Feet below surface:	10.60
Feet to sea level:	Not Reported	Note:	Not Reported

Docusign Envelope ID: 3773F87A-0B89-4932-BA2C-CA8383B3EEAD

Level reading date:	1996-03-20	Feet below surface:	10.73
Feet to sea level:	Not Reported	Note:	Not Reported
Level reading date:	1996-02-13	Feet below surface:	10.77
Feet to sea level:	Not Reported	Note:	Not Reported
Level reading date:	1996-01-17	Feet below surface:	10.73
Feet to sea level:	Not Reported	Note:	Not Reported
Level reading date:	1995-12-08	Feet below surface:	10.57
Feet to sea level:	Not Reported	Note:	Not Reported
Level reading date:	1995-11-08	Feet below surface:	10.47
Feet to sea level:	Not Reported	Note:	Not Reported
Level reading date:	1995-10-12	Feet below surface:	10.30
Feet to sea level:	Not Reported	Note:	Not Reported
Level reading date:	1995-09-13	Feet below surface:	10.16
Feet to sea level:	Not Reported	Note:	Not Reported
Level reading date:	1995-08-08	Feet below surface:	9.97
Feet to sea level:	Not Reported	Note:	Not Reported
Level reading date:	1995-07-11	Feet below surface:	10.00
Feet to sea level:	Not Reported	Note:	Not Reported
Level reading date:	1995-06-22	Feet below surface:	9.68
Feet to sea level:	Not Reported	Note:	Not Reported
Level reading date:	1995-06-21	Feet below surface:	9.98
Feet to sea level:	Not Reported	Note:	Not Reported
Level reading date:	1995-05-09	Feet below surface:	11.52
Feet to sea level:	Not Reported	Note:	Not Reported
Level reading date:	1995-04-11	Feet below surface:	9.83
Feet to sea level:	Not Reported	Note:	Not Reported
Level reading date:	1995-03-14	Feet below surface:	10.03
Feet to sea level:	Not Reported	Note:	Not Reported
Level reading date:	1995-02-09	Feet below surface:	10.95
Feet to sea level:	Not Reported	Note:	Not Reported
Level reading date:	1994-12-12	Feet below surface:	11.69
Feet to sea level:	Not Reported	Note:	Not Reported
Level reading date:	1994-11-10	Feet below surface:	11.48
Feet to sea level:	Not Reported	Note:	Not Reported
Level reading date:	1994-10-12	Feet below surface:	11.48
Feet to sea level:	Not Reported	Note:	Not Reported
Level reading date:	1994-09-12	Feet below surface:	11.45
Feet to sea level:	Not Reported	Note:	Not Reported
Level reading date:	1994-08-10	Feet below surface:	11.26
Feet to sea level:	Not Reported	Note:	Not Reported
Level reading date:	1994-07-11	Feet below surface:	11.26
Feet to sea level:	Not Reported	Note:	Not Reported

Docusign Envelope ID: 3773F87A-0B89-4932-BA2C-CA8383B3EEAD

GEOCHECK® - PHYSICAL SETTING SOURCE MAP FINDINGS

Level reading date:	1994-06-21	Feet below surface:	11.24
Feet to sea level:	Not Reported	Note:	Not Reported
Level reading date:	1994-06-14	Feet below surface:	11.00
Feet to sea level:	Not Reported	Note:	Not Reported
Level reading date:	1994-05-10	Feet below surface:	10.95
Feet to sea level:	Not Reported	Note:	Not Reported
Level reading date:	1994-03-10	Feet below surface:	10.90
Feet to sea level:	Not Reported	Note:	Not Reported
Level reading date:	1994-02-11	Feet below surface:	11.12
Feet to sea level:	Not Reported	Note:	Not Reported
Level reading date:	1994-01-11	Feet below surface:	11.17
Feet to sea level:	Not Reported	Note:	Not Reported
Level reading date:	1993-12-14	Feet below surface:	11.00
Feet to sea level:	Not Reported	Note:	Not Reported
Level reading date:	1993-11-11	Feet below surface:	10.86
Feet to sea level:	Not Reported	Note:	Not Reported
Level reading date:	1993-10-11	Feet below surface:	10.91
Feet to sea level:	Not Reported	Note:	Not Reported
Level reading date:	1993-09-09	Feet below surface:	11.10
Feet to sea level:	Not Reported	Note:	Not Reported
Level reading date:	1993-08-19	Feet below surface:	11.00
Feet to sea level:	Not Reported	Note:	Not Reported
Level reading date:	1993-08-11	Feet below surface:	10.74
Feet to sea level:	Not Reported	Note:	Not Reported
Level reading date:	1993-07-12	Feet below surface:	10.56
Feet to sea level:	Not Reported	Note:	Not Reported
Level reading date:	1993-06-10	Feet below surface:	10.52
Feet to sea level:	Not Reported	Note:	Not Reported
Level reading date:	1993-05-10	Feet below surface:	10.35
Feet to sea level:	Not Reported	Note:	Not Reported
Level reading date:	1993-04-13	Feet below surface:	10.45
Feet to sea level:	Not Reported	Note:	Not Reported
Level reading date:	1993-03-10	Feet below surface:	10.89
Feet to sea level:	Not Reported	Note:	Not Reported
Level reading date:	1993-02-10	Feet below surface:	11.35
Feet to sea level:	Not Reported	Note:	Not Reported
Level reading date:	1993-01-12	Feet below surface:	11.92
Feet to sea level:	Not Reported	Note:	Not Reported
Level reading date:	1992-12-08	Feet below surface:	12.07
Feet to sea level:	Not Reported	Note:	Not Reported
Level reading date:	1992-11-11	Feet below surface:	12.17
Feet to sea level:	Not Reported	Note:	Not Reported

Docusign Envelope ID: 3773F87A-0B89-4932-BA2C-CA8383B3EEAD

Level reading date:	1992-10-12	Feet below surface:	12.21
Feet to sea level:	Not Reported	Note:	Not Reported
Level reading date:	1992-09-11	Feet below surface:	12.02
Feet to sea level:	Not Reported	Note:	Not Reported
Level reading date:	1992-08-11	Feet below surface:	12.01
Feet to sea level:	Not Reported	Note:	Not Reported
Level reading date:	1992-07-14	Feet below surface:	12.25
Feet to sea level:	Not Reported	Note:	Not Reported
Level reading date:	1992-07-09	Feet below surface:	13.49
Feet to sea level:	Not Reported	Note:	Not Reported
Level reading date:	1992-07-08	Feet below surface:	12.07
Feet to sea level:	Not Reported	Note:	Not Reported
Level reading date:	1992-06-25	Feet below surface:	11.88
Feet to sea level:	Not Reported	Note:	Not Reported
Level reading date:	1992-06-12	Feet below surface:	11.84
Feet to sea level:	Not Reported	Note:	Not Reported
Level reading date:	1992-05-13	Feet below surface:	11.82
Feet to sea level:	Not Reported	Note:	Not Reported
Level reading date:	1992-04-16	Feet below surface:	11.85
Feet to sea level:	Not Reported	Note:	Not Reported
Level reading date:	1992-03-12	Feet below surface:	12.21
Feet to sea level:	Not Reported	Note:	Not Reported
Level reading date:	1992-02-19	Feet below surface:	12.33
Feet to sea level:	Not Reported	Note:	Not Reported
Level reading date:	1992-01-13	Feet below surface:	12.68
Feet to sea level:	Not Reported	Note:	Not Reported
Level reading date:	1991-12-17	Feet below surface:	12.97
Feet to sea level:	Not Reported	Note:	Not Reported
Level reading date:	1991-11-11	Feet below surface:	12.84
Feet to sea level:	Not Reported	Note:	Not Reported
Level reading date:	1991-10-10	Feet below surface:	13.63
Feet to sea level:	Not Reported	Note:	Not Reported
Level reading date:	1991-08-08	Feet below surface:	12.44
Feet to sea level:	Not Reported	Note:	Not Reported

BT842
West
1/2 - 1 Mile
Higher

FED USGS **USGS40000143688**

Organization ID:	USGS-CA		
Organization Name:	USGS California Water Science Center		
Monitor Location:	004N027W21F002S	Type:	Well
Description:	Not Reported	HUC:	18060013
Drainage Area:	Not Reported	Drainage Area Units:	Not Reported

Docusign Envelope ID: 3773F87A-0B89-4932-BA2C-CA8383B3EEAD

GEOCHECK® - PHYSICAL SETTING SOURCE MAP FINDINGS

Contrib Drainage Area:	Not Reported	Contrib Drainage Area Unts:	Not Reported
Aquifer:	California Coastal Basin aquifers		
Formation Type:	Not Reported	Aquifer Type:	Not Reported
Construction Date:	19910620	Well Depth:	80
Well Depth Units:	ft	Well Hole Depth:	180
Well Hole Depth Units:	ft		

Ground water levels,Number of Measurements:	167	Level reading date:	2004-12-14
Feet below surface:	9.00	Feet to sea level:	Not Reported
Note:	Not Reported		

Level reading date:	2004-11-03	Feet below surface:	8.90
Feet to sea level:	Not Reported	Note:	Not Reported
Level reading date:	2004-09-13	Feet below surface:	9.11
Feet to sea level:	Not Reported	Note:	Not Reported
Level reading date:	2004-08-12	Feet below surface:	8.95
Feet to sea level:	Not Reported	Note:	Not Reported
Level reading date:	2004-07-15	Feet below surface:	8.75
Feet to sea level:	Not Reported	Note:	Not Reported
Level reading date:	2004-06-24	Feet below surface:	8.65
Feet to sea level:	Not Reported	Note:	Not Reported
Level reading date:	2004-06-07	Feet below surface:	8.47
Feet to sea level:	Not Reported	Note:	Not Reported
Level reading date:	2004-05-18	Feet below surface:	8.23
Feet to sea level:	Not Reported	Note:	Not Reported
Level reading date:	2004-04-13	Feet below surface:	8.06
Feet to sea level:	Not Reported	Note:	Not Reported
Level reading date:	2004-03-10	Feet below surface:	7.83
Feet to sea level:	Not Reported	Note:	Not Reported
Level reading date:	2004-02-12	Feet below surface:	8.56
Feet to sea level:	Not Reported	Note:	Not Reported
Level reading date:	2004-01-12	Feet below surface:	8.15
Feet to sea level:	Not Reported	Note:	Not Reported
Level reading date:	2003-12-15	Feet below surface:	8.12
Feet to sea level:	Not Reported	Note:	Not Reported
Level reading date:	2003-11-10	Feet below surface:	8.37
Feet to sea level:	Not Reported	Note:	Not Reported
Level reading date:	2003-10-09	Feet below surface:	8.17
Feet to sea level:	Not Reported	Note:	Not Reported
Level reading date:	2003-09-18	Feet below surface:	8.13
Feet to sea level:	Not Reported	Note:	Not Reported
Level reading date:	2003-08-13	Feet below surface:	7.81
Feet to sea level:	Not Reported	Note:	Not Reported
Level reading date:	2003-07-03	Feet below surface:	7.45
Feet to sea level:	Not Reported	Note:	Not Reported

Docusign Envelope ID: 3773F87A-0B89-4932-BA2C-CA8383B3EEAD

Level reading date:	2003-06-18	Feet below surface:	7.20
Feet to sea level:	Not Reported	Note:	Not Reported
Level reading date:	2003-06-12	Feet below surface:	7.17
Feet to sea level:	Not Reported	Note:	Not Reported
Level reading date:	2003-05-06	Feet below surface:	7.00
Feet to sea level:	Not Reported	Note:	Not Reported
Level reading date:	2003-04-09	Feet below surface:	7.03
Feet to sea level:	Not Reported	Note:	Not Reported
Level reading date:	2003-03-05	Feet below surface:	8.01
Feet to sea level:	Not Reported	Note:	Not Reported
Level reading date:	2003-02-03	Feet below surface:	7.83
Feet to sea level:	Not Reported	Note:	Not Reported
Level reading date:	2003-01-09	Feet below surface:	7.63
Feet to sea level:	Not Reported	Note:	Not Reported
Level reading date:	2002-12-16	Feet below surface:	8.28
Feet to sea level:	Not Reported	Note:	Not Reported
Level reading date:	2002-11-12	Feet below surface:	8.53
Feet to sea level:	Not Reported	Note:	Not Reported
Level reading date:	2002-10-14	Feet below surface:	8.90
Feet to sea level:	Not Reported	Note:	Not Reported
Level reading date:	2002-09-23	Feet below surface:	8.82
Feet to sea level:	Not Reported	Note:	Not Reported
Level reading date:	2002-08-20	Feet below surface:	8.52
Feet to sea level:	Not Reported	Note:	Not Reported
Level reading date:	2002-07-15	Feet below surface:	8.42
Feet to sea level:	Not Reported	Note:	Not Reported
Level reading date:	2002-06-19	Feet below surface:	8.12
Feet to sea level:	Not Reported	Note:	Not Reported
Level reading date:	2002-05-13	Feet below surface:	8.31
Feet to sea level:	Not Reported	Note:	Not Reported
Level reading date:	2002-04-22	Feet below surface:	8.12
Feet to sea level:	Not Reported	Note:	Not Reported
Level reading date:	2002-03-14	Feet below surface:	8.01
Feet to sea level:	Not Reported	Note:	Not Reported
Level reading date:	2002-02-11	Feet below surface:	7.72
Feet to sea level:	Not Reported	Note:	Not Reported
Level reading date:	2002-01-14	Feet below surface:	7.66
Feet to sea level:	Not Reported	Note:	Not Reported
Level reading date:	2001-12-24	Feet below surface:	7.65
Feet to sea level:	Not Reported	Note:	Not Reported
Level reading date:	2001-11-27	Feet below surface:	7.57
Feet to sea level:	Not Reported	Note:	Not Reported

Docusign Envelope ID: 3773F87A-0B89-4932-BA2C-CA8383B3EEAD

GEOCHECK® - PHYSICAL SETTING SOURCE MAP FINDINGS

Level reading date:	2001-10-22	Feet below surface:	7.69
Feet to sea level:	Not Reported	Note:	Not Reported
Level reading date:	2001-09-17	Feet below surface:	7.36
Feet to sea level:	Not Reported	Note:	Not Reported
Level reading date:	2001-08-17	Feet below surface:	7.15
Feet to sea level:	Not Reported	Note:	Not Reported
Level reading date:	2001-07-18	Feet below surface:	6.89
Feet to sea level:	Not Reported	Note:	Not Reported
Level reading date:	2001-06-19	Feet below surface:	6.59
Feet to sea level:	Not Reported	Note:	Not Reported
Level reading date:	2001-06-13	Feet below surface:	8.58
Feet to sea level:	Not Reported	Note:	Not Reported
Level reading date:	2001-05-17	Feet below surface:	6.31
Feet to sea level:	Not Reported	Note:	Not Reported
Level reading date:	2001-04-18	Feet below surface:	5.96
Feet to sea level:	Not Reported	Note:	Not Reported
Level reading date:	2001-03-20	Feet below surface:	5.51
Feet to sea level:	Not Reported	Note:	Not Reported
Level reading date:	2001-02-15	Feet below surface:	6.99
Feet to sea level:	Not Reported	Note:	Not Reported
Level reading date:	2001-01-15	Feet below surface:	7.56
Feet to sea level:	Not Reported	Note:	Not Reported
Level reading date:	2000-12-18	Feet below surface:	7.51
Feet to sea level:	Not Reported	Note:	Not Reported
Level reading date:	2000-11-14	Feet below surface:	7.49
Feet to sea level:	Not Reported	Note:	Not Reported
Level reading date:	2000-10-11	Feet below surface:	7.86
Feet to sea level:	Not Reported	Note:	Not Reported
Level reading date:	2000-09-20	Feet below surface:	7.73
Feet to sea level:	Not Reported	Note:	Not Reported
Level reading date:	2000-08-14	Feet below surface:	7.49
Feet to sea level:	Not Reported	Note:	Not Reported
Level reading date:	2000-07-12	Feet below surface:	7.16
Feet to sea level:	Not Reported	Note:	Not Reported
Level reading date:	2000-06-14	Feet below surface:	6.79
Feet to sea level:	Not Reported	Note:	Not Reported
Level reading date:	2000-05-22	Feet below surface:	6.56
Feet to sea level:	Not Reported	Note:	Not Reported
Level reading date:	2000-04-16	Feet below surface:	7.01
Feet to sea level:	Not Reported	Note:	Not Reported
Level reading date:	2000-03-13	Feet below surface:	6.65
Feet to sea level:	Not Reported	Note:	Not Reported

Docusign Envelope ID: 3773F87A-0B89-4932-BA2C-CA8383B3EEAD

Level reading date:	2000-02-15	Feet below surface:	8.21
Feet to sea level:	Not Reported	Note:	Not Reported
Level reading date:	2000-01-12	Feet below surface:	8.57
Feet to sea level:	Not Reported	Note:	Not Reported
Level reading date:	1999-12-12	Feet below surface:	8.12
Feet to sea level:	Not Reported	Note:	Not Reported
Level reading date:	1999-11-16	Feet below surface:	8.21
Feet to sea level:	Not Reported	Note:	Not Reported
Level reading date:	1999-10-14	Feet below surface:	8.11
Feet to sea level:	Not Reported	Note:	Not Reported
Level reading date:	1999-09-12	Feet below surface:	8.03
Feet to sea level:	Not Reported	Note:	Not Reported
Level reading date:	1999-08-15	Feet below surface:	7.91
Feet to sea level:	Not Reported	Note:	Not Reported
Level reading date:	1999-07-24	Feet below surface:	7.76
Feet to sea level:	Not Reported	Note:	Not Reported
Level reading date:	1999-06-21	Feet below surface:	7.44
Feet to sea level:	Not Reported	Note:	Not Reported
Level reading date:	1999-06-20	Feet below surface:	7.37
Feet to sea level:	Not Reported	Note:	Not Reported
Level reading date:	1999-05-06	Feet below surface:	7.21
Feet to sea level:	Not Reported	Note:	Not Reported
Level reading date:	1999-04-14	Feet below surface:	7.01
Feet to sea level:	Not Reported	Note:	Not Reported
Level reading date:	1999-03-31	Feet below surface:	7.17
Feet to sea level:	Not Reported	Note:	Not Reported
Level reading date:	1999-02-25	Feet below surface:	7.29
Feet to sea level:	Not Reported	Note:	Not Reported
Level reading date:	1999-01-21	Feet below surface:	7.10
Feet to sea level:	Not Reported	Note:	Not Reported
Level reading date:	1998-12-17	Feet below surface:	6.69
Feet to sea level:	Not Reported	Note:	Not Reported
Level reading date:	1998-11-30	Feet below surface:	6.58
Feet to sea level:	Not Reported	Note:	Not Reported
Level reading date:	1998-10-27	Feet below surface:	6.53
Feet to sea level:	Not Reported	Note:	Not Reported
Level reading date:	1998-09-15	Feet below surface:	6.18
Feet to sea level:	Not Reported	Note:	Not Reported
Level reading date:	1998-08-11	Feet below surface:	5.73
Feet to sea level:	Not Reported	Note:	Not Reported
Level reading date:	1998-07-14	Feet below surface:	5.55
Feet to sea level:	Not Reported	Note:	Not Reported

Docusign Envelope ID: 3773F87A-0B89-4932-BA2C-CA8383B3EEAD

Level reading date:	1998-06-17	Feet below surface:	5.15
Feet to sea level:	Not Reported	Note:	Not Reported
Level reading date:	1998-06-15	Feet below surface:	5.02
Feet to sea level:	Not Reported	Note:	Not Reported
Level reading date:	1998-05-20	Feet below surface:	7.12
Feet to sea level:	Not Reported	Note:	Not Reported
Level reading date:	1998-04-13	Feet below surface:	4.22
Feet to sea level:	Not Reported	Note:	Not Reported
Level reading date:	1998-03-17	Feet below surface:	4.23
Feet to sea level:	Not Reported	Note:	Not Reported
Level reading date:	1998-02-18	Feet below surface:	4.73
Feet to sea level:	Not Reported	Note:	Not Reported
Level reading date:	1998-01-13	Feet below surface:	7.75
Feet to sea level:	Not Reported	Note:	Not Reported
Level reading date:	1997-12-23	Feet below surface:	7.73
Feet to sea level:	Not Reported	Note:	Not Reported
Level reading date:	1997-11-17	Feet below surface:	8.72
Feet to sea level:	Not Reported	Note:	Not Reported
Level reading date:	1997-09-15	Feet below surface:	8.61
Feet to sea level:	Not Reported	Note:	Not Reported
Level reading date:	1997-08-11	Feet below surface:	8.15
Feet to sea level:	Not Reported	Note:	Not Reported
Level reading date:	1997-07-10	Feet below surface:	7.79
Feet to sea level:	Not Reported	Note:	Not Reported
Level reading date:	1997-06-26	Feet below surface:	7.70
Feet to sea level:	Not Reported	Note:	Not Reported
Level reading date:	1997-06-10	Feet below surface:	7.59
Feet to sea level:	Not Reported	Note:	Not Reported
Level reading date:	1997-05-19	Feet below surface:	8.34
Feet to sea level:	Not Reported	Note:	Not Reported
Level reading date:	1997-04-10	Feet below surface:	6.91
Feet to sea level:	Not Reported	Note:	Not Reported
Level reading date:	1997-03-12	Feet below surface:	6.61
Feet to sea level:	Not Reported	Note:	Not Reported
Level reading date:	1997-01-16	Feet below surface:	6.22
Feet to sea level:	Not Reported	Note:	Not Reported
Level reading date:	1996-12-18	Feet below surface:	7.53
Feet to sea level:	Not Reported	Note:	Not Reported
Level reading date:	1996-11-06	Feet below surface:	8.27
Feet to sea level:	Not Reported	Note:	Not Reported
Level reading date:	1996-10-15	Feet below surface:	8.40
Feet to sea level:	Not Reported	Note:	Not Reported

Docusign Envelope ID: 3773F87A-0B89-4932-BA2C-CA8383B3EEAD

Level reading date:	1996-09-10	Feet below surface:	7.97
Feet to sea level:	Not Reported	Note:	Not Reported
Level reading date:	1996-08-13	Feet below surface:	7.85
Feet to sea level:	Not Reported	Note:	Not Reported
Level reading date:	1996-07-23	Feet below surface:	7.73
Feet to sea level:	Not Reported	Note:	Not Reported
Level reading date:	1996-06-27	Feet below surface:	7.40
Feet to sea level:	Not Reported	Note:	Not Reported
Level reading date:	1996-06-13	Feet below surface:	6.49
Feet to sea level:	Not Reported	Note:	Not Reported
Level reading date:	1996-05-09	Feet below surface:	6.98
Feet to sea level:	Not Reported	Note:	Not Reported
Level reading date:	1996-04-10	Feet below surface:	6.64
Feet to sea level:	Not Reported	Note:	Not Reported
Level reading date:	1996-03-20	Feet below surface:	6.40
Feet to sea level:	Not Reported	Note:	Not Reported
Level reading date:	1996-02-13	Feet below surface:	7.08
Feet to sea level:	Not Reported	Note:	Not Reported
Level reading date:	1996-01-17	Feet below surface:	7.40
Feet to sea level:	Not Reported	Note:	Not Reported
Level reading date:	1995-12-08	Feet below surface:	6.97
Feet to sea level:	Not Reported	Note:	Not Reported
Level reading date:	1995-11-08	Feet below surface:	7.39
Feet to sea level:	Not Reported	Note:	Not Reported
Level reading date:	1995-10-12	Feet below surface:	6.25
Feet to sea level:	Not Reported	Note:	Not Reported
Level reading date:	1995-09-13	Feet below surface:	5.83
Feet to sea level:	Not Reported	Note:	Not Reported
Level reading date:	1995-08-08	Feet below surface:	5.26
Feet to sea level:	Not Reported	Note:	Not Reported
Level reading date:	1995-07-11	Feet below surface:	5.21
Feet to sea level:	Not Reported	Note:	Not Reported
Level reading date:	1995-06-22	Feet below surface:	4.62
Feet to sea level:	Not Reported	Note:	Not Reported
Level reading date:	1995-06-21	Feet below surface:	4.92
Feet to sea level:	Not Reported	Note:	Not Reported
Level reading date:	1995-05-09	Feet below surface:	4.12
Feet to sea level:	Not Reported	Note:	Not Reported
Level reading date:	1995-04-11	Feet below surface:	3.79
Feet to sea level:	Not Reported	Note:	Not Reported
Level reading date:	1995-03-14	Feet below surface:	3.94
Feet to sea level:	Not Reported	Note:	Not Reported

Docusign Envelope ID: 3773F87A-0B89-4932-BA2C-CA8383B3EEAD

Level reading date:	1995-02-08	Feet below surface:	4.73
Feet to sea level:	Not Reported	Note:	Not Reported
Level reading date:	1994-12-12	Feet below surface:	8.15
Feet to sea level:	Not Reported	Note:	Not Reported
Level reading date:	1994-11-10	Feet below surface:	8.07
Feet to sea level:	Not Reported	Note:	Not Reported
Level reading date:	1994-10-12	Feet below surface:	7.82
Feet to sea level:	Not Reported	Note:	Not Reported
Level reading date:	1994-09-12	Feet below surface:	7.71
Feet to sea level:	Not Reported	Note:	Not Reported
Level reading date:	1994-08-10	Feet below surface:	8.56
Feet to sea level:	Not Reported	Note:	Not Reported
Level reading date:	1994-07-11	Feet below surface:	7.19
Feet to sea level:	Not Reported	Note:	Not Reported
Level reading date:	1994-06-15	Feet below surface:	7.15
Feet to sea level:	Not Reported	Note:	Not Reported
Level reading date:	1994-06-14	Feet below surface:	7.12
Feet to sea level:	Not Reported	Note:	Not Reported
Level reading date:	1994-05-11	Feet below surface:	6.84
Feet to sea level:	Not Reported	Note:	Not Reported
Level reading date:	1994-04-12	Feet below surface:	6.61
Feet to sea level:	Not Reported	Note:	Not Reported
Level reading date:	1994-03-10	Feet below surface:	7.33
Feet to sea level:	Not Reported	Note:	Not Reported
Level reading date:	1994-02-11	Feet below surface:	6.98
Feet to sea level:	Not Reported	Note:	Not Reported
Level reading date:	1994-01-11	Feet below surface:	8.29
Feet to sea level:	Not Reported	Note:	Not Reported
Level reading date:	1993-12-14	Feet below surface:	7.18
Feet to sea level:	Not Reported	Note:	Not Reported
Level reading date:	1993-11-11	Feet below surface:	6.98
Feet to sea level:	Not Reported	Note:	Not Reported
Level reading date:	1993-10-11	Feet below surface:	6.74
Feet to sea level:	Not Reported	Note:	Not Reported
Level reading date:	1993-09-09	Feet below surface:	6.67
Feet to sea level:	Not Reported	Note:	Not Reported
Level reading date:	1993-08-19	Feet below surface:	6.45
Feet to sea level:	Not Reported	Note:	Not Reported
Level reading date:	1993-07-12	Feet below surface:	6.01
Feet to sea level:	Not Reported	Note:	Not Reported
Level reading date:	1993-06-11	Feet below surface:	6.58
Feet to sea level:	Not Reported	Note:	Not Reported

Docusign Envelope ID: 3773F87A-0B89-4932-BA2C-CA8383B3EEAD

GEOCHECK® - PHYSICAL SETTING SOURCE MAP FINDINGS

Level reading date:	1993-05-10	Feet below surface:	5.07
Feet to sea level:	Not Reported	Note:	Not Reported
Level reading date:	1993-04-13	Feet below surface:	4.75
Feet to sea level:	Not Reported	Note:	Not Reported
Level reading date:	1993-03-10	Feet below surface:	5.12
Feet to sea level:	Not Reported	Note:	Not Reported
Level reading date:	1993-02-11	Feet below surface:	6.08
Feet to sea level:	Not Reported	Note:	Not Reported
Level reading date:	1993-01-12	Feet below surface:	7.55
Feet to sea level:	Not Reported	Note:	Not Reported
Level reading date:	1992-12-08	Feet below surface:	8.42
Feet to sea level:	Not Reported	Note:	Not Reported
Level reading date:	1992-11-11	Feet below surface:	8.49
Feet to sea level:	Not Reported	Note:	Not Reported
Level reading date:	1992-10-12	Feet below surface:	8.52
Feet to sea level:	Not Reported	Note:	Not Reported
Level reading date:	1992-09-10	Feet below surface:	8.19
Feet to sea level:	Not Reported	Note:	Not Reported
Level reading date:	1992-08-11	Feet below surface:	7.89
Feet to sea level:	Not Reported	Note:	Not Reported
Level reading date:	1992-07-14	Feet below surface:	7.67
Feet to sea level:	Not Reported	Note:	Not Reported
Level reading date:	1992-07-08	Feet below surface:	7.62
Feet to sea level:	Not Reported	Note:	Not Reported
Level reading date:	1992-06-25	Feet below surface:	7.53
Feet to sea level:	Not Reported	Note:	Not Reported
Level reading date:	1992-06-12	Feet below surface:	7.44
Feet to sea level:	Not Reported	Note:	Not Reported
Level reading date:	1992-05-13	Feet below surface:	7.21
Feet to sea level:	Not Reported	Note:	Not Reported
Level reading date:	1992-04-16	Feet below surface:	7.09
Feet to sea level:	Not Reported	Note:	Not Reported
Level reading date:	1992-03-12	Feet below surface:	7.34
Feet to sea level:	Not Reported	Note:	Not Reported
Level reading date:	1992-02-19	Feet below surface:	7.73
Feet to sea level:	Not Reported	Note:	Not Reported
Level reading date:	1992-01-13	Feet below surface:	9.16
Feet to sea level:	Not Reported	Note:	Not Reported
Level reading date:	1991-12-17	Feet below surface:	9.62
Feet to sea level:	Not Reported	Note:	Not Reported
Level reading date:	1991-11-11	Feet below surface:	9.55
Feet to sea level:	Not Reported	Note:	Not Reported

GEOCHECK® - PHYSICAL SETTING SOURCE MAP FINDINGS

Level reading date:	1991-10-10	Feet below surface:	9.39
Feet to sea level:	Not Reported	Note:	Not Reported
Level reading date:	1991-08-08	Feet below surface:	8.66
Feet to sea level:	Not Reported	Note:	Not Reported

BR843
NE
1/2 - 1 Mile
Lower

CA WELLS **CAEDF0000095025**

Well ID:	T0608300525-MW619-C	Well Type:	MONITORING
Source:	EDF	Other Name:	MW619-C
GAMA PFAS Testing:	Not Reported		
Groundwater Quality Data:	https://gamagroundwater.waterboards.ca.gov/gama/gamamap/public/GamaDataDisplay.asp?dataset=EDF&samp_date=&global_id=T0608300525&assigned_name=MW619-C&store_num=		
GeoTracker Data:	https://geotracker.waterboards.ca.gov/profile_report.asp?cmd=MWEDFResults&global_id=T0608300525&assigned_name=MW619-C		

BR844
NE
1/2 - 1 Mile
Lower

CA WELLS **CAEDF0000014114**

Well ID:	SL0608336671-MW-3	Well Type:	MONITORING
Source:	EDF	Other Name:	MW-3
GAMA PFAS Testing:	Not Reported		
Groundwater Quality Data:	https://gamagroundwater.waterboards.ca.gov/gama/gamamap/public/GamaDataDisplay.asp?dataset=EDF&samp_date=&global_id=SL0608336671&assigned_name=MW-3&store_num=		
GeoTracker Data:	https://geotracker.waterboards.ca.gov/profile_report.asp?cmd=MWEDFResults&global_id=SL0608336671&assigned_name=MW-3		

BR845
NE
1/2 - 1 Mile
Lower

CA WELLS **CAEDF0000031746**

Well ID:	T0608300525-MW619-01W	Well Type:	MONITORING
Source:	EDF	Other Name:	MW619-01W
GAMA PFAS Testing:	Not Reported		
Groundwater Quality Data:	https://gamagroundwater.waterboards.ca.gov/gama/gamamap/public/GamaDataDisplay.asp?dataset=EDF&samp_date=&global_id=T0608300525&assigned_name=MW619-01W&store_num=		
GeoTracker Data:	https://geotracker.waterboards.ca.gov/profile_report.asp?cmd=MWEDFResults&global_id=T0608300525&assigned_name=MW619-01W		

846
WNW
1/2 - 1 Mile
Higher

FED USGS **USGS40000143838**

Organization ID:	USGS-CA		
Organization Name:	USGS California Water Science Center		
Monitor Location:	004N027W21B002S	Type:	Well
Description:	Not Reported	HUC:	18060013
Drainage Area:	Not Reported	Drainage Area Units:	Not Reported

GEOCHECK® - PHYSICAL SETTING SOURCE MAP FINDINGS

Contrib Drainage Area:	Not Reported	Contrib Drainage Area Unts:	Not Reported
Aquifer:	California Coastal Basin aquifers		
Formation Type:	Not Reported	Aquifer Type:	Not Reported
Construction Date:	19310101	Well Depth:	570
Well Depth Units:	ft	Well Hole Depth:	602
Well Hole Depth Units:	ft		

Ground water levels,Number of Measurements:	6	Level reading date:	1948-03-10
Feet below surface:	104.5	Feet to sea level:	Not Reported
Note:	The site was being pumped.		

Level reading date:	1948-02-11	Feet below surface:	46
Feet to sea level:	Not Reported		
Note:	Other conditions existed that would affect the measured water level.		

Level reading date:	1945-05-10	Feet below surface:	38.08
Feet to sea level:	Not Reported		
Note:	Other conditions existed that would affect the measured water level.		

Level reading date:	1931-10-11	Feet below surface:	48.25
Feet to sea level:	Not Reported		
Note:	Other conditions existed that would affect the measured water level.		

Level reading date:	1931-09-10	Feet below surface:	60.1
Feet to sea level:	Not Reported		
Note:	Other conditions existed that would affect the measured water level.		

Level reading date:	1931-06	Feet below surface:	48
Feet to sea level:	Not Reported		
Note:	Other conditions existed that would affect the measured water level.		

BU847
ENE **CA WELLS** **CAEDF0000078019**
1/2 - 1 Mile
Lower

Well ID:	T10000006235-SG-6	Well Type:	MONITORING
Source:	EDF	Other Name:	SG-6
GAMA PFAS Testing:	Not Reported		
Groundwater Quality Data:	https://gamagroundwater.waterboards.ca.gov/gama/gamamap/public/GamaDataDisplay.asp?dataset=EDF&samp_date=&global_id=T10000006235&assigned_name=SG-6&store_num=		
GeoTracker Data:	https://geotracker.waterboards.ca.gov/profile_report.asp?cmd=MWEDFResults&global_id=T10000006235&assigned_name=SG-6		

BR848
NE **CA WELLS** **CAEDF0000081740**
1/2 - 1 Mile
Lower

Well ID:	T0608300525-MW619-02W	Well Type:	MONITORING
Source:	EDF	Other Name:	MW619-02W
GAMA PFAS Testing:	Not Reported		
Groundwater Quality Data:	https://gamagroundwater.waterboards.ca.gov/gama/gamamap/public/GamaDataDisplay.asp?dataset=EDF&samp_date=&global_id=T0608300525&assigned_name=MW619-02W&store_num=		
GeoTracker Data:	https://geotracker.waterboards.ca.gov/profile_report.asp?cmd=MWEDFResults&global_id=T0608300525&assigned_name=MW619-02W		

GEOCHECK® - PHYSICAL SETTING SOURCE MAP FINDINGS

Map ID
Direction
Distance
Elevation | Database | EDR ID Number

BU849
ENE
1/2 - 1 Mile
Lower

CA WELLS **CAEDF0000126500**

Well ID:	T0608300554-MW10	Well Type:	MONITORING
Source:	EDF	Other Name:	MW10
GAMA PFAS Testing:	Not Reported		
Groundwater Quality Data:	https://gamagroundwater.waterboards.ca.gov/gama/gamamap/public/GamaDataDisplay.asp?dataset=EDF&samp_date=&global_id=T0608300554&assigned_name=MW10&store_num=		
GeoTracker Data:	https://geotracker.waterboards.ca.gov/profile_report.asp?cmd=MWEDFResults&global_id=T0608300554&assigned_name=MW10		

BU850
ENE
1/2 - 1 Mile
Lower

CA WELLS **CAEDF0000022695**

Well ID:	T0608300554-MW12	Well Type:	MONITORING
Source:	EDF	Other Name:	MW12
GAMA PFAS Testing:	Not Reported		
Groundwater Quality Data:	https://gamagroundwater.waterboards.ca.gov/gama/gamamap/public/GamaDataDisplay.asp?dataset=EDF&samp_date=&global_id=T0608300554&assigned_name=MW12&store_num=		
GeoTracker Data:	https://geotracker.waterboards.ca.gov/profile_report.asp?cmd=MWEDFResults&global_id=T0608300554&assigned_name=MW12		

851
NNE
1/2 - 1 Mile
Higher

CA WELLS **CADWR0000021949**

Well ID:	04N27W15J001S	Well Type:	UNK
Source:	Department of Water Resources		
Other Name:	04N27W15J001S	GAMA PFAS Testing:	Not Reported
Groundwater Quality Data:	https://gamagroundwater.waterboards.ca.gov/gama/gamamap/public/GamaDataDisplay.asp?dataset=DWR&samp_date=&global_id=&assigned_name=04N27W15J001S&store_num=		
GeoTracker Data:	Not Reported		

852
NE
1/2 - 1 Mile
Lower

CA WELLS **CAEDF0000113716**

Well ID:	T0608320271-1-DM-4	Well Type:	MONITORING
Source:	EDF	Other Name:	1-DM-4
GAMA PFAS Testing:	Not Reported		
Groundwater Quality Data:	https://gamagroundwater.waterboards.ca.gov/gama/gamamap/public/GamaDataDisplay.asp?dataset=EDF&samp_date=&global_id=T0608320271&assigned_name=1-DM-4&store_num=		
GeoTracker Data:	https://geotracker.waterboards.ca.gov/profile_report.asp?cmd=MWEDFResults&global_id=T0608320271&assigned_name=1-DM-4		

GEOCHECK® - PHYSICAL SETTING SOURCE MAP FINDINGS

Map ID
Direction
Distance
Elevation | Database | EDR ID Number

BU853
ENE
1/2 - 1 Mile
Lower

CA WELLS **CAEDF0000132086**

Well ID:	T10000006235-MW-2	Well Type:	MONITORING
Source:	EDF	Other Name:	MW-2
GAMA PFAS Testing:	Not Reported		
Groundwater Quality Data:	https://gamagroundwater.waterboards.ca.gov/gama/gamamap/public/GamaDataDisplay.asp?dataset=EDF&samp_date=&global_id=T10000006235&assigned_name=MW-2&store_num=		
GeoTracker Data:	https://geotracker.waterboards.ca.gov/profile_report.asp?cmd=MWEDFResults&global_id=T10000006235&assigned_name=MW-2		

BU854
ENE
1/2 - 1 Mile
Lower

CA WELLS **CAEDF0000098783**

Well ID:	T10000006235-MW-4	Well Type:	MONITORING
Source:	EDF	Other Name:	MW-4
GAMA PFAS Testing:	Not Reported		
Groundwater Quality Data:	https://gamagroundwater.waterboards.ca.gov/gama/gamamap/public/GamaDataDisplay.asp?dataset=EDF&samp_date=&global_id=T10000006235&assigned_name=MW-4&store_num=		
GeoTracker Data:	https://geotracker.waterboards.ca.gov/profile_report.asp?cmd=MWEDFResults&global_id=T10000006235&assigned_name=MW-4		

BV855
NE
1/2 - 1 Mile
Lower

CA WELLS **CAEDF0000137292**

Well ID:	SLT3S0391292-MW-320I	Well Type:	MONITORING
Source:	EDF	Other Name:	MW-320I
GAMA PFAS Testing:	Not Reported		
Groundwater Quality Data:	https://gamagroundwater.waterboards.ca.gov/gama/gamamap/public/GamaDataDisplay.asp?dataset=EDF&samp_date=&global_id=SLT3S0391292&assigned_name=MW-320I&store_num=		
GeoTracker Data:	https://geotracker.waterboards.ca.gov/profile_report.asp?cmd=MWEDFResults&global_id=SLT3S0391292&assigned_name=MW-320I		

BU856
ENE
1/2 - 1 Mile
Lower

CA WELLS **CAEDF0000099652**

Well ID:	T10000006235-MW-3	Well Type:	MONITORING
Source:	EDF	Other Name:	MW-3
GAMA PFAS Testing:	Not Reported		
Groundwater Quality Data:	https://gamagroundwater.waterboards.ca.gov/gama/gamamap/public/GamaDataDisplay.asp?dataset=EDF&samp_date=&global_id=T10000006235&assigned_name=MW-3&store_num=		
GeoTracker Data:	https://geotracker.waterboards.ca.gov/profile_report.asp?cmd=MWEDFResults&global_id=T10000006235&assigned_name=MW-3		

Docusign Envelope ID: 3773F87A-0B89-4932-BA2C-CA8383B3EEAD

GEOCHECK® - PHYSICAL SETTING SOURCE MAP FINDINGS

Map ID
Direction
Distance
Elevation | Database | EDR ID Number

BV857
NE
1/2 - 1 Mile
Lower

CA WELLS **CAEDF0000119167**

Well ID:	T0608300525-MW619-D	Well Type:	MONITORING
Source:	EDF	Other Name:	MW619-D
GAMA PFAS Testing:	Not Reported		
Groundwater Quality Data:	https://gamagroundwater.waterboards.ca.gov/gama/gamamap/public/GamaDataDisplay.asp?dataset=EDF&samp_date=&global_id=T0608300525&assigned_name=MW619-D&store_num=		
GeoTracker Data:	https://geotracker.waterboards.ca.gov/profile_report.asp?cmd=MWEDFResults&global_id=T0608300525&assigned_name=MW619-D		

BT858
West
1/2 - 1 Mile
Higher

CA WELLS **CADWR9000008741**

State Well #:	04N27W21F002S	Station ID:	23774
Well Name:	Not Reported	Basin Name:	Santa Barbara
Well Use:	Unknown	Well Type:	Unknown
Well Depth:	0	Well Completion Rpt #:	Not Reported

BT859
West
1/2 - 1 Mile
Higher

CA WELLS **CADWR9000008740**

State Well #:	04N27W21F001S	Station ID:	37077
Well Name:	Not Reported	Basin Name:	Santa Barbara
Well Use:	Unknown	Well Type:	Unknown
Well Depth:	0	Well Completion Rpt #:	Not Reported

BU860
ENE
1/2 - 1 Mile
Lower

CA WELLS **CAEDF0000113085**

Well ID:	T10000006235-SG-4	Well Type:	MONITORING
Source:	EDF	Other Name:	SG-4
GAMA PFAS Testing:	Not Reported		
Groundwater Quality Data:	https://gamagroundwater.waterboards.ca.gov/gama/gamamap/public/GamaDataDisplay.asp?dataset=EDF&samp_date=&global_id=T10000006235&assigned_name=SG-4&store_num=		
GeoTracker Data:	https://geotracker.waterboards.ca.gov/profile_report.asp?cmd=MWEDFResults&global_id=T10000006235&assigned_name=SG-4		

GEOCHECK® - PHYSICAL SETTING SOURCE MAP FINDINGS

Map ID
Direction
Distance
Elevation

		Database	EDR ID Number
BV861 **NE** **1/2 - 1 Mile** **Lower**		**CA WELLS**	**CAEDF0000142880**

Well ID:	SLT3S0391292-MW-QA01S	Well Type:	MONITORING
Source:	EDF	Other Name:	MW-QA01S
GAMA PFAS Testing:	Not Reported		
Groundwater Quality Data:	https://gamagroundwater.waterboards.ca.gov/gama/gamamap/public/GamaDataDisplay.asp?dataset=EDF&samp_date=&global_id=SLT3S0391292&assigned_name=MW-QA01S&store_num=		
GeoTracker Data:	https://geotracker.waterboards.ca.gov/profile_report.asp?cmd=MWEDFResults&global_id=SLT3S0391292&assigned_name=MW-QA01S		

		Database	EDR ID Number
BU862 **ENE** **1/2 - 1 Mile** **Lower**		**CA WELLS**	**CAEDF0000122266**

Well ID:	T0608300554-MW8	Well Type:	MONITORING
Source:	EDF	Other Name:	MW8
GAMA PFAS Testing:	Not Reported		
Groundwater Quality Data:	https://gamagroundwater.waterboards.ca.gov/gama/gamamap/public/GamaDataDisplay.asp?dataset=EDF&samp_date=&global_id=T0608300554&assigned_name=MW8&store_num=		
GeoTracker Data:	https://geotracker.waterboards.ca.gov/profile_report.asp?cmd=MWEDFResults&global_id=T0608300554&assigned_name=MW8		

			Database	EDR ID Number
1G **NNW** **1/2 - 1 Mile** **Lower**	Site ID:	01-3646	**AQUIFLOW**	**66292**
	Groundwater Flow:	Not Reported		
	Shallow Water Depth:	Not Reported		
	Deep Water Depth:	Not Reported		
	Average Water Depth:	5		
	Date:	02/15/1994		

			Database	EDR ID Number
2G **NNW** **1/2 - 1 Mile** **Lower**	Site ID:	51233	**AQUIFLOW**	**5443**
	Groundwater Flow:	SE		
	Shallow Water Depth:	49		
	Deep Water Depth:	58		
	Average Water Depth:	56		
	Date:	11/1989		

			Database	EDR ID Number
3G **NE** **1/2 - 1 Mile** **Lower**	Site ID:	Not Reported	**AQUIFLOW**	**17706**
	Groundwater Flow:	S		
	Shallow Water Depth:	8		
	Deep Water Depth:	10		
	Average Water Depth:	Not Reported		
	Date:	Mar 14, 90		

Docusign Envelope ID: 3773F87A-0B89-4932-BA2C-CA8383B3EEAD

GEOCHECK® - PHYSICAL SETTING SOURCE MAP FINDINGS

Map ID / Direction / Distance / Elevation			Database	EDR ID Number
4G **North** **1/2 - 1 Mile** **Lower**	Site ID: Groundwater Flow: Shallow Water Depth: Deep Water Depth: Average Water Depth: Date:	51971 SE Not Reported Not Reported Not Reported 09/25/1991	**AQUIFLOW**	**5442**
5G **ENE** **1/2 - 1 Mile** **Lower**	Site ID: Groundwater Flow: Shallow Water Depth: Deep Water Depth: Average Water Depth: Date:	3061 N,SE,S,SW,W 16.38 25.77 Not Reported 12/13/1994	**AQUIFLOW**	**50103**
6G **ENE** **1/4 - 1/2 Mile** **Lower**	Site ID: Groundwater Flow: Shallow Water Depth: Deep Water Depth: Average Water Depth: Date:	Not Reported W Not Reported Not Reported 9 Oct 19, 92	**AQUIFLOW**	**17702**
7G **ESE** **1/8 - 1/4 Mile** **Lower**	Site ID: Groundwater Flow: Shallow Water Depth: Deep Water Depth: Average Water Depth: Date:	Not Reported S 5.58 5.97 Not Reported Jul 22, 98	**AQUIFLOW**	**17701**
8G **East** **1/2 - 1 Mile** **Lower**	Site ID: Groundwater Flow: Shallow Water Depth: Deep Water Depth: Average Water Depth: Date:	3062 SW 25.78 32.25 Not Reported 12/26/1996	**AQUIFLOW**	**49975**
9G **SE** **1/8 - 1/4 Mile** **Lower**	Site ID: Groundwater Flow: Shallow Water Depth: Deep Water Depth: Average Water Depth: Date:	Not Reported S Not Reported Not Reported 8 Jun 23, 88	**AQUIFLOW**	**17700**
10G **SE** **1/8 - 1/4 Mile** **Lower**	Site ID: Groundwater Flow: Shallow Water Depth: Deep Water Depth: Average Water Depth: Date:	Not Reported SE Not Reported Not Reported 5 Apr 8, 93	**AQUIFLOW**	**17699**

Docusign Envelope ID: 3773F87A-0B89-4932-BA2C-CA8383B3EEAD

GEOCHECK® - PHYSICAL SETTING SOURCE MAP FINDINGS

Map ID Direction Distance Elevation			Database	EDR ID Number
11G **SSE** **1/8 - 1/4 Mile** **Lower**	Site ID: Groundwater Flow: Shallow Water Depth: Deep Water Depth: Average Water Depth: Date:	Not Reported SE 11.25 13 Not Reported Jul 16, 90	**AQUIFLOW**	**17707**
12G **SE** **1/4 - 1/2 Mile** **Lower**	Site ID: Groundwater Flow: Shallow Water Depth: Deep Water Depth: Average Water Depth: Date:	Not Reported NOT REPORTED 4 6 Not Reported 4/18-98	**AQUIFLOW**	**5466**
13G **SE** **1/4 - 1/2 Mile** **Lower**	Site ID: Groundwater Flow: Shallow Water Depth: Deep Water Depth: Average Water Depth: Date:	Not Reported NOT REPORTED Not Reported Not Reported 7 SEPT, 4 19	**AQUIFLOW**	**5465**
14G **SSE** **1/2 - 1 Mile** **Lower**	Site ID: Groundwater Flow: Shallow Water Depth: Deep Water Depth: Average Water Depth: Date:	Not Reported SW Not Reported Not Reported 5 9/16/1997	**AQUIFLOW**	**17755**
15G **SSE** **1/2 - 1 Mile** **Lower**	Site ID: Groundwater Flow: Shallow Water Depth: Deep Water Depth: Average Water Depth: Date:	Not Reported Not Reported 5 6 Not Reported 9/1993	**AQUIFLOW**	**17754**

Docusign Envelope ID: 3773F87A-0B89-4932-BA2C-CA8383B3EEAD

GEOCHECK® - PHYSICAL SETTING SOURCE MAP FINDINGS

Map ID
Direction
Distance

Database EDR ID Number

A1
SSW
1/2 - 1 Mile

OIL_GAS **CAOG17000155884**

OIL_GAS:

API #:	0408303711	Well #:	2
Well Type:	Oil & Gas	Well Status:	Plugged
Lease Name:	Mdivani	Well Design:	Mdivani 2
Operator ID:	08526	Operator Name:	Trans-Oceanic Oil Corp.
Field Name:	Mesa (ABD)	Area Name:	Not Reported
Place:	Santa Barbara	GIS Source:	hud
Confidential Well:	N	Directionally Drilled:	N
Spud Date:	Not Reported		
Well Record Request URL:	https://filerequest.conservation.ca.gov/WellRecord?api=08303711		

A2
SSW
1/2 - 1 Mile

OIL_GAS **CAOG17000155908**

OIL_GAS:

API #:	0408303715	Well #:	6
Well Type:	Oil & Gas	Well Status:	Plugged
Lease Name:	Mdivani	Well Design:	Mdivani 6
Operator ID:	08526	Operator Name:	Trans-Oceanic Oil Corp.
Field Name:	Mesa (ABD)	Area Name:	Not Reported
Place:	Santa Barbara	GIS Source:	hud
Confidential Well:	N	Directionally Drilled:	N
Spud Date:	Not Reported		
Well Record Request URL:	https://filerequest.conservation.ca.gov/WellRecord?api=08303715		

A3
SW
1/2 - 1 Mile

OIL_GAS **CAOG17000155820**

OIL_GAS:

API #:	0408303710	Well #:	1
Well Type:	Oil & Gas	Well Status:	Plugged
Lease Name:	Mdivani	Well Design:	Mdivani 1
Operator ID:	08526	Operator Name:	Trans-Oceanic Oil Corp.
Field Name:	Mesa (ABD)	Area Name:	Not Reported
Place:	Santa Barbara	GIS Source:	hud
Confidential Well:	N	Directionally Drilled:	N
Spud Date:	Not Reported		
Well Record Request URL:	https://filerequest.conservation.ca.gov/WellRecord?api=08303710		

A4
SSW
1/2 - 1 Mile

OIL_GAS **CAOG17000155893**

OIL_GAS:

Docusign Envelope ID: 3773F87A-0B89-4932-BA2C-CA8383B3EEAD

API #:	0408303712	Well #:	3
Well Type:	Oil & Gas	Well Status:	Plugged
Lease Name:	Mdivani	Well Design:	Mdivani 3
Operator ID:	08526	Operator Name:	Trans-Oceanic Oil Corp.
Field Name:	Mesa (ABD)	Area Name:	Not Reported
Place:	Santa Barbara	GIS Source:	hud
Confidential Well:	N	Directionally Drilled:	N
Spud Date:	Not Reported		
Well Record Request URL:	https://filerequest.conservation.ca.gov/WellRecord?api=08303712		

B5
SSW **OIL_GAS** **CAOG17000155902**
1/2 - 1 Mile

OIL_GAS:

API #:	0408303713	Well #:	4
Well Type:	Oil & Gas	Well Status:	Plugged
Lease Name:	Mdivani	Well Design:	Mdivani 4
Operator ID:	08526	Operator Name:	Trans-Oceanic Oil Corp.
Field Name:	Mesa (ABD)	Area Name:	Not Reported
Place:	Santa Barbara	GIS Source:	hud
Confidential Well:	N	Directionally Drilled:	N
Spud Date:	Not Reported		
Well Record Request URL:	https://filerequest.conservation.ca.gov/WellRecord?api=08303713		

A6
SW **OIL_GAS** **CAOG17000155863**
1/2 - 1 Mile

OIL_GAS:

API #:	0408303717	Well #:	1-A
Well Type:	Oil & Gas	Well Status:	Plugged
Lease Name:	Mdivani-Wallace	Well Design:	Mdivani-Wallace 1-A
Operator ID:	08526	Operator Name:	Trans-Oceanic Oil Corp.
Field Name:	Mesa (ABD)	Area Name:	Not Reported
Place:	Santa Barbara	GIS Source:	hud
Confidential Well:	N	Directionally Drilled:	N
Spud Date:	Not Reported		
Well Record Request URL:	https://filerequest.conservation.ca.gov/WellRecord?api=08303717		

7
SSW **OIL_GAS** **CAOG17000009438**
1/2 - 1 Mile

OIL_GAS:

API #:	0408304377	Well #:	1
Well Type:	Dry Hole	Well Status:	Plugged
Lease Name:	Lease by D. A. Hargrave	Well Design:	1
Operator ID:	01970	Operator Name:	D. A. Hargrave
Field Name:	Any Field	Area Name:	Any Area
Place:	Santa Barbara	GIS Source:	hud
Confidential Well:	N	Directionally Drilled:	N
Spud Date:	Not Reported		

Docusign Envelope ID: 3773F87A-0B89-4932-BA2C-CA8383B3EEAD

Well Record Request URL: https://filerequest.conservation.ca.gov/WellRecord?api=08304377

B8
SSW **OIL_GAS** **CAOG17000013613**
1/2 - 1 Mile

OIL_GAS:

API #:	0408303714	Well #:	5
Well Type:	Dry Hole	Well Status:	Plugged
Lease Name:	Mdivani	Well Design:	Mdivani 5
Operator ID:	08526	Operator Name:	Trans-Oceanic Oil Corp.
Field Name:	Any Field	Area Name:	Any Area
Place:	Santa Barbara	GIS Source:	hud
Confidential Well:	N	Directionally Drilled:	N
Spud Date:	Not Reported		
Well Record Request URL:	https://filerequest.conservation.ca.gov/WellRecord?api=08303714		

9
SW **OIL_GAS** **CAOG17000155905**
1/2 - 1 Mile

OIL_GAS:

API #:	0408303705	Well #:	5
Well Type:	Oil & Gas	Well Status:	Plugged
Lease Name:	Low	Well Design:	Low 5
Operator ID:	08203	Operator Name:	T. G. Ross
Field Name:	Mesa (ABD)	Area Name:	Not Reported
Place:	Santa Barbara	GIS Source:	hud
Confidential Well:	N	Directionally Drilled:	N
Spud Date:	Not Reported		
Well Record Request URL:	https://filerequest.conservation.ca.gov/WellRecord?api=08303705		

Docusign Envelope ID: 3773F87A-0B89-4932-BA2C-CA8383B3EEAD

GEOCHECK® - PHYSICAL SETTING SOURCE MAP FINDINGS
RADON

AREA RADON INFORMATION

State Database: CA Radon

Radon Test Results

Zipcode	Num Tests	> 4 pCi/L
93101	70	1

Federal EPA Radon Zone for SANTA BARBARA County: 1

Note: Zone 1 indoor average level > 4 pCi/L.
: Zone 2 indoor average level >= 2 pCi/L and <= 4 pCi/L.
: Zone 3 indoor average level < 2 pCi/L.

Federal Area Radon Information for Zip Code: 93101

Number of sites tested: 1

Area	Average Activity	% <4 pCi/L	% 4-20 pCi/L	% >20 pCi/L
Living Area - 1st Floor	1.900 pCi/L	100%	0%	0%
Living Area - 2nd Floor	Not Reported	Not Reported	Not Reported	Not Reported
Basement	Not Reported	Not Reported	Not Reported	Not Reported

Docusign Envelope ID: 3773F87A-0B89-4932-BA2C-CA8383B3EEAD

PHYSICAL SETTING SOURCE RECORDS SEARCHED

TOPOGRAPHIC INFORMATION

USGS 7.5' Digital Elevation Model (DEM)
Source: United States Geologic Survey
EDR acquired the USGS 7.5' Digital Elevation Model in 2002 and updated it in 2006. The 7.5 minute DEM corresponds to the USGS 1:24,000- and 1:25,000-scale topographic quadrangle maps. The DEM provides elevation data with consistent elevation units and projection.

Current USGS 7.5 Minute Topographic Map
Source: U.S. Geological Survey

HYDROLOGIC INFORMATION

Flood Zone Data: This data was obtained from the Federal Emergency Management Agency (FEMA). It depicts 100-year and 500-year flood zones as defined by FEMA. It includes the National Flood Hazard Layer (NFHL) which incorporates Flood Insurance Rate Map (FIRM) data and Q3 data from FEMA in areas not covered by NFHL.
Source: FEMA
Telephone: 877-336-2627
Date of Government Version: 2003, 2015

NWI: National Wetlands Inventory. This data, available in select counties across the country, was obtained by EDR in 2002, 2005, 2010 and 2015 from the U.S. Fish and Wildlife Service.

State Wetlands Data: Wetland Inventory
Source: Department of Fish and Wildlife
Telephone: 916-445-0411

HYDROGEOLOGIC INFORMATION

AQUIFLOW^{R} Information System
Source: EDR proprietary database of groundwater flow information
EDR has developed the AQUIFLOW Information System (AIS) to provide data on the general direction of groundwater flow at specific points. EDR has reviewed reports submitted to regulatory authorities at select sites and has extracted the date of the report, hydrogeologically determined groundwater flow direction and depth to water table information.

GEOLOGIC INFORMATION

Geologic Age and Rock Stratigraphic Unit
Source: P.G. Schruben, R.E. Arndt and W.J. Bawiec, Geology of the Conterminous U.S. at 1:2,500,000 Scale - A digital representation of the 1974 P.B. King and H.M. Beikman Map, USGS Digital Data Series DDS - 11 (1994).

STATSGO: State Soil Geographic Database
Source: Department of Agriculture, Natural Resources Conservation Service (NRCS)
The U.S. Department of Agriculture's (USDA) Natural Resources Conservation Service (NRCS) leads the national Conservation Soil Survey (NCSS) and is responsible for collecting, storing, maintaining and distributing soil survey information for privately owned lands in the United States. A soil map in a soil survey is a representation of soil patterns in a landscape. Soil maps for STATSGO are compiled by generalizing more detailed (SSURGO) soil survey maps.

SSURGO: Soil Survey Geographic Database
Source: Department of Agriculture, Natural Resources Conservation Service (NRCS)
Telephone: 800-672-5559
SSURGO is the most detailed level of mapping done by the Natural Resources Conservation Service, mapping scales generally range from 1:12,000 to 1:63,360. Field mapping methods using national standards are used to construct the soil maps in the Soil Survey Geographic (SSURGO) database. SSURGO digitizing duplicates the original soil survey maps. This level of mapping is designed for use by landowners, townships and county natural resource planning and management.

Docusign Envelope ID: 3773F87A-0B89-4932-BA2C-CA8383B3EEAD

PHYSICAL SETTING SOURCE RECORDS SEARCHED

LOCAL / REGIONAL WATER AGENCY RECORDS

FEDERAL WATER WELLS

PWS: Public Water Systems
Source: EPA/Office of Drinking Water
Telephone: 202-564-3750
Public Water System data from the Federal Reporting Data System. A PWS is any water system which provides water to at least 25 people for at least 60 days annually. PWSs provide water from wells, rivers and other sources.

PWS ENF: Public Water Systems Violation and Enforcement Data
Source: EPA/Office of Drinking Water
Telephone: 202-564-3750
Violation and Enforcement data for Public Water Systems from the Safe Drinking Water Information System (SDWIS) after August 1995. Prior to August 1995, the data came from the Federal Reporting Data System (FRDS).

USGS Water Wells: USGS National Water Inventory System (NWIS)
This database contains descriptive information on sites where the USGS collects or has collected data on surface water and/or groundwater. The groundwater data includes information on wells, springs, and other sources of groundwater.

OTHER STATE DATABASE INFORMATION

Groundwater Ambient Monitoring & Assessment Program
State Water Resources Control Board
Telephone: 916-341-5577
The GAMA Program is Californias comprehensive groundwater quality monitoring program. GAMA collects data by testing the untreated, raw water in different types of wells for naturally-occurring and man-made chemicals. The GAMA data includes Domestic, Monitoring and Municipal well types from the following sources, Department of Water Resources, Department of Heath Services, EDF, Agricultural Lands, Lawrence Livermore National Laboratory, Department of Pesticide Regulation, United States Geological Survey, Groundwater Ambient Monitoring and Assessment Program and Local Groundwater Projects.

Water Well Database
Source: Department of Water Resources
Telephone: 916-651-9648

California Drinking Water Quality Database
Source: Department of Public Health
Telephone: 916-324-2319
The database includes all drinking water compliance and special studies monitoring for the state of California since 1984. It consists of over 3,200,000 individual analyses along with well and water system information.

Geothermal Wells Listing
Department of Conservation
Telephone: 916-445-9686
Geothermal well means a well constructed to extract or return water to the ground after it has been used for heating or cooling purposes. Geothermal wells in California (except for wells on federal leases which are administered by the Bureau of Land Management) are permitted, drilled, operated, and permanently sealed and closed (plugged and abandoned) under requirements and procedures administered by the Geothermal Section of the Department of Conservations Geologic Energy Management Division (CalGEM, formerly DOGGR).

California Oil and Gas Well Locations
Source: Dept of Conservation, Geologic Energy Management Division
Telephone: 916-323-1779
Oil and Gas well locations in the state.

Docusign Envelope ID: 3773F87A-0B89-4932-BA2C-CA8383B3EEAD

PHYSICAL SETTING SOURCE RECORDS SEARCHED

California Earthquake Fault Lines
Source: California Division of Mines and Geology
The fault lines displayed on EDR's Topographic map are digitized quaternary fault lines prepared in 1975 by the United State Geological Survey. Additional information (also from 1975) regarding activity at specific fault lines comes from California's Preliminary Fault Activity Map prepared by the California Division of Mines and Geology.

RADON

State Database: CA Radon
Source: Department of Public Health
Telephone: 916-210-8558
Radon Database for California

Area Radon Information
Source: USGS
Telephone: 703-356-4020
The National Radon Database has been developed by the U.S. Environmental Protection Agency (USEPA) and is a compilation of the EPA/State Residential Radon Survey and the National Residential Radon Survey. The study covers the years 1986 - 1992. Where necessary data has been supplemented by information collected at private sources such as universities and research institutions.

EPA Radon Zones
Source: EPA
Telephone: 703-356-4020
Sections 307 & 309 of IRAA directed EPA to list and identify areas of U.S. with the potential for elevated indoor radon levels.

OTHER

Airport Landing Facilities: Private and public use landing facilities
Source: Federal Aviation Administration, 800-457-6656

Epicenters: World earthquake epicenters, Richter 5 or greater
Source: Department of Commerce, National Oceanic and Atmospheric Administration

California Earthquake Fault Lines: The fault lines displayed on EDR's Topographic map are digitized quaternary fault lines, prepared in 1975 by the United State Geological Survey. Additional information (also from 1975) regarding activity at specific fault lines comes from California's Preliminary Fault Activity Map prepared by the California Division of Mines and Geology.

STREET AND ADDRESS INFORMATION

© 2015 TomTom North America, Inc. All rights reserved. This material is proprietary and the subject of copyright protection and other intellectual property rights owned by or licensed to Tele Atlas North America, Inc. The use of this material is subject to the terms of a license agreement. You will be held liable for any unauthorized copying or disclosure of this material.

Docusign Envelope ID: 3773F87A-0B89-4932-BA2C-CA8383B3EEAD

Larry C
Deliver to PO
Street file

CITY OF SANTA BARBARA

OFFICE OF THE CITY CLERK

CITY HALL
DE LA GUERRA PLAZA
P.O. DRAWER P-P
SANTA BARBARA, CA 93102
TELEPHONE (805) 963-0611 EXT. 276

June 7, 1985

RECEIVED
JUN
CITY PLANNING DEPARTMENT
SANTA BARBARA, CALIF.

Alex Pananides, General Partner
Bath Street Partners
510 Castillo Street, 3rd Floor
Santa Barbara, CA 93101

Dear Mr. Pananides:

Enclosed is a copy of the recorded Declaration of Covenants, Conditions and Restrictions Imposed on Real Property concerning APN 37-152-20, 21, 22, 27 and 28 located at 310 West Haley Street. The document was recorded at the County of Santa Barbara June 3, 1985, Instrument No. 85-028398. The original document has been filed with the Community Development Department.

Sincerely,

Richard D. Thomas
City Clerk

Connie Styrwoll
by Connie Styrwoll
Deputy City Clerk

Enclosure
cc: Planning Division

Optically SCANNED Documents

Docusign Envelope ID: 3773F87A-0B89-4932-BA2C-CA8383B3EEAD

RECORDING REQUESTED BY AND
WHEN RECORDED RETURN TO:

City of Santa Barbara
City Clerk
City Hall
Santa Barbara, CA 93101

H.C. MENZEL, CLERK RECORDER
1985-028398

SANTA BARBARA CO. CA.
1985 JUN -3 PM 1:14

6/03/85 .00NSTU

NO FEE PER GOV. CODE §6103

(Space above this line for Recorder's use only)

ADDRESS: 310 West Haley Street
A.P.N.: 37-152-20, 21, 22, 27 and 28

DECLARATION OF COVENANTS, CONDITIONS AND RESTRICTIONS IMPOSED ON REAL PROPERTY

THIS DECLARATION of covenants, conditions and restrictions is made for the benefit of the City of Santa Barbara (hereinafter "City"), by BATH STREET PARTNERS, a California limited partnership (hereinafter "Owner"), as of this 29th day of May, 1985.

1. Owner is the owner of certain real property described in Exhibit A, attached hereto, incorporated herein by this reference and hereinafter referred to as the "Real Property".

2. Owner sought a discretionary development approval for the Real Property from the City of Santa Barbara.

3. On April 10, 1984, the City Council granted Owner approval of a development plan and a parking modification subject to certain conditions which were imposed for the benefit of the public. Some of those conditions were required to be set forth in a recorded document which runs with the Real Property.

4. In consideration of the issuance of said approval and of the benefit conferred thereby on the Real Property, Owner hereby covenants and agrees with the City to record this Declaration and impose the following terms, conditions, covenants, restrictions and limitations upon the possession, use and enjoyment of the Real Property. Owner agrees as follows:

a. Owner shall include in any lease agreement for tenants of the Real Property the following provisions:

Optically SCANNED Document

Docusign Envelope ID: 3773F87A-0B89-4932-BA2C-CA8383B3EEAD

1. Variable work schedules for the tenant's employees shall be encouraged;

2. Preferential parking shall be provided for carpools;

3. The tenant/employer should make available to employees information relating to the ridesharing programs administered by the Area Planning Council. Tenant/employers shall provide a minimum of twelve (12) monthly bus passes for employee use and bus route and schedules shall be posted in a central location (such as lunchroom).

b. Construction trips during any construction period on the real property shall be scheduled during off-peak hours. Owner agrees that Haley Street driveways shall not be used for construction traffic.

c. The owner waives the right to protest the formation of any and all public improvement districts.

d. The following high traffic generating uses shall not take place on the real property:

1. Fast food restaurants;

2. Supermarket, mini-market and convenience center;

3. Medical clinic or emergency medical center;

4. Sale of alcoholic beverages for off-site use except beer and wine.

5. Owner hereby declares that the Real Property is held and hereafter shall be held, conveyed, hypothecated, encumbered, leased, rented, used, and occupied subject to the above-referenced covenants, conditions, restrictions and limitations, all of which are declared and agreed to be in furtherance of Owner's interest. All of the above-stated covenants, conditions, restrictions and limitations are intended to constitute both equitable servitudes and covenants running with the land.

6. Any purchaser of the Real Property, by the acceptance of a deed therefor, whether from Owner or from any subsequent owner of the Real Property, or by the signing of a contract or agreement to purchase the same, shall, by the acceptance of such deed or by the signing of such contract or agreement be deemed to have consented to and accepted the covenants, conditions, restrictions and limitations set forth herein.

Optically SCANNED Document

Docusign Envelope ID: 3773F87A-0B89-4932-BA2C-CA8383B3EEAD

NOTARIAL ACKNOWLEDGMENT

STATE OF CALIFORNIA)
) ss.
COUNTY OF SANTA BARBARA)

On this the 29th day of May, 1985, before me, the undersigned, a Notary Public in and for said State, personally appeared Alex Pananides, personally known to me or proved to me on the basis of satisfactory evidence to be the person who executed the within instrument as General Partner of the partnership that executed the within instrument, and acknowledged to me that such partnership executed the same.

WITNESS my hand and official seal.

Huora L. Williams
Notary Public

OFFICIAL SEAL
HUORA L. WILLIAMS
NOTARY PUBLIC - CALIFORNIA
PRINCIPAL OFFICE IN
SANTA BARBARA COUNTY
My Commission Expires October 2, 1985

Optically SCANNED Document

Docusign Envelope ID: 3773F87A-0B89-4932-BA2C-CA8383B3EEAD

LEGAL DESCRIPTION

PARCEL ONE:

Those portions of Block 233 in the City of Santa Barbara, County of Santa Barbara, State of California, according to the Official Map thereof, described as follows:

Commencing at a point on the Northwesterly line of Haley Street at the most Easterly corner of said Block 233; thence South 41°30' West 165.00 feet to a cross cut in the pavement; thence North 48°30' West at right angles to said Haley Street 56 feet to a 1/2 inch iron survey pipe marked RE 2786 and the true point of beginning of Parcel One; thence first, South 41°30' West parallel to the Northwesterly line of Haley Street 50.00 feet to a 1/2 inch iron survey pipe marked RE 2786; thence second, North 48°30' West at right angles 56.00 feet to a 1/2 inch iron survey pipe; thence third, North 41°30' East at right angles 50 feet to a 1/2 inch iron survey pipe; thence fourth, South 48°30' East at right angles 56.00 feet to the point of beginning.

PARCEL TWO:

Beginning at a point on the Northwesterly line of Haley Street, distant thereon 150 feet Southwesterly from the most Easterly corner of said Block; thence Southwesterly along said street line 15 feet; thence at right angles Northwesterly 225 feet to the Northwesterly line of the tract of land described in the Deed to John F. Blair recorded November 12, 1903, in Book 95, Page 78 of Deeds, Records of said County; thence at right angles Northeasterly along said line 15 feet; thence at right angles Southeasterly 225 feet to the point of beginning.

PARCEL THREE:

The Northwesterly 60 feet of the following-described property in Block 233 of the City of Santa Barbara, situate in the City of Santa Barbara, County of Santa Barbara, State of California, according to the Official Map thereof, described as follows:

Beginning at the most Easterly corner of said Block 233; thence Northwesterly along the Southwesterly line of Bath Street 180.00 feet; thence at right angles Southwesterly 150.00 feet; thence at right angles Southeasterly 180.00 feet to a point on the Northwesterly line of Haley Street; thence, at right angles Northeasterly and along the Northwesterly line of said Haley Street 150.00 feet to the point of beginning.

Optically SCANNED Document

Docusign Envelope ID: 3773F87A-0B89-4932-BA2C-CA8383B3EEAD

PARCEL FOUR:

That certain lot, piece or parcel of land in Block 233 in the City of Santa Barbara, County of Santa Barbara, State of California, described as follows:

Beginning at a point on the Southwesterly line of a 15 foot easement or right of way, in said Block 233, said point being 165.00 feet Southwesterly from the Southwesterly line of Bath Street, measured at right angles thereto and 112 feet Northwesterly from the Northwesterly line of Haley Street, measured at right angles thereto; thence first, along the Southwesterly line of said easement or right of way and its prolongation North 48°30' West 113.00 feet to a 1/2 inch iron survey pipe; thence second, at right angles South 41°30' West 50.00 feet to a 1/2 inch iron survey pipe; thence third, at right angles South 48°30' East 113.00 feet; thence fourth, at right angles North 41°30' East 50.00 feet to the place of beginning.

PARCEL FIVE:

The Southeasterly 120 feet of the following-described property in Block 233 of the City of Santa Barbara, situate in the City of Santa Barbara, County of Santa Barbara, State of California according to the Official Map thereof, described as follows:

Beginning at the most Easterly corner of said Block 233, thence Northwesterly along the Southwesterly line of Bath Street 180.00 feet; thence at right angles Southwesterly 150.00 feet; thence at right angles Southeasterly 180.00 feet to a point on the Northwesterly line of Haley Street; thence at right angles Northeasterly and along the Northwesterly line of said Haley Street 150.00 feet to the point of beginning.

PARCEL SIX:

Beginning at a point on the Northwesterly line of Haley Street at the most Easterly corner of said Block 233; thence South 41°30' West 165.00 feet to a cross cut in the pavement and the true point of beginning; thence South 41°30' West along the Northwesterly line of Haley Street 50.00 feet to a cross cut on the top of a stone retaining wall; thence North 48°30' West at right angles to said Haley Street 56.00 feet to a 1/2 inch iron survey pipe marked RE 2786; thence North 41°30' East at right angles 50 feet to a 1/2 inch iron survey pipe marked RE 2786; thence South 48°30' East at right angles 56.00 feet to the true point of beginning.

Optically SCANNED Document

Docusign Envelope ID: 3773F87A-0B89-4932-BA2C-CA8383B3EEAD

CITY OF SANTA BARBARA

Building & Safety
1235 Chapala Street
[963-1663]

NOTE-TO FI[illegible] ADDRESS OF THIS BLDG WAS CHANGED TO 505 BATH. G.T.

PERMIT APPLICATION

WHEN PROPERLY VALIDATED THIS IS YOUR PERMIT

VALIDATION

PROJECT ADDRESS 505 BATH. ~~310 WEST HALEY STREET (Tenant Improvements)~~

ASSESSOR PARCEL NO. 37-152 (20, 21, 22, 27, 28)

APPLICANT: ☒ OWNER ☐ CONTRACTOR ☐ AUTHORIZED AGENT ☐ LESSEE Westpac

OWNER'S NAME: Westpac PHONE

ADDRESS: 510 Castillo CITY S.B. ZIP

CONTRACTOR'S NAME: Boyd Builders Inc. PHONE (415) 567-4787 CITY LIC. NO. B&DNG

ADDRESS 2423 Chestnut St. CITY San Francisco ZIP 94123 STATE LIC. NO. 459164

ARCHITECT/DESIGNER OR ENGINEER Vince Leifer or Mike Brown PHONE 963-4217 STATE LIC. NO. 3800.

ADDRESS 19 East Ortega Street CITY S.B. ZIP

LENDER:

ISSUED BY: WED

CLASS OF WORK: ☐ NEW ☒ ALTERATION ☒ ADDITION ☐ MOVE ☐ DEMOLITION ☐ REPAIR ☐

USE OF BLDG: ☐ RETAIL ☐ S.F. FAMILY ☐ CONDOMINIUM ☐ GARAGE ☐ OFFICE ☐ DUPLEX ☐ APARTMENT ☐ CARPORT
New (–) Existing (x) ☐ RESTAURANT ☐ OTHER

Flood Zone AZ	Fire Sprinklers Req. Yes ☐ No ☒	Type of Const. VN	Occup. Group B2	Use Zone C2	No. of Stories 3	No. of Units /	No. of Bedrms. /

TYPE OF PERMIT *(Describe proposed use and work)*

☒ BUILDING ~~TENANT IMPROVEMENTS FOR~~ 3 STORY OFFICE BLDG. ~~W/ BASEMENT~~

☒ ELECTRICAL NEW U.G. 400 SERVICE COOLING TOWER ELEVATOR DISCONNECTS TEMP. POLE LIGHTS SWITCHES OUTLETS FOR SHELL BLDG.

☒ MECHANICAL 1 WATER HTR BOILER, 1 COOLING TOWER, 26 HEAT PUMPS, FIRE DAMPORS

☒ PLUMBING 2 SH, 11 W/C, 4 URINAL, 8 LAV, 10 FLOOR SKS, 3 W/H

☐ GRADING

☐ OTHER

☒ SPECIAL CONDITIONS: SPRINKLERS REQ'D UNDER SEP. PERMIT. FLOOD ZONE CERTIF. REQ'D

SQUARE FOOTAGE	
NEW BLDG.	
ADDN.	
REMODEL OR FINISH AREA	19000
ACCESSORY BLDG.	
GARAGE OR CARPORT	
DECK OR PAVING	
NO. OF EXISTING BLDGS.	

NOTICE *(Please check appropriate box in each paragraph)*

THIS PERMIT BECOMES NULL AND VOID if work or construction authorized is not commenced within 180 days from date of issuance, or work is suspended or abandoned for a period of 180 days any time after work is commenced.

☒ (1a) I certify that I am licensed under the State Contractor's License Law and my contractor's license is in full force and effect; or

☐ (1b) I certify that I am exempt from Business and Professions Code # 7031.5 under: ☐ #7044–Owner/builder, ☐ #7048–Price of labor and material less than $200, or ☐ Other

AND

☒ (2a) I certify that I have on file with the City of Santa Barbara–Building & Safety a certificate of workers' compensation insurance: Insurer Firemans Fund, Policy # 282.17.35, Expiration date 7.1.85, or a Certificate of Consent to self-insure by the Director of Industrial Relations; or

☐ (2b) I certify that I am exempt under Labor Code # 3800 because: ☐ the permit is for work of $100 or less, or ☐ that in the performance of the work for which this permit is issued, I shall not employ any person in any manner so as to become subject to the workers' compensation laws of California.

AND

I certify that I have read this application and declare under penalty of perjury that the information contained herein is true, correct and complete. I agree to comply with all city and county ordinances and state laws relating to building construction, and hereby authorize representatives of this city to enter upon the above mentioned property for inspection purposes. I am the owner of the structure listed on this permit or I represent the owner and am acting with the owner's full knowledge and consent.

Executed at City of Santa Barbara on 5-30-85 Owner or Contractor

DEPARTMENT USE ONLY

APPROVALS	DATE APPROVED	APPROVED BY
ENVIRONMENTAL REVIEW		
LANDMARKS / ARCH. BD. OF REVIEW	1-2-85	LAB
PLANNING COMMISSION	4-10-84	C.C.
FIRE DEPT.	3/14/85	JW & MD
PUBLIC WORKS	2-13-85	F.O.
ZONING	3/13/85	LC

REMARKS

Originally SCANNED Documents

PLAN CHECK

DATE REC'D/FEE PD.
1-3-85 1906.45
6-5-85 4585

PLANS APPROVED BY G.T. / WED

VALUATION: 1,000,000 ~~380,000~~

Docusign Envelope ID: 3773F87A-0B89-4932-BA2C-CA8383B3EEAD

CITY OF SANTA BARBARA

COMMUNITY DEVELOPMENT DEPT.
Redevelopment • Environmental Review
Planning • Zoning • Building • Housing

1235 CHAPALA STREET
P.O. DRAWER P-P
SANTA BARBARA, CA 93102
(805) 963-1663

July 5, 1984

Bath Street Partners
510 Castillo St., 3rd flr.
Santa Barbara, Ca. 93101

File

Re: APN: 37-152-28, 310 W. Haley St., Zone: C-P

Property records indicate that you are the owner of the referenced property.

This office is in receipt of information to the effect that a woodworking shop is being operated at the above referenced parcel.

On June 22, 1984, I visited your property for a site inspection and noted that this is the case.

Please be advised that your property is in violation of City of Santa Barbara Zoning Ordinance as follows: Municipal Code 28.54.030 in that a woodworking shop is being operated in a C-P zone.

It is requested that you abate this situation by July 31, 1984 and advise this office in writing or by telephoning 963-1663, extension 27, between the hours of 8 & 9 a.m. or 4 & 5 p.m., Monday through Friday, upon accomplishment.

Your cooperation is solicited in the resolution of this zoning issue.

David Dawson
Senior Enforcement Officer

DD/amg

Officially SCANNED Document

Docusign Envelope ID: 3773F87A-0B89-4932-BA2C-CA8383B3EEAD

Santa Barbara

NFA

Honolulu

MRM

WESTPAC

City of Santa Barbara
Division of Land Use Controls

JUL 15 1982

RECEIVED
By _____

July 13, 1982

Westpac
Shelter
Corporation

510 Castillo
Third Floor
Santa Barbara
CA 93101

Area Code 805
963-6802

City of Santa Barbara
Community Development Department
Zoning Department
1235 Chapala Street
Santa Barbara, California 93101

Attention: Mr. Milt Moeschlin
Mr. David Dawson

Gentlemen:

As a follow-up to last week's meeting, we wish to advise you, as per our agreement, that we intend to comply with your allowance and recommendation that Mr. Robert Ayers of Ayers Repair, located at 310 W. Haley Street, Santa Barbara, be allowed to continue operating his business on those premises until termination of his existing Lease, which is February 14, 1983.

As you are aware, our plans are to develop a new use for this property. We are currently formulating a concept that will allow us to redevelop the land to its highest and best use to benefit us as property owners as well as the visual appearance to the citizens of the City of Santa Barbara.

As you know, Westpac Shelter Corporation is involved in a number of businesses and developments in our community and it is always our policy to comply with all laws and ordinances. We did, in fact, check with your office before we began marketing the above-mentioned property and somewhere along the way there seems to have been a misunderstanding. Therefore, at this time we will do the change of use without admitting guilt or waiving any rights we might have if for some reason a problem should arise in the future, which we do not anticipate at this time.

Optically SCANNED Document

We appreciate the cooperative and equitable manner in which you gentlemen have handled this situation and

Docusign Envelope ID: 3773F87A-0B89-4932-BA2C-CA8383B3EEAD

as always, we will continue to operate our business within the letter and intent of the law.

Sincerely,

WESTPAC SHELTER CORPORATION

Marc Rose
President

MR:pg

Optically SCANNED Document

Docusign Envelope ID: 3773F87A-0B89-4932-BA2C-CA8383B3EEAD

NFA

— 310 W. Haley —

2/9/82 — Mark Rose & Sharon in office, Milt requests that a letter appear in this office that the Ayers repair not continue in business after ~~9 Feb.~~ 14, 1983,

6/30/82

Dave D.

So, please schedule a meeting for the 3 of us.

Milt

9:30 Fri. — meet w/ Milt.

To David Dawson
Date 6/28 Time
WHILE YOU WERE OUT
M Robert Ayers
of 310 West Haley
Phone 962-7316
Area Code Number Extension

TELEPHONED	X	PLEASE CALL	
CALLED TO SEE YOU		WILL CALL AGAIN	
WANTS TO SEE YOU		URGENT	
RETURNED YOUR CALL			

Message re: zoning letter discussed
Operator Deb

AMPAD EFFICIENCY® 23-000 50 SHT. PAD 23-001 250 SHT. DISPENSER BOX

Optically SCANNED Document

Docusign Envelope ID: 3773F87A-0B89-4932-BA2C-CA8383B3EEAD

Santa Barbara

Honolulu

WESTPAC

Westpac
Shelter
Corporation

510 Castillo
Third Floor
Santa Barbara
CA 93101

Area Code 805
963-6802

City of Santa Barbara
Division of Land Use Controls

JUN 30

RECEIVED

By _____

June 29, 1982

Mr. David D. Dawson
Zoning Enforcement Officer
Community Development Department
P. O. Drawer P-P
Santa Barbara, California 93102

Re: Parcel No. 37-152-28
Location: 310 W. Haley
Zone: C-P

Dear Mr. Dawson:

I received a copy of your letter dated June 21, 1982, to our tenant, Ayers Repair, at the above-mentioned address.

In your letter you stated that there has been a "change that has taken place from a service station to an auto repair facility" and that you had confirmed this by a visit to the site on June 14, 1982. At this time I would like to inform you that on January 26, 1982, we called a Mr. Moeschlin, of the Community Development Department Zoning Division, to discuss our use of this property for an auto repair business. Mr. Moeschlin advised us that this would be acceptable, as long as no engine rebuilding or major work took place on the premises. He did not inform us of any violation of the Municipal Code as you have pointed out, otherwise we would not have entered into a real property lease with Mr. Robert Ayers, owner of Ayers Repair.

It is therefore requested that a meeting be scheduled with yourself, Mr. Moeschlin, the individual responsible for overall decision making in this department, and myself. I am greatly concerned about the information we received in January regarding this matter. We would like to resolve this matter as quickly as possible as the real property lease for this property commenced in February of this year and ends in February of 1983. We have done everything in our

Optically SCANNED Documents

Docusign Envelope ID: 3773F87A-0B89-4932-BA2C-CA8383B3EEAD

power to act in the best of faith. This is a totally new twist for us. The City must be more consistent in the information that is given out.

I anxiously await your reply in reference to this matter.

Sincerely,

WESTPAC SHELTER CORPORATION

Marc Rose
President

MR:pg

cc: Richard Monk, Esq.
Mr. Robert Ayers

HAND DELIVERED

Optically SCANNED Documents

Docusign Envelope ID: 3773F87A-0B89-4932-BA2C-CA8383B3EEAD

CITIZEN COMPLAINT

RE: PREMISES LOCATED AT	ASSESSORS PARCEL NUMBER
310 W. Haley	37-152-23

VIOLATORS NAME	ADDRESS	PHONE #
Bath St Partners	510 Castillo, 3rd Floor	

DESCRIPTION OF COMPLAINT:

Shell gas station has been changed to an auto repair garage. Zone C-P

COMPLAINANT NAME	PHONE	ADDRESS

COMPLAINT RECEIVED BY	DATE	☐ PHONE ☐ VERBAL ☐ LETTER
Carl	6/29/82	

REPORT OF INVESTIGATION

Will - I will address the building code change of occupancy from B-1 to B-4 if you will address the zoning. Is this an allowable use? Do they need a C.U.P.? I am writting a letter today. Can we coordinate our efforts.

Carl

REFERRED TO

DATE

ACTION TAKEN

Optically SCANNED Document

AYERS REPAIRS
FOREIGN & DOMESTIC AUTO REPAIR
DIAGNOSTIC CHECKS, TUNE-UPS, ELECTRICAL
OUR SPECIALTY

ROBERT AYERS
OWNER

(805) 962-7316
310 W. HALEY
SANTA BARBARA, CA 93101

☐ WRITTEN NOTICE

☐ ABATED ☐ NO VIOLATION

Docusign Envelope ID: 3773F87A-0B89-4932-BA2C-CA8383B3EEAD

CITY OF SANTA BARBARA

COMMUNITY DEVELOPMENT DEPT.
Redevelopment • Environmental Review
Planning • Zoning • Building • Housing

1235 CHAPALA STREET
P.O. DRAWER P-P
SANTA BARBARA, CA 93102
(805) 963-1663

June 21, 1982

Ayers Repairs
310 W. Haley Street
Santa Barbara, CA 93101

Re: Parcel No. 37-152-28; 310 W. Haley St. (Zone C-P)

Dear Sirs:

This office is in receipt of information to the effect that the use of the property has changed from a service station to an auto repair facility. I visited the referenced property for a site inspection on June 14, 1982 and noted that this is the case.

You are located in a C-P zone and while a gas station that performs minor automotive service and repairs is a permitted use with a conditional use permit, a business that performs only auto repairs is not permitted.

Please be advised that the referenced property is in violation of City of Santa Barbara Zoning Ordinance as follows: Municipal Code 28.54.030- operation of an auto repair facility in a C-P zone. I have included a copy of the appropriate municipal code for your information.

It is requested that you abate this situation by August 4, 1982, and advise this office in writing or by telephoning 963-1663 extension 33 upon accomplishment.

If you care to discuss this issue or have any further questions, please feel free to call the telephone number above. Your cooperation is solicited in the resolution of this zoning issue.

Sincerely,

David D. Dawson

David D. Dawson
Zoning Enforcement Officer

Optically SCANNED Document

DDD/lm

Attachment

Docusign Envelope ID: 3773F87A-0B89-4932-BA2C-CA8383B3EEAD

CITY OF SANTA BARBARA

COMMUNITY DEVELOPMENT DEPT.
Redevelopment • Environmental Review
Planning • Zoning • Building • Housing

1235 CHAPALA STREET
P.O. DRAWER P-P
SANTA BARBARA, CA 93102
(805) 963-1663

June 21, 1982

Ayers Repairs
310 W. Haley Street
Santa Barbara, CA 93101

Re: Parcel No. 37-152-28; 310 W. Haley St. (Zone C-P)

Dear Sirs:

This office is in receipt of information to the effect that the use of the property has changed from a service station to an auto repair facility. I visited the referenced property for a site inspection on June 14, 1982 and noted that this is the case.

You are located in a C-P zone and while a gas station that performs minor automotive service and repairs is a permitted use with a conditional use permit, a business that performs only auto repairs is not permitted.

Please be advised that the referenced property is in violation of City of Santa Barbara Zoning Ordinance as follows: Municipal Code 28.54.030- operation of an auto repair facility in a C-P zone. I have included a copy of the appropriate municipal code for your information.

It is requested that you abate this situation by August 4, 1982, and advise this office in writing or by telephoning 963-1663 extension 33 upon accomplishment.

If you care to discuss this issue or have any further questions, please feel free to call the telephone number above. Your cooperation is solicited in the resolution of this zoning issue.

Sincerely,

David D. Dawson

David D. Dawson
Zoning Enforcement Officer

Optically SCANNED Document

DDD/lm

Attachment

Docusign Envelope ID: 3773F87A-0B89-4932-BA2C-CA8383B3EEAD

X

310 W. Haley CITIZEN COMPLAINT Ayers Repair

RE: PREMISES LOCATED AT: NW corner ~~Castillo~~ Haley	ASSESSORS PARCEL NUMBER 37-152-28 / C-P	
VIOLATORS NAME	ADDRESS	PHONE #

DESCRIPTION OF COMPLAINT:
Auto repair in C-P

COMPLAINANT NAME	PHONE	ADDRESS
LC		
COMPLAINT RECEIVED BY: DO	DATE: 5/7/82	☐ PHONE ☑ VERBAL ☐ LETTER

REPORT OF INVESTIGATION

REFERRED TO	INVESTIGATED BY	DATE

ACTION TAKEN

☐ WRITTEN NOTICE ☐ LETTER ☐ COMPLAINANT NOTIFIED ☐ ABATED ☐ NO VIOLATION

Optically SCANNED Document

Docusign Envelope ID: 3773F87A-0B89-4932-BA2C-CA8383B3EEAD

SIGN COMMITTEE

APPLICATION

(For application and review checklist, see back)

1. PROJECT ADDRESS: 310 W. HALEY ST. ZONE: C-2

2. PROJECT DESCRIPTION: GROUND / WALL
(type of sign - wall, hanging, ground, projecting, etc. Indicate if request for exception or variance from ordinance)

☐ Project located in El Pueblo Viejo District

3. NAME OF BUSINESS SIGN IS FOR: AYERS REPAIRS

4. BUSINESS OWNER OR MANAGER: ROBERT AYERS PHONE: 963-5916
MAILING ADDRESS: 310 W. HALEY ST. ZIP CODE:

5. SIGN CONTRACTOR: BILL'S SIGN CO. PHONE: 966-3235
ADDRESS: 809 E. GUTIERREZ ST. ZIP CODE: 93103
CITY BUSINESS LICENSE #: 78677

6. AGENT (other than sign contractor): PHONE:
ADDRESS: ZIP CODE:

7. BUILDING FRONTAGE ON STREET:

8. TOTAL SQ. FOOTAGE OF ALL SIGNS: 24/18

9. APPLICANT'S SIGNATURE:
(if application processed by contractor or agent, see #10)

10. PROOF OF AUTHORIZATION:

I, BOB AYERS (business owner), hereby authorize BILL TATE (agent) to act as my official representative in the above-stated matter.

2/10/82 (date) Robert C. Ayers (business owner signature)

OFFICE ONLY
SIGN 25.00
CHEK 25.00 TL
1361 00 1 02/12/82

FOR OFFICE USE ONLY

CONDITIONS OF APPROVAL:

2-22-82
Approve as submitted.

3/31/82 Sign ~~installed~~ Approved as submitted
AM

$25

Optically SCANNED Document

Docusign Envelope ID: 3773F87A-0B89-4932-BA2C-CA8383B3EEAD

CITY OF SANTA BARBARA

Building & Safety
1235 Chapala Street
[963-1663]

VALIDA.

FIRE 109.00
DEMO 30.00
CHEK 139.00 TL

1107 00 1 02/01/82

PERMIT APPLICATION *WHEN PROPERLY VALIDATED THIS IS YOUR PERMIT*

PROJECT ADDRESS: 310 W. Haley - Santa Barbara CA — ASSESSOR PARCEL NO.: 37-152-28

APPLICANT: ☐ OWNER: ☒ CONTRACTOR ☐ AUTHORIZED AGENT ☐ LESSEE

OWNER'S NAME: Shell Oil — PHONE: 800-422-4181

ADDRESS: 711 N. Brand Blvd — CITY: Glendale CA — ZIP: 92863

CONTRACTOR'S NAME: Met-Ric — PHONE: — CITY LIC. NO.: C 0637

ADDRESS: 1616 La Cumbre Dr — CITY: S.B. — ZIP: 93109 — STATE LIC. NO.: 271896

ARCHITECT/DESIGNER OR ENGINEER: N/A — PHONE: — STATE LIC. NO.:

ADDRESS: — CITY: — ZIP:

LENDER: — ISSUED BY:

CLASS OF WORK: ☐ NEW ☐ ALTERATION ☐ ADDITION ☐ MOVE ☒ DEMOLITION ☐ REPAIR ☐ REMOVAL OF GAS TANKS

USE OF BLDG: New (–) Existing (x) ☐ RETAIL ☐ OFFICE ☐ RESTAURANT ☐ S.F. FAMILY ☐ DUPLEX ☐ OTHER ☐ CONDOMINIUM ☐ APARTMENT ☐ GARAGE ☐ CARPORT — Removal Gasoline Tanks.

Flood Zone	Fire Sprinklers Req. Yes ☐ No ☐	Type of Const. 3/4	Occup. Group B-2	Use Zone CM	No. of Stories 1	No. of Units 1	No. of Bedrms. —

TYPE OF PERMIT *(Describe proposed use and work)*

☐ BUILDING

☐ ELECTRICAL — N/A

☐ MECHANICAL

☐ PLUMBING

☐ GRADING

☒ OTHER: Removal of Fuel Storage Tanks

☒ SPECIAL CONDITIONS: Removal of Gasoline Storage Tanks. (5)

SQUARE FOOTAGE

NEW BLDG.
ADDN.
REMODEL OR FINISH AREA
ACCESSORY BLDG.
GARAGE OR CARPORT
DECK OR PAVING
NO. OF EXISTING BLDGS.

NOTICE *(Please check appropriate box in each paragraph)*

THIS PERMIT BECOMES NULL AND VOID if work or construction authorized is not commenced within 180 days from date of issuance, or work is suspended or abandoned for a period of 180 days any time after work is commenced.

☒ (1a) I certify that I am licensed under the State Contractor's License Law and my contractor's license is in full force and effect; or

☐ (1b) I certify that I am exempt from Business and Professions Code # 7031.5 under: ☐ #7044—Owner/builder, ☐ #7048—Price of labor and material less than $200, or ☐ Other

AND

I certify that I have on file with the City of Santa Barbara—Building & Safety a certificate of workers' compensation insurance: Carrier Fremont Ins. Co. Policy # WXL-80-08563, Expiration date 7-16-82, or a Certificate of Consent to self-insure by the Director of Industrial Relations; or

I certify that I am exempt under Labor Code # 3800 because: ☐ the permit is for work of $100 or less, or ☐ that in the performance of the work for which this permit is issued, I shall not employ any person in any manner so as to become subject to the workers' compensation laws of California.

AND

I certify that I have read this application and declare under penalty of perjury that the information contained herein is true, correct and complete. I agree to comply with all city and county ordinances and state laws relating to building construction, and hereby authorize representatives of this city to enter upon the above mentioned property for inspection purposes. I am the owner of the structure listed on this permit or I represent the owner and am acting with the owner's full knowledge and consent.

Executed at City of Santa Barbara on 2/1/82 — Owner or Contractor: Richard D. Chaffee

DEPARTMENT USE ONLY

APPROVALS	DATE APPROVED	APPROVED BY	REMARKS	PLAN CHECK
ENVIRONMENTAL REVIEW	2/4/82 N/A		EXEMPT	DATE REC'D/FEE PD.
LANDMARKS / ARCH. BD. OF REVIEW				
PLANNING COMMISSION				
FIRE DEPT.	2-1-82			
PUBLIC WORKS				
ZONING	N/A			VALUATION: $5000

Quality Scanned Document — PLAN APPROVED BY

OFFICE COPY

Docusign Envelope ID: 3773F87A-0B89-4932-BA2C-CA8383B3EEAD

CITY OF SANTA BARBARA

Building & Safety
1235 Chapala Street
[963-1663]

VALIDATION

PERMIT APPLICATION

WHEN PROPERLY VALIDATED THIS IS YOUR PERMIT

PROJECT ADDRESS	ASSESSOR PARCEL NO.
310 N. Milpas	37-122-27

APPLICANT: ☐ OWNER: ☒ CONTRACTOR ☐ AUTHORIZED AGENT ☐ LESSEE

OWNER'S NAME: _____ PHONE _____

ADDRESS: _____ CITY _____ ZIP _____

CONTRACTOR'S NAME: _____ PHONE _____ CITY LIC. NO. C-36 33

ADDRESS _____ CITY _____ ZIP _____ STATE LIC. NO. _____

ARCHITECT/DESIGNER OR ENGINEER _____ PHONE: _____ STATE LIC. NO. _____

ADDRESS _____ CITY _____ ZIP _____

LENDER: _____ ISSUED BY: _____

CLASS OF WORK: ☐ NEW ☐ ALTERATION ☐ ADDITION ☐ MOVE ☒ DEMOLITION ☐ REPAIR ☐ REMOVAL OF GAS TANKS

USE OF BLDG: ☐ RETAIL ☐ S.F. FAMILY ☐ CONDOMINIUM ☐ GARAGE ☐ OFFICE ☐ DUPLEX ☐ APARTMENT ☐ CARPORT
New (–) Existing (x) ☐ RESTAURANT ☐ OTHER Remove 2 double walled tanks

Flood Zone	Fire Sprinklers Req. Yes ☐ No ☒	Type of Const. V-N	Occup. Group B-2	Use Zone CM	No. of Stories 1	No. of Units 1	No. of Bedrms. —

TYPE OF PERMIT *(Describe proposed use and work)*

☐ BUILDING

☐ ELECTRICAL

☐ MECHANICAL

☐ PLUMBING

☐ GRADING

☒ OTHER

☒ SPECIAL CONDITIONS: Remove 2 double walled tanks

SQUARE FOOTAGE	
NEW BLDG.	
ADDN.	
REMODEL OR FINISH AREA	
ACCESSORY BLDG.	
GARAGE OR CARPORT	
DECK OR PAVING	
NO. OF EXISTING BLDGS.	

24 HRS. NOTICE REQUIRED FOR INSPECTIONS

INSPECTION RECORD

CALL: 963-1663

INSPECTIONS	DATE	INSPECTOR
Setback & Compaction		
Forms		
Reinforcing Steel		
Grounding Electrode		
Service Conduit Underground		
Plumbing Underground		
OK to Pour Footings		
DO NOT POUR CONCRETE UNTIL ABOVE IS SIGNED		
Sewer Groundwork		
Htg. & Cooling Groundwork		
Electrical Groundwork		
Water Piping Groundwork		
Gas Piping Groundwork		
OK to Pour Slab Floor or Gunite		
DO NOT GUNITE OR POUR CONCRETE FLOOR UNTIL ABOVE IS SIGNED		

INSPECTIONS	DATE	INSPECTOR
Floor nailing		
Roof Nailing		
Shear Panel Nailing		
Rough Elec.		
Rough Plbg.		
Rough Htg. & Cooling		
Do not call for framing inspection until Electrical, Plumbing & Heating Approvals have been obtained.		
Rough Framing		
Insulation, Walls		
Insulation, Roof		
OK to Cover		
DO NOT COVER UNTIL ABOVE IS SIGNED		

INSPECTIONS	DATE	INSPECTOR
Exterior Lathing/Siding		
Interior Lathing/Drywall		
DO NOT PLASTER UNTIL ABOVE IS SIGNED		
Plaster—1st Coat		
Plaster-2nd Coat		
Sewer		
Pre-Gunite		
Pool		
Pool Deck		
S/Pool Fence		
FINAL INSPECTIONS		
Final Electrical		
Final Gas Test		
Final Plumbing		
Final Htg. & Cooling		
Final Grading		
FINAL BUILDING	6-17	WEJ

Optically SCANNED Document

OCCUPANCY APPROVED	FIRE DEPT./DATE	PUBLIC WORKS/DATE	BLDG. & SAFETY/DATE

INSPECTOR'S COPY/OCCUPANCY CERTIFICATE

Docusign Envelope ID: 3773F87A-0B89-4932-BA2C-CA8383B3EEAD

APPLICATION and PERMIT

No. [illegible]

PUBLIC WORKS – DIVISION OF BUILDING AND SAFETY – COUNTY OF SANTA BARBARA

Date of Application [illegible]

Address of Job [illegible] Parcel No. _____

Lot _____ Tract _____ Census Tract _____

Owner [illegible] Address [illegible] Phone _____

Contractor [illegible] Address [illegible] Phone _____

Arch., Eng. or D'ftsm'n _____ Address _____ Phone _____

Lender _____ Address _____ Phone _____

BUILDING

	TYPE	GROUP	DIVISION
☐ Erect			
☐ Add			
☐ Alter			
☐ Convert			
☐ Demolish			
☐ Move			

Maximum Floor Live Load _____

Certificate of Occupancy Issued _____

_____ Rooms
_____ Families
_____ Stories

ROOF	EXT. WALLS	FLOOR
☐ Wood Shingles	☐ Wood Siding	☐ Wood
☐ Comp. Shingles	☐ Stucco	☐ Slab
☐ Tile	☐ Masonry	☐
☐ Built Up	☐ Steel	
☐	☐	

AREA

_____ Sq. ft. @	_____	Building	$ _____
_____ Sq. ft. @	_____	Patio	$ _____
_____ Sq. ft. @	_____	Garage	$ _____
_____ Sq. ft. @	_____	Carport	$ _____
_____ Sq. ft. @	_____	Porch	$ _____
_____	_____		$ _____
_____	_____		$ _____
		Total Valuation	$ _____

Job Type [illegible]

Remarks:

ELECTRICAL

_____	Temp. Service	Plan Check $ _____
_____	Service	[illegible]
_____	Sq. Ft. Building	_____
_____	Sq. Ft. Garage	_____
_____		_____
_____		_____

PLUMBING

_____	Traps	
_____	Water Heater	Plan Check $ _____
_____	Water Piping	_____
_____	Septic Tank	_____
_____	Sewer Connection	_____
_____	Gas Piping Outlets	_____
_____		_____
_____		_____

MECHANICAL

_____	Sq. Ft. Dwg.	Plan Check $ _____
_____	Heating Appl.	_____
_____	Appl. Vents	_____
_____	Cooling Appl.	_____
_____	Incid. Gas	_____
_____		_____
_____		_____
_____		_____

SUMMARY OF FEES

Building Permit	$	_____
Plan Check	$	_____
Electrical Permit	$	[illegible]
Plumbing Permit	$	_____
Mechanical Permit	$	_____
Zoning	$	_____
S.M.I.P.	$	_____
	$	_____
Total Fees	$	_____
Advance Plan Check	$	(_____
Validation Fee	$	_____

Advance Plan Check
Receipt No.
Date
Received By

Validation
Receipt No.
Date
Received By

Optically SCANNED Document

CERTIFICATE OF APPLICANT

I hereby acknowledge that I have read this application front and back, and state that the above is correct and agree to comply with all County Ordinances and State Laws regulating Building Construction.

_____
Owner or Authorized Agent

Date of Approval _____

BUILDING OFFICIAL
Santa Barbara County

By Ray J. Nokes

Form B-120 Rev. 11/76

Docusign Envelope ID: 3773F87A-0B89-4932-BA2C-CA8383B3EEAD

APPLICATION and PERMIT

No. A 10898

PUBLIC WORKS — DIVISION OF BUILDING AND SAFETY — COUNTY OF SANTA BARBARA

Date of Application June 1, 1977

Address of Job 310 W. Haley St. City _____ Parcel No. _____

Lot _____ Tract _____ Census Tract _____

Owner Clays Shell Serv. Address _____ Phone _____

Contractor United Installers Address P.O. Box 36, Newbury Park Phone 498-7440

Arch., Eng. or D'ftsm'n _____ Address _____ Phone _____

Lender _____ Address _____ Phone _____

BUILDING

	TYPE	GROUP	DIVISION
☐ Erect			
☐ Add			
☐ Alter			
☐ Convert			
☐ Demolish			
☐ Move			

Maximum Floor Live Load _____

Certificate of Occupancy Issued _____

_____ Rooms
_____ Families
_____ Stories

ROOF	EXT. WALLS	FLOOR
☐ Wood Shingles	☐ Wood Siding	☐ Wood
☐ Comp. Shingles	☐ Stucco	☐ Slab
☐ Tile	☐ Masonry	☐
☐ Built Up	☐ Steel	
☐	☐	

AREA

_____ Sq. ft. @ _____	Building	$	_____
_____ Sq. ft. @ _____	Patio	$	_____
_____ Sq. ft. @ _____	Garage	$	_____
_____ Sq. ft. @ _____	Carport	$	_____
_____ Sq. ft. @ _____	Porch	$	_____
_____ _____		$	_____
_____ _____		$	_____
	Total Valuation	$	_____

Job Type El. Only

Remarks:

ELECTRICAL

_____	Temp. Service	Plan Check $ _____
_____	Service	_____
_____	Sq. Ft. Building	_____
_____	Sq. Ft. Garage	_____
Minimum		_____
_____		_____

PLUMBING

_____	Traps	
_____	Water Heater	Plan Check $ _____
_____	Water Piping	_____
_____	Septic Tank	_____
_____	Sewer Connection	_____
_____	Gas Piping Outlets	_____
_____		_____
_____		_____

MECHANICAL

_____	Sq. Ft. Dwg.	Plan Check $ _____
_____	Heating Appl.	_____
_____	Appl. Vents	_____
_____	Cooling Appl.	_____
_____	Incid. Gas	_____
_____		_____
_____		_____
_____		_____

SUMMARY OF FEES

Building Permit	$	_____
Plan Check	$	_____
Electrical Permit	$	7.00
Plumbing Permit	$	_____
Mechanical Permit	$	_____
Zoning	$	_____
S.M.I.P.	$	_____
	$	_____
Total Fees	$	7.00
Advance Plan Check	$	(_____)
Validation Fee	$	7.00

DN

Advance Plan Check
Receipt No. _____
Date _____
Received By _____

Validation
Receipt No. 268768
Date 6.9.77
Received By RML

Originally SCANNED Document

Date of Approval 6.9.77

BUILDING OFFICIAL
Santa Barbara County

By _____

CERTIFICATE OF APPLICANT

I hereby acknowledge that I have read this application front and back, and state that the above is correct and agree to comply with all County Ordinances and State Laws regulating Building Construction.

_____
Owner or Authorized Agent

Form B-120 Rev. 11/76

Docusign Envelope ID: 3773F87A-0B89-4932-BA2C-CA8383B3EEAD

DIVISION OF BUILDING AND SAFETY — COUNTY OF SANTA BARBARA

PERMIT # A10898

Address of Job 310 W. [redacted]ley St. CITY [redacted]ity

BUILDING

Type Inspection	Date Approved	Initials of Inspector
Set Backs		
Foundation & Steel		
Mesh & Membrane		
Slab		
Floor Joists		
Frame		
Fireplace		
Lathing (ext.) (Int)		
Drywall		
Insulation		
Final		

CERTIFICATION OF COMPLETION:

I certify that under date of 19, , that I made a final inspection of all work under the BUILDING PERMIT, and from this inspection it appears that the building is now ready for occupancy.

Signature

3/24/80
Date

Remarks:
4-12-79 Dep-report ok KB

PB light

ELECTRICAL

Inspection	Date	Initial
Temporary Pole		
U.G. Wiring		
Rough Wiring		
Heating		
Service		
Panel		
Temp. w/w		
Final		

PLUMBING

Inspection	Date	Initial
Rough In		
Water		
Top Out		
Sewer		
Septic Tank		
Absorption Area		
Gas		
Final		

MECHANICAL

Inspection	Date	Initial
U.G. Duct		
Heating (Rough)		
Air Conditioning		
Grease Hood		
Exhaust System		
Final		

SWIMMING POOL

Inspection	Date	Initial
Pre-Gunite		
Pre-Deck		
Final		

SCANNED Documents

B-120-A Rev. 12/76

Elec. OK

Docusign Envelope ID: 3773F87A-0B89-4932-BA2C-CA8383B3EEAD

PLEASE USE BALL POINT PEN — PRESS FIRMLY

SIGN APPLICATION

BUILDING DEPARTMENT
CITY OF SANTA BARBARA

RECEIVED	ISSUED 7/11/11	PERMIT NO. 33761-3
APPROVALS	BY	DATE
BLDG. DEPT.		7-11-11
ABR		
TEMPORARY SIGN — TO BE REMOVED		9-11-11
INSPECTIONS	BY	
FOOTINGS		
ELECTRICAL		
FINAL		
REMARKS		

FEE SCHEDULE

WALL SIGNS	20c PER SQ. FT.
ALL OTHER TYPES	25c " " "
OFFSITE WITH CHANGEABLE COPY	15c " " "
REMODELED (FACE CHANGE)	15c " " "
TEMPORARY	1.00 ANY SIZE

NO FEE IS REQUIRED FOR NON-ILLUMINATED SIGNS 6 SQ. FT. OR LESS IN AREA

BONDS

3.00 FOR EACH TEMPORARY SIGN 6 SQ. FT. — MAX. 100.00

PROHIBITED SIGNS

MOVING SIGNS, BANNERS, ETC. — CONFLICT WITH TRAFFIC SIGNALS OR TRAFFIC VISIBILITY — STATUARY — OUTLINE TUBING — OFFSITE WITHIN 500 FT. OF HIGHWAY FACING TRAFFIC — POLITICAL SIGNS IN RESIDENTIAL ZONES — COMBINATION SIGNS.

GENERAL INFORMATION — PERMISSIBLE SIGN AREA DEPENDS ON STREET FRONTAGE EXCEPT IN RESIDENTIAL ZONES. (SEE TABLES A, B & C.)
MAXIMUM PROJECTION OVER SIDEWALK — 3 FT.
MAXIMUM HEIGHT FOR POLE SIGNS — 30 FT.
MAXIMUM AREA OF GROUND SIGN 25 SQ. FT. — HEIGHT 6 FT.
THE AREA OF A SIGN IS THE AREA WITHIN A PARALLELOGRAM. TRIANGLE — ELLIPSE — CIRCLE — OR POLYGON WHICH WILL COMPLETELY ENCLOSE THE SIGN MESSAGE, INCLUDING ALL ORNAMENTS, ARROWS, ETC. ALL SIGNS ON ONE FACE OF BLDG. MUST BE SO ENCLOSED EXCEPT THAT SIGNS IN ARCHITECTURAL PANELS MAY BE COUNTED SEPARATELY.
A PERMIT MAY NOT BE ISSUED FOR A SIGN IF THE AREA OF THE SIGN IS GREATER THAN PERMITTED OR IF THE AREA COMBINED WITH THE AREA OF EXISTING SIGNS WOULD BE GREATER THAN PERMITTED.
SEE TABLE 13 FOR PROJECTION OF POLE AND PROJECTING SIGNS. WALL SIGNS MAY NOT PROJECT BEYOND THE LIMITS OF THE WALL ON WHICH MOUNTED, BUT MAY PROJECT 18 INCHES FROM THE FACE OF THE WALL. A.B.R. MUST APPROVE ROOF SIGNS, COLORED BACKGROUND SIGNS, THEATER MARQUEE SIGNS.

APPLICANT PLEASE FILL IN BELOW

BUILDING ADDRESS 310 W. Haley & Bath
OWNER OF SIGN Shell Oil Company
MAILING ADDRESS P.O. Box 2609 Culver City
CONTRACTOR Service Station Service — PHONE 915-3641
ADDRESS 219 Aurcara St — LICENSE
STREET FRONTAGE FT. — USE ZONE — COLOR OF BACKGROUND

TYPE OF SIGN & SURFACE AREA: Paste on 4' x 7'

STATE TYPE, SIZE & TEXT OF EXISTING SIGNS

DESCRIPTION OF THIS SIGN OR SIGNS

Plastic Cloth Pole Sign For Glass Glue-A-Way

Optically SCANNED Document

APPLICANT'S SIGNATURE [signature] — VALUE OF SIGN 100

PERMIT FEES

SIGN PERMIT		BALLASTS 50c EA.		TOTAL FEE
ELECTRICAL PERMIT*	2.00	HOOKUP **	2.00	

*ELECTRICAL SIGNS MUST HAVE U.L. LABEL AND DISCONNECT SWITCH VISIBLE FROM GROUND.
**NOT INCLUDING CONDUIT TO SIGN.

Docusign Envelope ID: 3773F87A-0B89-4932-BA2C-CA8383B3EEAD

PLEASE USE BALL POINT PEN — PRESS FIRMLY

SIGN APPLICATION

BUILDING DEPARTMENT
CITY OF SANTA BARBARA

RECEIVED	ISSUED	PERMIT NO.
9/25/70	BJ	34350
APPROVALS	BY	DATE
BLDG. DEPT.	Moore	9-25-70
ABR		
TEMPORARY SIGN — TO BE REMOVED		
INSPECTIONS	BY	
FOOTINGS		
ELECTRICAL		
FINAL		
REMARKS		

FEE SCHEDULE

WALL SIGNS	20c PER SQ. FT.
ALL OTHER TYPES 25 x 25 x 2 = 1250	35c " " "
OFFSITE WITH CHANGEABLE COPY	15c " " "
REMODELED (FACE CHANGE)	15c " " "
TEMPORARY	1.00 ANY SIZE

NO FEE IS REQUIRED FOR NON-ILLUMINATED SIGNS 6 SQ. FT. OR LESS IN AREA

BONDS

3.00 FOR EACH TEMPORARY SIGN 6 SQ. FT. — MAX. 100.00

PROHIBITED SIGNS

MOVING SIGNS, BANNERS, ETC. — CONFLICT WITH TRAFFIC SIGNALS OR TRAFFIC VISIBILITY — STATUARY — OUTLINE TUBING — OFFSITE WITHIN 500 FT. OF HIGHWAY FACING TRAFFIC — POLITICAL SIGNS IN RESIDENTIAL ZONES — COMBINATION SIGNS.

GENERAL INFORMATION — PERMISSIBLE SIGN AREA DEPENDS ON STREET FRONTAGE EXCEPT IN RESIDENTIAL ZONES. (SEE TABLES A, B & C.)
MAXIMUM PROJECTION OVER SIDEWALK — 3 FT.
MAXIMUM HEIGHT FOR POLE SIGNS — 30 FT.
MAXIMUM AREA OF GROUND SIGN 25 SQ. FT. — HEIGHT 6 FT.
THE AREA OF A SIGN IS THE AREA WITHIN A PARALLELOGRAM. TRIANGLE — ELLIPSE — CIRCLE — OR POLYGON WHICH WILL COMPLETELY ENCLOSE THE SIGN MESSAGE, INCLUDING ALL ORNAMENTS, ARROWS, ETC. ALL SIGNS ON ONE FACE OF BLDG. MUST BE SO ENCLOSED EXCEPT THAT SIGNS IN ARCHITECTURAL PANELS MAY BE COUNTED SEPARATELY.
A PERMIT MAY NOT BE ISSUED FOR A SIGN IF THE AREA OF THE SIGN IS GREATER THAN PERMITTED OR IF THE AREA COMBINED WITH THE AREA OF EXISTING SIGNS WOULD BE GREATER THAN PERMITTED.
SEE TABLE 13 FOR PROJECTION OF POLE AND PROJECTING SIGNS. WALL SIGNS MAY NOT PROJECT BEYOND THE LIMITS OF THE WALL ON WHICH MOUNTED, BUT MAY PROJECT 18 INCHES FROM THE FACE OF THE WALL. A.B.R. MUST APPROVE ROOF SIGNS, COLORED BACKGROUND SIGNS, THEATER MARQUEE SIGNS.

APPLICANT PLEASE FILL IN BELOW

BUILDING ADDRESS	310-W- HALEY CORNER OF HALEY + BATH ST
OWNER OF SIGN	SHELL OIL COMPANY
MAILING ADDRESS	11224-VENICE BLVD. CULVER City
CONTRACTOR	MODERN NEON SIGN CO — PHONE 962-1182
ADDRESS	136-EAST HALEY ST. Santa Bbra — LICENSE 119837
STREET FRONTAGE	175' FT. — USE ZONE C-2 — COLOR OF BACKGROUND BROWN
TYPE OF SIGN & SURFACE AREA	GROUND SIGNS 25" ea

STATE TYPE, SIZE & TEXT OF EXISTING SIGNS

TWO POLE SIGN 6'x6' = 36"
TWO GROUND SIGN 5'x 6' = 30"
TWO WALL SIGNS

DESCRIPTION OF THIS SIGN OR SIGNS

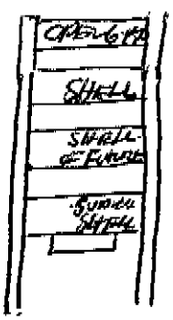

REPLACING TWO (EXISTING SHEET METAL SIGNS

APPLICANT'S SIGNATURE: Jerd McCarthy — VALUE OF SIGN $240

PERMIT FEES

SIGN PERMIT	12.50	BALLASTS 50c EA.	TOTAL FEE 12.50
ELECTRICAL PERMIT*	2.00	HOOKUP **	8.00

*ELECTRICAL SIGNS MUST HAVE U.L. LABEL AND DISCONNECT SWITCH VISIBLE FROM GROUND.
**NOT INCLUDING CONDUIT TO SIGN.

Digitally SCANNED Document

Docusign Envelope ID: 3773F87A-0B89-4932-BA2C-CA8383B3EEAD

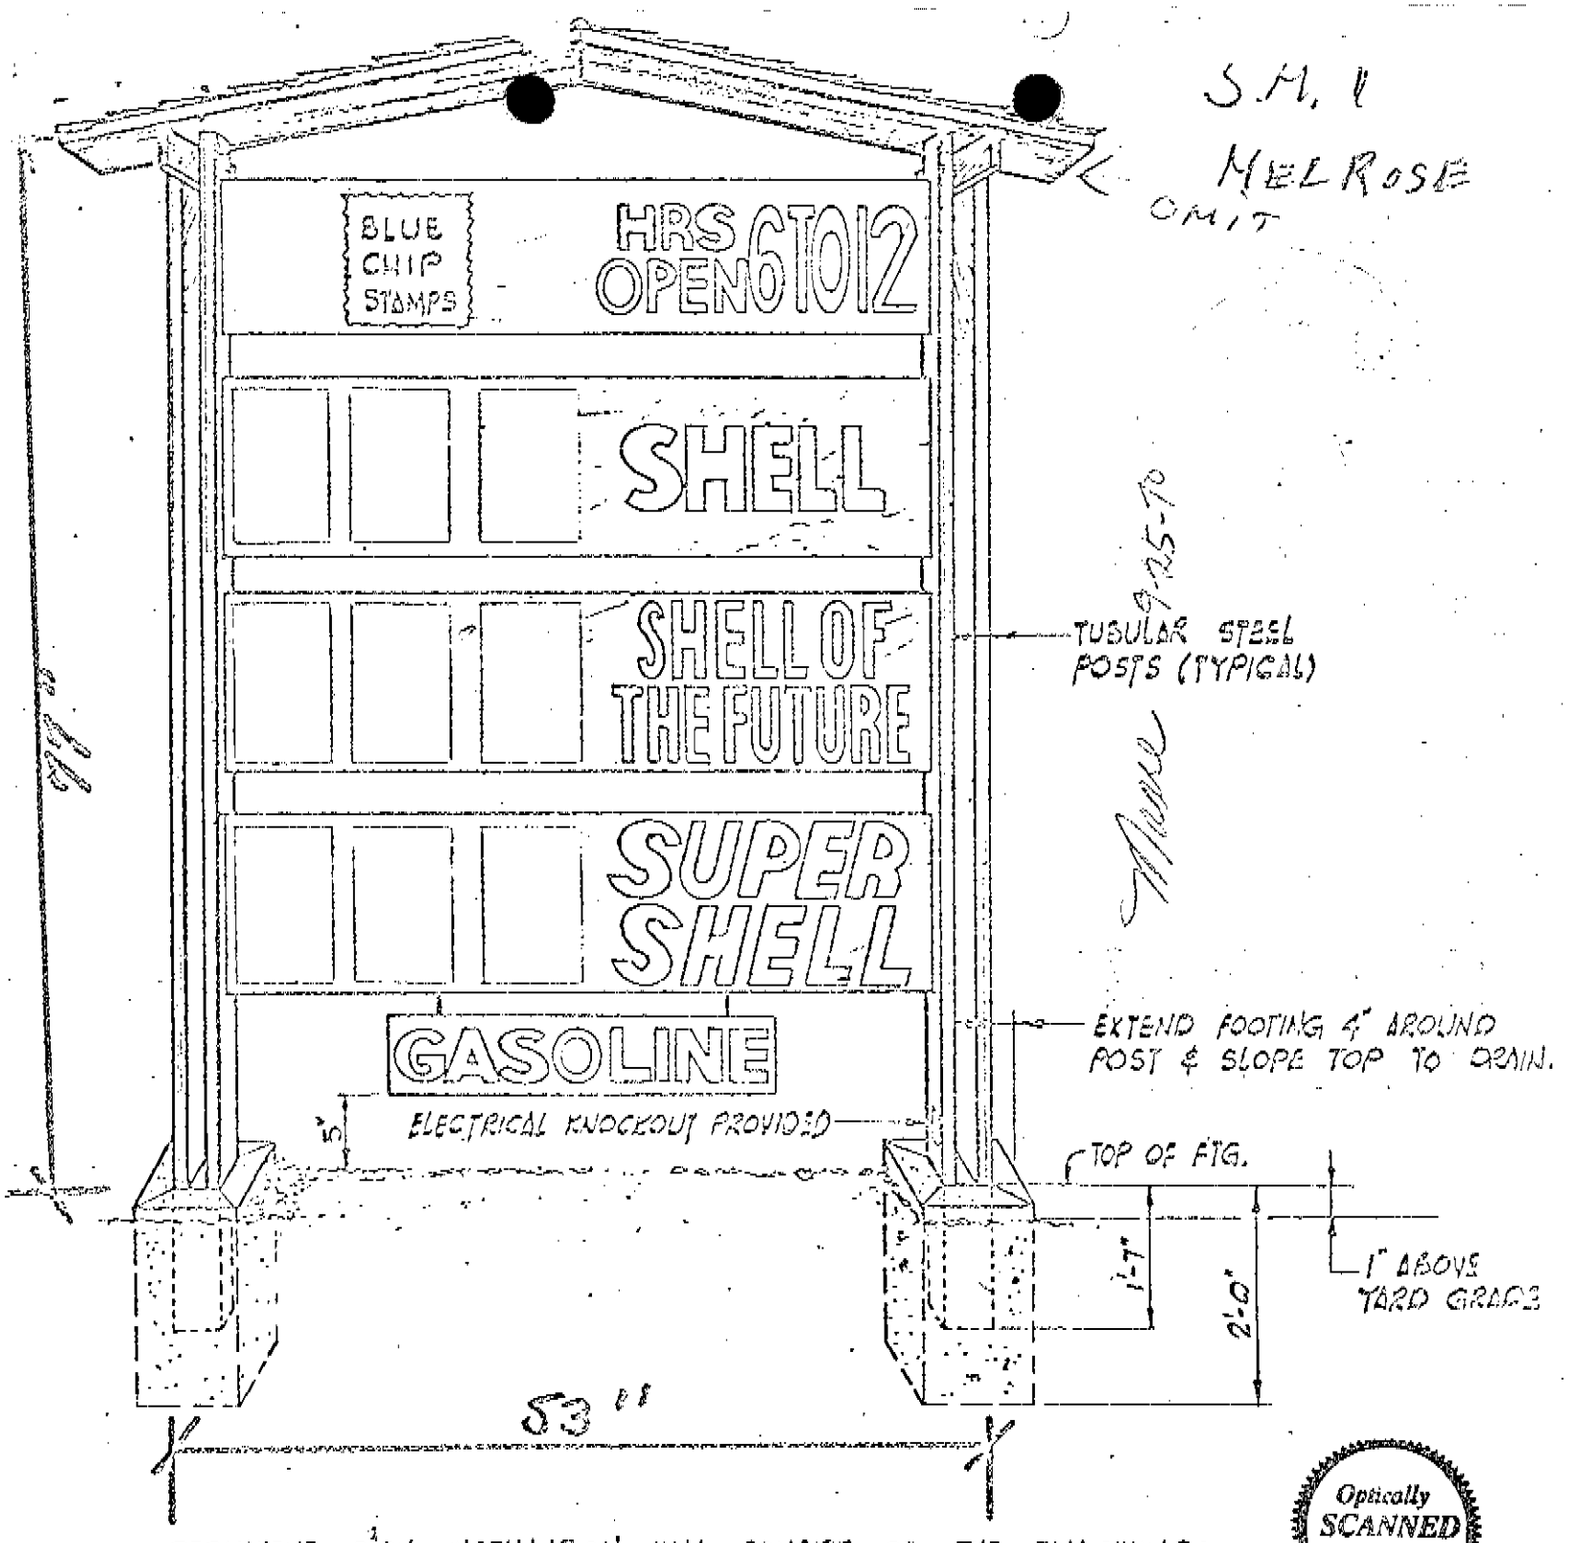

PERMANENT SIGN INSTALLATION WILL CONSIST OF THE FOLLOWING:

1. UNCRATE AND ASSEMBLE PANELS TO POSTS.
2. DIG HOLES AND SET ASSEMBLED SIGN PLUMB WITH A TEMPORARY WOOD SUPPORT.
3. POUR CONCRETE AND FINISH.
4. UNCRATE AND INSTALL ROOF WIRING, ETC. WIRING TO BE LOCATED INSIDE TUBULAR STEEL POST
5. INSTALLING CONTRACTOR REMOVES DEBRIS, CRATE, ETC.
6. DEALER TO REMOVE TEMPORARY SUPPORTS & FORMS AFTER CONCRETE CURES.

EXHIBIT "B"

Optically SCANNED Document

Docusign Envelope ID: 3773F87A-0B89-4932-BA2C-CA8383B3EEAD

BUILDING APPLICATION — CITY OF SANTA BARBARA

APPLICANT — PLEASE FILL IN THE FOLLOWING SPACES. USE BALL POINT PEN PRESS FIRMLY.

DO NOT ISSUE THIS PERMIT UNTIL ALL SPACES ARE FILLED.

BUILDING ADDRESS	3100 [illegible]
PARCEL NO.	37-152-28
OWNER	[illegible] TEL. 391-8[illegible]
ADDRESS	P.O. Box 360 Culver City
ARCHITECT	[illegible] TEL.
ENGINEER	[illegible] TEL.
DESIGNER	[illegible] TEL.
CONTRACTOR	[illegible] LIC. TEL. 3[illegible]3
CONSTRUCTION LENDER	[illegible]
ADDRESS	[illegible]

DATE RECEIVED	BY		P. C. No.
DATE ISSUED 8-21-70	BY MJ		PERMIT No. 34051-2
USE ZONE C-P	FIRE ZONE II	TYPE CONST. IV N	GROUP OCC. J-2

AREA SQ. FT.	BSMT.	1st FL.	2nd FL.	3rd FL.	4th FL.
OCC. LOAD					
EXITS REQD.					
LIVE LOAD					

PARKING SPACES REQ'D.	ON SITE SPACES	OFF SITE SPACES	AREA PAVING

HAVE STREET WIDENING SET BACKS BEEN CHECKED? | IS SEWER AVAILABLE?

WORK DESCRIPTION — CHECK APPLICABLE BOX AND OTHERWISE DESCRIBE WORK.

NEW	ALTERATION	ADDITION
REPAIR	DEMOLITION	PAVING

TOTAL AREA INCLUDING BASEMT, PORCHES AND GARAGE OR CARPORT.*

NO. OF BLDGS. NOW ON LOT | USE OF BLDG. TO BE DEMOLISHED

USE OF BLDG. TO REMAIN

USE OF NEW BLDG.

HOUSE SEWER WILL CONNECT TO CITY SEWER ☐ SEPTIC TANK ☐

DESCRIPTION OF ALTS OR REPAIRS

Underground tank

PLAN APPROVALS

	DATE		DATE
A.B.R. PRELIM		PLANNING	
A.B.R. FINAL		PUBLIC WORKS	
COLOR		TRAFFIC	
PLANTING		HEALTH	

INSPECTION RECORD

DATE	CORRECTIONS	INSPECTOR

PLEASE NOTE

1. SEPARATE PERMITS ARE REQUIRED FOR EACH BUILDING.
2. SEPARATE PERMITS ARE REQUIRED FOR WIRING, PLUMBING AND MECHANICAL WORK.
3. BUILDING PERMITS WILL NOT BE ISSUED UNTIL WIRING, PLUMBING & MECHANICAL PLANS ARE APPROVED.
4. THIS PERMIT DOES NOT INCLUDE WORK IN A PUBLIC WAY.
5. THIS PERMIT DOES NOT INCLUDE GRADING WORK.
6. WORKING DRAWINGS MUST BE COMPLETE ENOUGH TO SHOW CODE REQUIREMENTS WILL BE MET. ALL CORRECTIONS MUST BE MADE BEFORE PERMIT IS ISSUED.
7. OCCUPANCY WILL NOT BE PERMITTED UNTIL ALL REQUIRED WORK IS COMPLETED AND APPROVED.
8. THE ISSUANCE OF THIS PERMIT DOES NOT WAIVE ANY REQUIREMENTS OF ANY APPLICABLE LAWS OR ORDINANCES NOR DOES IT PREVENT THE BUILDING OFFICIAL FROM HEREAFTER REQUIRING CORRECTIONS TO ERRORS IN PLANS AND SPECIFICATIONS.

I HEREBY ACKNOWLEDGE THAT I HAVE READ THIS APPLICATION AND STATE THAT THE INFORMATION GIVEN IS CORRECT. I AGREE TO COMPLY WITH ALL CITY AND STATE LAWS REGULATING BUILDINGS.

SIGNATURE OF OWNER OR AGENT [signature]

$ 1000.00 VALUATION

P.C. FEE

PERMIT FEE 10.00

APPROVALS

APPROVALS			DATE
SETBACKS			
FLOOR AND SEWER ELEVATIONS			
TRENCHES - FORMS			
MASONRY WALLS			
FIREPLACE			
JOISTS & GIRDERS			
FRAMING STUDS			
DRYWALL			
PLASTER			
PARKING			
PLANTING DRAINAGE			
FINAL	[signature]		3-17-71
REMARKS			

Optically SCANNED Document

*OVERALL AREA WITH GARAGE AT ½ — PORCHES AND CARPORTS AT ¼

PLAN CHECK VALIDATION CK. MO. CASH

PERMIT VALIDATION (CK.) MO. CASH

Docusign Envelope ID: 3773F87A-0B89-4932-BA2C-CA8383B3EEAD

BUILDING DEPARTMENT
CITY OF SANTA BARBARA

APPLICATION FOR ELECTRIC PERMIT

1

PERMIT NO.	DATE ISSUED	GROUP	ZONE
34023-6	8/25/70	F	CP

FOR APPLICANT TO FILL IN

ITEM	NUMBER	EACH	FEE
OUTLETS:	6		$ 1 05
LIGHTING FIXTURES			
SPACE HEAT K.W.			
WATER HEATER K.W.			
DRYER K.W.			
ELECTRIC RANGE K.W.			
DISHWASHER			
DISPOSAL			
DISTRIBUTION PANELS			
MOTORS . H.P. 3/4			1 00
SIGNS			
SERVICE /O.H./U.G.			
AMPERES VOLTS			
METERS			
TEMPORARY POWER POLE			
WIRING PERMIT			2 00
FIXTURE PERMIT			
SQUARE FEET			
TOTAL FEE			4 05

I HEREBY ACKNOWLEDGE THAT I HAVE READ THIS APPLICATION AND STATE THAT THE ABOVE IS CORRECT AND AGREE TO COMPLY WITH ALL CITY ORDINANCES AND STATE LAWS REGULATING ELECTRICAL WIRING.

I CERTIFY THAT I POSSESS THE ABOVE VALID CITY OF SANTA BARBARA LICENSE, OR I AM THE LEGAL OWNER OF THE RESIDENTIAL PROPERTY DESCRIBED ABOVE AND WILL OCCUPY SAME.

SIGNATURE OF PERMITTEE [signature]

BUILDING ADDRESS 340 W Haley
OWNER Shell Oil Co
MAIL ADDRESS
CITY
ELECTRICIAN Midway Electric
ADDRESS P.O. Box 369
CITY Goleta
TELEPHONE 96-7272 1
STATE LICENSE 209523 CITY LICENSE

INSPECTION RECORD

APPROVALS

	DATE	INSPECTOR'S SIGNATURE
CONDUIT	9-4-70	[signature]
WIRING	1-29-71	[signature]
SPACE HEAT		
FIXTURES	1-29-71	[signature]
TEMP. POWER		
TEMP. POWER POLE		
UTILITY NOTIFIED		
BUILDING INSPECTOR		
APPROVAL FOR POWER	1-29-71	[signature]

Optically SCANNED Document

VALIDATION

CK. M.O. CASH

Optically

Docusign Envelope ID: 3773F87A-0B89-4932-BA2C-CA8383B3EEAD

May 17, 1967

Mr. Albert Hayes
310 West Haley Street
Santa Barbara, California

Dear Mr. Hayes:

Re: Signs

Enclosed herewith you will find a form letter which is being sent to all service station operators in the City.

As you know, Santa Barbara is famous for its natural beauty. The lack of garish signs is one of the reasons for this.

It is felt that the reason for some of the clutter of signs in many stations is that the operator is unaware of the requirements of the Sign Ordinance. He is also unaware of the fact that the more signs he puts up around the station, the more cluttered it becomes and consequently repels rather than attracts new customers.

We hope that the enclosed diagram will be of help to you in determining which of your signs do not comply with the Ordinance, and if you need help in interpreting the meaning of what is said in our letter and what is indicated on the diagram, we will be glad to help you. Our phone number is 966-7171.

We hope that we can count on your cooperation just as we have in the past to help clean up the nonconforming signs.

Very truly yours,

Optically SCANNED Document

William B. Wade
Building Director

WBW:jw

encs.

Docusign Envelope ID: 3773F87A-0B89-4932-BA2C-CA8383B3EEAD

PERMIT NO. [redacted]

CERTIFICATE NO.

CERTIFICATE OF OCCUPANCY

CITY OF SANTA BARBARA

№ 1309

THIS CERTIFICATE MUST BE DISPLAYED IN A CONSPICUOUS PLACE ON THE PREMISES

Lot No. [redacted] Address [redacted] Land Use Zone [redacted]

Owner or Agent [redacted] Address [redacted]

Type of Building I II III IV V Group A B C D E F G H Fire Zone 1 2 3

No. of Stairways [redacted] No. of Exits [redacted] Type of Extinguishing System [redacted] Roofing Material [redacted]

Openings in N E S W wall permitted subject to the following conditions:

This is to certify that this building or property herein described may be occupied for the use or occupancy noted below.

FLOOR	USE OR OCCUPANCY	OCCUPANT LOAD	PERMISSIBLE LIVE LOAD IN SQ. FT.
Basement			
1st Floor	[redacted]	[redacted]	[redacted]
2nd Floor			
3rd Floor			
4th Floor			

Parking is located on the premises, or at [redacted] Required spaces: [redacted]

This certificate is issued in compliance with Section 306 of the City Building Code and with Section 27.00 of the City Zoning Ordinance.

KEEP IN A CONSPICUOUS PLACE.

Special Conditions—Legal non-conforming use, etc.—

[redacted]

Building Director [redacted]

Date [redacted]

Optically SCANNED Document

NOTE: THIS CERTIFICATE IS NOT TRANSFERABLE—A NEW CERTIFICATE MUST BE APPLIED FOR WITH[redacted]E IN OCCUPANCY OR USE. REQUIRED PARKING AREAS AND REQUIRED PLANTING MUST BE MAINTAINED.

FORM B-11

Docusign Envelope ID: 3773F87A-0B89-4932-BA2C-CA8383B3EEAD

CITY OF SANTA BARBARA
DEPARTMENT OF BUILDING

MEMORANDUM

Date 2/16/67

FROM:

TO:

SUBJECT:

310 W. Haley.

O.K. for turn on

Wade.

Optically SCANNED Document

Docusign Envelope ID: 3773F87A-0B89-4932-BA2C-CA8383B3EEAD

BUILDING DEPT.

CITY OF SANTA BARBARA

APPLICATION FOR PERMIT

PLUMBING

1

ZONE C-P	PERMIT NO.	DATE ISSUED	ISSUED BY
GROUP 7	20742	2/10/67	MAP

FOR APPLICANT TO FILL IN

PERMIT FEES

NUMBER	TYPE OF FIXTURE OR ITEM	FEE
	BATH TUB	
	SHOWER	
	LAUNDRY TUB OR TRAY	
	LAVATORY (WASH BASIN)	
	WATER CLOSET (TOILET)	
	KITCHEN SINK	
	FLOOR DRAIN	
	DISHWASHER	
	WATER SOFTENER	
	GARBAGE DISPOSER	
	WATER HEATER	
	AUTOMATIC WASHER	
5	~~Rotameter tubes~~	~~2.50~~
8	Antisyphon "	3.50
	MISCELLANEOUS	
8	Check Septa Valve	2.50
	STATIONARY SPACE HEATER	
	FURNACE—WALL/FLOOR	
	FURNACE—WARM AIR	
	GAS OUTLETS—1 TO 4 OUTLETS	
	GAS OUTLETS OVER 4	
	GAS PIPING SYSTEM	
1	WATER SYSTEM	2.00
	CONNECT ADDITIONAL BLDG. OR WORK TO HOUSE SEWER	
1	PERMIT	2.00
	TOTAL FEE	~~6.50~~ 7.50

BUILDING ADDRESS 310 W. HALEY

OWNER SHELL OIL COMPANY

MAIL ADDRESS L. A.

PLUMBER ~~Lee~~ Avalon Gardens

ADDRESS 10333 S. PAINTER ST

CITY SANTA FE SPRINGS TEL. NO. 941-1238

CITY LICENSE NO. 225020 EXPIRES

I HEREBY ACKNOWLEDGE THAT I HAVE READ THIS APPLICATION AND STATE THAT THE ABOVE IS CORRECT AND AGREE TO COMPLY WITH ALL CITY ORDINANCES AND STATE LAWS REGULATING PLUMBING.

SIGNATURE OF PLUMBER: Peter Nelson

OR (IF SPECIAL OWNER PERMIT)

SIGNATURE OF OWNER:

INSPECTION RECORD

APPROVALS

	INSPECTOR'S NAME	DATE
GROUND PLUMBING		
ROUGH PLUMBING		
GAS PIPE		
GAS VENT		
CESSPOOL		
SEPTIC TANK		
SEWER		
GAS TEST		
UTILITY CO. NOTIFIED		
FINAL	[illegible]	2-10-67

Optically SCANNED Document

VALIDATION

CK. M. O. CASH

FORM BP-1

227 225320

Docusign Envelope ID: 3773F87A-0B89-4932-BA2C-CA8383B3EEAD

BUILDING DEPT.
CITY OF SANTA BARBARA

APPLICATION FOR PERMIT
PLUMBING

1

ZONE	GROUP	PERMIT NO.	DATE ISSUED	ISSUED BY
C-2	F-2	19902	11-14-66	GW

FOR APPLICANT TO FILL IN

PERMIT FEES

NUMBER	TYPE OF FIXTURE OR ITEM	FEE
	BATH TUB	
	SHOWER	
	LAUNDRY TUB OR TRAY	
2	LAVATORY (WASH BASIN)	2 00
3	WATER CLOSET (TOILET)	3 00
	KITCHEN SINK	
3	FLOOR DRAIN	3 00
	DISHWASHER	
	WATER SOFTENER	
	GARBAGE DISPOSER	
	WATER HEATER	
	AUTOMATIC WASHER	
1	Urinal	1 00
1	Slop Sink	1 00
1	Sand Trap	2 00
2	Exaust Fans	4 00
	MISCELLANEOUS	
	STATIONARY SPACE HEATER	
	FURNACE—WALL/FLOOR	
	FURNACE—WARM AIR	
	GAS OUTLETS—1 TO 4 OUTLETS	
	GAS OUTLETS OVER 4	
	GAS PIPING SYSTEM	
1	WATER SYSTEM	1 00
1	CONNECT ADDITIONAL BLDG. OR WORK TO HOUSE SEWER	
	PERMIT	2 00
	TOTAL FEE	19 00

VALIDATION

CK. M. O. CASH

FORM BP-1

BUILDING ADDRESS ~~7000 Court Village Dr~~

OWNER Shell Oil Co.

MAIL ADDRESS

PLUMBER Bethea Plumbing Co

ADDRESS 673 Higuera

CITY San Luis Obispo TEL. NO. 543-5938

CITY LICENSE NO. 19138 EXPIRES 1-31-67

I HEREBY ACKNOWLEDGE THAT I HAVE READ THIS APPLICATION AND STATE THAT THE ABOVE IS CORRECT AND AGREE TO COMPLY WITH ALL CITY ORDINANCES AND STATE LAWS REGULATING PLUMBING.

SIGNATURE OF PLUMBER: Howard F. Hodgens

OR (IF SPECIAL OWNER PERMIT)

SIGNATURE OF OWNER: Howard F. Hodgens

INSPECTION RECORD

APPROVALS

	INSPECTOR'S NAME	DATE
GROUND PLUMBING	[illegible]	12-16-66
ROUGH PLUMBING	[illegible]	12-23-66
GAS PIPE		
GAS VENT		
CESSPOOL		
SEPTIC TANK		
SEWER		
GAS TEST		
UTILITY CO. NOTIFIED		
FINAL	[illegible]	2-10-67

Optically SCANNED Document

510 Q Alley

Docusign Envelope ID: 3773F87A-0B89-4932-BA2C-CA8383B3EEAD

NOTE: USE BALL POINT PEN AND PRESS FIRMLY

BUILDING APPLICATION
CITY OF SANTA BARBARA

1

P.C. No.	—
Date Received	11/14/66
Received By	RH
Permit No.	19872
Date Issued	11/14/66
Issued By	RH
Group	F-1
Type Const.	TV
Use Zone	C-P
Fire Zone	2

BUILDING ADDRESS 610 Block HALEY

PARCEL NO. 37-152-28

OWNER SHELL OIL

ADDRESS — TEL.

ARCHITECT — TEL. LIC.

ENGINEER — TEL. LIC.

DESIGNER — TEL.

CONTRACTOR NIELSEN & GEIST — TEL. LIC.

ADDRESS SAN LUIS OBISPO — CITY LIC.

DESCRIPTION OF WORK

NEW		AREA SQ. FT.	
ALTERATION		NO. OF STORIES	
ADDITION		EXTERIOR WALL COVERING	
REPAIR		ROOF COVERING	
DEMOLISH			

NO. OF BUILDINGS NOW ON LOT — NO. TO BE REMOVED

USES OF BLDGS. TO REMAIN

USE OF PROPOSED STRUCTURE

HOUSE SEWER WILL CONNECT TO—CITY SEWER ☐, SEPTIC TANK ☐

DESCRIPTION OF ALTERATION 3 — 8000 g. Tanks 1 — 550 for gas station

APPLICANT — PLEASE NOTE THE FOLLOWING

1. Separate permits are required for grading, electrical work, plumbing, sewer connections, curb breaks and demolishing.
2. Trees in parkways may not be removed except by authorization of the Park Dept.
3. Buildings in the El Pueblo Viejo area may not be demolished except by approval of the Land Marks Committee.
4. Required planting must be installed before building can be finaled.
5. Occupancy certificates are required for all buildings in A to I occupancies.
6. Occupancy certificates are required for changes in occupancies.
7. The issuance of this permit does not waive any requirements of other applicable Laws and Ordinances, nor does it prevent the Building Official from thereafter requiring the correction of errors in plans and specifications.

I hereby acknowledge that I have read this application and state that the information given is correct.

I agree to comply with all City Ordinances and State Laws regulating building.

Signature of Owner or Agent Richard Grant Co. By [illegible]

$ Valuation 3450 00

P. C. $ Fee —

Per. $ Fee 17 00

PLAN APPROVALS

	DATE		DATE
A.B.R. PRELIM.		A.B.R. FINAL	
PLANNING		CITY COUNCIL	
PUBLIC WORKS		TRAFFIC	
FIRE MARSHAL —	10/20/66	HEALTH	
ELECTRICAL		MECHANICAL	

OCC. LOAD	1st Fl.	2nd	3rd	4th

ROAD WIDENING — Gutierrez — Montecito — De la Vina — Chapala — Milpas —

INSPECTION RECORD

DATE	CORRECTIONS	INSPECTOR
3 C		

APPROVALS	DATE	
LOCATION		
FLOOR ELEVATIONS		
TRENCHES — FORMS		
MASONRY, 1st 2nd		
FIREPLACE 1st 2nd		
JOISTS & GIRDERS		
FRAMING 1st 2nd		
PLASTER * 1st 2nd		
PARKING		
PLANTING & DRAINAGE		
FINAL	2-14-67	[signature]
REMARKS		

Originally SCANNED Document

Form B-4

*or Drywall

PLAN CHECK VALIDATION Ck. M.O. Cash

PERMIT VALIDATION Ck. M.O. Cash

Docusign Envelope ID: 3773F87A-0B89-4932-BA2C-CA8383B3EEAD

October 18, 1966

Shell Oil Company
P. O. Box 2608
Culver City, California

Re: Shell station at 310 W. Haley St. - Building Permit #18936

Gentlemen:

A grading permit is required as per Ordinance. Plans indicate approximately two thousand cubic yards plus. Allowances are being made for the building area only.

Application and fees for the grading permit are enclosed.

Very truly yours,

William B. Wade
Building Director

By_____
R. Suarez
Plan Checker

RS/jw

enc.

Optically SCANNED Document

Docusign Envelope ID: 3773F87A-0B89-4932-BA2C-CA8383B3EEAD

NOTE: USE BALL POINT PEN AND PRESS FIRMLY

BUILDING APPLICATION
CITY OF SANTA BARBARA

P.C. No. | Date Received 10/5/66 | Received By JW | 1

Permit No. 19473-1 | Date Issued 10/6/66 | Issued By JW

Group I | Type Const. V | Use Zone C-P | Fire Zone 2

BUILDING ADDRESS 310 W Haley St
PARCEL NO. 37-152-28
OWNER Shell Oil Co 213-87-09371
ADDRESS P.O. Box 2608 Culver City TEL LIC.
ARCHITECT TEL LIC.
ENGINEER TEL LIC.
DESIGNER TEL
CONTRACTOR F P Villalba SC 21 TEL 27155 LIC. 442607
ADDRESS 122 E Cota St CITY LIC. 7190

DESCRIPTION OF WORK

NEW		AREA SQ. FT.	
ALTERATION		NO. OF STORIES	
ADDITION		EXTERIOR WALL COVERING	
REPAIR		ROOF COVERING	
DEMOLISH	X		

NO. OF BUILDINGS NOW ON LOT | NO. TO BE REMOVED

USES OF BLDGS. TO REMAIN

USE OF PROPOSED STRUCTURE

HOUSE SEWER WILL CONNECT TO—CITY SEWER ☐, SEPTIC TANK ☐

DESCRIPTION OF ALTERATION Dwelling

APPLICANT — PLEASE NOTE THE FOLLOWING

1. Separate permits are required for grading, electrical work, plumbing, sewer connections, curb breaks and demolishing.
2. Trees in parkways may not be removed except by authorization of the Park Dept.
3. Buildings in the El Pueblo Viejo area may not be demolished except by approval of the Land Marks Committee.
4. Required planting must be installed before building can be finaled.
5. Occupancy certificates are required for all buildings in A to I occupancies.
6. Occupancy certificates are required for changes in occupancies.
7. The issuance of this permit does not waive any requirements of other applicable Laws and Ordinances, nor does it prevent the Building Official from thereafter requiring the correction of errors in plans and specifications.

I hereby acknowledge that I have read this application and state that the information given is correct.

I agree to comply with all City Ordinances and State Laws regulating building.

Signature of Owner or Agent F. P. Villalba

$ Valuation 400.00

P. C. $ Fee —

Per. $ Fee 4.00

PLAN APPROVALS

	DATE		DATE
A.B.R. PRELIM.		A.B.R. FINAL	
PLANNING		CITY COUNCIL	
PUBLIC WORKS		TRAFFIC	
FIRE MARSHAL		HEALTH	
ELECTRICAL		MECHANICAL	

OCC. LOAD | 1st FL. | 2nd | 3rd | 4th

ROAD WIDENING — Gutierrez — Montecito — De la Vina — Chapala — Milpas —

INSPECTION RECORD

DATE	CORRECTIONS	INSPECTOR

APPROVALS

APPROVALS	DATE
LOCATION	
FLOOR ELEVATIONS	
TRENCHES — FORMS	
MASONRY, 1st 2nd	
FIREPLACE 1st 2nd	
JOISTS & GIRDERS	
FRAMING 1st 2nd	
PLASTER * 1st 2nd	
PARKING	
PLANTING & DRAINAGE	
FINAL	2-14-67
REMARKS	

Optically SCANNED Document

Form B-4

PLAN CHECK VALIDATION Ck. M.O. Cash

*or Drywall

PERMIT VALIDATION Ck. M.O. Cash

Docusign Envelope ID: 3773F87A-0B89-4932-BA2C-CA8383B3EEAD

October 4, 1966

Messrs. George Castagnola & Bartley T. Murray
127 East Carrillo Street
Santa Barbara, California

Gentlemen:

Landscape plans for the Shell service station at 310 West Haley Street were presented to the Architectural Board of Review on October 3, 1966.

After review and discussion, it was moved that the landscaping be approved with the change of simplified planting materials as indicated by Mr. Pahos, City Landscape Architect.

Very truly yours,

William B. Wade
Building Director
Secretary Architectural
Board of Review

WBW/jw

Optically SCANNED

Docusign Envelope ID: 3773F87A-0B89-4932-BA2C-CA8383B3EEAD

September 27, 1966

Messrs. George Castagnola & Bartley T. Murray
127 East Carrillo Street
Santa Barbara, California

Gentlemen:

Landscape plans were scheduled to be presented to the Architectural Board of Review on September 26, 1966.

Due to some questions raised by the Board that are to be answered by the representative of either the owner or the lessee, the Board was unable to consider and take action on these plans until such time as a representative shall be in attendance.

Please be advised of this situation and have a representative appear at the next meeting on October 3, 1966 in the Council Chamber of City Hall.

Very truly yours,

William B. Wade
Building Director
Secretary Architectural
Board of Review

WBW/jw

cc: Shell Oil Co.

Optional SCANNED Document

Docusign Envelope ID: 3773F87A-0B89-4932-BA2C-CA8383B3EEAD

September 20, 1966

Messrs. George Castagnola & Bartley T. Murray
127 East Carrillo Street
Santa Barbara, California

Gentlemen:

Landscape plans for the Shell service station at 310 West Haley Street were presented to the Architectrual Board of Review on September 19, 1966.

After review and discussion, it was moved that the project be continued for one week in order to give Mr. Pahos, City Landscape Architect and Mr. Hansen, a member of the Board a chance to work out details with the lessee.

Very truly yours,

William B. Wade
Building Director
Secretary Architectural
Board of Review

WBW/jw

cc: Shell Oil Company

Optically SCANNED Document

Docusign Envelope ID: 3773F87A-0B89-4932-BA2C-CA8383B3EEAD

BUILDING DEPARTMENT
CITY OF SANTA BARBARA

APPLICATION FOR ELECTRIC PERMIT

1

PERMIT NO.	DATE ISSUED	GROUP	ZONE
19020-2	8/26/66		

BUILDING ADDRESS: HALEY & BATH
LOCALITY: SANTA BARBARA

OWNER: SHELL OIL COMPANY
MAIL ADDRESS:
CITY: LOS ANGELES
ELECTRICIAN: MACHEMER NEON SIGN
ADDRESS: 136 - E. - HALEY
CITY: Santa Barbara TEL. NO. 2-1152
PLAN FILED

FOR APPLICANT TO FILL IN

ITEM	NUMBER	EACH	FEE
OUTLETS: LIGHTS RECEPT SW.			$
LIGHTING FIXTURES			
ELECT. RANGE			
STATIONARY COOK. UNIT			
WATER HEATER, CLOTHES DRYERS, DISH WASH., GARBAGE DISPOSER			
ELEC. SPACE HEATER AUTO. CLOTHES WASHER			
MOTORS: H.P.			
SIGNS:	2		6 00
SERVICE			
METERS			
DAYLIGHT-	6	50	3 00
WIRING PERMIT (3 & 200 - 1 FOR EA SIGN)			6 —
FIXTURE PERMIT			2 00
SQUARE FT.			
TOTAL FEE			9 —

$11-00

I HEREBY ACKNOWLEDGE THAT I HAVE READ THIS APPLICATION AND STATE THAT THE ABOVE IS CORRECT AND AGREE TO COMPLY WITH ALL CITY ORDINANCES AND STATE LAWS REGULATING ELECTRICAL WIRING.

I CERTIFY THAT I POSSESS THE ABOVE VALID CITY OF SANTA BARBARA LICENSE, OR I AM THE LEGAL OWNER OF THE RESIDENTIAL PROPERTY DESCRIBED ABOVE AND WILL OCCUPY SAME.

SIGNATURE OF PERMITTEE

INSPECTION RECORD

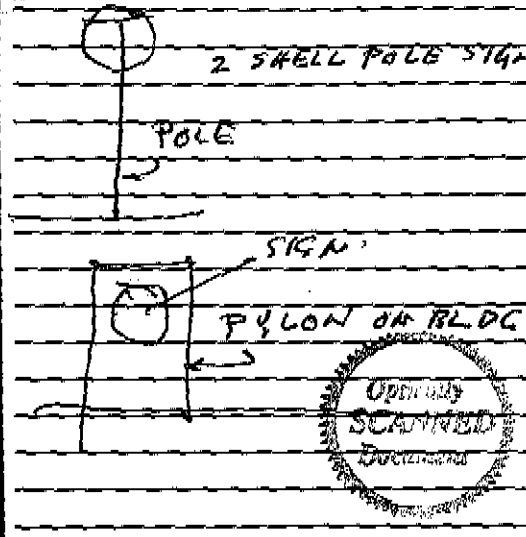

Optically SCANNED Document

APPROVALS

	DATE	INSPECTOR'S SIGNATURE
CONDUIT	2-15-67	[illegible]
WIRING	2/15/67	[illegible]
FIXTURES	2-15-67	[illegible]
TEMP. POWER		
UTILITY CO. NOTIFIED		
FINAL	2/15/67	[illegible]

VALIDATION
CK. M.O. CASH

Docusign Envelope ID: 3773F87A-0B89-4932-BA2C-CA8383B3EEAD

PLEASE USE ● ALL POINT PEN — P● SS FIRMLY

SIGN APPLICATION

BUILDING DEPARTMENT
CITY OF SANTA BARBARA

P.C. #	RECEIVED 8/24/66	ISSUED 8/26/66
PERMIT # 19019-2	USE ZONE C-P	TYPE OF BLDG.

APPROVED	DATE	BY	TEMPORARY
BLDG. DEPT.	8/24/66	[illegible]	TO BE REMOVED
A - B - R			
ELECTRICAL			BOND RELEASED
PLANNING			
COUNCIL			

WK JUST [illegible] 10/19/66

INSPECTION RECORD

CORRECTIONS	DATE	INSPR.
P/C SIGNS TO BE NON-ROTATING AND LOCATED 100' APART. ABOVE NOT PERMITTED NEARER THAN 3' TO [illegible] & BLDG.		

PERMISSIBLE AREAS — SQR. FT.

USE ZONE	STREET FRONTAGE	GROUND PROJECTING	WALL SIGNS	ALL COMBINED
A to R2		0	2	2
R3 - P - CO		6	6	10
R4 - CX - T		30	30	40
C2 BILL BOARD		0	0	150
MI CM BILL BOARD		0	0	300
ALL OTHER	0-15	18	27	36
"	15-25	20	40	50
"	25-35	24	50	80
"	35-45	30	70	100
"	45-65	50	90	120
"	65-85	50	90	140
"	85-100	50	90	160
"	Over 100	50	90	200

TEMPORARY SIGNS — 50% OF ABOVE AREAS

APPLICANT TO FILL IN WITHIN HEAVY LINES

BUILDING ADDRESS 310 W HALEY & ~~BALL~~

OWNER SHELL OIL COMPANY — PHONE

MAILING ADDRESS WESTERN MARKETING - SAN FRANCISCO

CONTRACTOR MODERN NEON SIGN CO — PHONE 2-1182

ADDRESS 136 E. HALEY ST — LICENSE

TYPE OF SIGN 2-POLES SIGN — AREA 150 SQ FT — ELEC. LOAD 10.5

FRONTAGE STREET 150' PRIMARY 120' SECONDARY

STATE TYPE, SIZE & TEXT OF EXISTING SIGNS ON THE PROPERTY & PROVIDE PHOTOGRAPHS OF SAME

NONE NEW STATION NOT YET UNDER CONSTRUCTION

← NOTE

TEXT OF THIS SIGN

2 - POLES SIGN OF 75 SQ FT EACH
1 - PYLON SIGN 25 SQ FT
2 - WALL SIGN - 30 SQ FT
1 - GROUND SIGNS 25 SQ FT EACH
← LOCATE 100' APART.
ABOVE TO CONFORM TO ORD #3100

VALUE OF SIGN

SIGNATURE OF APPLICANT Joe D McCarthy

BOND

SALES	10.00	CARNIVAL	100.00	TEMPORARY	1.00

FEE SCHEDULE

0 to 50 sq. ft.	3.00	TEMPORARY	5.00	NEW EX	1.00
50 - 99 sq. ft.	10.00	BARBER	5.00	BILLBOARD	3.00 MIN.
100 - 120 sq. ft.	15.00	CLOCKS	10.00	ALTERATION	

PERMIT FEE — PLAN CHECK FEE — TOTAL 37.50 27.00 64.50

Optional SCANNED Document

310 W Haley

Docusign Envelope ID: 3773F87A-0B89-4932-BA2C-CA8383B3EEAD

August 24, 1966

Modern Neon Sign Company
136 E. Haley Street
Santa Barbara, California

Gentlemen:

Plans for proposed signs for a new Shell service station at 310 W. Haley were presented to the Architectural Board of Review on August 22, 1966.

After review and discussion, it was moved that the plans be approved as submitted.

This approval is for architectural design only and does not imply that the plans reviewed comply with all City and State laws or ordinances.

Very truly yours,

William B. Wade
BUILDING DIRECTOR
SECRETARY ARCHITECTURAL
BOARD OF REVIEW

By Ray Suarez
Plan Checker

Optically SCANNED Document

RS/jw

cc: Shell Oil Co.

64.50
92.25
156.75

25
60
50
135
120
270

Wall

150 ft pole
125
750
300
375

Docusign Envelope ID: 3773F87A-0B89-4932-BA2C-CA8383B3EEAD

August 22, 1966

Messrs. George Castagnola & Bartley T. Murray
127 East Carrillo Street
Santa Barbara, California

Gentlemen:

Final plans for a Shell Service Station and sign plans for the same station were presented to the Architectural Board of Review on August 22, 1966.

After review and discussion, it was moved that the plans be approved subject to the following conditions:

1. Presentation of exterior colors before installation of exposed wall covering.

2. Landscaping plans prior to installation of paving.

It was also moved that the plans for the proposed signs be approved as submitted.

This approval is for architectural design only and does not imply that the plans reviewed comply with all City and State laws or ordinances.

Occupancy of this building will not be permitted until the above items have been completed.

Very truly yours,

William B. Wade
BUILDING DIRECTOR
SECRETARY ARCHITECTURAL
BOARD OF REVIEW

Optically SCANNED Document

By Ray Suarez
Plan Checker

RS/jw
cc: Shell Oil Co.

Docusign Envelope ID: 3773F87A-0B89-4932-BA2C-CA8383B3EEAD

NOTE — USE BALL POINT PEN — PRESS FIRMLY

APPLICATION FOR MOVING EARTH

CITY OF SANTA BARBARA

FOR APPLICANT TO FILL IN

LOT ADDRESS: 310 W. Haley St
LOT. NO.: 37 - 152 - 28 TRACT: 8
OWNER: Shell Oil Co.
MAILING ADDRESS: Box 2608 Culver City
PLANS PREPARED BY: Shell Oil TEL.
CONTRACTOR: Bettestine Bros TEL.
ADDRESS: S. B.
YARDS TO BE MOVED: 2000
YARDS TO BE HAULED IN: None
SOURCE: —
YARDS TO BE HAULED AWAY: 2000
DESTINATION: Sand Pit - Victoria
TYPE OF SOIL: Top
WILL RETAINING WALLS BE USED? Yes
PURPOSE OF GRADING: Service Station

I HEREBY ACKNOWLEDGE THAT I AM FAMILIAR WITH ORDINANCE NO. 2536 AND AGREE TO COMPLY WITH THE REQUIREMENTS THEREIN.

CONTRACTOR: NIELSEN & COX

SIGNATURE OF APPLICANT: [signature]

RECORDS

DATE RECEIVED 8/17/66	P. C. NO. —	PERMIT NO. 19663	
P. C. FEE — / — / —	PERMIT FEE 84.00	TOTAL 84.00	Chk.

APPROVALS See Permit

PUBLIC WORKS	BY	DATE 18936
BLDG. DEPT	BY	DATE
PERMIT ISSUED	BY	DATE

BOND Not required

BOND APPROVED	BY Mem Bldg	DATE
BOND RELEASED APPROVED	BY	DATE
WORK TO BE COMPLETED		DATE

INSPECTIONS

PRELIMINARY	BY	DATE
ROUGH GRADE	BY	DATE
FINISH GRADE	BY Moore	DATE 9-5-68
PLANTING	BY Moore	DATE 9-5-68

FEES

0 TO 32 YDS.	0.00	32 TO 100	10.00
EACH ADDITIONAL 100 UP TO 500	3.00	EACH ADDITIONAL 100 BEYOND 500	1.00

~~BOND .35 CENTS PER YARD OVER 300 YDS.~~

PARTIAL REQUIREMENTS BASED ON ORDINANCE 2536

1. PERMIT REQUIRED FOR ANY GRADING OVER 32 YARDS.
2. GRADING AND MOVING HOURS 7:00 A.M. TO 6:00 P.M.
3. DUST MUST BE CONTROLLED.
4. FILL MATERIAL TO BE WET DOWN IF DRY.
5. ADJACENT PROPERTY MUST BE PROTECTED FROM FALLING ROCKS, ETC.
6. CUT SLOPES NOT STEEPER THAN 1½ TO 1 — FILL SLOPES NOT STEEPER THAN 2 TO 1 (FOR CERTAIN SOILS—ORD. 2563) BUT NOT STEEPER THAN RECOMMENDED BY GRADING BOARD OF REVIEW.
7. GRADING PLANS ARE REQUIRED.
8. GRADING OVER 300 YARDS REQUIRES A BOND.
9. PLANTING IS REQUIRED FOR ALL SLOPES OVER 1 TO 10.
10. ALL FILL TO BE COMPACTED 90% OR BETTER.
11. SURFACE DRAINAGE MUST BE CONTROLLED.
12. BUILDING PERMITS WILL NOT BE ISSUED UNTIL COMPACTION TESTS ARE SUBMITTED.
13. RUBBISH MAY NOT BE USED FOR FILL EXCEPT THAT BROKEN CONCRETE AND SIMILAR MATERIAL MAY BE USED WHEN APPROVED.
14. GROUND OVER WHICH FILL IS TO BE PLACED MUST BE CLEARED OF RUBBISH — TREES — STUMPS, ETC.
15. PILOT CUTS MUST BE MADE IN STEEP GROUND TO HELP KEY IN FILL MATERIAL.
16. GRADING MAY NOT OBSTRUCT NATURAL WATER WAYS.
17. RETAINING WALLS MUST BE DESIGNED BY LICENSED PERSONS.
18. FILL OVER 30 FEET DEEP MUST BE BENCHED.
19. WHEN FILL IS TO SUPPORT STRUCTURES, THE BUILDING DIRECTOR WILL REQUIRE RECOMMENDED SOIL BEARING VALVES FROM THE TESTING AGENCY.
20. SUB SURFACE DRAINAGE MAY BE REQUIRED BY PUBLIC WORKS DIRECTOR OR BUILDING DIRECTOR.

Optically SCANNED

B-10

Docusign Envelope ID: 3773F87A-0B89-4932-BA2C-CA8383B3EEAD

NOTE — USE BALL POINT PEN — PRESS FIRMLY

APPLICATION FOR MOVING EARTH

CITY OF SANTA BARBARA

FOR APPLICANT TO FILL IN	RECORDS		
LOT ADDRESS	DATE RECEIVED	P. C. NO.	PERMIT NO.
LOT. NO. TRACT	P. C. FEE	PERMIT FEE	TOTAL
OWNER	**APPROVALS**		
MAILING ADDRESS	PUBLIC WORKS	BY	DATE
PLANS PREPARED BY TEL.	BLDG. DEPT	BY	DATE
CONTRACTOR TEL.	PERMIT ISSUED	BY	DATE
ADDRESS	**BOND**		
YARDS TO BE MOVED	BOND APPROVED	BY	DATE
YARDS TO BE HAULED IN	BOND RELEASED APPROVED	BY	DATE
SOURCE	WORK TO BE COMPLETED		DATE
YARDS TO BE HAULED AWAY	**INSPECTIONS**		
DESTINATION	PRELIMINARY	BY	DATE
TYPE OF SOIL	ROUGH GRADE	BY	DATE
WILL RETAINING WALLS BE USED?	FINISH GRADE	BY	DATE
PURPOSE OF GRADING	PLANTING	BY	DATE
	FEES		
I HEREBY ACKNOWLEDGE THAT I AM FAMILIAR WITH ORDINANCE NO. 2536 AND AGREE TO COMPLY WITH THE REQUIREMENTS THEREIN.	0 TO 32 YDS.	0.00	32 TO 100 10.00
	EACH ADDITIONAL 100 UP TO 500	3.00	EACH ADDITIONAL 100 BEYOND 500 1.00
	BOND .35 CENTS PER YARD OVER 300 YDS.		
SIGNATURE OF APPLICANT			

PARTIAL REQUIREMENTS BASED ON ORDINANCE 2536

1. PERMIT REQUIRED FOR ANY GRADING OVER 32 YARDS.
2. GRADING AND MOVING HOURS 7:00 A.M. TO 6:00 P.M.
3. DUST MUST BE CONTROLLED.
4. FILL MATERIAL TO BE WET DOWN IF DRY.
5. ADJACENT PROPERTY MUST BE PROTECTED FROM FALLING ROCKS, ETC.
6. CUT SLOPES NOT STEEPER THAN 1½ TO 1 — FILL SLOPES NOT STEEPER THAN 2 TO 1 (FOR CERTAIN SOILS—ORD. 2563) BUT NOT STEEPER THAN RECOMMENDED BY GRADING BOARD OF REVIEW.
7. GRADING PLANS ARE REQUIRED.
8. GRADING OVER 300 YARDS REQUIRES A BOND.
9. PLANTING IS REQUIRED FOR ALL SLOPES OVER 1 TO 10.
10. ALL FILL TO BE COMPACTED 90% OR BETTER.
11. SURFACE DRAINAGE MUST BE CONTROLLED.
12. BUILDING PERMITS WILL NOT BE ISSUED UNTIL COMPACTION TESTS ARE SUBMITTED.
13. RUBBISH MAY NOT BE USED FOR FILL EXCEPT THAT BROKEN CONCRETE AND SIMILAR MATERIAL MAY BE USED WHEN APPROVED.
14. GROUND OVER WHICH FILL IS TO BE PLACED MUST BE CLEARED OF RUBBISH — TREES — STUMPS, ETC.
15. PILOT CUTS MUST BE MADE IN STEEP GROUND TO HELP KEY IN FILL MATERIAL.
16. GRADING MAY NOT OBSTRUCT NATURAL WATER WAYS.
17. RETAINING WALLS MUST BE DESIGNED BY LICENSED PERSONS.
18. FILL OVER 30 FEET DEEP MUST BE BENCHED.
19. WHEN FILL IS TO SUPPORT STRUCTURES, THE BUILDING DIRECTOR WILL REQUIRE RECOMMENDED SOIL BEARING VALVES FROM THE TESTING AGENCY.
20. SUB SURFACE DRAINAGE MAY BE REQUIRED BY PUBLIC WORKS DIRECTOR OR BUILDING DIRECTOR.

Docusign Envelope ID: 3773F87A-0B89-4932-BA2C-CA8383B3EEAD

USE BALL POINT PEN AND PRESS FIRMLY Final OK March 14, 1966

BUILDING APPLICATION
CITY OF SANTA BARBARA

BUILDING ADDRESS	310 W. HALEY
PARCEL NO.	37-152- [illegible] 28
OWNER	GEO. CASTAGNOLA & BARTLEY T MURRAY
ADDRESS	127 E CARRILLO TEL. 962-9141
ARCHITECT	NONE TEL. 686-0321 LIC.
ENGINEER	R E CARSE LIC. 6220
DESIGNER	R E CARSE OWNER TEL.
CONTRACTOR	[illegible] TEL. 686-0321 LIC. 143092
ADDRESS	[illegible] CITY LIC.

DESCRIPTION OF WORK 1 ISL. Cab. 24X30 1 ISL. Cab. 24X24

NEW	✓	AREA SQ. FT.	1500
ALTERATION		NO. OF STORIES	1
ADDITION		EXTERIOR WALL COVERING	Steel
REPAIR		ROOF COVERING	Steel & Comp
DEMOLISH	ALL EXISTING		
NO. OF BUILDINGS NOW ON LOT	3	NO. TO BE REMOVED	3

USES OF BLDGS. TO REMAIN —

USE OF PROPOSED STRUCTURE SERVICE STATION (SHELL)

HOUSE SEWER WILL CONNECT TO—CITY SEWER [X] SEPTIC TANK [ ]

DESCRIPTION OF ALTERATION

APPLICANT — PLEASE NOTE THE FOLLOWING

1. Separate permits are required for grading, electrical work, plumbing, sewer connections, curb breaks and demolishing.
2. Trees in barkways may not be removed except by authorization of the Park Dept.
3. Buildings in the El Pueblo Viejo area may not be demolished except by approval of the Land Marks Committee.
4. Required planting must be installed before building can be finaled.
5. Occupancy certificates are required for all buildings in A to I occupancies.
6. Occupancy certificates are required for changes in occupancies.
7. The issuance of this permit does not waive any requirements of other applicable Laws and Ordinances, nor does it prevent the Building Official from thereafter requiring the correction of errors in plans and specifications.

I hereby acknowledge that I have read this application and state that the information given is correct.

I agree to comply with all City Ordinances and State Laws regulating building.

Signature of Owner or Agent [signature]

$ 20,850 Valuation

P. C. Fee $ 34—

Per. Fee $ 68—

Form B-4

*PLAN CHECK VALIDATION Ck. M.O. Cash

P.C. No.	16950	Date Received	3/9/66
Received By	L		1
Permit No.	18936	Date Issued	8/17/66
Issued By	M.		
Group	I-2	Type Const.	II
Use Zone	C-P	Fire Zone	2

PLAN APPROVALS

		DATE			DATE
A.B.R. PRELIM.		3/14/66	A.B.R. FINAL	✓	8/22/66
PLANNING	[illegible]	6-2-66	CITY COUNCIL		
PUBLIC WORKS	JC	7-1-66	TRAFFIC	OK as marked	
FIRE MARSHAL			HEALTH		
ELECTRICAL	M	6-28-66	MECHANICAL	OK	03/14/66
OCC. LOAD	1st FL.	2nd	3rd		4th

ROAD WIDENING — Gutierrez — Montecito — De la Vina — Chapala — Milpas —

INSPECTION RECORD

DATE	CORRECTIONS	INSPECTOR
8/11/66	Demolition Permits required	
	2 Demo permits required under	
	505-509 Bath St.	
12-2-66	Roof Nailing	Juncals

APPROVALS	DATE	
LOCATION	10-17-66	Moore
FLOOR ELEVATIONS		
TRENCHES — FORMS	10-17-66	Moore
MASONRY 1st 2nd		
FIREPLACE 1st 2nd		
JOISTS & GIRDERS		
FRAMING 1st 2nd		
PLASTER * 1st 2nd		
PARKING		
PLANTING & DRAINAGE		
FINAL	2-14-67	Juncals
REMARKS		

Optically SCANNED Document

*or Drywall

PERMIT VALIDATION Ck. M.O. Cash

Use 505-09 for Address To

Lease: Shell Oil Co.

Docusign Envelope ID: 3773F87A-0B89-4932-BA2C-CA8383B3EEAD

1082

CITY OF SANTA BARBARA
PUBLIC WORKS DEPARTMENT
AUGUST 9, 1966

TO: W. Don MacGillivray, Mayor, and
Members of City Council

FROM: R. D. Hogle, Public Works Director

SUBJECT: Recommendation for Approval of Final Lot Split Map for Bertley Murray, City Parcels 37-152-16, 17, 18 and 19, located ~~at~~ Haley and Bath Streets ~~—~~ 310 W. Haley

RECOMMENDATION:

That the Council approve subject lot split.

change to 37-152-28 as 8/9/66.

DISCUSSION:

On May 12, 1966 the Lot Split Advisory Agency approved the tentative map subject to the Building Department's requirement that buildings which are located on existing property lines be removed.

We have been notified by the Building Director that proper provisions in writing have been made by the applicants, Mr. Murray and Mr. Castagnola.

The final map is in accordance with Ordinance 2872 and this Department hereby recommends approval.

R. D. Hogle
Public Works Director

Optically SCANNED Document

10 B
8/9/66

Approved final lot split map.

Docusign Envelope ID: 3773F87A-0B89-4932-BA2C-CA8383B3EEAD

See this OK with Wade.
Bill Wade. O.K. We will process final map Harwell 8/3/66.

August 2, 1966

City of Santa Barbara
City Building Department
630 Garden Street
Santa Barbara, California 93101

Att: Mr. William B. Wade

Re: Lot Split - Castagnola and Murray
City Parcels 37 - 152 16, 17, 18, and 19
310 W. Haley St.
505 - 509 - 515 Bath St.

FILE →

Dear Mr. Wade:

This letter is to advise you that we are about to enter into a long term lease with Shell Oil Co. for the engineered portion of the above named parcels having been prepared and submitted to your department by Penfield and Smith Engineers, Inc.

Before said lease can be signed it is necessary for them to have the legal description after split and recordation.

Shell Oil is now calling for bids for demolition of buildings on all above stated parcels and to set an actual date for demolition it is rather difficult to state. However, we as individuals and owners of the property will comply fully with the existing Building Code and also with respect and responsibility to all lot lines so effected.

Very truly yours,

Bartley T. Murray

George V. Castagnola

Optically SCANNED Documents

Docusign Envelope ID: 3773F87A-0B89-4932-BA2C-CA8383B3EEAD

July 29, 1966

515 + 515½
37-152-16, — 508 thru
-17, 509
- 18 505
- 19. 310 W. Haley St.
Both

Mr. Bartley Murray
127 East Carrillo Street
Santa Barbara, California

Re: Lot Split City Parcels 37-152-16, 17, 18 & 19
located at Haley and Bath Streets

Dear Mr. Murray:

We have received a final map from Penfield & Smith Engineers, Inc. on subject lot split for City Council approval and recordation.

Please be advised that we cannot process this final lot split map until such time as we obtain approval of the City Building Department or their condition of approval, namely "that buildings which are located on existing property lines be removed".

This is a courtesy letter to remind you of this matter in order not to delay this application. We would suggest you clear this with the Building Department.

Very truly yours,

R. D. Hogle
Public Works Director

JC:jms
cc: Building Department

Optically SCANNED Documents JUL 29 1966

Docusign Envelope ID: 3773F87A-0B89-4932-BA2C-CA8383B3EEAD

310 N. Haley.

9. HEARINGS:

A. Appeal of Mrs. Helen [redacted] of the decision of the Planning Commission granting a modification under the provisions of Section 13.04-1 of Ordinance No. 2585 as applied to City Parcels 37-152-17, 18, and 19, located at 310 West Haley Street, to construct a service station in a C-P restricted commercial zone without providing 40 feet service road as required. (Continued from May 31, 1966.)

6/8/66

1. Affidavit of publication and proof of mailing notice for filing.

2. Report of the Planning Commission.

3. Written and oral protests.

Removed from agenda at the request of the petitioners.

COUNCIL AGENDA - JUNE 8, 1966

9. COMMISSIONS:

A. PLANNING:

1. Approval of Plot Plan for B. T. Murray at [redacted] West Haley Street.

Optically SCANNED Document

Appeal of property owner from conditions of Planning Commission approval. (Continued from May 31, 1966.)

Approved Plot Plan to provide three pump islands Shell Oil Co. to alter plans to provide 25 feet from corner to driveway curb cut.

Docusign Envelope ID: 3773F87A-0B89-4932-BA2C-CA8383B3EEAD

8. HEARINGS:

C. Appeal of Mrs. Helen C. Janes of the decision of the Planning Commission granting a modification under the provisions of Section 15.04-1 of Ordinance No. 2585 as applied to City Parcels 37-152-17, 18, and 19, located at 310 West Haley Street, to construct a service station in a C-P restricted commercial zone without providing 40 feet service road as required. (Continued from May 10, 1966.)

5/31/66

1. Affidavit of publication and proof of mailing notice for filing.

2. Report of the Planning Commission.

3. Written and oral protests.

Continued to June 8, 1966 at the request of John Hass, Attorney.

10. COMMISSIONS:

A. PLANNING:

1. Approval of Plot Plan for A. T. Murray at 310 West Haley Street.

5/31/66

Appeal of property owner from conditions of Planning Commission approval. (Continued from May 17, 1966.)

Continued to June 8, 1966.

Optically SCANNED Document

Docusign Envelope ID: 3773F87A-0B89-4932-BA2C-CA8383B3EEAD

May 18, 1966

Bartley Murray
127 E. Carrillo Street
Santa Barbara,
California

Dear Mr. Murray:

At a regular meeting held May 12, 1966, the Lot Split Advisory Committee approved your request to divide into two parcels City Parcels 37-152-16, 17, 18 & 19, located at 310 W. Haley Street, as shown on tentative map prepared by Penfield and Smith, and dated March 1966.

The approval was made subject to the recommendation of the Building Director that buildings which are located on existing property lines be removed.

If you have any questions regarding this lot split please contact Mr. Joseph Connell of the Public Works Department.

Sincerely,

Bruce N. Thompson
City Planning Director

WAM:mld
cc: Penfield & Smith
City Depts.

310 W. Haley

Optically SCANNED Document

MAY 18 1966

Docusign Envelope ID: 3773F87A-0B89-4932-BA2C-CA8383B3EEAD

8. HEARINGS:

B. Appeal of Mrs. Helen S. Jones of the decision of the Planning Commission granting a modification under the provisions of Section 25.04-1 of Ordinance No. 2585 as applied to City Parcels 37-152-17, 18, and 19 located at 310 West Haley Street to construct a service station in a C-P restricted commercial zone without providing 40 foot service road as required.

1. Affidavit of publication and proof of mailing notice for hiring.

2. Report of the Planning Commission.

3. Written and oral protests.

Continued to May 24, 1966.

Optically SCANNED Document

Docusign Envelope ID: 3773F87A-0B89-4932-BA2C-CA8383B3EEAD

10. COMMISSIONS:

B. PLANNING:

1. Approval of Plot Plan for B. T. Murray at 310 West Haley Street.

Appeal of property owner from condition of Planning Commission approval.

Continued to May 24, 1966.

Optically SCANNED Document

Docusign Envelope ID: 3773F87A-0B89-4932-BA2C-CA8383B3EEAD

13-
4/26/66

D. Set May 10, 1966, as date of hearing on the appeal of Mrs. Helen G. Janes of the decision of the Planning Commission granting a modification under the provisions of Section 15.04-1 of Ordinance No. 2585 as applied to City Parcels 37-152-17, 18 and 19 located at 310 West Haley Street to construct a service station in a C-P restricted commercial zone without providing 40 feet service road as required.

Set May 10, 1966 as date of hearing.

Optically SCANNED Document

Docusign Envelope ID: 3773F87A-0B89-4932-BA2C-CA8383B3EEAD

BID 4.

APPLICATION FOR SUBDIVISION
4 or LESS PARCELS
ARTICLE VI, ORDINANCE NO. 2872

Date 28 [illegible] 1966

Permission is hereby requested to subdivide the following described property, creating 2 parcels.

City Parcel No. [illegible]

Other description _____

Street address [illegible]

Reason for proposed subdivision [illegible]

Property is located in the [illegible] zone.

What does your deed or contract of sale state in regard to the number of houses permitted, and the use of the new parcels? _____

Are there any buildings on the lot or parcel in question? [illegible]

Does this property have curb and gutter? [illegible] Sidewalks? [illegible]

[illegible]	[illegible]
Name and number of licensed surveyor, or Registered Engineer	Name and signature of owner or Authorized Agent
_____	[illegible]
Address	Address
_____	_____
City	City
_____	_____
Telephone Number	Telephone Number

NOTE: Owner must sign the following certificate, and six (6) copies of the map must be filed with the Lot Split Advisory Committee showing information as stated in Ordinance No. 2872, before acceptance for consideration.

I HEREBY CERTIFY that I am the owner of all property covered by this application and authorize the above signed to act as my agent.

_____
Signature (Owner)

_____
Date

_____
Telephone Number

APR 29 1966

Optically SCANNED Document

Docusign Envelope ID: 3773F87A-0B89-4932-BA2C-CA8383B3EEAD

Southern California Edison Company
Santa Barbara, California
March 17, 1966

Mr. Clifford W. Kiener
District Engineer
Shell Oil Company
P. O. Box 2608
Culver City, California

Dear Mr. Kiener:

Subject: Proposed Service Station
Westerly Corner of Haley and Bath
Santa Barbara

In reply to your letter of February 23, the attached print shows method of underground service. Our cost will be approximately $40.

The anchor on Haley Street will be relocated at our expense with the anchor on Bath Street to be relocated at customer's expense. I have asked that a work order be prepared to do this and will advise you of the cost in the near future.

Sincerely yours,

Philip K. Baker
Customer Service Consultant

PKB:ts
Attach.

Optically SCANNED Document

Docusign Envelope ID: 3773F87A-0B89-4932-BA2C-CA8383B3EEAD

March 15, 1966

Mr. J. F. McKone
District Representative
Shell Oil Company
P.O. Box 848
Santa Barbara, California

Dear Sir:

Preliminary plans for a service station to be erected at 310 West Haley Street were presented to the Architectural Board of Review on March 14, 1966.

After review and discussion, the plans were approved in concept only, subject to C-P plot plan approval by the Planning Commission.

This approval is for preliminary design concept only and does not imply that the plans reviewed comply with all City and State laws or ordinances.

Very truly yours,

William B. Wade
Building Director
Secretary Architectural
Board of Review

WBW:jk

cc: Southwest Fabricating Co.

Optionally SCANNED Document

Docusign Envelope ID: 3773F87A-0B89-4932-BA2C-CA8383B3EEAD

BUILDING DEPARTMENT
CITY OF SANTA BARBARA

APPLICATION FOR ELECTRIC PERMIT

1

PERMIT NO.	DATE ISSUED	GROUP	ZONE
19880	11/14/66	F1	CP

BUILDING ADDRESS: Hadley & Bath
LOCALITY: Santa Barbara Calif.
OWNER: Shell Oil Co
MAIL ADDRESS: P.O. Box 2608
CITY: Culver City, Calif.
ELECTRICIAN: Midway Elect.
ADDRESS: P.O. Box 396
CITY: Goleta TEL. NO. 72321
PLAN FILED

FOR APPLICANT TO FILL IN

ITEM	NUMBER	EACH	FEE
OUTLETS: LIGHTS 59 RECEPT 68 SW.	127	.15	$ 19.05
LIGHTING FIXTURES 59	59	10	5.90
ELECT. RANGE			
STATIONARY COOK. UNIT			
WATER HEATER, CLOTHES DRYERS, DISH WASH., GARBAGE DISPOSER			
ELEC. SPACE HEATER AUTO. CLOTHES WASHER			
MOTORS: 6 of 1/3 H.P.	2hp	1.50	1.50
SIGNS:			
SERVICE	1	1.50	1.50
METERS	1	.50	.50
1 Panel	1	1.50	1.50
WIRING PERMIT			2.00
FIXTURE PERMIT			
SQUARE FT.			
TOTAL FEE			31.95

I HEREBY ACKNOWLEDGE THAT I HAVE READ THIS APPLICATION AND STATE THAT THE ABOVE IS CORRECT AND AGREE TO COMPLY WITH ALL CITY ORDINANCES AND STATE LAWS REGULATING ELECTRICAL WIRING.

I CERTIFY THAT I POSSESS THE ABOVE VALID CITY OF SANTA BARBARA LICENSE, OR I AM THE LEGAL OWNER OF THE RESIDENTIAL PROPERTY DESCRIBED ABOVE AND WILL OCCUPY SAME.

SIGNATURE OF PERMITTEE: Larry Dameron

INSPECTION RECORD

Extras:
Fiber duct to Pump pole
Conduit to Control pumper also
Conduit for flood lights on Pedigo
to underground tanks - 11/15/66
Conduit to Telephone Booth, Cable
Conduit to and later conduit to
Cable telephone conduit 11/17/66
Conduit under ground elec. also
under U.G. Sub. and Pedigo -
also extend pump to
Mobile Sub. 12/14/66

Digitally SCANNED Document

APPROVALS

	DATE	INSPECTOR'S SIGNATURE
CONDUIT	2/8/67	Schallock
WIRING	2/8/67	Schallock
FIXTURES	2/8/67	Schallock
TEMP. POWER		
UTILITY CO. NOTIFIED	2/10/67	Pacific
FINAL	2/8/67	Schallock

VALIDATION
CK. M.O. CASH

City 13334
State 2095-75 C 10

O.K. by Building Dept. 2/10/67

3104 N. Hadley - 1

Docusign Envelope ID: 3773F87A-0B89-4932-BA2C-CA8383B3EEAD

H 04 — 310 W HALEY

PLEASE USE BALL POINT PEN — FIRMLY

SIGN APPLICATION

BUILDING DEPARTMENT
CITY OF SANTA BARBARA

P.C. #	RECEIVED	ISSUED
		9/2/61
PERMIT # 19019	USE ZONE	TYPE OF BLDG.

APPROVED	DATE	BY	TEMPORARY
BLDG. DEPT.			TO BE REMOVED
A-B-R			
ELECTRICAL			BOND RELEASED
PLANNING			
COUNCIL			

INSPECTION RECORD

CORRECTIONS	DATE	INSPR.
Pole		
[illegible] 120 [illegible]		
[illegible]		
[illegible]		

PERMISSIBLE AREAS — SQR. FT.

USE ZONE	STREET FRONTAGE	GROUND PROJECTING	WALL SIGNS	ALL COMBINED
A to R2		0	2	2
R3 - P - CO		6	6	10
R4 - CX - T		30	30	40
C2 BILL BOARD		0	0	150
M1 CM BILL BOARD		0	0	300
ALL OTHER	0-15	18	27	36
"	15-25	20	40	50
"	25-35	24	50	80
"	35-45	30	70	100
"	45-65	50	90	120
"	65-85	50	90	140
"	85-100	50	90	160
"	Over 100	50	90	200

TEMPORARY SIGNS — 50% OF ABOVE AREAS

APPLICANT TO FILL IN WITHIN HEAVY LINES

BUILDING ADDRESS 310 W. HALEY (& BATH)

OWNER SHELL OIL COMPANY — PHONE

MAILING ADDRESS Western Mgmt Corp - San Francisco

CONTRACTOR Modern Neon Sign Co — PHONE 2-1182

ADDRESS 136 E. HALEY ST — LICENSE

TYPE OF SIGN 2-Poles Sign — AREA 75 / 150 □ — ELEC. LOAD 10.5

FRONTAGE STREET 150' PRIMARY 120' SECONDARY

STATE TYPE, SIZE & TEXT OF EXISTING SIGNS ON THE PROPERTY & PROVIDE PHOTOGRAPHS OF SAME

None

Station not yet under construction

TEXT OF THIS SIGN

2 - Poles Sign @ 75° EACH
1 - Pylon Sign 25°
2 - WALL Signs - 30°
1 - Ground Sign 25° EACH

VALUE OF SIGN

SIGNATURE OF APPLICANT Joe D. McGrath

BOND

SALES	10.00	CARNIVAL	100.00	TEMPORARY	1.00

FEE SCHEDULE

0 to 50 sq. ft.	3.00	TEMPORARY	1.00	NEW EXT	1.00
50 - 99 sq. ft.	10.00	BARBER	5.00	BILL BOARD	3.00 MIN.
100 - 120 sq. ft.	15.00	CLOCKS	10.00	ALTERATION	

PERMIT FEE	PLAN CHECK FEE	TOTAL

Docusign Envelope ID: 3773F87A-0B89-4932-BA2C-CA8383B3EEAD

505-511

~~435~~ BAIT ?

310 WATKLEY

316

Docusign Envelope ID: 3773F87A-0B89-4932-BA2C-CA8383B3EEAD

City of Santa Barbara

Public Works Department

www.SantaBarbaraCA.gov

Main Offices
630 Garden Street
P.O. Box 1990
Santa Barbara, CA
93102-1990

Administration
Tel.: 805.564.5377
Fax: 805.897.2613

Engineering
Tel.: 805.564.5363
Fax: 805.564.5467

Facilities
Tel.: 805.564.5415
Fax: 805.897.2577

Street Maintenance
Tel.: 805.564.5413
Fax: 805.897.1991

Transportation Operations
Transportation Planning
Tel.: 805.564.5385
Fax: 805.564.5467

Water Resources
Tel.: 805.564.5413
Fax: 805.897.1991

Water Supply Management
Tel.: 805.564.5460
Fax: 805.897.2613

Downtown Parking
1115 Anacapa Street
Santa Barbara, CA
93101
Tel.: 805.963.1581
Fax: 805.963.1542

April 16, 2007

Bath Street Partners
501 Bath Street, Floor 3
Santa Barbara, CA 93101

SUBJECT: ADDRESS CHANGE - APN: 037-152-033

FORMER ADDRESSES:	310 West Haley Street 505 Bath Street	316 West Haley Street 509 Bath Street 511 Bath Street
NEW ADDRESSES:	310 West Haley Street 503 Bath Street 509 Bath Street	316 West Haley Street 505 Bath Street 511 Bath Street

Dear Property Owners:

In accordance with the City of Santa Barbara (City) Uniform House Numbering System established by Ordinance No. 2453, your property has been assigned the above-referenced addresses effective immediately.

By copy of this letter, the agencies listed below and the utility companies are being notified by the City of this change. Please notify all other agencies/individuals from which you receive correspondence.

Please ensure that appropriate street addresses are displayed on your buildings as soon as possible.

Sincerely,

Homer F. Smith, II
Principal Engineer

DAP/kts

cc: City Clerk
Police Department
Fire Department
County Elections
Toni Damiano, County Assessor
Community Development Department - Land Use Controls Division
Penelope Tinker, Records Technician
Brenda Monser, Finance Supervisor
Mike Cano, Utility Services/Warehouse Supervisor (Purchasing)
Marlowe Durousseau, GIS Technician
Steve Mummy & Laura Gadsby, Address Management System, U.S. Postal Service, 836 Anacapa Street, Santa Barbara, CA 93102-9320
Charlie Campbell, Cox Communications, 22 S. Fairview Avenue, Goleta, CA 93117

Docusign Envelope ID: 3773F87A-0B89-4932-BA2C-CA8383B3EEAD

PUEBLO LANDS

37-15

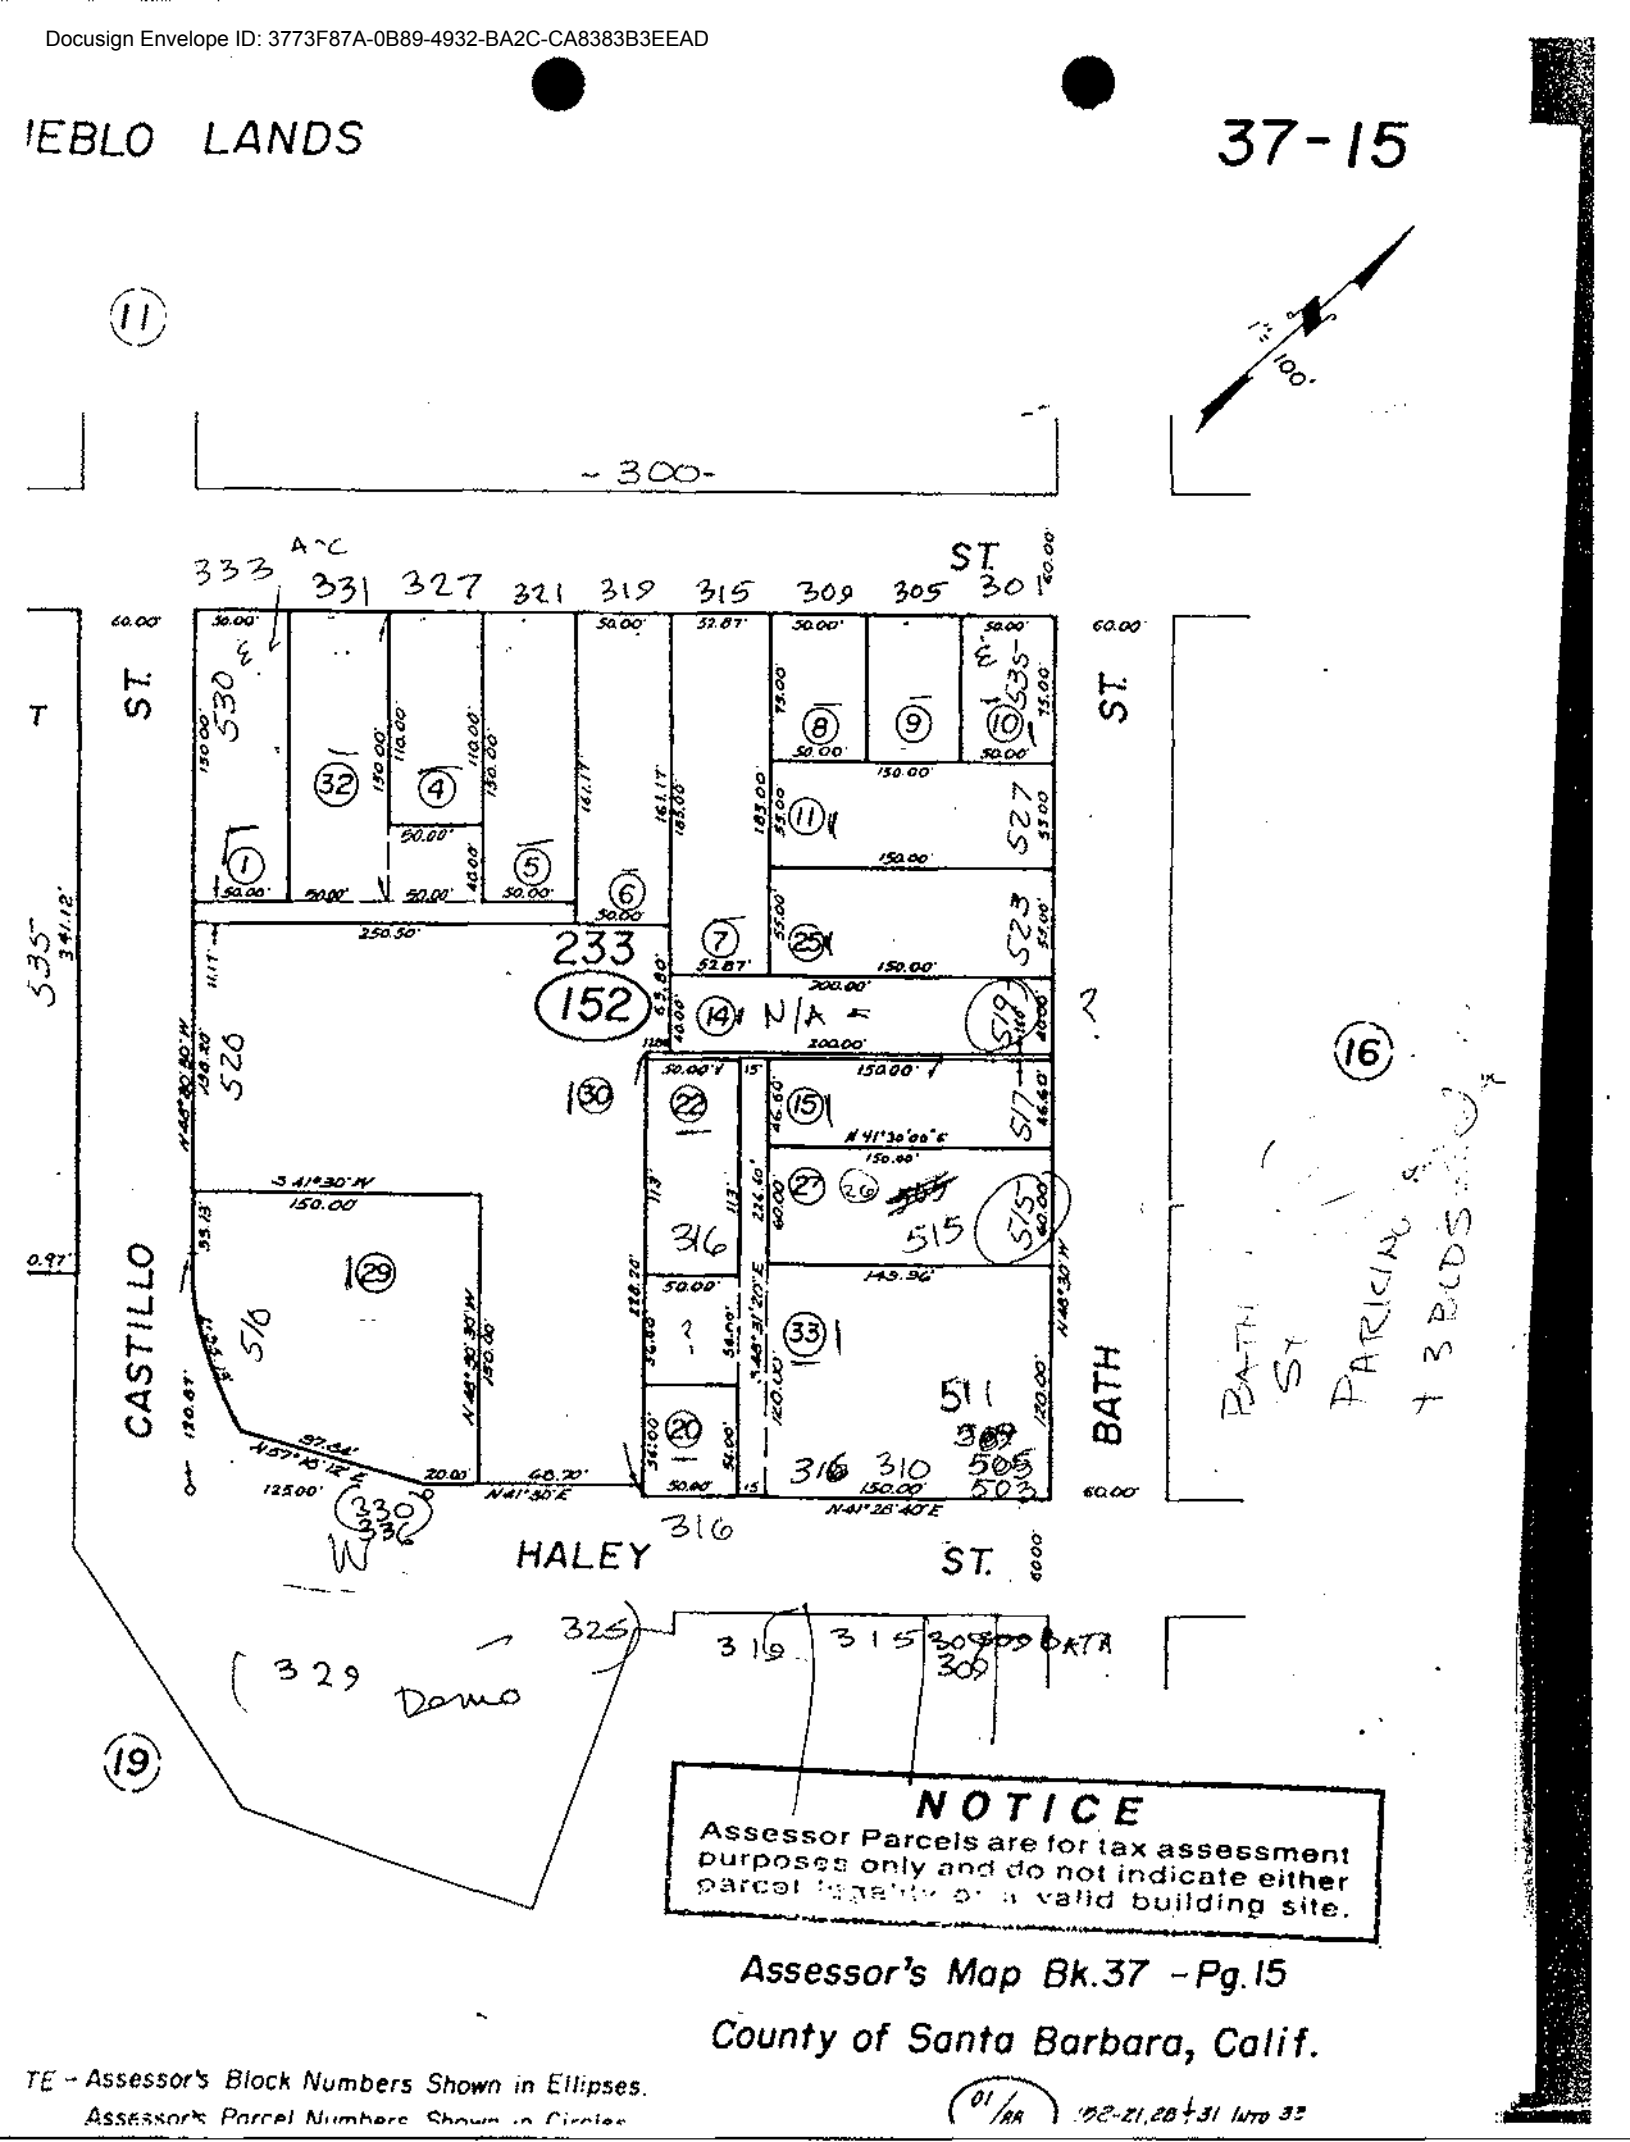

Assessor's Map Bk.37 – Pg.15

County of Santa Barbara, Calif.

TE – Assessor's Block Numbers Shown in Ellipses.
Assessor's Parcel Numbers Shown in Circles

01/AA 152-21,28 & 31 into 32

Docusign Envelope ID: 3773F87A-0B89-4932-BA2C-CA8383B3EEAD

CASTILLO ST.

EXIST. PARKING

EXISTING OFFICE BLDG.
510 CASTILLO ST.

EXISTING RACQUETBALL CLUB
520 CASTILLO ST.

POOL

EXIST. PARKING

EXIST. BLDG.
605 BATH ST.

BATH ST.

EXISTING PARKING

EXISTING PARKING

EXIST. DRIVEWAY

(D)BACKFLOW PREVENTER

PARCEL NO.: 37-132-15

ZONE: C-P

FRONT SETBACK: 10'

PARCEL AREA: 6190 S.F. (.16 ACRES)

NEW PAVED AREA: 6915 S.F.

NEW PLANTING: 995 S.F.

EARTHWORK:

CUT: 112 CU YDS

FILL: 62 CU YDS.

"DATA" IS FOR GOV'T. AGENCY INFO ONLY. CONTRACTOR TO VERIFY.

COMPACT	23	25	48
H.C.	2	2	4
TOTAL	34	60	94

LIGHTING

2 NEW POLES (TO MATCH EXISTING)
2-150 W. HPS LAMPS EA.
2 (E) RELOCATED POLES W/ 2-150 W. HPS LAMPS EA.

Optically SCANNED Document

isions

Parking Lot Addi

Docusign Envelope ID: 3773F87A-0B89-4932-BA2C-CA8383B3EEAD

NOTICE IS HEREBY GIVEN that the Council of the City of Santa Barbara has set the date of hearing the appeal of Helen G. Janes from the decision of the Planning Commission granting the application of Bartley T. Murray for a modification of provisions of Section 15.04-1 of City Zoning Ordinance 2585, as applied to City Parcels 37-152-17, 18 and 19, located at 310 W. Haley Street in a C-P restricted commercial zone, in order to construct a service station without providing the 40 ft. service road required by ordinance.

DATE OF HEARING: May 10, 1966
TIME AND PLACE: 2:00 p.m., Council Chambers
City Hall, Santa Barbara

R. W. HUTTON, CITY CLERK

Docusign Envelope ID: 3773F87A-0B89-4932-BA2C-CA8383B3EEAD

ref. 310 W. Haley

ROBERT E. JOHNSON
ARCHITECTS

December 11, 1980

Planning Department
CITY OF SANTA BARBARA
1236 Chapala Street
Santa barbara, CA 93101

Subject: Conversion of Bath/Haley Shell to Mini-Mart

Gentlemen:

The Owner of this Project has asked me to advise you that, due to excessive construction costs, he is no longer going to pursue the CUP, and would like this Project removed from any future Planning Commission agendas. The costs to meet City ERC and staff's idealistic requirements for large areas of new landscaping and driveway rebuilding, all well beyond anything specifically required by Ordinance, would equal approximately one-third of the construction cost.

The service station will revert back to providing full lubrication and mechanical repair services.

Robert E. Johnson, AIA

REJ/j

cc: Marc Rose

RECEIVED
DEC 19 1980
CITY PLANNING DEPARTMENT
SANTA BARBARA, CALIF.

729 De la Guerra Plaza P.O. Box 2673 Santa Barbara, California 93101 (805) 965-5189

Docusign Envelope ID: 3773F87A-0B89-4932-BA2C-CA8383B3EEAD

WEST DOWNTOWN
Neighborhood Planning Council

November 25, 1980

RECEIVED
NOV 26 1980
CITY PLANNING DEPARTMENT
SANTA BARBARA, CALIF.

Planning Commission
City of Santa Barbara
Attn: Dave Davis, Chief Planner

Inter-Office Mail

Dear Commissioners:

This is to let you know the West Downtown Neighborhood Planning Council has reservations about the proposed mini-market for the corner of Haley and Bath Streets. Our reservations stem from the absence of a comprehensive plan for this area -- a plan now being completed by the West Downtown Task Force.

We hope that West Downtown developments will be held off until the completion of the West Downtown Task Force recommendations. At that time we will have a better knowledge of what is appropriate for our area.

Sincerely,

Ed Reynolds

Ed Reynolds
Co-Chairman

Docusign Envelope ID: 3773F87A-0B89-4932-BA2C-CA8383B3EEAD

ROBERT E. JOHNSON
ARCHITECTS

December 1, 1980

Planning Department
City of Santa Barbara
1236 Chapala
Santa Barbara, CA 93101

Subject: Bath/Haley Shell Mini-Mart Conversion

Gentlemen;

The Owner of this property, Bath Street Partners, has asked me to request that this item be continued from the December 4 Planning Commission agenda to that of December 18.

Thank you.

Robert E. Johnson, AIA

REJ/j

copy: Marc Rose

729 De la Guérra Plaza P.O. Box 2673 Santa Barbara, California 93101 (805) 965-5189

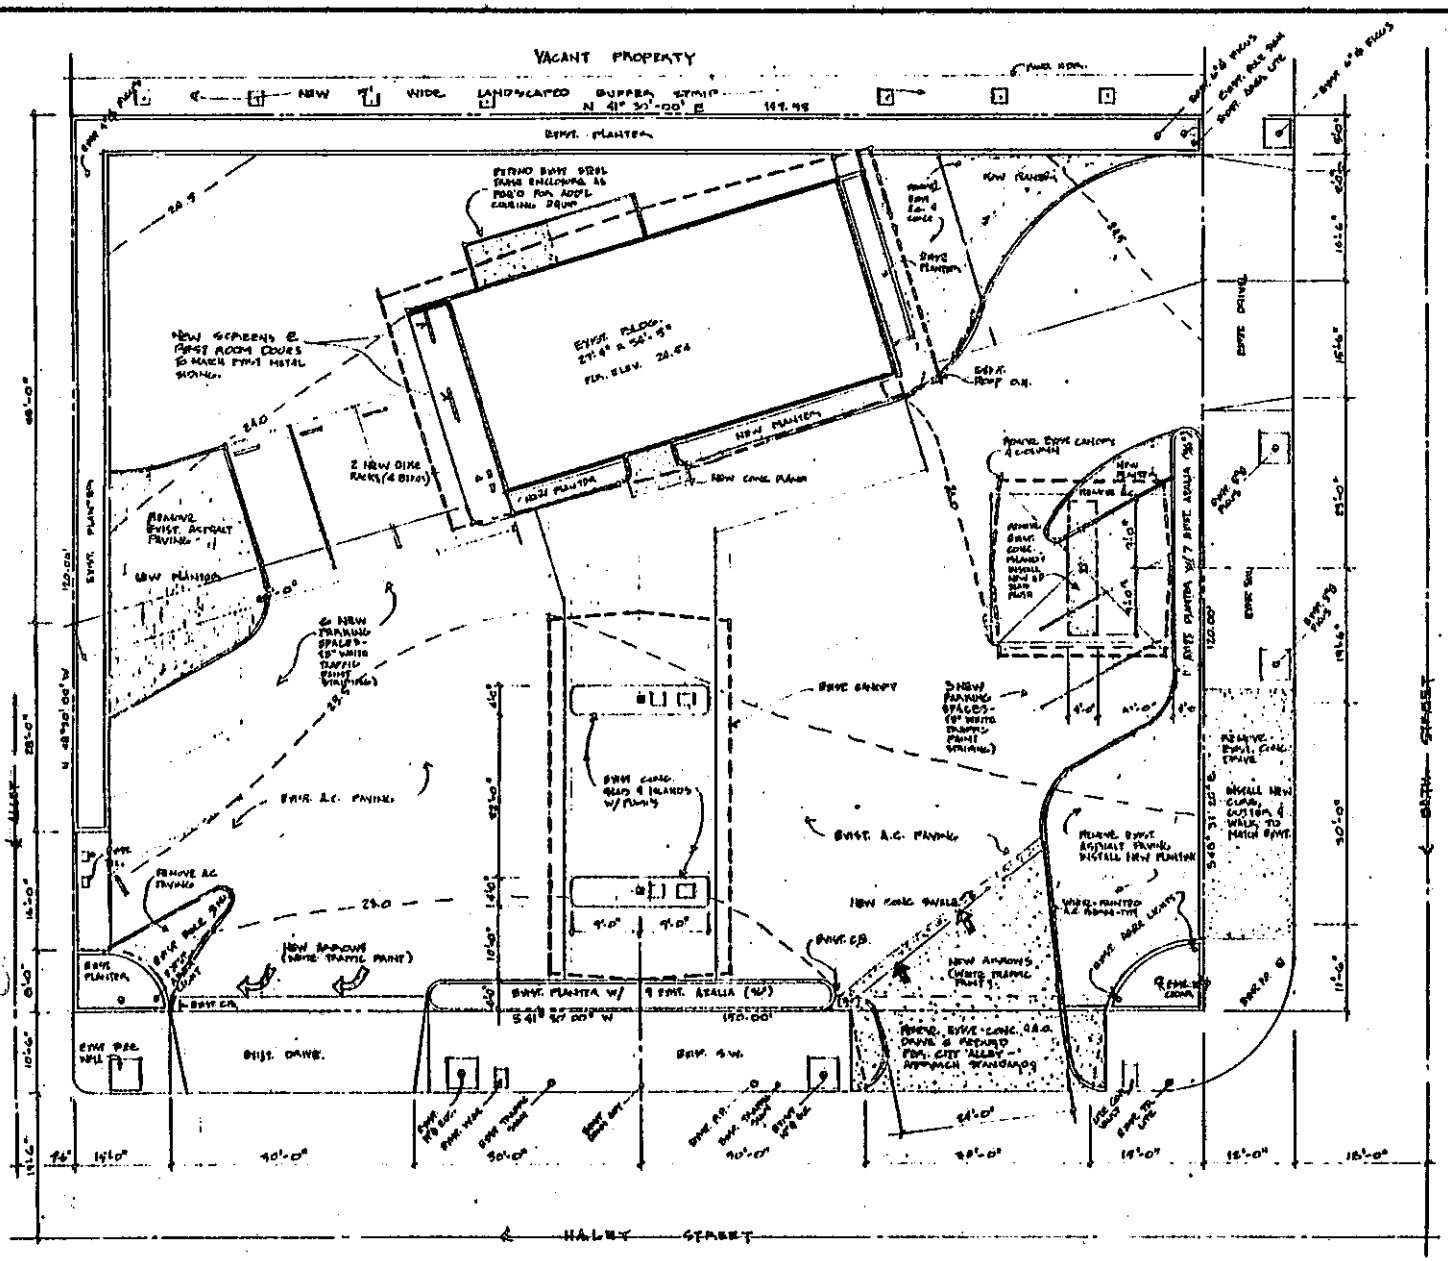
VACANT PROPERTY
NEW 5' WIDE LANDSCAPED BUFFER STRIP
N 41° 30'-00" E 149.98
EXIST. PLANTER
PERMO EXIST. STEEL TRASH ENCLOSURE AS REQ'D FOR ADDL. EMPLOYEE PKNG.
NEW PLANTER
EXIST. BLDG. 27'-4" x 54'-8"
FIN. FLR. ELEV. 28.64
NEW SCREENS @ FIRST ROOM DOORS & MATCH EXIST. METAL SIDING.
EXIST. ROOF O.H.
NEW PLANTER
2 NEW BIKE RACKS (4 BIKES)
REMOVE EXIST. ASPHALT PAVING
NEW PLANTER
NEW CONC. PLANTER
REMOVE EXIST. CANOPY & FOUNDATION
NEW PLANTER
EXIST. BLDG.
EXIST. ROOF PIPE
EXIST. SAW
EXIST. PLANTER W/ 7 EXIST. ARALIA (40')
EXIST. ROOF PIPE
EXIST. PLANTER
EXIST. ROOF PIPE
EXIST. PLANTER
EXIST. ROOF PIPE
EXIST. PLANTER

Docusign Envelope ID: 3773F87A-0B89-4932-BA2C-CA8383B3EEAD

CITY OF SANTA BARBARA

PLANNING COMMISSION STAFF REPORT
December 4, 1980

APPLICANT: Robert E. Johnson for Bath St. Partners

LOCATION: 310 West Haley Street

PARCEL #: 37-152-28

REQUEST: A Conditional Use Permit to convert an existing service station into a mini market; Site Plan Approval for the proposed mini market.

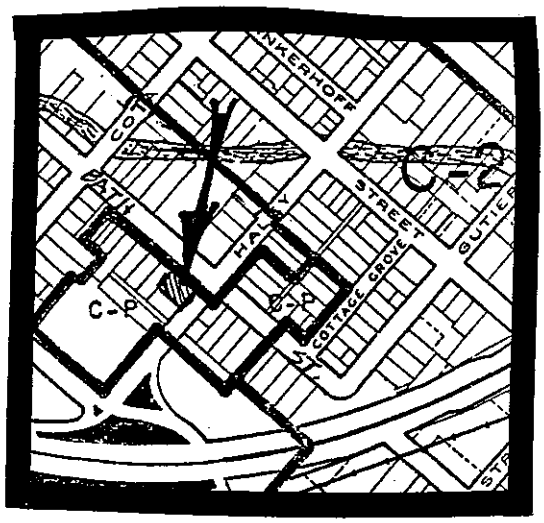

SITE DESCRIPTION:

General Plan: Twelve dwelling units per acre

Zoning: C-P

Environmental Assessment: Negative Declaration

Lot Size: 18,000 sq. ft. (.41 acre)

Existing Use: Service Station

Topography: Level, draining toward Haley Street

Access: Haley and Bath Streets

Adjacent Land Uses:
North: Bath Street/residential
South: Vacant lot
East: Vacant lot
West: Haley/residential

PROJECT DESCRIPTION:

Parking: Required - 8 spaces
Provided - 9 spaces

Docusign Envelope ID: 3773F87A-0B89-4932-BA2C-CA8383B3EEAD

I. INTRODUCTION

The applicant proposes to convert an existing service station to a service station and mini market. The applicant stated that the proposed mini market use will be temporary, between two (2) and three (3) years. The existing station has three sets of gas pumps, two of which are parallel to Haley Street and one of which is parallel to Bath Street. The canopy and service island parallel to Bath Street is scheduled to be removed and replaced by landscaping and parking spaces. The existing driveway on Bath Street nearest to the Haley/Bath intersection will be removed. Curbs and gutters to match the existing sidewalk will be installed.

Access to and from Bath Street will be gained from a two way driveway approximately 90 feet from the corner of Bath and Haley. Two accessways will remain open on Haley Street. The driveway closest to the Bath/Haley intersection will be a one-way entrance. The other driveway will be a one-way exit.

II. ORDINANCE REQUIREMENTS

The proposed mini market meets all of the ordinance requirements for a Conditional Use Permit (CUP) with the exception of providing a decorative fence six feet in height along the Northern Property line. The applicant has requested that a row of boxed trees and shrubs between the trees be used to provide the decorative screen. This would enable the applicant to reuse the trees in landscaping future development of the site. The Planning staff believes that a row of trees six (6) feet in height fulfills the intent of the CUP ordinance requirement by screening the surrounding property and improving the visual quality of the mini market.

III. MAJOR ISSUES

Traffic and Circulation

The intersection at Bath and Haley Streets is heavily congested and has peak hour service problems. The Transportation Department has reviewed this proposal and recommended that the driveway on Haley Street closest to the corner of Bath and Haley be redesigned according to the City's modified "alley" approach standards. The modified alley approach facilities exiting from the street into the service station by smoothing out the curb, gutter and driveway ramp. This should reduce congestion by allowing a less obstructed turning ability. This recommendation has been incorporated into the revised site plan.

The Transportation Department has also requested that the Bath/Haley intersection be reviewed in six months with regards to congestion and delays resulting from cars entering and exiting the mini market/service station. A condition has been included to address this concern.

As was previously mentioned the applicant has indicated to both the Environmental Review Committee (ERC) and the Planning Staff that the mini market is a temporary use of the property. Since there are traffic concerns associated with the Bath/Haley intersection, the ERC has conditioned the Negative Declaration so that the CUP is given a time limitation, so that the traffic concerns can be reconsidered. The time limitation required by the ERC is for two (2) years. The applicant has since stated that the use would

Docusign Envelope ID: 3773F87A-0B89-4932-BA2C-CA8383B3EEAD

remain for up to three (3) years. Staff is recommending a condition that the time limitation on the CUP approval be for three (3) years. The applicant stated that he will return to the ERC to extend the time period to three (3) years.

IV. RECOMMENDATION

The Planning staff believes that this project adequately satisfies the intent of the CUP ordinance and recommends that the Planning Commission make the appropriate findings and approve the Conditional Use Permit and Site Plan subject to the following conditions:

V. CONDITIONS OF APPROVAL

1. The Architectural Board of Review shall review and approve the following:
   a. Bicycle parking shall be provided (at least two (2) spaces).
   b. Landscaping shall be provided to screen buildings and parking areas.
   c. Asphalt berms shall be provided along the edges of all ground level landscaping.
2. In accordance with the Transportation Department recommendation, after six (6) months the applicant shall complete a traffic evaluation on the Haley/Bath intersection with respect to this project. Such evaluation shall be in conjunction with Transportation Department data on accidents and congestion at the intersection.
3. The CUP approval will expire two (2) years from the date of Planning Commission approval. In the event the applicant returns to the Environmental Review Committee to extend the time period to three (3) years, the expiration date will be three (3) years from the date of Planning Commission approval.
4. The northwest corner of the lot will remain unobstructed and shall not be used for parking or storage.

ATTACHMENTS 1. Site Plan
2. Negative Declaration

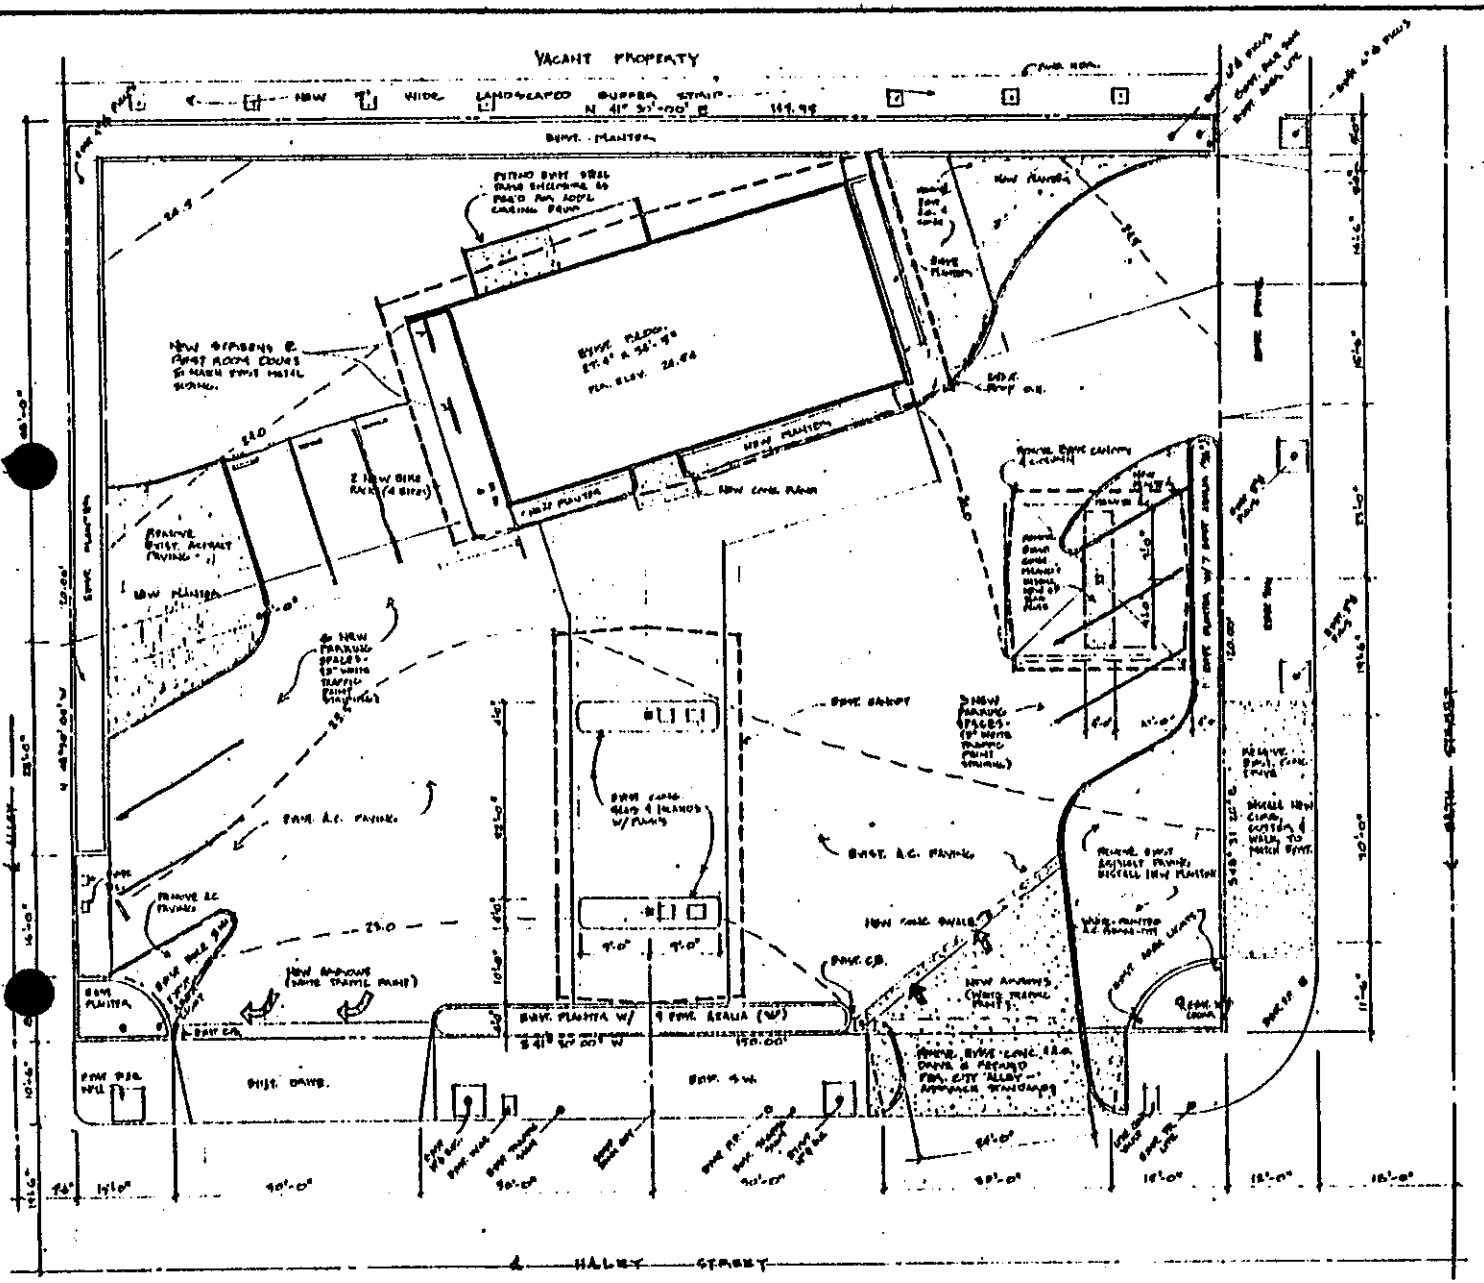

LANDSCAPE NOTES

LOCATION	MATERIAL
1. BUILDING FRONT	ANNUALS
2. SAFETY STREET TREE WELL	EUCALYPTUS - 30 GAL
3. HEAVY DUTY BUFFER STRIP	LAWN: 50% RYE, 50% BERMUDA SEED
4. EXISTING PLANTERS	REMOVE SOILS & PROVIDE GARDEN SOIL
5. NEW PLANTERS & EXIST PLANTERS @ NE & SE PROPERTY LINES	CAZADIA SEED ON MULCHED EARTH

VICINITY MAP

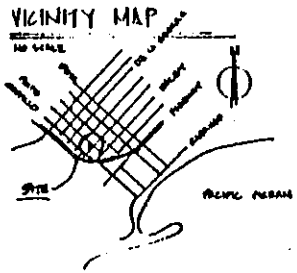

AREA CALCS

BUILDING	1590 SF	8.5 %
PLANTERS	3700 SF	19.6 %
PAVED AREA	13610 SF	71.9 %
SITE AREA	18900 SF	100.0 %

@ TRANS. SPACES @ 1/250 SF & MIN REQUIRED
# PARKING SPACES PROVIDED

ASSESSOR'S PARCEL NO.
57-152-28

PRELIMINARY
SITE PLAN
1/8" = 1'-0"

GRADING - NONE

DATE
11/27/84
11/17/83
11/15/83

PRELIMINARY SITE PLAN

ROBERT E. JOHNSON ARCHITECT

1

ATTACHMENT # 1

Docusign Envelope ID: 3773F87A-0B89-4932-BA2C-CA8383B3EEAD

Docusign Envelope ID: 3773F87A-0B89-4932-BA2C-CA8383B3EEAD

CITY OF SANTA BARBARA
COMMUNITY DEVELOPMENT DEPARTMENT
P.O. DRAWER P-P • 1235 CHAPALA STREET • SANTA BARBARA • CALIFORNIA 93102 • (805) 963-1663
REDEVELOPMENT • ENVIRONMENTAL REVIEW
PLANNING • ZONING • BUILDING • HOUSING

ATTACHMENT # 2

DATE: October 31, 1980

TO: The County Clerk
Post Office Drawer C-C
Santa Barbara, CA 93102

Amended

SUBJECT: CEQA NEGATIVE DECLARATION, PROJECT NO. SB-80-80

Pursuant to the State of California Public Resources Code and the "Guidelines for Implementation of the California Environmental Quality Act of 1970", as amended to date, a Negative Declaration is hereby made on the project listed below:

SB-80-80 310 W. HALEY STREET: A proposal by Robert Johnson, agent for Bath Street Partners, to convert the Bath-Haley Shell station to a 1,490 square foot mini-market on Assessors Parcel No. 37-152-28. Total land area is 18,000 square feet. Eight (8) off-street parking spaces to be provided. Current zoning is C-P.

The reason for the determination that a Negative Declaration is appropriate:

The Environmental Review Committee found that there are no significant adverse environmental effects associated with the project under the following conditions:

1. Traffic study or report be submitted to determine best access and restrictions for driveways and parking layout.
2. Bicycle facilities be provided.
3. Additional landscaping be provided to screen buildings.
4. Unused raised concrete island and canopy be removed.
5. CUP should be reconsidered after two years.

Concerns expressed over metal building.

An Initial Study prepared by the Environmental Analyst is available at 1236 Chapala Street. Appeals to the determination that a Negative Declaration is appropriate may be made to the City Clerk, City of Santa Barbara, by 5:00 p.m. October 27, 1980. A fee is required to defray the cost to the City of appellant action.

cc: Zoning, File
Applicant

John W. Helmer
Environmental Analyst

Docusign Envelope ID: 3773F87A-0B89-4932-BA2C-CA8383B3EEAD

CITY OF SANTA BARBARA

DATE: November 20, 1980

TO: Planning Commission

FROM: Planning Division DD/TL

SUBJECT: PROPOSED MINI MARKET CONVERSION ON THE CORNER OF BATH AND HALEY

BACKGROUND AND DISCUSSION

An application was received for a Conditional Use Permit for a mini market conversion of the Shell service station on the Corner of Bath and Haley Streets. The site plan for the proposed conversion did not meet the minimum requirements outlined in the Conditional Use Permit Ordinance. The applicant requested that the Planning Commission waive the requirements which had not been included in the site plan (see attached letter from applicant). However, there is no provision in the Conditional Use Permit Ordinance which allows for a waiver of the minimum requirements.

In addition to the minimum ordinance requirements, the Planning Division and Traffic Department had other concerns about the proposal. The Planning staff met with the applicant's agent and explained that there was no provision for a waiver of the minimum CUP ordinance requirements and that the staff had other planning concerns as well.

On Wednesday, November 12, the applicant's agent informed staff that the applicant is willing to revise the site plan to incorporate the minimum ordinance requirements and resolve some planning issues. A revised site plan was not available to staff at the time of this staff report, therefore, adequate review was not possible.

CONCLUSION AND RECOMMENDATION

Staff believes that the major issues involved with the mini market conversion can be resolved. However, the Transportation and Planning staffs must be allowed adequate time to review the revised site plan prior to making a recommendation to the Planning Commission. The Planning staff requests that the Planning Commission continue this item until the December 4, 1980 meeting.

DD/TL/th

Attachment: Letter from applicant

Docusign Envelope ID: 3773F87A-0B89-4932-BA2C-CA8383B3EEAD

City of Santa Barbara
Division of Land Use Controls

NOV 04 1980

RECEIVED

By _____

ROBERT E. JOHNSON
ARCHITECTS

October 31, 1980

Mr. Robert Scruggs, Zoning Officer
City of Santa Barbara
1235 Chapala
Santa Barbara, CA 93101

Subject: CUP Application, Conversion to Mini-mart
310 West Haley Street

Dear Mr. Scruggs;

Please incorporate the following request into our CUP application for this project; we would like to be relieved of compliance with portions of Ordinance No. 4033;

Subsection 34j - screening of restroom entrances. This is a condition that has existed legally since the service station was built in 1971. Further, the restroom entrances face an un-used alley, and the property on the opposite side of the alley is vacant and owned by this applicant.

Subsection 34k - six-foot screen fence on northerly property line. This too is a condition that has existed legally since 1971. Further, the adjacent property is zoned commercial, is vacant, and is owned by this applicant.

Thank you for your assistance.

Sincerely,

Robert E. Johnson, AIA

REJ/j

cc:Marc Rose

729 De la Guerra Plaza P.O. Box 2673 Santa Barbara, California 93101 (805) 965-5189

Docusign Envelope ID: 3773F87A-0B89-4932-BA2C-CA8383B3EEAD

CITY OF SANTA BARBARA
COMMUNITY DEVELOPMENT DEPARTMENT
P.O. DRAWER P-P • 1235 CHAPALA STREET • SANTA BARBARA • CALIFORNIA 93102 • (805) 963-1663
REDEVELOPMENT • ENVIRONMENTAL REVIEW
PLANNING • ZONING • BUILDING • HOUSING

DATE: October 31, 1980

TO: The County Clerk
Post Office Drawer C-C
Santa Barbara, CA 93102

SUBJECT: CEQA NEGATIVE DECLARATION, PROJECT NO. SB-80-80 Amended

Pursuant to the State of California Public Resources Code and the "Guidelines for Implementation of the California Environmental Quality Act of 1970", as amended to date, a Negative Declaration is hereby made on the project listed below:

SB-80-80 310 W. HALEY STREET: A proposal by Robert Johnson, agent for Bath Street Partners, to convert the Bath-Haley Shell station to a 1,490 square foot mini-market on Assessors Parcel No. 37-152-28. Total land area is 18,000 square feet. Eight (8) off-street parking spaces to be provided. Current zoning is C-P.

The reason for the determination that a Negative Declaration is appropriate:

The Environmental Review Committee found that there are no significant adverse environmental effects associated with the project under the following conditions:

1. Traffic study or report be submitted to determine best access and restrictions for driveways and parking layout.
2. Bicycle facilities be provided.
3. Additional landscaping be provided to screen buildings.
4. Unused raised concrete island and canopy be removed.
5. CUP should be reconsidered after two years.

Concerns expressed over metal building.

An Initial Study prepared by the Environmental Analyst is available at 1236 Chapala Street. Appeals to the determination that a Negative Declaration is appropriate may be made to the City Clerk, City of Santa Barbara, by 5:00 p.m. October 27, 1980. A fee is required to defray the cost to the City of appellant action.

cc: Zoning, File
Applicant

John W. Helmer
Environmental Analyst

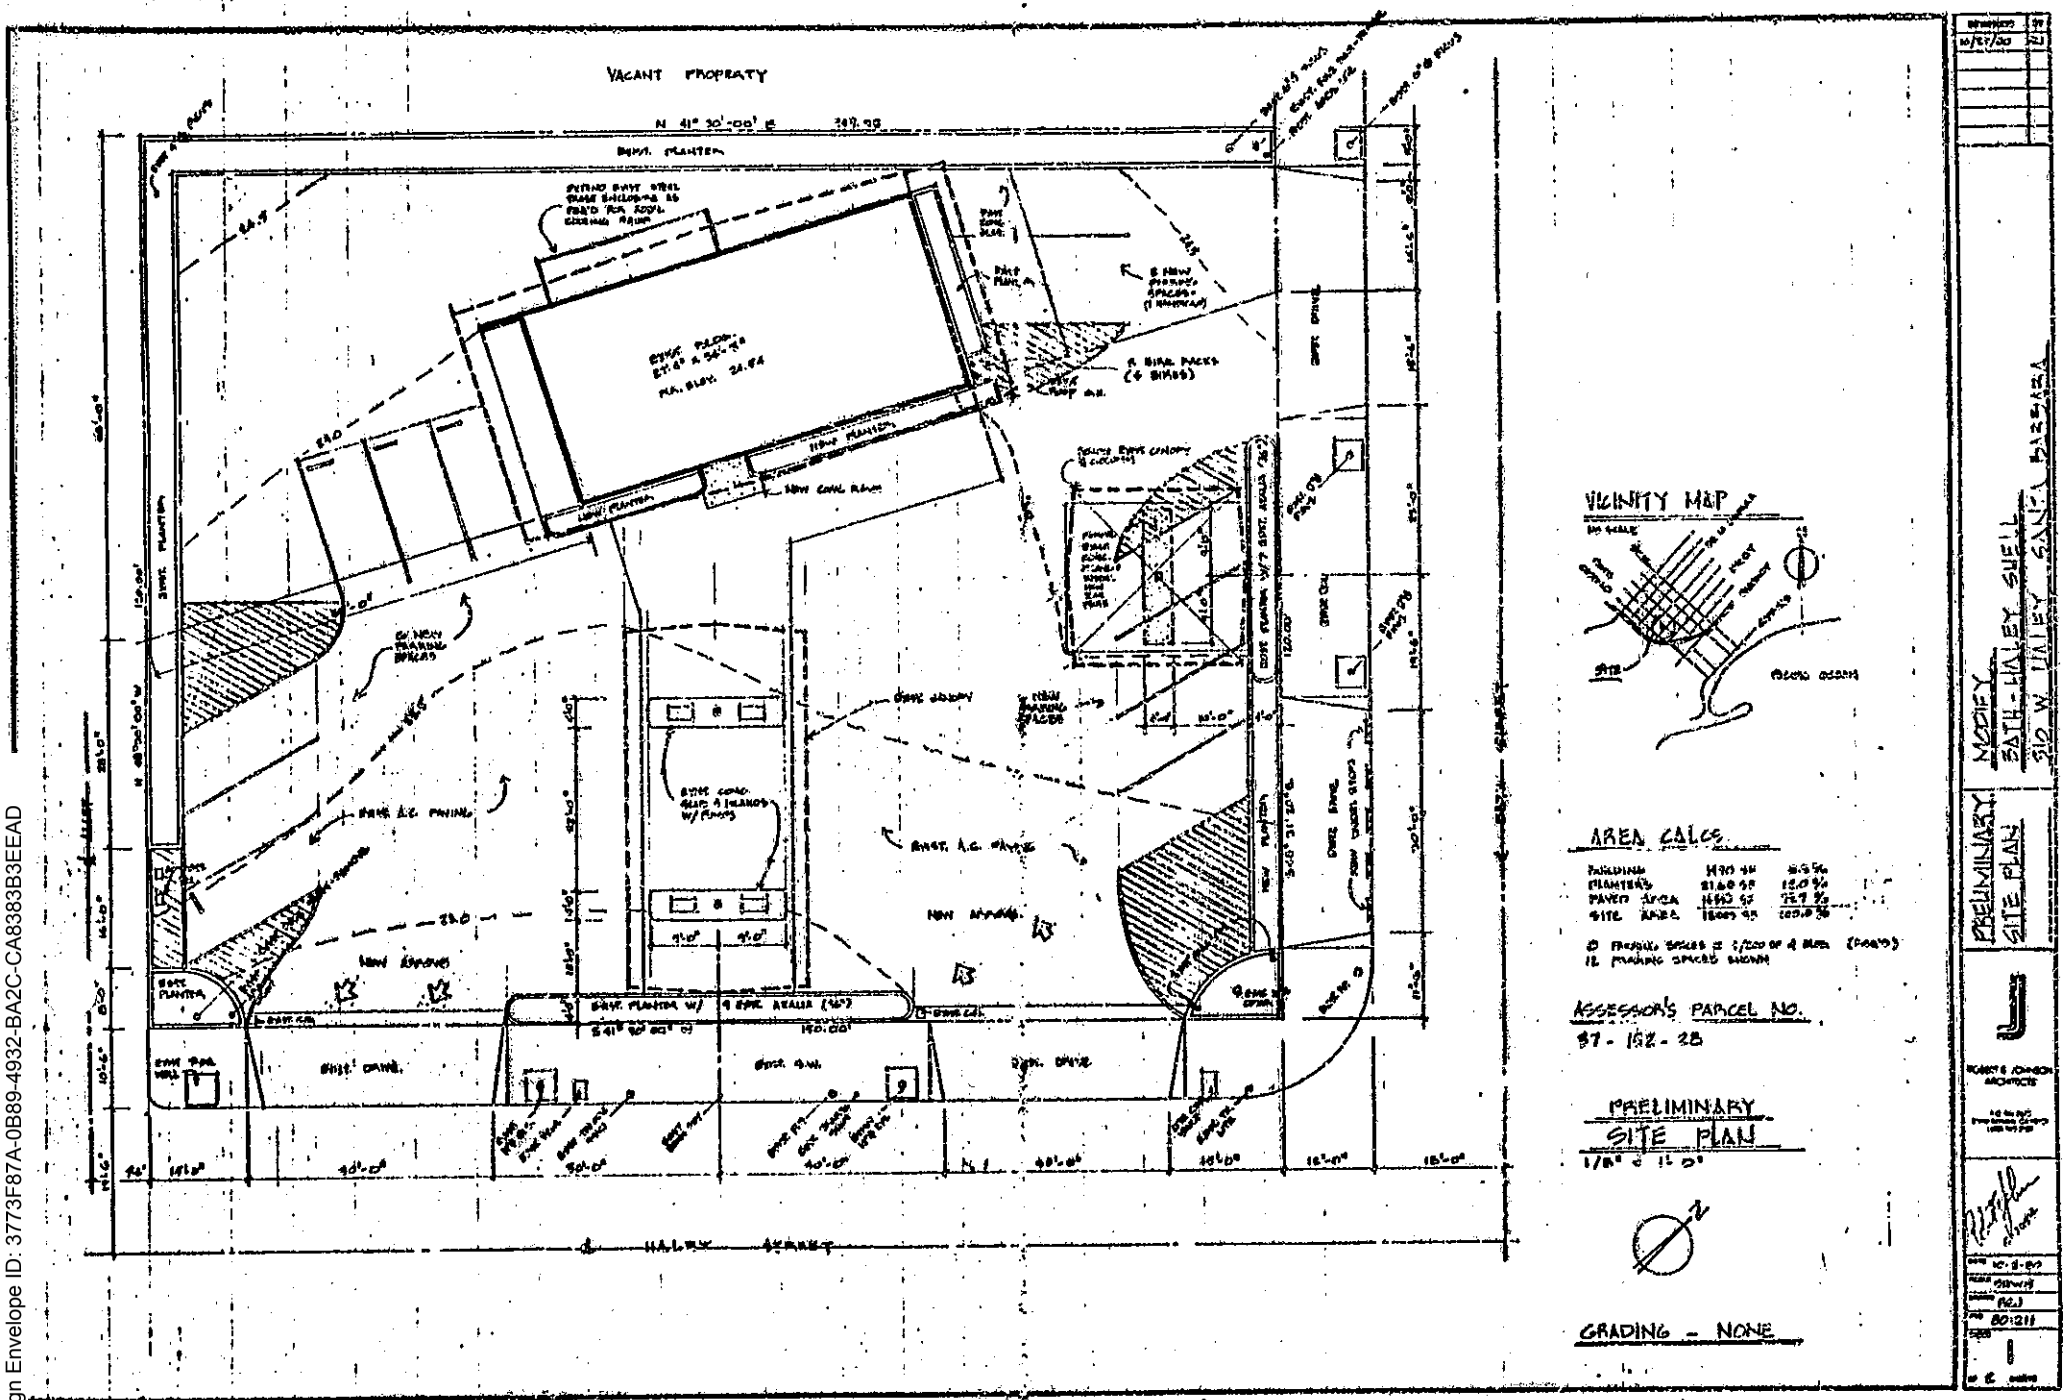

Docusign Envelope ID: 3773F87A-0B89-4932-BA2C-CA8383B3EEAD

Docusign Envelope ID: 3773F87A-0B89-4932-BA2C-CA8383B3EEAD

WEST DOWNTOWN
Neighborhood Planning Council

November 25, 1980

RECEIVED
CITY PLANNING DEPARTMENT
SANTA BARBARA, CALIF.

Planning Commission
City of Santa Barbara
Attn: Dave Davis, Chief Planner

Inter-Office Mail

Dear Commissioners:

This is to let you know the West Downtown Neighborhood Planning Council has reservations about the proposed mini-market for the corner of Haley and Bath Streets. Our reservations stem from the absence of a comprehensive plan for this area -- a plan now being completed by the West Downtown Task Force.

We hope that West Downtown developments will be held off until the completion of the West Downtown Task Force recommendations. At that time we will have a better knowledge of what is appropriate for our area.

Sincerely,

Ed Reynolds

Ed Reynolds
Co-Chairman

Docusign Envelope ID: 3773F87A-0B89-4932-BA2C-CA8383B3EEAD

WEST DOWNTOWN
Neighborhood Planning Council

November 25, 1980

RECEIVED
CITY PLANNING DEPARTMENT
SANTA BARBARA, CALIF.

Planning Commission
City of Santa Barbara
Attn: Dave Davis, Chief Planner

Inter-Office Mail

Dear Commissioners:

This is to let you know the West Downtown Neighborhood Planning Council has reservations about the proposed mini-market for the corner of Haley and Bath Streets. Our reservations stem from the absence of a comprehensive plan for this area -- a plan now being completed by the West Downtown Task Force.

We hope that West Downtown developments will be held off until the completion of the West Downtown Task Force recommendations. At that time we will have a better knowledge of what is appropriate for our area.

Sincerely,

Ed Reynolds

Ed Reynolds
Co-Chairman

Docusign Envelope ID: 3773F87A-0B89-4932-BA2C-CA8383B3EEAD

JOHNSON

BATH STREET PARTNERS

Conditional Use Permit

PLOT PLAN AND LOCATION

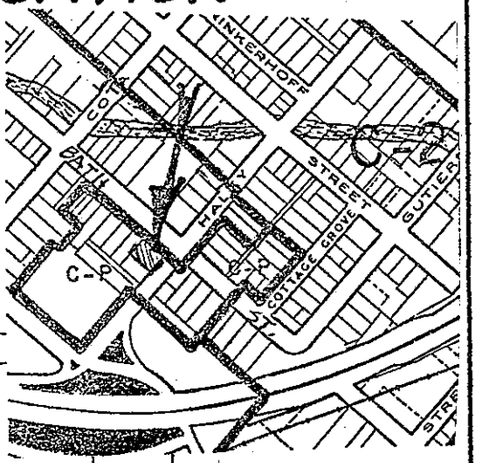

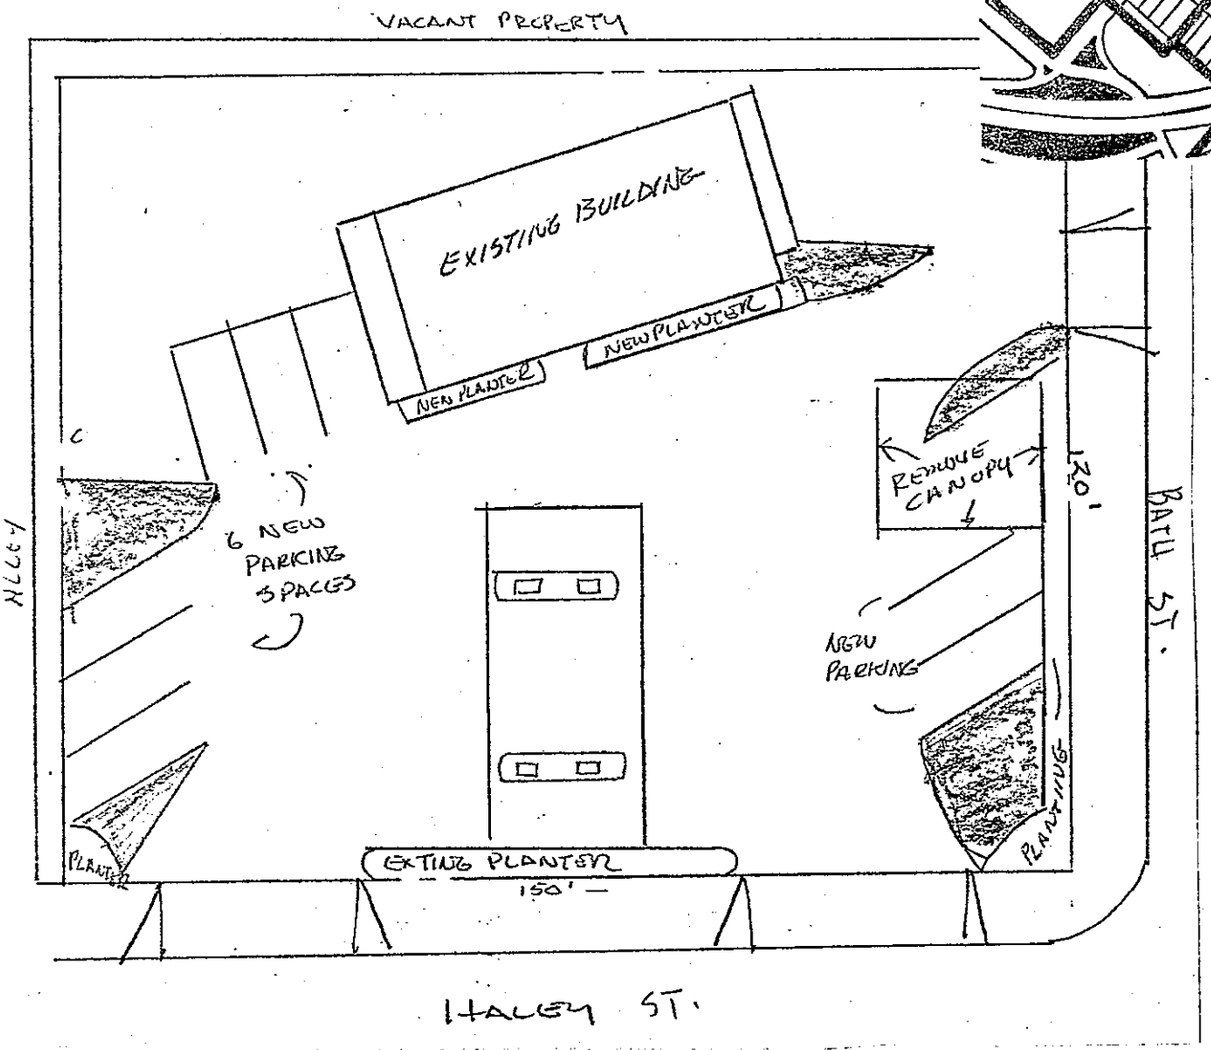

NOTICE IS HEREBY GIVEN that the Planning Commission of Santa Barbara has set a hearing for the application of

Application of Robert Johnson, Agent for Bath Street Partners for a conditional use permit under provisions of Section 28.94 and Section 28.54.030.3 (3) and 28.94.030.34 J&K of Title 28 of the Muicipal Code of the City of Santa Barbara, the Zoning Ordinance, as applied to City Parcel 37-152-28, located at 310 West Haley Street in a C-P restricted commercial zone in order to permit a portion of an existing service station to be converted into a mini-market, having 1,490 square feet of floor area; and to not provide the required screening for the existing restrooms, nor to provide the required fence, six (6) feet high abutting a vacant parcel at the rear of the existing service station.

The above notice is sent to you because your property is within 450 feet of the property in this request. If you have any question in regard to the above, please call 963-1663, Extension 51.

DATE: NOVEMBER 20, 1980

TIME: The Planning Commission meeting will commence at 1:00 p.m.

PLACE: Council Chambers
City Hall

The Planning Commission will hear the agenda items in the order that they appear on the agenda.

NOTE: Continuances will not be granted unless there are exceptional circumstances.

Docusign Envelope ID: 3773F87A-0B89-4932-BA2C-CA8383B3EEAD

37-192-01
Liselotte McFarlane
305 Wyola Road
Santa Barbara, CA 93105

37-192-02
Sylvia Badasci
178 El Sueno
Santa Barbara, CA 93110

37-192-03
James Butler
435 Bath
Santa Barbara, CA 93101

37-192-04
Lupe U. Burrola
3057 Lucinda Lane
SantaBarbara, CA 93105

37-192-05
Estate of Raleigh Romero
1284 East Valley Road
Santa Barbara, CA 93108

37-192-06
Sea & Summit, Inc.
421 Bath St
SantaBarbara, CA 93101

37-192-07
Sandra Delmonte
c/o Jim Delmonte
110 W. Mission St
Santa Barbara, CA 93101

37-192-08
Sandra Delmonte
c/o Jim Delmonte
110 W. Mission St.
Santa Barbara, CA 93101

37-192-11
Kantor Enterprises, Inc.
c/o Standard Oil Co
225 Bush Street
San Francisco, CA 94104

37-201-28
Santa Barbara New House Inc.
509 Chapala St
Santa Barbara, CA 93101

ROBERT E JOHNSON ARCHITECTS
P.O. BOX 2673
SANTA BARBARA

Docusign Envelope ID: 3773F87A-0B89-4932-BA2C-CA8383B3EEAD

37-161-10
Winds of Love Christian School,
521 De La Vina St
Santa Barbara, CA 93101

37-161-11
Mitchell Froelicher
c/o Favela Realty
1111 Garden St., 106
SantaBarbara, CA 93101

37-161-14
Patricia & Thomas Weirum
208 W. Haley St.
Santa Barbara, CA 93101

37-161-15
Jack Jones Et Al
P.O. Box 154
Santa Barbara, CA 93102

37-161-16
Sharon & Jack Trigueiro
c/o Harry L..Meyers
734 Calle De Los Amigos
Santa Barbara, CA 93105

37-161-17
Harvey & Berniece Osterman
222 W. Haley
Santa Barbara, CA 93101

37-161-18
Richard & Margaret Mendoza
228 W. Haley St
Santa Barbara, CA 93101

37-161-19
Santa Barbara School Distr.
720 Santa Barbara St
Santa Barbara, CA 93101

37-161-23
Lorenzo & Angelina Martel
1537 Veronic Place
Santa Barbara, CA 93101

37-161-24
Alfredo & Antonia Delgadillo
526 Bath St
Santa Barbara, CA 93101

37-161-25
Anita Rueff
528 Bath Street
Santa Barbara, CA 93101

37-161-26
George & Irene Grand
532 Bath Street
Santa Barbara, CA 93101

37-161-31
Lillian Bradley
c/o Lillian Machado
1908 Castillo St
Santa Barbara, CA 93101

37-161-32
Lowell & Joyce Eggers
513 De La Vina St
Santa Barbara, CA 93101

37-113-19
Donald R. Randall
605 Bath St
Santa Barbara, CA 93101

37-113-20
Barbara A. Cordero
601 Bath St
Santa Barbara, CA 93101

37-113-21
John C & Wilma Quinton
308 W. Cota
Santa Barbara, CA 93101

37-113-22
Antonio & Rosie Uribe
318 W. Cota
Santa Barbara, CA 93101

37-113-23
Laura & Jeffrey White
745 Sandpoint Road
Carpinteria, CA 93013

37-113-31
Gregora & Elvira Davis
4682 Via Vistosa
Santa Barbara, CA 93110

37-121-18
Maria T. Vega
230½ W. Cota
Santa Barbara, CA 93101

37-151-02
State of California

Docusign Envelope ID: 3773F87A-0B89-4932-BA2C-CA8383B3EEAD

37-202-04
John and Mary Schaaf
3719 Manderino Court
Santa Barbara, CA 93105

37-201-01
Ehsan & Margaret Fard
231 W. Haley St.
Santa Barbara, CA 93101

37-201-02
Ehsan & Margaret Fard
231 W. Haley St.
Santa Barbara, CA 93101

37-201-05
Beatrice Cain
825 Alameda Padre Serra
Santa Barbara, CA 93101

37-201-06
Daniel & Maria Figueroa
715 W. Victoria St
Santa Barbara, CA 93101

37-201-07
Daniel & Maria Figueroa
715 W. Victoria Street
Santa Barbara, CA 93101

37-201-08
Darrell & Janey Crandall
1101 De La Vina St
Santa Barbara, CA 93101

37-201-09
Earl & Constance Bixby
18 Canon Perdido
Santa Barbara, CA 93101

37-201-10
Lucille Wells
431 De La Vina St
Santa Barbara, CA 93101

37-201-16
Ernesto & Ofelia Quezada
210 Cottage Grove Avenue
Santa Barbara, CA 93101

37-201-=17
Martin Groebli Et Al
5399 Dorwin Lane
Santa Barbara, CA 93111

37-201-18
Martin Groebli Et Al
5399 Dorwin Lane
Santa Barbara, CA 93111

37-201-19
Felix & Arecelia Guzman
220 Cottage Grove Avenue
Santa Barbara, CA 93101

37-201-20
Everett George & Mary Cain
c/o Cain Everett
825 Alameda Padre Serra
Santa Barbara, CA 93101

37-201-21
Frank & Gay Mar
433 Stanley Drive
Santa Barbara, CA 93105

37-201-22
Antonio & Socorro Torres
418 Bath Street
Santa Barbara, CA 93101

37-201-23
Rodolfo & Martha Ortiz
1309 San Andres St., A
Santa Barbara, CA 93101

37-201-24
Laura M. Parker Et Al
772 Palermo Drive
Santa Barbara, CA 93105

37-161-01
Lorenzo & Angelina Martel
1537 Veronica Place
Santa Barbara, CA 93105

37-161-02
Robert Reisner
482 Woodley Road
Santa Barbara, CA 93108

37-161-03
Marie Miller
217 W. Cota
Santa Barbara CA 93101

37-161-04
Don Knight Et Al
213 W. Cota St.
Santa Barbara, CA 93101

37-161-05
Lillian & Alan Roth
855 Centinela Lane
Santa Barbara, CA 93109

Docusign Envelope ID: 3773F87A-0B89-4932-BA2C-CA8383B3EEAD

37-152-28
Marc Rose
Bath Street Partners
510 Castillo
Santa Barbara, CA 93101 XX

37-152-01
Palma Costanzo
530 Castillo Street
Santa Barbara, CA 93101

37-152-02
Angelo B. Castagnola
331 W. Cota
Santa Barbara, CA 93101

37-152-03
Angelo B. Castagnola
331 W. Cota
Santa Barbara, CA 93101

37-152-04
Refugio & Angelina A. Cortez
327 W. Cota
Santa Barbara, CA 93101

37-152-05
William D. Mills, Jr.
1491 N. Calle La Cumbre
Camarillo, CA 93010

37-152-06
Mercedes J. Morales
319 W. Cota
Santa Barbara, CA 93101

37-152-07
Antonio S. & Sarah C. Rivas
319 W. Cota
Santa Barbara, CA 93101

37-152-08
Covarrubias Estebana & Mariana
309 W. Cota
Santa Barbara, CA 93101

37-152-09
Stephen W. & Colleen H. Ozab
305 W. Cota
Santa Barbara, CA 93101

37-152-10
James R. Sims Et Al
1822 Santa Barbara St.
Santa Barbara, CA 93101

37-152-11
Joseph Rouard
229 San Julian
Santa Barbara. CA 93101

37-152-14
Bath Street Partners
510 Castillo St., 3rd
Santa Barbara, CA 93101

37-152-15
Dorothy L. Smith
517 Bath Street
Santa Barbara, CA 93101

37-152-20
Helen O. Janes
P.O. Box 928
Santa Barbara, CA 93102

37-152-21
Bath Street Partners
510 Castillo St., 3rd
Santa Barbara, CA 93101

37-152-22
Bath Street Partners
510 Castillo St., 3rd
Santa Barbara, CA 93101

37-152-24
Angelo B. Castagnola
331 W. Cota
Santa Barbara, CA 93101

37-152-25
Bath Street Partners
510 Castillo St., 3rd
Santa Barbara, CA 93101

37-152-27
Bath Street Partners
510 Castillo St., 3rd
Santa Barbara, CA 93101

37-152-28
Bath Street Partners
510 Castillo St., 3rd
Santa Barbara, CA 93101

37-152-29
Castillo Office Partners
c/o Castillo Land Partners
510 Castillo St., 3rd
Santa Barbara, CA 93101

37-152-30
Castillo Land Investments Ltd
2936 De La Vina St
Santa Barbara, CA 93105

37-152-02
John S. Adams
231 Cottage Grove Avenue
Santa Barbara, CA 93101

Docusign Envelope ID: 3773F87A-0B89-4932-BA2C-CA8383B3EEAD

(2) On corner lots, a minimum of one hundred fifty square feet of planter area shall be provided on the property adjacent to the corner intersection;

(3) At least ten percent of the area not covered by buildings on the parcel shall be landscaped.

j. Rest Rooms. The entrance to all rest rooms shall be screened from abutting properties by a decorative screen.

k. Fencing. A decorative fence six feet in height from finished grade shall be provided on all property lines that do not abut a street, alley or parking area, with the exception that a fence may not be required for a service station that is an integral part of a commercial, industrial or office center or where combined landscaping will be achieved with such adjacent properties.

l. Operations and Storage.

(1) Repair of vehicles is only permitted within an enclosed building;

(2) All servicing of vehicles other than the minor servicing shall be conducted within an enclosed building;

(3) All materials, products and merchandise shall be stored and displayed only within an enclosed building;

(4) No used or discarded automotive parts or equipment or visible junk or wrecked vehicles shall be located or stored outside the service station building;

(5) Trash shall be stored in areas screened from public view by a fence with a minimum height of six (6) feet. Trash shall not be stored or piled above the height of the fence.

m. Fire Department Approval. Prior to the issuance of any building permit for a service station or any portion thereof, the Fire Department shall review the plans and approve said plans if they comply with applicable Fire Department ordinances and regulations.

Docusign Envelope ID: 3773F87A-0B89-4932-BA2C-CA8383B3EEAD

SECTION 5. Subsection 3 (2) of Section 28.63.030 pertaining to the C-1 Zone is amended to read as follows:

3. Any of the following uses:

. . .

(2) Automobile service station or automobile service station/mini-market, and accessory uses, limited to incidental tire and tube repairing, battery servicing, automobile lubrication and other minor automotive service within the building not including auto body repair with a conditional use permit issued pursuant to Subsection 28.94.030.34 of this Code.

SECTION 6. Subsection 3 (4) of Section 28.66.030 pertaining to the C-2 Zone is amended to read as follows:

3. Any of the following uses:

. . .

(4) Automobile super service station or automobile service station/mini-market including automobile laundry or car wash and auto steam cleaning establishment provided that all tire and tube repairing, battery, servicing, and steam cleaning shall be conducted wholly within a building with a conditional use permit issued pursuant to Subsection 28.94.030.34 of this Code.

SECTION 7. Subsection 4 is added to Section 28.87.205 and reads as follows:

4. Compliance with Section 28.87.205 shall not be required for automobile service stations and automobile service station/mini-markets that have a conditional use permit issued pursuant to Subsection 28.94.030.34 of this Code.

SECTION 8. Subsection 34 is added to Section 28.94.030 and reads as follows:

34. Automobile service station, automobile service station/mini-market or conversion to an automobile service station/mini-market shall be subject to the following conditions, standards and limitations:

a. Conditions. Specific conditions may be imposed to carry out the purposes of this Code.

b. Lot area. The minimum area of the parcel or lot shall not be less than 8,000 square feet.

Docusign Envelope ID: 3773F87A-0B89-4932-BA2C-CA8383B3EEAD

5. SCOPE OF ENVIRONMENTAL IMPACT REPORT:

SB-76-80 Regional Wastewater Reclamation Study: A joint powers agreement between the City of Santa Barbara; the Carpinteria County, Montecito, Montecito County and Summerland County Water Districts and the Carpinteria and Summerland Sanitary Districts. The study will evaluate the feasibility of using reclaimed wastewater for landscape irrigation, agriculture irrigation and groundwater recharge in the south coastal region of Santa Barbara County.

COMMITTEE ACTION

Dreier/Anderson to concur with staff recommendation on scope of EIR. 3-0

6. REQUEST FOR RECONSIDERATION:

SB-75-80 Southwest Corner of De la Vina and Nogales Streets: A proposal by Audax, agent for Dr. Gregory Dahlen to construct a 30,500 square foot, three (3) story condominium project consisting of medical offices and one (1) two-bedroom apartment on Assessor's Parcel Nos. 25-112-80,-09 and -10. Forty-eight (48) surface and seventy (70) sub-surface off-street parking spaces to be provided. Existing residence to be removed. Current zoning is C-0.

Anderson/Chase This matter will be placed on the agenda for October 31, 1980. This shall be the only reconsideration on this project by the ERC. 2-0-1 Dreier abstaining.

7. EX-AGENDA ITEMS:

The meeting adjourned at 3:45 p.m.

Docusign Envelope ID: 3773F87A-0B89-4932-BA2C-CA8383B3EEAD

INITIAL PUBLIC HEARINGS (CONTINUED)

SB-79-80 112 W. Mason Street: A proposal by Peter Koelsch to construct a three (3) unit condominium project consisting of two (2) one-bedroom and one (1) two-bedroom three (3) story units on Assessor's Parcel No. is 33-073-05. Total land area is 6,250 square feet. Current zoning is R-4.

Dreier/Anderson Project be continued to 10/31/80 for Phase I archaeological study to be completed. 3-0

SB-80-80 310 W. Haley Street: A proposal by Robert Johnson, agent for Bath Street Partners to convert the Bath-Haley Shell station to a 1,490 square foot mini-market on Assessor's Parcel No. 37-152-28. Total land area is 18,000 square feet. Eight (8) off-street parking spaces to be provided. Current zoning is C-P.

Anderson/Dreier Requested that a Negative Declaration be prepared with the following conditions: 1) Traffic study or report be submitted to determine best access and restrictions for driveways & parking layout 2) Bicycle facilities be provided, 3) additional landscaping be provided to screen building, 4) unused raised concrete island be removed, 5) CUP should be reconsidered after two years. Concern expressed over metal building. 3-0

SB-81-80 695 Coyote Road: A proposal by Lenvik & Minor, agents for Thomas D. Soule to subdivide Assessor's Parcel No. 21-141-06 into two (2) single family residential lots consisting of 1.13 and 2.03 acres. The total land area is 3.16 acres. Current zoning is A-1.

Anderson/Dreier requested that a Negative Declaration be prepared with the following conditions: 1) No residence until a fire hydrant is installed and approved by Fire Dept., 2) Consider upgrading culvert and energy dissipater as determined by Engineering Report, 3) A geologic report to determine location of any site faults or trace faults; 4) Existing eucalyptus trees should be preserved. Trees removed should be replaced on a 1 to 1 basis; 5) Driveway to be upgraded as per Public Works Dept. standard 3-0

SB-82-80 520 E. Montecito Street: A proposal by J. William Beaver, agent for Ambrose Mill and Lumber Co. to construct a 113,050 square foot business center consisting of four (4) one and two story buildings on Assessor's Parcel No. 17-030-01. Proposed uses are Service-Commercial and Service-Manufacturing. Total land area is 5.97 acres. 272 off-street parking spaces to be provided. Current zoning is M-1.

Anderson/Dreier Finding of potential significant adverse environmental effects and requested a focused EIR to investigate construction related & cumulative impacts of traffic in area, including current traffic counts, anticipated traffic, and mitigation measures for traffic problems. 3-0

SB-83-80 536 E. Arrellaga Street: A proposal by Leifer/Marter Architects, agent for Drs. William Gabriel and Gregory Patchett, to construct a 5,766 square foot three (3) story medical office building on Assessor's Parcel No. 27-260-10. A total of eighteen (18) off-street parking spaces provided on site and on the adjacent property. Existing residence and structures to be removed. Current zoning is C-0.

Anderson/Dreier Continued to 10/31/80 3-0

SB-84-80 411 W. Pueblo Street: A proposal by Leifer/Marter Architects, agent for Dr. William Arnett, to construct a 3,000 square foot three (3) story medical office building on Assessor's Parcel No. 25-171-06. Twelve (12) off-street parking spaces to be provided. Existing residence and other structures to be removed. Current zoning is C-0.

Anderson/Dreier Project to be continued to 10/31/80 for additional architectural profiles and to ABR for concept review. 3-0

SB-85-80 Northeast Corner of Cliff Drive and Weldon Road: A proposal by Designworks, agent for La Verde, Inc., to construct a fifteen (15) unit garden apartment condominium project on Assessor's Parcel Nos. 35-232-01, -02 and -03. Project consists of seven (7) two-bedroom and eight (8) three-bedroom three story units. Thrity-five (35) off-street parking spaces to be provided. Current zoning is R-2. A fifteen (15) unit duplex and single family unit subdivision known as Arroyo Springs has already been approved by the City on this site.

Anderson/Dreier Requested that a Negative Declaration be prepared with following conditions: 1) Height of buildings to minimal impact neighbor's view, 2) An acceleration or turn pocket on Cliff Drive, 3) City to consider timed parking along Weldon if possible, 4) Driveway protection barriers to be provided, 5) The corner undeveloped lot will be maintained by homeowner's ass'n, 6) Lighting of park area will be low intensity, 7) All removed trees will be replaced 1:1, 8) Retaining wall will be built and landscaped to minimize visual impact through landscaping & material type 9) Applicable conditions imposed by Planning Commission on original project should be adhered to. Applicant commended on greatly improved design. 3-0

Docusign Envelope ID: 3773F87A-0B89-4932-BA2C-CA8383B3EEAD

c. Street frontage. Each lot shall have a minimum frontage of not less than one hundred feet on one abutting street.

d. Architecture. The architecture of the service station structures and landscaping shall be reviewed and approved by the Architectural Board of Review. The architectural theme shall be integrated into the design of all improvements of the site including canopies and fencing.

e. Driveways.

(1) New Service Stations. For service stations constructed after the effective date of this Subsection, driveway entrances to the service station shall not be within twenty (20) feet of the curb return (beginning of curve) on corner lots;

(2) Existing Service Stations. For driveway entrances of service stations that have been constructed prior to the effective date of this Subsection, relocation of driveway entrances may be required to minimize interference with the movement and safety of vehicular and pedestrian traffic.

f. Internal Circulation. Where access from an internal circulation system of a shopping center or public parking area is available, direct street access to a service station may be prohibited or restricted.

g. Parking. Parking shall conform to the minimum parking requirements as outlined in 28.90.100 or a minimum of five (5) parking spaces shall be provided or one parking space for each 250 square feet of gross floor area used for mini-market use and one space for each employee shall be provided; whichever is greater.

h. Lighting. Any perimeter flood lighting shall be hooded or shielded so that no direct beams fall upon adjacent residential property. Indirect soft lights and low garden lights shall be used wherever possible, and shall be required as necessary to assure compatibility with adjacent and surrounding properties.

i. Landscaping. All landscaped areas shall be as follows:

(1) A planter shall be provided along all street-side property lines except for driveway openings;

Docusign Envelope ID: 3773F87A-0B89-4932-BA2C-CA8383B3EEAD

Santa Barbara Honolulu

RECEIVED
SEP 26
Robert Emmett Johnson
Architect

WESTPAC

Westpac
Shelter
Corporation

510 Castillo
Third Floor
Santa Barbara
CA 93101

Area Code 805
963-6802

September 24, 1980

City of Santa Barbara
Planning Commission

Re: Bath/Haley Shell Station

Gentlemen:

This is to inform you that Mr. Robert E. Johnson, Architect, is authorized to act as our agent in the mini-market conversion of Bath/Haley Shell.

I hop this will satisfy your requirements regarding this matter. If not, please do not hesistate to contact me.

Sincerely,

Marc Rose
Vice President

MR/kb

Docusign Envelope ID: 3773F87A-0B89-4932-BA2C-CA8383B3EEAD

APPLICATION TO THE CITY OF SANTA BARBARA PLANNING COMMISSION

TYPE OF REQUEST: (circle appropriate item) ~~Modification, Special Use Permit, Variance,~~ Conditional Use Permit, ~~Rezoning~~, Site Plan Approval

DATE RECEIVED: _____

I hereby request approval of a mini-market conversion under provisions of Section(s) XXXXXXXXXX or Title 28 of the Municipal Code of the City of Santa Barbara, the Zoning Ordinance, as applied to Parcel No. 37-152-28, which is located at 310 West Haley Street, in the City of Santa Barbara in a CP Zone.

I desire this CUP & Site Plan Approval (type of request) in order to: (be specific) CUP 200.00 CHEK 200.00 TL

convert the interior service bays of the existing service station to mini-market use 6402 00 1 10/28/80

Reason for request: (attach a separate letter if necessary) Proper zoning.

Public convenience-will make a market available in neighborhood at extended hours. Improved traffic control, reduced noise, reduced bright lights.

Letter Attached: Yes _____ ~~No~~ X

Signed: Robert E. Johnson, Architect (Authorized Agent)

Address: 729 De la Guerra Plaza

Santa Barbara ZIP 93101

Phone No: 965-5189

Signed: Bath Street Partners (Owner)

Address: 510 Castillo Street

Santa Barbara ZIP 93101

Phone No: 963-6802

I hereby authorize the above person(s) to act as my agent(s) in all matters pertaining to this modification application.

SEE ATTACHED LETTER

THE FOLLOWING MUST BE FILED BEFORE THE APPLICATION CAN BE PROCESSED: (Also see reverse side)

1. Application Form, one (1) copy.
2. Filing Fee, in the following amount:

   Modification - $100.00 per lot
   Special Use Permit - $50.00 for each additional dwelling unit
   Variance - $200.00 plus $10.00 for each additional lot
   Conditional Use Permit - $200.00 plus $10.00 for each additional lot
   Rezoning - $500.00 plus $10.00 for each additional lot
   Site Plan Approval - No fee

3. Ownership List, as set forth on the attached list. Not required for site plan approval.
4. Six (6) copies of plans, (except rezoning applications) containing information as set forth on the back of the application. Rezonings require two (2) copies of the assessor's parcel map with the properties proposed for rezoning marked in red.
5. Transparency- 8½" x 10" size
6. Evidence that the Environmental Assessment has been completed.
7. Justification of the particular request as set forth on the back of the application.

NOTE:

Regular Planning Commission meeting days are the first and third Thursdays of each month. The deadline for filing all of the items listed below is 5:00 p.m. on the 23rd day preceding the Planning Commission meeting day at which this request is to be heard. The deadline days regularly occur, therefore, on Tuesdays, and on a Monday when Tuesday is a holiday.

Docusign Envelope ID: 3773F87A-0B89-4932-BA2C-CA8383B3EEAD

CHECK LIST

1. Application is on the [redacted] side of this form.

2. Filing Fee, see front of application.

3. Ownership List, attached

4. Six (6) copies of a site plan drawn to scale (8½" x 11" sheet or multiple thereof) and showing:
   a. Dimensions of the lot(s) including street locations and net lot area, where applicable.
   b. Dimensions of existing and proposed buildings and structures showing setbacks from property lines.
   c. Layout and dimensions of parking and driveways showing number of parking spaces.
   d. Identification and dimensions of any proposed changes.
   e. Landscape plan to show the following:
      (1) All areas to be landscaped including areas to be left in natural condition.
      (2) All proposed and existing trees with those to be removed so indicated.
   f. Scale and North arrow.

5. Transparency 8½" x 10"

6. Negative Declaration, Environmental Impact Report, or Statement that item is categorically exempt.

7. Justification. In order to approve a request the Planning Commission must make the appropriate findings. The applicant must provide this information.
   a. MODIFICATIONS
      (1) The granting of a modification of yard, or lot area regulations is necessary to secure an appropriate improvement on the property, to prevent unreasonable hardship, or to promote uniformity of improvement.
      (2) The granting of a modification of fence, wall, or hedge regulations is necessary to secure an appropriate improvement on the lot in question.
      (3) The granting of a modification of parking requirements will not be inconsistent with the purposes and intent of the Zoning Ordinance.

   b. SPECIAL USE PERMIT
      (1) The special use permit is necessary to secure an appropriate improvement on the property, to prevent unreasonable hardship, or to promote uniformity of improvement

   c. VARIANCE
      (1) There are exceptional or extraordinary circumstances or conditions applicable to this property, or to the intended use thereof, that do not apply generally to the property or class of use in the same zone or vicinity.
      (2) The granting of the requested variance will not be materially detrimental to the public welfare or injurious to the property or improvements in such zone or vicinity in which this property is located.
      (3) The requested variance is necessary for the preservation and enjoyment of a substantial property right of the applicant; said property right being possessed by other property in the same zone and vicinity.
      (4) The granting of this variance will not adversely affect the comprehensive general plan.

   d. CONDITIONAL USE PERMIT
      (1) Such use is deemed essential or desirable for the public convenience and welfare and is in harmony with the General Plan.
      (2) Such use will not be materially detrimental to the public peace, health, safety, or general welfare and will not materially affect property values in the neighborhood involved.
      (3) This commission approves the location and site development plans, drawings of buildings and landscaping of the proposed use.
      (4) The proposed use is one permitted in the zone for which it is proposed, upon the granting or a conditional use permit.

   e. REZONING
      (1) That the rezoning is in the public necessity, convenience, general welfare, or is good zoning practice.

   f. SITE PLAN APPROVAL

      No specific findings are required.

Docusign Envelope ID: 3773F87A-0B89-4932-BA2C-CA8383B3EEAD

Assessor's Parcel Number	Name
37-152-28	Bath Street Partners
37-152-01	Palma Costanzo
37-152-02	Angelo B. Castagnola
37-152-03	Angelo B. Castagnola
37-152-04	Refugio & Angelina A. Cortez
37-152-05	William D. Mills, Jr.
37-152-06	Mercedes J. Morales
37-152-07	Antonio S & Sarah C Rivas
37-152-08	Estebana & Mariana Covarrubias
37-152-09	Stephen W & Colleen H Ozab
37-152-10	James R Sims
37-152-11	Joseph Rouard
37-152-14	Bath Street Partners
37-152-15	Dorothy L. Smith
37-152-20	Helen O Janes
37-152-21	Bath Street Partners
37-152-22	Bath Street Partners
37-152-24	Angelo B Castagnola
37-152-25	Bath Street Partners
37-152-27	Bath Street Partners
37-152-28	Bath Street Partners
37-152-29	Castillo Office Partners
37-152-30	Castillo Land Investments, Ltd.
37-202-02	John S Adams
37-202-04	John and Mary Schaaf
37-201-01	Ehsan and Margaret Fard
37-201-05	Beatrice Cain
37-201-06	Daniel and Maria Figueroa
37-201-07	Daniel and Maria Figueroa
37-201-08	Darrell and Janey Crandall
37-201-09	Earl and Constance Bixby
37-201-10	Lucille Wells
~~37-201-11~~	~~Hortensia Luera~~
~~37-201-12~~	~~Isabel H Garcia~~
37-201-13	Robert and Lillian Runyen
~~37-201-14~~	~~Tony W Pagliotti~~
~~37-201-15~~	~~Klaus and Sigbritt Thielmann~~
37-201-16	Ernesto and Ofelia Quezada
37-201-17	Martin Groebli
37-201-18	Martin Groebli
37-201-19	Felix and Arecelia Guzman
37-201-20	George and Mary Everett
37-201-21	Frank and Gay Mar
37-201-22	Antonio and Socorro Torres
37-201-23	Rodolfo and Martha Ortiz
37-201-24	Laura M Parker
37-201-28	Santa Barbara New House, Inc.
37-161-01	Lorenzo and Angelina Martel
37-161-02	Robert Reisner
37-161-03	Marie Miller
37-161-04	Don Knight
37-161-05	Alan and Lillian Roth
~~37-161-06~~	~~Sophie Friedman~~
~~37-161-07~~	~~Isaac Simmons~~
~~37-161-08~~	~~Conception Autrand~~
~~37-161-09~~	~~Mary Tapie~~

Docusign Envelope ID: 3773F87A-0B89-4932-BA2C-CA8383B3EEAD

37-161-10	Winds of Love Christian School
37-161-11	Mitchell Froelicher
37-161-14	Patricia and Thomas Weirum
37-161-15	Jack Jones
37-161-16	Sharon and Jack Trigueiro
37-161-17	Harvey and Berniece Osterman
37-161-18	Richard and Margaret Mendoza
37-161-19	Santa Barbara School District
37-161-23	Lorenzo and Angelina Martel
37-161-24	Alfredo and Antonia Delgadillo
37-161-25	Anita Rueff
37-161-28	George and Irene Grand
37-161-31	Lillian Bradley
37-161-32	Lowell and Joyce Eggers
37-113-19	Donald R Randall
37-113-20	Barbara A Cordero
37-113-21	John and Wilma Quinton
37-113-22	Antonio and Rosie Uribe
37-113-23	Laura and Jeffrey White
37-113-31	Gregora and Elvira Davis
37-121-18	Maria T Vega
37-151-02	State of California
37-192-01	Liselotte McFarlane
37-192-02	Sylvia Badasci
37-192-03	James Butler
37-192-04	Lupe U Burrola
37-192-05	Estate of Raleigh Romero
37-192-06	Sea & Summit Inc.
37-192-07	Sandra Delmonte
37-192-08	Sandra Delmonte
37-192-11	Kantor Enterprises, Inc.

Docusign Envelope ID: 3773F87A-0B89-4932-BA2C-CA8383B3EEAD

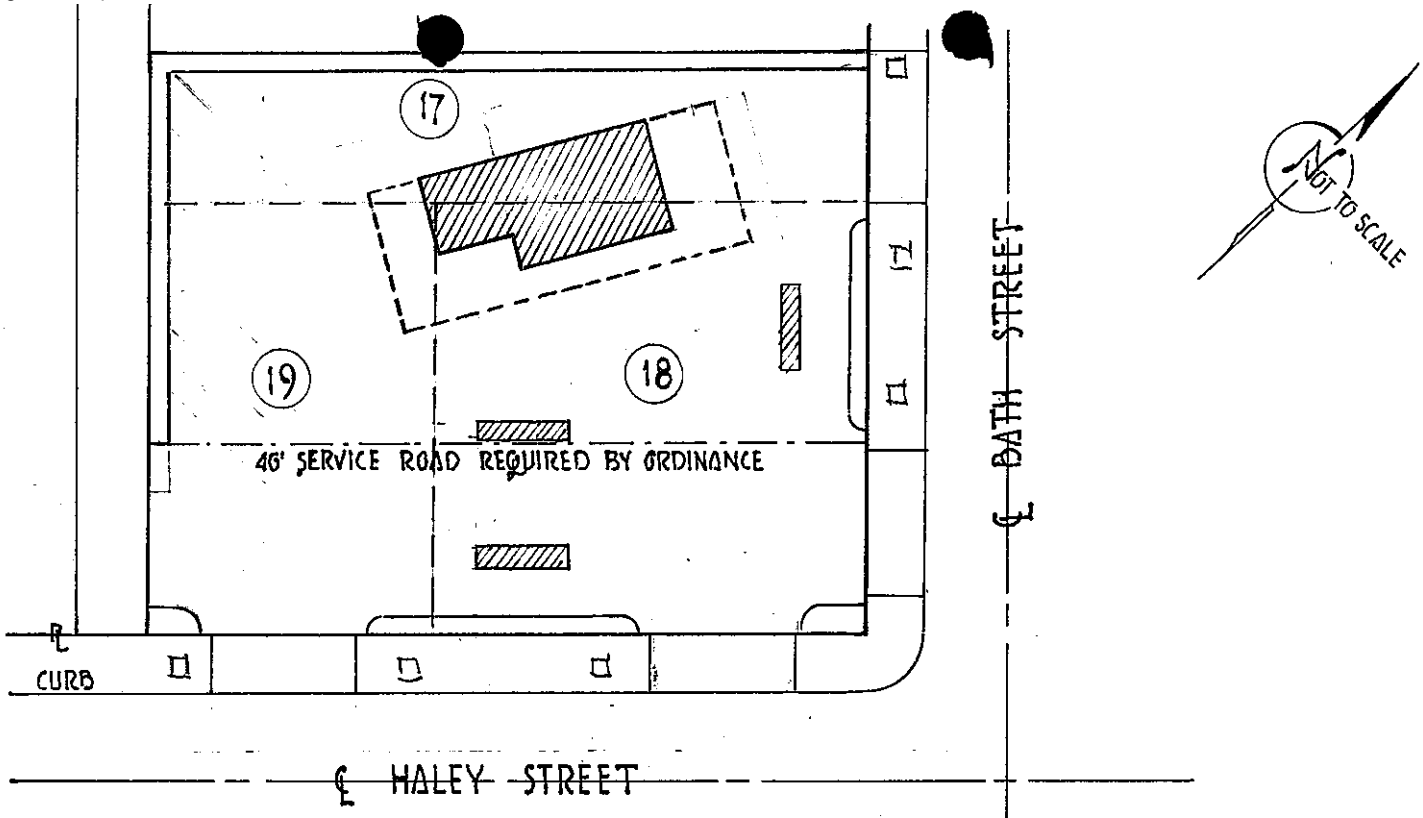

PROPOSED SERVICE STATION

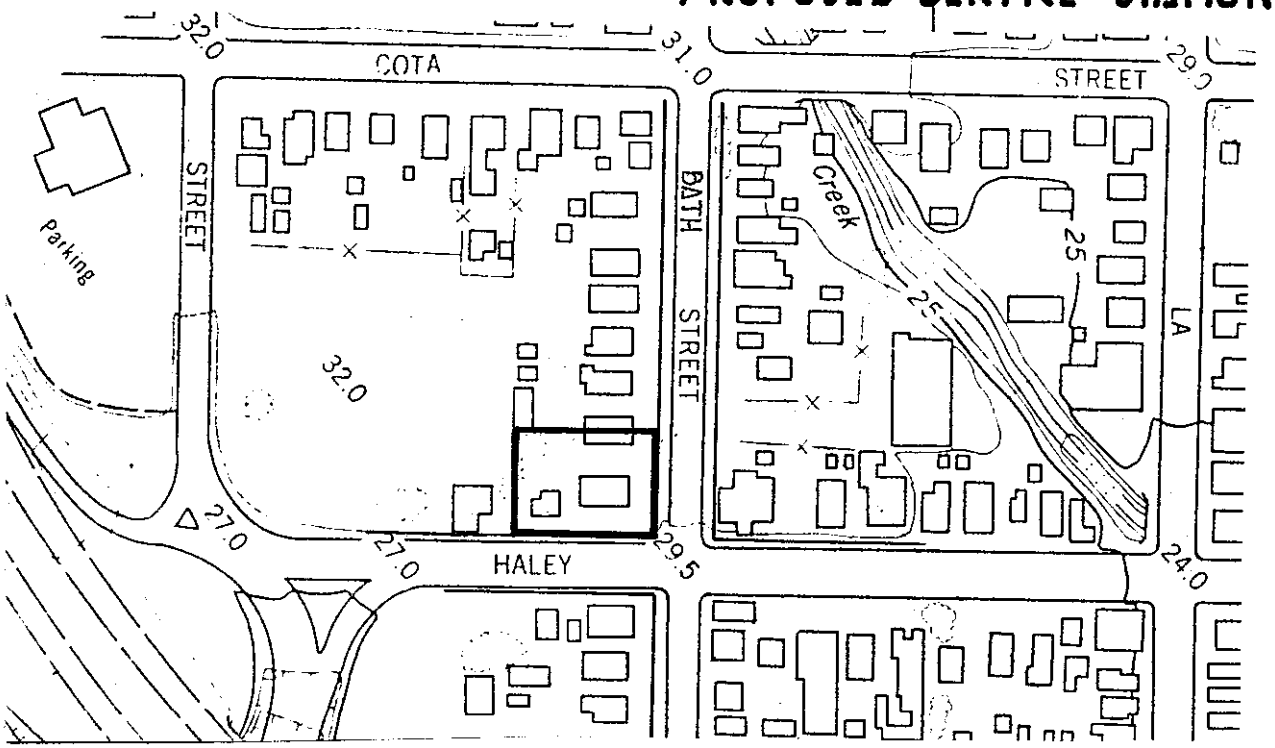

ELL OIL , HALEY AT BATH STS. 37-152-17,18,19 C-P MOD/PLOT PLAN APPROVAL MAP 8

Docusign Envelope ID: 3773F87A-0B89-4932-BA2C-CA8383B3EEAD

1. Approval of Plot Plan for B. T. Murray at 310 West Haley Street.

5-10-66

Appeal of property owner from conditions of Planning Commission approval.

Continued to May 24, 1966.

1. Approval of Plot Plan for B. T. Murray at 310 West Haley Street.

5-31-66

Appeal of property owner from conditions of Planning Commission approval. (Continued from May 17, 1966.)

Continued to June 8, 1966.

1. Approval of Plot Plan for B. T. Murray at 310 West Haley Street.

6-8-66

Appeal of property owner from conditions of Planning Commission approval. (Continued from May 31, 1966.)

Approved Plot Plan to provide three pump islands Shell Oil Co. to alter plans to provide 25 feet from corner to driveway curb cut.

Docusign Envelope ID: 3773F87A-0B89-4932-BA2C-CA8383B3EEAD

City Planning Department
May 9, 1966

TO: MAYOR AND CITY COUNCIL

FROM: CITY PLANNING COMMISSION

SUBJECT: C-P plot plan for service station at 310 West Haley Street. Shell Oil Company, applicant. B. Murray and G. Castagnola, owners.

Recommendation: The City Planning Commission unanimously voted to recommend approval of the plot plan labeled "Exhibit A" subject to elimination of the pump on the Bath Street frontage of the property.

Discussion: The Planning Commission recalled another Shell service station at Mission and De la Vina Streets which had a problem with a third pump being too close to a street corner, and it had to be eliminated. The Commission felt that since the applicants own additional property to the north that they could provide more room for the pumps.

CITY PLANNING COMMISSION
SANTA BARBARA, CALIFORNIA

Jack E. Leaman
Planning Director

Docusign Envelope ID: 3773F87A-0B89-4932-BA2C-CA8383B3EEAD

April 29, 1966

City of Santa Barbara
City Council and Members
City Hall
Santa Barbara, Calif.

Re: C-P Plot Plan
City Parcels 37-152-17,18,19
Shell Service Station
310 West Haley Street
Santa Barbara, Calif.

Gentlemen:

We wish to appeal certain conditions imposed by City Planning Commission, April 21, 1966 and made a part of their approval of C-P Plot Plan for the subject Service Station.

Very truly yours,

CASTAGNOLA AND MURRAY

by /Bartley T. Murray/
Bartley T. Murray

Docusign Envelope ID: 3773F87A-0B89-4932-BA2C-CA8383B3EEAD

7b. SHELL OIL CO. C-P PLOT PLAN

RECOMMENDATION: Approval subject to:

1) Proposed development to meet all City standards except as approved by Planning Commission.

2) Landscape plan subject to approval of City Landscape Architect.

Staff Recommendation

4-21-66

Docusign Envelope ID: 3773F87A-0B89-4932-BA2C-CA8383B3EEAD

5a. C-P PLOT PLAN-SHELL OIL

NOTE: Subject plot plan will require a variance from C-P requirements. The applicant has been so informed.

Staff Recommendation

4-7-66

310 W. Haley (at Bath) C-P plot plan
Shell Oil Co. 4-21-66

107

Universal

MADE IN LOS ANGELES

STOCK NO. 213

Docusign Envelope ID: 3773F87A-0B89-4932-BA2C-CA8383B3EEAD

Docusign Envelope ID: 3773F87A-0B89-4932-BA2C-CA8383B3EEAD

D. Set May 10, 1966, as date of hearing on the appeal of Mrs. Helen G. Janes of the decision of the Planning Commission granting a modification under the provisions of Section 15.04-1 of Ordinance No. 2585 as applied to City Parcels 37-152-17, 18 and 19 located at 310 West Haley Street to construct a service station in a C-P restricted commercial zone without providing 40 feet service road as required.

4-26-66

Set May 10, 1966 as date of hearing.

B. **Appeal of Mrs. Helen G. Janes of the decision of the Planning Commission granting a modification under the provisions of Section 15.04-1 of Ordinance No. 2585 as applied to City Parcels 37-152-17, 18, and 19 located at 310 West Haley Street to construct a service station in a C-P restricted commercial zone without providing 40 feet service road as required.**

1. Affidavit of publication and proof of mailing notice for filing.

2. Report of the Planning Commission.

3. Written and oral protests.

5-10-66

Continued to May 24, 1966.

1. Affidavit of publication and proof of mailing notice for filing.

2. Report of the Planning Commission.

3. Written and oral protests.

5-31-66

Continued to June 8, 1966 at the request of John Hass, Attorney.

1. Affidavit of publication and proof of mailing notice for filing.

2. Report of the Planning Commission.

3. Written and oral protests.

6/8/66

Removed from agenda at the request of the petitioners.

Docusign Envelope ID: 3773F87A-0B89-4932-BA2C-CA8383B3EEAD

City Planning Department
May 9, 1966

TO: MAYOR AND CITY COUNCIL

FROM: CITY PLANNING COMMISSION

SUBJECT: Application of Bartley T. Murray for a modification of provisions of Section 15.04-1 of the zoning ordinance, as applied to City Parcels 37-152-17, 18 and 19, located at 310 W. Haley Street in a C-P zone, in order to construct a service station without providing the 40 ft. service road required by ordinance. (Mrs. Halen Janes appeal)

Recommendation: Approval

The Planning Commission voted 5 to 2 to recommend approval of the subject modification based on the reason that "the service or frontage road as required by ordinance is not needed in order to best serve the anticipated development of this area".

Location: The proposed station site is located at the northwesterly corner of the intersection of Bath Street and Haley Street near the Haley-Castillo-101 Highway underpass. The site is a combination of parcels 17, 18 and 19. A lot line adjustment will be requested for parcel 17. Applicant also owns adjacent parcels to the north on Bath Street.

Existing: 1) Existing residences on the site are to be removed.
2) Access from the Freeway is by northbound Bath Street off-ramp and return to the Freeway by the northbound Haley Street on-ramp.

Proposed: Applicant proposes to construct a service station with access on both Bath and Haley Streets. A 3-bay station is proposed which requires 9 parking spaces. Modification or relief from the 40 foot service road as required by ordinance is requested. The pump islands would be placed in this 40 foot area and no service road or continuous frontage road is proposed.

The Planning Staff has discussed the need or desirability of providing such a service or frontage road in this C-P area and does not believe such a road to be needed.

The projected northerly extension of the Castillo underpass connection to De la Vina Street has been checked with thePublic Works Dept. and they have reported that the proposed extension will not interfere with the subject property.

CITY PLANNING COMMISSION
SANTA BARBARA, CALIFORNIA

Jack E. Leaman
Planning Director

Docusign Envelope ID: 3773F87A-0B89-4932-BA2C-CA8383B3EEAD

APR 26 1966

Set date May 10, 1966 for hearing.

311 Mellifont Ave.
Santa Barbara, Calif.
April 25, 1966

The Mayor and City Council of Santa Barbara
City Hall

Gentlemen:

I wish to appeal a decision by the Planning Commission on April 21, 1966, which granted the following application:

MODIFICATION:

e. Application of Bartley T. Murray for a modification of provisions of Section 15.04-1 of City Zoning Ordinance 2585, as applied to City Parcels 37-152-17, 18 and 19, located at 310 W. Haley Street in a C-P restricted commercial zone, in order to construct a service station without providing the 40 ft. service road required by ordinance.

I enclose a scale map of the 300-block of W. Haley Street, the inked lines indicating the C-P area of more than an acre bisected by a 15-ft. alley which the proposed Shell Oil Station proposes to use for a service road. This alley opens onto Haley Street, a very busy non-parking thorefare.

I pointed out this hazardous situation to the Planning Commission on April 21 and was over-ruled at that time. I therefore submit to you that a 40-ft service road is a necessity as recognized by the law under Zoning Ordinance 2585.

Please notify me as to when I may appear before you regarding this matter.

Yours truly

Helen G. Janes

Mrs. Helen G. Janes

RECEIVED
APR 26 1966
CITY CLERK
SANTA BARBARA

Docusign Envelope ID: 3773F87A-0B89-4932-BA2C-CA8383B3EEAD

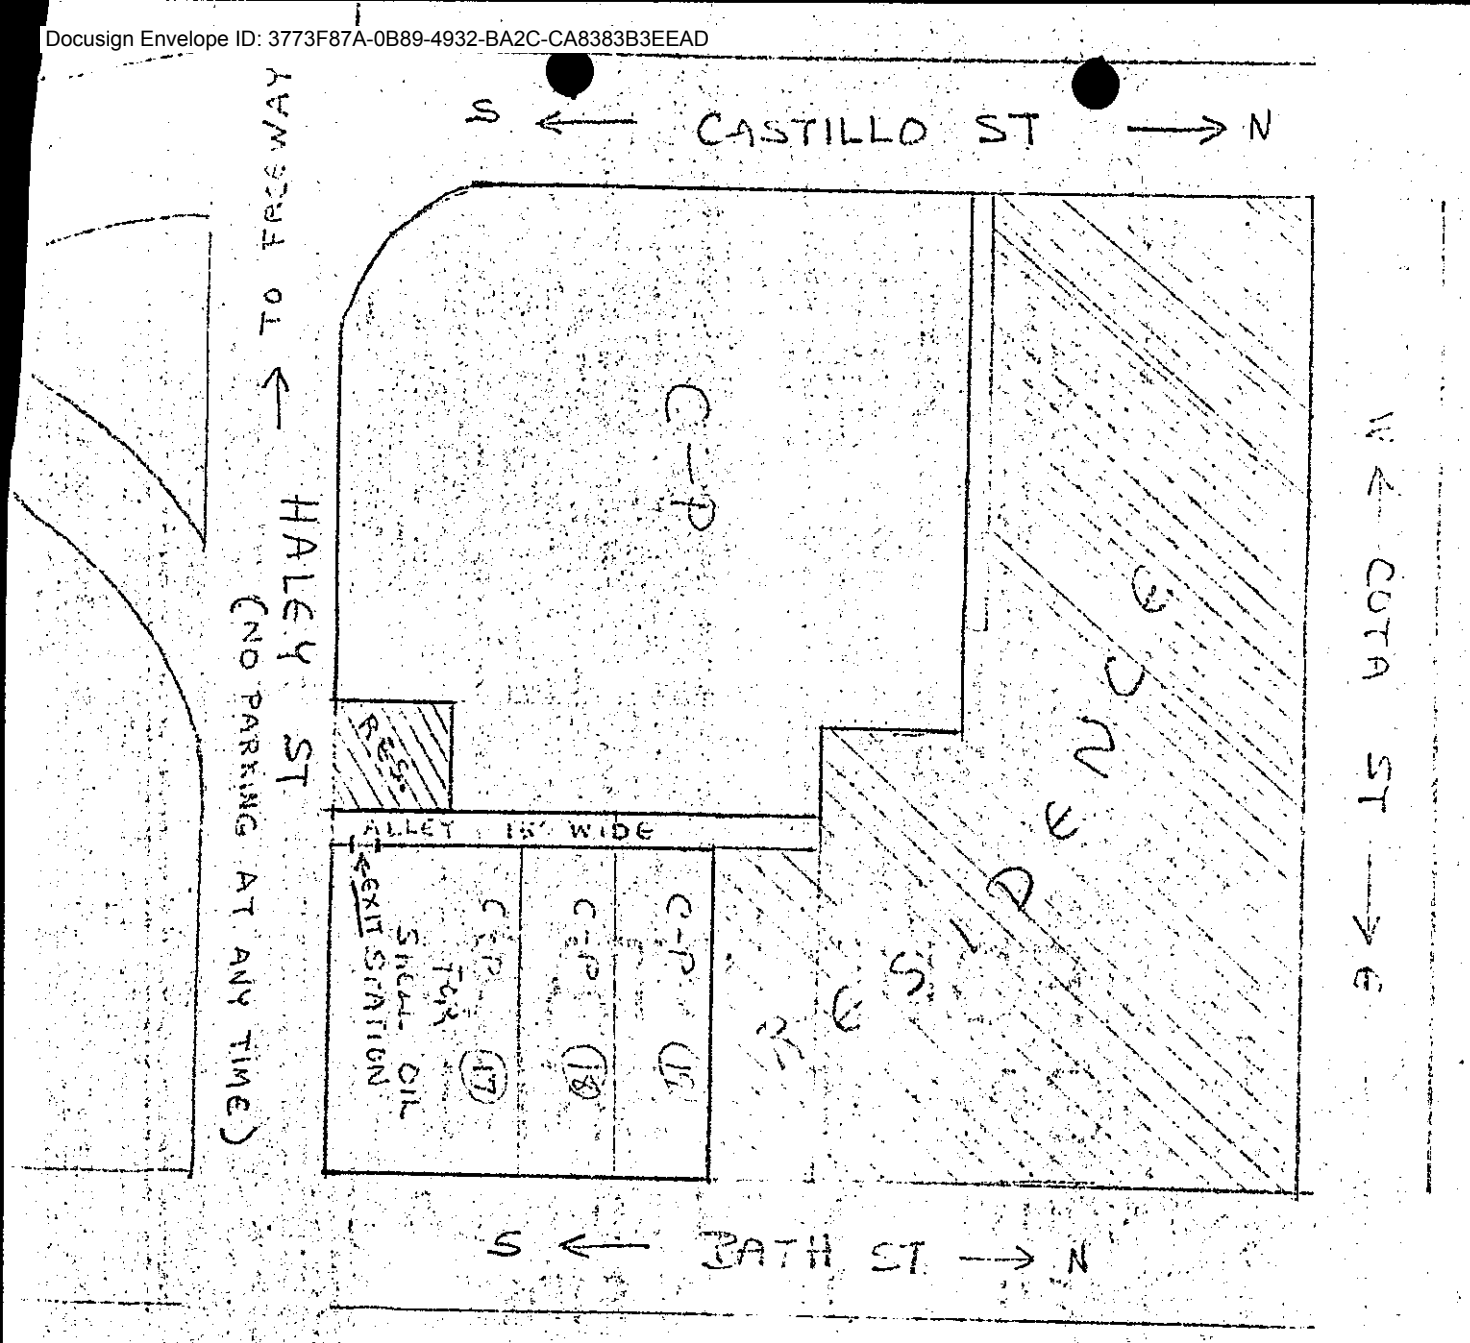

RE: APPEAL
ZONING ORD. 25[illegible]

H JANES
311 MCLEMONT

Docusign Envelope ID: 3773F87A-0B89-4932-BA2C-CA8383B3EEAD

RESOLUTION NO. 36

SUBJECT:

Application of Bartley T. Murray for a modification of provisions of Section 15.04-1 of City Zoning Ordinance 2585, as applied to City Parcels 37-152-17, 18 and 19, located at 310 W. Haley Street in a C-P restricted commercial zone, in order to construct a service station without providing the 40 ft. service road required by ordinance.

WHEREAS, the City Planning Commission has held the required public hearing on the above application; and

WHEREAS, 0 persons appeared to speak in favor of the application and 1 persons appeared to speak in opposition thereto, and the following exhibits were presented for the record:

a. Revised plot plan labeled "Exhbit A".

WHEREAS, the matter having been fully considered by this Commission and 6 Commissioners having viewed the subject property, the Planning Commission finds as follows:

1. The service or frontage road as required by ordinance is not needed in order to best serve the anticipated development in this area.

NOW, THEREFORE IT IS RESOLVED that the City Planning Commission hereby approves the subject request, subject to the following conditions:

a. Refer to C-P plot plan approval letter.

Passed and adopted this 21 day of April, 1966, by the Planning Commission of the City of Santa Barbara, by the following vote:

AYES:	5	Abstained:	0
NOES:	2	Absent:	2

CITY PLANNING COMMISSION
SANTA BARBARA, CALIFORNIA

I hereby certify that the above Resolution was adopted by the Santa Barbara City Planning Commission at its meeting of the above date.

Mary Louise Days
Secretary

NOTE: This action of the City Planning Commission shall become effective 10 days from date of mailing of this resolution copy, unless appealed to City Council within that time, and shall remain in effect thereafter unless the conditions have not been met or unless the modification is unused, abandoned or discontinued for a period of 6 months.

April 26, 1966

Docusign Envelope ID: 3773F87A-0B89-4932-BA2C-CA8383B3EEAD

4e. MURRAY MODIFICATION

RECOMMENDATION: Approval

The service or frontage road as required by ordinance is not needed in order to best serve the anticipated development in this area. Therefore the proposed location of the pump islands and building is not objectionable.

Note: As a separate action from the above, it is recommended that the staff be instructed to prepare an ordinance amendment for Section 15.04 which would make the service or frontage road optional at the recommendation of the Planning Commission instead of mandatory as the ordinance now reads.

Staff Recommendation
4-21-66

See C-P plot plan file for that recommendation

Docusign Envelope ID: 3773F87A-0B89-4932-BA2C-CA8383B3EEAD

City Planning Commission
Staff Report
April 21, 1966

4e. MURRAY (CASTAGNOLA) MODIFICATION request at 310 W. Haley Street in a C-P restricted commercial zone, in order to construct a service station without providing the 40 ft. service road required by ordinance. Also C-P plot plan approval as requested by Shell Oil.

LOCATION: The proposed station site is located at the northwesterly corner of the intersection of Bath Street and Haley Street near the Haley-Castillo-101 Highway underpass.

Note: Subject station site is a combination of parcels 17, 18 and 19. A lot line adjustment will be requested for parcel 17. Applicant also owns adjacent parcels to the north on Bath St.

EXISTING:

1) Existing residences on the site are to be removed.

2) Access from the Freeway is by northbound Bath Street off-ramp and return to the Freeway by the northbound Haley Street on-ramp.

PROPOSED: Applicant proposes to construct a service station with access on both Bath and Haley Streets. A 3-bay station is proposed which requires 9 parking spaces. Modification or relief from the 40 foot service road as required by ordinance is requested. The pump islands would be placed in this 40 foot area and no service road or continuous frontage is proposed.

The Planning Staff has discussed the need or desirability of providing such a service or frontage road in this C-P area and does not believe such a road to be needed.

The projected northerly extension of the Castillo underpass connection to De la Vina Street has been checked with the Public Works Dept. and they have reported that the proposed extension will not interfere with the subject property.

Docusign Envelope ID: 3773F87A-0B89-4932-BA2C-CA8383B3EEAD

CITY OF SANTA BARBARA
PUBLIC WORKS DEPARTMENT
APRIL 4, 1966

TO: Jack E. Leaman, Planning Director
City Planning Commission

FROM: R. D. Hogle, Public Works Director

SUBJECT: Planning Commission Agenda of April 7, 1966

The following COMMENTS, NOT RECOMMENDATIONS, are made for information purposes on the particular items as they appear on the Commission agenda:

Item 2a.

General topography of the area is rolling hillside with several deep ravines. This condition has resulted in slow development of the area with extremely limited public improvements. The majority of the area is unsewered and served by private sewage disposal facilities. Rametto Road and Summit Road are each substandard City streets with approximately 14 to 20 foot wide pavement.

Item 2b.

Indio Muerto Street and Alisos Street are each substandard City streets. Indio Muerto Street is improved with paving but no concrete improvements. Alisos Street is totally unimproved. Any discussion of abandonment of Alisos Street should include the understanding that such abandonment is subject to approval by the State Division of Highways since the affected properties would be left with no other access than the U.S. 101 on-ramp.

Item 2c.

Maricopa Drive is planned for an extension westerly to tie into Mesa Verde Drive and possibly Pesetas Lane.

Item 5a.

The extension of the Castillo Street underpass to tie into De La Vina Street will not interfere with subject property.

R. D. Hogle
Public Works Director

JC:jms

Docusign Envelope ID: 3773F87A-0B89-4932-BA2C-CA8383B3EEAD

SANTA BARBARA CITY PLANNING COMMISSION

APPLICATION FOR MODIFICATION

Date Filed: _____ Request for _____ $15 Fee Paid

Address of Property Involved: 310 West Haley at Bath Street

City Parcel No.: 37 - 152 - 17, 18 and 19

Zone Classification: C-P

Provisions of Ord. 2585 to be modified: 15.04-1

NOTE: The following must be complied with or application will be rejected as incomplete:

Submit Two (2) Copies of Application and of a Plot Plan Showing:

1. Lot Dimensions
2. Setbacks & Dimensions of all Structures
3. Street frontage(s)
4. Identification & Dimensions of any Proposed Changes
5. Scale and North Arrow
6. Parking design & Dimensions

Specific Request:

(Parking or Loading Area Requirements, Height, Yard, Lot Area, Fence, Wall or Hedge Regulations)

Construct a service station without providing the 40 foot service road required.

Reason for Request: (In certain cases, a separate letter giving detailed explanation is recommended)

This provision of CP Zone should not apply as owners and City Planning Staff agree this is not best type of development for this property.

Letter Attached ☐ Yes ☒ No

Signed: _____
Owner or Authorized Agent

Address: _____

Phone No.: _____

I hereby authorize the above person(s) to act as my agent(s) in all matters pertaining to this modification application.

Signed: Bartley T. Mowry
Co-Owner

Address: 127 E. Carrillo St
Santa Barbara, Cal.

Phone No.: _____

CITY PLANNING COMMISSION
SANTA BARBARA, CALIFORNIA.
APR 8 1966
RECEIVED
BY _____

ACTION

Planning Commission approval _____ Denial _____

Planning Commission action on appeal, if any: _____ Approval _____

Docusign Envelope ID: 3773F87A-0B89-4932-BA2C-CA8383B3EEAD

APPENDIX F

OTHER DOCUMENTS

Docusign Envelope ID: 3773F87A-0B89-4932-BA2C-CA8383B3EEAD

1-26-16 Doug BG

City of Santa Barbara
Building and Safety Division
Sign Permit

Issued by: _____

SIGN PERMIT # **BLD2015-02801**

NAME: PATHPOINT
SITE ADDRESS: 315 W HALEY ST

Issued: **12/10/2015**
Initial Expiration: **6/7/2016**

PEOPLE ASSOCIATED WITH THIS PERMIT:

OWN	PATHPOINT	315 W HALEY STE 102 SANTA BARBARA CA 93101
CON	FREEDOM SIGNS***	ATTN: BETSY HARRIS 816 REDDICK AVE SANTA BARBARA CA

PROJECT NAME: C/OTC-SIGN **PARCEL:**037-192-001 **ZONE:** C-P
PROJECT DESCRIPTION:
Proposal for a 14.78 square foot non-illuminated painted aluminum wall sign on an existing commercial building. Total allowable signage at this location is 40 feet. Total requested signage is 14.78 square feet.

Your sign permit inspection has been scheduled for **Wednesday, January 27, 2016**. Please call (805) 564-5485 between 7:30 and 8:30 on the morning your inspection if you want to get a rough idea of when the inspector will be coming to your site.

THIS PERMIT BECOMES NULL AND VOID IF work or construction authorized is not commenced within 180 days from the date of issuance, or work is suspended or abandoned for a period of 180 days any time after work is commenced.
( ) (1a) I certify that I am licensed under the State Contractor's License Law and my contractor's license is in full force and effect: or
( ) (1b) I certify that I am excempt from Buisiness and Professions Code # 7031.5 under ( )#7044-Owner Builder ( )#7048-Price of labor and materials is less than $300, or ( ) Other_____.
( ) (2a) I certify that I have a certificate of worker's compensation issurance. Insurer: _____,
Policy #:_____, Expiration date: / / , or a Certificate of Consent to self insure by the Director of Industrial Relations; or,

( ) (2b) I certify that I am exempt under Labor Code #3800 because ( ) the permit is for work of $100 or less, ( ) that in the performance of the work for which this permits is issued, I shall not employ any person so as to become subject to the worker's compensation laws of Calif..

I certify that I have read this application and declare under penalty of perjury that the information contained herein is true, correct and complete. I agree to comply with all city and county ordinances and state laws relating to building construction, and hereby authorize representatives of this city to enter upon the above mentioned property for inspection purposes. I am the owner of the structure listed on this permit or I, as a licensed contractors, am acting with the owner's full knowledge and consent.

Executed at City of Santa Barbara on _____ Owner or Contractor_____

Optically SCANNED

Docusign Envelope ID: 3773F87A-0B89-4932-BA2C-CA8383B3EEAD

RECEIVED
NOV 2 3 2015
CITY OF SANTA BARBARA
PLANNING DIVISION

City of Santa Barbara

SIGN APPLICATION
PROJECT STATISTICS

PROJECT ADDRESS: 315 W. HALEY ST. **EPV DISTRICT?** ☐ Yes ☒ No

BUSINESS NAME TO APPEAR ON SIGNS: PATHPOINT

APPLICATION FOR: *(Check all that apply)*

- ☒ New sign(s)
- ☐ New sign program for multi-tenant complex
- ☐ Alter existing sign(s) for existing business
- ☐ Face change(s)
- ☐ Move existing sign(s) to a different address or location
- ☐ Removal/replacement of existing sign(s)
- ☐ Other_____

EXISTING CONDITIONS:

Building street frontage at main point of entry for business: 40 feet Allowed sign area: 40 sq. ft.

(To determine allowed sign area, refer to SBMC Section 22.70.040, Sign Ordinance, Sign Standards.)

Number of tenant/units in building: 1 Floor level occupied by applicant? GROUND

Does a Sign Program exist for the building or complex? ☐ Yes ☐ No ☐ Proposed

A. LIST EACH EXISTING SIGN(S) TO REMAIN UNALTERED ON SITE FOR THE BUILDING OR LEASEHOLD SPACE:

	TYPE/MATERIAL	ILLUMINATED *(yes/no)*	SIZE *(dimensions)*	AREA *(sq. ft.)*
1.				
2.				
3.				
4.				

Total existing sign area to remain unaltered: _____

B. PROPOSED NEW SIGNS, EXISTING SIGNS TO BE ALTERED, OR PREVIOUSLY UNPERMITTED SIGNS:

	ALTERED, NEW, OR UNPERMITTED	TYPE *(wall, ground, etc.)*	MATERIALS *(wood, vinyl, etc.)*	ILLUMINATED? *(If yes, internal or external)*	MAX LETTER HEIGHT *(in.)*	SIZE *(dimensions)*	AREA *(sq. ft.)*
A.	NEW	WALL	ALUMINUM	NO	12"	74.7"x 26.5"	14.78
B.							
C.							
D.							
E.							
F.							

Total proposed sign area of new, altered, and/or unpermitted signs: 14.78 SQ FT

Grand total of A plus B: 14.78 SQ FT

EXCEPTION REQUEST:

Is the total proposed for the site under the allowable for this location? ☒ Yes ☐ No *(If no, an exception is required.)*

Exception(s) requested? (If yes, provide letter and required fee. The letter should justify why the Sign Committee can make all three findings as stated in section SBMC§22.70.070 (B) of the City's Sign Regulations. ☐ Yes ☒ No

Project Title = Pathpoint APN - 037-192-001

SW 7646
First Stor

RECEIVED
NOV 23 2015
CITY OF SANTA BARBARA
PLANNING DIVISION

816 Reddick Ave
Santa Barbara, CA 93103

Date =11/19/15

3D logo/letters

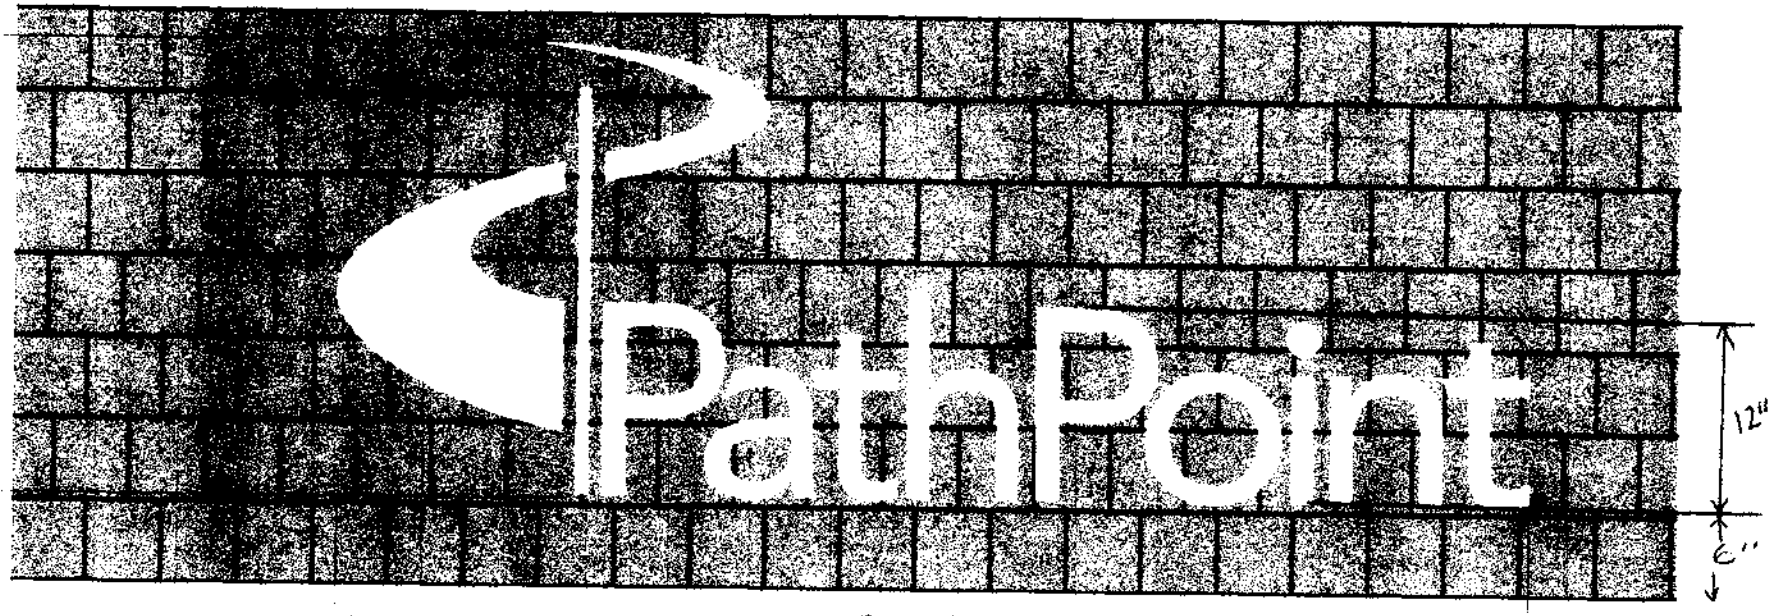

City of Santa Barbara - Sign Committee Approval
Construction and installation of this sign requires a building permit and the additional Building and Safety approval stamp on this plan. Date: 11-25-15 By: SK (staff)

Approved by: ☐ Full Committee ☒ Conforming
Final Approval: ☒ As submitted ☐ With Conds

painted
1/4" thick Aluminum letters pin mounted on shingle siding

Scale - 1":1'

Docusign Envelope ID: 3773F87A-0B89-4932-BA2C-CA8383B3EEAD

Project Title = Pathpoint APN - 037-192-001

816 Reddick Ave
Santa Barbara, CA 93103

Date =11/19/15

Haley St. Elevation

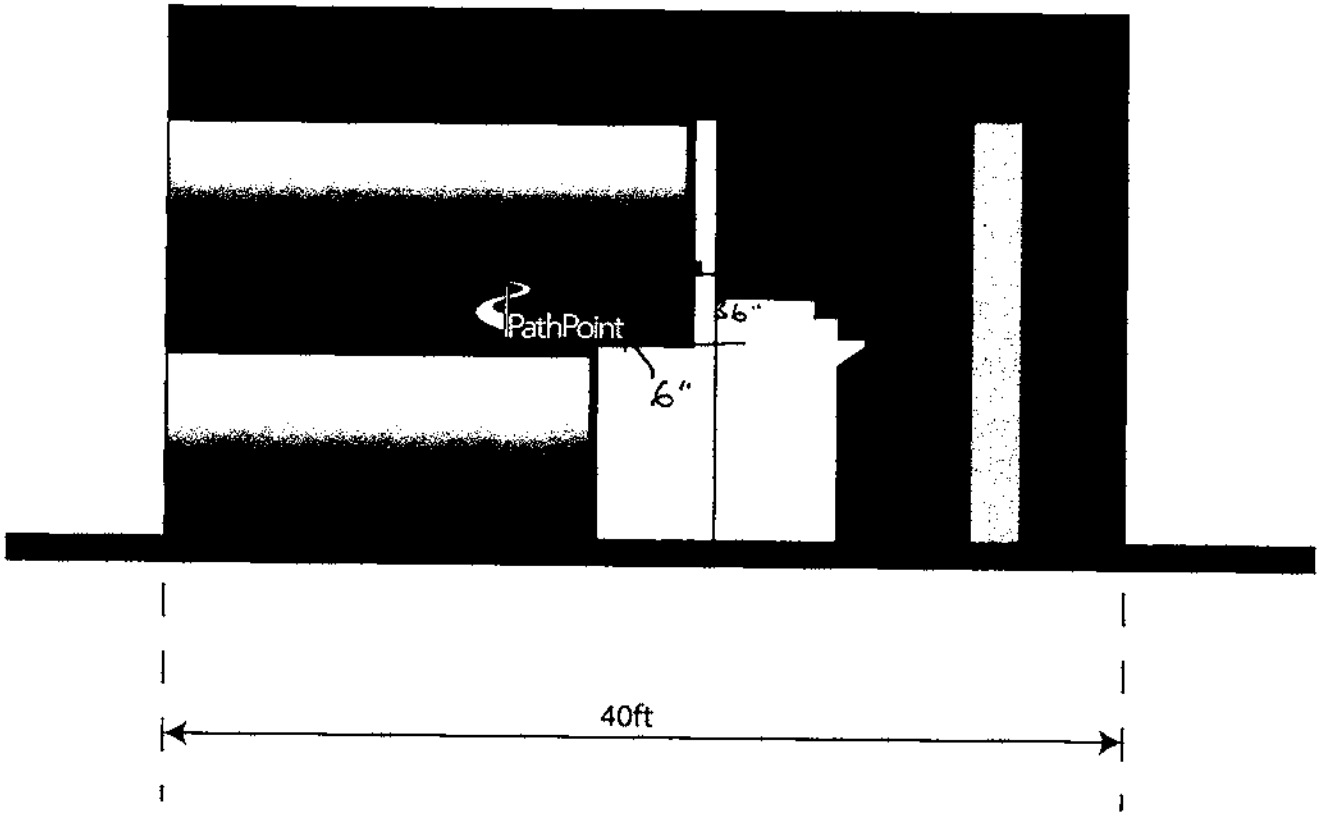

Scale - 1/8":1'

Docusign Envelope ID: 3773F87A-0B89-4932-BA2C-CA8383B3EEAD

Project Title = Pathpoint APN - 037-192-001

816 Reddick Ave
Santa Barbara, CA 93103

Date =11/19/15

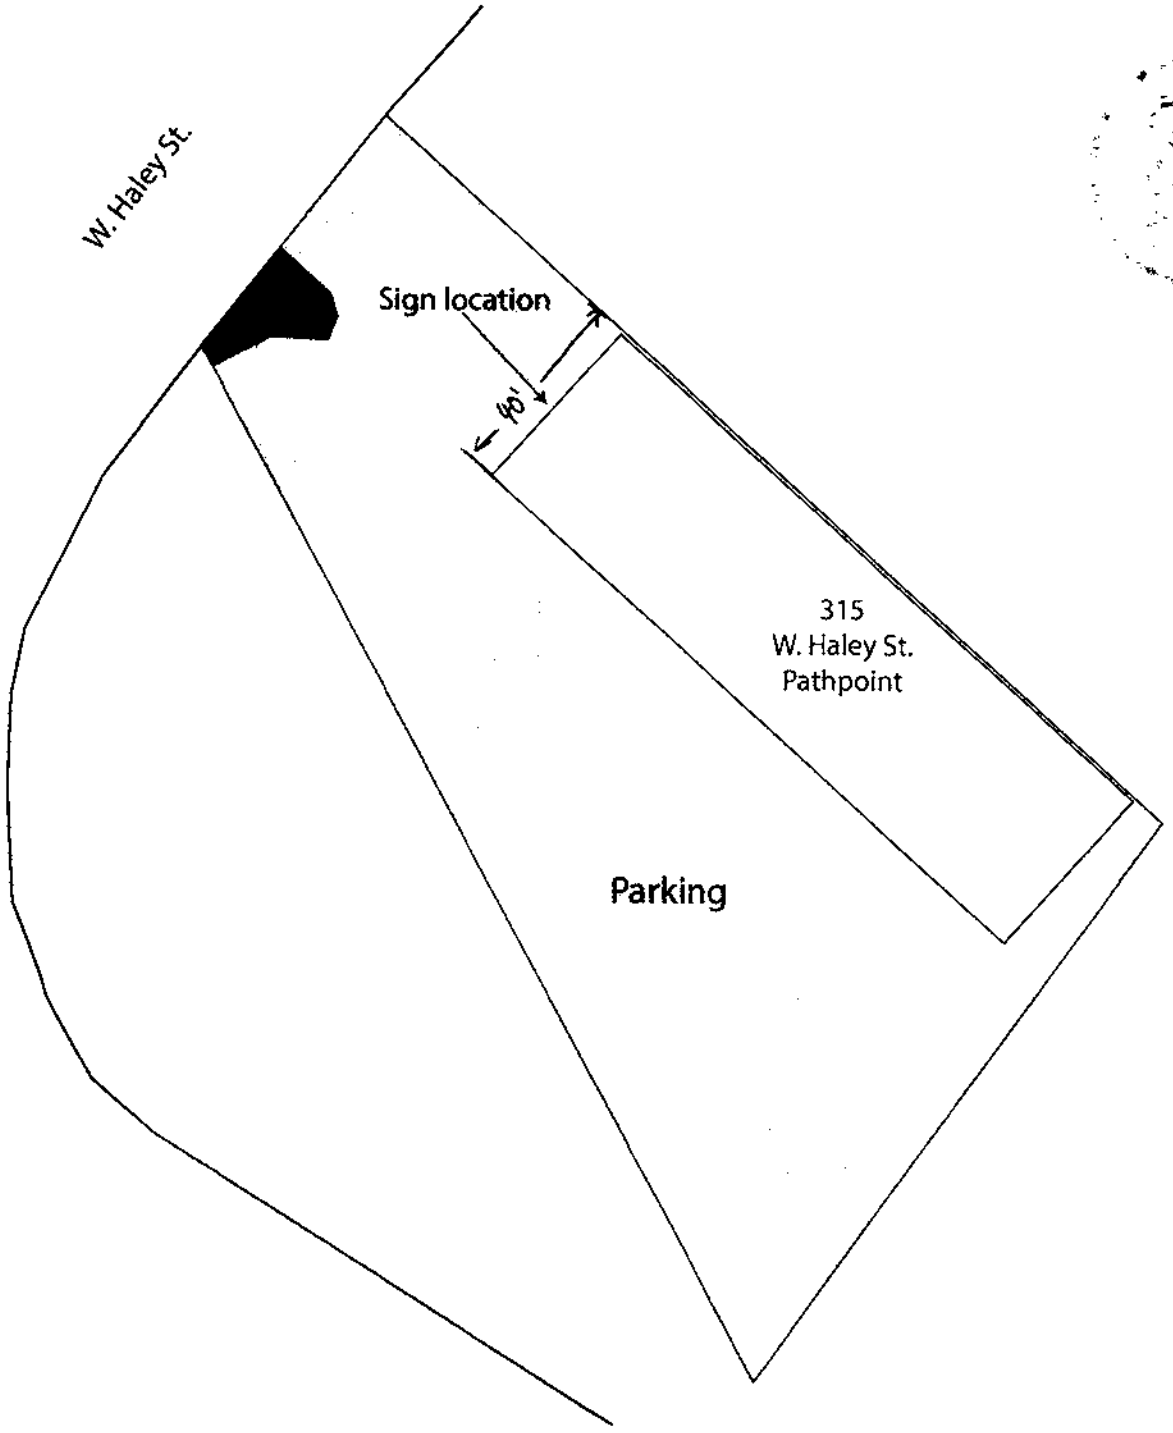

N

Scale : 1":40'

Docusign Envelope ID: 3773F87A-0B89-4932-BA2C-CA8383B3EEAD

Docusign Envelope ID: 3773F87A-0B89-4932-BA2C-CA8383B3EEAD

City of Santa Barbara
Building and Safety Division
Sign Permit

City of Santa Barbara
Receipt 08086
Date 12/10/15

Issued by:

SIGN PERMIT # **BLD2015-02801**

NAME: PATHPOINT
SITE ADDRESS: 315 W HALEY ST

Issued: **12/10/2015**
Initial Expiration: **6/7/2016**

PEOPLE ASSOCIATED WITH THIS PERMIT:

OWN	PATHPOINT	315 W HALEY STE 102 SANTA BARBARA CA 93101
CON	FREEDOM SIGNS***	ATTN: BETSY HARRIS 816 REDDICK AVE SANTA BARBARA CA

PROJECT NAME: C/OTC-SIGN **PARCEL:**037-192-001 **ZONE:** C-P
PROJECT DESCRIPTION:
Proposal for a 14.78 square foot non-illuminated painted aluminum wall sign on an existing commercial building. Total allowable signage at this location is 40 feet. Total requested signage is 14.78 square feet.

Your sign permit inspection has been scheduled for **Wednesday, January 27, 2016**. Please call (805) 564-5485 between 7:30 and 8:30 on the morning your inspection if you want to get a rough idea of when the inspector will be coming to your site.

THIS PERMIT BECOMES NULL AND VOID IF work or construction authorized is not commenced within 180 days from the date of issuance, or work is suspended or abandoned for a period of 180 days any time after work is commenced.

( ) (1a) I certify that I am licensed under the State Contractor's License Law and my contractor's license is in full force and effect: or
( ) (1b) I certify that I am excempt from Buisiness and Professions Code # 7031.5 under ( )#7044-Owner Builder ( )#7048-Price of labor and materials is less than $300, or ( ) Other_____.

( ) (2a) I certify that I have a certificate of worker's compensation issurance. Insurer: _____, Policy #:_____, Expiration date: / / , or a Certificate of Consent to self insure by the Director of Industrial Relations; or,

( ) (2b) I certify that I am exempt under Labor Code #3800 because ( ) the permit is for work of $100 or less, ( ) that in the performance of the work for which this permits is issued, I shall not employ any person so as to become subject to the worker's compensation laws of Calif..

I certify that I have read this application and declare under penalty of perjury that the information contained herein is true, correct and complete. I agree to comply with all city and county ordinances and state laws relating to building construction, and hereby authorize representatives of this city to enter upon the above mentioned property for inspection purposes. I am the owner of the structure listed on this permit or I, as a licensed contractors, am acting with the owner's full knowledge and consent.

Executed at City of Santa Barbara on 12/10/15 Owner or Contractor _____

Docusign Envelope ID: 3773F87A-0B89-4932-BA2C-CA8383B3EEAD

Mpvd. 11-25-15 mr CMJ 8

City of Santa Barbara
Receipt 07714
Date 11/23/15

*** STAFF USE ONLY ***
MST 20
BLD 20 15-02801
PBW 20
SGN 20 15-00139 JSK
Other

City of Santa Barbara
MASTER APPLICATION

LDT Fee _____ Initials: _____

Project Address: 315 W. HALEY ST.

A.P.N./Street Segment ID: 037-192-001 Land Use Zone: _____

Existing Condition/Current Use OFFICES

☐ New ☐ Addition ☐ Remodel ☐ Repair ☐ Demo ☐ Change of Use ☐ Grading ☐ Other

☐ **Residential:** # of Bldgs. ____ # of Stories ____ # of Units ____ ☒ **Commercial:** # of Bldgs. 1 # of Stories 2 Const. Type ____

BLD/MST/SGN Project Description: WALL SIGN – 74.7"x 28.5" (14.78) SQFT.

Proposed Use/Occupancy: _____ Construction Valuation $: _____

☐ Constr. ☐ D&C ☐ Encroachment ☐ Haul Route ☐ O.D.L.A. ☐ Parking Waiver ☐ Water Course ☐ Wells ☐ Other

PBW Project Description: _____

Valuation $: 500

IMPORTANT: Please check box ☑ next to name of person listed below whom we should contact regarding this application.

☐ Owner of Property: PATHPOINT (Name), 315 W. HALEY (Mailing Address) SB, CA 93101 (City, State, Zip)
E-mail Address: _____ Phone: 966-3310

☐ Applicant: BETSY HARRIS (Name), 816 RODDICK ST. (Mailing Address) SANTA BARBARA, CA 93103 (City, State, Zip)
E-mail Address: DAN@FREEDOMSIGNS.COM Phone: 965-1410

☐ Architect/Designer: _____ (Name) (Mailing Address) (City, State, Zip)
E-mail Address: _____ Phone: _____

☐ Engineer: _____ (Name) (Mailing Address) (City, State, Zip)
E-mail Address: _____ Phone: _____

☒ Contractor: BETSY HARRIS (Name), 816 RODDICK ST (Mailing Address) SANTA BARBARA CA 93103 (City, State, Zip)
E-mail Address: DAN@FREEDOMSIGNS.COM Phone: 805 965-1410

☐ Tenant/Other (specify): STEPHANIE BOUHEDSNE (Name), 315 W. HALEY (Mailing Address) SB, CA, 93101 (City, State, Zip)
E-mail Address: _____ Phone: 966-3310

Proposed Size

New Commercial Building: _____ sq. ft.
New Residential Building: _____ sq. ft.
Addition: _____ sq. ft.
Remodel/Tenant Improvement: _____ sq. ft.
Carport/Patio Cover: _____ sq. ft.
New Deck: _____ sq. ft.
New Fencing: _____ sq. ft.
New Paving: _____ sq. ft.
Grading: _____ cu. yd.
Other (specify): SIGNS 14.78 SQFT

Existing Size

Lot: _____ x _____ = _____ sq. ft.
Main Building: _____ sq. ft.
Other (specify): _____ sq. ft.

PLANNING STAFF USE ONLY

☐ ARCHITECTURAL BOARD OF REVIEW (ABR)
☐ COASTAL REVIEW: EXCLUSION, EXEMPTION OR REC. TO CCC
☐ ENVIRONMENTAL REVIEW
☐ HISTORIC LANDMARKS COMMISSION REVIEW (HLC)
☐ GENERAL PLAN SQUARE FOOTAGE ALLOCATION (GPU)
☐ PLANNING COMMISSION REVIEW (PC)
☐ PRE-APP. REVIEW TEAM (PRT)
☐ PROPERTY PROFILE (FOR COMMERCIAL PROPERTIES)
☐ SIGN COMMITTEE REVIEW
☐ SINGLE FAMILY DESIGN BOARD (SFDB)
☐ STAFF HEARING OFFICER (SHO)
☐ ZONING LETTER (TYPICALLY FOR FINANCIAL INSTITUTIONS)
☐ OTHER _____

I, the undersigned, understand approval of this project does not waive any requirements, laws, or ordinances of the City of Santa Barbara. All statements contained herein, including all documents and plans submitted in connection with this application, are true and accurate to the best of my knowledge.

Signature: _____ (Applicant) Date: 11/19/15

I hereby authorize the above named contact person to act as my agent in all matters pertaining to this application.

Signature: _____ (Property Owner) Date: _____

Docusign Envelope ID: 3773F87A-0B89-4932-BA2C-CA8383B3EEAD

CITY OF SANTA BARBARA

Building & Safety
1235 Chapala Street
[963-1663]

VALIDATION

PLBG 15.00
FIRE 55.00
RM 4.00
CHEK 74.00 TL

5348 00 1 10/08/87

PERMIT APPLICATION *WHEN PROPERLY VALIDATED THIS IS YOUR PERMIT*

PROJECT ADDRESS: 315 WEST HALEY STREET
ASSESSOR PARCEL NO.: 37.192.01

APPLICANT: ☐ OWNER: ☒ CONTRACTOR ☐ AUTHORIZED AGENT ☐ LESSEE

OWNER'S NAME: LENVIK & MINOR-ARCHITECTS PHONE 805-963-8757
ADDRESS: 315 W. HALEY ST. CITY SANTA BARBARA ZIP 93101
CONTRACTOR'S NAME: ORIN ENGINEERING CORP PHONE 805 642-5763 CITY LIC. NO 417271
ADDRESS P.O. BOX 3015 CITY VENTURA ZIP 93006 STATE LIC. NO 450751
ARCHITECT/DESIGNER OR ENGINEER PHONE: STATE LIC. NO.
ADDRESS CITY ZIP
LENDER:

ISSUED BY:

CLASS OF WORK: ☐ NEW ☒ ALTERATION ☐ ADDITION ☐ MOVE ☐ DEMOLITION ☐ REPAIR ☐

USE OF BLDG: ☐ RETAIL ☐ S.F. FAMILY ☐ CONDOMINIUM ☐ GARAGE ☒ OFFICE ☐ DUPLEX ☐ APARTMENT ☐ CARPORT
New (-) Existing (x) ☐ RESTAURANT ☐ OTHER

Flood Zone	Fire Sprinklers Req. Yes ☐ No ☐	Type of Const.	Occup. Group	Use Zone	No. of Stories	No. of Units	No. of Bedrms.
N/A		V-N	B-2	C-4	2		

TYPE OF PERMIT *(Describe proposed use and work)*

	SQUARE FOOTAGE
☐ BUILDING N/A	NEW BLDG.
	ADDN.
☐ ELECTRICAL N/A	REMODEL OR FINISH AREA
☐ MECHANICAL N/A	ACCESSORY BLDG. N/A
☒ PLUMBING	GARAGE OR CARPORT N/A
☐ GRADING	DECK OR PAVING
☒ OTHER FIRE SPRINKLER	
☐ SPECIAL CONDITIONS:	NO. OF EXISTING BLDGS.

NOTICE *(Please check appropriate box in each paragraph)*

THIS PERMIT BECOMES NULL AND VOID if work or construction authorized is not commenced within 180 days from date of issuance, or work is suspended or abandoned for a period of 180 days any time after work is commenced.

☒ (1a) I certify that I am licensed under the State Contractor's License Law and my contractor's license is in full force and effect; or

☐ (1b) I certify that I am exempt from Business and Professions Code # 7031.5 under: ☐ #7044—Owner/builder, ☐ #7048—Price of labor and material less than $200, or ☐ Other

AND

☒ (2a) I certify that I have on file with the City of Santa Barbara—Building & Safety a certificate of workers' compensation insurance: Insurer INA/AETNA, Policy #279-37-92-5, Expiration date 10-1-87, or a Certificate of Consent to self-insure by the Director of Industrial Relations; or

☐ (2b) I certify that I am exempt under Labor Code # 3800 because: ☐ the permit is for work of $100 or less, or ☐ that in the performance of the work for which this permit is issued, I shall not employ any person in any manner so as to become subject to the workers' compensation laws of California.

AND

I certify that I have read this application and declare under penalty of perjury that the information contained herein is true, correct and complete. I agree to comply with all city and county ordinances and state laws relating to building construction, and hereby authorize representatives of this city to enter upon the above mentioned property for inspection purposes. I am the owner of the structure listed on this permit or I represent the owner and am acting with the owner's full knowledge and consent.

Executed at City of Santa Barbara on 9-21-87. Owner or Contractor

DEPARTMENT USE ONLY

APPROVALS	DATE APPROVED	APPROVED BY	REMARKS
ENVIRONMENTAL REVIEW			
LANDMARKS / ARCH. BD. OF REVIEW			
PLANNING COMMISSION			
FIRE DEPT.	10-6-87	MVD.	
PUBLIC WORKS			
ZONING			

PLAN CHECK
DATE REC'D/FEE PD. N/A
PLANS APPROVED BY
VALUATION:

Optically SCANNED Document

OFFICE COPY

Docusign Envelope ID: 3773F87A-0B89-4932-BA2C-CA8383B3EEAD

CITY OF SANTA BARBARA
MASTER APPLICATION

APPLICATION NO. _____

PLCK 169.00
CHCK 169.00 TL

9390 00 1 01/27/84

PROJECT STREET ADDRESS 315 WEST HALEY STREET
PARCEL NO. 37-192-01 LAND USE ZONE C-P
OWNER OF PROPERTY SAME
ADDRESS _____
BUSINESS NAME HALEY LAND CO. OWNER _____ PHONE 963-3357
PERSON TO CONTACT REGARDING THIS APPLICATION
NAME KEN MINOR - LENVIL G-MINOR (CIRCLE ONE): OWNER, ARCHITECT, TENANT, CONTRACTOR, AGENT
ADDRESS 315 WEST HALEY ST. PHONE 963-3357

REC'D BY: JAIME

PROJECT DESCRIPTION

	RESIDENTIAL	COMMERCIAL	SIZE	LOCATION
[ ] New	#Bldgs.	#Bldgs.	Lot ___ x ___ #sq.ft.	[ ] El Pueblo Viejo
[ ] Addition	#Stories	#Stories	Bldg. ___ #sq.ft.	[ ] Brinkerhoff
[X] Remodel/Alter.	#Units	Use or occupancy	Bldg. ___ #sq.ft.	[ ] High Fire Area
[ ] Repair	#Bdrms		Bldg. ___ #sq.ft.	[ ] 20% Slope
[ ] Demolition			INTERIOR IMP. #sq.ft.	[ ] Flood Zone
[ ] Chg. of Use	OTHER	Hrs. of Operation	Remd/Alter. area #sq.ft. 2500	[ ] Coastal Zone/S03
[ ] Grading		8 AM. 5 PM	Amt. Paving #sq.ft.	[ ] Outer State St./S02
[ ] Other			Amt. Grading #cu.yd.	[ ] Near Creek
			Fence Ht. Length	[ ] Near St. Hwy
			Other ___ Size	[ ] Special Stdy Area

DESCRIBE SPECIFIC REQUEST, PROPOSAL and/or SCOPE OF WORK (written explanation of what application is for):

INTERIOR IMPROVEMENTS FOR SHELL SPACE IN EXISTING BUILDING TO PROVIDE 2500 S.F. GENERAL OFFICE SPACE INCL. HEATING, A.C., PLUMB., ELECT

EXISTING CONDITION: (give number, size, use of any existing bldgs., no. existing parking spaces on site)

1-2 STORY OFFICE BUILDING WITH 34 PARKING SPACES FOR 6500 S.F.

[ ] ENVIRONMENTAL ASSESSMENT

GENERAL PLAN USE DESIGNATION:
SURROUNDING LAND USES:
NORTH SOUTH
EAST WEST
AVERAGE SLOPE OF PARCEL
SLOPE OF BLDG. AREA
IF FILL OR EXCAVATION SITE:
EXISTING PARCEL ELEV.
FINISHED PARCEL ELEV.

Proposed Site Use:	EXISTING	NEW PROPOSED	REMOVED USE
a. Net building square footage			
b.			
c. Paving square footage			
d. Open space/landscaping			
e. Number of parking spaces (covered/uncovered)			

[ ] SUBDIVISION REVIEW COMMITTEE

REVIEW REQUESTED:
[ ] Concept [ ] Tentative Map # ___ Existing Lots
[ ] Preliminary Map [ ] Lot Line Adjustment # ___ Proposed Lots
OTHER

[ ] LANDMARKS COMMITTEE REVIEW

REVIEW REQUESTED:
[ ] Consent [ ] Concept [ ] Preliminary [ ] Final
[ ] In Progress [ ] Extension [ ] Chg. After Final [ ] Appeal
[ ] Other

COMMENTS

[ ] ARCHITECTURAL BOARD OF REVIEW

REVIEW REQUESTED:
[ ] Consent [ ] Concept [ ] Preliminary [ ] Final
[ ] In Progress [ ] Extension [ ] Chg. After Final [ ] Appeal
[ ] Other

COMMENTS

[ ] PLANNING COMMISSION REVIEW

REVIEW REQUESTED:
[ ] Site Plan Approval [ ] Conditional Use Permit [ ] Appeal
[ ] Dev. Plan Approval [ ] Gen. Plan Amendment [ ] Annexation
[ ] Rezoning [ ] Plan—Specific [ ] Lot Line Adjustment
[ ] Variance [ ] OTHER [ ] Tentative Sub-Div. Map

JUSTIFICATION:

LETTER ATTACHED: [ ] YES [ ] NO

Environmental Assessment: Started Date ___ Completed Date

[ ] MODIFICATION

REQUEST:
Municipal Code Section
Reason (A letter may be attached to describe in detail)

HEARING BODY: [ ] Modification Hearing Officer [ ] Planning Commission

[ ] SIGN COMMITTEE REVIEW

SIGN DESCRIPTION:
[ ] Wall [ ] Hanging [ ] Window [ ] Awning [ ] Projecting [ ] Ground
OTHER
SIZE (sq.ft.) New ___ Existing
Color(s)
Material
COPY - Size & Wording

LINEAL BLDG. FRONTAGE (width) AT MAIN ENTRANCE
ILLUMINATED? Type Amount
EXEMPTION REQUEST? [ ] YES [ ] NO COST of Materials & Labor

[ ] CONSTRUCTION PERMIT

TYPE OF PERMIT REQUESTED:
[ ] BUILDING [ ] ELECTRICAL [ ] PLUMBING [ ] MECHANICAL
[ ] GRADING [ ] DEMOLITION [ ] SIGN [ ] SOLAR
[ ] OTHER

ARCHITECT/DESIGNER/ENGINEER City Lic.
Name Phone
Address State Lic.

CONTRACTOR: City Lic.
Name Phone
Address State Lic.

SIGNATURE

I, THE UNDERSIGNED UNDERSTAND APPROVAL OF THIS PROJECT DOES NOT WAIVE ANY REQUIREMENTS, LAWS, OR ORDINANCES OF THE CITY OF SANTA BARBARA AND THAT ALL STATEMENTS ARE TRUE AND ACCURATE TO THE BEST OF MY KNOWLEDGE.

Date: 1/27/84 Signature _____ (Applicant)

I HEREBY AUTHORIZE THE ABOVE NAMED CONTACT PERSON TO ACT AS MY AGENT IN ALL MATTERS PERTAINING TO THIS APPLICATION.

Date _____ Signature _____ (Owner)

Docusign Envelope ID: 3773F87A-0B89-4932-BA2C-CA8383B3EEAD

(FOR OFFICIAL USE ONLY)

PLAN REVIEW ROUTING SHEET

PROJECT ADDRESS: 315 W. HALEY

APPLICATION NO.

SUB-DIVISION REVIEW

Type of Review: ☐ Preliminary Plan ☐ Tentative Map ☐ Lot Line Adjustment

DATES Rec'd Filed Routed Meeting

Final Action:

Conditions of Approval recommended? ☐ NO ☐ YES, see file.

ENVIRONMENTAL REVIEW

DATE REC'D SB #

☐ CATEGORICALLY EXEMPT: date

☐ NEGATIVE DECLARATION: hearing ☐ CONDITIONS, see file

☐ ENVIRONMENTAL IMPACT REPORT ☐ ENVIRONMENTAL REPORT ADDENDUM

DATES: Legal Pub. Hearing Certified

Comments:

LANDMARKS REVIEW

	DATE REC'D	DATE HEARD	ACTION TAKEN
Consent:			
Concept:			
Preliminary:			
Final:			
After Final:			
In Progress:			
Appeal:			

Comments:

Final Landmarks Approval: date Staff

ARCHITECTURAL BOARD OF REVIEW

	DATE REC'D	DATE HEARD	ACTION TAKEN
Consent:			
Concept:			
Preliminary:			
Final:			
After Final:			
In Progress:			
Appeal:			

Comments:

Final ABH Approval: date Staff

PLANNING COMMISSION

Date Rec'd Accepted Legal Notice

DATE HEARD:

ACTION:

CONDITIONS? ☐ No ☐ Yes, see file STAFF

MODIFICATION ☐ Hearing ☐ Office ☐ P.D. ☐ Other

Date Rec'd. Legal Notice Date Heard

FINAL ACTION:

CONDITIONS? ☐ No ☐ Yes, see file

SIGN COMMITTEE

Date Rec'd Date Heard.

FINAL ACTION:

ZONING REVIEW

DATE CHECKED: 1-30-84 BY:

Land Use Zone C-P Legal Lot? ☐ Yes ☐ No Tentative Map Approved? ☐ Yes ☐ No

#Req'd Parking Spc.

Special District?

Moratorium? ☐ No ☐ Yes Zoning Change at Council? ☐ Yes ☐ No

Conditions Attached: ☐ ERC ☐ LDMKS ☐ ABR ☐ MOD. ☐ PLAN. COMMISSION

CORRECTIONS NEEDED? ☒ NO ☐ YES

DATE APPROVED: 1-30-84 BY

PUBLIC WORKS REVIEW

ENGINEERING

DATE CHECKED: BY:

CORRECT ADDRESS? ☐ Yes ☐ No, should be

WATER DISTRICT: ☐ GOLETA ☐ MONTECITO ☐ CITY ☐ WATER NOT AVAILABLE

IS CITY SEWER AVAILABLE? ☐ Yes ☐ No

COMMENTS:

DATE APPROVED: BY:

TRAFFIC

DATE CHECKED: BY:

Have Traffic Mitigation Fees been paid? ☐ Yes ☐ N/A

COMMENTS:

DATE APPROVED: BY:

FIRE DEPARTMENT REVIEW

IN HIGH FIRE HAZARD AREA? ☐ Yes ☒ No FIRE SPRINKLERS REQ'D? ☐ Yes ☐ No

Estimated allowable occupant load Assembly Area Only

DATE CHECKED: 2-1-84 BY: M H D

DATE APPROVED: 2-1-84 BY: M H D

BUILDING DIVISION REVIEW

PLUMBING CODE

DATE CHECKED: 2-2-84 BY: DM

2 LAV HAC FOR EXT. SINK

DATE APPROVED: BY:

MECHANICAL CODE

DATE CHECKED: 2-2-84 BY: DM

CARRIER MODEL 120-100 CC

A.C.

2 - EXHAUST FANS

DATE APPROVED: BY:

ELECTRICAL CODE

DATE CHECKED: 2.3.84 BY:

SERVICE SZ 100A ☐ Underground ☐ Overhead

1-5-0 & 1-1-0 circuit

DATE APPROVED: BY:

BUILDING CODES

DATE CHECKED: 2-9 BY: G.T.

BLDG.TYPE V-N OCCUP. GP. B-2 BLDG. SQ.FT. 2552

FLOOD ZN. AH-EL/NA FIN.FLR. NO. STORIES 2

NO. UNITS NO. BDRMS OCCUP. LOAD

PROJECT DESCRIPTION: INTERIOR IMPROVEMENTS TO EXISTING SHELL, PARTITIONS, DOORS.

SPECIAL CONDITIONS:

COMMENTS:

DATE APPROVED: BY:

ROUTING: (AP = Approved, CR = Corrections)

☒ ZONING AP CR — ☐ O.K. to ISSUE PERMIT

☐ PUBLIC WORKS AP CR

☒ FIRE DEPT. (AP) CR

☒ PLBG/MECH AP (CR)

☒ ELECT. (AP) CR * [illegible]

☒ BUILDING AP (CR)

DATE NAME

* elect approved subject to form #5 approval

Docusign Envelope ID: 3773F87A-0B89-4932-BA2C-CA8383B3EEAD

CITY OF SANTA BARBARA
MASTER APPLICATION

APPLICATION NO. ?

No Fee Collected 4/19/19

PROJECT STREET ADDRESS 315 West Haley Street
PARCEL NO. _____ LAND USE ZONE _____
OWNER OF PROPERTY Haley Land Company - Lenwick & Minor
ADDRESS _____
BUSINESS NAME Lenwick & Minor OWNER _____ PHONE: _____
PERSON TO CONTACT REGARDING THIS APPLICATION
NAME Central Coast Fire Protection (CIRCLE ONE: OWNER, ARCHITECT, TENANT, CONTRACTOR, AGENT
ADDRESS 1095 Holly Ave Carpinteria CA PHONE 684-8345

REC'D BY: _____

PROJECT DESCRIPTION:

	RESIDENTIAL	COMMERCIAL	SIZE		LOCATION
[ ] New	#Bldgs. 5	#Bldgs. 1	Lot ____ x ____	#sq.ft. ____	[ ] El Pueblo Viejo
[ ] Addition	#Stories 2	#Stories 2	Bldg. ____	#sq.ft. ____	[ ] Brinkerhoff
[X] Remodel/Alter	#Units ____	Use or occupancy OFFICE	Bldg. ____	#sq.ft. ____	[ ] High Fire Area
[ ] Repair	#Bdrms ____		Bldg.	#sq.ft. ____	[ ] 20% Slope
[ ] Demolition			Addition	#sq.ft. ____	[ ] Flood Zone
[ ] Chg. of Use	OTHER	Hrs. of Operation	Remd/Alter. area	#sq.ft. ____	[ ] Coastal Zone/SDB
[ ] Grading		to ____	Amt. Paving	#sq.ft. ____	[ ] Outer State St./SD2
[ ] Other			Amt. Grading	#cu.yd. ____	[ ] Near Creek
			Fence Ht. ____	Length ____	[ ] Near St. Hwy
			Other ____	Size ____	[ ] Special Stdy Area

DESCRIBE SPECIFIC REQUEST, PROPOSAL and/or SCOPE OF WORK (written explanation of what application is for)

Fire Sprinklers - Overhead Only for Tenant Improvement

EXISTING CONDITION (give number, size, use of any existing bldgs., no. existing parking spaces on site)

_____

[ ] ENVIRONMENTAL ASSESSMENT

GENERAL PLAN USE DESIGNATION: _____
SURROUNDING LAND USES:
NORTH _____ SOUTH _____
EAST _____ WEST _____

AVERAGE SLOPE OF PARCEL _____
SLOPE OF BLDG. AREA _____
IF FILL OR EXCAVATION SITE:
EXISTING PARCEL ELEV. _____
FINISHED PARCEL ELEV. _____

Proposed Site Use:	EXISTING	NEW PROPOSED	REMOVED USE
a. Net building square footage			
b.			
c. Paving square footage			
d. Open space/landscaping			
e. Number of parking spaces (covered/uncovered)			

[ ] SUBDIVISION REVIEW COMMITTEE

REVIEW REQUESTED:

[ ] Concept [ ] Tentative Map #_____ Existing Lots
[ ] Preliminary Map [ ] Lot Line Adjustment #_____ Proposed Lots
[ ] OTHER _____

[ ] LANDMARKS COMMITTEE REVIEW

REVIEW REQUESTED:

Consent [ ] Concept [ ] Preliminary [ ] Final
In Progress [ ] Extension [ ] Chg. After Final [ ] Appeal
Other _____

COMMENTS

[ ] ARCHITECTURAL BOARD OF REVIEW

REVIEW REQUESTED:

Consent [ ] Concept [ ] Preliminary [ ] Final
In Progress [ ] Extension [ ] Chg. After Final [ ] Appeal
Other _____

COMMENTS

[ ] PLANNING COMMISSION REVIEW

REVIEW REQUESTED:

[ ] Site Plan Approval [ ] Conditional Use Permit [ ] Appeal
[ ] Dev. Plan Approval [ ] Gen. Plan Amendment [ ] Annexation
[ ] Rezoning [ ] Plan—Specific [ ] Lot Line Adjustment
[ ] Variance [ ] OTHER _____ [ ] Tentative Sub-Div. Map

JUSTIFICATION: _____

LETTER ATTACHED: [ ] YES [ ] NO

Environmental Assessment: Started Date _____ Completed Date _____

[ ] MODIFICATION

REQUEST: _____

Municipal Code Section _____
Reason (A letter may be attached to describe in detail) _____

HEARING BODY: [ ] Modification Hearing Officer [ ] Planning Commission

[ ] SIGN COMMITTEE REVIEW

SIGN DESCRIPTION:

[ ] Wall [ ] Hanging [ ] Window [ ] Awning [ ] Projecting [ ] Ground
OTHER _____
SIZE (sq.ft.) New _____ Existing _____
Color (s) _____
Material _____
COPY - Size & Wording _____

LINEAL BLDG. FRONTAGE (width) AT MAIN ENTRANCE _____
ILLUMINATED? _____ Type _____ Amount _____
EXEMPTION REQUEST? [ ] YES [ ] NO COST of Materials & Labor _____

[ ] CONSTRUCTION PERMIT

TYPE OF PERMIT REQUESTED:

[ ] BUILDING [ ] ELECTRICAL [X] PLUMBING [ ] MECHANICAL
[ ] GRADING [ ] DEMOLITION [ ] SIGN [ ] SOLAR
[X] OTHER Fire Sprinklers

ARCHITECT/DESIGNER/ENGINEER
Name _____ City Lic. _____ Phone _____
Address _____ State Lic. _____

CONTRACTOR:
Name Central Coast Fire Prot. Phone 684-8345
Address 1095 Holly Ave State Lic. C-16 391231 City Lic. _____

SCANNED DOCUMENT

SIGNATURE

I THE UNDERSIGNED UNDERSTAND APPROVAL OF THIS PROJECT DOES NOT WAIVE ANY REQUIREMENTS, LAWS, OR ORDINANCES OF THE CITY OF SANTA BARBARA AND THAT ALL STATEMENTS ARE TRUE AND ACCURATE TO THE BEST OF MY KNOWLEDGE.

Date: 4-18-19 Signature Aaron McCarthy (Applicant)

I HEREBY AUTHORIZE THE ABOVE NAMED CONTACT PERSON TO ACT AS MY AGENT IN ALL MATTERS PERTAINING TO THIS APPLICATION.

Date _____ Signature _____ (Owner)

Docusign Envelope ID: 3773F87A-0B89-4932-BA2C-CA8383B3EEAD

CITY OF SANTA BARBARA
MASTER APPLICATION

APPLICATION NO: _____

P.C.D. 123.00
ENVR 123.00 TL
1548 00 1 03-9-94

PROJECT STREET ADDRESS 315 WEST HALEY STREET
PARCEL NO. 37-192-01 LAND USE ZONE C-P

OWNER OF PROPERTY HALEY LAND CO (LEASEHOLD)
ADDRESS 315 WEST HALEY STREET

BUSINESS NAME _____ OWNER _____ PHONE: 963-3357

PERSON TO CONTACT REGARDING THIS APPLICATION
NAME LENVIK & MINOR ARCHITECTS, KEN MINOR (CIRCLE ONE): OWNER, ARCHITECT, TENANT, CONTRACTOR, AGENT
ADDRESS 315 WEST HALEY PHONE 963-3357

REC'D BY: J.L.

PROJECT DESCRIPTION

	RESIDENTIAL	COMMERCIAL EXISTING	SIZE	LOCATION
New	#Bldgs.	#Bldgs. 1	Lot ____ x ____ #sq.ft. ____	( ) El Pueblo Viejo
Addition	#Stories	#Stories 2	Bldg ____ #sq.ft. ____	( ) Brinkerhoff
Remodel/Alter.	#Units	Use or occupancy OFFICE	Bldg. ____ #sq.ft. ____	( ) High Fire Area
Repair	#Bdrms		Bldg. ____ #sq.ft. ____	( ) 20% Slope
Demolition			Addition #sq.ft. ____	( ) Flood Zone
Chg. of Use	OTHER	Hrs. of Operation	Remdl/Alter. area #sq.ft. 1640	( ) Coastal Zone/SD3
Grading		to	Amt Paving #sq.ft. ____	( ) Outer State St./SD2
X Other	INTERIOR IMPROVEMENTS		Amt Grading #cu.yd. ____	( ) Near Creek
			Fence Ht. ____ Length ____	( ) Near St. Hwy
			Other ____ Size ____	( ) Special Srdy Area

DESCRIBE SPECIFIC REQUEST, PROPOSAL and/or SCOPE OF WORK (written explanation of what application is for)

INTERIOR OFFICE IMPROVEMENTS TO SHELL BLDG. SUITE "D" INCLUDES PARTITIONS, ELECTRICAL, HEATING, PLUMBING, FIRE SPRINKLER MODIFICATIONS.

EXISTING CONDITION (give number, size, use of any existing bldgs., no. existing parking spaces on site)

_____

( ) ENVIRONMENTAL ASSESSMENT

GENERAL PLAN USE DESIGNATION:

SURROUNDING LAND USES:
NORTH _____ SOUTH _____
EAST _____ WEST _____

AVERAGE SLOPE OF PARCEL _____
SLOPE OF BLDG. AREA _____
IF FILL OR EXCAVATION SITE:
EXISTING PARCEL ELEV. _____
FINISHED PARCEL ELEV. _____

Proposed site Use:	EXISTING	NEW PROPOSED	REMOVED USE
a. Net building square footage			
b. [illegible]			
c. Paving square footage			
d. Open space/landscaping			
e. Number of parking spaces (covered/uncovered)			

( ) SUB-DIVISION REVIEW COMMITTEE

REVIEW REQUESTED:
( ) Concept ( ) Tentative Map #_____ Existing Lots
( ) Preliminary Map ( ) Lot Line Adjustment #_____ Proposed Lots
OTHER _____

( ) LANDMARKS COMMITTEE REVIEW

REVIEW REQUESTED:
( ) Consent ( ) Concept ( ) Preliminary ( ) Final
( ) In Progress ( ) Extension ( ) Chg. After Final ( ) Appeal
( ) Other _____

COMMENTS

( ) ARCHITECTURAL BOARD OF REVIEW

REVIEW REQUESTED:
( ) Consent ( ) Concept ( ) Preliminary ( ) Final
( ) In Progress ( ) Extension ( ) Chg. After Final ( ) Appeal
( ) Other _____

COMMENTS

NO CHANGE TO EXTERIOR OF BUILDING AS APPROVED BY ABR PREVIOUSLY.

( ) PLANNING COMMISSION REVIEW

REVIEW REQUESTED:
( ) Site Plan Approval ( ) Conditional Use Permit ( ) Appeal
( ) Dev. Plan Approval ( ) Gen. Plan Amendment ( ) Annexation
( ) Rezoning ( ) Plan—Specific ( ) Lot Line Adjustment
( ) Variance ( ) OTHER _____ ( ) Tentative Sub-Div. Map

JUSTIFICATION: _____

LETTER ATTACHED: ( ) YES ( ) NO

Environmental Assessment: Started Date _____ Completed Date _____

( ) MODIFICATION

REQUEST: _____

Municipal Code Section _____

Reason (A letter may be attached to describe in detail) _____

HEARING BODY: ( ) Modification Hearing Officer ( ) Planning Commission

( ) SIGN COMMITTEE REVIEW

SIGN DESCRIPTION:
( ) Wall ( ) Hanging ( ) Window ( ) Awning ( ) Projecting ( ) Ground
OTHER _____
SIZE (sq.ft.) New _____ Existing _____
Color (s) _____
Material _____
COPY - Size & Wording _____

LINEAL BLDG. FRONTAGE (width) AT MAIN ENTRANCE _____
ILLUMINATED? _____ Type _____ Amount _____
EXEMPTION REQUEST? ( ) YES ( ) NO COST of Materials & Labor _____

(X) CONSTRUCTION PERMIT

TYPE OF PERMIT REQUESTED:
X BUILDING X ELECTRICAL X PLUMBING X MECHANICAL
( ) GRADING ( ) DEMOLITION ( ) SIGN ( ) SOLAR
( ) OTHER SPRINKLER MODIFICATIONS BY OTHERS

(ARCHITECT/DESIGNER/ENGINEER) City Lic. _____
Name LENVIK & MINOR Phone 963-3357
Address 315 W. HALEY ST. State Lic. C-6070

CONTRACTOR: City Lic. _____
Name HARLAN DEGROOT Phone _____
Address 315 W. HALEY ST State Lic. _____

SIGNATURE

I, THE UNDERSIGNED UNDERSTAND APPROVAL OF THIS PROJECT DOES NOT WAIVE ANY REQUIREMENTS, LAWS, OR ORDINANCES OF THE CITY OF SANTA BARBARA AND THAT ALL STATEMENTS ARE TRUE AND ACCURATE TO THE BEST OF MY KNOWLEDGE.

Date 3/19/84 Signature _____ (Applicant)

I HEREBY AUTHORIZE THE ABOVE NAMED CONTACT PERSON TO ACT AS MY AGENT IN ALL MATTERS PERTAINING TO THIS APPLICATION.

Date _____ Signature _____ (Owner)

Docusign Envelope ID: 3773F87A-0B89-4932-BA2C-CA8383B3EEAD

CITY OF SANTA BARBARA

Building & Safety
1235 Chapala Street
[963-1663]

PERMIT APPLICATION

PROJECT ADDRESS: 315 W. Haley — ASSESSOR PARCEL NO.:

APPLICANT: ☐ OWNER ☒ CONTRACTOR ☐ AUTHORIZED AGENT ☐ LESSEE

OWNER'S NAME: Harlan DeGroot — PHONE: 969-7504

ADDRESS: ____ CITY: ____ ZIP: ____

CONTRACTOR'S NAME: Harrington Elec. — PHONE: 687-9577 — CITY LIC. NO.: C323

ADDRESS: 3210-D State — CITY: SB — ZIP: 93105 — STATE LIC. NO.: 332010

ARCHITECT/DESIGNER OR ENGINEER: ____ — PHONE: ____ — STATE LIC. NO.: ____

ADDRESS: ____ CITY: ____ ZIP: ____

OWNER: ____

CLASS OF WORK: ☒ NEW ☐ ALTERATION ☐ ADDITION ☐ MOVE ☐ DEMOLITION ☐ REPAIR ☐ ____

USE OF BLDG: New (-) Existing (x) ☐ RETAIL ☒ OFFICE ☐ RESTAURANT ☐ S.F. FAMILY ☐ DUPLEX ☐ OTHER ____ ☐ CONDOMINIUM ☐ APARTMENT ☐ GARAGE ☐ CARPORT

Flood Zone	Fire Sprinklers Req. Yes [ ] No [X]	Type of Const.	Occup. Group	Use Zone	No. of Stories	No. of Units	No. of Bedrms.
		UN	B 2		2		

TYPE OF PERMIT *(Describe proposed use and work)*

[ ] BUILDING

[X] ELECTRICAL 1@150 AMP & 1@200 AMP & services & wiring for new commercial building

[ ] MECHANICAL

[ ] PLUMBING

[ ] GRADING

[ ] OTHER

[ ] SPECIAL CONDITIONS:

SQUARE FOOTAGE	
NEW BLDG.	
ADDN.	
REMODEL OR FINISH AREA	
ACCESSORY BLDG.	
GARAGE OR CARPORT	
DECK OR PAVING	
NO. OF EXISTING BLDGS.	

PERSON TO CONTACT REGARDING THIS APPLICATION:

Name: Rick Harrington — Phone: 687-9577

REMARKS: Electrical permit only

Have you received approval from: (circle all sections)

			DATE	CONDITIONS	
Subdivision Committee	yes	no		yes	no
Planning Commission	yes	no		yes	no
Landmarks Committee	yes	no		yes	no
Historic/Architectural Rev. Bd.	yes	no	N/A	yes	no
Environmental Review	yes	no		yes	no
Coastal Commission	yes	no		yes	no
Modification Hearing	yes	no		yes	no

Have you included in your plans:

Grading Plan	yes	no	n/a	8½x11 Floor Plan	yes	no	n/a
8½x11 Plot Plan	yes	no	n/a	Full Sz. Floor Plan	yes	no	n/a
Full Sz. Plot Pln	yes	no	n/a	Elevations	yes	no	n/a
Foundation Plan	yes	no	n/a	Construction Details	yes	no	n/a
Energy Calcs	yes	no	n/a	Electrical Drawings	yes	no	n/a
Plumbing Plan	yes	no	n/a	Heating/Air Cond. Pln	yes	no	n/a

Is there any slopes on the property? Yes (no) (Over ___% Rise Over ___ Feet, ___ Feet Apart, ___ Feet Run, ___ Feet More)

Have you provided Handicap Access? yes no (n/a)

Is this project located in: (circle all sections)

Sewers district	yes	(no)	High Fire Area	yes	(no)
Zone	yes	(no)	Above a brook	yes	(no)
Coastal Zone	yes	no	Near fault	yes	(no)
Mesa Plan	yes	no			

Are your plans signed by the Architect or Engineer? (yes) no n/a

Are you proposing the use of Solar Energy? yes (no) n/a

What is the estimated cost of construction and materials (include labor): 20,000

How many existing parking spaces ____

How many proposed parking spaces ____

Is water district in project located in:

(City) Goleta Montecito

What type of sewer service: existing new

(City Connection) Septic System

I swear, under penalty of perjury, that the aforegoing information is true and accurate to the best of my knowledge.

(Signature)

Application Taken by: CB

SCANNED Documents

Docusign Envelope ID: 3773F87A-0B89-4932-BA2C-CA8383B3EEAD

CITY OF SANTA BARBARA

Building & Safety
1235 Chapala Street
[963-1663]

60.00

PERMIT APPLICATION

PROJECT ADDRESS	ASSESSOR PARCEL NO.
315 West Haley Street	37-192-01

APPLICANT: ☐ OWNER ☒ CONTRACTOR ☐ AUTHORIZED AGENT ☐ LESSEE

OWNER'S NAME: Haley Land Company PHONE: 963-3357
ADDRESS: 4 East Yanonali St. CITY: Santa Barbara ZIP: 93101
CONTRACTOR'S NAME: Harlan DeGroodt PHONE: 966-6759 CITY LIC. NO.
ADDRESS: 4 East Yanonali St. CITY: Santa Barbara ZIP: 93101 STATE LIC. NO.
ARCHITECT/DESIGNER OR ENGINEER: Lenvik & Minor, Arch. PHONE: 963-3357 STATE LIC. NO. C-6070
ADDRESS: 4 East Yanonali St. CITY: Santa Barbara ZIP: 93101
LENDER:

PLCK 60.00
CHEK 60.00 TL
274 00 1 03/09/83

CLASS OF WORK: ☒ NEW ☐ ALTERATION ☐ ADDITION ☐ MOVE ☐ DEMOLITION ☐ REPAIR ☐ Interior Improvements

USE OF BLDG: New (--) Existing (x) ☐ RETAIL ☒ OFFICE ☐ RESTAURANT ☐ S.F. FAMILY ☐ DUPLEX ☐ OTHER ☐ CONDOMINIUM ☐ APARTMENT ☐ GARAGE ☐ CARPORT

Flood Zone	Fire Sprinklers Req. Yes ☒ No ☐	Type of Const.	Occup. Group	Use Zone	No. of Stories	No. of Units	No. of Bedrms.
X		VN	B-2	C-P	2	/	/

TYPE OF PERMIT *(Describe proposed use and work)*

☐ BUILDING
☒ ELECTRICAL OUTLETS, SWITCHES, Separate Permit
☒ MECHANICAL CARRIER FURNACE WITH COOLING COIL
☒ PLUMBING 1-LAV 1-W/C WATER LINES
☐ GRADING
☒ OTHER Interior Partitions
☐ SPECIAL CONDITIONS:

SQUARE FOOTAGE

NEW BLDG.	
ADDN.	
REMODEL OR FINISH AREA	3307
ACCESSORY BLDG.	
GARAGE OR CARPORT	
DECK OR PAVING	
NO. OF EXISTING BLDGS.	

PERSON TO CONTACT REGARDING THIS APPLICATION:

Name: Kenneth O. Minor, Lenvik & Minor, Architects Phone: 963-3357

REMARKS: Building shell under construction Permit #

Electrical for interior under separate permit.

Have you received approval from: (circle all sections)

		DATE	CONDITIONS
Subdivision Committee	yes no		yes no
Zoning Design	yes no		yes no
Parks Commission	yes no		yes no
Architectural Rev. Bd.	yes no		yes no
Environmental Review	yes no		yes no
Coastal Commission	yes no		yes no
Modification Hearing	yes no		yes no

Have you included in your plans?

Grading Plan	yes	no	n/a	8½x11 Floor Plan	yes	no	n/a
8½x11 Plot Plan	yes	no	n/a	Full Sz. Floor Plan	yes	no	n/a
Full Sz Plot Pln	yes	no	n/a	Elevations	yes	no	n/a
Foundation Plan	yes	no	n/a	Construction Details	yes	no	n/a
Energy Calcs	yes	no	n/a	Electrical Drawings	yes	no	n/a
Plumbing Plan	yes	no	n/a	Heating/Air Cond. Pln	yes	no	n/a

Are there any slopes on the property? Yes no
(If "Yes" is it 10% or 20% Slope)

Have you provided Handicap Access? yes no n/a

Is project located within (circle all sections)

Airport Approach Zone	yes no	Appealable Area	yes no
Flood Zone	yes no	Within a Creek	yes no
Special Zone	yes no	Near Fault	yes no
Hillside	yes no		

Are your plans signed by the Architect or Engineer? yes no n/a

Are you proposing the use of Solar Energy? yes no n/a

What is the estimated cost of construction and materials (include labor) $40,000.00

Which water district is project located in?
☐ City ☐ Goleta ☐ Montecito

What type of sewer will be used?
☐ City Sewer ☐ Septic System

How many existing parking spaces

How many proposed parking spaces

I swear, under penalty of perjury, that the aforegoing information is true and accurate to the best of my knowledge.

Kenneth O. Minor
(Signature)

Application Taken by:

Docusign Envelope ID: 3773F87A-0B89-4932-BA2C-CA8383B3EEAD

CITY OF SANTA BARBARA
MASTER APPLICATION

APPLICATION NO. _____

PLCK 30.00
CHEK 30.00 TL

4299 00 1 08/31/87

PROJECT STREET ADDRESS 315 W HALEY ST.
PARCEL NO. 37-192-01 LAND USE ZONE C-P.

OWNER OF PROPERTY HALEY LAND CO
ADDRESS 315 W. HALEY ST., S.B.

BUSINESS NAME SAME OWNER _____ PHONE: 963-3357

PERSON TO CONTACT REGARDING THIS APPLICATION
NAME DAVID JONES. (CIRCLE ONE): OWNER, ARCHITECT, TENANT, CONTRACTOR, AGENT
ADDRESS _____ PHONE 963-3357

REC'D BY: G.T.

1 PROJECT DESCRIPTION:

( ) New
( ) Addition
(X) Remodel/Alter.
( ) Repair
( ) Demolition
( ) Chg. of Use
( ) Grading
( ) Other

RESIDENTIAL
#Bldgs. _____
#Stories _____
#Units _____
#Bdrms _____

OTHER
_____
_____
_____

COMMERCIAL
#Bldgs. _____
#Stories _____
Use or occupancy
_____
_____
Hrs. of Operation
_____ to _____

SIZE		LOCATION
Lot _____ x _____	#sq.ft. _____	☐ El Pueblo Viejo
Bldg. _____	#sq.ft. _____	☐ Brinkerhoff
Bldg. _____	#sq.ft. _____	☐ High Fire Area
Bldg. _____	#sq.ft. _____	☐ 20% Slope
Addition	#sq.ft. _____	☐ Flood Zone _____
Remd/Alter. area	#sq.ft. 618	☐ Coastal Zone/SD3
Amt. Paving	#sq.ft. _____	☐ Outer State St./SD2
Amt. Grading	#cu.yd. _____	☐ Near Creek
Fence Ht. _____	Length _____	☐ Near St. Hwy
Other _____	Size _____	☐ Special Stdy Area

2 DESCRIBE SPECIFIC REQUEST, PROPOSAL and/or SCOPE OF WORK (written explanation of what application is for):

INTERIOR REMODEL.

3 EXISTING CONDITION: (give number, size, use of any existing bldgs., no. existing parking spaces on site):

EXISTING OFFICE BLDG.

4 ☐ ENVIRONMENTAL ASSESSMENT

GENERAL PLAN USE DESIGNATION: _____
SURROUNDING LAND USES:
NORTH _____ SOUTH _____
EAST _____ WEST _____

AVERAGE SLOPE OF PARCEL _____
SLOPE OF BLDG. AREA _____
IF FILL OR EXCAVATION SITE:
EXISTING PARCEL ELEV. _____
FINISHED PARCEL ELEV. _____

Proposed site Use:	EXISTING	NEW PROPOSED	REMOVED USE
a. Net building square footage			
b. Building foot print			
c. Paving square footage			
d. Open space/landscaping			
e. Number of parking spaces (covered/uncovered)			

5 ☐ SUBDIVISION REVIEW COMMITTEE

REVIEW REQUESTED:
( ) Concept ( ) Tentative Map #_____ Existing Lots
( ) Preliminary Map ( ) Lot Line Adjustment #_____ Proposed Lots
( ) OTHER _____

6 ☐ LANDMARKS COMMITTEE REVIEW

REVIEW REQUESTED:
( ) Consent ( ) Concept ( ) Preliminary ( ) Final
( ) In Progress ( ) Extension ( ) Chg. After Final ( ) Appeal
( ) Other _____

COMMENTS

7 ☐ ARCHITECTURAL BOARD OF REVIEW

REVIEW REQUESTED:
( ) Consent ( ) Concept ( ) Preliminary ( ) Final
( ) In Progress ( ) Extension ( ) Chg. After Final ( ) Appeal
( ) Other _____

COMMENTS

8 ☐ PLANNING COMMISSION REVIEW

REVIEW REQUESTED:
☐ Site Plan Approval ☐ Conditional Use Permit ☐ Appeal
☐ Dev. Plan Approval ☐ Gen. Plan Amendment ☐ Annexation
☐ Rezoning ☐ Plan—Specific ☐ Lot Line Adjustment
☐ Variance ☐ OTHER _____ ☐ Tentative Sub-Div. Map

JUSTIFICATION: _____

LETTER ATTACHED: ☐ YES ☐ NO

Environmental Assessment: Started Date _____ Completed Date _____

9 ☐ MODIFICATION

REQUEST: _____
Municipal Code Section _____
Reason (A letter may be attached to describe in detail) _____

HEARING BODY: ☐ Modification Hearing Officer ☐ Planning Commission

10 ☐ SIGN COMMITTEE REVIEW

SIGN DESCRIPTION:
☐ Wall ☐ Hanging ☐ Window ☐ Awning ☐ Projecting ☐ Ground
OTHER _____
SIZE (sq.ft.) New _____ Existing _____
Color (s) _____
Material _____
COPY - Size & Wording _____

LINEAL BLDG. FRONTAGE (width) AT MAIN ENTRANCE _____
ILLUMINATED? _____ Type _____ Amount _____
EXEMPTION REQUEST? ☐ YES ☐ NO COST of Materials & Labor _____

11 ☒ CONSTRUCTION PERMIT

TYPE OF PERMIT REQUESTED:
☒ BUILDING ☐ ELECTRICAL ☐ PLUMBING ☐ MECHANICAL
☐ GRADING ☐ DEMOLITION ☐ SIGN ☐ SOLAR
☐ OTHER _____

ARCHITECT/DESIGNER/ENGINEER City Lic. _____
Name LENNIK & Minick Phone 962-3357
Address 315 State Lic. _____

CONTRACTOR: City Lic. _____
Name _____ Phone _____
Address _____ State Lic. _____

12 SIGNATURE

I, THE UNDERSIGNED UNDERSTAND APPROVAL OF THIS PROJECT DOES NOT WAIVE ANY REQUIREMENTS, LAWS, OR ORDINANCES OF THE CITY OF SANTA BARBARA AND THAT ALL STATEMENTS ARE TRUE AND ACCURATE TO THE BEST OF MY KNOWLEDGE.

Date: 8/31/87 Signature _____ (Applicant)

I HEREBY AUTHORIZE THE ABOVE NAMED CONTACT PERSON TO ACT AS MY AGENT IN ALL MATTERS PERTAINING TO THIS APPLICATION.

Date _____ Signature _____ (Owner)

Docusign Envelope ID: 3773F87A-0B89-4932-BA2C-CA8383B3EEAD

CITY OF SANTA BARBARA

Build & Safety
1235 Chapala Street
[963-1663]

VALIDATION

PERMIT APPLICATION *WHEN PROPERLY VALIDATED THIS IS YOUR PERMIT*

PROJECT ADDRESS	ASSESSOR PARCEL NO.
315 West Haley Street	037-132-01

APPLICANT: ☐ OWNER: ☒ CONTRACTOR ☐ AUTHORIZED AGENT ☐ LESSEE

OWNER'S NAME: Lenvik & Minor-Architects PHONE 805-963-3357
ADDRESS: 317 W. Haley St. CITY Santa Barbara ZIP 93101
CONTRACTOR'S NAME: Orlin Engineering Corp PHONE 642-5883 CITY LIC. NO. C17271
ADDRESS P.O. Box 3015 CITY Ventura ZIP 93006 STATE LIC. NO. 150751
ARCHITECT/DESIGNER OR ENGINEER PHONE: STATE LIC. NO.
ADDRESS CITY ZIP
LENDER: ISSUED BY:

CLASS OF WORK: ☐ NEW ☒ ALTERATION ☐ ADDITION ☐ MOVE ☐ DEMOLITION ☐ REPAIR ☐

USE OF BLDG: New (–) Existing (x) ☐ RETAIL ☒ OFFICE ☐ RESTAURANT ☐ S.F. FAMILY ☐ DUPLEX ☐ OTHER ☐ CONDOMINIUM ☐ APARTMENT ☐ GARAGE ☐ CARPORT

Flood Zone	Fire Sprinklers Req. Yes ☐ No ☐	Type of Const.	Occup. Group	Use Zone	No. of Stories	No. of Units	No. of Bedrms.
N/A		V-N	B-2	C-4	2		

TYPE OF PERMIT *(Describe proposed use and work)*

☐ BUILDING N/A
☐ ELECTRICAL N/A
☐ MECHANICAL N/A
☒ PLUMBING
☐ GRADING
☒ OTHER FIRE SPRINKLER
☐ SPECIAL CONDITIONS:

SQUARE FOOTAGE	
NEW BLDG.	
ADDN.	
REMODEL OR FINISH AREA	
ACCESSORY BLDG.	N/A
GARAGE OR CARPORT	N/A
DECK OR PAVING	
NO. OF EXISTING BLDGS.	

24 HRS. NOTICE REQUIRED FOR INSPECTIONS — **INSPECTION RECORD** — **CALL: 963-1663**

INSPECTIONS	DATE	INSPECTOR
Setback & Compaction		
Forms		
Reinforcing Steel		
Grounding Electrode		
Service Conduit Underground		
Plumbing Underground		
OK to Pour Footings		
DO NOT POUR CONCRETE UNTIL ABOVE IS SIGNED		
Sewer Groundwork		
Htg. & Cooling Groundwork		
Electrical Groundwork		
Water Piping Groundwork		
Gas Piping Groundwork		
OK to Pour Slab Floor or Gunite		
DO NOT GUNITE OR POUR CONCRETE FLOOR UNTIL ABOVE IS SIGNED		

INSPECTIONS	DATE	INSPECTOR
Floor nailing		
Roof Nailing		
Shear Panel Nailing		
Rough Elec.		
Rough Plbg.		
Rough Htg. & Cooling		
Do not call for framing inspection until Electrical, Plumbing & Heating Approvals have been obtained.		
Rough Framing		
Insulation, Walls		
Insulation, Roof		
OK to Cover		
DO NOT COVER UNTIL ABOVE IS SIGNED		

INSPECTIONS	DATE	INSPECTOR
Exterior Lathing/Siding		
Interior Lathing/Drywall		
DO NOT PLASTER UNTIL ABOVE IS SIGNED		
Plaster–1st Coat		
Plaster-2nd Coat		
Sewer		
Pre-Gunite		
Pool		
Pool Deck		
S/Pool Fence		
FINAL INSPECTIONS		
Final Electrical		
Final Gas Test		
Final Plumbing		
Final Htg. & Cooling		
Final Grading		
FINAL BUILDING		

OCCUPANCY APPROVED	FIRE DEPT./DATE	PUBLIC WORKS/DATE	BLDG. & SAFETY/DATE
	[signature]		

Optically SCANNED Document

INSPECTOR'S COPY/OCCUPANCY CERTIFICATE

Docusign Envelope ID: 3773F87A-0B89-4932-BA2C-CA8383B3EEAD

CITY OF SANTA BARBARA
MASTER APPLICATION

APPLICATION NO. _____

REC'D BY: _____

PROJECT STREET ADDRESS 315 W. HALEY ST.
PARCEL NO. _____ LAND USE ZONE _____
OWNER OF PROPERTY LENVIK & MINOR ARCHITECTS
ADDRESS 315 W. HALEY STREET – SANTA BARBARA, CA 93101
BUSINESS NAME LENVIK & MINOR A.I.A OWNER ED LENVIK PHONE: 963-3357
PERSON TO CONTACT REGARDING THIS APPLICATION
NAME ORYIN ENGINEERING CORP (CIRCLE ONE): OWNER, ARCHITECT, TENANT, CONTRACTOR, AGENT
ADDRESS P.O. BOX 3015 – VENTURA, CA 93006 PHONE 642-5863 805

PROJECT DESCRIPTION:

- ☐ New
- ☐ Addition
- ☒ Remodel/Alter.
- ☐ Repair
- ☐ Demolition
- ☐ Chg. of Use
- ☐ Grading
- ☐ Other

RESIDENTIAL
#Bldgs. _____
#Stories _____
#Units _____
#Bdrms _____

OTHER
_____
_____
_____

COMMERCIAL
#Bldgs. _____
#Stories TWO
Use or occupancy Offices
_____
Hrs. of Operation
_____ to _____

SIZE			
Lot	_____ x _____	#sq.ft.	_____
Bldg.	_____	#sq.ft.	_____
Bldg.	_____	#sq.ft.	_____
Bldg.	_____	#sq.ft.	_____
Addition		#sq.ft.	_____
Remd/Alter. area		#sq.ft.	_____
Amt. Paving		#sq.ft.	_____
Amt. Grading		#cu.yd.	_____
Fence Ht.	_____	Length	_____
Other	_____	Size	_____

LOCATION
- ☐ El Pueblo Viejo
- ☐ Brinkerhoff
- ☐ High Fire Area
- ☐ 20% Slope
- ☐ Flood Zone _____
- ☐ Coastal Zone/SD3
- ☐ Outer State St./SD2
- ☐ Near Creek
- ☒ Near St. Hwy
- ☐ Special Stdy Area

DESCRIBE SPECIFIC REQUEST, PROPOSAL and/or SCOPE OF WORK (written explanation of what application is for)

Revise Fire Sprinklers Below Ceilings of Remodled offices.

EXISTING CONDITION: (give number, size, use of any existing bldgs., no. existing parking spaces on site)

☐ ENVIRONMENTAL ASSESSMENT

GENERAL PLAN USE DESIGNATION: _____
SURROUNDING LAND USES:
NORTH _____ SOUTH _____
EAST _____ WEST _____

AVERAGE SLOPE OF PARCEL _____
SLOPE OF BLDG. AREA _____
IF FILL OR EXCAVATION SITE:
EXISTING PARCEL ELEV. _____
FINISHED PARCEL ELEV. _____

Proposed site Use:	EXISTING	NEW PROPOSED	REMOVED USE
a. Net building square footage	_____	_____	_____
b. Building foot print	_____	_____	_____
c. Paving square footage	_____	_____	_____
d. Open space/landscaping	_____	_____	_____
e. Number of parking spaces (covered/uncovered)	_____	_____	_____

☐ SUB-DIVISION REVIEW COMMITTEE

REVIEW REQUESTED:
- ☐ Concept
- ☐ Preliminary Map
- ☐ Tentative Map
- ☐ Lot Line Adjustment
- #_____ Existing Lots
- #_____ Proposed Lots
- ☐ OTHER _____

☐ LANDMARKS COMMITTEE REVIEW

REVIEW REQUESTED:
- ☐ Consent
- ☐ Concept
- ☐ Preliminary
- ☐ Final
- ☐ In Progress
- ☐ Extension
- ☐ Chg. After Final
- ☐ Appeal
- ☐ Other _____

COMMENTS

☐ ARCHITECTURAL BOARD OF REVIEW

REVIEW REQUESTED:
- ☐ Consent
- ☐ Concept
- ☐ Preliminary
- ☐ Final
- ☐ In Progress
- ☐ Extension
- ☐ Chg. After Final
- ☐ Appeal
- ☐ Other _____

COMMENTS

☐ PLANNING COMMISSION REVIEW

REVIEW REQUESTED:
- ☐ Site Plan Approval
- ☐ Dev. Plan Approval
- ☐ Rezoning
- ☐ Variance
- ☐ Conditional Use Permit
- ☐ Gen. Plan Amendment
- ☐ Plan—Specific
- ☐ OTHER _____
- ☐ Appeal
- ☐ Annexation
- ☐ Lot Line Adjustment
- ☐ Tentative Sub-Div. Map

JUSTIFICATION: _____

LETTER ATTACHED: ☐ YES ☐ NO

Environmental Assessment: Started Date _____ Completed Date _____

☐ MODIFICATION

REQUEST: _____
Municipal Code Section _____
Reason (A letter may be attached to describe in detail) _____

HEARING BODY: ☐ Modification Hearing Officer ☐ Planning Commission

☐ SIGN COMMITTEE REVIEW

SIGN DESCRIPTION:
- ☐ Wall ☐ Hanging ☐ Window ☐ Awning ☐ Projecting ☐ Ground
- OTHER _____
- SIZE (sq.ft.) New _____ Existing _____
- Color (s) _____
- Material _____
- COPY - Size & Wording _____

LINEAL BLDG. FRONTAGE (width) AT MAIN ENTRANCE _____
ILLUMINATED? _____ Type _____ Amount _____
EXEMPTION REQUEST? ☐ YES ☐ NO COST of Materials & Labor _____

☐ CONSTRUCTION PERMIT

TYPE OF PERMIT REQUESTED:
- ☐ BUILDING ☐ ELECTRICAL ☐ PLUMBING ☐ MECHANICAL
- ☐ GRADING ☐ DEMOLITION ☐ SIGN ☐ SOLAR
- ☒ OTHER Fire Sprinkler

ARCHITECT/DESIGNER/ENGINEER City Lic. _____
Name _____ Phone _____
Address _____ State Lic. _____

CONTRACTOR: City Lic. 81727
Name ORYIN ENGINEERING Phone 642-5863
Address P.O. Box 3015 Ventura CA 93006 State Lic. 450751 C-16

Optically SCANNED Document

SIGNATURE

I, THE UNDERSIGNED UNDERSTAND APPROVAL OF THIS PROJECT DOES NOT WAIVE ANY REQUIREMENTS, LAWS, OR ORDINANCES OF THE CITY OF SANTA BARBARA AND THAT ALL STATEMENTS ARE TRUE AND ACCURATE TO THE BEST OF MY KNOWLEDGE.

Date: 9-21-07 Signature M. Hubbard for Gee.

I HEREBY AUTHORIZE THE ABOVE NAMED CONTACT PERSON TO ACT AS MY AGENT IN ALL MATTERS PERTAINING TO THIS APPLICATION.

Date _____ Signature _____

Docusign Envelope ID: 3773F87A-0B89-4932-BA2C-CA8383B3EEAD

(FOR OFFICIAL USE ONLY)

PLAN REVIEW ROUTING SHEET

PROJECT ADDRESS: _____ APPLICATION NO. _____

SUB-DIVISION REVIEW

Type of Review: ☐ Preliminary Plan ☐ Tentative Map ☐ Lot Line Adjustment
DATES: _____Rec'd _____Filed _____Routed _____Meeting.
Final Action: _____

Conditions of Approval recommended? ☐ NO ☐ YES, see file.

ENVIRONMENTAL REVIEW

DATE REC'D_____ SB #_____
☐ CATEGORICALLY EXEMPT: date_____
☐ NEGATIVE DECLARATION: hearing_____ ☐ CONDITIONS, see file
☐ ENVIRONMENTAL IMPACT REPORT ☐ ENVIRONMENTAL REPORT ADDENDUM
DATES: Legal Pub._____ Hearing_____ Certified_____
Comments: _____

LANDMARKS REVIEW

	DATE REC'D	DATE HEARD	ACTION TAKEN
☐ Consent:			
☐ Concept:			
☐ Preliminary:			
☐ Final:			
☐ After Final:			
☐ In Progress:			
☐ Appeal:			

Comments: _____

Final Landmarks Approval: date _____Staff _____

ARCHITECTURAL BOARD OF REVIEW

	DATE REC'D	DATE HEARD	ACTION TAKEN
☐ Consent:			
☐ Concept:			
☐ Preliminary:			
☐ Final:			
☐ After Final:			
☐ In Progress:			
☐ Appeal:			

Comments: _____

Final ABR Approval: date _____Staff _____

PLANNING COMMISSION

Date Rec'd _____ Accepted _____ Legal Notice _____
DATE HEARD: _____
ACTION: _____

CONDITIONS? ☐ No ☐ Yes, see file STAFF_____

MODIFICATION ☐ Hearing Officer ☐ Plan. Comm.

Date Rec'd_____ Legal Notice _____ Date Heard _____
FINAL ACTION: _____

CONDITIONS? ☐ No ☐ Yes, see file

SIGN COMMITTEE

Date Rec'd_____ Date Heard_____
FINAL ACTION: _____

ZONING REVIEW

DATE CHECKED:_____ BY: _____
Land Use Zone_____ Legal Lot? ☐ Yes ☐ No Tentative Map Approved? ☐ Yes ☐ No
#Req'd Parking Sps._____
Special District?_____
Moratorium? ☐ No ☐ Yes _____ Zoning Change at Council? ☐ Yes ☐ No
Conditions Attached: ☐ ERC ☐ LDMKS ☐ ABR ☐ MOD. ☐ PLAN. COMMISSION
CORRECTIONS NEEDED? ☐ NO ☐ YES _____

DATE APPROVED:_____ BY:_____

PUBLIC WORKS REVIEW

ENGINEERING
DATE CHECKED:_____ BY: _____
CORRECT ADDRESS? ☐ Yes ☐ No, should be _____
WATER DISTRICT: ☐ GOLETA ☐ MONTECITO ☐ CITY ☐ WATER NOT AVAILABLE
IS CITY SEWER AVAILABLE? ☐ Yes ☐ No _____
COMMENTS: _____

DATE APPROVED:_____ BY:_____

TRAFFIC
DATE CHECKED:_____ BY: _____
Have Traffic Mitigation Fees been paid? ☐ Yes ☐ N/A
COMMENTS: _____

DATE APPROVED:_____ BY:_____

FIRE DEPARTMENT REVIEW

IN HIGH FIRE HAZARD AREA? ☐ Yes ☐ No FIRE SPRINKLERS REQ'D? ☐ Yes ☐ No
Estimated allowable occupant load_____ Assembly Area Only
DATE CHECKED:_____ BY: _____

DATE APPROVED: 10-2-87 BY: M.V.D.

BUILDING DIVISION REVIEW

PLUMBING CODE
DATE CHECKED: _____ BY: _____

DATE APPROVED: _____ BY: _____

MECHANICAL CODE
DATE CHECKED: _____ BY: _____

DATE APPROVED: _____ BY: _____

ELECTRICAL CODE
DATE CHECKED: _____ BY: _____
SERVICE SZ._____ ☐ Underground ☐ Overhead

DATE APPROVED: _____ BY: _____

BUILDING CODES
DATE CHECKED: _____ BY: _____
BLDG.TYPE_____ OCCUP. GP._____ BLDG. SQ.FT._____
FLOOD ZN. _____ FIN.FLR. _____ NO. STORIES _____
NO. UNITS_____ NO. BDRMS_____ OCCUP. LOAD_____

PROJECT DESCRIPTION: _____

SPECIAL CONDITIONS: _____

COMMENTS: _____

DATE APPROVED:_____ BY:_____

ROUTING: (AP = Approved, CR = Corrections)

☐ ZONING AP CR ☐ PUBLIC WORKS AP CR ☒ FIRE DEPT. (AP) CR ☐ PLBG/MECH AP CR ☐ ELECT. AP CR ☐ BUILDING AP CR

☐ O.K. to ISSUE PERMIT DATE_____ NAME _____

Docusign Envelope ID: 3773F87A-0B89-4932-BA2C-CA8383B3EEAD

CITY OF SANTA BARBARA

Build[illegible] & Safety
1235 Chapala Street
[963-1663]

VALIDATION

PLBG 15.00
FIRE 57.00
RM 4.00
CHEK 76.00 TL

4532 00 1 09/09/87

PERMIT APPLICATION *WHEN PROPERLY VALIDATED THIS IS YOUR PERMIT*

PROJECT ADDRESS: 315 N. HALEY — ASSESSOR PARCEL NO.: 37-192-01

APPLICANT: ☐ OWNER ☒ CONTRACTOR ☐ AUTHORIZED AGENT ☐ LESSEE

OWNER'S NAME: HALEY LAND CO. PHONE

ADDRESS: SAME CITY ZIP

CONTRACTOR'S NAME: FRANK SCHIPPER CONST CO. PHONE 963-4319 CITY LIC. NO. 015967

ADDRESS 125 N. NOPAL ST. CITY ZIP STATE LIC. NO. 436175

ARCHITECT/DESIGNER OR ENGINEER PHONE: STATE LIC. NO.

ADDRESS CITY ZIP

LENDER: ISSUED BY: CA

CLASS OF WORK: ☐ NEW ☒ ALTERATION ☐ ADDITION ☐ MOVE ☐ DEMOLITION ☐ REPAIR ☐

USE OF BLDG: New (–) Existing (x) ☐ RETAIL ☒ OFFICE ☐ RESTAURANT ☐ S.F. FAMILY ☐ DUPLEX ☐ OTHER ☐ CONDOMINIUM ☐ APARTMENT ☐ GARAGE ☐ CARPORT

Flood Zone	Fire Sprinklers Req.	Type of Const.	Occup. Group	Use Zone	No. of Stories	No. of Units	No. of Bedrms.
N/A	Yes ☒ No ☐	V-1	B-2	C-P	2	/	/

TYPE OF PERMIT *(Describe proposed use and work)*

- ☐ BUILDING N/A
- ☐ ELECTRICAL N/A
- ☐ MECHANICAL N/A
- ☒ PLUMBING RELOCATE 2 SPRINKLER HEADS & ADD NEW HEAD.
- ☐ GRADING N/A
- ☐ OTHER
- ☐ SPECIAL CONDITIONS:

SQUARE FOOTAGE

NEW BLDG.	
ADDN.	
REMODEL OR FINISH AREA	
ACCESSORY BLDG.	X
GARAGE OR CARPORT	
DECK OR PAVING	N/A
NO. OF EXISTING BLDGS.	

NOTICE *(Please check appropriate box in each paragraph)*

THIS PERMIT BECOMES NULL AND VOID if work or construction authorized is not commenced within 180 days from date of issuance, or work is suspended or abandoned for a period of 180 days any time after work is commenced.

☒ (1a) I certify that I am licensed under the State Contractor's License Law and my contractor's license is in full force and effect; or

☐ (1b) I certify that I am exempt from Business and Professions Code # 7031.5 under: ☐ #7044—Owner/builder, ☐ #7048—Price of labor and material less than $200, or ☐ Other

AND

☒ (2a) I certify that I have on file with the City of Santa Barbara—Building & Safety a certificate of workers' compensation insurance: Insurer BEAUER, Policy # W0006813, Expiration date 4.1.88, or a Certificate of Consent to self-insure by the Director of Industrial Relations; or

☐ (2b) I certify that I am exempt under Labor Code # 3800 because: ☐ the permit is for work of $100 or less, or ☐ that in the performance of the work for which this permit is issued, I shall not employ any person in any manner so as to become subject to the workers' compensation laws of California.

AND

I certify that I have read this application and declare under penalty of perjury that the information contained herein is true, correct and complete. I agree to comply with all city and county ordinances and state laws relating to building construction, and hereby authorize representatives of this city to enter upon the above mentioned property for inspection purposes. I am the owner of the structure listed on this permit or I represent the owner and am acting with the owner's full knowledge and consent.

Executed at City of Santa Barbara on 9.11.87. [signature] Owner or Contractor

DEPARTMENT USE ONLY

APPROVALS	DATE APPROVED	APPROVED BY	REMARKS	PLAN CHECK
ENVIRONMENTAL REVIEW				DATE REC'D/FEE PD.
LANDMARKS / ARCH. BD.OF REVIEW				
PLANNING COMMISSION				
FIRE DEPT.	9.8.87	J. Perino		PLANS APPROVED BY
PUBLIC WORKS				
ZONING	9-11-87	[signature]		VALUATION:

OFFICE COPY

Optically SCANNED Documents

Docusign Envelope ID: 3773F87A-0B89-4932-BA2C-CA8383B3EEAD

CITY OF SANTA BARBARA

Building & Safety
1235 Chapala Street
[963-1663]

VALIDATION

ZNPC	30.00
PLCK	72.00
BLDG	86.00
STAT	22.00
MECH	15.00
ELEC	15.00
FIRE	55.00
P/S	10.00
RM	15.00
PLCK	30.00-
CHEK	290.00 TL

4545 00 1 09/09/87

ISSUED BY: CA

PERMIT APPLICATION *WHEN PROPERLY VALIDATED THIS IS YOUR PERMIT*

PROJECT ADDRESS: 315 W. Haley St. | ASSESSOR PARCEL NO.: 37-192-01

APPLICANT: [X] OWNER [ ] CONTRACTOR [ ] AUTHORIZED AGENT [ ] LESSEE

OWNER'S NAME: Haley Land Co. PHONE 963-3357

ADDRESS: 315 W. Haley St. CITY ZIP

CONTRACTOR'S NAME: Schipper Const Co. PHONE 963-4359 CITY LIC. NO. 015967

ADDRESS 125 N. Nopal CITY ZIP STATE LIC. NO. 436175

ARCHITECT/DESIGNER OR ENGINEER: Lanvik & Minor Architects PHONE: 963-3357 STATE LIC. NO.

ADDRESS 315 W. Haley St CITY S.B. ZIP

LENDER:

CLASS OF WORK: [ ] NEW [X] ALTERATION [ ] ADDITION [ ] MOVE [ ] DEMOLITION [ ] REPAIR [ ]

USE OF BLDG: New (–) Existing (x) [ ] RETAIL [ ] S.F. FAMILY [ ] CONDOMINIUM [ ] GARAGE [X] OFFICE [ ] DUPLEX [ ] APARTMENT [ ] CARPORT [ ] RESTAURANT [ ] OTHER

Flood Zone	Fire Sprinklers Req. Yes [X] No [ ]	Type of Const. VNC	Occup. Group B-2	Use Zone C-P	No. of Stories 2	No. of Units –	No. of Bedrms.

TYPE OF PERMIT *(Describe proposed use and work)*

	SQUARE FOOTAGE
[X] BUILDING NEW WALLS ON INTERIOR	NEW BLDG.
	ADDN.
[X] ELECTRICAL NEW LIGHTS (3) & PLUGS. (11)	REMODEL OR FINISH AREA 6 18 86
[X] MECHANICAL NEW FLEX DUCTS & CEILING REGISTERS.	ACCESSORY BLDG.
[ ] PLUMBING N/A	GARAGE OR CARPORT
	DECK OR PAVING
[ ] GRADING – N/A	
[ ] OTHER	
[ ] SPECIAL CONDITIONS: –	NO. OF EXISTING BLDGS.

NOTICE *(Please check appropriate box in each paragraph)*

THIS PERMIT BECOMES NULL AND VOID if work or construction authorized is not commenced within 180 days from date of issuance, or work is suspended or abandoned for a period of 180 days any time after work is commenced.

[X] (1a) I certify that I am licensed under the State Contractor's License Law and my contractor's license is in full force and effect; or

[ ] (1b) I certify that I am exempt from Business and Professions Code # 7031.5 under: [ ] #7044—Owner/builder, [ ] #7048—Price of labor and material less than $200, or [ ] Other _____

AND

[X] (2a) I certify that I have on file with the City of Santa Barbara—Building & Safety a certificate of workers' compensation insurance: Insurer BEAVER, Policy # W00068 13, Expiration date 4-1-88, or a Certificate of Consent to self-insure by the Director of Industrial Relations; or

[ ] (2b) I certify that I am exempt under Labor Code # 3800 because: [ ] the permit is for work of $100 or less, or [ ] that in the performance of the work for which this permit is issued, I shall not employ any person in any manner so as to become subject to the workers' compensation laws of California.

AND

I certify that I have read this application and declare under penalty of perjury that the information contained herein is true, correct and complete. I agree to comply with all city and county ordinances and state laws relating to building construction, and hereby authorize representatives of this city to enter upon the above mentioned property for inspection purposes. I am the owner of the structure listed on this permit, or I represent the owner and am acting with the owner's full knowledge and consent.

Executed at City of Santa Barbara on 9.11.87 _____
Owner or Contractor

DEPARTMENT USE ONLY

APPROVALS	DATE APPROVED	APPROVED BY	REMARKS	PLAN CHECK
ENVIRONMENTAL REVIEW				DATE REC'D/FEE PD. 8.21.87 $30.00
LANDMARKS / ARCH. BD. OF REVIEW				
PLANNING COMMISSION				PLCK
FIRE DEPT.				
PUBLIC WORKS				APPROVED BY
ZONING	9-11-87			VALUATION: $5,000

Optically SCANNED Document

OFFICE COPY

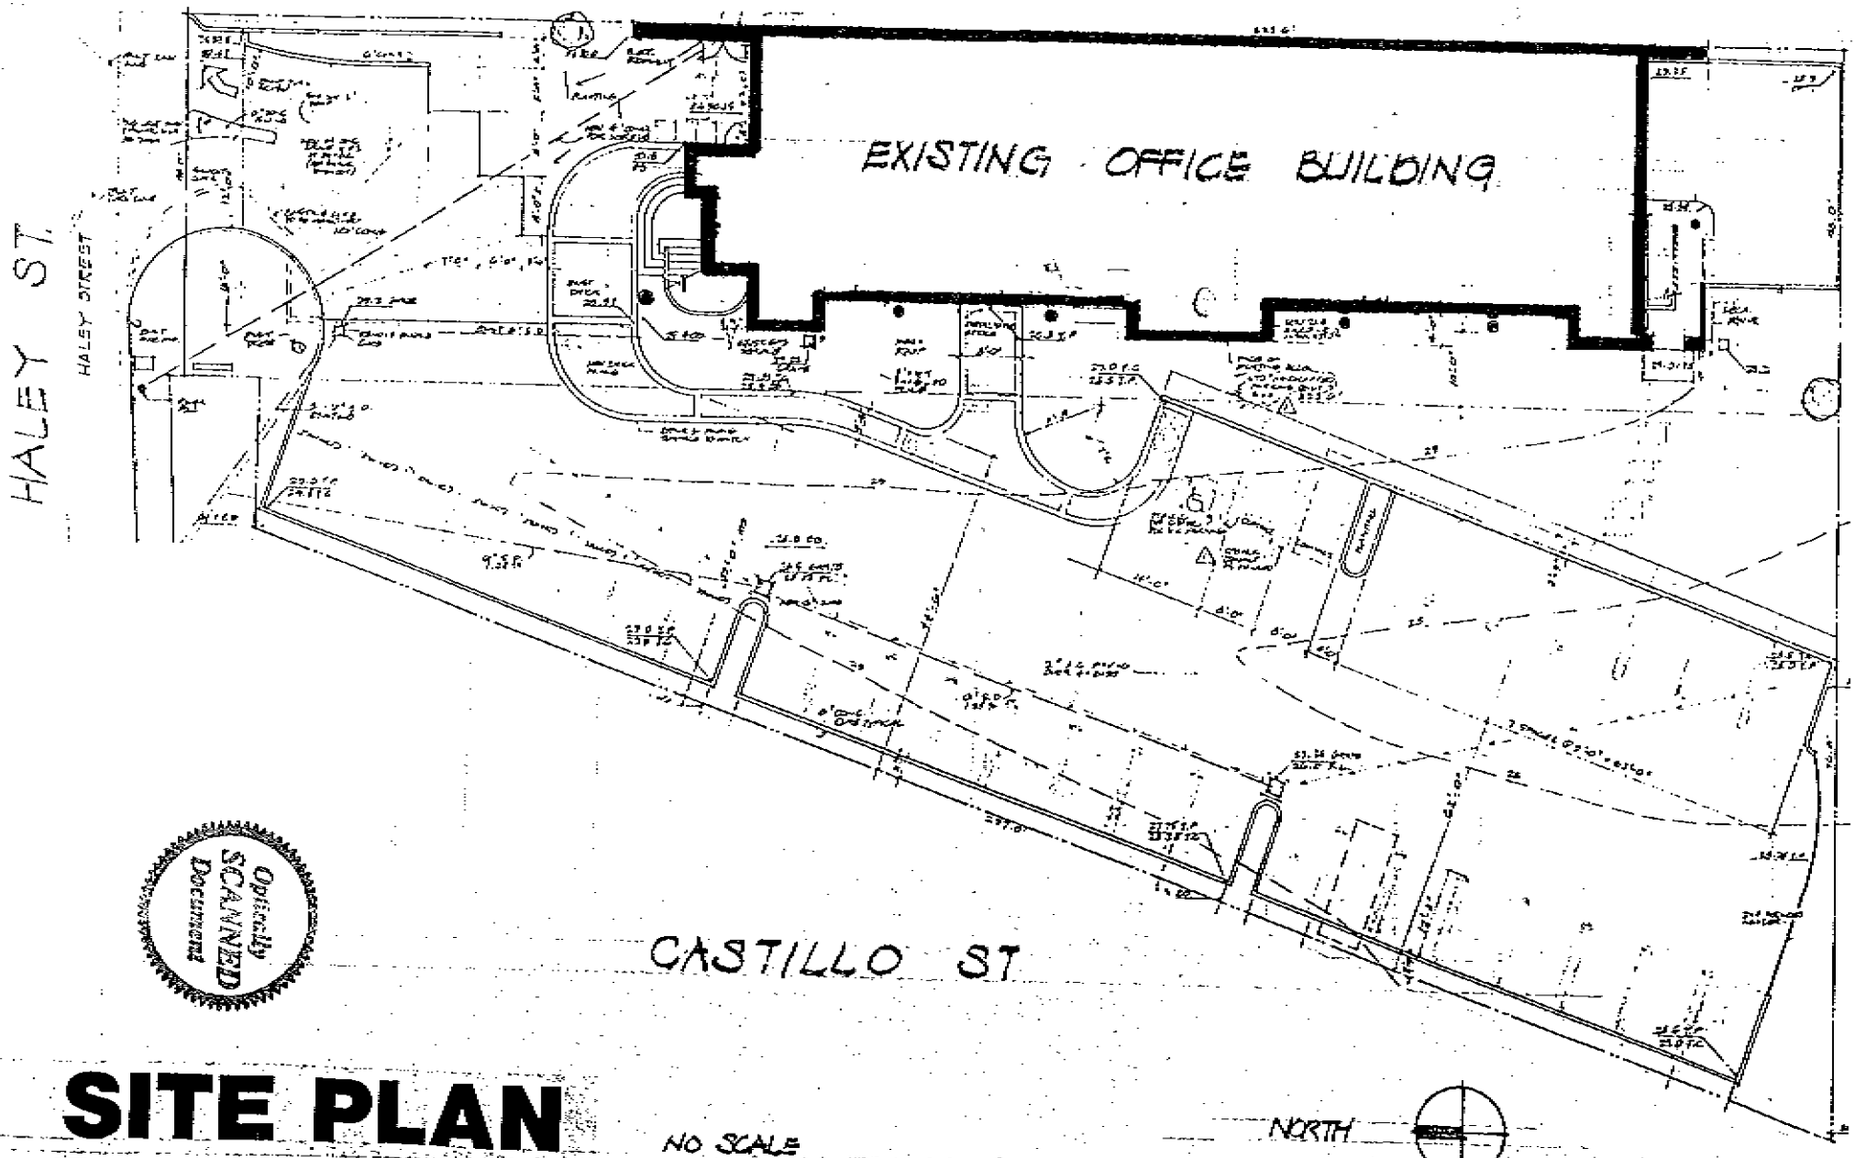

Optically SCANNED Document

SITE PLAN

NO SCALE

Docusign Envelope ID: 3773F87A-0B89-4932-BA2C-CA8383B3EEAD

Docusign Envelope ID: 3773F87A-0B89-4932-BA2C-CA8383B3EEAD

CITY OF SANTA BARBARA

DETERMINATION OF EXCEPTION

FROM ORDINANCE 4436

APPLICANT: LENVIK & MINOR

ADDRESS: 315 W HALEY

CITY: S.B.

RE: 29 STATE STREET -

PROJECT DESCRIPTION:
REPAINT FRONT FACADE, REMODEL ENTRY ALCOVE AND FRONT WINDOW SILLS & BULK HEAD

PROJECT LOCATION (SPECIFIC):
~~RETAIL BUILDINGS - 31~~
29 STATE STREET (FRONT FACADE ONLY).

EXCEPTION STATUS: (Section 3)

_____	Pending Project (Section 3.A.)
_____	Previous CEQA Review (Section 3.B.)
_____	Pending Annexations (Section 3.C.)
✓	No New Water Use (Section 3.D.)
_____	Projects Pursuant to Government Displacement (Section 3.E.)
_____	One and Two-Family Residences (Section 3.F.)
_____	Specific Plans (Section 3.G.)
_____	Affordable Housing (Section 3.H.)

DATE OF DETERMINATION: Feb. 5 1987

REASON FOR DETERMINATION:
No water-use added area.

PROJECT NO. WD- 616-87

Originally SCANNED Document

M. C. Dorja for J.M.
Environmental Analyst

December 1986

THIS DOES NOT CONSTITUTE AN ENVIRONMENTAL DETERMINATION

Docusign Envelope ID: 3773F87A-0B89-4932-BA2C-CA8383B3EEAD

Certificate of Occupancy

CITY OF SANTA BARBARA

BUILDING & SAFETY SECTION
DIVISION OF LAND USE CONTROLS

This Certificate issued pursuant to the requirements of Section 307 of the Uniform Building Code certifying that at the time of issuance this structure was in compliance with the various ordinances of the City regulating building construction or use. For the following:

BUILDING ADDRESS 315 W. Haley,Suites 101,102,103,201/202 PERMIT NO. 1059, et al

ALLOWABLE USE Offices

BUILDING TYPE V-N OCCUPANCY CLASSIFICATION B-2 LAND USE ZONE C-P

SPECIAL CONDITIONS See Planning Comm.Files APPROVED FOR OCCUPANCY 6/29/84
date

Charles C. Dreier
BUILDING OFFICIAL

BY: M Jones

POST IN A CONSPICUOUS PLACE

Al Faoro
FIRE CHIEF

BY: Frank Wilkinson

FORM 400-1

Optically SCANNED Document

Docusign Envelope ID: 3773F87A-0B89-4932-BA2C-CA8383B3EEAD

DATE: 6/1/84

CITY OF SANTA BARBARA

OCCUPANCY CLEARANCE

APPLICANT: Haley Land Co

PHONE NUMBER: 963-3357

BUILDING INSPECTOR: Don McNab 963-1663, extension 42

PROJECT ADDRESS: 315 W. Haley

PROJECT DESCRIPTION: Office Bldg

This project is ready for final clearance by your Division/Department. Please sign and return to Building & Safety Section, Department of Land Use Controls.

Fire Department Approval/ Date

Fred Gonzales 6/28/84
Public Works Approval/ Date

Optically SCANNED Document

Docusign Envelope ID: 3773F87A-0B89-4932-BA2C-CA8383B3EEAD

DATE: 6/1/84

CITY OF SANTA BARBARA

OCCUPANCY CLEARANCE

APPLICANT: Haley Land Co.

PHONE NUMBER: 963-3357

BUILDING INSPECTOR: Don McNabb 963-1663, extension 42

PROJECT ADDRESS: 315 W. Haley

PROJECT DESCRIPTION: Office Bldg.

This project is ready for final clearance by your Division/Department. Please sign and return to Building & Safety Section, Department of Land Use Controls.

T. C. Dawson 6/4/84
Fire Department Approval/ Date

Public Works Approval/ Date

Optically SCANNED Document

Docusign Envelope ID: 3773F87A-0B89-4932-BA2C-CA8383B3EEAD

CITY OF SANTA BARBARA

Building & Safety
1235 Chapala Street
[963-1663]

VALIDATION
PLBG 15.00
FIRE 54.00
CHEK 69.00 TL

1422 00 1 04/25/84

PERMIT APPLICATION *WHEN PROPERLY VALIDATED THIS IS YOUR PERMIT*

PROJECT ADDRESS: 315 W. Haley Street
ASSESSOR PARCEL NO.: 37-192-01

APPLICANT: ☐ OWNER: ☒ CONTRACTOR ☐ AUTHORIZED AGENT ☐ LEASEE
OWNER'S NAME: Haley Land Company PHONE [redacted]
ADDRESS: 315 W. HALEY ST. CITY S.B. CA. ZIP 93101
CONTRACTOR'S NAME: Central Coast Fire Protection PHONE 684-8345 CITY LIC. NO. 1065
ADDRESS 1095 Holly Ave CITY Carpinteria, Ca. 93013 STATE LIC. NO. C-16 39123
ARCHITECT/DESIGNER OR OWNER Central Coast Fire Prot. PHONE: 684-8345 STATE LIC. NO. C-16 39123
ADDRESS CITY ZIP
LENDER:
ISSUED BY: J.L.

CLASS OF WORK: ☐ NEW ☒ ALTERATION ☐ ADDITION ☐ MOVE ☐ DEMOLITION ☐ REPAIR ☐ ____

USE OF BLDG: *New (–) Existing (x)* ☐ RETAIL ☐ S.F. FAMILY ☐ CONDOMINIUM ☐ GARAGE ☒ OFFICE ☐ DUPLEX ☐ APARTMENT ☐ CARPORT ☐ RESTAURANT ☐ OTHER ____

Flood Zone	Fire Sprinklers Req.	Type of Const.	Occup. Group	Use Zone	No. of Stories	No. of Units	No. of Bedrms.
NO.	Yes ☒ No ☐	V-N	B-2	C-P	2	—	—

TYPE OF PERMIT *(Describe proposed use and work)*

☐ BUILDING N/A
☐ ELECTRICAL N/A
☐ MECHANICAL N/A
☒ PLUMBING Fire Sprinklers
☐ GRADING N/A
☐ OTHER
☐ SPECIAL CONDITIONS: N/A

SQUARE FOOTAGE
NEW BLDG.
ADDN.
REMODEL OR FINISH AREA
ACCESSORY BLDG. N/A
GARAGE OR CARPORT
DECK OR PAVING
NO. OF EXISTING BLDGS.

NOTICE *(Please check appropriate box in each paragraph)*

THIS PERMIT BECOMES NULL AND VOID if work or construction authorized is not commenced within 180 days from date of issuance, or work is suspended or abandoned for a period of 180 days any time after work is commenced.

☒ (1a) I certify that I am licensed under the State Contractor's License Law and my contractor's license is in full force and effect; or

☐ (1b) I certify that I am exempt from Business and Professions Code # 7031.5 under: ☐ #7044—Owner/builder, ☐ #7048—Price of labor and material less than $200, or ☐ Other ____

AND

☒ (2a) I certify that I have on file with the City of Santa Barbara—Building & Safety a certificate of workers' compensation insurance: Insurer MISSION INS., Policy # 61 WC1 226526, Expiration date 6-25-84, or a Certificate of Consent to self-insure by the Director of Industrial Relations; or

☐ (2b) I certify that I am exempt under Labor Code # 3800 because: ☐ the permit is for work of $100 or less, or ☐ that in the performance of the work for which this permit is issued, I shall not employ any person in any manner so as to become subject to the workers' compensation laws of California.

AND

I certify that I have read this application and declare under penalty of perjury that the information contained herein is true, correct and complete. I agree to comply with all city and county ordinances and state laws relating to building construction, and hereby authorize representatives of this city to enter upon the above mentioned property for inspection purposes. I am the owner of the structure listed on this permit or I represent the owner and am acting with the owner's full knowledge and consent.

Executed at City of Santa Barbara on 4-25-84. Owner or Contractor [signature]

Optically SCANNED Document

DEPARTMENT USE ONLY

APPROVALS	DATE APPROVED	APPROVED BY	REMARKS
ENVIRONMENTAL REVIEW	N/A		
LANDMARKS / ARCH. BD. OF REVIEW	N/A		
PLANNING COMMISSION	N/A		
FIRE DEPT.	4-19-84	WD	
PUBLIC WORKS	N/A		
ZONING	4-19-84	LC	

PLAN CHECK
DATE REC'D/FEE PD.
N/A
PLANS APPROVED BY
D.M.
VALUATION:
900.00

OFFICE COPY

Docusign Envelope ID: 3773F87A-0B89-4932-BA2C-CA8383B3EEAD

CITY OF SANTA BARBARA

Building & Safety
1235 Chapala Street
[963-1663]

#1075
4/10/84

PERMIT APPLICATION *WHEN PROPERLY VALIDATED THIS IS YOUR PERMIT*

VALIDATION	
ZNG	15.00
PLCK	174.00
BLDG	189.00
STAT	58.60
PLBG	31.00
ELEC	39.00
MECH	34.00
PLCK	123.00
FIRE	35.00
P/S	5.00
CHEK	457.00 TL
1075	4/10/84

ISSUED BY: J.L.

PROJECT ADDRESS: 315 West Haley Street
ASSESSOR PARCEL NO.: 37-192-01

APPLICANT: ☐ OWNER: ☒ CONTRACTOR ☐ AUTHORIZED AGENT ☐ LEASEE
OWNER'S NAME: Haley Land Co (Leasehold) PHONE 963-3357
ADDRESS: same address CITY ZIP
CONTRACTOR'S NAME: Harlan DeGroodt (MATEO DEVELOPMENT) CITY LIC. NO. C-834
ADDRESS Same P.O. Box 5729 CITY S.B. CA ZIP 93108 STATE LIC. NO. 271860
ARCHITECT/DESIGNER OR ENGINEER Lenvik & Minor PHONE: 963-3357 STATE LIC. NO. C-6070
ADDRESS 315 W. Haley CITY ZIP
LENDER:

CLASS OF WORK: ☐ NEW ☒ ALTERATION ☐ ADDITION ☐ MOVE ☐ DEMOLITION ☐ REPAIR ☒ TENANT IMPROVEMENTS

USE OF BLDG: ☐ RETAIL ☐ S.F. FAMILY ☐ CONDOMINIUM ☐ GARAGE ☒ OFFICE ☐ DUPLEX ☐ APARTMENT ☐ CARPORT
New (—) Existing (x) ☐ RESTAURANT ☐ OTHER

Flood Zone	Fire Sprinklers Req.	Type of Const.	Occup. Group	Use Zone	No. of Stories	No. of Units	No. of Bedrms.
NO	Yes ☒ No ☐	V-N	B-2	C-P	2	—	—

TYPE OF PERMIT *(Describe proposed use and work)*

☒ BUILDING Finish Suite D in shell building. minor partitions.
INTERIOR WORK ONLY
☒ ELECTRICAL lights, switches, outlets
☒ MECHANICAL 2 AC units carrier 55,000 BTU 1 furnace, ductwork & registers
☒ PLUMBING 1 WC, 1WH, 1 lav
☐ GRADING N/A
☐ OTHER
☐ SPECIAL CONDITIONS:

SQUARE FOOTAGE	
NEW BLDG.	N/A
ADDN.	
REMODEL OR FINISH AREA	1600
ACCESSORY BLDG.	
GARAGE OR CARPORT	N/A
DECK OR PAVING	
NO. OF EXISTING BLDGS.	

NOTICE *(Please check appropriate box in each paragraph)*

THIS PERMIT BECOMES NULL AND VOID if work or construction authorized is not commenced within 180 days from date of issuance, or work is suspended or abandoned for a period of 180 days any time after work is commenced.

☒ (1a) I certify that I am licensed under the State Contractor's License Law and my contractor's license is in full force and effect; or

☐ (1b) I certify that I am exempt from Business and Professions Code # 7031.5 under: ☐ #7044–Owner/builder, ☐ #7048–Price of labor and material less than $200, or ☐ Other

AND

☒ (2a) I certify that I have on file with the City of Santa Barbara–Building & Safety a certificate of workers' compensation insurance: Insurer STATE FUND, Policy # 481069, Expiration date 1-1-85, or a Certificate of Consent to self-insure by the Director of Industrial Relations; or

☐ (2b) I certify that I am exempt under Labor Code # 3800 because: ☐ the permit is for work of $100 or less, or ☐ that in the performance of the work for which this permit is issued, I shall not employ any person in any manner so as to become subject to the workers' compensation laws of California.

AND

I certify that I have read this application and declare under penalty of perjury that the information contained herein is true, correct and complete. I agree to comply with all city and county ordinances and state laws relating to building construction, and hereby authorize representatives of this city to enter upon the above mentioned property for inspection purposes. I am the owner of the structure listed on this permit or I represent the owner and am acting with the owner's full knowledge and consent.

Executed at City of Santa Barbara on 4.10.84. Owner or Contractor

DEPARTMENT USE ONLY

APPROVALS	DATE APPROVED	APPROVED BY	REMARKS
ENVIRONMENTAL REVIEW			
LANDMARKS / ARCH. BD. OF REVIEW	N/A		
PLANNING COMMISSION			
FIRE DEPT.	3/23/84	MHG	
PUBLIC WORKS	N/A		
ZONING	3/19/84	LC	Interior work only

PLAN CHECK	
DATE REC'D/FEE PD.	
PLCK	123.00
CHEK	123.00 TL
548	3/19/84
PLANS APPROVED BY	G.T.
VALUATION:	29,000

Optically SCANNED Document

OFFICE COPY

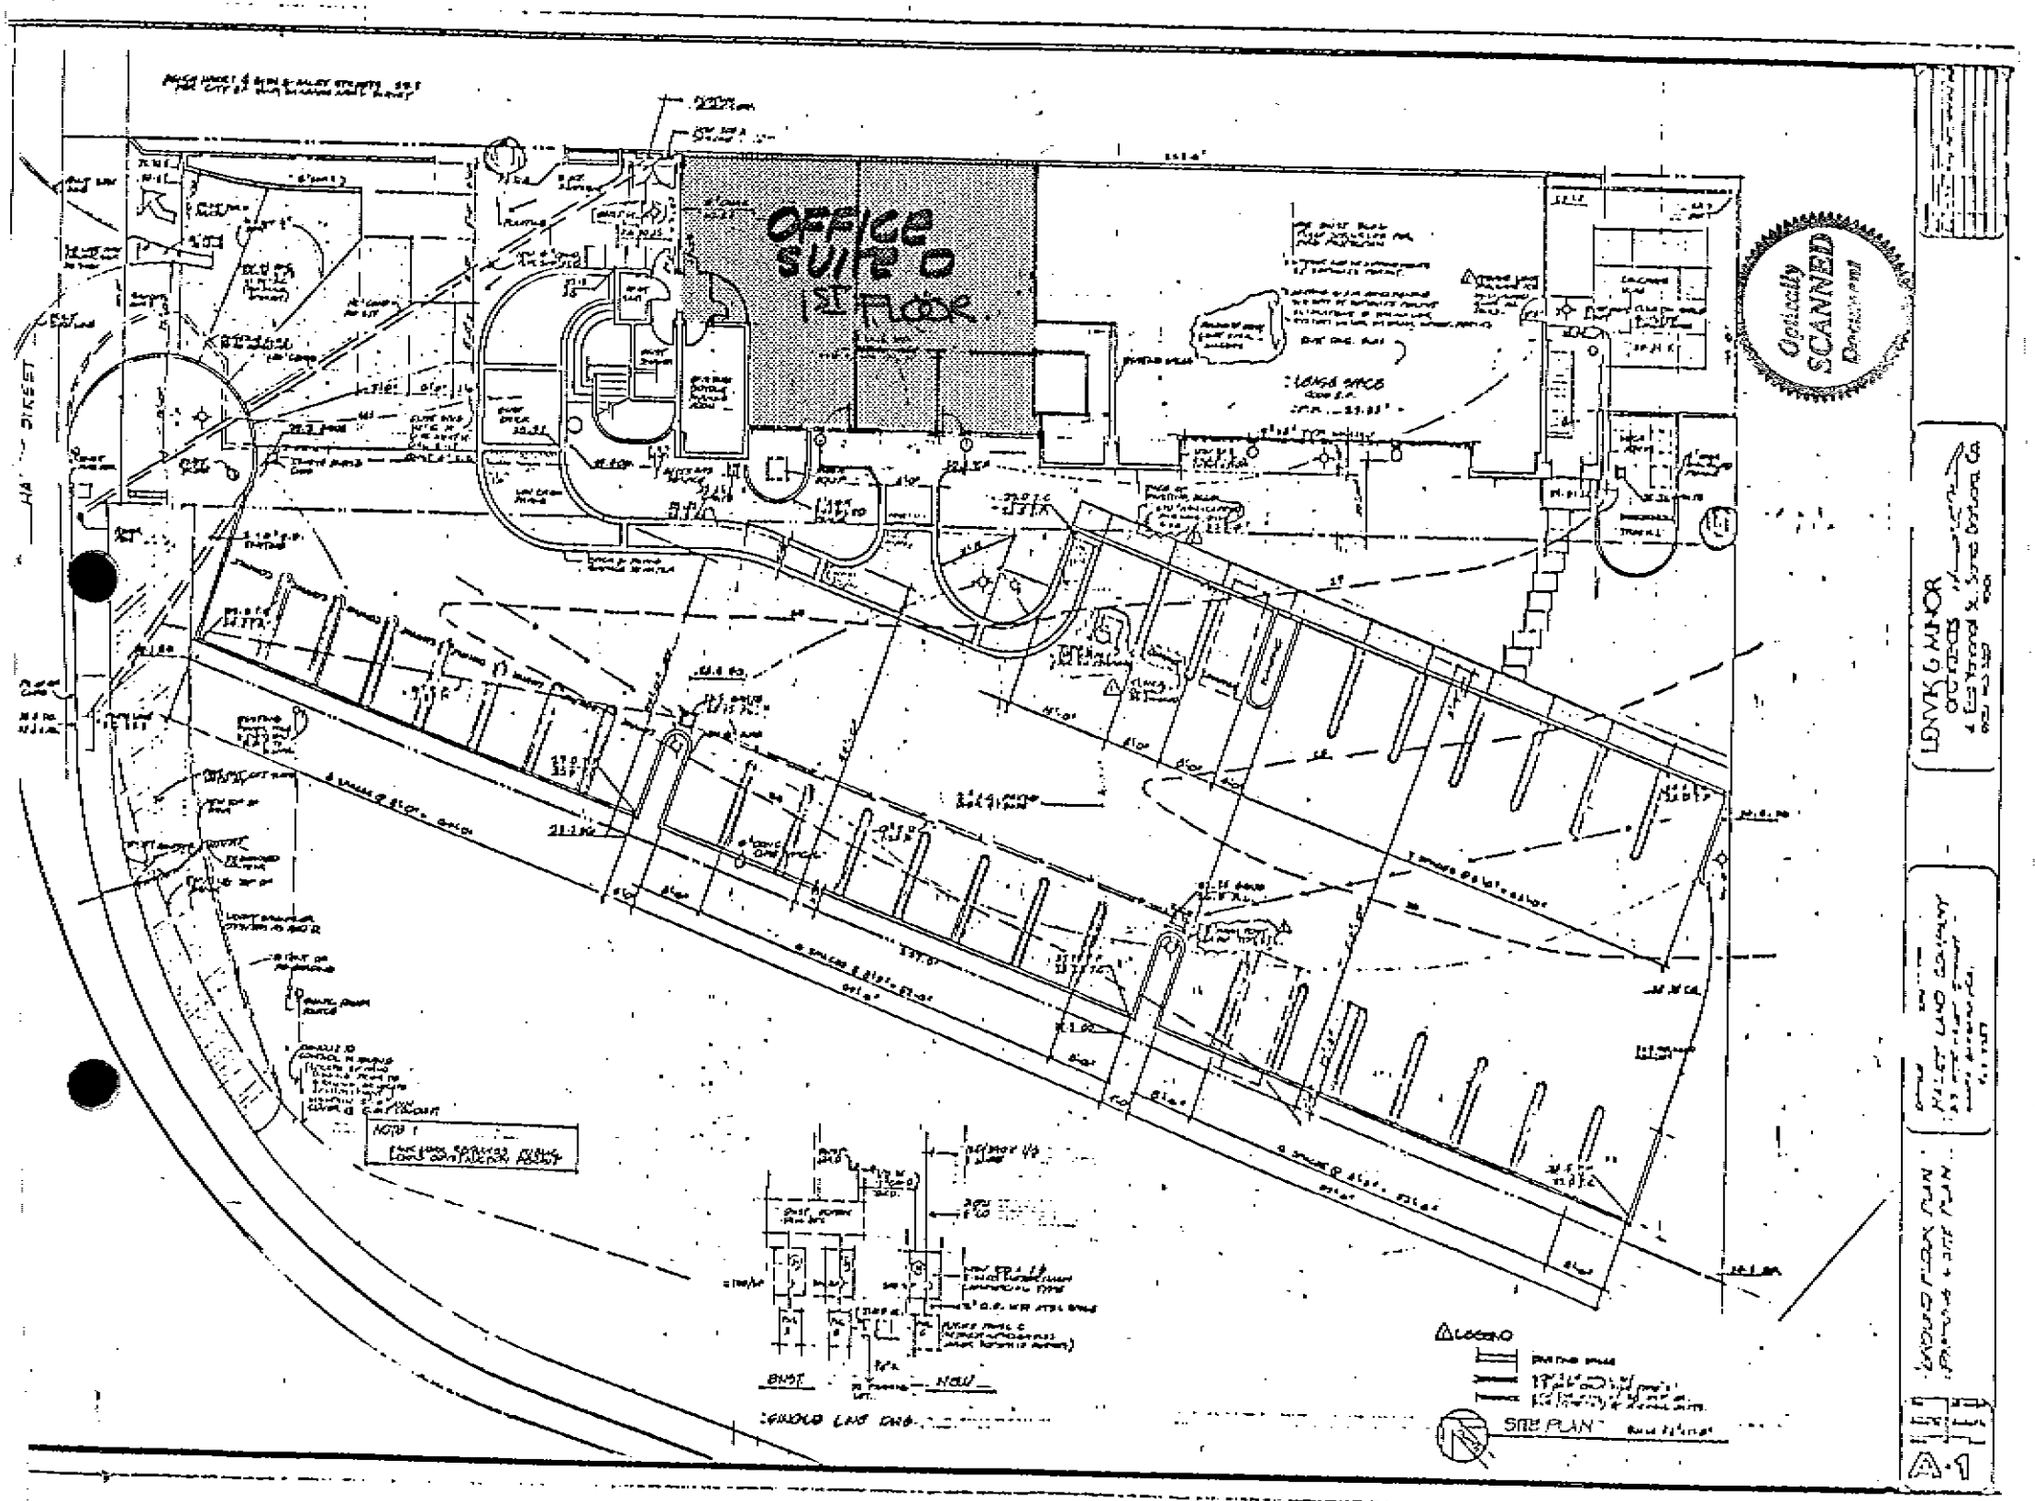

Docusign Envelope ID: 3773F87A-0B89-4932-BA2C-CA8383B3EEAD

Docusign Envelope ID: 3773F87A-0B89-4932-BA2C-CA8383B3EEAD

CITY OF SANTA BARBARA

Building & Safety
1235 Chapala Street
[963-1663]

VALIDATION

PLBG 15.00
CHEK 15.00 FL

0405 00 1 03/12/84

PERMIT APPLICATION *WHEN PROPERLY VALIDATED THIS IS YOUR PERMIT*

PROJECT ADDRESS	ASSESSOR PARCEL NO.
315 W. Haley - (Unit "E")	37-192-01

APPLICANT: ☐ OWNER: ☑ CONTRACTOR ☐ AUTHORIZED AGENT ☐ LESSEE

OWNER'S NAME: Haley Land Co. PHONE

ADDRESS: CITY ZIP

CONTRACTOR'S NAME: Central Coast Fire Protection PHONE 684-8345 CITY LIC. NO. 1064

ADDRESS 1095 Holly Ave. CITY Carpinteria, Ca ZIP STATE LIC. NO. 391231

ARCHITECT/DESIGNER OR ENGINEER PHONE: STATE LIC. NO.

ADDRESS CITY ZIP

LENDER:

ISSUED BY: J.L

CLASS OF WORK: ☐ NEW ☐ ALTERATION ☐ ADDITION ☐ MOVE ☐ DEMOLITION ☐ REPAIR ☒ Fire Sprinklers

USE OF BLDG: New (–) Existing (x) ☐ RETAIL ☐ OFFICE ☐ RESTAURANT ☐ S.F. FAMILY ☐ DUPLEX ☐ OTHER ☐ CONDOMINIUM ☐ APARTMENT ☐ GARAGE ☐ CARPORT

Flood Zone	Fire Sprinklers Req.	Type of Const.	Occup. Group	Use Zone	No. of Stories	No. of Units	No. of Bedrms.
Yes	Yes ☒ No ☐	V-N	B-2	C-P	2	1	-

TYPE OF PERMIT *(Describe proposed use and work)*

- ☐ BUILDING N/A
- ☐ ELECTRICAL N/A
- ☐ MECHANICAL N/A
- ☒ PLUMBING Fire Sprinklers
- ☐ GRADING N/A
- ☐ OTHER
- ☐ SPECIAL CONDITIONS:

SQUARE FOOTAGE	
NEW BLDG.	
ADDN.	
REMODEL OR FINISH AREA	
ACCESSORY BLDG.	N/A
GARAGE OR CARPORT	
DECK OR PAVING	
NO. OF EXISTING BLDGS.	

NOTICE *(Please check appropriate box in each paragraph)*

THIS PERMIT BECOMES NULL AND VOID if work or construction authorized is not commenced within 180 days from date of issuance, or work is suspended or abandoned for a period of 180 days any time after work is commenced.

☒ (1a) I certify that I am licensed under the State Contractor's License Law and my contractor's license is in full force and effect; or

☐ (1b) I certify that I am exempt from Business and Professions Code # 7031.5 under: ☐ #7044—Owner/builder, ☐ #7048—Price of labor and material less than $200, or ☐ Other

AND

☒ (2a) I certify that I have on file with the City of Santa Barbara—Building & Safety a certificate of workers' compensation insurance: Insurer Mission Ins., Policy # 61WCI 22652C, Expiration date 6-25-84, or a Certificate of Consent to self-insure by the Director of Industrial Relations; or

☐ (2b) I certify that I am exempt under Labor Code # 3800 because: ☐ the permit is for work of $100 or less, or ☐ that in the performance of the work for which this permit is issued, I shall not employ any person in any manner so as to become subject to the workers' compensation laws of California.

AND

I certify that I have read this application and declare under penalty of perjury that the information contained herein is true, correct and complete. I agree to comply with all city and county ordinances and state laws relating to building construction, and hereby authorize representatives of this city to enter upon the above mentioned property for inspection purposes. I am the owner of the structure listed on this permit or I represent the owner and am acting with the owner's full knowledge and consent.

Executed at City of Santa Barbara on 3-12-84 Owner or Contractor

DEPARTMENT USE ONLY

APPROVALS	DATE APPROVED	APPROVED BY	REMARKS
ENVIRONMENTAL REVIEW			
LANDMARKS / ARCH. BD. OF REVIEW	N/A		
PLANNING COMMISSION			
FIRE DEPT.	2-23-84	MHG	
PUBLIC WORKS			
ZONING	N/A		

Optically SCANNED Document

PLAN CHECK

DATE REC'D/FEE PD. N/A

PLANS APPROVED BY D. McLaughlin

VALUATION: 900 00

OFFICE COPY

Docusign Envelope ID: 3773F87A-0B89-4932-BA2C-CA8383B3EEAD

CITY OF SANTA BARBARA
BUILDING DEPARTMENT

TEMPORARY PERMIT

For Partial Use Of Building Only

315 WEST HALEY STREET
Job Address

3/1/84
Date of Request

SUITE E. (GROUND FLOOR)
Portion requested to be used

Date of Expiration

GENERAL OFFICE
Type of Use

Bldg. Permit # Date of Permit

Reason for temporary use: TOTAL BUILDING COMPLETION NOT YET ACCOMPLISHED. (LANDSCAPING & SOME SMALL MISC ITEMS.

The undersigned requests the temporary use of those portions of the building designated above and agrees to completion as described herein and in Municipal Code 28.97.001 and 28.98.001 and Uniform Building Code 307, or to vacating the use without recourse.

NOTE: THERE IS CURRENTLY ON FILE WITH THE CITY A PERFORMANCE BOND OF $10,000 FOR COMPLETION OF LANDSCAPING.

APPROVALS:

Don S. McNab
Building Inspector

L. Webster
Fire Department

Fred Olson
Publics Works

3/5/84
Date

Building Officer

Kenneth O. Minor
Signature of Owner

315 WEST HALEY ST.
Address

963-3357
Phone

Optically SCANNED Document

Docusign Envelope ID: 3773F87A-0B89-4932-BA2C-CA8383B3EEAD

3/1/84

CITY OF SANTA BARBARA

OCCUPANCY CLEARANCE

APPLICANT: Lenvadde & Minor

PHONE NUMBER: 963 3307

BUILDING INSPECTOR Don Mapes ~~963-1663~~, extension 42

PROJECT ADDRESS 315 W. Haley UNIT E

PROJECT DESCRIPTION: Conversion of parking gar. to office

This project is ready for final clearance by your Division/Department. Please sign and return to Building & Safety Section, Department of Land Use Controls.

Signing off shall only occur after finals

Bldg. address sign to be inspected.
1 deflection plate req'd for conf. rm head - clean head in telephone equipment.

J. Hubbstein 3.6.84

Fire Department Approval/ Date

Public Works Approval/ Date

Digitally SCANNED Document

Docusign Envelope ID: 3773F87A-0B89-4932-BA2C-CA8383B3EEAD

3/1/84

CITY OF SANTA BARBARA

OCCUPANCY CLEARANCE

APPLICANT: Lenrock & Munor

PHONE NUMBER: 963-3357

BUILDING INSPECTOR Don McNamara ~~963-1663~~, extension 42

PROJECT ADDRESS 315 W. Haley UNIT E

PROJECT DESCRIPTION: Conversion of parking gar to office

This project is ready for final clearance by your Division/Department. Please sign and return to Building & Safety Section, Department of Land Use Controls.

Fire Department Approval/ Date

JD 3/21/84
Public Works Approval/ Date

Optically SCANNED Document

Docusign Envelope ID: 3773F87A-0B89-4932-BA2C-CA8383B3EEAD

LENVIK & MINOR
architects
315 West Haley Street, Santa Barbara, Ca. 93101
(805) 963-3357

February 29, 1984

City of Santa Barbara
Building Department
1235 Chapala St.
Santa Barbara, CA 93101

ATTN: Dan McLaughlin

RE: 315 W. Haley St.

Dear Dan:

The installation of the ductwork on Suite E of above referenced address required one change in duct size from the approved plans. The size of duct out of the furnace and the return air duct have to be reduced from twenty inch (20") diameter to eighteen inch (18") diameter for a short distance from the furnance in order to clear the steel beam overhead. This reduced size is only for a short distance and the resulting increase in static pressure is not significant and is an acceptable change from the approved plans.

Sincerely,

LENVIK & MINOR, ARCHITECTS

Kenneth O. Minor, AIA

KOM/ajc

Optically SCANNED Document

City of Santa Barbara
Division of Land Use Controls

RECEIVED

A California Corporation

Docusign Envelope ID: 3773F87A-0B89-4932-BA2C-CA8383B3EEAD

CITY OF SANTA BARBARA

Building & Safety
1235 Chapala Street
[963-1663]

VALIDATION	
ZNFC	15.00
PLCK	230.00
BLDG	269.00
STAT	94.00
PLBG	15.00
ELEC	63.00
MECH	35.00
PLCK	189.00
FIRE	35.00
P/S	5.00
CHEK	572.00 TL

PERMIT APPLICATION *WHEN PROPERLY VALIDATED THIS IS YOUR PERMIT*

PROJECT ADDRESS: 315 W. Haley Street | ASSESSOR PARCEL NO.: 37-192-01

APPLICANT: ☒ OWNER: ☐ CONTRACTOR ☐ AUTHORIZED AGENT ☐ LESSEE

OWNER'S NAME: Same PHONE

ADDRESS: CITY ZIP

CONTRACTOR'S NAME: Harlan Dalkoord / MATEO PHONE 966-1659 CITY LIC. NO. C-B34

ADDRESS 315 W. HALEY CITY ZIP STATE LIC. NO. 271860

ARCHITECT/DESIGNER OR ENGINEER Ken Minor, Lenvik & Minor PHONE: 963-3357 STATE LIC. NO.

ADDRESS 315 W. Haley CITY ZIP

LENDER:

ISSUED BY: G.T. 2/15/84

CLASS OF WORK: ☐ NEW ☐ ALTERATION ☐ ADDITION ☐ MOVE ☐ DEMOLITION ☐ REPAIR ☐ _____

USE OF BLDG: New (–) Existing (x) ☐ RETAIL ☐ S.F. FAMILY ☐ CONDOMINIUM ☐ GARAGE ☒ OFFICE ☐ DUPLEX ☐ APARTMENT ☐ CARPORT ☐ RESTAURANT ☐ OTHER _____ 02/15/84

Flood Zone	Fire Sprinklers Req. Yes ☐ No ☐	Type of Const.	Occup. Group	Use Zone	No. of Stories	No. of Units	No. of Bedrms.
NA		V-N	B-2	CP	2		

TYPE OF PERMIT *(Describe proposed use and work)*

☒ BUILDING Interior Improvements to existing shell, partitions, doors

☒ ELECTRICAL lights, switches, outlets + AC unit. new 150 A. Service & 150 A subpanel

☒ MECHANICAL Carrier Model 120-100CC AC 2 exhaust fans

☒ PLUMBING H&C for future sink

☐ GRADING Ø

☐ OTHER A

☐ SPECIAL CONDITIONS:

SQUARE FOOTAGE	
NEW BLDG.	NA
ADDN.	
REMODEL OR FINISH AREA	2552
ACCESSORY BLDG.	NA
GARAGE OR CARPORT	
DECK OR PAVING	
NO. OF EXISTING BLDGS.	

NOTICE *(Please check appropriate box in each paragraph)*

THIS PERMIT BECOMES NULL AND VOID if work or construction authorized is not commenced within 180 days from date of issuance, or work is suspended or abandoned for a period of 180 days any time after work is commenced.

☐ (1a) I certify that I am licensed under the State Contractor's License Law and my contractor's license is in full force and effect; or

☒ (1b) I certify that I am exempt from Business and Professions Code # 7031.5 under: ☐ #7044—Owner/builder, ☐ #7048—Price of labor and material less than $200, or ☐ Other _____.

AND

☐ (2a) I certify that I have on file with the City of Santa Barbara—Building & Safety a certificate of workers' compensation insurance: Insurer SAIF FUND, Policy # 481069, Expiration date 1-1-85, or a Certificate of Consent to self-insure by the Director of Industrial Relations; or

☒ (2b) I certify that I am exempt under Labor Code # 3800 because: ☐ the permit is for work of $100 or less, or ☐ that in the performance of the work for which this permit is issued, I shall not employ any person in any manner so as to become subject to the workers' compensation laws of California.

AND

I certify that I have read this application and declare under penalty of perjury that the information contained herein is true, correct and complete. I agree to comply with all city and county ordinances and state laws relating to building construction, and hereby authorize representatives of this city to enter upon the above mentioned property for inspection purposes. I am the owner of the structure listed on this permit or I represent the owner and am acting with the owner's full knowledge and consent.

Executed at City of Santa Barbara on 2-15-84. Harlan Dalkoord
Owner or Contractor

DEPARTMENT USE ONLY

APPROVALS	DATE APPROVED	APPROVED BY	REMARKS	PLAN CHECK
ENVIRONMENTAL REVIEW	NA			DATE REC'D/FEE PD.
LANDMARKS / ARCH. BD. OF REVIEW				
PLANNING COMMISSION				
FIRE DEPT.	2/1/84	MHG		
PUBLIC WORKS	NA			PLANS APPROVED BY G.T.
ZONING	1/30/84	LC		VALUATION:

Optically SCANNED Documents

OFFICE COPY

Docusign Envelope ID: 3773F87A-0B89-4932-BA2C-CA8383B3EEAD

CITY OF SANTA BARBARA

Building & Safety
1235 Chapala Street
[963-1663]

Town Suite

PERMIT APPLICATION *WHEN PROPERLY VALIDATED THIS IS YOUR PERMIT*

VALIDATION

DRC	35.00
PLN	230.00
BLD	249.00
STAT	24.00
MISC	15.00
SEED	27.00
WATR	35.00
FLOR	129.00
FIRE	15.00
F/S	5.00
CHEK	1,113.00 TL

ISSUED BY: [illegible] 1-30-84

PROJECT ADDRESS: 315 W. Haley Street (102) — ASSESSOR PARCEL NO.: 37-192-01

APPLICANT: ☒ OWNER: ☐ CONTRACTOR ☐ AUTHORIZED AGENT ☐ LEASEE

OWNER'S NAME: Same — PHONE

ADDRESS — CITY — ZIP

CONTRACTOR'S NAME: [illegible] — PHONE [illegible] — CITY LIC. NO. [illegible]

ADDRESS — CITY — ZIP — STATE LIC. NO. [illegible]

ARCHITECT/DESIGNER OR ENGINEER: Ken Minor, Lenvik & Minor — PHONE: 963-3357 — STATE LIC. NO.

ADDRESS: 315 W. Haley — CITY — ZIP

LENDER:

CLASS OF WORK: ☐ NEW ☐ ALTERATION ☐ ADDITION ☐ MOVE ☐ DEMOLITION ☐ REPAIR ☐ _____

USE OF BLDG: New (–) Existing (x) ☐ RETAIL ☐ S.F. FAMILY ☐ CONDOMINIUM ☐ GARAGE ☒ OFFICE ☐ DUPLEX ☐ APARTMENT ☐ CARPORT ☐ RESTAURANT ☐ OTHER _____

Flood Zone	Fire Sprinklers Req. Yes ☐ No ☐	Type of Const.	Occup. Group	Use Zone	No. of Stories	No. of Units	No. of Bedrms.
VA		V-N	B-2	CP	2		

TYPE OF PERMIT *(Describe proposed use and work)*

☒ BUILDING Interior Improvements to existing shell, partitions, doors

☒ ELECTRICAL lights, switches, outlets + AC unit. new 150 A. Service & 150 A subpanel

☒ MECHANICAL Carrier Model 120-100CC AC 2 exhaust fans

☒ PLUMBING H&C for future sink

☐ GRADING

☐ OTHER

☐ SPECIAL CONDITIONS:

SQUARE FOOTAGE

NEW BLDG.	
ADDN.	
REMODEL OR FINISH AREA	
ACCESSORY BLDG.	
GARAGE OR CARPORT	
DECK OR PAVING	
NO. OF EXISTING BLDGS.	

24 HRS. NOTICE REQUIRED FOR INSPECTIONS

INSPECTION RECORD

CALL: 963-1663

INSPECTIONS	DATE	INSPECTOR
Setback & Compaction		
Forms		
Reinforcing Steel		
Grounding Electrods		
Service Conduit Underground		
Plumbing Underground		
OK to Pour Footings		
DO NOT POUR CONCRETE UNTIL ABOVE IS SIGNED		
Sewer Groundwork		
Htg. & Cooling Groundwork		
Electrical Groundwork		
Water Piping Groundwork		
Gas Piping Groundwork		
OK to Pour Slab Floor or Gunite		
DO NOT GUNITE OR POUR CONCRETE FLOOR UNTIL ABOVE IS SIGNED		

INSPECTIONS	DATE	INSPECTOR
Floor nailing		
Roof Nailing		
Shear Panel Nailing		
rough gas	2/17/84	[illegible]
Rough Elec. UNIT E only	2/21/84	[illegible]
Rough Plbg.	2/16/84	[illegible]
Rough Htg. & Cooling	2/29/84	[illegible]
UNIT D Rough elec.		
Do not call for framing inspection until Electrical, Plumbing & Heating Approvals have been obtained.		
Rough Framing		
Insulation, Walls		
Insulation, Roof	2/21/84	[illegible]
OK to Cover		
DO NOT COVER UNTIL ABOVE IS SIGNED		

INSPECTIONS	DATE	INSPECTOR
Exterior Lathing/Siding		
Interior Lathing/Drywall	2/22/84	[illegible]
DO NOT PLASTER UNTIL ABOVE IS SIGNED		
Plaster—1st Coat		
Plaster-2nd Coat		
Sewer		
Pre-Gunite		
Pool		
Pool Deck		
S/Pool Fence		
FINAL INSPECTIONS		
Final Electrical	6/29/84	[illegible]
Final Gas Test		
Final Plumbing		
Final Htg. & Cooling		
Final Grading		
FINAL BUILDING	6/29/84	[illegible]

Certified SCANNED Document

OCCUPANCY APPROVED	FIRE DEPT./DATE	PUBLIC WORKS/DATE	BLDG. & SAFETY/DATE

T[illegible] PY/O[illegible]IPANCY CERTIFICATE

Docusign Envelope ID: 3773F87A-0B89-4932-BA2C-CA8383B3EEAD

REMARKS OR INSPECTIONS

2/17/84 ok to cover ext walls suite D only (D/m)
2/21/84 roughs - unit D.
3/2/84 Mech. roughs only Suite ~~E~~ only (D/m)

UTILITY CLEARANCES		Authorized By	Date	Utility Notified By	Date
ELECTRIC	TEMP.				
	FINAL	(D/m)	3-5-84	Eileen Hatheway	3/6/84
GAS	TEMP.				
	FINAL	(D/m)	3-5-84	Eileen Hatheway	3/6/84

UNIT E ONLY

UNIT E ONLY

Docusign Envelope ID: 3773F87A-0B89-4932-BA2C-CA8383B3EEAD

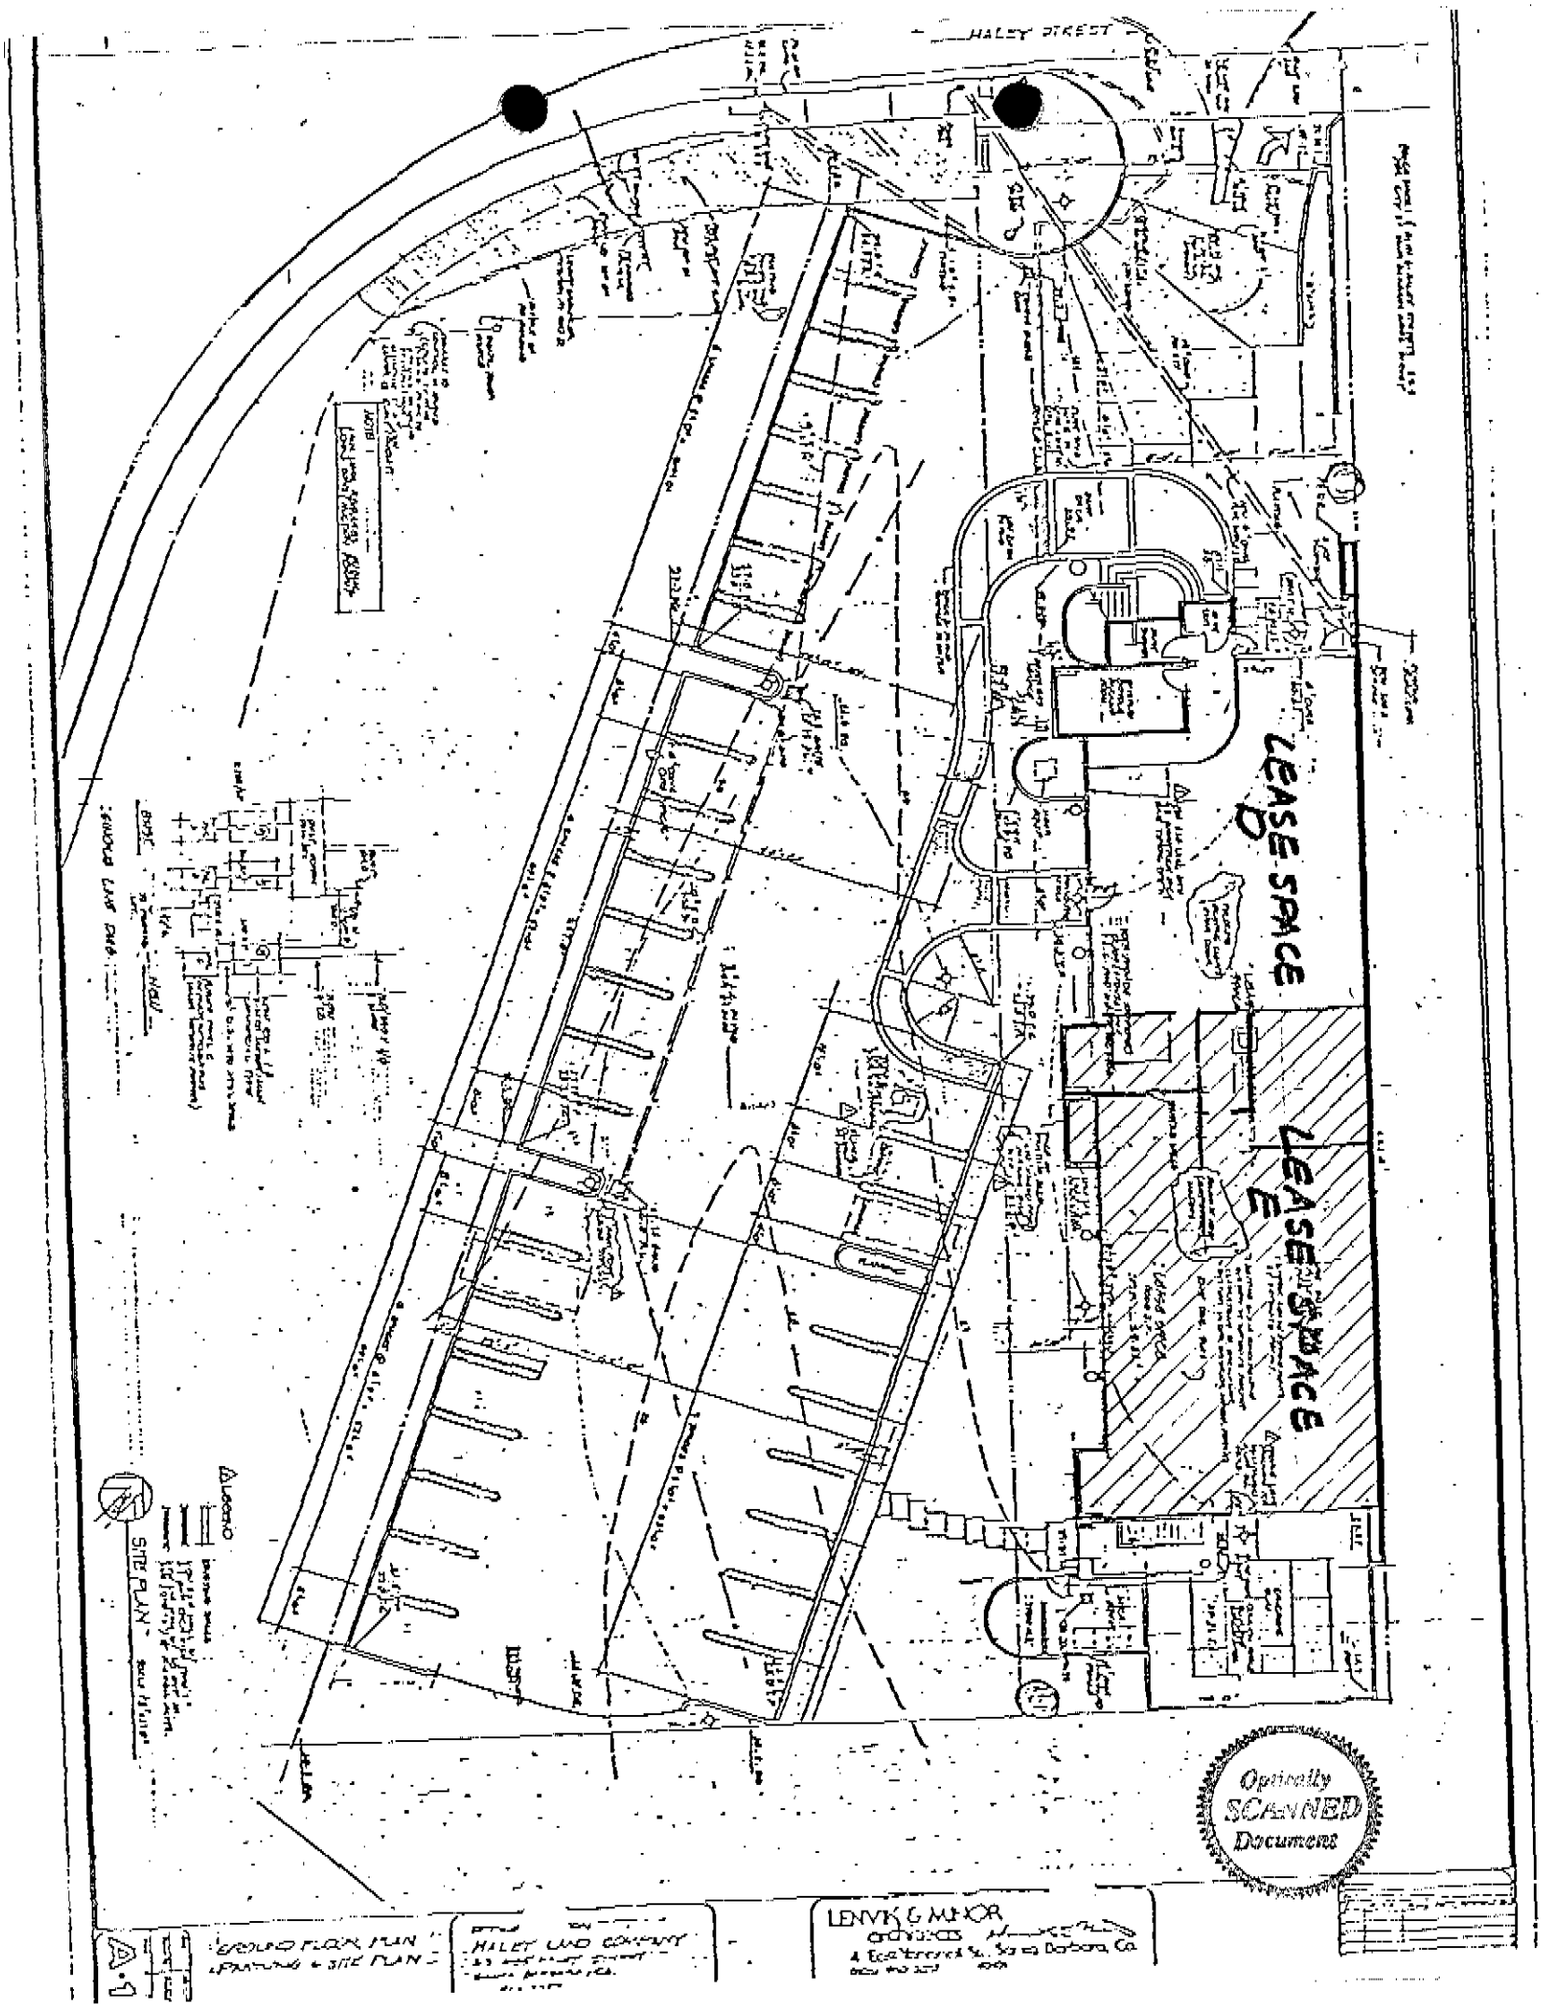

Docusign Envelope ID: 3773F87A-0B89-4932-BA2C-CA8383B3EEAD

CORR OF SUITES D
FRONT OF BUILDING

CONFERENCE

1/A-1

4'-0" CLR

TELEPHONE EQUIPMENT

20"x42" ACCESS

PROVIDE WASTE & H&C WATER FOR FUTURE SINK

PR 2'6"8

3'6"8

3'6"8 S.C.

3'6"8

3'6"8

3'6"8

6'-6"

3'-0

3½"

MEN

WOMEN

PROVIDE GRAB BARS PER HANDICAP REQMT TYPICAL

6'-6"

1'-0"

7'-0"±

15'-0"

PURR BLOCK WALL & SHEETROCK (2x4 STUD WALL 16" O.C.)

1/A-1

OPEN OFFICE SPACE 2500 S.F.±

DISPLAY OFFICE

SUITE E

FIXED DOOR PANEL

3'8" FULL LIGHT DR.

EXIST 3'8" FULL LITE DOOR W/ HANDICAPPED APPR. HARDWARE

EXIST 3'8" FULL LITE DOOR

A

FLOOR PLAN - INTERIOR IMPROVEMENTS SUITE E

SCALE 1/8" = 1'-0"

2500 S.F.

LEGEND

EXISTING WALLS

NEW WALLS WITH INSULATION (2x4 @ 5/8" GYP BD)

NEW WALLS 2x4 & 5/8" GYP BD.

315 W. HALEY ST.

Official SCANNED Document

Docusign Envelope ID: 3773F87A-0B89-4932-BA2C-CA8383B3EEAD

CITY OF SANTA BARBARA

Building & Safety
1235 Chapala Street
[963-1663]

VALIDATION

PLBG 15.00
CHEK 15.00 TL

9658 00 1 02/09/84

PERMIT APPLICATION *WHEN PROPERLY VALIDATED THIS IS YOUR PERMIT*

PROJECT ADDRESS	ASSESSOR PARCEL NO.
315 W. Haley St.	37-192-01

APPLICANT: ☐ OWNER: ☐ CONTRACTOR ☐ AUTHORIZED AGENT ☐ LESSEE

OWNER'S NAME: Lenvick & Minor - Tenant Improvement PHONE

ADDRESS: Same CITY ZIP

CONTRACTOR'S NAME: Central Coast Fire Protection PHONE 684-8345 CITY LIC. NO. 1065

ADDRESS 1095 Holly Ave., CITY Carpenteria ZIP 93013 STATE LIC. NO. C-16391231

ARCHITECT/DESIGNER OR ENGINEER PHONE: STATE LIC. NO.

ADDRESS CITY ZIP

LENDER:

ISSUED BY: JL

CLASS OF WORK: ☐ NEW ☐ ALTERATION ☒ ADDITION ☐ MOVE ☐ DEMOLITION ☐ REPAIR ☐

USE OF BLDG: *New (–) Existing (x)* ☐ RETAIL ☐ S.F. FAMILY ☐ CONDOMINIUM ☐ GARAGE ☒ OFFICE ☐ DUPLEX ☐ APARTMENT ☐ CARPORT ☐ RESTAURANT ☐ OTHER

Flood Zone	Fire Sprinklers Req. Yes ☒ No ☐	Type of Const.	Occup. Group	Use Zone	No. of Stories	No. of Units	No. of Bedrms.
yes		V-N	B-2	C-P	2	1	0

TYPE OF PERMIT *(Describe proposed use and work)*

☐ BUILDING

☐ ELECTRICAL N/A

☐ MECHANICAL

☒ PLUMBING Fire Sprinklers (~~ADD~~ RELOCATED)

☐ GRADING

☐ OTHER

☐ SPECIAL CONDITIONS:

SQUARE FOOTAGE	
NEW BLDG.	
ADDN.	
REMODEL OR FINISH AREA	
ACCESSORY BLDG.	
GARAGE OR CARPORT	N/A
DECK OR PAVING	
NO. OF EXISTING BLDGS.	

NOTICE *(Please check appropriate box in each paragraph)*

THIS PERMIT BECOMES NULL AND VOID if work or construction authorized is not commenced within 180 days from date of issuance, or work is suspended or abandoned for a period of 180 days any time after work is commenced.

☒ (1a) I certify that I am licensed under the State Contractor's License Law and my contractor's license is in full force and effect; or

☐ (1b) I certify that I am exempt from Business and Professions Code # 7031.5 under: ☐ #7044—Owner/builder, ☐ #7048—Price of labor and material less than $200, or ☐ Other

AND

☒ (2a) I certify that I have on file with the City of Santa Barbara–Building & Safety a certificate of workers' compensation insurance: Insurer Mission Ins., Policy # 61WCI 22652C, Expiration date 6-25-84, or a Certificate of Consent to self-insure by the Director of Industrial Relations; or

☐ (2b) I certify that I am exempt under Labor Code # 3800 because: ☐ the permit is for work of $100 or less, or ☐ that in the performance of the work for which this permit is issued, I shall not employ any person in any manner so as to become subject to the workers' compensation laws of California.

AND

I certify that I have read this application and declare under penalty of perjury that the information contained herein is true, correct and complete. I agree to comply with all city and county ordinances and state laws relating to building construction, and hereby authorize representatives of this city to enter upon the above mentioned property for inspection purposes. I am the owner of the structure listed on this permit or I represent the owner and am acting with the owner's full knowledge and consent.

Executed at City of Santa Barbara on 2/9/84. by [signature] Owner or Contractor

DEPARTMENT USE ONLY

APPROVALS	DATE APPROVED	APPROVED BY	REMARKS
ENVIRONMENTAL REVIEW			
LANDMARKS / ARCH. BD.OF REVIEW	N/A		
PLANNING COMMISSION			
FIRE DEPT.	1-25-84	JW	
PUBLIC WORKS			
ZONING	1-20-84	LC	

Optically SCANNED Document

PLAN CHECK

DATE REC'D/FEE PD. N/A 1

PLANS APPROVED BY DM

VALUATION: 600 00

OFFICE COPY

Docusign Envelope ID: 3773F87A-0B89-4932-BA2C-CA8383B3EEAD

CITY OF SANTA BARBARA

Building & Safety
1235 Chapala Street
[963-1663]

VALIDATION

PERMIT APPLICATION *WHEN PROPERLY VALIDATED THIS IS YOUR PERMIT*

PROJECT ADDRESS	ASSESSOR PARCEL NO.
315 W. Haley St.	37-192-01

APPLICANT: ☐ OWNER: ☐ CONTRACTOR ☐ AUTHORIZED AGENT ☐ LESSEE

OWNER'S NAME: Lenvick & Minor - Tenant Improvement PHONE

ADDRESS: Same CITY ZIP

CONTRACTOR'S NAME: Central Coast Fire Protection PHONE 684-8345 CITY LIC. NO. 1065

ADDRESS 1095 Holly Ave., C CITY Carpenteria ZIP 93013 STATE LIC. NO. C-16391231

ARCHITECT/DESIGNER OR ENGINEER PHONE: STATE LIC. NO.

ADDRESS CITY ZIP

LENDER:

ISSUED BY:

CLASS OF WORK: ☐ NEW ☐ ALTERATION ☒ ADDITION ☐ MOVE ☐ DEMOLITION ☐ REPAIR ☐

USE OF BLDG: New (–) Existing (x) ☐ RETAIL ☒ OFFICE ☐ RESTAURANT ☐ S.F. FAMILY ☐ DUPLEX ☐ OTHER ☐ CONDOMINIUM ☐ APARTMENT ☐ GARAGE ☐ CARPORT

Flood Zone	Fire Sprinklers Req. Yes ☒ No ☐	Type of Const.	Occup. Group	Use Zone	No. of Stories	No. of Units	No. of Bedrms.
yes		V-N	B-2	C-P	2	1	0

TYPE OF PERMIT *(Describe proposed use and work)*

☐ BUILDING

☐ ELECTRICAL

☐ MECHANICAL

☒ PLUMBING Fire Sprinklers

☐ GRADING

☐ OTHER

☐ SPECIAL CONDITIONS:

SQUARE FOOTAGE	
NEW BLDG.	
ADDN.	
REMODEL OR FINISH AREA	
ACCESSORY BLDG.	
GARAGE OR CARPORT	
DECK OR PAVING	
NO. OF EXISTING BLDGS.	

24 HRS. NOTICE REQUIRED FOR INSPECTIONS — **INSPECTION RECORD** — CALL: 963-1663

INSPECTIONS	DATE	INSPECTOR
Setback & Compaction		
Forms		
Reinforcing Steel		
Grounding Electrode		
Service Conduit Underground		
Plumbing Underground		
OK to Pour Footings		
DO NOT POUR CONCRETE UNTIL ABOVE IS SIGNED		
Sewer Groundwork		
Htg. & Cooling Groundwork		
Electrical Groundwork		
Water Piping Groundwork		
Piping Groundwork		
Pour or Gunite		
GUNITE OR POUR CONCRETE FLOOR UNTIL ABOVE IS SIGNED		

INSPECTIONS	DATE	INSPECTOR
Floor nailing		
Roof Nailing		
Shear Panel Nailing		
Rough Elec.		
Rough Plbg.		
Rough Htg. & Cooling		
Do not call for framing inspection until Electrical, Plumbing & Heating Approvals have been obtained.		
Rough Framing		
Insulation, Walls		
Insulation, Roof		
OK to Cover		
DO NOT COVER UNTIL ABOVE IS SIGNED		

INSPECTIONS	DATE	INSPECTOR
Exterior Lathing/Siding		
Interior Lathing/Drywall		
DO NOT PLASTER UNTIL ABOVE IS SIGNED		
Plaster—1st Coat		
Plaster-2nd Coat		
Sewer		
Pre-Gunite		
Pool		
Pool Deck		
S/Pool Fence		
FINAL INSPECTIONS		
Final Electrical		
Final Gas Test		
Final Plumbing	7-2-24	DM
Final Htg. & Cooling		
Final Grading		
FINAL BUILDING		

ICY	FIRE DEPT./DATE	PUBLIC WORKS/DATE	BLDG. & SAFETY/DATE

Optically SCANNED Document

…TOR'S COPY/OCCUPANCY CERTIFICATE

Docusign Envelope ID: 3773F87A-0B89-4932-BA2C-CA8383B3EEAD

CITY OF SANTA BARBARA

Building & Safety
1235 Chapala Street
[963-1663]

VALIDATION
PLBG 15.00
CHEK 15.00 TL

9536 00 1 02/03/84

PERMIT APPLICATION *WHEN PROPERLY VALIDATED THIS IS YOUR PERMIT*

PROJECT ADDRESS: 310 W. HALEY ST.
ASSESSOR PARCEL NO.: 37-192-01

APPLICANT: ☐ OWNER: ☒ CONTRACTOR ☐ AUTHORIZED AGENT ☐ LESSEE
OWNER'S NAME: HALEY LAND CO. PHONE
ADDRESS: 310 W. HALEY ST. CITY SANTA BARBARA ZIP 93101
CONTRACTOR'S NAME: ENERGY MATRIX PHONE CITY LIC. NO. 13621
ADDRESS 1209 DE LA VINA ST. CITY S. B. ZIP 93101 STATE LIC. NO 431718
ARCHITECT/DESIGNER OR ENGINEER LENVIK AND MINOR PHONE: STATE LIC. NO.
ADDRESS 310 W. HALEY CITY ZIP
LENDER:
ISSUED BY: J.L.

CLASS OF WORK: ☐ NEW ☒ ALTERATION ☐ ADDITION ☐ MOVE ☐ DEMOLITION ☐ REPAIR ☐ _____

USE OF BLDG: New (–) Existing (x) ☐ RETAIL ☒ OFFICE ☐ RESTAURANT ☐ S.F. FAMILY ☐ DUPLEX ☐ OTHER _____ ☐ CONDOMINIUM ☐ APARTMENT ☐ GARAGE ☐ CARPORT

Flood Zone	Fire Sprinklers Req. Yes ☐ No ☒	Type of Const.	Occup. Group	Use Zone	No. of Stories	No. of Units	No. of Bedrms.
NO		V-N	B-2	C-P	2	—	—

TYPE OF PERMIT *(Describe proposed use and work)*

☐ BUILDING
☐ ELECTRICAL N/A
☐ MECHANICAL
☐ PLUMBING 2 RESTROOMS, CONDENSATE
☐ GRADING
☐ OTHER N/A
☐ SPECIAL CONDITIONS:

SQUARE FOOTAGE
NEW BLDG.
ADDN.
REMODEL OR FINISH AREA
ACCESSORY BLDG. N/A
GARAGE OR CARPORT
DECK OR PAVING
NO. OF EXISTING BLDGS.

NOTICE *(Please check appropriate box in each paragraph)*

THIS PERMIT BECOMES NULL AND VOID if work or construction authorized is not commenced within 180 days from date of issuance, or work is suspended or abandoned for a period of 180 days any time after work is commenced.

☒ (1a) I certify that I am licensed under the State Contractor's License Law and my contractor's license is in full force and effect; or

☐ (1b) I certify that I am exempt from Business and Professions Code # 7031.5 under: ☐ #7044—Owner/builder, ☐ #7048—Price of labor and material less than $200, or ☐ Other _____.

AND

☒ (2a) I certify that I have on file with the City of Santa Barbara—Building & Safety a certificate of workers' compensation insurance: Insurer MISSION INS. Policy # 61WC 235184 Expiration date 3-23-84, or a Certificate of Consent to self-insure by the Director of Industrial Relations; or

☐ (2b) I certify that I am exempt under Labor Code # 3800 because: ☐ the permit is for work of $100 or less, or ☐ that in the performance of the work for which this permit is issued, I shall not employ any person in any manner so as to become subject to the workers' compensation laws of California.

AND

I certify that I have read this application and declare under penalty of perjury that the information contained herein is true, correct and complete. I agree to comply with all city and county ordinances and state laws relating to building construction, and hereby authorize representatives of this city to enter upon the above mentioned property for inspection purposes. I am the owner of the structure listed on this permit or I represent the owner and am acting with the owner's full knowledge and consent.

Executed at City of Santa Barbara on 2.3.84 _____
Owner or Contractor

DEPARTMENT USE ONLY

APPROVALS	DATE APPROVED	APPROVED BY	REMARKS
ENVIRONMENTAL REVIEW			
LANDMARKS / ARCH. BD. OF REVIEW			
PLANNING COMMISSION	N/A		
FIRE DEPT.			
PUBLIC WORKS			
ZONING			

PLAN CHECK
DATE REC'D/FEE PD.
Optically SCANNED Document
APPROVED BY NONE
VALUATION: 200.00

OFFICE COPY

Docusign Envelope ID: 3773F87A-0B89-4932-BA2C-CA8383B3EEAD

CITY OF SANTA BARBARA

Building & Safety
1235 Chapala Street
[963-1663]

VALIDATION

PERMIT APPLICATION *WHEN PROPERLY VALIDATED THIS IS YOUR PERMIT*

PROJECT ADDRESS	ASSESSOR PARCEL NO.
N. [illegible] HWY 1 Unit D & E 102 & 103	77-112-01

APPLICANT: ☐ OWNER: ☑ CONTRACTOR ☐ AUTHORIZED AGENT ☐ LESSEE

OWNER'S NAME: [illegible] PHONE

ADDRESS: [illegible] CITY [illegible] ZIP

CONTRACTOR'S NAME: [illegible] PHONE CITY LIC. NO.

ADDRESS [illegible] CITY [illegible] ZIP STATE LIC. NO.

ARCHITECT/DESIGNER OR ENGINEER [illegible] PHONE: STATE LIC. NO.

ADDRESS [illegible] CITY ZIP

LENDER:

ISSUED BY:

CLASS OF WORK: ☐ NEW ☑ ALTERATION ☐ ADDITION ☐ MOVE ☐ DEMOLITION ☐ REPAIR ☐ _____

USE OF BLDG: New (–) Existing (x) ☐ RETAIL ☐ S.F. FAMILY ☐ CONDOMINIUM ☐ GARAGE ☑ OFFICE ☐ DUPLEX ☐ APARTMENT ☐ CARPORT ☐ RESTAURANT ☐ OTHER _____

Flood Zone	Fire Sprinklers Req. Yes ☐ No ☐	Type of Const.	Occup. Group	Use Zone	No. of Stories	No. of Units	No. of Bedrms.
[illegible]		[illegible]	[illegible]	[illegible]	[illegible]	[illegible]	—

TYPE OF PERMIT *(Describe proposed use and work)*

☐ BUILDING

☐ ELECTRICAL N/C

☐ MECHANICAL

☐ PLUMBING [illegible]

☐ GRADING

☐ OTHER

☐ SPECIAL CONDITIONS:

SQUARE FOOTAGE	
NEW BLDG.	
ADDN.	
REMODEL OR FINISH AREA	
ACCESSORY BLDG.	N/C
GARAGE OR CARPORT	
DECK OR PAVING	
NO. OF EXISTING BLDGS.	

24 HRS. NOTICE REQUIRED FOR INSPECTIONS

INSPECTION RECORD

CALL: 963-1663

INSPECTIONS	DATE	INSPECTOR
Setback & Compaction		
Forms		
Reinforcing Steel		
Grounding Electrode		
Service Conduit Underground		
Plumbing Underground		
OK to Pour Footings		
DO NOT POUR CONCRETE UNTIL ABOVE IS SIGNED		
Sewer Groundwork		
Htg. & Cooling Groundwork		
Electrical Groundwork		
Water Piping Groundwork		
Gas Piping Groundwork		
OK to Pour Slab Floor or Gunite		
DO NOT GUNITE OR POUR CONCRETE FLOOR UNTIL ABOVE IS SIGNED		

INSPECTIONS	DATE	INSPECTOR
Floor nailing		
Roof Nailing		
Shear Panel Nailing		
Rough Elec.		
Rough Plbg.		
Rough Htg. & Cooling		
Do not call for framing inspection until Electrical, Plumbing & Heating Approvals have been obtained.		
Rough Framing		
Insulation, Walls		
Insulation, Roof		
OK to Cover		
DO NOT COVER UNTIL ABOVE IS SIGNED		

INSPECTIONS	DATE	INSPECTOR
Exterior Lathing/Siding		
Interior Lathing/Drywall		
DO NOT PLASTER UNTIL ABOVE IS SIGNED		
Plaster—1st Coat		
Plaster-2nd Coat		
Sewer		
Pre-Gunite		
Pool		
Pool Deck		
S/Pool Fence		
FINAL INSPECTIONS		
Final Electrical		
Final Gas Test		
Final Plumbing	6/29/11	
Final Htg. & Cooling		
Final Grading		
FINAL BUILDING		

OCCUPANCY APPROVED	FIRE DEPT./DATE	PUBLIC WORKS/DATE	BLDG. & SAFETY/DATE

Optically SCANNED Document

INSPECTOR'S COPY/OCCUPANCY CERTIFICATE

Docusign Envelope ID: 3773F87A-0B89-4932-BA2C-CA8383B3EEAD

CITY OF SANTA BARBARA

Building & Safety
1235 Chapala Street
[963-1663]

VALIDATION

ZNFC	3.
PLCK	244.00
BLDG	285.00
STAT	102.00
PLBG	116.00
ELEC	30.00
PLCK	215.00
FIRE	45.00
P/S	15.00
CHEK	653.00 TL

9402 00 1 01/27/84

PERMIT APPLICATION *WHEN PROPERLY VALIDATED THIS IS YOUR PERMIT*

PROJECT ADDRESS: 315 W. HALEY STREET — ASSESSOR PARCEL NO.: 37-192-01

APPLICANT: ☒ OWNER: ☐ CONTRACTOR ☐ AUTHORIZED AGENT ☐ LESSEE

OWNER'S NAME: Haley Land Co. PHONE 963-3357

ADDRESS: Same CITY ZIP

CONTRACTOR'S NAME: HAROLD DEGROOT PHONE 684-6355 CITY LIC. NO. PENDING

ADDRESS 315 W HALEY CITY SANTA BARBARA ZIP 93101 STATE LIC. NO 271962

ARCHITECT/DESIGNER OR ENGINEER Ken Minor PHONE: STATE LIC. NO.

ADDRESS Same as above CITY ZIP

LENDER: ISSUED BY: G.T.

CLASS OF WORK: ☐ NEW ☐ ALTERATION ☒ ADDITION ☐ MOVE ☐ DEMOLITION ☐ REPAIR ☐

USE OF BLDG: New (–) Existing (x) ☐ RETAIL ☐ S.F. FAMILY ☐ CONDOMINIUM ☐ GARAGE ☒ OFFICE ☐ DUPLEX ☐ APARTMENT ☐ CARPORT ☐ RESTAURANT ☐ OTHER

Flood Zone	Fire Sprinklers Req. Yes ☐ No ☐	Type of Const.	Occup. Group	Use Zone	No. of Stories	No. of Units	No. of Bedrms.
A-2		V-N	B-2	C-P	2	—	—

TYPE OF PERMIT *(Describe proposed use and work)*

☒ BUILDING Convert existing B-1 Parking Garge to office shell (interior improvements later), by adding new wall. New 30 car paving.

☒ ELECTRICAL New 200 Amp service, sub-panel, new outdoor lighting

☐ MECHANICAL

☒ PLUMBING Landscape sprinklers, 15 valves, 4HBS

☐ GRADING N

☐ OTHER /A

☐ SPECIAL CONDITIONS:

SQUARE FOOTAGE	
NEW BLDG.	NA
ADDN.	NA
REMODEL OR FINISH AREA	4300
ACCESSORY BLDG.	NA
GARAGE OR CARPORT	NA
DECK OR PAVING	12,500
NO. OF EXISTING BLDGS.	1

NOTICE *(Please check appropriate box in each paragraph)*

THIS PERMIT BECOMES NULL AND VOID if work or construction authorized is not commenced within 180 days from date of issuance, or work is suspended or abandoned for a period of 180 days any time after work is commenced.

☒ (1a) I certify that I am licensed under the State Contractor's License Law and my contractor's license is in full force and effect; or

☐ (1b) I certify that I am exempt from Business and Professions Code # 7031.5 under: ☐ #7044—Owner/builder, ☐ #7048—Price of labor and material less than $200, or ☐ Other _____.

AND

☒ (2a) I certify that I have on file with the City of Santa Barbara—Building & Safety a certificate of workers' compensation insurance: Insurer STATE, Policy # 481067, Expiration date 1-1-85, or a Certificate of Consent to self-insure by the Director of Industrial Relations; or

☐ (2b) I certify that I am exempt under Labor Code # 3800 because: ☐ the permit is for work of $100 or less, or ☐ that in the performance of the work for which this permit is issued, I shall not employ any person in any manner so as to become subject to the workers' compensation laws of California.

AND

I certify that I have read this application and declare under penalty of perjury that the information contained herein is true, correct and complete. I agree to comply with all city and county ordinances and state laws relating to building construction, and hereby authorize representatives of this city to enter upon the above mentioned property for inspection purposes. I am the owner of the structure listed on this permit or I represent the owner and am acting with the owner's full knowledge and consent.

Executed at City of Santa Barbara on 1-27-84. _____ Owner or Contractor

DEPARTMENT USE ONLY

APPROVALS	DATE APPROVED	APPROVED BY	REMARKS	PLAN CHECK
ENVIRONMENTAL REVIEW	NA			DATE REC'D/FEE PD.
LANDMARKS / ARCH. BD. OF REVIEW	9/6/83	JH-BE		
PLANNING COMMISSION	NA			
FIRE DEPT.	9/26/83	JW		
PUBLIC WORKS	NA			PLANS APPROVED BY G.T.
ZONING	9/22/83	LC		VALUATION: 50,262

Optically SCANNED Document

OFFICE COPY

Docusign Envelope ID: 3773F87A-0B89-4932-BA2C-CA8383B3EEAD

CITY OF SANTA BARBARA

Building & Safety
1235 Chapala Street
[963-1663]

General Lower shell permit

VALIDATION

PERMIT APPLICATION

WHEN PROPERLY VALIDATED THIS IS YOUR PERMIT

PROJECT ADDRESS	ASSESSOR PARCEL NO.
315 W. HALEY STREET	37-192-01

APPLICANT: ☒ OWNER: ☐ CONTRACTOR ☐ AUTHORIZED AGENT ☐ LESSEE

OWNER'S NAME: Haley Land Co. PHONE 963-3357

ADDRESS: Same CITY ZIP

CONTRACTOR'S NAME: PHONE CITY LIC. NO.

ADDRESS CITY ZIP STATE LIC. NO.

ARCHITECT/DESIGNER OR ENGINEER Ken Minor PHONE: STATE LIC. NO.

ADDRESS Same as above CITY ZIP

LENDER: ISSUED BY:

CLASS OF WORK: ☐ NEW ☐ ALTERATION ☒ ADDITION ☐ MOVE ☐ DEMOLITION ☐ REPAIR ☐ _____

USE OF BLDG: New (–) Existing (x) ☐ RETAIL ☐ S.F. FAMILY ☐ CONDOMINIUM ☐ GARAGE ☒ OFFICE ☐ DUPLEX ☐ APARTMENT ☐ CARPORT ☐ RESTAURANT ☐ OTHER _____

Flood Zone	Fire Sprinklers Req. Yes ☐ No ☐	Type of Const.	Occup. Group	Use Zone	No. of Stories	No. of Units	No. of Bedrms.
A-2		V-N	B-2	C-P	2	—	—

TYPE OF PERMIT *(Describe proposed use and work)*

☒ BUILDING Convert existing B-1 Parking Garge to office shell (interior improvements later), by adding new wall. New 30 car paving.

☒ ELECTRICAL New 200 Amp service, sub panel, new outdoor lighting

☐ MECHANICAL

☒ PLUMBING Landscape sprinklers, 15 valves, 4HBS

☐ GRADING

☐ OTHER

☐ SPECIAL CONDITIONS:

SQUARE FOOTAGE	
NEW BLDG.	N/A
ADDN.	N/A
REMODEL OR FINISH AREA	4300
ACCESSORY BLDG.	N/A
GARAGE OR CARPORT	N/A
DECK OR PAVING	12,500
NO. OF EXISTING BLDGS.	1

INSPECTION RECORD

24 HRS. NOTICE REQUIRED FOR INSPECTIONS — CALL: 963-1663

INSPECTIONS	DATE	INSPECTOR
Setback & Compaction		
Forms		
Reinforcing Steel		
Grounding Electrode		
Service Conduit Underground		
Plumbing Underground		
OK to Pour Footings		
DO NOT POUR CONCRETE UNTIL ABOVE IS SIGNED		
Sewer Groundwork		
Htg. & Cooling Groundwork		
Electrical Groundwork		
Water Piping Groundwork		
Gas Piping Groundwork		
OK to Pour Slab Floor or Gunite		
DO NOT GUNITE OR POUR CONCRETE FLOOR UNTIL ABOVE IS SIGNED		

INSPECTIONS	DATE	INSPECTOR
Floor nailing		
Roof Nailing		
Shear Panel Nailing		
Rough Elec.		
Rough Plbg.		
Rough Htg. & Cooling		
Do not call for framing inspection until Electrical, Plumbing & Heating Approvals have been obtained.		
Rough Framing		
Insulation, Walls		
Insulation, Roof		
OK to Cover		
DO NOT COVER UNTIL ABOVE IS SIGNED		

INSPECTIONS	DATE	INSPECTOR
Exterior Lathing/Siding		
Interior Lathing/Drywall		
DO NOT PLASTER UNTIL ABOVE IS SIGNED		
Plaster—1st Coat		
Plaster-2nd Coat		
Sewer		
Pre-Gunite		
Pool		
Pool Deck		
S/Pool Fence		
FINAL INSPECTIONS		
Final Electrical	6/29/84	
Final Gas Test		
Final Plumbing		4
Final Htg. & Cooling		
Final Grading		
FINAL BUILDING	6/29/84	

Originally SCANNED as Document

OCCUPANCY APPROVED	FIRE DEPT./DATE	PUBLIC WORKS/DATE	BLDG. & SAFETY/DATE

INSPECTOR'S COPY/OCCUPANCY CERTIFICATE

Docusign Envelope ID: 3773F87A-0B89-4932-BA2C-CA8383B3EEAD

REMARKS OR INSPECTIONS

2/10/84 sewer service under drive only KDH
also service conduit (Change sweeps to schedule 80 KDH

UTILITY CLEARANCES		Authorized By	Date	Utility Notified By	Date
ELECTRIC	TEMP.				
	FINAL				
GAS	TEMP.				
	FINAL				

Docusign Envelope ID: 3773F87A-0B89-4932-BA2C-CA8383B3EEAD

CITY OF SANTA BARBARA

Building & Safety
1235 Chapala Street
[963-1663]

PERMIT APPLICATION *WHEN PROPERLY VALIDATED THIS IS YOUR PERMIT*

VALIDATION

ZNPC	0.15
ZNPC	0.15
ZNPC	15.00
PLCK	134.00
BLDG	159.00
INVG	46.00
PLBG	15.00
ELEC	36.00
MECH	27.00
PLCK	103.00
FIRE	17.00
P/S	5.00
CHEK	55.00 TL

(ISSUED BY: Paul)

PROJECT ADDRESS: 315 W. Haley Street
ASSESSOR PARCEL NO.: 37-192-01

APPLICANT: ☐ OWNER: ☐ CONTRACTOR ☐ AUTHORIZED AGENT ☐ LESSEE
OWNER'S NAME: Leasehold: Haley Land Co. PHONE 963-3357
ADDRESS: 315 W. Haley St. CITY ZIP
CONTRACTOR'S NAME: Harlan DeGroodt PHONE 969-0032 CITY LIC. NO.
ADDRESS 315 W. Haley St. CITY ZIP STATE LIC. NO. 271866
ARCHITECT/DESIGNER OR ENGINEER Lenvik & Minor PHONE: 963-3357 STATE LIC. NO. C6070
ADDRESS 315 W. Haley CITY ZIP
LENDER:

CLASS OF WORK: ☐ NEW ☒ ALTERATION ☐ ADDITION ☐ MOVE ☐ DEMOLITION ☐ REPAIR ☐

USE OF BLDG: New (–) Existing (x) ☐ RETAIL ☒ OFFICE ☐ RESTAURANT ☐ OTHER ☐ S.F. FAMILY ☐ DUPLEX ☐ CONDOMINIUM ☐ APARTMENT ☐ GARAGE ☐ CARPORT

2787.00 1 01/24/84

Flood Zone	Fire Sprinklers Req. Yes ☐ No ☐	Type of Const. VN	Occup. Group B-2	Use Zone CP	No. of Stories 3	No. of Units	No. of Bedrms.

TYPE OF PERMIT *(Describe proposed use and work)*

☒ BUILDING Construction of Tenant Improvements to Shell Office Bldg.

☒ ELECTRICAL lights, outlets, switches 2 AC units for shell bldg.

☒ MECHANICAL ~~TO BE BY SEPARATE PERMIT~~ 80000 BTU FAU. 36,000 BTU. A.C. UNIT (GROUND MOUNTED)

☒ PLUMBING A.C. DRAIN LINE.

☐ GRADING N/A

☐ OTHER

☐ SPECIAL CONDITIONS:

SQUARE FOOTAGE	
NEW BLDG.	
ADDN.	
REMODEL OR FINISH AREA	12504
ACCESSORY BLDG.	
GARAGE OR CARPORT	
DECK OR PAVING	
NO. OF EXISTING BLDGS.	

NOTICE *(Please check appropriate box in each paragraph)*

THIS PERMIT BECOMES NULL AND VOID if work or construction authorized is not commenced within 180 days from date of issuance, or work is suspended or abandoned for a period of 180 days any time after work is commenced.

☒ (1a) I certify that I am licensed under the State Contractor's License Law and my contractor's license is in full force and effect; or

☐ (1b) I certify that I am exempt from Business and Professions Code # 7031.5 under: ☐ #7044–Owner/builder, ☐ #7048–Price of labor and material less than $200, or ☐ Other

AND

☒ (2a) I certify that I have on file with the City of Santa Barbara–Building & Safety a certificate of workers' compensation insurance: Insurer STATE COMP, Policy # 481069, Expiration date 1-1-85, or a Certificate of Consent to self-insure by the Director of Industrial Relations; or

☒ (2b) I certify that I am exempt under Labor Code # 3800 because: ☐ the permit is for work of $100 or less, or ☐ that in the performance of the work for which this permit is issued, I shall not employ any person in any manner so as to become subject to the workers' compensation laws of California.

AND

I certify that I have read this application and declare under penalty of perjury that the information contained herein is true, correct and complete. I agree to comply with all city and county ordinances and state laws relating to building construction, and hereby authorize representatives of this city to enter upon the above mentioned property for inspection purposes. I am the owner of the structure listed on this permit or I represent the owner and am acting with the owner's full knowledge and consent.

Executed at City of Santa Barbara on 1-24-84. Harlan DeGroodt
Owner or Contractor

DEPARTMENT USE ONLY

APPROVALS	DATE APPROVED	APPROVED BY	REMARKS
ENVIRONMENTAL REVIEW			
LANDMARKS (ARCH. BD. OF REVIEW)	N/A		
PLANNING COMMISSION			
FIRE DEPT.	12/5/83	JW	
PUBLIC WORKS	N/A		
ZONING	12/5/83	LC	

Optically SCANNED Documents

PLAN CHECK

DATE REC'D/FEE PD.
PLCK 103.00
CHEK 103.00 TL
8285 001 12-8-83
Rec'd

PLANS APPROVED BY: W

VALUATION: 22,500

OFFICE COPY

Docusign Envelope ID: 3773F87A-0B89-4932-BA2C-CA8383B3EEAD

CITY OF SANTA BARBARA

Building & Safety
1235 Chapala Street
[963-1663]

Upper suite 201 & 202

VALIDATION

PERMIT APPLICATION

WHEN PROPERLY VALIDATED THIS IS YOUR PERMIT

PROJECT ADDRESS	ASSESSOR PARCEL NO.
315 W. Haley Street	37-192-01

APPLICANT: ☐ OWNER: ☐ CONTRACTOR ☐ AUTHORIZED AGENT ☐ LESSEE

OWNER'S NAME: Leasehold: Haley Land Co. PHONE 963-3357

ADDRESS: 315 W. Haley St. CITY ZIP

CONTRACTOR'S NAME: Harlan DeGroodt PHONE 969-0032 CITY LIC. NO.

ADDRESS 315 W. Haley St. CITY ZIP STATE LIC. NO. 271866

ARCHITECT/DESIGNER OR ENGINEER Lenvik & Minor PHONE: 963-3357 STATE LIC. NO. C6070

ADDRESS 315 W. Haley CITY ZIP

LENDER:

ISSUED BY:

CLASS OF WORK: ☐ NEW ☒ ALTERATION ☐ ADDITION ☐ MOVE ☐ DEMOLITION ☐ REPAIR ☐

USE OF BLDG: *New (–) Existing (x)* ☐ RETAIL ☐ S.F. FAMILY ☐ CONDOMINIUM ☐ GARAGE ☒ OFFICE ☐ DUPLEX ☐ APARTMENT ☐ CARPORT ☐ RESTAURANT ☐ OTHER

Flood Zone	Fire Sprinklers Req. Yes ☐ No ☐	Type of Const.	Occup. Group	Use Zone	No. of Stories	No. of Units	No. of Bedrms.
		VN	B-2	CP	3		

TYPE OF PERMIT *(Describe proposed use and work)*

☒ BUILDING Construction of Tenant Improvements to shell office Bldg.

☒ ELECTRICAL lights, outlets, switches 2 AC units for shell bldg.

☑ MECHANICAL ~~TO BE BY SEPARATE PERMIT~~

☑ PLUMBING

☐ GRADING N/A

☐ OTHER

☐ SPECIAL CONDITIONS:

SQUARE FOOTAGE

NEW BLDG.

ADDN.

REMODEL OR FINISH AREA

ACCESSORY BLDG.

GARAGE OR CARPORT

DECK OR PAVING

NO. OF EXISTING BLDGS.

24 HRS. NOTICE REQUIRED FOR INSPECTIONS

INSPECTION RECORD

CALL: 963-1663

INSPECTIONS	DATE	INSPECTOR
Setback & Compaction		
Forms		
Reinforcing Steel		
Grounding Electrode		
Service Conduit Underground		
Plumbing Underground		
OK to Pour Footings		
DO NOT POUR CONCRETE UNTIL ABOVE IS SIGNED		
Sewer Groundwork		
Htg. & Cooling Groundwork		
Electrical Groundwork		
Water Piping Groundwork		
Gas Piping Groundwork		
OK to Pour Slab Floor or Gunite		
DO NOT GUNITE OR POUR CONCRETE FLOOR UNTIL ABOVE IS SIGNED		

INSPECTIONS	DATE	INSPECTOR
Floor nailing		
Roof Nailing		
Shear Panel Nailing		
Rough Elec.	1/25/84	DHM
Rough Plbg.		
Rough Htg. & Cooling	//	//
Do not call for framing inspection until Electrical, Plumbing & Heating Approvals have been obtained.		
Rough Framing	1/25/84	DHM
Insulation, Walls		
Insulation, Roof		
OK to Cover		
DO NOT COVER UNTIL ABOVE IS SIGNED		

INSPECTIONS	DATE	INSPECTOR
Exterior Lathing/Siding		
Interior Lathing/Drywall	1/30/84	DHM
DO NOT PLASTER UNTIL ABOVE IS SIGNED		
Plaster—1st Coat		
Plaster-2nd Coat		
Sewer		
Pre-Gunite		
Pool		
Pool Deck		
S/Pool Fence		
FINAL INSPECTIONS		
Final Electrical	6/29/84	DHM
Final Gas Test		
Final Plumbing	//	//
Final Htg. & Cooling	//	//
Final Grading		
FINAL Building	6/29/84	DHM

OCCUPANCY APPROVED	FIRE DEPT./DATE	PUBLIC WORKS/DATE	BLDG. & SAFETY/DATE

Property of SCANNED DOCUMENT

INSPECTOR'S COPY/OCCUPANCY CERTIFICATE

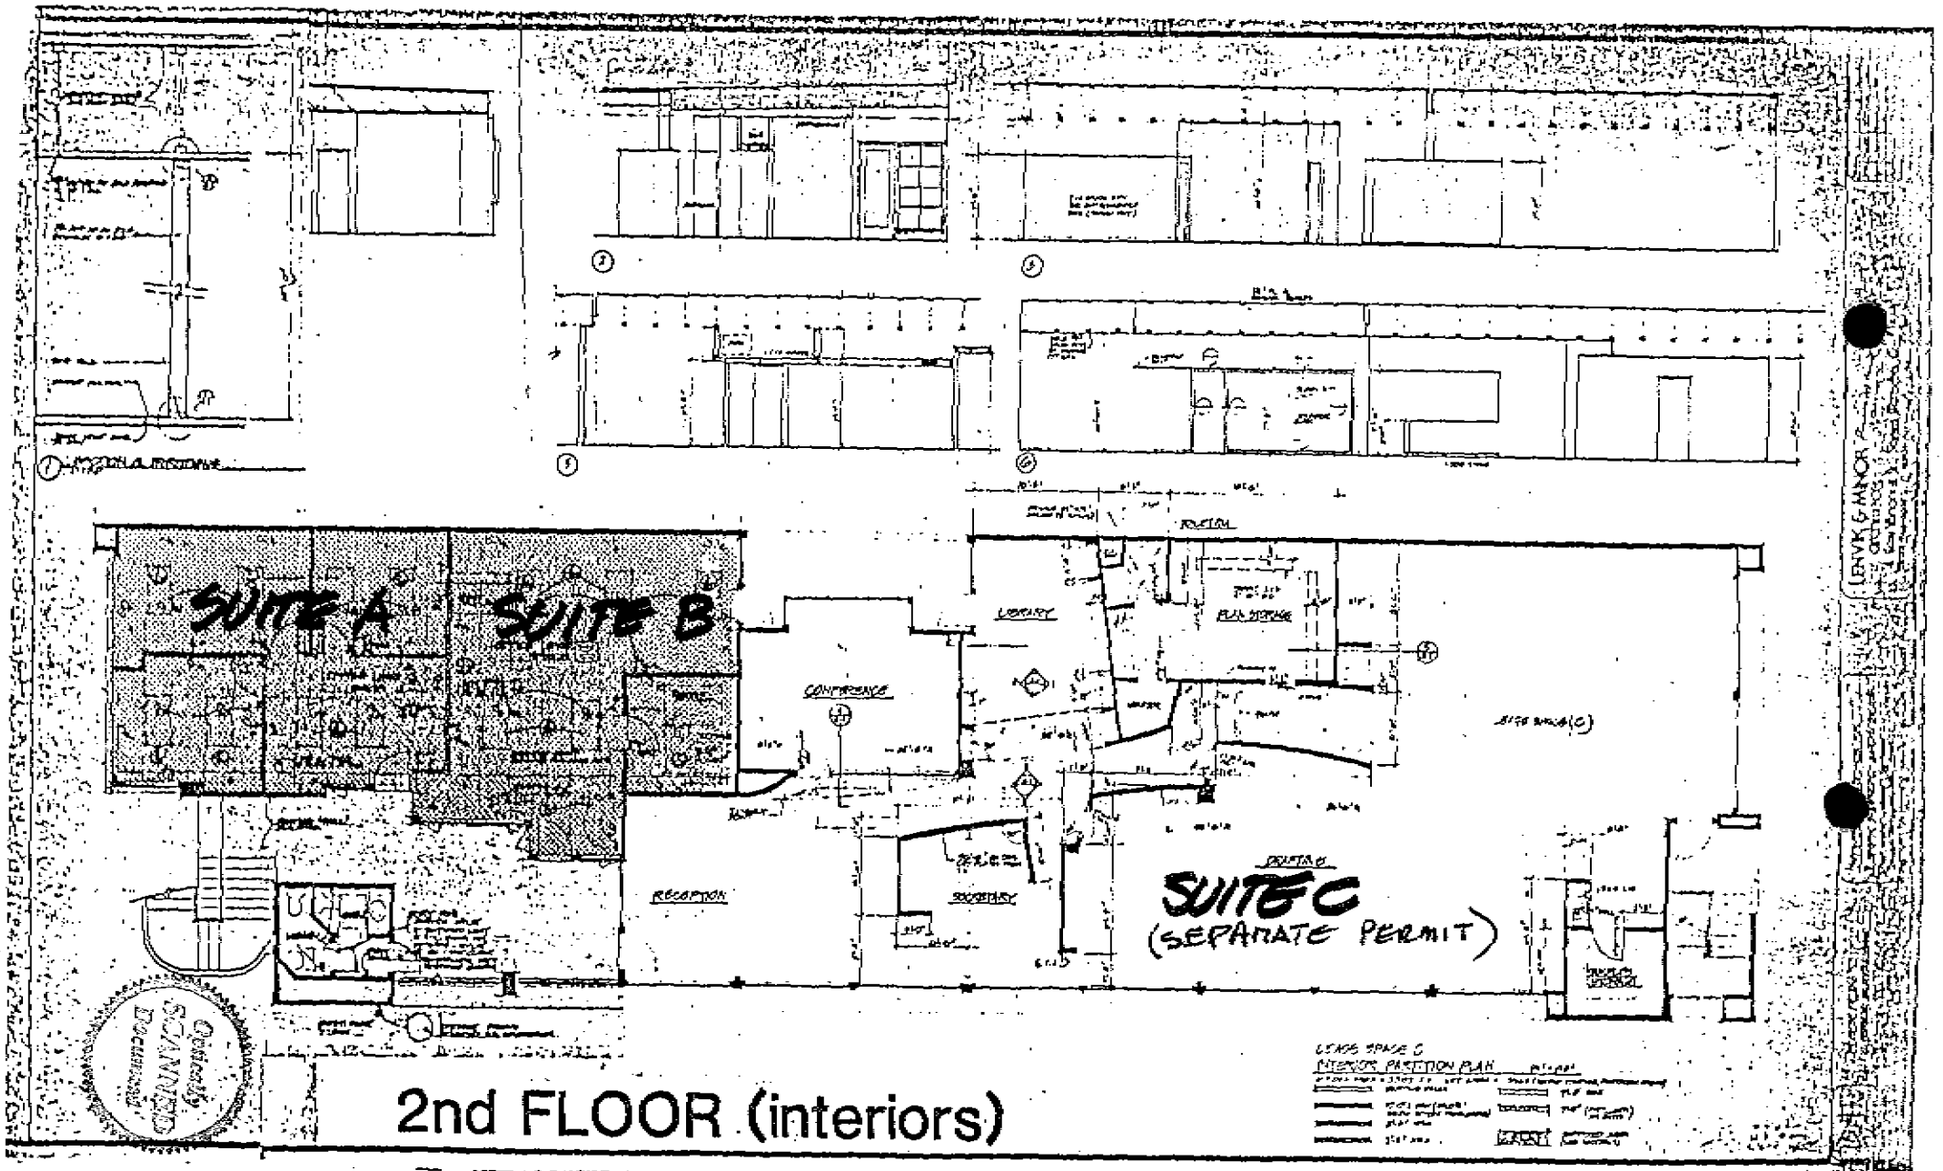

2nd FLOOR (interiors)

315 W HALEY ST

Docusign Envelope ID: 3773F87A-0B89-4932-BA2C-CA8383B3EEAD

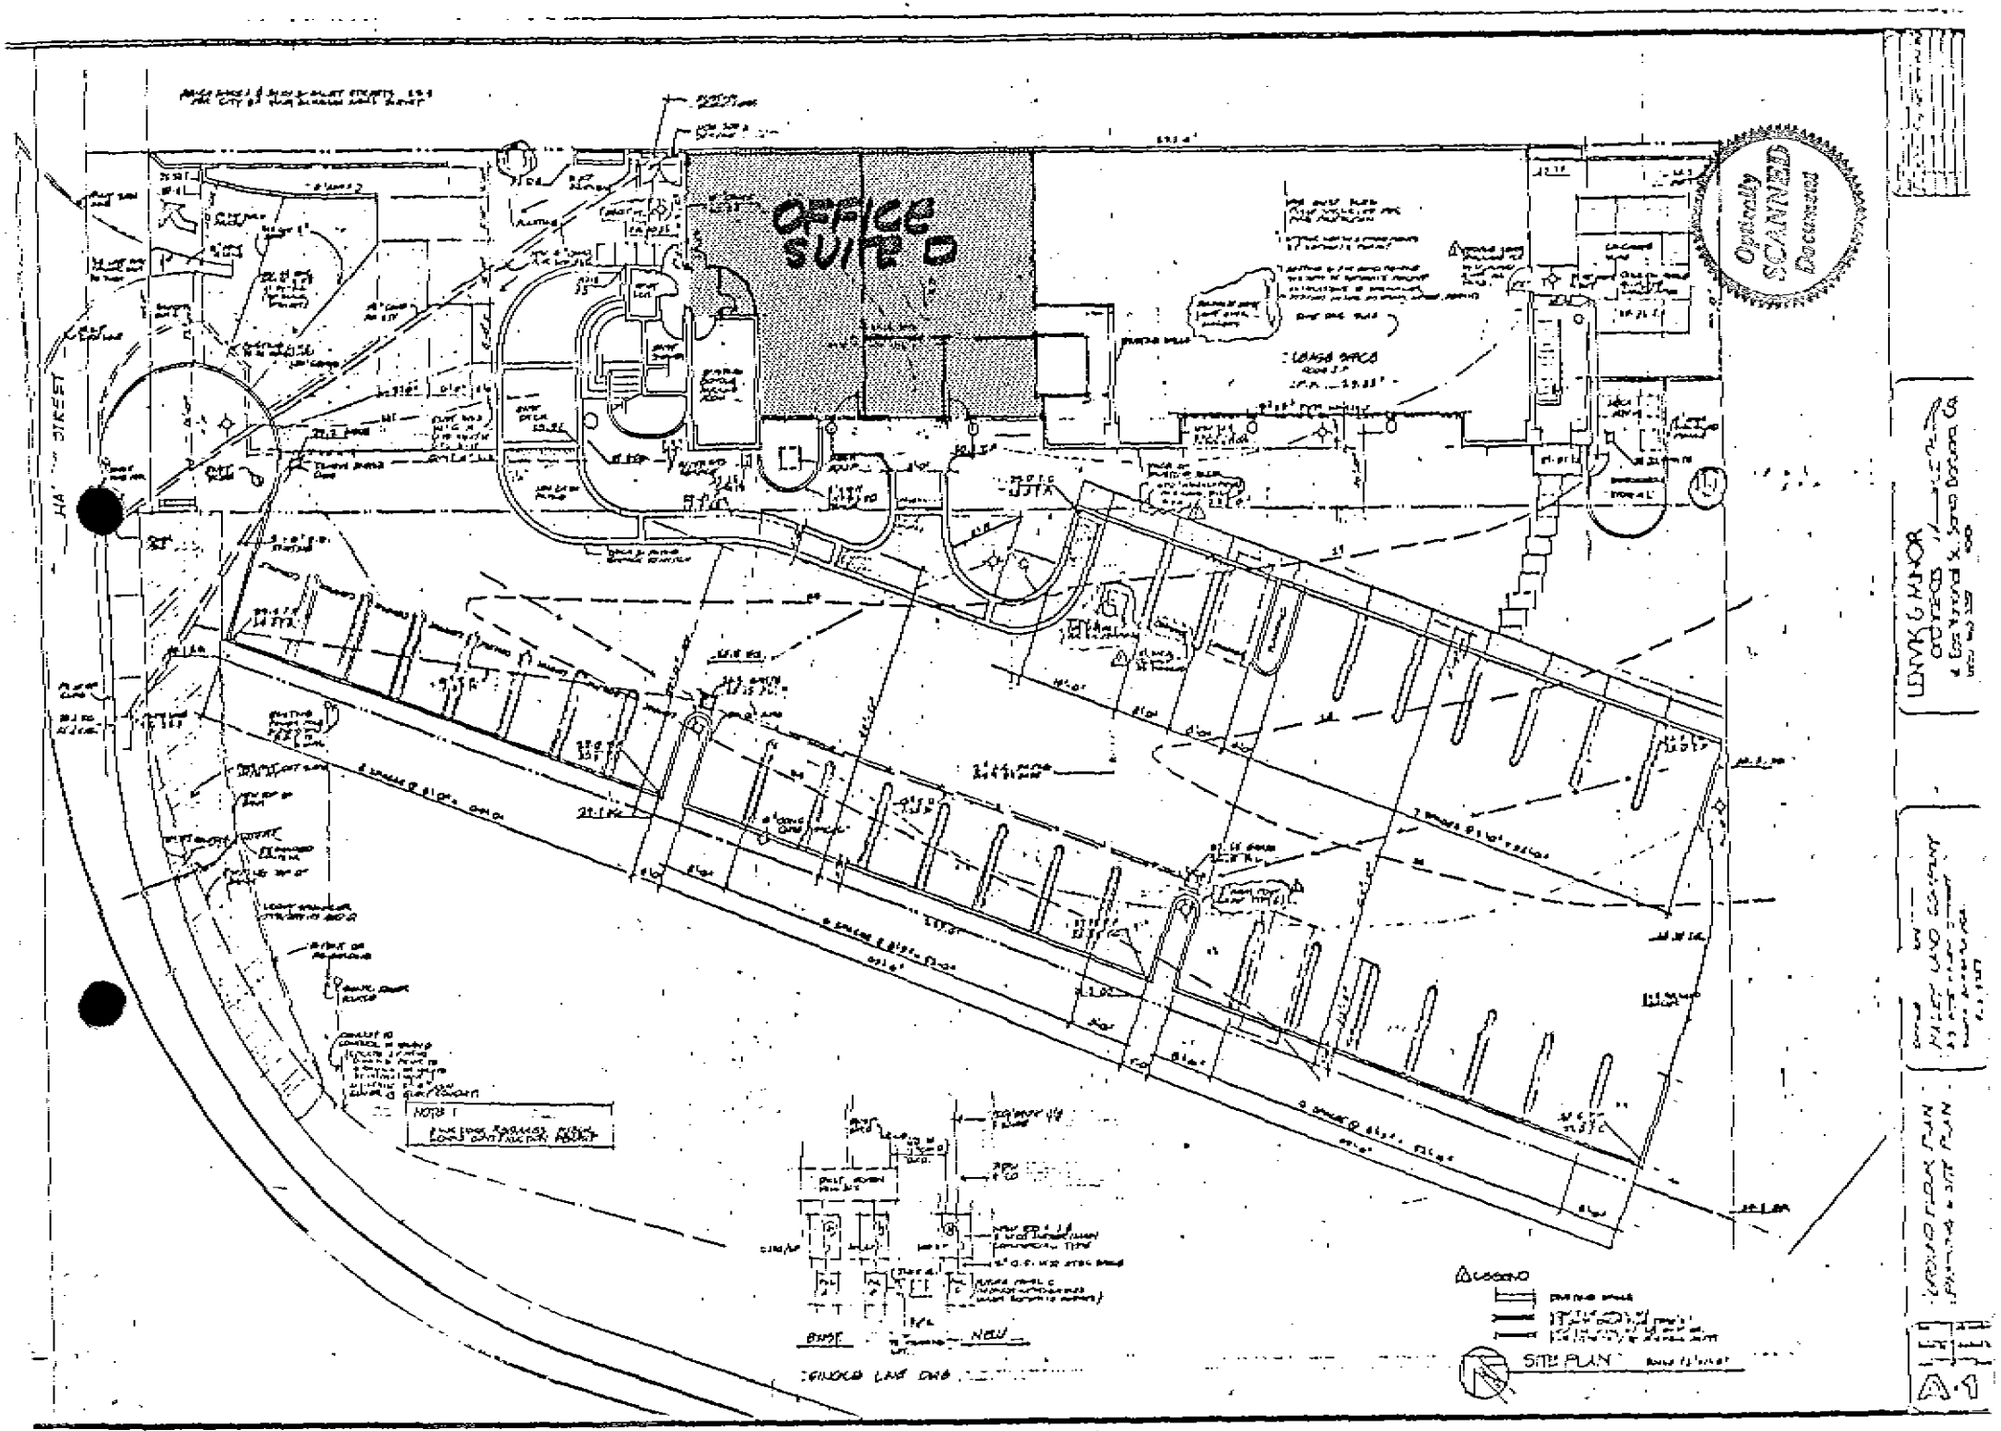

HALEY LAND CO. 315 W. HALEY STREET

Docusign Envelope ID: 3773F87A-0B89-4932-BA2C-CA8383B3EEAD

Docusign Envelope ID: 3773F87A-0B89-4932-BA2C-CA8383B3EEAD

CITY OF SANTA BARBARA

OFFICE OF THE CITY CLERK

CITY HALL
DE LA GUERRA PLAZA
P.O. DRAWER P-P
SANTA BARBARA, CA 93102
TELEPHONE (805) 963-0611 EXT. 276

January 24, 1984

Haley Land Company
c/o Lenvik, Minor & Jones
315 W. Haley St.
Santa Barbara, CA 93101

Gentlemen:

Enclosed for your records is a copy of the Declaration of Covenants, Conditions and Restrictions Imposed on Real Property concerning APN 37-192-01 located at 315 W. Haley Street which was recorded at the County of Santa Barbara January 19, 1984, Instrument No. 84-3446.

Sincerely,

Richard D. Thomas
City Clerk

Barbara Remick

by Barbara Remick
Deputy City Clerk

Enclosure
cc: City Attorney
Building & Zoning

Optically SCANNED Document

Docusign Envelope ID: 3773F87A-0B89-4932-BA2C-CA8383B3EEAD

Transmittal

LENVIK & MINOR
architects
315 West Haley Street, Santa Barbara, Ca. 93101
(805) 963-3357

Date: January 20, 1984

To: City Building Department
1235 Chapala St.
Santa Barbara, CA 93101

Attn: Milt Moeschlin

Re: 315 W. Haley St.

Gentlemen:
We are sending you ☒ enclosed ☐ under separate cover

Copies	Dated	Description
		Please find attached a copy of the recorded easement agreement for 315 W. Haley St.

These are being transmitted

Sincerely,
LENVIK & MINOR, ARCHITECTS
by

Optically SCANNED Documents

Docusign Envelope ID: 3773F87A-0B89-4932-BA2C-CA8383B3EEAD

RECORDING REQUESTED BY AND
WHEN RECORDED MAIL TO:

City of Santa Barbara
City Clerk
City Hall
Santa Barbara, CA

No Fee Per
Gov't Code 6103

84- 3446
JAN 19 11 50 AM '84
OFFICIAL RECORDS
SANTA BARBARA CO., CALIF.
HOWARD C. MENZEL
CLERK-RECORDER

ADDRESS: 315 N. Haley St.

A.P.N.: 37-192-01

DECLARATION OF COVENANTS, CONDITIONS AND RESTRICTIONS

IMPOSED ON REAL PROPERTY

THIS DECLARATION of covenants, conditions and restrictions is made for the benefit of the City of Santa Barbara (hereinafter "City"), by HALEY LAND COMPANY, a general partneship (hereinafter "Owner"), as of this 21st day of December, 1983.

1. Owner is the owner of certain real property pursuant to a Lease, the recorded Memorandum of which is attached hereto as Exhibit "A." The real property described in the Memorandum shall be referred to as the "Real Property."

2. Owner sought a discretionary development approval for the Real Property from City's Planning Commission.

3. On July 7, 1983, said Planning Commission granted Owner an approval subject to the recordation of certain conditions which were imposed for the benefit of the public.

4. In consideration of the issuance of said approval and of the benefit conferred thereby on the Real Property, Owner hereby covenants and agrees with the City to impose the following terms, conditions, restrictions and limitations upon the possession, use and enjoyment of the Real Property:

(a) So long as the enclosure of office space as approved by the Planning Commission on July 7, 1983, continues, Owner shall provide not less than thirty-four (34) vehicular spaces for use by the occupants and invitees of the building for which such approval was given. Such spaces shall be provided in the vicinity of the Real Property in compliance with applicable City ordinances.

Optically SCANNED

Docusign Envelope ID: 3773F87A-0B89-4932-BA2C-CA8383B3EEAD

(b) The uses of the property shall be limited to general office purposes, in accordance with applicable zoning regulations, and shall exclude any use for any purposes related to the practice of medicine involving the visits by patients to the premises.

5. Owner hereby declares that the Real Property is held and hereafter shall be held, conveyed, hypothecated, encumbered, leased, rented, used, and occupied subject to the above-referenced covenants, conditions, restrictions and limitations, all of which are declared and agreed to be in furtherance of Owner's interest. All of the above-stated covenants, conditions, restrictions and limitations are intended to constitute both equitable servitudes and covenants running with the land.

6. Any purchaser of the Real Property, by the acceptance of a deed therefor, whether from Owner or from any subsequent owner of the Real Property, or by the signing of a contract or agreement to purchase the same, shall by the acceptance of such deed or by the signing of such contract or agreement, consent to and accept the covenants, conditions, restrictions and limitations set forth herein.

7. This Declaration shall be binding upon the successors and assigns of Owner and the heirs, personal respresentatives, grantees, lessees, sublessees, contract purchasers, and assignees of Owner and any subsequent owner of the Real Property.

8. It is further agreed that said covenants, conditions, restrictions and limitations may be cancelled in their entirety or in their application to any portion of said Real Property only by mutual agreement of any successor in title to the Real Property, or portion thereof, and City.

IN WITNESS WHEREOF, the Owner hereto has executed this Declaration on the day and year first above written.

HALEY LAND COMPANY,
A General Partnership

Digitally SCANNED Document

By: _____

By: _____

By: _____

Docusign Envelope ID: 3773F87A-0B89-4932-BA2C-CA8383B3EEAD

RECORDING REQUESTED BY AND
WHEN RECORDED MAIL TO:

City of Santa Barbara
City Clerk
City Hall
Santa Barbara, CA

No Fee Per
Gov't Code 6103

84- 3446

JAN 19 11 50 AM '84

OFFICIAL RECORDS
SANTA BARBARA CO., CALIF.
HOWARD C. MENZEL
CLERK-RECORDER

[illegible] 1/19/84 11.00 M

ADDRESS: 315 W. Haley St.

A.P.N.: 37-192-01

DECLARATION OF COVENANTS, CONDITIONS AND RESTRICTIONS

IMPOSED ON REAL PROPERTY

THIS DECLARATION of covenants, conditions and restrictions is made for the benefit of the City of Santa Barbara (hereinafter "City"), by HALEY LAND COMPANY, a general partneship (hereinafter "Owner"), as of this 21st day of December, 1983.

1. Owner is the owner of certain real property pursuant to a Lease, the recorded Memorandum of which is attached hereto as Exhibit "A." The real property described in the Memorandum shall be referred to as the "Real Property."

2. Owner sought a discretionary development approval for the Real Property from City's Planning Commission.

3. On July 7, 1983, said Planning Commission granted Owner an approval subject to the recordation of certain conditions which were imposed for the benefit of the public.

4. In consideration of the issuance of said approval and of the benefit conferred thereby on the Real Property, Owner hereby covenants and agrees with the City to impose the following terms, conditions, restrictions and limitations upon the possession, use and enjoyment of the Real Property:

Optically SCANNED Document

(a) So long as the enclosure of office space as approved by the Planning Commission on July 7, 1983, continues, Owner shall provide not less than thirty-four (34) vehicular spaces for use by the occupants and invitees of the building for which such approval was given. Such spaces shall be provided in the vicinity of the Real Property in compliance with applicable City ordinances.

Docusign Envelope ID: 3773F87A-0B89-4932-BA2C-CA8383B3EEAD

(b) The uses of the property shall be limited to general office purposes, in accordance with applicable zoning regulations, and shall exclude any use for any purposes related to the practice of medicine involving the visits by patients to the premises.

5. Owner hereby declares that the Real Property is held and hereafter shall be held, conveyed, hypothecated, encumbered, leased, rented, used, and occupied subject to the above-referenced covenants, conditions, restrictions and limitations, all of which are declared and agreed to be in furtherance of Owner's interest. All of the above-stated covenants, conditions, restrictions and limitations are intended to constitute both equitable servitudes and covenants running with the land.

6. Any purchaser of the Real Property, by the acceptance of a deed therefor, whether from Owner or from any subsequent owner of the Real Property, or by the signing of a contract or agreement to purchase the same, shall by the acceptance of such deed or by the signing of such contract or agreement, consent to and accept the covenants, conditions, restrictions and limitations set forth herein.

7. This Declaration shall be binding upon the successors and assigns of Owner and the heirs, personal respresentatives, grantees, lessees, sublessees, contract purchasers, and assignees of Owner and any subsequent owner of the Real Property.

8. It is further agreed that said covenants, conditions, restrictions and limitations may be cancelled in their entirety or in their application to any portion of said Real Property only by mutual agreement of any successor in title to the Real Property, or portion thereof, and City.

IN WITNESS WHEREOF, the Owner hereto has executed this Declaration on the day and year first above written.

HALEY LAND COMPANY,
A General Partnership

By: _____

By: _____

By: _____

Digitally SCANNED

Docusign Envelope ID: 3773F87A-0B89-4932-BA2C-CA8383B3EEAD

84- 3446

84- 3446

By: [signature]

APPROVED AS TO CONTENT:

Community Development Department

By: Milton Moschkin 1/13/84

APPROVED AS TO FORM:

Steven A. Amerikaner, City Attorney

By: [signature]

VZ.83

State of CALIFORNIA
County of SANTA BARBARA } SS.

On this the 30th day of December 19 83, before me,

SUZANNE M. ALLEN,

the undersigned Notary Public, personally appeared

HARLAN DEGROOT,

OFFICIAL SEAL
SUZANNE M. ALLEN
Notary Public-California
SANTA BARBARA COUNTY
My Comm. Exp. Nov. 27, 1987

317 East Carrillo Street, Santa Barbara, CA

X personally known to me
☐ proved to me on the basis of satisfactory evidence

to be the person(s) who executed the within instrument on behalf of the partnership, and acknowledged to me that the partnership executed it.

WITNESS my hand and official seal.

Suzanne M. Allen
Notary's Signature

Optically SCANNED Document

PARTNERSHIP ACKNOWLEDGMENT FORM 7130 052

NATIONAL NOTARY ASSOCIATION • 23012 Ventura Blvd. • Woodland Hills, CA 91364

Docusign Envelope ID: 3773F87A-0B89-4932-BA2C-CA8383B3EEAD

84- 3446

State of California
County of Santa Barbara } SS.

On this the 21st day of December 19 83, before me,

Vivian Zedelmayer,

the undersigned Notary Public, personally appeared
Edwin A. Lenvik, Kenneth O. Minor
and David P. Jones,

OFFICIAL SEAL
VIVIAN ZEDELMAYER
NOTARY PUBLIC - CALIFORNIA
PRINCIPAL OFFICE IN
SANTA BARBARA COUNTY
My Commission Exp. Sept. 21, 1984

☐ personally known to me
☒ proved to me on the basis of satisfactory evidence
to be the person(s) who executed the within instrument on behalf of the partnership, and acknowledged to me that the partnership executed it.
WITNESS my hand and official seal.

Vivian Zedelmayer
Notary's Signature

PARTNERSHIP ACKNOWLEDGMENT FORM 7130 052 NATIONAL NOTARY ASSOCIATION • 23012 Ventura Blvd. • Woodland Hills, CA 91364

Optically SCANNED Document

Docusign Envelope ID: 3773F87A-0B89-4932-BA2C-CA8383B3EEAD

****
* CENTRAL BUSINESS DISTRICT *
* ADT FEE CALCULATION SHEET *
* ACCOUNT # 1-425-10 *
****

— Revised —

PROPOSED USE

APPLICANT Senuk & Minor

PROJECT ADDRESS 315 W. Haley

USE DESCRIPTION	SIZE	ADT'S	FRI. PH
Office	4000 ϕ	70.8	11.28

TOTAL NEW USE FRIDAY PEAK HOUR TRIPS 11.28

EXISTING USE

USE DESCRIPTION	SIZE	ADT'S	FRI. PH
Parking			

TOTAL EXISTING FRIDAY PEAK HOUR TRIPS

NET FRIDAY PEAK HOUR TRIPS 11.28

CURRENT CBD TRAFFIC FEE PER FRIDAY PEAK HOUR TRIP $596.00

FEE DUE (Net Friday Peak Hour Trips X Fee) 6722.88

CALCULATION COMPLETED BY:

CALCULATION DATE: 1/11/84

Optically SCANNED Documents

NOTE: Adjustments to these calculations and the resultant fees can be made only if the applicant supplies documentation to the Public Works Director which conclusively shows that the project will generate less Friday peak hour traffic than thecalculations indicate. Fees are payable at the Information and Permits Counter of the Public Works Department.

AMOUNT PAID: 6722.88 COLLECTED BY:

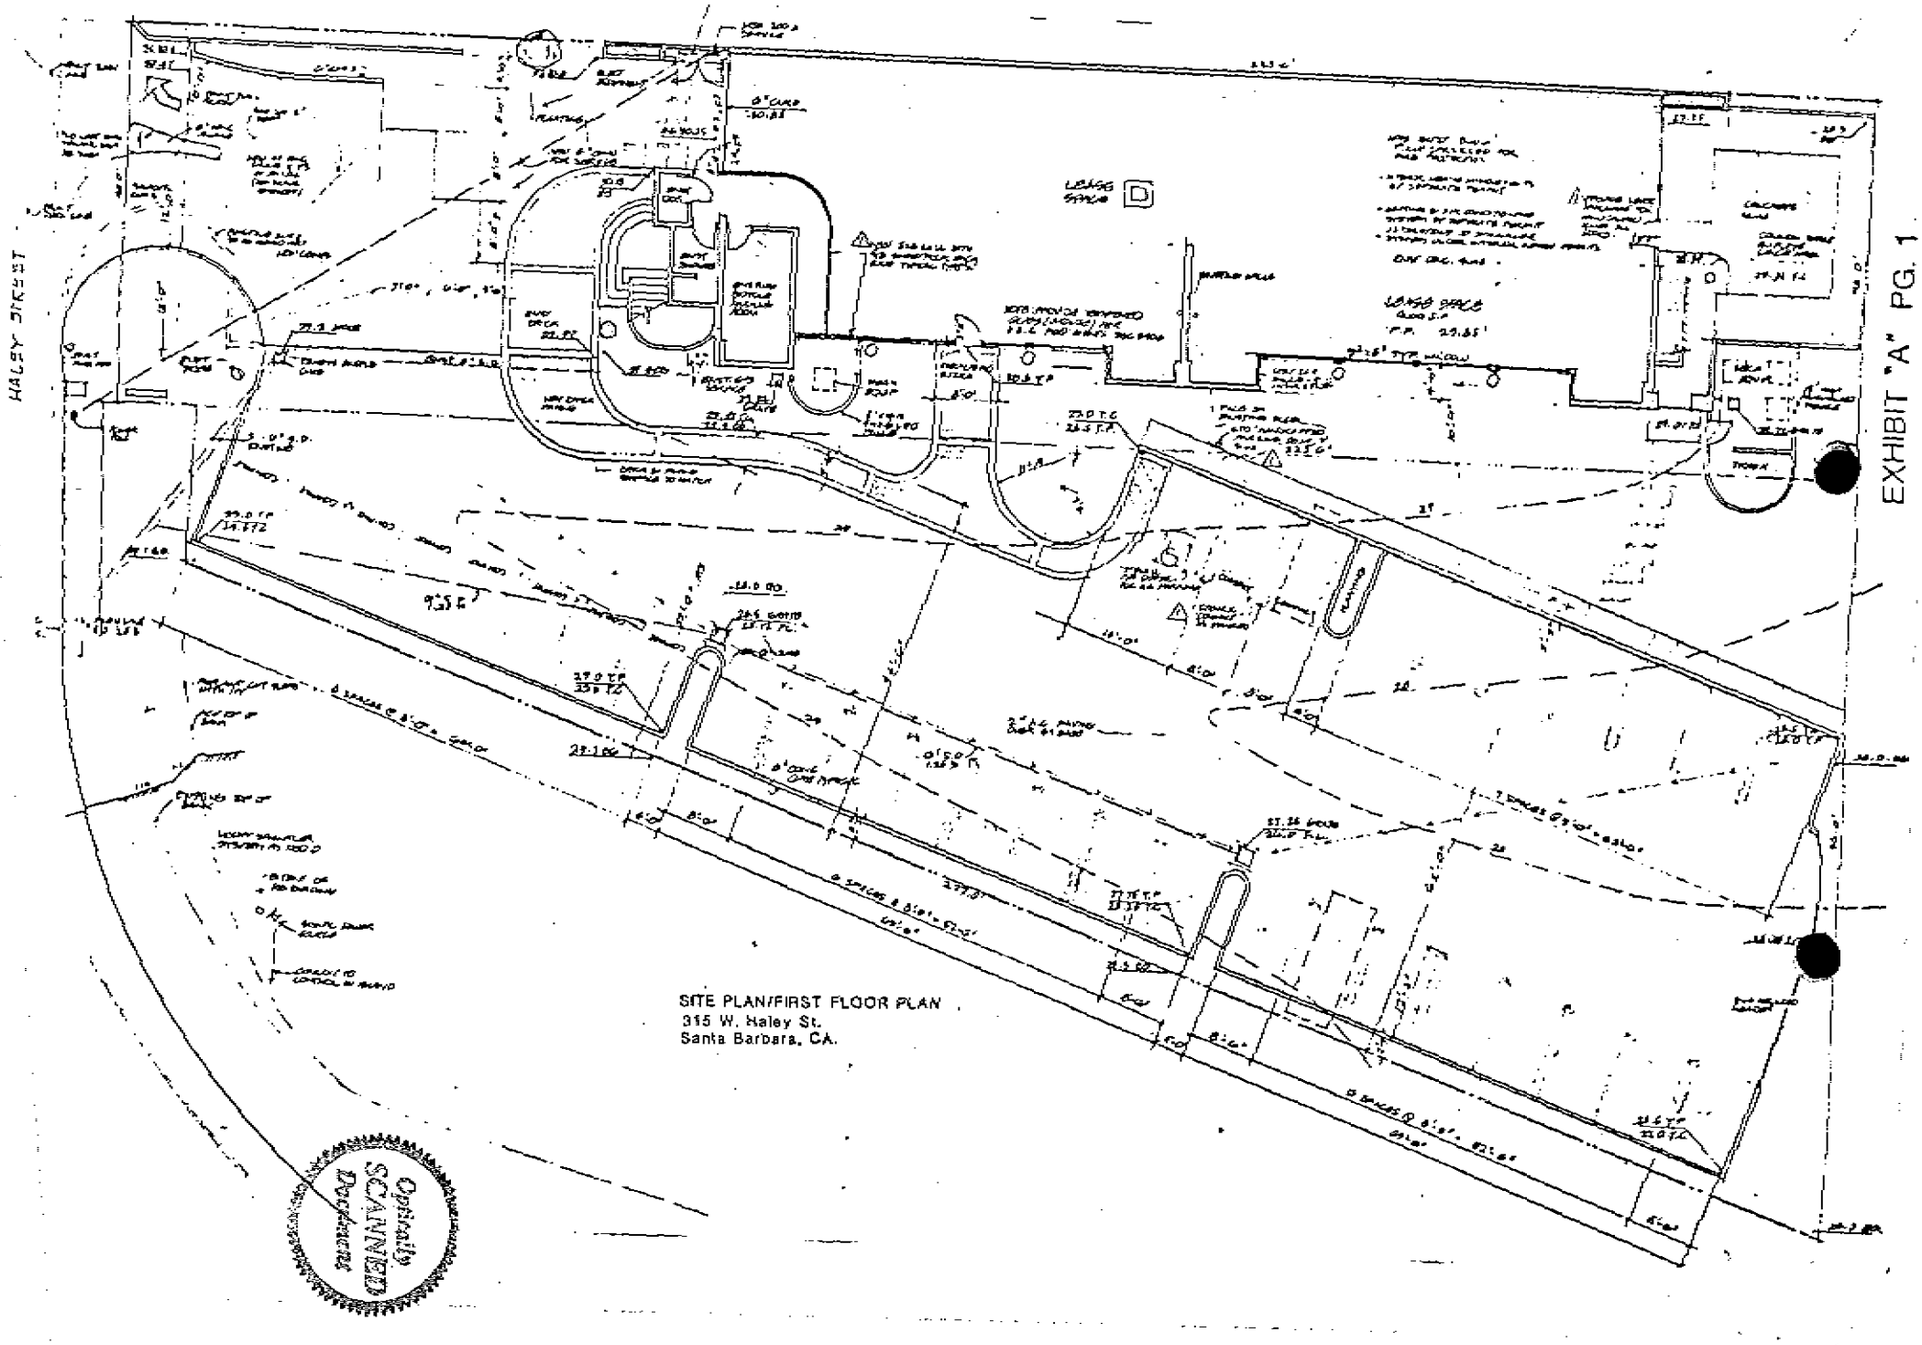

SITE PLAN/FIRST FLOOR PLAN
315 W. Haley St.
Santa Barbara, CA.

EXHIBIT "A" PG. 1

Docusign Envelope ID: 3773F87A-0B89-4932-BA2C-CA8383B3EEAD

Optically SCANNED Document

Docusign Envelope ID: 3773F87A-0B89-4932-BA2C-CA8383B3EEAD

Office Use Only
(Cash Bond #/Amount/Date)
STREET FILE

CITY OF SANTA BARBARA

COMMUNITY DEVELOPMENT DEPARTMENT
DIVISION OF LAND USE CONTROLS

BUILDING AND SAFETY SECTION

BOND RECEIPT

Project Address: 215 W. Haley

Person or Company Placing Bond: Lennik & Minor

Address: 510 W. Haley

Type of Bond: Surety Bond Amount: $10,000

Company: Fidelity & Deposit Co. Maryland Bond #: 9546984
Agent: Bellie M. Squires Insurance

The undersigned herewith deposits with the City of Santa Barbara a cash/surety bond in the sum of $ 10,000 to assure:

Completion of parking lot & landscape by
Jan. 5, 1984

Terms and conditions as stipulated by said bond shall be completed on or before:

1-5-84
date

In the event such work not be completed within such time, the undersigned authorizes the Building and Safety Section to use and expend so much of said cash/surety bond as may be necessary to complete said work, permission being hereby granted to the City of Santa Barbara, its officers, agents, and contractors, to enter the said premises for such purposes.

Kenneth C. Minor July 1983 Bond Accepted by: [signature] 7/12/83
Signature date date

RELEASE BOND TO: Ken Minor
1825 Cacique St
Santa Barbara, CA

Inspected by: X Don S. McNab Date Released: Kenneth C. Minor
Received by: 7/20/84

Distribution of copies: White/Applicant Yellow/St. File Pink/Finance Dept.

Optically SCANNED Document

Docusign Envelope ID: 3773F87A-0B89-4932-BA2C-CA8383B3EEAD

Office Use Only
(Cash Bond #/Amount/Date

CITY OF SANTA BARBARA

COMMUNITY DEVELOPMENT DEPARTMENT
DIVISION OF LAND USE CONTROLS

BUILDING AND SAFETY SECTION

BOND RECEIPT

Project Address: 315 W. Haley

Person or Company Placing Bond: LOVIK & MINOR

Address: 315 W. Haley

Type of Bond: Surety Bond Amount: $10,000

Company: Fidelity & Deposit Co. Maryland Bond #: 9569994
Agent: Billie M. Squires Insurance

The undersigned herewith deposits with the City of Santa Barbara a cash/surety bond in the sum of $ 10,000 to assure:

Completion of parking lot & landscape by Jan. 5, 1984

Terms and conditions as stipulated by said bond shall be completed on or before:

1-5-84
date

In the event such work not be completed within such time, the undersigned authorizes the Building and Safety Section to use and expend so much of said cash/surety bond as may be necessary to complete said work, permission being hereby granted to the City of Santa Barbara, its officers, agents, and contractors, to enter the said premises for such purposes.

Kenneth A. Minor July 1983 Bond Accepted by: [signature] 7/14/83
Signature date date

RELEASE BOND TO: Ken Minor
1890 Cacaumo Canyon Rd
Santa Barbara, CA

Inspected by: _____ Date Released: _____

Distribution of copies: White/Applicant Yellow/St. File Pink/Finance Dept.

Docusign Envelope ID: 3773F87A-0B89-4932-BA2C-CA8383B3EEAD

CITY OF SANTA BARBARA

OFFICE OF THE CITY CLERK

CITY HALL
DE LA GUERRA PLAZA
P.O. DRAWER P-P
SANTA BARBARA, CA 93102
TELEPHONE (805) 963-0611 EXT. 276

December 22, 1983

Lenvik & Minor, Architects
315 West Haley Street
Santa Barbara, CA. 93101

RE: DECISION AND FINDINGS OF THE SANTA BARBARA CITY COUNCIL WITH RESPECT TO DENIAL OF AN APPEAL AND APPROVAL OF A NON-RESIDENTIAL USE IN A RESIDENTIAL ZONE CONCERNING THE PROPERTY AT 315 WEST HALEY STREET.

Gentlemen:

The City Council at its meeting of December 20, 1983, adopted the above referenced Decision and Findings with respect to your appeal of September 20, 1983.

Enclosed is a copy of the Decision and Findings for your records.

Sincerely,

Richard D. Thomas
City Clerk

Barbara Remick

By Barbara Remick
Deputy City Clerk

Enclosure
cc: City Attorney
Community Development

BR:wr

Originally SIGNED Document

Docusign Envelope ID: 3773F87A-0B89-4932-BA2C-CA8383B3EEAD

DEC 20 1983 #2

DECISION AND FINDINGS OF THE SANTA BARBARA CITY COUNCIL WITH RESPECT TO DENIAL OF AN APPEAL AND APPROVAL OF A NON-RESIDENTIAL USE IN A RESIDENTIAL ZONE CONCERNING THE PROPERTY AT 315 WEST HALEY STREET.

WHEREAS, on July 7, 1983 the City Planning Commission conducted a public hearing concerning the application of Lenvik and Minor, as agent for Liselotte McFarland, for 1) a conditional use permit under the provisions of Section 28.94.030.10 of the Municipal Code of the City of Santa Barbara, the Zoning Ordinance, in order to permit an office complex to provide thirty-four (34) required off-street parking spaces on an adjacent residentially zoned (R-4) property; and 2) a modification of provisions of Section 28.90.100.10a of Title 28 of the Municipal Code of the City of Santa Barbara, the Zoning Ordinance, in order to permit thirty-four (34) off-street parking spaces instead of the required forty-three (43) spaces concerning Assessor's Parcel No. 37-192-01 and a previously state-owned parcel having no parcel number assigned located at 315 West Haley Street (hereinafter sometimes referred to as "Project Site") in a C-P Restricted Commercial Zone and a R-4 Hotel-Motel Multiple Family Residence Zone; and

WHEREAS, at said public hearing a number of persons spoke in favor and in opposition to the proposal; and

WHEREAS, on said date the Commission approved said applications with conditions; and

WHEREAS, on July 13, 1983, the applicant appealed the portion of Condition D of the Planning Commission's decision to the City Council, which stated: "[N]o medical office use shall be permitted"; and

WHEREAS, the City Council conducted a public hearing on

Digitally SCANNED Document

Docusign Envelope ID: 3773F87A-0B89-4932-BA2C-CA8383B3EEAD

August 23, 1983, reconsidered the matter on August 30, 1983 and conducted another public hearing on September 20, 1983; and

WHEREAS, having reviewed the file in this matter, received and considered testimony from the applicant, the applicant's representative, additional comments from the Planning Commission and other persons both supporting and opposing the application;

NOW THEREFORE, the City Council does determine and find as follows:

A. The appeal is denied.

B. The proposed use, with the approved conditions, is approved as a non-residential use in a residential zone.

C. The following findings of fact are made:

1. The application proposed to add approximately 4,000 square feet of floor area to an existing commercial structure of approximately 4,500 square feet.

2. In 1980, the Planning Commission approved a project at 315 West Haley for an office building with approximately 4,500 square feet with parking on the first floor and offices on the second floor.

3. When the Planning Commission approved the plan in 1980, the project was represented as a low traffic generating architects' office. Higher traffic generating uses on the Project Site were considered inappropriate at that time amd are still inappropriate.

4. When the Planning Commission approved the plan in 1980 and granted a modification to permit eighteen (18) parking spaces rather than the twenty-two (22) required parking spaces, a

///

Electronically SCANNED Document

Docusign Envelope ID: 3773F87A-0B89-4932-BA2C-CA8383B3EEAD

condition limited the parcel to office use thereby reducing the need for a higher parking ratio.

5. The proposed addition would add approximately 4,000 square feet of floor area to the existing building by enclosing the ground floor and relocating the parking to adjacent vacant parcels in the R-4 Zone.

6. The Project Site is located on the southeast corner of the congested Castillo/Haley intersection.

7. Left turns will not be permitted into the Project Site from westbound Haley Street and all traffic must enter from the east.

8. Access to eastbound Haley Street is limited to Castillo Street due to the proximity to the Route 101 Freeway.

9. Vehicles that desire to enter the Project Site from the west downtown must make circuitous movements through the adjacent neighborhood.

10. Some individuals rushing for emergency medical treatment may not be in the best state of mind to negotiate difficult driveway ingress and obey all traffic signs.

11. Medical offices are high traffic generators and the Castillo/Haley intersection congestion would be exacerbated by the increased traffic.

12. The exclusion of medical office use is necessary to justify the parking modification because there are no on-street parking spaces adjacent to the Project Site.

Digitally SCANNED Document

D. The following conclusions of law are made:

1. Without all of the attached conditions which are attached hereto and marked Exhibit A, the necessary findings to

Docusign Envelope ID: 3773F87A-0B89-4932-BA2C-CA8383B3EEAD

justify the modification cannot be made.

2. Without all of said conditions, the modification would be inconsistent with the purposes and intent of this title and would cause an increase in the demand for parking space or loading space in the immediate area.

3. Without all of said conditions, all of the findings to justify a conditional use permit cannot be made.

4. Without all of said conditions and limitations,

a. Such use would not be desirable to the public convenience and welfare;

b. Such use would be materially detrimental to the public peace, health, safety and general welfare; and

c. Adequate access and off-street parking is not provided in a manner and amount so that the demands of the development for such facilities are adequately met without altering the character of the public streets in the area at any time.

E. Matter herein expressed as a Conclusion of Law which is later deemed to be a Finding of Fact hereby is found to be a Finding of Fact and any matter herein expressed as a Finding of Fact which is later deemed to be a Conclusion of Law hereby is found to be a Conclusion of Law.

F. Pursuant to Code of Civil Procedure Section 1094.6, this decision may be challenged by filing a petition for writ of mandate within 90 days of the date of approval hereof.

Adopted December 20, 1983

Digitally SCANNED Retained

Docusign Envelope ID: 3773F87A-0B89-4932-BA2C-CA8383B3EEAD

DEC 20 1983 #2

CONDITIONS OF APPROVAL

315 WEST HALEY STREET

A. All conditions of the previous modification apply unless superceded by the following conditions.

B. The Architectural Board of Review shall review the landscaping for the parking lot paying particular attention to the project's location at the entrance to the City. Substantial landscaping shall be provided.

C. The YIELD sign shall not be relocated from the northbound lane of Castillo Street.

D. A deed restriction shall be recorded which restricts the building to general office. No medical office use shall be permitted.

E. Applicant shall secure an encroachment agreement or other appropriate agreement from CalTrans to establish an increased line of sight at the Haley/Castillo Street curve to at least 150 feet.

F. A physical barrier either by island in the driveway or other means be provided to prevent left turns in or out of the driveway.

Digitally SCANNED Document

EXHIBIT A

Docusign Envelope ID: 3773F87A-0B89-4932-BA2C-CA8383B3EEAD

November 4, 1983

Haley Land Company
315 West Haley Street
Santa Barbara, CA 93101

RE: 315 West Haley

ATTN: Ken Minor

Dear Ken:

You have my approval to encroach onto the property not included in our Easement Agreement of October 12, 1983 for the purpose of landscaping, and irrigation and landscape maintenance.

It is agreed that when development proceeds on that portion of land outside your Easement Agreement that the landscaping and irrigation will be removed. It is further agreed that the encroachment will be to the extent shown on the Landscape Plan by Grant Castleberg dated September 2, 1983, sheets L-1, L-2.

Sincerely,

Richard Godkin

Optically SCANNED Document

Docusign Envelope ID: 3773F87A-0B89-4932-BA2C-CA8383B3EEAD

November 4, 1983

Haley Land Company
315 West Haley Street
Santa Barbara, CA 93101

RE: 315 West Haley

ATTN: Ken Minor

Dear Ken:

You have my approval to encroach onto the property not included in our Easement Agreement of October 12, 1983 for the purpose of landscaping, and irrigation and landscape maintenance.

It is agreed that when development proceeds on that portion of land outside your Easement Agreement that the landscaping and irrigation will be removed. It is further agreed that the encroachment will be to the extent shown on the Landscape Plan by Grant Castleberg dated September 2, 1983, sheets L-1, L-2.

Sincerely,

Richard Godkin

Certified SCANNED Document

Docusign Envelope ID: 3773F87A-0B89-4932-BA2C-CA8383B3EEAD

Montgomery, Fansler & Carlson Insurance Agency, Inc.
Since 1935

August 3, 1983

City of Santa Barbara
Department of Building and Safety
1235 Chapala Street
Santa Barbara, Ca. 93101

Attention: Anna Plein

Re: 315 West Haley - Haley Land Company

Dear Mrs. Plein:

As you know there is in effect Fidelity & Deposit Bond # 9569094 which is a performance bond showing construction of on site parking lot and completion of landscaping. I have received permission from Fidelity and Deposit Company to put in writing toyou that this bond is hereby modified and extended to include street striping.

If we may be of further service, please advise.

Sincerely,

Billie M. Squires

Officially SCANNED Document

BUSINESS • AUTO • HOME • LIFE & HEALTH
104 West Anapamu Street • LaTorre Building • P.O. Drawer 1469 • Santa Barbara, CA 93102 • Tel: (805) 965-0071

Docusign Envelope ID: 3773F87A-0B89-4932-BA2C-CA8383B3EEAD

7/19/83

Memo to File and Inspector record of Permit # 1059 at 315 W. Haley. Permit issued 7-6-81.
Architects Lemmb & Minor : Ken Minor

Subject: Untempered glass being used adjacent to doors and other human impact areas.
Reference: U.B.C. 1979 Section 5401 and 5406(a)

The glazing in question is not tempered glass. The location, size and type of glass is very clear on the approved plans and tempered glass is not called for. Because of this and because of the rigidity of the steel mullions on windows C & F we will accept the windows as installed. We will accept window B adjacent to the door from lease space C with the condition that a substantial mullion be added as per 5406(a) exception 3. We will also accept window A on the N.W. wall facing Haley St. with the condition that a substantial mullion be added as per 5406(a) exception 3.

Original SCANNED Document

C Brogan

Docusign Envelope ID: 3773F87A-0B89-4932-BA2C-CA8383B3EEAD

LENVIK & MINOR
architects
4 East Yanonali Street, Santa Barbara, Ca. 93101
(805) 963-3357

July 18, 1983

City of Santa Barbara
Department of Building and Safety
1235 Chapala St.
Santa Barbara, CA 93103

ATTN: Anna Plein

RE: 315 West Haley

Dear Anna:

Enclosed please find a copy of the approved site plan for the above referenced project, one set of site development drawings for the second phase addition which is currently scheduled to go before the City Council on August 2, 1983, a proposed interim landscape plan and the performance bond.

As you and I discussed, it is our desire to bond for some of the improvements for the current project under construction. I have outlined those areas of finished paving for which we propose to substitute class II base material. This will enable us to proceed with the final parking plan without having to rip out paving within a few weeks. In addition we propose to bond for the landscaping not installed at this time. Landscaping at Haley Street and around the entry will be provided as shown in the enclosed sketch. We therefore ask that the balance of the landscaping be bonded for.

I know that this type of request is not looked on favorably by the City but I feel that the timing of the second phase warrants the bonding of this work. Lenvik & Minor Architects are occupying the upstairs portion and we

Docusign Envelope ID: 3773F87A-0B89-4932-BA2C-CA8383B3EEAD

must vacate our current facilities on or about July 31, 1983.

We anticipate the parking lot improvements for phase II to be constructed within sixty (60) days from the approved date and the whole project to be completed in 160 days.

It is our understanding that the bond should be in the amount of the work plus ten percent (10%). The cost for landscaping is $7,039.00 and paving $2,000.00 for a total of $8,434. The bond amount would therefore be $10,000.00.

Sincerely,

LENVIK & MINOR, ARCHITECTS

Kenneth O. Minor, AIA

KOM:ajc

Digitally SCANNED Document

Docusign Envelope ID: 3773F87A-0B89-4932-BA2C-CA8383B3EEAD

LENVIK & MINOR
architects
4 East Yanonali Street, Santa Barbara, Ca. 93101
(805) 963-3357

July 18, 1983

City of Santa Barbara
Department of Building and Safety
1235 Chapala St.
Santa Barbara, CA 93103

ATTN: Anna Plein

RE: 315 West Haley

Dear Anna:

Enclosed please find a copy of the approved site plan for the above referenced project, one set of site development drawings for the second phase addition which is currently scheduled to go before the City Council on August 2, 1983, a proposed interim landscape plan and the performance bond.

As you and I discussed, it is our desire to bond for some of the improvements for the current project under construction. I have outlined those areas of finished paving for which we propose to substitute class II base material. This will enable us to proceed with the final parking plan without having to rip out paving within a few weeks. In addition we propose to bond for the landscaping not installed at this time. Landscaping at Haley Street and around the entry will be provided as shown in the enclosed sketch. We therefore ask that the balance of the landscaping be bonded for.

I know that this type of request is not looked on favorably by the City but I feel that the timing of the second phase warrants the bonding of this work. Lenvik & Minor Architects are occupying the upstairs portion and we

Document is SCANNED Document

Docusign Envelope ID: 3773F87A-0B89-4932-BA2C-CA8383B3EEAD

must vacate our current facilities on or about July 31, 1983.

We anticipate the parking lot improvements for phase II to be constructed within sixty (60) days from the approved date and the whole project to be completed in 160 days.

It is our understanding that the bond should be in the amount of the work plus ten percent (10%). The cost for landscaping is $7,039.00 and paving $2,000.00 for a total of $8,434. The bond amount would therefore be $10,000.00.

Sincerely,

LENVIK & MINOR, ARCHITECTS

Kenneth O. Minor, AIA

KOM:ajc

Docusign Envelope ID: 3773F87A-0B89-4932-BA2C-CA8383B3EEAD

STOCK COMPANY — ESTABLISHED 189

Fidelity and Deposit Company

HOME OFFICE OF MARYLAND BALTIMORE

Performance Bond

Bond No. 9569094

(The premium charged on this bond is $ 90.00, being at the rate of $ 9.00 per thousand of the contract price)

KNOW ALL MEN BY THESE PRESENTS:

That HARLAN DEGROODT, DAVID P. JONES, EDWIN A. LENVIK AND KENNETH O. MINOR DBA HALEY LAND COMPANY

as Principal, hereinafter called Contractor, and FIDELITY AND DEPOSIT COMPANY OF MARYLAND, a corporation of the State of Maryland, with its home office in the City of Baltimore, Maryland, as Surety, hereinafter called Surety, are held and firmly bound unto CITY OF SANTA BARBARA

as Obligee, hereinafter called Owner in the amount of Ten Thousand and no/100 ---------- Dollars ($ 10,000.00), for the payment whereof Contractor and Surety bind themselves, their heirs, executors, administrators, successors and assigns, jointly and severally, firmly by these presents.

WHEREAS, Contractor has by written agreement dated June 8, 1983 entered into a contract with Owner for Completion of parking lot and landscaping - to be completed by January 5, 1984 in accordance with drawings and specifications prepared by Lenvik & Minor Architects which contract is by reference made a part hereof, and is hereinafter referred to as the CONTRACT.

NOW, THEREFORE, THE CONDITION OF THIS OBLIGATION IS SUCH, That, if Contractor shall promptly and faithfully perform said CONTRACT, then this obligation shall be null and void; otherwise it shall remain in full force and effect.

Whenever Contractor shall be, and declared by Owner to be in default under the CONTRACT, the Owner having performed Owner's obligations thereunder, the Surety may promptly remedy the default, or shall promptly

(1) Complete the CONTRACT in accordance with its terms and conditions, or

(2) Obtain a bid or bids for submission to Owner for completing the CONTRACT in accordance with its terms and conditions, and upon determination by Owner and Surety of the lowest responsible bidder, arrange for a contract between such bidder and Owner and make available as work progresses (even though there should be a default or a succession of defaults under the contract or contracts of completion arranged

STATE OF CALIFORNIA
COUNTY OF SANTA BARBARA } ss:

On this 5th day of July, in the year 1983, before me Billie M. Squires, Notary Public, personally appeared Robert Montgomery personally known to me (or proved to me on the basis of satisfactory evidence) to be the person who executed this instrument as attorney-in-fact of the Fidelity and Deposit Company of Maryland, the corporation therein named, and acknowledged to me that the corporation executed it.

Acknowledgment

OFFICIAL SEAL
BILLIE M. SQUIRES
NOTARY PUBLIC - CALIFORNIA
PRINCIPAL OFFICE IN
SANTA BARBARA COUNTY
My Commission Exp. Oct. 8, 1983

Billie M. Squires

COMPARED

Docusign Envelope ID: 3773F87A-0B89-4932-BA2C-CA8383B3EEAD

STOCK COMPANY — ESTABLISHED 1890

Fidelity and Deposit Company

HOME OFFICE OF MARYLAND BALTIMORE

Performance Bond

Bond No. 9569094

(The premium charged on this bond is $ 90.00, being at the rate of $ 9.00 per thousand of the contract price)

KNOW ALL MEN BY THESE PRESENTS:

That HARLAN DEGROOT, DAVID P. JONES, EDWIN A. LENVIK AND KENNETH O. MINOR DBA HALEY LAND COMPANY

as Principal, hereinafter called Contractor, and FIDELITY AND DEPOSIT COMPANY OF MARYLAND, a corporation of the State of Maryland, with its home office in the City of Baltimore, Maryland, as Surety, hereinafter called Surety, are held and firmly bound unto CITY OF SANTA BARBARA

as Obligee, hereinafter called Owner in the amount of Ten Thousand and no/100 ---------- Dollars ($ 10,000.00), for the payment whereof Contractor and Surety bind themselves, their heirs, executors, administrators, successors and assigns, jointly and severally, firmly by these presents.

WHEREAS, Contractor has by written agreement dated June 8, 1983 entered into a contract with Owner for Completion of parking lot and landscaping - to be completed by January 5, 1984 in accordance with drawings and specifications prepared by Lenvik & Minor Architects which contract is by reference made a part hereof, and is hereinafter referred to as the CONTRACT.

NOW, THEREFORE, THE CONDITION OF THIS OBLIGATION IS SUCH, That, if Contractor shall promptly and faithfully perform said CONTRACT, then this obligation shall be null and void; otherwise it shall remain in full force and effect.

Whenever Contractor shall be, and declared by Owner to be in default under the CONTRACT, the Owner having performed Owner's obligations thereunder, the Surety may promptly remedy the default, or shall promptly

(1) Complete the CONTRACT in accordance with its terms and conditions, or

(2) Obtain a bid or bids for submission to Owner for completing the CONTRACT in accordance with its terms and conditions, and upon determination by Owner and Surety of the lowest responsible bidder, arrange for a contract between such bidder and Owner and make available as work progresses (even though there should be a default or a succession of defaults under the contract or contracts of completion arranged

STATE OF CALIFORNIA)
COUNTY OF SANTA BARBARA) ss:

On this 5th day of July, in the year 1983, before me Billie M. Squires, Notary Public, personally appeared Robert Montgomery, personally known to me (or proved to me on the basis of satisfactory evidence) to be the person who executed this instrument as attorney-in-fact of the Fidelity and Deposit Company of Maryland, the corporation therein named, and acknowledged to me that the corporation executed it.

Acknowledgement

OFFICIAL SEAL
BILLIE M. SQUIRES
NOTARY PUBLIC - CALIFORNIA
PRINCIPAL OFFICE IN
SANTA BARBARA COUNTY
My Commission Exp. Oct. 8, 1983

Billie M. Squires

Optically Scanned Document

144270(CA)—200 (12-82) 2767V

Docusign Envelope ID: 3773F87A-0B89-4932-BA2C-CA8383B3EEAD

CITY OF SANTA BARBARA

Building & Safety
1235 Chapala Street
[963-1663]

PERMIT APPLICATION *WHEN PROPERLY VALIDATED THIS IS YOUR PERMIT*

VALIDATION

INPC	15.00
BLDG	295.00
PLBG	27.00
MECH	72.00
PLCK	60.00
FIRE	17.00
P/S	5.00
CHEK	371.00 TL

2974 00 1 04/11/83

ISSUED BY: F.M.

PROJECT ADDRESS	ASSESSOR PARCEL NO.
315 West Haley St.	37-192-01

APPLICANT: ☐ OWNER: ☒ CONTRACTOR ☐ AUTHORIZED AGENT ☐ LESSEE

OWNER'S NAME: Haley Land Company PHONE 963-3357

ADDRESS: 4 East Yanonali St. CITY Sta Barb ZIP 93101 n/w

CONTRACTOR'S NAME: ~~Haslam DeBrocatt Schipper Const Co~~ PHONE ~~966-6759~~ 963-4359 CITY LIC. NO. 436175

ADDRESS ~~4 East Yanonali St. Box 246~~ CITY Sta Barb ZIP 93102 STATE LIC. NO. ~~B-C-21~~

ARCHITECT/DESIGNER OR ENGINEER Lenvik & Minor, Arch. PHONE: 963-3357 STATE LIC. NO. C-6070

ADDRESS 4 East Yanonali St. CITY Sta Barb ZIP 93101

LENDER:

CLASS OF WORK: ☒ NEW ☐ ALTERATION ☐ ADDITION ☐ MOVE ☐ DEMOLITION ☐ REPAIR ☐ _____

USE OF BLDG: New (–) Existing (x) ☐ RETAIL ☐ S.F. FAMILY ☐ CONDOMINIUM ☐ GARAGE ☒ OFFICE ☐ DUPLEX ☐ APARTMENT ☐ CARPORT ☐ RESTAURANT ☐ OTHER _____

Flood Zone	Fire Sprinklers Req. Yes☒ No☐	Type of Const. VN	Occup. Group B-2	Use Zone C-P	No. of Stories 2	No. of Units —	No. of Bedrms. —

TYPE OF PERMIT *(Describe proposed use and work)*

☒ BUILDING Interior Partitions

☒ ELECTRICAL Outlets, Switches, Separate Permit

☒ MECHANICAL Carrier Furnace with cooling coil

☒ PLUMBING 1 Lav, 1 W/C, Water Lines

☐ GRADING N/A

☐ OTHER

☐ SPECIAL CONDITIONS:

SQUARE FOOTAGE

NEW BLDG.	NA
ADDN.	
REMODEL OR FINISH AREA	3307
ACCESSORY BLDG.	
GARAGE OR CARPORT	
DECK OR PAVING	N/A
NO. OF EXISTING BLDGS.	

NOTICE *(Please check appropriate box in each paragraph)*

THIS PERMIT BECOMES NULL AND VOID if work or construction authorized is not commenced within 180 days from date of issuance, or work is suspended or abandoned for a period of 180 days any time after work is commenced.

☐ (1a) I certify that I am licensed under the State Contractor's License Law and my contractor's license is in full force and effect; or

☐ (1b) I certify that I am exempt from Business and Professions Code # 7031.5 under: ☐ #7044—Owner/builder, ☐ #7048—Price of labor and material less than $200, or ☐ Other _____

AND

☒ (2a) I certify that I have on file with the City of Santa Barbara—Building & Safety a certificate of workers' compensation insurance: Insurer MISSION INS, Policy # 61 WC 2 404, Expiration date 11-20-83, or a Certificate of Consent to self-insure by the Director of Industrial Relations; or SSA

☐ (2b) I certify that I am exempt under Labor Code # 3800 because: ☐ the permit is for work of $100 or less, or ☐ that in the performance of the work for which this permit is issued, I shall not employ any person in any manner so as to become subject to the workers' compensation laws of California.

AND

I certify that I have read this application and declare under penalty of perjury that the information contained herein is true, correct and complete. I agree to comply with all city and county ordinances and state laws relating to building construction, and hereby authorize representatives of this city to enter upon the above mentioned property for inspection purposes. I am the owner of the structure listed on this permit or I represent the owner and am acting with the owner's full knowledge and consent.

Executed at City of Santa Barbara on 4-12-83 Owner or Contractor

DEPARTMENT USE ONLY

APPROVALS	DATE APPROVED	APPROVED BY	REMARKS	PLAN CHECK
ENVIRONMENTAL REVIEW	—	—	—	DATE REC'D/FEE PD.
LANDMARKS / ARCH. BD. OF REVIEW	—	—	—	
PLANNING COMMISSION	—	—	—	
FIRE DEPT.	3/15/83	M E H		
PUBLIC WORKS	—		—	PLANS APPROVED BY
ZONING	3/14/83	E.C. /Ec.	Interior Work Only	VALUATION: 53,352.00

Optically SCANNED Document

OFFICE COPY

Docusign Envelope ID: 3773F87A-0B89-4932-BA2C-CA8383B3EEAD

CITY OF SANTA BARBARA

Building & Safety
1235 Chapala Street
[963-1663]

UPPER
Main OFFICE

PERMIT APPLICATION *WHEN PROPERLY VALIDATED THIS IS YOUR PERMIT*

VALIDATION

BMP	15.00
B.S.	215.00
P.W.	21.00
Fire	82.00
Plan	82.00
Park	37.00
Fire	5.00
Total	459.00 PL

8/4 to 1 8/13/83

PROJECT ADDRESS	315 West Haley St.
ASSESSOR PARCEL NO.	37-192-01

APPLICANT: ☐ OWNER: ☒ CONTRACTOR ☐ AUTHORIZED AGENT ☐ LESSEE

OWNER'S NAME: Haley Land Company PHONE 963-3357
ADDRESS: 4 East Yanonali St. CITY Sta Barb ZIP 93101

CONTRACTOR'S NAME: ~~Harlan DeBrouckt~~ Lingren Const Co. PHONE ~~966-6759~~ 963-4171 CITY LIC. NO. NEW 436175
ADDRESS ~~4 East Yanonali St.~~ Box 2446 CITY ~~Sta Barb~~ Sta Barb ZIP ~~93101~~ 93101 STATE LIC. NO. ~~Class A~~

ARCHITECT/DESIGNER OR ENGINEER Lewvik & Minor, Arch. PHONE: 963-3357 STATE LIC. NO. C-6070
ADDRESS 4 East Yanonali St. CITY Sta Barb ZIP 93101

LENDER:

ISSUED BY: F.M.

CLASS OF WORK: ☒ NEW ☐ ALTERATION ☐ ADDITION ☐ MOVE ☐ DEMOLITION ☐ REPAIR ☐ _____

USE OF BLDG: New (–) Existing (x) ☐ RETAIL ☒ OFFICE ☐ RESTAURANT ☐ S.F. FAMILY ☐ DUPLEX ☐ OTHER _____ ☐ CONDOMINIUM ☐ APARTMENT ☐ GARAGE ☐ CARPORT

Flood Zone	Fire Sprinklers Req. Yes ☒ No ☐	Type of Const. VB	Occup. Group R-2	Use Zone C-P	No. of Stories 2	No. of Units —	No. of Bedrms. —

TYPE OF PERMIT *(Describe proposed use and work)*

☒ BUILDING Interior Partitions

☒ ELECTRICAL Outlets, Switches, Separate Permit

☒ MECHANICAL Carrier Furnace with cooling coil

☒ PLUMBING 1 Lav, 1 W/C, Water Lines

☐ GRADING N/A

☐ OTHER

☐ SPECIAL CONDITIONS:

SQUARE FOOTAGE

NEW BLDG.	
ADDN.	
REMODEL OR FINISH AREA	3307
ACCESSORY BLDG.	
GARAGE OR CARPORT	
DECK OR PAVING	
NO. OF EXISTING BLDGS.	

24 HRS. NOTICE REQUIRED FOR INSPECTIONS

INSPECTION RECORD

CALL: 963-1663

INSPECTIONS	DATE	INSPECTOR
Setback & Compaction		
Forms		
Reinforcing Steel		
Grounding Electrode		
Service Conduit Underground		
Plumbing Underground		
OK to Pour Footings		
DO NOT POUR CONCRETE UNTIL ABOVE IS SIGNED		
Sewer Groundwork		
Htg. & Cooling Groundwork		
Electrical Groundwork		
Water Piping Groundwork		
Gas Piping Groundwork		
OK to Pour Slab Floor or Gunite		
DO NOT GUNITE OR POUR CONCRETE FLOOR UNTIL ABOVE IS SIGNED		

INSPECTIONS	DATE	INSPECTOR
Floor nailing		
Roof Nailing		
Shear Panel Nailing		
Rough Elec.	Shiders	WS
Rough Plbg.	Shiders	WS
Rough Htg. & Cooling		
Do not call for framing inspection until Electrical, Plumbing & Heating Approvals have been obtained.		
Rough Framing	Shiders	WS
Insulation, Walls		
Insulation, Roof		
OK to Cover		
DO NOT COVER UNTIL ABOVE IS SIGNED		

INSPECTIONS	DATE	INSPECTOR
Exterior Lathing/Siding		
Interior Lathing/Drywall		
DO NOT PLASTER UNTIL ABOVE IS SIGNED		
Plaster—1st Coat		
Plaster-2nd Coat		
Sewer		
Pre-Gunite		
Pool		
Pool Deck		
S/Pool Fence		
FINAL INSPECTIONS		
Final Electrical	8/2/83	T.L.
Final Gas Test		
Final Plumbing		
Final Htg. & Cooling		
Final Grading		
FINAL BUILDING	8/2/83	W.S.

OCCUPANCY APPROVED	FIRE DEPT./DATE	PUBLIC WORKS/DATE	BLDG. & SAFETY/DATE

Digitally SCANNED Document

INSPECTOR'S COPY/OCCUPANCY CERTIFICATE

Docusign Envelope ID: 3773F87A-0B89-4932-BA2C-CA8383B3EEAD

LENVIK & MINOR
architects

Revisions
date | number | remarks

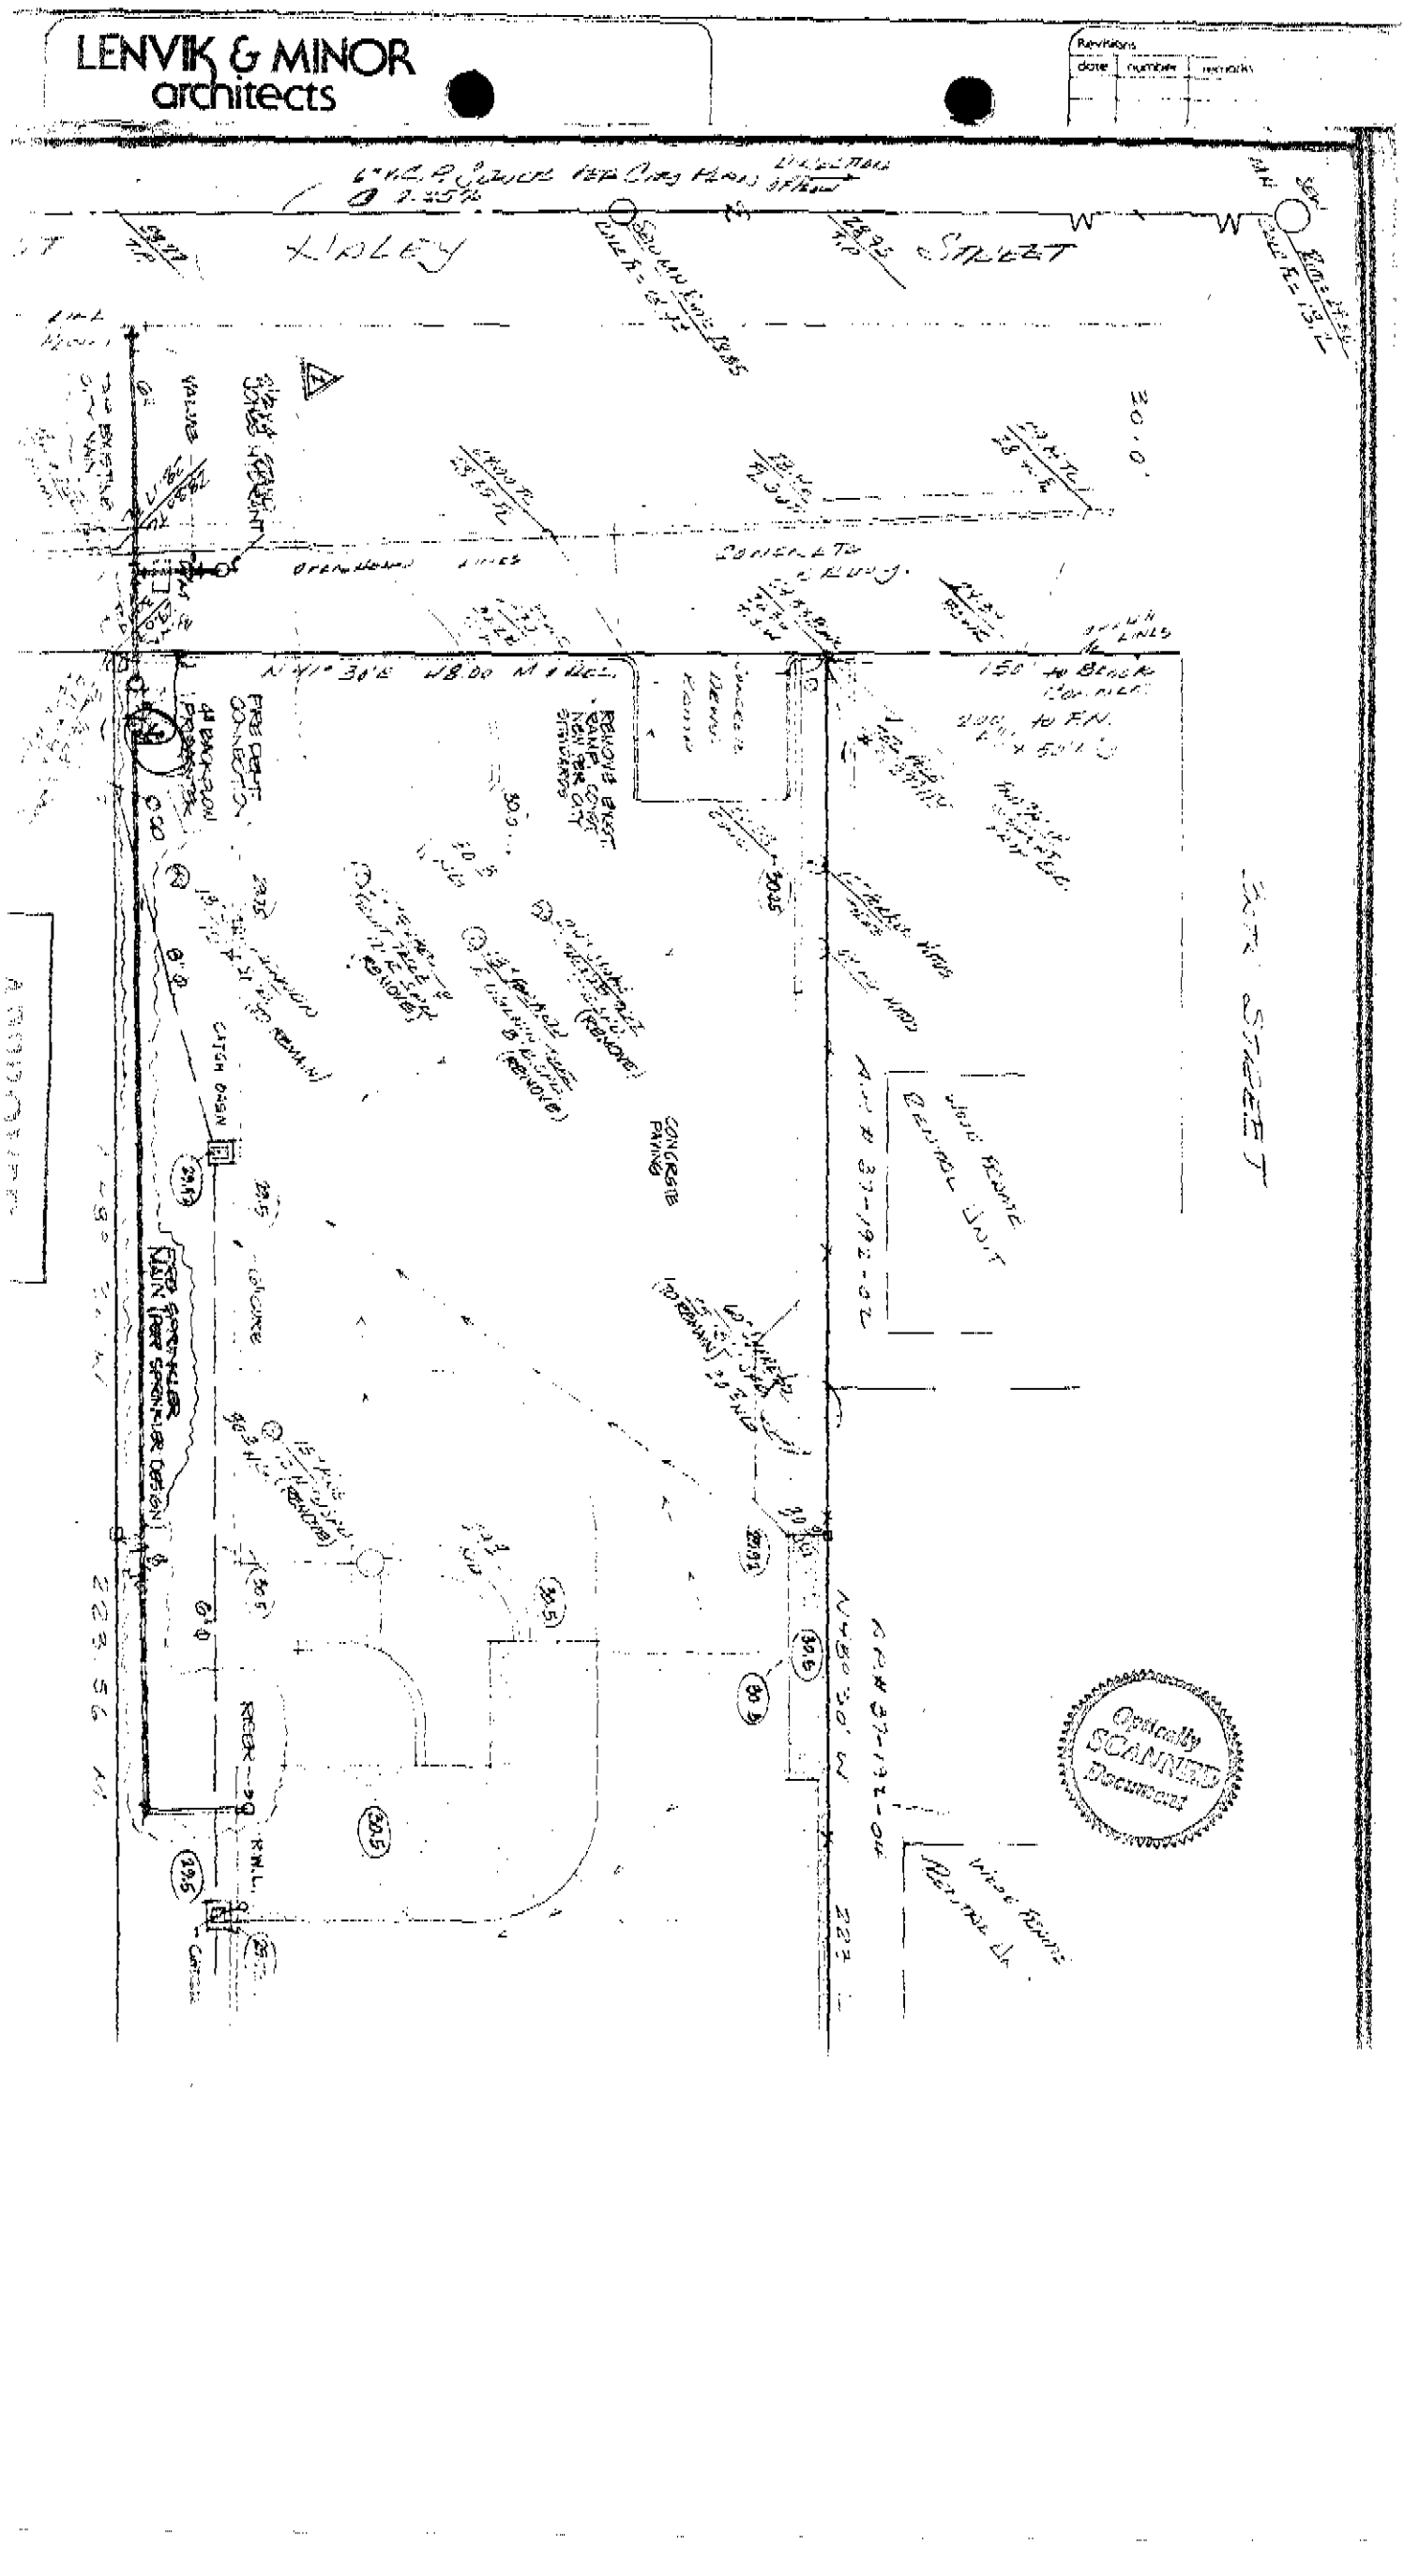

Docusign Envelope ID: 3773F87A-0B89-4932-BA2C-CA8383B3EEAD

CITY OF SANTA BARBARA

Building & Safety
1235 Chapala Street
[963-1663]

VALIDATION

PLCK 101.00
ELEC 203.00
P/S 10.00
CHEK 314.00 FL

2239 00 1 03/08/83

PERMIT APPLICATION *WHEN PROPERLY VALIDATED THIS IS YOUR PERMIT*

PROJECT ADDRESS: 315 WEST HALEY
ASSESSOR PARCEL NO.: 37-192-01

APPLICANT: ☐ OWNER: ☒ CONTRACTOR ☐ AUTHORIZED AGENT ☐ LESSEE
OWNER'S NAME: HANAN DE GROOT PHONE 969-7504
ADDRESS: 2102 FORCE RD CITY Mont ZIP 93108
CONTRACTOR'S NAME: HARRINGTON ELECTRIC PHONE 687-4577 CITY LIC. NO. C323
ADDRESS 3210-D STATE CITY SB ZIP 9345 STATE LIC. NO. 337010
ARCHITECT/DESIGNER OR ENGINEER LENVIK & MINOR PHONE 9633857 STATE LIC. NO.
ADDRESS 4 E Yanonelli CITY SB ZIP 93101
LENDER:

ISSUED BY: FM

CLASS OF WORK: ☒ NEW ☐ ALTERATION ☐ ADDITION ☐ MOVE ☐ DEMOLITION ☐ REPAIR ☐ _____

USE OF BLDG: New (–) Existing (x) ☐ RETAIL ☐ S.F. FAMILY ☐ CONDOMINIUM ☐ GARAGE ☒ OFFICE ☐ DUPLEX ☐ APARTMENT ☐ CARPORT ☐ RESTAURANT ☐ OTHER _____

Flood Zone	Fire Sprinklers Req. Yes ☐ No ☒	Type of Const. VN	Occup. Group B-2	Use Zone	No. of Stories 2	No. of Units	No. of Bedrms.

TYPE OF PERMIT *(Describe proposed use and work)*

☐ BUILDING N/A

☒ ELECTRICAL ELECT permit only Wiring for new Comm-office Bldg 1 150 Serv & 1 200 Amp Serv

☐ MECHANICAL

☐ PLUMBING

☐ GRADING

☐ OTHER

☐ SPECIAL CONDITIONS:

SQUARE FOOTAGE	
NEW BLDG.	10716
ADDN.	
REMODEL OR FINISH AREA	
ACCESSORY BLDG.	
GARAGE OR CARPORT	
DECK OR PAVING	
NO. OF EXISTING BLDGS.	

NOTICE *(Please check appropriate box in each paragraph)*

THIS PERMIT BECOMES NULL AND VOID if work or construction authorized is not commenced within 180 days from date of issuance, or work is suspended or abandoned for a period of 180 days any time after work is commenced.

☑ (1a) I certify that I am licensed under the State Contractor's License Law and my contractor's license is in full force and effect; or

☐ (1b) I certify that I am exempt from Business and Professions Code # 7031.5 under: ☐ #7044—Owner/builder, ☐ #7048—Price of labor and material less than $200, or ☐ Other _____

AND

☑ (2a) I certify that I have on file with the City of Santa Barbara—Building & Safety a certificate of workers' compensation insurance: Insurer 467877, Policy # State Funds, Expiration date 11/83, or a Certificate of Consent to self-insure by the Director of Industrial Relations; or

☐ (2b) I certify that I am exempt under Labor Code #3800 because: ☐ the permit is for work of $100 or less, or ☐ that in the performance of the work for which this permit is issued, I shall not employ any person in any manner so as to become subject to the workers' compensation laws of California.

AND

I certify that I have read this application and declare under penalty of perjury that the information contained herein is true, correct and complete. I agree to comply with all city and county ordinances and state laws relating to building construction, and hereby authorize representatives of this city to enter upon the above mentioned property for inspection purposes. I am the owner of the structure listed on this permit or I represent the owner and am acting with the owner's full knowledge and consent.

Executed at City of Santa Barbara on 2/24/83

Owner or Contractor

DEPARTMENT USE ONLY

APPROVALS	DATE APPROVED	APPROVED BY	REMARKS
ENVIRONMENTAL REVIEW			
LANDMARKS / ARCH. BD. OF REVIEW			
PLANNING COMMISSION			
DEPT.	N/A	U/A	
PUBLIC WORKS			N/A

Officially SCANNED Documents

PLAN CHECK

DATE REC'D/FEE PD.

PLANS APPROVED BY

VALUATION: 20,000

COPY

Docusign Envelope ID: 3773F87A-0B89-4932-BA2C-CA8383B3EEAD

CITY OF SANTA BARBARA

Building & Safety
1235 Chapala Street
[963-1663]

VALIDATION

PERMIT APPLICATION *WHEN PROPERLY VALIDATED THIS IS YOUR PERMIT*

PROJECT ADDRESS: 345 WEST MESA

ASSESSOR PARCEL NO.: 31-111-01

APPLICANT: ☐ OWNER: ☒ CONTRACTOR ☐ AUTHORIZED AGENT ☐ LESSEE

OWNER'S NAME: [illegible] PHONE: [illegible]

ADDRESS: [illegible] CITY: [illegible] ZIP: [illegible]

CONTRACTOR'S NAME: [illegible] PHONE: [illegible] CITY LIC. NO.: [illegible]

ADDRESS: [illegible] CITY: SB ZIP: [illegible] STATE LIC. NO.: [illegible]

ARCHITECT/DESIGNER OR ENGINEER: [illegible] PHONE: [illegible] STATE LIC. NO.: [illegible]

ADDRESS: [illegible] CITY: SB ZIP: [illegible]

ISSUED BY: FM

LENDER:

CLASS OF WORK: ☐ NEW ☐ ALTERATION ☐ ADDITION ☐ MOVE ☐ DEMOLITION ☐ REPAIR ☐ [illegible]

USE OF BLDG: ☐ RETAIL ☐ S.F. FAMILY ☐ CONDOMINIUM ☐ GARAGE ☒ OFFICE ☐ DUPLEX ☐ APARTMENT ☐ CARPORT
New (–) Existing (x) ☐ RESTAURANT ☐ OTHER

Flood Zone	Fire Sprinklers Req. Yes ☐ No ☒	Type of Const. VN	Occup. Group B	Use Zone	No. of Stories 2	No. of Units	No. of Bedrms.

TYPE OF PERMIT *(Describe proposed use and work)*

☐ BUILDING n/a

☒ ELECTRICAL [illegible]

☐ MECHANICAL

☐ PLUMBING

☐ GRADING

☐ OTHER

☐ SPECIAL CONDITIONS:

SQUARE FOOTAGE	
NEW BLDG.	10716
ADDN.	
REMODEL OR FINISH AREA	
ACCESSORY BLDG.	
GARAGE OR CARPORT	
DECK OR PAVING	
NO. OF EXISTING BLDGS.	

CALL: 963-1663

INSPECTION RECORD

24 HRS. NOTICE REQUIRED FOR INSPECTIONS

INSPECTIONS	DATE	INSPECTOR
Setback & Compaction		
Forms		
Reinforcing Steel		
Grounding Electrode		
Service Conduit Underground		
Plumbing Underground		
OK to Pour Footings		
DO NOT POUR CONCRETE UNTIL ABOVE IS SIGNED		
Sewer Groundwork		
Htg. & Cooling Groundwork		
Electrical Groundwork		
Water Piping Groundwork		
Gas Piping Groundwork		
OK to Pour Slab Floor or Gunite		
DO NOT GUNITE OR POUR CONCRETE FLOOR UNTIL ABOVE IS SIGNED		

INSPECTIONS	DATE	INSPECTOR
Floor nailing		
Roof Nailing		
Shear Panel Nailing		
[illegible]	7.13.05	[illegible]
Rough Elec.		
Rough Plbg.		
Rough Htg. & Cooling		
Do not call for framing inspection until Electrical, Plumbing & Heating Approvals have been obtained.		
Rough Framing		
Insulation, Walls		
Insulation, Roof		
OK to Cover		
DO NOT COVER UNTIL ABOVE IS SIGNED		

INSPECTIONS	DATE	INSPECTOR
Exterior Lathing/Siding		
Interior Lathing/Drywall		
DO NOT PLASTER UNTIL ABOVE IS SIGNED		
Plaster–1st Coat		
Plaster-2nd Coat		
Sewer		
Pre-Gunite		
Pool		
Pool Deck		
S/Pool Fence		
FINAL INSPECTIONS		
Final Electrical		
Final Gas Test		
Final Plumbing		
Final Htg. & Cooling		
Final Grading		
FINAL BUILDING		

OCCUPANCY APPROVED	FIRE DEPT./DATE	PUBLIC WORKS/DATE	BLDG. & SAFETY/DATE

Officially SCANNED

INSPECTOR'S COPY/OCCUPANCY CERTIFICATE

Docusign Envelope ID: 3773F87A-0B89-4932-BA2C-CA8383B3EEAD

City of Santa Barbara
Division of Land Use Controls

MAR 2 1983

RECEIVED

LENVIK & MINOR
architects
4 East Yanonali Street, Santa Barbara, Ca. 93101
(805) 963-3357

February 21, 1983

City of Santa Barbara
Building Department
P.O.Drawer P-P
Santa Barbara, CA 93102

ATTN: Carl Brogan

Re: 315 West Haley Street

Carl:

Apparently an issue has arisen during an inspection by your office on the above project about the suitability of the gypsum sheathing on the exterior wall surfaces. Because the board was installed and rained upon, the fireproof integrity was questioned.

Our knowledge and research indicates that, in this case, no problem has occurred. I have spoken to Mr. Walter Pruter of the Lathing and Plastering Bureau and Terry Supple and Ken Chapman of U.S. Gypsum. (Mr. Chapman participated in a seminar given to the City & County officials about 6 months ago and some of your staff may remember this subject being discussed.) His letter regarding this project is enclosed for your information. All of the individuals spoken to indicated that as long as the material has been allowed to dry again and that no significant paper deformation has occurred, the fireproof integrity remains in tact. There are some areas where paper has been torn and the gypsum damaged due to other causes and these areas shall be replaced. However, based on the above information we consider the majority of the installation to be in conformance with UBC requirements

Optically SCANNED Document

Docusign Envelope ID: 3773F87A-0B89-4932-BA2C-CA8383B3EEAD

and, as Architects for the project, accept its application as installed.

Sincerely,

LENVIK & MINOR, ARCHITECTS

David P. Jones, AIA

DPJ/cjc
Enc.
cc: Mateo Development

Officially SCANNED Document

Docusign Envelope ID: 3773F87A-0B89-4932-BA2C-CA8383B3EEAD

UNITED STATES GYPSUM COMPANY
620 North Brand Boulevard / Glendale, California 91203

LENVIK and MINOR
FEB 25 1983
ARCHITECTS

Feb. 18,1983

TO: Lenvik & Minor Architects
Att. Dave Jones
Subject: Wet gypsum board

BIS W. Hatley

Dave, per our conversation on this date,Feb. 18,1983, I will document whar I tild you during our phone conversation.

It is my understanding that type X gypsum board has been applied to a job on 4- East Wanonali St. in Santa Barbara, Ca. and that after the ~~material was~~ applied that the material had gotten wet from a rain. You told me that the material did not have any insulation behind it nor had the felt paper been appled prior to, or since the rain storm. Your question was will the water ruin the the board. The answer is no. If the board has nothing on either side to stop the sun and wind from drying out the core the material in fact would actually gain strength. However if the material was exposed to several days of rain, it is possible that the material could be damaged. In my 35 yrs. experience, 15 as a drywall and lath applicator, and 20 yrs. as as a rep. with USG, I have never had a problem with material that was allowed to sun and wind dry after a moderate rain when it was applied on walls that had been exposed to rain. There is an exception. If the material was vapor sealed on either side then a sweating condition could result in a deterioration of the gypsum board. This is also true when the material is left in units or stacks and allowed to set in or be exposed to several hard rains, or stand in water. The condition you stated that the materila is applied to the structure, and has had good ventilation since the exposure to rain should present no problem whatsoever.

Kenneth H. Chapman
Marketing sales rep.
United States Gypsum Co.

KHC/khc

Docusign Envelope ID: 3773F87A-0B89-4932-BA2C-CA8383B3EEAD

CITY OF SANTA BARBARA

Building & Safety
1235 Chapala Street
[963-1663]

VALIDATION

PERMIT APPLICATION *WHEN PROPERLY VALIDATED THIS IS YOUR PERMIT*

OBJECT ADDRESS: 315 W. HALEY ST.

ASSESSOR PARCEL NO.: 37-192-01

APPLICANT: ☐ OWNER: ☒ CONTRACTOR ☐ AUTHORIZED AGENT ☐ LESSEE

OWNER'S NAME: LENVIK & MINOR PHONE 963-3357

ADDRESS: 4 EAST YANONALI CITY SANTA BARBARA ZIP 93101

CONTRACTOR'S NAME: CENTRAL COAST FIRE PROTECTION PHONE 684-8345 CITY LIC. NO.

ADDRESS 1095 HOLLY AVE CITY CARPINTERIA ZIP 93013 STATE LIC. NO. C-16 391231

ARCHITECT/DESIGNER OR ENGINEER PHONE: STATE LIC. NO.

ADDRESS CITY ZIP

LENDER:

FIRE 93.00
PLBG 45.00
CHEK 138.00 TL

ISSUED BY: DM

GARAGE 00 1 12/16/82

CLASS OF WORK: ☒ NEW ☐ ALTERATION ☐ ADDITION ☐ MOVE ☐ DEMOLITION ☐ REPAIR ☐

USE OF BLDG: New (–) Existing (x) ☐ RETAIL ☒ OFFICE ☐ S.F. FAMILY ☐ DUPLEX ☐ CONDOMINIUM ☐ APARTMENT ☐ CARPORT ☐ RESTAURANT ☐ OTHER

Flood Zone	Fire Sprinklers Req. Yes ☒ No ☐	Type of Const. V000	Occup. Group ORD & LIGHT	Use Zone 9-M	No. of Stories 2	No. of Units	No. of Bedrms.

SQUARE FOOTAGE
NEW BLDG. 11,775
ADDN.
REMODEL OR FINISH AREA
ACCESSORY BLDG.
GARAGE OR CARPORT
DECK OR PAVING
NO. OF EXISTING BLDGS.

TYPE OF PERMIT *(Describe proposed use and work)*

☐ BUILDING

☐ ELECTRICAL N/A

☐ MECHANICAL

☐ PLUMBING

☐ GRADING

☒ OTHER FIRE PROTECTION FOR OFFICE & GARAGE

☐ SPECIAL CONDITIONS: 193 SPRINKLER HEADS

NOTICE *(Please check appropriate box in each paragraph)*

THIS PERMIT BECOMES NULL AND VOID if work or construction authorized is not commenced within 180 days from date of issuance, or work is suspended or abandoned for a period of 180 days any time after work is commenced.

☒ (1a) I certify that I am licensed under the State Contractor's License Law and my contractor's license is in full force and effect; or

☐ (1b) I certify that I am exempt from Business and Professions Code # 7031.5 under: ☐ #7044–Owner/builder, ☐ #7048–Price of labor and material less than $200, or ☐ Other

AND

☒ (2a) I certify that I have on file with the City of Santa Barbara–Building & Safety a certificate of workers' compensation insurance: Insurer ACORD, Policy # WC12265215, Expiration date 6-25-83, or a Certificate of Consent to self-insure by the Director of Industrial Relations; or

☐ (2b) I certify that I am exempt under Labor Code # 3800 because: ☐ the permit is for work of $100 or less, or ☐ that in the performance of the work for which this permit is issued, I shall not employ any person in any manner so as to become subject to the workers' compensation laws of California.

AND

I certify that I have read this application and declare under penalty of perjury that the information contained herein is true, correct and complete. I agree to comply with all city and county ordinances and state laws relating to building construction, and hereby authorize representatives of this city to enter upon the above mentioned property for inspection purposes. I am the owner of the structure listed on this permit or I represent the owner and am acting with the owner's full knowledge and consent.

Executed at City of Santa Barbara on 12-16-82. Owner or Contractor

DEPARTMENT USE ONLY

APPROVALS	DATE APPROVED	APPROVED BY
ENVIRONMENTAL REVIEW		
LANDMARKS / ARCH. BD. OF REVIEW		
PLANNING COMMISSION		
FIRE DEPT.	12-16-82	M 2 H
PUBLIC WORKS		
ZONING		

REMARKS

Certified SCANNED

PLAN CHECK
DATE REC'D/FEE PD.
PLANS APPROVED BY DM
VALUATION:

OFFICE COPY

Docusign Envelope ID: 3773F87A-0B89-4932-BA2C-CA8383B3EEAD

CITY OF SANTA BARBARA

Building & Safety
1235 Chapala Street
[963-1663]

VALIDATION

ISSUED BY: DM

PERMIT APPLICATION *WHEN PROPERLY VALIDATED THIS IS YOUR PERMIT*

PROJECT ADDRESS	ASSESSOR PARCEL NO.
315 W. HALEY ST	37-192-01

APPLICANT: ☐ OWNER ☒ CONTRACTOR ☐ AUTHORIZED AGENT ☐ LESSEE

OWNER'S NAME: LENNIE J MINOR PHONE 963-3357

ADDRESS: 4 EAST YANONALI CITY SANTA BARBARA ZIP 93101

CONTRACTOR'S NAME: CENTRAL COAST FIRE PROTECTION PHONE 964-8345 CITY LIC. NO.

ADDRESS 1005 HOLLY AVE CITY CARPINTERIA ZIP 93013 STATE LIC. NO. C-16 391231

ARCHITECT/DESIGNER OR ENGINEER PHONE: STATE LIC. NO.

ADDRESS CITY ZIP

LENDER:

CLASS OF WORK: ☒ NEW ☐ ALTERATION ☐ ADDITION ☐ MOVE ☐ DEMOLITION ☐ REPAIR ☐

USE OF BLDG: ☐ RETAIL ☐ S.F. FAMILY ☐ CONDOMINIUM ☐ GARAGE ☒ OFFICE ☐ DUPLEX ☐ APARTMENT ☐ CARPORT
New (–) Existing (x) ☐ RESTAURANT ☐ OTHER

Flood Zone	Fire Sprinklers Req. Yes ☐ No ☐	Type of Const. V/B 0	Occup. Group B	Use Zone	No. of Stories 2	No. of Units	No. of Bedrms.

TYPE OF PERMIT *(Describe proposed use and work)*

☐ BUILDING

☐ ELECTRICAL

☐ MECHANICAL

☐ PLUMBING

☐ GRADING

☐ OTHER FIRE PROTECTION

☐ SPECIAL CONDITIONS:

SQUARE FOOTAGE

NEW BLDG.	11,775
ADDN.	
REMODEL OR FINISH AREA	
ACCESSORY BLDG.	
GARAGE OR CARPORT	
DECK OR PAVING	
NO. OF EXISTING BLDGS.	

24 HRS. NOTICE REQUIRED FOR INSPECTIONS

INSPECTION RECORD

CALL: 963-1663

INSPECTIONS	DATE	INSPECTOR
Setback & Compaction		
Forms		
Reinforcing Steel		
Grounding Electrode		
Service Conduit Underground		
Plumbing Underground		
OK to Pour Footings		
DO NOT POUR CONCRETE UNTIL ABOVE IS SIGNED		
Sewer Groundwork		
Htg. & Cooling Groundwork		
Electrical Groundwork		
Water Piping Groundwork		
Gas Piping Groundwork		
OK to Pour Slab Floor or Gunite		
DO NOT GUNITE OR POUR CONCRETE FLOOR UNTIL ABOVE IS SIGNED		

INSPECTIONS	DATE	INSPECTOR
Floor nailing		
Roof Nailing		
Shear Panel Nailing		
signatures should be on		
Rough Elec.	5/10/83	WS
Rough Plbg.	CL	"
Rough Htg. & Cooling	permit # 2974	
Do not call for framing inspection until Electrical, Plumbing & Heating Approvals have been obtained.		
Rough Framing	5/10/83	WS
Insulation, Walls		
Insulation, Roof		
OK to Cover		
DO NOT COVER UNTIL ABOVE IS SIGNED		

INSPECTIONS	DATE	INSPECTOR
Exterior Lathing/Siding		
Interior Lathing/Drywall		
DO NOT PLASTER UNTIL ABOVE IS SIGNED		
Plaster–1st Coat		
Plaster-2nd Coat		
Sewer		
Pre-Gunite		
Pool		
Pool Deck		
S/Pool Fence		
FINAL INSPECTIONS		
Final Electrical		
Final Gas Test		
Final Plumbing		
Final Htg. & Cooling		
Final Grading		
FINAL BUILDING		

OCCUPANCY APPROVED	FIRE DEPT./DATE	PUBLIC WORKS/DATE	BLDG. & SAFETY/DATE

Official Notice

INSPECTOR'S COPY/OCCUPANCY CERTIFICATE

Docusign Envelope ID: 3773F87A-0B89-4932-BA2C-CA8383B3EEAD

REMARKS OR INSPECTIONS

5/10/83 FRAMING OK SUBJECT TO HEATING.

UTILITY CLEARANCES		Authorized By	Date	Utility Notified By	Date
ELECTRIC	TEMP.				
	FINAL				
GAS	TEMP.				
	FINAL				

Docusign Envelope ID: 3773F87A-0B89-4932-BA2C-CA8383B3EEAD

CITY OF SANTA BARBARA

Building & Safety
1235 Chapala Street
[963-1663]

VALIDATION

ELEC 15.00
CASH 15.00 CC
6/30 01 1 10/20/82

ISSUED BY: LP

PERMIT APPLICATION *WHEN PROPERLY VALIDATED THIS IS YOUR PERMIT*

PROJECT ADDRESS	ASSESSOR PARCEL NO.
315 W. HALEY	37-192-01

APPLICANT: ☐ OWNER: ☐ CONTRACTOR ☒ AUTHORIZED AGENT ☐ LESSEE

OWNER'S NAME: LEWIS MILLER PHONE 9683352

ADDRESS: SAME CITY ZIP

CONTRACTOR'S NAME: MATEO DEV. CO. PHONE 966-0759 CITY LIC. NO. C834

ADDRESS 4 E. YANONALI CITY SB ZIP 93105 STATE LIC. NO. 211966

ARCHITECT/DESIGNER OR ENGINEER PHONE: STATE LIC. NO.

ADDRESS CITY ZIP

LENDER:

CLASS OF WORK: ☐ NEW ☐ ALTERATION ☐ ADDITION ☐ MOVE ☐ DEMOLITION ☐ REPAIR ☐ _____

USE OF BLDG: New (–) Existing (x) ☐ RETAIL ☒ OFFICE ☐ RESTAURANT ☐ S.F. FAMILY ☐ DUPLEX ☐ OTHER _____ ☐ CONDOMINIUM ☐ APARTMENT ☐ GARAGE ☐ CARPORT

Flood Zone	Fire Sprinklers Req. Yes ☐ No ☒	Type of Const.	Occup. Group	Use Zone	No. of Stories	No. of Units	No. of Bedrms.
A-Z		VN	B-2	C-P	2	1	—

TYPE OF PERMIT *(Describe proposed use and work)*

☐ BUILDING

☒ ELECTRICAL 100 AMP TEMP POWER FOR CONST.

☐ MECHANICAL

☐ PLUMBING

☐ GRADING

☐ OTHER

☐ SPECIAL CONDITIONS:

SQUARE FOOTAGE
NEW BLDG.
ADDN.
REMODEL OR FINISH AREA
ACCESSORY BLDG.
GARAGE OR CARPORT
DECK OR PAVING
NO. OF EXISTING BLDGS.

NOTICE *(Please check appropriate box in each paragraph)*

THIS PERMIT BECOMES NULL AND VOID if work or construction authorized is not commenced within 180 days from date of issuance, or work is suspended or abandoned for a period of 180 days any time after work is commenced.

☐ (1a) I certify that I am licensed under the State Contractor's License Law and my contractor's license is in full force and effect; or

☐ (1b) I certify that I am exempt from Business and Professions Code # 7031.5 under: ☐ #7044—Owner/builder, ☐ #7048—Price of labor and material less than $200, or ☐ Other _____

AND

☐ (2a) I certify that I have on file with the City of Santa Barbara—Building & Safety a certificate of workers' compensation insurance: Insurer STATE FUND, Policy # 48 1069-82, Expiration date 11-11-83, or a Certificate of Consent to self-insure by the Director of Industrial Relations; or

☐ (2b) I certify that I am exempt under Labor Code # 3800 because: ☐ the permit is for work of $100 or less, or ☐ that in the performance of the work for which this permit is issued, I shall not employ any person in any manner so as to become subject to the workers' compensation laws of California.

AND

I certify that I have read this application and declare under penalty of perjury that the information contained herein is true, correct and complete. I agree to comply with all city and county ordinances and state laws relating to building construction, and hereby authorize representatives of this city to enter upon the above mentioned property for inspection purposes. I am the owner of the structure listed on this permit or I represent the owner and am acting with the owner's full knowledge and consent.

Executed at City of Santa Barbara on 10-20-82 Owner or Contractor MATEO DEV. CO. Chuck Mateo

DEPARTMENT USE ONLY

APPROVALS	DATE APPROVED	APPROVED BY	REMARKS	PLAN CHECK
ENVIRONMENTAL REVIEW				DATE REC'D/FEE PD.
LANDMARKS / ARCH. BD. OF REVIEW				
PLANNING COMMISSION				
FIRE DEPT.				PLANS APPROVED BY
PUBLIC WORKS				
ZONING				VALUATION:

OFFICE COPY

Docusign Envelope ID: 3773F87A-0B89-4932-BA2C-CA8383B3EEAD

CITY OF SANTA BARBARA

Building & Safety
1235 Chapala Street
[963-1663]

VALIDATION

SEC 15.00
CASH 15.00 R

ISSUED BY:

PERMIT APPLICATION *WHEN PROPERLY VALIDATED THIS IS YOUR PERMIT*

PROJECT ADDRESS: 215 W. HALEY — ASSESSOR PARCEL NO.:

APPLICANT: ☐ OWNER: ☐ CONTRACTOR ☒ AUTHORIZED AGENT ☐ LESSEE

OWNER'S NAME: — PHONE

ADDRESS: — CITY — ZIP

CONTRACTOR'S NAME: — PHONE — CITY LIC. NO.

ADDRESS — CITY — ZIP — STATE LIC. NO.

ARCHITECT/DESIGNER OR ENGINEER — PHONE: — STATE LIC. NO.

ADDRESS — CITY — ZIP

LENDER:

CLASS OF WORK: ☐ NEW ☐ ALTERATION ☐ ADDITION ☐ MOVE ☐ DEMOLITION ☐ REPAIR ☐

USE OF BLDG: *New (–) Existing (x)* ☐ RETAIL ☒ OFFICE ☐ S.F. FAMILY ☐ DUPLEX ☐ CONDOMINIUM ☐ APARTMENT ☐ GARAGE ☐ CARPORT ☐ RESTAURANT ☐ OTHER

Flood Zone	Fire Sprinklers Req. Yes ☐ No ☐	Type of Const.	Occup. Group	Use Zone	No. of Stories	No. of Units	No. of Bedrms.

TYPE OF PERMIT *(Describe proposed use and work)*

☐ BUILDING

☒ ELECTRICAL — TEMP POWER FOR CRANE

☐ MECHANICAL

☐ PLUMBING

☐ GRADING

☐ OTHER

☐ SPECIAL CONDITIONS:

SQUARE FOOTAGE	
NEW BLDG.	
ADDN.	
REMODEL OR FINISH AREA	
ACCESSORY BLDG.	
GARAGE OR CARPORT	
DECK OR PAVING	
NO. OF EXISTING BLDGS.	

24 HRS. NOTICE REQUIRED FOR INSPECTIONS

INSPECTION RECORD

CALL: 963-1663

INSPECTIONS	DATE	INSPECTOR
Setback & Compaction		
Forms		
Reinforcing Steel		
Grounding Electrode		
Service Conduit Underground		
Plumbing Underground		
OK to Pour Footings		
DO NOT POUR CONCRETE UNTIL ABOVE IS SIGNED		
Sewer Groundwork		
Htg. & Cooling Groundwork		
Electrical Groundwork		
Water Piping Groundwork		
Gas Piping Groundwork		
OK to Pour Slab Floor or Gunite		
DO NOT GUNITE OR POUR CONCRETE FLOOR UNTIL ABOVE IS SIGNED		

INSPECTIONS	DATE	INSPECTOR
Floor nailing		
Roof Nailing		
Shear Panel Nailing		
Service	10-21-81	WS
Rough Elec.		
Rough Plbg.		
Rough Htg. & Cooling		
Do not call for framing inspection until Electrical, Plumbing & Heating Approvals have been obtained.		
Rough Framing		
Insulation, Walls		
Insulation, Roof		
OK to Cover		
DO NOT COVER UNTIL ABOVE IS SIGNED		

INSPECTIONS	DATE	INSPECTOR
Exterior Lathing/Siding		
Interior Lathing/Drywall		
DO NOT PLASTER UNTIL ABOVE IS SIGNED		
Plaster—1st Coat		
Plaster-2nd Coat		
Sewer		
Pre-Gunite		
Pool		
Pool Deck		
S/Pool Fence		
FINAL INSPECTIONS		
Final Electrical		
Final Gas Test		
Final Plumbing		
Final Htg. & Cooling		
Final Grading		
FINAL BUILDING		

Digitally SCANNED Document

OCCUPANCY APPROVED	FIRE DEPT./DATE	PUBLIC WORKS/DATE	BLDG. & SAFETY/DATE

INSPECTOR'S COPY/OCCUPANCY CERTIFICATE

Docusign Envelope ID: 3773F87A-0B89-4932-BA2C-CA8383B3EEAD

CITY OF SANTA BARBARA
COMMUNITY DEVELOPMENT DEPARTMENT
P.O. DRAWER P-P • 1235 CHAPALA STREET • SANTA BARBARA • CALIFORNIA 93102 • (805) 963-1663
REDEVELOPMENT • ENVIRONMENTAL REVIEW
PLANNING • ZONING • BUILDING • HOUSING

December 24, 1981

Lenvik & Minor, Architects
4 E. Yanonali Street
Santa Barbara, CA 93101

Subject: 315 W. Haley Street
Request for extension of Bldg. Permit # 1059

Dear Mr. Minor:

This office has received your request for an extension of the above referenced permit.

In accordance with the provisions of Section 303 of the Uniform Building Code, your request is hereby approved. The extension granted is for a period of 180 days. The permit will now expire on July 1, 1982. No further extensions can be granted.

Very truly yours,

Carl Brogan

Carl K. Brogan
Building Inspections Supervisor

CKB/lm

Digitally SCANNED

Docusign Envelope ID: 3773F87A-0B89-4932-BA2C-CA8383B3EEAD

City of Santa Barbara
Division of Land Use Controls

DEC 23 1981

RECEIVED

LENVIK & MINOR
architects
4 East Yanonali Street, Santa Barbara, Ca. 93101
(805) 963-3357

December 23, 1981

City of Santa Barbara
Department of Building and Safety
1235 Chapala Street
Santa Barbara, CA

ATTN: William E. Windroth

Re: Building Permit 315 West Haley Street

Dear Bill:

This letter is a request for a 180 day extension for the above referenced building permit.

As you are well aware financing for new projects is extremely difficult. Even though we have actively pursued construction financing we have been unable to finalize funding for our office at this time.

Our permit expires January 2, 1982. I would ask for the permit to be extended to July 1, 1982.

Sincerely,

LENVIK & MINOR, ARCHITECTS

Kenneth O. Minor, AIA

KOM/cc
enc.

Optically SCANNED Document

Docusign Envelope ID: 3773F87A-0B89-4932-BA2C-CA8383B3EEAD

CITY OF SANTA BARBARA

Building & Safety
1235 Chapala Street
963-1663

PERMIT APPLICATION

WHEN PROPERLY VALIDATED THIS IS YOUR PERMIT

PROJECT ADDRESS	LOT NO.	TRACT	ASSESSOR PARCEL NO.
315 West Haley Street			37-192-01

OWNER	MAIL ADDRESS	ZIP	PHONE
Lenvik and Minor Architects	4 East Yanonali St. S.B	93101	963-3357

CONTRACTOR	MAIL ADDRESS	PHONE	STATE LICENSE NO.
Harlan Degroodt	4 East Yanonali St. S.B	965-8886	~~C-6054~~

ARCHITECT, ENGINEER, DESIGNER	MAIL ADDRESS	PHONE	STATE LICENSE NO.
Lenvik & Minor Architects	4 East Yanonali St S.B.	963-3357	C-6070

CONSTRUCTION LENDER	MAIL ADDRESS	PHONE	BRANCH

CLASS OF WORK: ☒ NEW ☐ ALTERATION ☐ ADDITION ☐ MOVE ☐ DEMOLITION ☐ REPAIR ☐ _____

USE OF BLDG: ☐ S.F FAMILY ☐ DUPLEX ☐ TRIPLEX ☐ FOURPLEX ☐ CONDOMINIUM ☐ APARTMENT ☐ GARAGE ☐ CARPORT ☒ OTHER (write in) OFFICE

Flood Zone	Fire Sprinklers Req. Yes ☐ No ☒	Type of Const.	Occup. Group	Use Zone	No. of Stories	No. of Units	No. of Bedrms.	Bldg. Sq. Ft.	Sq. Ft. Add.
A2		VN	B-2	CP	2	—	—	4475	—

Describe work:

☒ STRUCTURAL — Construct new shell building (no interior improvements) per
☒ ELECTRICAL — plans - 2-225A service
☒ PLUMBING — 2-Law - 2 WC - 1 shower Roof Drains
~~☒ MECHANICAL~~
☒ OTHER — Grading approx 100 yd³ IN FLOOD ZONE A2 - Z9 - 3'

NOTICE *(Please check appropriate box in each paragraph)*

THIS PERMIT BECOMES NULL AND VOID if work or construction authorized is not commenced within 180 days from date of issuance, or work is suspended or abandoned for a period of 180 days any time after work is commenced.

☐ (1a) I certify that I am licensed under the State Contractor's License Law and my contractor's license is in full force and effect; or

☒ (1b) I certify that I am exempt from Business and Professions Code #7031.5 under: ~~☐~~ #7044—Owner/builder, ☐ #7048—Price of labor and material less than $200, or ☐ Other _____

AND

☐ (2a) I certify that I have on file with the City of Santa Barbara—Building & Safety a certificate of workers' compensation insurance: Insurer _____, Policy #_____, Expiration date _____, or a Certificate of Consent to self-insure by the Director of Industrial Relations; or

☒ (2b) I certify that I am exempt under Labor Code #3800 because: ☐ the permit is for $100 or less, or ☒ that in the performance of the work for which this permit is issued, I shall not employ any person in any manner so as to become subject to the workers' compensation laws of California.

AND

I certify that I have read this application and declare under penalty of perjury that the information contained herein is true, correct and complete. I agree to comply with all city and county ordinances and state laws relating to building construction, and hereby authorize representatives of this city to enter upon the above mentioned property for inspection purposes. I am the owner of the structure listed on this permit or I represent the owner and am acting with the owner's full knowledge and consent.

Executed at City of Santa Barbara on 7-6-81. Kenneth O. Minor / Kenneth O. Minor
Owner, Contractor or Authorized Agent

$ 423.00 M 8/18/81

DEPARTMENT USE ONLY

APPROVALS	DATE APPROVED	APPROVED BY	REMARKS
LANDMARKS	—		
ENVIRONMENTAL REVIEW	—		
ARCHITECTURAL BOARD OF REVIEW	2-17-81	PS/WEW	
PLANNING COMMISSION	HOL. 7,8d		PLOT PLAN APPROVED W/CONDITIONS ATTACHED TO PLANS
FIRE DEPARTMENT	6-29-81	MJR/WEW	REQUIRES F.H w/in 300 FT. PARKING OK 5/4/81
PUBLIC WORKS	6-24-81	FO/WEW	
ZONING	3-4-81		

VALUATION:	PLANS CHECKED AND APPROVED BY	PERMIT ISSUED BY
$138,725.00		

VALIDATION

PLCK	141.00
BLDG	531.00
GRAD	110.00
PLBG	77.00
ELEC	58.00
MECH	37.00
1059 CHEK	954.00 TL

7-6-81.

OFFICE COPY

SHOW: Lot Dimensions — Scale 1"=10 or 1"=20
Bldg. Dimensions — North Arrow
Setbacks — Ext. Wall Materials
Street Names — Roofing Materials
Existing Buildings —— Fire Wall & Rating
New Construction ---- Floor Construction

PLOT PLAN

Property Address _____
Lot, sq. ft. _____
Each Building, sq. ft. _____ Use _____
sq. ft. _____ Use _____
sq. ft. _____ Use _____
sq. ft. _____ Use _____

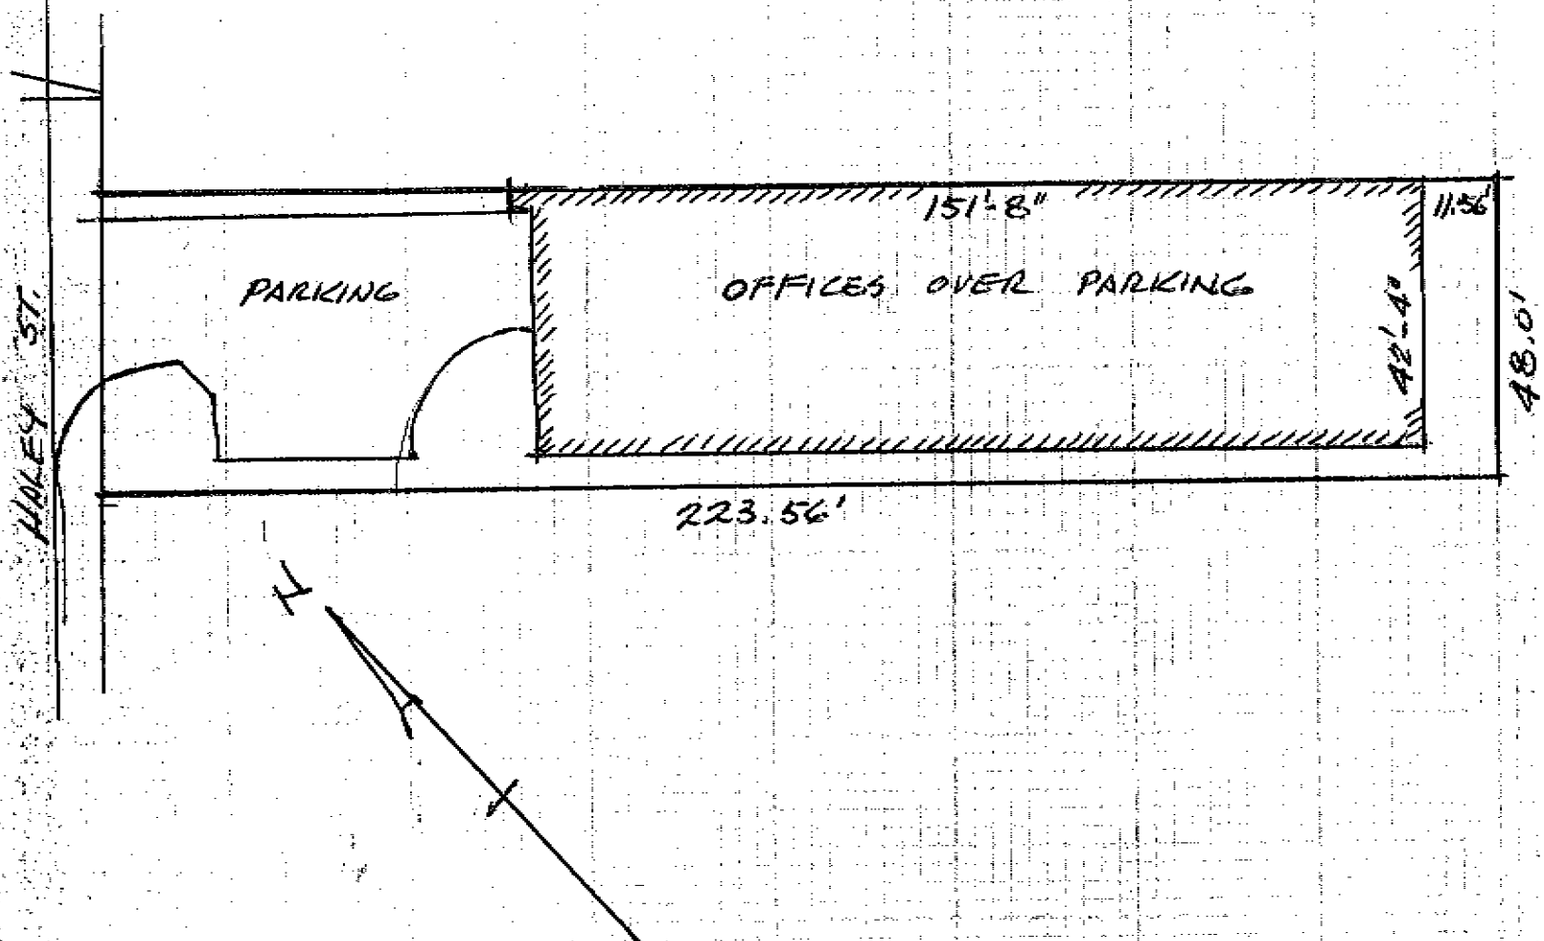

Docusign Envelope ID: 3773F87A-0B89-4932-BA2C-CA8383B3EEAD

Docusign Envelope ID: 3773F87A-0B89-4932-BA2C-CA8383B3EEAD

REMARKS OR INSPECTIONS

6-30-82 PROGRESS USD-SOME GRADING
POUR OK TO RETREAD BY HANA
11-3-82 OK NO. WALL TO GROUT } 1ST LIFT
11-4-82 OK MID WALLS TO GROUT }
11-5-82 OK TO GROUT ALL 2ND LIFT WS
11-18-82 REJECT STEM WALL 9'8" FULL OF HONEYCOMB
SEE CORRECTION NOTICE
12/8/82 Front & rear entry slabs & NO 2 column
OK TO POUR RJM
12/9/82 OK SHEAR NAIL 2ND FLR AT "D" WS
1-11-83 OK TO COVER WALLS WITH SHEAR PANEL WS
1-20-83 OK UPPER PARAPET SHEATHING WALL WS
2-9-83 REJECT ROOF NAIL NOT AS PER PLAN
NO DRAWS ON JOB
3/9/83 OK DW 1ST LAYER ON ROOF
3/10/83 OK DW 2ND LAYER ON ROOF
3-9-83 PART Rough elect Conduit in Bottom ok TY
3/29/83 FRAME OK SUBMIT TO ELECT
4/28/83 PART Rough elect Lower Floor outlets ok TY
5/4/83 OK ROUGH ELECT 2ND FLR WS
5/23 TOM OK DW-WS
6-15-83 SLAB NOT READY
6-17-83 OK SLAB (GARAGE) WS

Docusign Envelope ID: 3773F87A-0B89-4932-BA2C-CA8383B3EEAD

OWNER-BUILDER VERIFICATION

Attention Property Owner:

An owner-builder building permit has been applied for in your name and bearing your signiture.
PROPERTY ADDRESS 315 West Haley Street
Please complete and return this information in the envelope provided at your earliest opportunity to avoid unnecessary delay in processing and issuing your building permit. No building permit will be issued until this verification is received.

1. I personally plan to provide the major labor and materials for construction of the proposed property improvement. (yes or no) _____

2. I (have/have not) Have signed an application for a building permit for the proposed work.

3. I have contracted with the following person, (firm) to provide the proposed construction: Name _____

   Address _____ City _____

   Phone _____ Contractors' License No. _____

4. I plan to provide portions of the work, but I have hired the following person to coordinate, supervise, and provide the major work: Name Harlan De Groodt

   Address 9 East ~~Haley~~ Gianonali St City S. B

   Phone 965-8886 Contractors' License No. _____

5. I will provide some of the work but I have contracted (hired) the following persons to provide the work indicated:

Name	Address	Phone	Type of Work

Digitally SCANNED Document

Signed:
Property Owner: Kenneth C. Muir Jeanne Social Security No. 569-48-9207
Date: _____ Lisollote Mac Farland Land owner

Please Mail to: CITY OF SANTA BARBARA, BUILDING & SAFETY DIVISION
1235 CHAPALA STREET, SANTA BARBARA, CA 93101

Docusign Envelope ID: 3773F87A-0B89-4932-BA2C-CA8383B3EEAD

When recorded return to:
[illegible] and KIMBELL
25 East Carrillo Street, Suite 302
Santa Barbara, California [illegible]

84- 3446

DEC 22 10 06 AM '80

OFFICIAL RECORDS
SANTA BARBARA CO., CALIF.
HOWARD A. HENSEL
CLERK-RECORDER

[illegible]

Dorian Zabelsky

NO TAX DUE

MEMORANDUM OF LEASE

THIS MEMORANDUM OF LEASE is made and entered into by and between LISELOTTE M. MACFARLANE, herein called "Lessor," and HARLAN DEGROODT, EDWIN LENVIK and KENNETH MINOR, herein called "Lessee," to witness that:

Lessor hereby leases to Lessee for a term of thirty-five (35) years commencing on September 20, 1980, and ending on September 19, 2015, on the terms and conditions set forth in that certain Lease by and between the parties hereto dated September 20, 1980, all the terms and conditions of which are made a part hereof as though fully set forth herein, all those certain premises in the County of Santa Barbara, State of California, described in Exhibit "A" attached hereto.

EXECUTED on December 11, 1980, at Santa Barbara, County of Santa Barbara, California.

LESSOR:

Liselotte M. MacFarlane
Liselotte M. MacFarlane

LESSEE:

Harlan DeGroodt
Harlan DeGroodt

Edwin Lenvik
Edwin Lenvik

Kenneth Minor
Kenneth Minor

EXHIBIT "A"

Compared SCANNED

Docusign Envelope ID: 3773F87A-0B89-4932-BA2C-CA8383B3EEAD

80-52902

84- 3446

STATE OF CALIFORNIA)
) ss.
COUNTY OF SANTA BARBARA)

On December 11, 1980, before me, the undersigned, a Notary Public in and for said County and State, personally appeared Liselotte M. MacFarlane, known to me to be the person whose name is subscribed to the within Memorandum of Lease and acknowledged to me that she executed same.

OFFICIAL SEAL
GEORGINA ALLEN
NOTARY PUBLIC-CALIFORNIA
PRINCIPAL OFFICE IN
SANTA BARBARA COUNTY
My Commission Expires January 18, 1981

Georgina Allen

STATE OF CALIFORNIA)
) ss.
COUNTY OF SANTA BARBARA)

On October 21 1980, before me, the undersigned, a Notary Public in and for said County and State, personally appeared Harlan DeGroodt, known to me to be the person whose name is subscribed to the within Memorandum of Lease and acknowledged to me that he executed same.

OFFICIAL SEAL
ANN C. GATES
NOTARY PUBLIC - CALIFORNIA
PRINCIPAL OFFICE IN
SANTA BARBARA COUNTY
My Commission Exp. Oct. 8, 1983

Ann C Gates

Docusign Envelope ID: 3773F87A-0B89-4932-BA2C-CA8383B3EEAD

80-52902

84- 3446

STATE OF CALIFORNIA)
) ss.
COUNTY OF SANTA BARBARA)

On OCTOBER 20, 1980, before me, the undersigned, a Notary Public in and for said County and State, personally appeared Edwin Lenvik, known to me to be the person whose name is subscribed to the within Memorandum of Lease and acknowledged to me that he executed same.

OFFICIAL SEAL
JEANETTE V. GRANGER
NOTARY PUBLIC - CALIFORNIA
PRINCIPAL OFFICE IN
SANTA BARBARA COUNTY
My Commission Exp. Oct 21, 1983

Jeanette V. Granger

STATE OF CALIFORNIA)
) ss.
COUNTY OF SANTA BARBARA)

On October 21, 1980, before me, the undersigned, a Notary Public in and for said County and State, personally appeared Kenneth Minor, known to me to be the person whose name is subscribed to the within Memorandum of Lease and acknowledged to me that he executed same.

OFFICIAL SEAL
ANN C. GATES
NOTARY PUBLIC - CALIFORNIA
PRINCIPAL OFFICE IN
SANTA BARBARA COUNTY
My Commission Exp. Oct. 8, 1983

Ann C. Gates

Optically Scanned Document

Docusign Envelope ID: 3773F87A-0B89-4932-BA2C-CA8383B3EEAD

80-52902

84- 3446

Exhibit "A"

That portion of Block 253, in the City and County of Santa Barbara, State of California, described as follows:

Beginning at a point on the Southeasterly line of Haley Street, distant thereon 150 feet Southwesterly from the most Northerly corner of said block; thence Southwesterly along said Southeasterly line of Haley Street 48 feet; thence at a right angle Southeasterly 223 feet, more or less, to the fence on the Northwesterly line of the lot of the Hunt Mercantile Company described in deed recorded in Book 118 of Official Records, at Page 363, and in Book 107 of Official Records, at Page 5, of said County; thence at right angles Northeasterly 48 feet; thence at right angles Northeasterly 223 feet, more or less, to the Southeasterly line of Haley Street and the place of beginning.

Certified SCANNED Document

Docusign Envelope ID: 3773F87A-0B89-4932-BA2C-CA8383B3EEAD

FILE

Office of the City Attorney

A. BARRY CAPPELLO
CITY ATTORNEY

FREDERICK W. CLOUGH
ASSISTANT CITY ATTORNEY

ANTHONY C. FISCHER
DEPUTY CITY ATTORNEY

CITY HALL
DE LA GUERRA PLAZA
P.O. DRAWER P-P
SANTA BARBARA, CALIFORNIA 93102

TELEPHONE (805) 963-0611

City of Santa Barbara

August 22, 1977

Ms. L. M. MacFarlane
405 Wycla Road
Santa Barbara, California 93105

Re.: 315 W. Haley

Dear Ms. MacFarlane:

This office has been advised by the Division of Land Use Controls that you are in violation of the Santa Barbara Municipal Code with regard to your property at 315 W. Haley Street. Since the demolition of the building at that address, complaints have been received that trailers and automobiles are being stored on the property. Although you have had numerous communications from the City Zoning Inspector, it is our understanding that you have not complied with the requests to remove the vehicles.

This is to inform you that if no action is taken by you to abate this violation within fifteen days of the date of this letter, a criminal complaint will be filed against you.

Very truly yours,

A. Barry Cappello
City Attorney

By Kathryn K. Walls
Kathryn K. Walls
Legal Assistant

CITY OF SANTA BARBARA
RECEIVED
BUILDING DEPT.
AUG 22 1977
AM 7,8,9,10,11,12,1,2,3,4,5,6 PM

cc: Zoning Inspector

kw

Docusign Envelope ID: 3773F87A-0B89-4932-BA2C-CA8383B3EEAD

COMMUNITY DEVELOPMENT DEPARTMENT

CITY HALL · DE LA GUERRA PLAZA · SANTA BARBARA · CALIFORNIA 93102 · TEL. (805) 963-0611

REDEVELOPMENT · ENVIRONMENTAL REVIEW
PLANNING · ZONING · BUILDING · HOUSING

July 6, 1977

Ms. L. M. MacFarlane
405 Wyola Road
Santa Barbara, Ca.

Re: 315 W. Haley

Dear Ms. MacFarlane:

This is to remind you that the matter of the illegally stored trailers on the above property has not been resolved. In fact, there is now in addition to the trailers, one or more autos also illegally parked there on.

As per my letter of May 24, 1977, this violation must be abated with no further delay either by removing the trailers or improving the lot to meet City standards.

Trusting you will give the above matter your urgent attention, I am,

Very truly yours,

DIVISION OF LAND USE CONTROLS

Leonard P. Prewett

Leonard P. Prewett
Zoning Inspector

cc: City Attorney

LPP/cj

Officially SCANNED Document

7-11-77 — No Compliance.

7-12-77 — Referred to city atty

7-22-77 Additional Vehicles now parking here!

Docusign Envelope ID: 3773F87A-0B89-4932-BA2C-CA8383B3EEAD

COMMUNITY DEVELOPMENT DEPARTMENT

CITY HALL · DE LA GUERRA PLAZA · SANTA BARBARA · CALIFORNIA 93102 · TEL. (805) 963-0611

REDEVELOPMENT · ENVIRONMENTAL REVIEW
PLANNING · ZONING · BUILDING · HOUSING

6-21-77

Ms. L.M. MacFarlane
405 Wyola Rd.
Santa Barbara, CA

RE: 315 W. Haley
Zone C.P.

Dear Mrs. MacFarlane:

Referring to my previous letter to you May 24 last, it was my understanding that you were to arrange for the removal of the illegally stored trailers on your property at 315 W. Haley on or before June 13, 1977.

An inspection of the subject property June 20 disclosed the trailers still stored thereon.

Please take immediate steps to abate this violation of City Ordinance Sec. 28.90.001, paragraph 9 so that legal action on the part of the City to obtain compliance need not be taken.

Very truly yours,

DIVISION OF LAND USE CONTROLS

Leonard P. Prewett
Zoning Inspector

LPP:vd

Digitally SCANNED Document

6/30 WAS IN 70 See CHRONO.

Docusign Envelope ID: 3773F87A-0B89-4932-BA2C-CA8383B3EEAD

COMMUNITY DEVELOPMENT DEPARTMENT

CITY HALL · DE LA GUERRA PLAZA · SANTA BARBARA · CALIFORNIA 93102 · TEL. (805) 963-0611

REDEVELOPMENT · ENVIRONMENTAL REVIEW
PLANNING · ZONING · BUILDING · HOUSING

May 24, 1977

Ms. L. M. Mac Farlane
405 Wyola Road
Santa Barbara, CA. 93105

Subject: 315 West Haley Street

Dear Ms. Mac Farlane:

This office is in receipt of a complaint alleging that three (3) or more trailers are stored on the above unimproved property.

City Ordinance, Section 28.54.130 reads in part: "any land hereafter used in the CP zone, a plot plan showing location of and or development of the property shall be approved by the Planning Commission.

Please submit the required plot plan for approval within fifteen (15) days of the above date or remove the subject trailer from the premises.

Thanking you for your cooperation, I am,

Very truly yours,

DIVISION OF LAND USE CONTROLS

Leonard P. Prewett
Zoning Inspector

LPP:hs

Officially CONFIRMED Document

6/3/77 To Submit by 6-13
6/20/77 Trailer still illegally stored!

Docusign Envelope ID: 3773F87A-0B89-4932-BA2C-CA8383B3EEAD

CITY OF SANTA BARBARA
PUBLIC WORKS DEPARTMENT

DATE: April 26, 1977

TO: Richard D. Thomas, City Administrator

FROM: Director

SUBJECT: DEMOLITION OF DANGEROUS BUILDING AT 315 WEST HALEY (COUNTY ASSESSOR'S PARCEL 37-192-01)

The subject building, located on the parcel described in Instrument No. 3855, Book 485, Page 262 of Official Records, has been demolished in accordance with the Uniform Code for the Abatement of Dangerous Buildings. The work was done by Villalba Co. for the lump sum price of $1,350.00.

It is requested that the City Clerk file this notice, establish a date and time of a hearing, and that the method of cost allocation be determined by Council to recover the monies expended for demolition from the property owner.

Pursuant to Section 401(c) of the above Code, the following person is entitled to notification of the hearing:

Ms. Liselotte M. MacFarlane
405 Wyola Road
Santa Barbara, Ca. 93105

Attached is a copy of Chapter Nine of the Code for your information.

for R. W. Puddicombe

KCJ:jms

Att.

cc: A. B. Cappello, City Attorney
R. A. Paul, Director of Finance
James Perry, Director of Land Use Controls

Optically SCANNED Electronics

CITY OF SANTA BARBARA
RECEIVED
BUILDING DEPT.
APR 28 1977
AM 7,8,9,10,11,12,1,2,3,4,5,6 PM

Docusign Envelope ID: 3773F87A-0B89-4932-BA2C-CA8383B3EEAD

CITY OF SANTA BARBARA
PUBLIC WORKS DEPARTMENT

MAY 3 1977 #13
MAY 24 1977 #43

DATE: April 26, 1977

TO: Richard D. Thomas, City Administrator

FROM: Director

SUBJECT: DEMOLITION OF DANGEROUS BUILDING AT 315 WEST HALEY (COUNTY ASSESSOR'S PARCEL 37-192-01)

The subject building, located on the parcel described in Instrument No. 3855, Book 485, Page 262 of Official Records, has been demolished in accordance with the Uniform Code for the Abatement of Dangerous Buildings. The work was done by Villalba Co. for the lump sum price of $1,350.00.

It is requested that the City Clerk file this notice, establish a date and time of a hearing, and that the method of cost allocation be determined by Council to recover the monies expended for demolition from the property owner.

Pursuant to Section 401(c) of the above Code, the following person is entitled to notification of the hearing:

Ms. Liselotte M. MacFarlane
405 Wyola Road
Santa Barbara, Ca. 93105

Attached is a copy of Chapter Nine of the Code for your information.

for R. W. Puddicombe

KCJ:jms

Att.

cc: A. B. Cappello, City Attorney
R. A. Paul, Director of Finance
James Perry, Director of Land Use Controls

Officially SCANNED Document

CITY COUNCIL
RECEIVED
APR 28 1977
AM 7,8,9,10,11,12,1,2,3,4,5,6 PM

MAY 24 1977 #43
MAY 3 1977 #13

Docusign Envelope ID: 3773F87A-0B89-4932-BA2C-CA8383B3EEAD

APPLICATION and PERMIT

No ~~A~~ 10495

PUBLIC WORKS – DIVISION OF BUILDING AND SAFETY – COUNTY OF SANTA BARBARA

Date of Application 4-4-77

Address of Job 315 West Haley Street City of S.B. Parcel No. 37-192-01

Lot _____ Tract _____ Census Tract _____

Owner City of Santa Barbara Address P.O. Drawer P-P Phone 963-0611

Contractor Lawrence Villalba Address 622 East Cota St. Phone 962-7165

Arch., Eng. or D'ftsm'n _____ Address _____ Phone _____

Lender _____ Address _____ Phone _____

BUILDING

☐ Erect ☐ Add ☐ Alter ☐ Convert ☐ Demolish ☐ Move

TYPE _____ GROUP _____ DIVISION _____

Maximum Floor Live Load _____

Certificate of Occupancy Issued _____

_____ Rooms _____ Families _____ Stories

ROOF: ☐ Wood Shingles ☐ Comp. Shingles ☐ Tile ☐ Built Up ☐

EXT. WALLS: ☐ Wood Siding ☐ Stucco ☐ Masonry ☐ Steel ☐

FLOOR: ☐ Wood ☐ Slab ☐

AREA

_____ Sq. ft. @ _____	Building	$	_____
_____ Sq. ft. @ _____	Patio	$	_____
_____ Sq. ft. @ _____	Garage	$	_____
_____ Sq. ft. @ _____	Carport	$	_____
_____ Sq. ft. @ _____	Porch	$	_____
_____ _____		$	_____
_____ _____		$	_____
	Total Valuation	$	_____

Job Type Demolition - House

ELECTRICAL

_____ Temp. Service
_____ Service
_____ Sq. Ft. Building
_____ Sq. Ft. Garage

Plan Check $ _____

PLUMBING

_____ Traps
_____ Water Heater
_____ Water Piping
_____ Septic Tank
_____ Sewer Connection
_____ Gas Piping Outlets

Plan Check $ _____

MECHANICAL

_____ Sq. Ft. Dwg.
_____ Heating Appl.
_____ Appl. Vents
_____ Cooling Appl.
_____ Incid. Gas

Plan Check $ _____

Remarks:

"NO Fee" Permit to Tax Supported Agency.

SUMMARY OF FEES

Building Permit	$	_____
Plan Check	$	_____
Electrical Permit	$	_____
Plumbing Permit	$	_____
Mechanical Permit	$	_____
Zoning	$	_____
S.M.I.P.	$	_____
	$	_____
Total Fees	$	_____
Advance Plan Check	$	(_____
Validation Fee	$	No Fee

Advance Plan Check
Receipt No.
Date
Received By

Validation
Receipt No.
Date 4-4-77
Received By L.G.

-0- DN

No Fee Original SCANNED Document

CERTIFICATE OF APPLICANT

I hereby acknowledge that I have read this application front and back, and state that the above is correct and agree to comply with all County Ordinances and State Laws regulating Building Construction.

Mary L. Villalba / Office Mgr.
Owner or Authorized Agent

Date of Approval 4-4-77

BUILDING OFFICIAL Santa Barbara County Ray J. Noel

By _____

Form B-120 Rev. 11/76

Docusign Envelope ID: 3773F87A-0B89-4932-BA2C-CA8383B3EEAD

DIVISION OF BUILDING AND SAFETY – COUNTY OF SANTA BARBARA

PERMIT #A10495

Address of Job 315 W. Haley Street

BUILDING

Type Inspection	Date Approved	Initials of Inspector
Set Backs		
Foundation & Steel		
Mesh & Membrane		
Slab		
Floor Joists		
Frame		
Fireplace		
Lathing (ext.) (Int)		
Drywall		
Insulation		
Final		

CERTIFICATION OF COMPLETION:

I certify that under date of 19, , that I made a final inspection of all work under the BUILDING PERMIT, and from this inspection it appears that the building is now ready for occupancy.

Signature

11-1 DJB
3/25/80
Date

Remarks: 11/10/78 - no work on job - partially demolished (BL)

ELECTRICAL

Inspection	Date	Initial
Temporary Pole		
U.G. Wiring		
Rough Wiring		
Heating		
Service		
Panel		
Temp. w/w		
Final		

PLUMBING

Inspection	Date	Initial
Rough In		
Water		
Top Out		
Sewer		
Septic Tank		
Absorption Area		
Gas		
Final		

MECHANICAL

Inspection	Date	Initial
U.G. Duct		
Heating (Rough)		
Air Conditioning		
Grease Hood		
Exhaust System		
Final		

SWIMMING POOL

Inspection	Date	Initial
Pre-Gunite		
Pre-Deck		
Final		

Optically SCANNED Document

Docusign Envelope ID: 3773F87A-0B89-4932-BA2C-CA8383B3EEAD

CITY OF SANTA BARBARA
PUBLIC WORKS DEPARTMENT
630 GARDEN STREET • P.O. BOX 33, 93102 • (805) 963-0611
R. W. PUDDICOMBE PE, DIRECTOR

March 17, 1977

Liselotte M. MacFarlane
405 Wyola Road
Santa Barbara, CA 93105

DEMOLITION OF VACANT DWELLING AT 315 WEST HALEY STREET

You are hereby notified that the Director of Public Works is issuing a contract for the demolition of the subject structure under the provisions of the Uniform Code for the Abatement of Dangerous Buildings.

The approximate cost of this demolition work will be $1,350. This cost will be assessed you in a manner to be determined by the City Council in accordance with the Uniform Code for the Abatement of Dangerous Buildings.

R. W. Puddicombe

KJ:gg

cc: City Administrator
City Attorney
Building Official

Officially SCANNED Document

CITY OF SANTA BARBARA
RECEIVED
BUILDING DEPT.
MAR 24 1977
AM PM
7,8,9,10,11,12,1,2,3,4,5,6

Docusign Envelope ID: 3773F87A-0B89-4932-BA2C-CA8383B3EEAD

COMMUNITY DEVELOPMENT DEPARTMENT

CITY HALL · DE LA GUERRA PLAZA · SANTA BARBARA · CALIFORNIA 93102 · TEL. (805) 963-0611

REDEVELOPMENT · ENVIRONMENTAL REVIEW
PLANNING · ZONING · BUILDING · HOUSING

January 26, 1977

ORDER TO DEMOLISH DANGEROUS BUILDING

TO: Robert Puddicombe, Director of Public Works

FROM: James M. Perry, Building Official

SUBJECT PROPERTY:

Address: 315 West Haley Street

City Parcel No.: 37-192-01

Legal Description: Instrument No. 3855, 3/25/49, Book 485, Page 262, Official Records

Description of Building: Vacant dwelling

You are hereby notified that the above described building has been inspected by the Building Official of the City of Santa Barbara and it is found and determined that such building is a dangerous building under the provisions of Section 302 of the Uniform Code for the Abatement of Dangerous Buildings. The required Notice and Order having been issued and served, and with neither compliance being had within the time specified therein nor appeal timely made, demolition of subject structure is hereby ordered.

Under the provisions of Section 801 of the Uniform Code for the Abatement of Dangerous Buildings, this order is issued to the Director of Public Works of the City of Santa Barbara, the work to be accomplished by City personnel or by private contract under the direction of the Director. The cost of this work shall be paid from the Repair and Demolition Fund. For further details regarding performance of work and recovery of cost please refer to Chapters 8 and 9 of the Uniform Code for the Abatement of Dangerous Buildings.

James M. Perry, Building Official
City of Santa Barbara

cc: City Administrator
City Attorney
Director of Finance

Docusign Envelope ID: 3773F87A-0B89-4932-BA2C-CA8383B3EEAD

Street File

Certificate of Finding and Determination of Dangerous Building
and Final Notice and Order to Abate

Property Description:

Address: 315 West Haley Street

City Parcel No.: 37-192-01

Legal Description: Instrument No. 3855, 3/25/49, Book 485, Page 262, Official Records.

Description of Building: Vacant dwelling

The Building Official of the City of Santa Barbara, California, hereby certifies that the above described building was inspected and found to be a dangerous building under the provisions of the Uniform Code for the Abatement of Dangerous Buildings and that the owner of record has been so notified and ordered to abate the dangerous condition.

James M. Perry
Building Official
City of Santa Barbara
California

Date: November 17, 1976

Officially SCANNED Document

Docusign Envelope ID: 3773F87A-0B89-4932-BA2C-CA8383B3EEAD

COMMUNITY DEVELOPMENT DEPARTMENT

CITY HALL · DE LA GUERRA PLAZA · SANTA BARBARA · CALIFORNIA 93102 · TEL. (805) 963-0611

REDEVELOPMENT · ENVIRONMENTAL REVIEW

PLANNING · ZONING · BUILDING · HOUSING

Date: November 16, 1976

NOTICE AND ORDER

To: Ms. Liselotte M. MacFarlane

405 Wyola Road

Santa Barbara, California 93105

Subject Property:

Address: 315 West Haley Street

City Parcel No.: 37-192-01

Legal Description: Instrument No. 3855, 3/25/49, Book 485, Page 262, Official Records.

Description of Building: Vacant dwelling

You are hereby notified that the above described building has been inspected by the Building Official of the City of Santa Barbara and it is found and determined that such building is a dangerous building under the provisions of Section 302 of the Uniform Code for the Abatement of Dangerous Buildings. The conditions found to render the building dangerous include, but may not be limited to:

Structural deterioration; an attractive nuisance to children; a harbor for vagrants; health and fire hazards.

The Building Official has determined that subject building must be demolished, or, at owner's option, repaired in accordance with the City's Building Codes. You are hereby ordered to secure the required permits to accomplish the demolition or repair within sixty (60) days of the date of this order, and to complete the demolition or repair

Docusign Envelope ID: 3773F87A-0B89-4932-BA2C-CA8383B3EEAD

within ninety (90) days of the date of this order.

If the required work is not completed within the time specified above, the Building Official will proceed to cause the work to be done and charge the costs thereof against the property or its owner.

Any person having any record, title, or legal interest in subject building may appeal from this Notice and Order to the Board of Appeals, provided that the appeal is made in writing as provided in the Code, and filed with the Building Official within thirty (30) days from the date of service of this Notice and Order. Failure to appeal will constitute a waiver of all right to an administrative hearing and determination of the matter, and this Order shall thereupon become final. Any person who fails to comply with such final order is guilty of a misdemeanor and the Building Official may cause such person to be prosecuted.

James M. Perry
Building Official
City of Santa Barbara
California

I certified ✓
mailed 1 pair
11/17/76 Certified Mail
Mary Anne Kelly

Originally SCANNED Document

Docusign Envelope ID: 3773F87A-0B89-4932-BA2C-CA8383B3EEAD

Start file

COMMUNITY DEVELOPMENT DEPARTMENT

CITY HALL · DE LA GUERRA PLAZA · SANTA BARBARA · CALIFORNIA 93102 · TEL. (805) 963-0611

REDEVELOPMENT · ENVIRONMENTAL REVIEW
PLANNING · ZONING · BUILDING · HOUSING

October 20, 1976

Liselotte M. MacFarlane
405 Wyola Road
Santa Barbara, California 93105

Subject: 315 West Haley Street

Reference: Our notices dated February 3, 1970, April 30, 1973, August 29, 1973, September 18, 1973, June 11, 1975, and July 21, 1975

Dear Mrs. MacFarlane:

Reference is made to our two latest notices to you in which the dwelling structure on your property at the above subject location was declared a nuisance and ordered to be closed to entry. A recent visit to the site disclosed that the structure is again open to entry. Further, the dwelling structure on your property constitutes a fire hazard and a hazard to public welfare by reason of dilapidation and abandonment as specified by City of Santa Barbara Ordinance 3827 - Building Code, and is hereby declared to be a public nuisance. Accordingly, this public nuisance shall be abated by rehabilitation or demolition.

Such rehabilitation or demolition operations shall commence within ten (10) days of the date of this notice and shall be completed within ninety (90) days from the commencement thereof. If such operations are not commenced as ordered, the demolition of the structure may be ordered by this office and the cost, plus 10% for administrative overhead, shall constitute a special assessment against the property and shall be added to the next regular bill of taxes levied against the lot.

Very truly yours,

Philip W. Healey
Acting Building Officer

Enclosure
PWH:hs
cc: Dir., Comm. Dev. Dept.
Fire Marshall
City Attorney

Certified Mail - Return receipt requested

Chapter 8
PERFORMANCE OF WORK OF REPAIR OR DEMOLITION

General

Sec. 801. (a) Procedure. When any work of repair or demolition is to be done pursuant to Section 701 (c) 3 of this Code, the Building Official shall issue his order therefor to the Director of Public Works and the work shall be accomplished by city personnel or by private contract under the direction of said Director. Plans and specifications therefor may be prepared by said Director, or he may employ such architectural and engineering assistance on a contract basis as he may deem reasonably necessary. If any part of the work is to be accomplished by private contract, Standard Public Works contractual procedures shall be followed.

(b) Costs. The cost of such work shall be paid from the Repair and Demolition Fund, and may be made a special assessment against the property involved, or may be made a personal obligation of the property owner, whichever the City Council shall determine is appropriate.

Repair and Demolition Fund

Sec. 802. (a) General. The City Council shall establish a special revolving fund to be designated as the Repair and Demolition Fund. Payments shall be made out of said fund upon the demand of the Director of Public Works to defray the costs and expenses which may be incurred by the city in doing or causing to be done the necessary work of repair or demolition of dangerous buildings.

(b) Maintenance of Fund. The Council may at any time transfer to the Repair and Demolition Fund, out of any money in the General Fund of the City, such sums as it may deem necessary in order to expedite the performance of the work of repair or demolition, and any sum so transferred shall be deemed a loan to the Repair and Demolition Fund and shall be repaid out of the proceeds of the collections hereinafter provided for. All funds collected under the proceedings hereinafter provided for, shall be paid to the City Treasurer who shall credit the same to the Repair and Demolition Fund.

APPROVED

Chapter 9
RECOVERY OF COST OF REPAIR OR DEMOLITION

Account of Expense, Filing of Report: Contents

Sec. 901. The Director of Public Works shall keep an itemized account of the expense incurred by the city in the repair or demolition of any building done pursuant to the provisions of Section 701 (c) 3 of this Code. Upon the completion of the work of repair or demolition, said Director shall prepare and file with City Clerk a report specifying the work done, the itemized and total cost of the work, a description of the real property upon which the building or structure is or was located, and the names and addresses of the persons entitled to notice pursuant to subsection (c) of Section 401.

Report Transmitted to Council—Set for Hearing

Sec. 902. Upon receipt of said report, the City Clerk shall present it to the City Council for consideration. The City Council shall fix a time, date and place for hearing said report, and any protests or objections thereto. The City Clerk shall cause notice of said hearing to be posted upon the property involved, published once in a newspaper of general circulation in the city, and served by certified mail, postage prepaid, addressed to the owner of the property as his name and address appear on the last equalized assessment roll of the county, if such so appear, or as known to the Clerk. Such notice shall be given at least 10 days prior to the date set for hearing and shall specify the day, hour, and place when the Council will hear and pass upon the Director's report, together with any objections or protests which may be filed as hereinafter provided by any person interested in or affected by the proposed charge.

Protests and Objections—How Made

Sec. 903. Any person interested in or affected by the proposed charge may file written protests or objections with the City Clerk at any time prior to the time set for the hearing on the report of the Director. Each such protest or objection must contain a description of the property in which the signer thereof is interested and the grounds of such protest or objection. The City Clerk shall endorse on every such protest or objection the date it was received by him. He shall present such protests or objections to the City Council at the time set for the hearing, and no other protests or objections shall be considered.

Hearing of Protests

Sec. 904. Upon the day and hour fixed for the hearing the City Council shall hear and pass upon the report of the Director together with any such objections or protests. The Council may make such revision, correction or modification in the report or the charge as it may deem just; and when the

Docusign Envelope ID: 3773F87A-0B89-4932-BA2C-CA8383B3EEAD

Council is satisfied with the correctness of the charge, the report (as submitted or as revised, corrected or modified) together with the charge, shall be confirmed or rejected. The decision of the City Council on the report and the charge, and on all protests or objections, shall be final and conclusive.

Personal Obligation or Special Assessment

Sec. 905. (a) General. The City Council may thereupon order that said charge shall be made a personal obligation of the property owner or assess said charge against the property involved.

(b) Personal Obligation. If the City Council orders that the charge shall be a personal obligation of the property owner, it shall direct the City Attorney to collect the same on behalf of the city by use of all appropriate legal remedies.

(c) Special Assessment. If the City Council orders that the charge shall be assessed against the property it shall confirm the assessment, cause the same to be recorded on the assessment roll, and thereafter said assessment shall constitute a special assessment against and a lien upon the property.

Contest

Sec. 906. The validity of any assessment made under the provisions of this Chapter shall not be contested in any action or proceeding unless the same is commenced within 30 days after the assessment is placed upon the assessment roll as provided herein. Any appeal from a final judgment in such action or proceeding must be perfected within 30 days after the entry of such judgment.

Authority for Installment Payment of Assessments with Interest

Sec. 907. The City Council, in its discretion, may determine that assessments in amounts of $500.00 or more shall be payable in not to exceed five equal annual installments. The Council's determination to allow payment of such assessments in installments, the number of installments, whether they shall bear interest, and the rate thereof shall be by a resolution adopted prior to the confirmation of the assessment.

Lien of Assessment

Sec. 908. (a) Priority. Immediately upon its being placed on the assessment roll the assessment shall be deemed to be complete, the several amounts assessed shall be payable, and the assessments shall be liens against the lots or parcels of land assessed, respectively. The lien shall be subordinate to all existing special assessment liens previously imposed upon the same property, and shall be paramount to all other liens except for state, county and municipal taxes with which it shall be upon a parity. The lien shall continue until the assessment and all interest due and payable thereon are paid.

(b) Interest. All such assessments remaining unpaid after 30 days from the date of recording on the assessment roll shall become delinquent and

shall bear interest at the rate of 7 percent per annum from and after said date.

Report to Assessor and Tax Collector: Addition of Assessment to Tax Bill

Sec. 909. After confirmation of the report, certified copies of the assessment shall be given to the City Assessor and the City Tax Collector, who shall add the amount of the assessment to the next regular tax bill levied against the parcel for municipal purposes.

Filing Copy of Report with County Auditor

Sec. 910. If the County Assessor and the County Tax Collector assess property and collect taxes for the city, a certified copy of the assessment shall be filed with the County Auditor on or before August 10th. The descriptions of the parcels reported shall be those used for the same parcels on the County Assessor's map books for the current year.

Collection of Assessment: Penalties for Foreclosure

Sec. 911. The amount of the assessment shall be collected at the same time and in the same manner as ordinary municipal taxes are collected; and shall be subject to the same penalties and procedure and sale in case of delinquency as provided for ordinary municipal taxes. All laws applicable to the levy, collection and enforcement of municipal taxes shall be applicable to such assessment.

If the City Council has determined that the assessment shall be paid in installments, each installment and any interest thereon shall be collected in the same manner as ordinary municipal taxes in successive years. If any installment is delinquent, the amount thereof is subject to the same penalties and procedure for sale as provided for ordinary municipal taxes.

Repayment of Repair and Demolition Fund

Sec. 912. All money recovered by payment of the charge or assessment or from the sale of the property at foreclosure sale shall be paid to the City Treasurer who shall credit the same to the Repair and Demolition Fund.

Docusign Envelope ID: 3773F87A-0B89-4932-BA2C-CA8383B3EEAD

Docusign Envelope ID: 3773F87A-0B89-4932-BA2C-CA8383B3EEAD

City of Santa Barbara

California

FIRE DEPARTMENT
R.G. WICKMAN
FIRE CHIEF

HEADQUARTERS
121 WEST CARRILLO STREET

TELEPHONE
965 5252 FIRE ONLY
965 5254 BUSINESS

June 20, 1975

Mr. L. M. MacFarlane
405 Wyola Road
Santa Barbara, California 93105

Subject: Fire Inspection of 315 West Haley Street - #37-192-01

Dear Mr. MacFarlane:

A fire inspection of the above premises was conducted by this department on June 19, 1975. Several items were found to be in violation of the Uniform Fire Code, Ordinance #3682. The following requirements shall be met in order to comply with this code:

(1) Remove high weeds, trash and piles of combustibles from property. Sec. 27.201 (a)

(2) The structure on the aforementioned property is unsafe and constitutes a fire hazard. All such unsafe buildings are hereby declared to be public nuisances and shall be abated by repair, rehabilitation, demolition or removal in accordance with the procedure specified in Chapters 4 through 9 of the Uniform Code for the Abatement of Dangerous Buildings or by any other procedures provided by law. Sec. 1.207 (b)

A reinspection will be made on or about July 30, 1975. If there are any questions, please feel free to contact this office.

Your cooperation in this matter will be appreciated.

Yours truly,

R. G. Wickman, Fire Chief
By
W. R. McGrew, Inspector

WRM:glc
cc Building Department

CITY OF SANTA BARBARA
RECEIVED
BUILDING DEPT
JUN 2 3 1975
AM 7,8,9,10,11,12,1,2,3,4,5,6 PM

Docusign Envelope ID: 3773F87A-0B89-4932-BA2C-CA8383B3EEAD

COMMUNITY DEVELOPMENT DEPARTMENT

CITY HALL · DE LA GUERRA PLAZA · SANTA BARBARA · CALIFORNIA 93102 · TEL. (805) 963-0611

REDEVELOPMENT · ENVIRONMENTAL REVIEW
PLANNING · ZONING · BUILDING · HOUSING

June 11, 1975

Liselotte M. MacFarlane
405 Wyola Road
Santa Barbara, California 93105

Subject: 315 West Haley Street

Dear Mrs. MacFarlane:

A recent inspection of the dwelling structure on your property at the above subject location disclosed the existence of certain substandard conditions. These conditions are defined as substandard by the Uniform Building Code, Volume III - Housing, which is a part of Santa Barbara City Ordinance 3484 - Building Code, and shall be abated by repair or demolition within thirty (30) days of the date of this notice.

Following is a list of corrections to be made in order to make the structure conform to minimum housing requirements:

1) Repair floor structure to eliminate deteriorated flooring and floor supports.
2) Repair exterior and interior wall and interior ceiling covering material to eliminate cracks and holes.
3) Paint exterior walls to provide adequate weather protection.
4) Repair window sash to make operable and replace broken glass.
5) Provide insect screens on all openable windows.
6) Repair exterior doors to prevent dampness and entry of pests.
7) Provide smooth, non-porous floor surface in kitchen.
8) Remove trash and combustibles from interior and yard.
9) Replace lavatory fixture which has been removed from bathroom.
10) Raise water supply spout of bathtub to a height of one inch, minimum, above the rim of the fixture.
11) Cover all exposed electrical wiring at fixtures, including non-metallic sheathed cable on walls, in approved manner.

Docusign Envelope ID: 3773F87A-0B89-4932-BA2C-CA8383B3EEAD

The structure is open and accessible and appears abandoned, which defines it as an attractive nuisance. This condition shall be abated within ten (10) days by closing all windows and doors to prevent entry by children. The dwelling was posted as "Unsafe for Human Occupancy" on June 10, 1975, at 10 a.m.

Permits, as applicable, shall be obtained at this office before starting rehabilitation work.

Very truly yours,

DAVID W. WARBURTON
Building Officer

By_____
Philip W. Healey
Housing Inspector

PWH:jf
6/11/75

cc: A. Barry Cappello
City Attorney

Docusign Envelope ID: 3773F87A-0B89-4932-BA2C-CA8383B3EEAD

September 18, 1973

CERTIFIED MAIL

Ms. Liselotte M. Mac Farlane
405 Wyola Road
Santa Barbara, California 93105

Subject: 315 West Haley Street

Reference: Our letter dated August 29, 1973

Dear Ms. Mac Farlane:

The undersigned Inspector requests an appointment for an inspection of your property at the above subject location. This inspection is necessary in order to confirm compliance with our notice of February 3, 1970.

Please contact this Department within ten (10) days and arrange such an appointment.

Very truly yours,

O. F. ZIEBARTH
Building Director

By _____
Philip W. Healey
Housing Inspector

PWH:fcc
cc: City Attorney

Certified Mail No. 777305
Return Receipt Requested

Docusign Envelope ID: 3773F87A-0B89-4932-BA2C-CA8383B3EEAD

April 30, 1973

Certified Mail - Return receipt requested
No. 777795

Ms. Liselotte M. MacFarlane
405 Wyola Road
Santa Barbara, California 93105

Re: 315 West Haley Street

Dear Ms. MacFarlane:

On January 23, 1970, the structure on your property at the above referenced location was posted "Unsafe for Human Habitation." It is unlawful to occupy this structure pending correction of the condition thereof. A list of the items requiring correction was sent to you on February 3, 1970.

Permits have not been taken from this office to cover any work to be performed on this structure. Your intentions regarding the future disposition of this structure shall be made known to the Building Department within ten days.

In accordance with provisions of the Santa Barbara City Building Code, Ordinance 3484, this substandard building may be declared a public nuisance and shall be abated by repair, rehabilitation, demolition, or removal. Failure to abate the conditions can result in legal proceedings against the owner of such property.

Inquiries on this matter may be directed to the Building Department, 636 Garden Street, Santa Barbara, telephone 966-7171.

Very truly yours,

O. F. Ziebarth
Building Director

By _____
Philip W. Healey
Housing Inspector

PWH:lm

Docusign Envelope ID: 3773F87A-0B89-4932-BA2C-CA8383B3EEAD

August 29, 1973

CERTIFIED MAIL

Ms. Liselotte M. MacFarlane
405 Wyola Road
Santa Barbara, California 93105

Subject: 315 West Haley Street
Reference: Our letter dated April 30, 1973

Dear Ms. MacFarlane:

Permits shall be obtained at this Department for the abatement work on the above subject property by August 24, 1973. A list of the substandard conditions existing on your property was mailed to you, dated February 3, 1970. Also, the structure was posted as "Unsafe for Human Habitation" on January 23, 1970.

The substandard conditions are a violation of Santa Barbara City Ordinance No. 3484. Failure to abate these conditions is punishable by a fine of not more than Five Hundred ($500.) Dollars or by imprisonment for not more than six (6) months, or both.

Your immediate attention to this matter will be appreciated. Inquiries may be directed to the undersigned Inspector.

Very truly yours,

O. F. ZIEBARTH
Building Director

By _____
Philip W. Healey
Housing Inspector

PWH:fcc
cc:
cc: City Attorney

Certified Mail No. 777286
Return Receipt w/Address Requested

Digitally SCANNED Document

INSTRUCTIONS TO DELIVERING EMPLOYEE

☒ Show to whom, date, and address where delivered ☐ Deliver ONLY to addressee

(Additional charges required for these services)

RECEIPT

Received the numbered article described below.

REGISTERED NO.

CERTIFIED NO.

777295

INSURED NO.

1 SIGNATURE OR NAME OF ADDRESSEE *(Must always be filled in)*

L M MacFarlane

2 SIGNATURE OF ADDRESSEE'S AGENT, IF ANY

DATE DELIVERED

MAY 2 - 1973

3 SHOW WHERE DELIVERED *(only if requested)*

cSS—16—71548-13 GPO

Docusign Envelope ID: 3773F87A-0B89-4932-BA2C-CA8383B3EEAD

Docusign Envelope ID: 3773F87A-0B89-4932-BA2C-CA8383B3EEAD

February 3, 1970

Mr. Maurice Dunn
315 W. Haley Street
Santa Barbara, California

Dear Mr. Dunn:

An inspection of your property at 315 W. Haley Street, Santa Barbara, California, revealed that substandard conditions exist.

This building was posted "Unfit for human habitation" on January 2, 1970.

Enclosed are copies of corrections to be made.

Permits for work on some of these items must be obtained from the Building Department, 636 Garden Street, before any work is started.

In lieu of repairs, the structures may be demolished.

Please write or phone this office at 636 Garden Street, Phone 966-7171, for an appointment within ten days, in lieu of a formal hearing.

Very truly yours,

FRANK W. MOORE
Acting Building Director

By_____
Fred O. Rogers
Housing Inspector

Optically SCANNED Document

FOR:bj

Enc.

Docusign Envelope ID: 3773F87A-0B89-4932-BA2C-CA8383B3EEAD

SANTA BARBARA CITY FIRE DEPARTMENT
INTER-DEPARTMENTAL CORRESPONDENCE

NOV 13 1969 Rogers

0089

TO Building DEPARTMENT DATE November 12, 1969 NO.

SUBJECT: Abandoned automobiles on private property. Violation of Ordinance No. 3338. (Reported by telephone to Mr. Moore)

ADDRESS OF HAZARD: 315 West Haley Street

Signed D. L. Bennett, Fire Marshal

NO VIOLATION: VIOLATION CORRECTED: NO HAZARD: HAZARD CORRECTED:

OTHER ACTION TAKEN:

Signed

Please fill out the above and return one copy to the Fire Department.

FORM NO. WEED-1

Docusign Envelope ID: 3773F87A-0B89-4932-BA2C-CA8383B3EEAD

November 10, 1969

Mrs. Liselott McFarlane
405 Wyola Road
Santa Barbara, California 93105

Re: 315 W. Haley Street

Dear Sir:

An inspection of the property at the above address reveals that there are six inoperative and unlicensed vehicles on the property.

Chapter 10.58 of the Municipal Code of the City of Santa Barbara states that dismantled or inoperative vehicles on private or public property is declared to constitute a public nuisance.

You are hereby requested to remove the vehicles from their present location within the next ten days, to avoid further action by this Department. You are requested, also, to remove the trash and combustables around the building.

If you have any questions on this matter, please call the Building Department at 636 Garden Street, Santa Barbara.

Very truly yours,

FRANK W. MOORE
Acting Building Director

By_____
Fred O. Rogers
Housing Inspector

FOR:bj

Optically SCANNED Document

Docusign Envelope ID: 3773F87A-0B89-4932-BA2C-CA8383B3EEAD

CITY OF SANTA BARBARA

Division of Land Use Controls
630 Garden Street

General inquiries or inspection request: **564-5485**

BUILDING PERMIT NO: BLD97-2410 Issued: 10/16/97
Expires: 04/14/98

NAME.....:MACFARLANE LISELOTTE M TRUSTEE
SITE ADDRESS:315 W HALEY ST

Owner:
MACFARLANE LISELOTTE M TRUSTEE
PH#1:
PH#2:
PO BX 30483
SANTA BARBARA CA 93130

Contractor:
DURBIANO FIRE EQUIPMENT, INC
P.O. BOX 147
SANTA BARBARA CA 93102
PH#1: 965-6894
LIC#: 638309
CLS: C17 C16

Architect/Designer:
PH#1:
LIC#:

Engineer:
PH#1:
LIC#:

PROJECT NAME: FIRE SPRINKLER **PARCEL.....:** 37-192-01 **ZONE..:** C-P

PROJECT DESCRIPTION:
Relocate 3 Sprinklers and add 1 new one.

BUILDING (X)

CLASS OF WORK..:	NEW FLR AREA: 0sf	FURNACES.. <= 100k.: 0
TYPE OF USE....:	CONVERSION..: 0sf	FURNACES.. > 100k.: 0
TYPE OF CONSTR.:	TENANT IMPR.: 0sf	FLOOR FURNACES.....: 0
OCCUPANCY GROUP:	REMOD/FINISH: 0sf	UNIT HEATERS.....: 0
OCCUPANCY LOAD.: 0	ACCESS. BLDG: 0sf	APPLIANCE VENTS....: 0
FIRE SPRK REQD?:	GARAGE/CARPT: 0sf	REPAIR/ALTERATION..: 0
STORIES.....: 0	DECKS.....: 0sf	AIR HNDL <= 10K CFM: 0
EXISTING UNITS.: 0	PAVING.....: 0sf	AIR HNDL > 10K CFM: 0
BEDROOMS.....: 0	..: 0sf	FIREPLACE.....: 0
# PLAN SHEETS..: 0	GRADING.....: 0cy	

MECHANICAL ( )

BOILERS/COMPRESSORS-----	EVAP COOLERS.....: 0
500,001-1,000,000..: 0	VENTILATION FANS...: 0
100,001-500,000....: 0	VENT SYSTEMS.....: 0
500,001-1,000,000..: 0	MECH EXHAUST HOOD..: 0
1,000,001-1,750,000: 0	DOMESTIC INCINER...: 0
1,750,001+.....: 0	COMMERCIAL INCINER.: 0
	MISC. APPLIANCES...: 0

ELECTRICAL ( )

RECEP/SWI/OUTLT.: 0	POWER APPARATUS-----	TEMP SERVICES....: 0
LIGHTING FIXT---------	0-1 KW.....: 0	TEMP DISTRIB SYS.: 0
FIXT/SCKT/DEV.: 0	1-10 KW.....: 0	PRIV SWIM. POOLS.: 0
POL/PLTFM FXT..: 0	10-50 KW.....: 0	OTHER SERVICES----------
THEATRICAL FIXT.: 0	50-100 KW.....: 0	SUBPANELS.....: 0
RESIDENTIAL APPLI: 0	100+ KW.....: 0	OVERHEAD.....: 0
NON-RESID APPLI..: 0	BUSWAYS...(ft): 0	UNDERGROUND.....: 0
NEW SERVICES----------	SIGNS/MARQUEES: 0	MISC APPAR/CONDUIT: 0
600 V 0-200 A...: 0	ADDL CIRCUITS.: 0	
600+V 200-1000 A: 0		
600+V 1000+ A...: 0		

PLUMBING ( )

BATHTUBS.....: 0	BLDG/MH SWRS.....: 0
SHOWERS.....: 0	RAINWATER SYS.....: 0
WATER CLOSETS....: 0	CESSPOOLS.....: 0
BIDETS.....: 0	PRIV SWG/DSP/SYS...: 0
URINALS.....: 0	WASTE INTERCEPT....: 0
LAVATORIES.....: 0	WTR PIPE/TREAT.....: 0
LAUNDRY TRAYS....: 0	REP/ALT DRN/VNT....: 0
KITCHEN SINKS....: 0	LAWN SPRNKLR SYS...: 0
FLOOR SINK/DRN...: 0	ATMOS VAC BRKRS....: 0
SERVICE SINKS....: 0	BCKFLW DEV <=2"....: 0
WATER SOFTENERS..: 0	BCKFLW DEV > 2"....: 0
DISHWASHERS.....: 0	GAS PIPE/OUTL.....: 0
CLOTHES WASHERS..: 0	OTHER PLM FIXT.....: 0
WATER HEATERS....: 0	

FEES

Description	Amount
BLDG-BLDG PERMIT FEE	$ 25.00
MISC FIRE DEPT. FEE	$ 54.00
	$ 79.00 TOTAL

Notes: Faxed by Jensen — 11.5.97

City of Santa Barbara
Building & Safety Division

NOV 11 1997

RECEIVED

Optically SCANNED Document

bld_insp, rev: 07/01/97 als

Docusign Envelope ID: 3773F87A-0B89-4932-BA2C-CA8383B3EEAD

CITY OF SANTA BARBARA

Division of Land Use Controls
630 Garden Street

General inquiries or inspection requests: **564-5492**

BUILDING PERMIT NO: BLD98-2748 Issued: 11/18/98
Expires: 05/17/99

Validation
Issued by:

SMIP/$1.52
BLDG/$169.75
TOTAL:$171.27
11-18-1998/3:38 PM
RCPT#:02-13638

NAME.....: MACFARLANE LISELOTTE M TRUSTEE
SITE ADDRESS: 315 W HALEY ST

Owner:
MACFARLANE LISELOTTE M TRUSTEE
PH#1:
PH#2:
PO BX 30483
SANTA BARBARA CA 93130

Contractor:
CHANNEL ISLANDS ROOFING
4155 NORTH SOUTHBANK
OXNARD CA 93030
PH#1: 805-485-1622
LIC#: 395828
CLS: C39

Architect/Designer:
PH#1:
LIC#:

Engineer:
PH#1:
LIC#:

PROJECT NAME: REROOF COMMERCIAL **PARCEL.....:** 37-192-01 **ZONE..:** C-P

PROJECT DESCRIPTION:
Remove built-up gravel roof and replace with same type and color.

BUILDING(X)

CLASS OF WORK....:	REP	NEW FLR AREA:	0sf	NO. PLAN SHEETS.:	0
TYPE OF USE.....:		CONVERSION..:	0sf	GRADING.....:	0cy
TYPE OF CONSTR...:		TENANT IMPR.:	0sf	VALUATION:$	7250
OCCUPANCY GROUP..:	??	REMOD/FINISH:	0sf	FLOOD ZONE.....:	YES
OCCUPANCY LOAD...:	0	ACCESS. BLDG:	0sf	LAND USE ZONE:.....	C-P
FIRE SPRK REQD?..:		GARAGE/CARPT:	0sf		
STORIES.....:	0	DECKS.....:	0sf		
EXIST. RES.UNITS.:	0	PAVING.....:	0sf		
BEDROOMS.....:	0	..:	0sf	CONTACT PERSON:	CSF

THIS PERMIT BECOMES NULL AND VOID if work or construction authorized is not commenced within 180 days from date of issuance, or work is suspended or abandoned for a period of 180 days any time after work is commenced.

(✓) (1a) I certify that I am licensed under the State Contractor's License Law and my contractor's license is in full force and effect; or

( ) (1b) I certify that I am exempt from Business and Professions Code #7031.5 under ( )#7044-Owner/builder ( )#7048-Price of labor and materials less than $300, or ( ) Other _____

(✓) (2a) I certify that I have a certificate of workers' compensation insurance:
Insurer: AMERICAN MANUFACTURS, Policy #: 5BR002207 , Expiration date: 05/01/99, or a Certificate of Consent to self-insure by the Director of Industrial Relations; or

( ) (2b) I certify that I am exempt under Labor Code #3800 because ( ) the permit is for work of $100 or less, or ( ) that in the performance of the work for which this permit is issued, I shall not employ any person in any manner so as to become subject to the workers' compensation laws of California.

(3) Will building occupant need to comply with H.S.C. Sections 25505, 25533 and 25534 ? ( ) yes ( ) no

(4) Does the project involve any of the following; removal of a load bearing wall and/or demolition of a commercial building; demolition of five or more units on the same parcel ? ( ) yes ( ) no (if yes, please complete the supplemental declaration for such projects)

(5) This project is funded by a construction lending agency ( ) yes ( ) no
I hereby affirm under the penalty of perjury that there is a construction lending agency for the performance of the work for which this permit is issued (Sec. 3097, Civ C.)

Lender's Name_____ Lender's Address_____

AND

I certify that I have read this application and declare under penalty of perjury that the information contained herein is true, correct and complete. I agree to comply with all city and county ordinances and state laws relating to building construction, and hereby authorize representatives of this city to enter upon the above mentioned property for inspection purposes. I am the owner of the structure listed on this permit or I, as a licensed contractor, am acting with the owner's full knowledge and consent.

Executed at City of Santa Barbara on 11/18/98 Owner or Contractor _____

bld_prmt, rev: 07/01/97 ghb

Optically SCANNED Document

Docusign Envelope ID: 3773F87A-0B89-4932-BA2C-CA8383B3EEAD

CITY OF SANTA BARBARA

Division of Land Use Controls
630 Garden Street

General inquiries or inspection request: **564-5485**

BUILDING PERMIT NO: BLD97-2410 Issued: 10/16/97
Expires: 04/14/98

NAME.....:MACFARLANE LISELOTTE M TRUSTEE
SITE ADDRESS:315 W HALEY ST

Owner:
MACFARLANE LISELOTTE M TRUSTEE
PH#1:
PH#2:
PO BX 30483
SANTA BARBARA CA 93130

Contractor:
DURBIANO FIRE EQUIPMENT, INC
P.O. BOX 147
SANTA BARBARA CA 93102
PH#1: 965-6894
LIC#: 638309
CLS: C17 C16

Architect/Designer:
PH#1:
LIC#:

Engineer:
PH#1:
LIC#:

PROJECT NAME: FIRE SPRINKLER **PARCEL.....:** 37-192-01 **ZONE..:** C-P

PROJECT DESCRIPTION:
Relocate 3 Sprinklers and add 1 new one.

BUILDING (X)

CLASS OF WORK..:	NEW FLR AREA: 0sf	FURNACES.. <= 100k.: 0
TYPE OF USE....:	CONVERSION..: 0sf	FURNACES.. > 100k.: 0
TYPE OF CONSTR.:	TENANT IMPR.: 0sf	FLOOR FURNACES.....: 0
OCCUPANCY GROUP:	REMOD/FINISH: 0sf	UNIT HEATERS.....: 0
OCCUPANCY LOAD.: 0	ACCESS. BLDG: 0sf	APPLIANCE VENTS....: 0
FIRE SPRK REQD?:	GARAGE/CARPT: 0sf	REPAIR/ALTERATION..: 0
STORIES.....: 0	DECKS.....: 0sf	AIR HNDL <= 10K CFM: 0
EXISTING UNITS.: 0	PAVING.....: 0sf	AIR HNDL > 10K CFM: 0
BEDROOMS.....: 0	..: 0sf	FIREPLACE.....: 0
# PLAN SHEETS..: 0	GRADING.....: 0cy	

MECHANICAL ( )

BOILERS/COMPRESSORS-----	EVAP COOLERS.....: 0
500,001-1,000,000..: 0	VENTILATION FANS...: 0
100,001-500,000....: 0	VENT SYSTEMS.....: 0
500,001-1,000,000..: 0	MECH EXHAUST HOOD..: 0
1,000,001-1,750,000: 0	DOMESTIC INCINER...: 0
1,750,001+.....: 0	COMMERCIAL INCINER.: 0
	MISC. APPLIANCES...: 0

ELECTRICAL ( )

RECEP/SWI/OUTLT.: 0	POWER APPARATUS-----	TEMP SERVICES....: 0
LIGHTING FIXT---------	0-1 KW.....: 0	TEMP DISTRIB SYS.: 0
FIXT/SCKT/DEV.: 0	1-10 KW.....: 0	PRIV SWIM. POOLS.: 0
POL/PLTFM FXT..: 0	10-50 KW.....: 0	OTHER SERVICES----------
THEATRICAL FIXT.: 0	50-100 KW.....: 0	SUBPANELS.....: 0
RESIDENTIAL APPLI: 0	100+ KW.....: 0	OVERHEAD.....: 0
NON-RESID APPLI..: 0	BUSWAYS...(ft): 0	UNDERGROUND.....: 0
NEW SERVICES----------	SIGNS/MARQUEES: 0	MISC APPAR/CONDUIT: 0
600 V 0-200 A...: 0	ADDL CIRCUITS.: 0	
600+V 200-1000 A: 0		
600+V 1000+ A...: 0		

PLUMBING ( )

BATHTUBS.....: 0	BLDG/MH SWRS.....: 0
SHOWERS.....: 0	RAINWATER SYS.....: 0
WATER CLOSETS....: 0	CESSPOOLS.....: 0
BIDETS.....: 0	PRIV SWG/DSP/SYS...: 0
URINALS.....: 0	WASTE INTERCEPT....: 0
LAVATORIES.....: 0	WTR PIPE/TREAT.....: 0
LAUNDRY TRAYS....: 0	REP/ALT DRN/VNT....: 0
KITCHEN SINKS....: 0	LAWN SPRNKLR SYS...: 0
FLOOR SINK/DRN...: 0	ATMOS VAC BRKRS....: 0
SERVICE SINKS....: 0	BCKFLW DEV <=2"....: 0
WATER SOFTENERS..: 0	BCKFLW DEV > 2"....: 0
DISHWASHERS.....: 0	GAS PIPE/OUTL.....: 0
CLOTHES WASHERS..: 0	OTHER PLM FIXT.....: 0
WATER HEATERS....: 0	

FEES

Description	Amount
BLDG-BLDG PERMIT FEE	$ 25.00
MISC FIRE DEPT. FEE	$ 54.00
	$ 79.00 TOTAL

Notes: Faxed by Jensen — 11.5.97

City of Santa Barbara
Building & Safety Division

NOV 11 1997

RECEIVED

Optically SCANNED Document

bld_insp, rev: 07/01/97 als

Docusign Envelope ID: 3773F87A-0B89-4932-BA2C-CA8383B3EEAD

Smith Engineering Associates

401 E. Camillo Street, Suite B
Santa Barbara, CA 93101
Tel (805) 966-2677
Fax (805) 966-2628

July 16, 1997

Mr. Christopher Manson-Hing
Lenvik & Minor Architects
315 W. Haley
Santa Barbara, CA 93101

LENVIK and M...
JUL 17 199...
ARCHITECT...

RE: Tri-Counties Regional Center, Permit #BLD97-1153

Dear Chris,

I am enclosing our updated plans for the above referenced project. These have now been revised per the City plan check. The following comments should aid in pointing out the changes we have made to the drawings with respect to the plan check. The information in this letter should be forwarded to the plan checker in order to facilitate plan re-check. Please call me if you have any questions. Thank you.

Plan Check Correction List

3. The exit illumination is accomplished through the dotted fixtures suffixed with the "E" designation on sheet E-2 (types A2E, A4E, and BE). I have included a cut sheet of the PS1100 battery pack for the linear fluorescent emergency fixtures. The "EM" designation for type BE indicates an emergency battery pack for the compact fluorescent downlight.

4. The "ELN" suffix on the exit sign specification in the Light Fixture Schedule, on sheet E-1, represents a standby nickel-cadmium battery unit integral to the exit sign. I have included a cut sheet of the specified fixture. A new exit sign has been added to the new exit out of the west wing, on the south wall.

10. Notes have been added to sheet E-2 in order to address the light fixtures in the 1-hour corridor. See note #10 and the Existing Light Fixture note on sheet E-2.

15. The electrical plans are now stamped and signed.

16. Three sets of plans, signed and stamped, are included with this letter for resubmittal.

Sincerely,

Alan J. Noelle, PE

Docusign Envelope ID: 3773F87A-0B89-4932-BA2C-CA8383B3EEAD

Type Catalog number

Fluorescent Battery Packs

PS1100

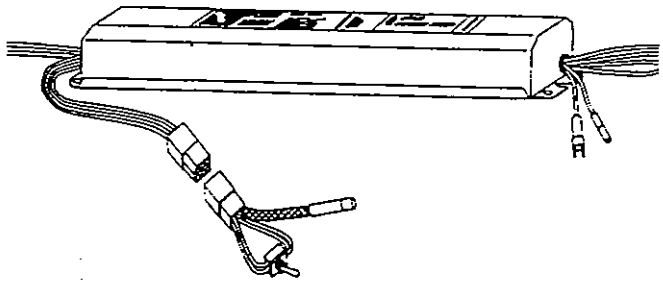

POWER SENTRY

SPECIFICATIONS

CONSTRUCTION

- 20-gauge, black steel housing permanently sealed. Housing provides extra room for wire routing in ballast channel
- Dual-voltage input capability (120V or 277V)
- Polarized quick-connect pilot light/test switch assembly simplifies installation.

PERFORMANCE

- Operates one or two 2' – 4' fluorescent T8 – T12 lamps (2T8 option required for two T8 operation), one 2 – 4' fluorescent HO, VHO, long compact (biax) or one 6' – 8' fluorescent (T8 –T12) for 90 minutes. Compatible with electronic, rapid start, instant start, slimline, preheat or trigger start ballast in standard or energy-saving configurations.
- Protects against partial or isolated power outages. Low-glare, shadow-free illumination provides excellent visibility for safe building evacuation.
- Unit wires two ways: on night light circuit (permanently energized) or on switchable circuit (unswitched circuit to battery pack and switched circuit to the fixture ballast). Unit will strike "normally off" lamp.

BATTERY

- Sealed, maintenance-free, high-temperature nickel cadmium battery. Ensures long life over wide temperature ranges. 24-hour battery recharge after 90-minute discharge.
- External battery connectors allows battery pack to be disabled for maintenance and installation.
- Pilot light and test switch provide visual and manual means of monitoring system operation. Two ½" holes in fixture channel permit mounting of light/switch in fixture housing or mounting of light behind fixture lens.

ELECTRONIC

- Constant current series resistor-type charger. Capacitive input circuit provides high efficiency and reliable operation.
- High efficiency push-pull inverter is the most effective method of converting DC power to AC power. It provides maximum light output, battery life and reliability.

MOUNTING

- Mounts concealed within fixture wireway for excellent aesthetics and protection against vandalism or on outside of fixture housing if internal space is limited. External mounting requires two accessory kits ELA PSMK or factory option MK. Kit adds 6" maximum to overall length.
- Unique size (1-5/8" x 2-3/8" x 13-5/16") fits a variety of fluorescent troffers, industrials, commercials and strips.

CODES

- UL listed. Meets UL 924, NFPA 101 (current Life Safety Code), NEC and OSHA illumination standards.

WARRANTY

- Five-year total customer satisfaction warranty. (For complete details, see warranty sheet in Product Selection Guide.)

ORDERING INFORMATION

Example: **PS1100 2T8**

PS1100

Designation	
PS1100	Battery pack

Options	
2T8[1]	Operates two 2' – 4' T8 lamps
MK	External mounting kit

Accessories[2]

Order as separate item.

ELA RTS11	Remote test switch. Mounts up to 8' away from fixture.
ELA PSMK	External mounting kit. Two required

Notes:

1 2T8 option only recommended for applications with two 2' – 4' T8 lamps

2 See UI-600 sheet for details on other compatible devices

Docusign Envelope ID: 3773F87A-0B89-4932-BA2C-CA8383B3EEAD

PS1100 Fluorescent Battery Packs

SPECIFICATIONS

BATTERY

Sealed Nickel Cadmium

Voltage	Shelf life[1]	Expected life[1]	Maintenance	Optimum temperature[2]
6.0	3 years	10 years	none[3]	32–100°F

Notes:

1 At 77°F.

2 Optimum ambient temperature range where unit will provide capacity for 90 minutes. Higher and lower temperatures affect life and capacity. Consult factory for detailed information.

3 Periodic system status test recommended.

ELECTRICAL

	Maximum AC input	
Volts	Amps	Watts
120	.27	3.3
277	.25	3.2

LAMP COMPATIBILITY

Lamp Type	Wattage	Emergency Operation
U-Lamp T8	16 – 31	■ ◆
24" – 48" T8	17 – 32	■ ◆
60" – 96" T8	40 – 59	■
Circline T9	20 – 40	■
U-Lamp T12	34 – 40	■ ●
24" – 48" T12	20 – 40	■ ●
60" – 96" T12	50 – 75	■
24" – 48 HO T12	35 – 60	■
60" – 96" HO T12	70 – 110	■
24" – 48 VHO T12	74 – 115	■
60" – 96" VHO T12	135 – 215	■
PL Twin Tube (4-pin)	9 – 13	■
PL Quad Tube	13 – 26	■
Biax Twin Tube (4-pin)	18 – 50	■
SLS Triple Tube (4-pin)	26 –32	■

■ One-lamp emergency operation for 1 – 4 lamp ballasts.

● Two-lamp emergency operation for 2 – 4 lamp ballasts.

◆ 278 option required for two-lamp emergency operation for 2 – 4 lamp ballasts.

MOUNTING

All dimensions are inches (millimeters)

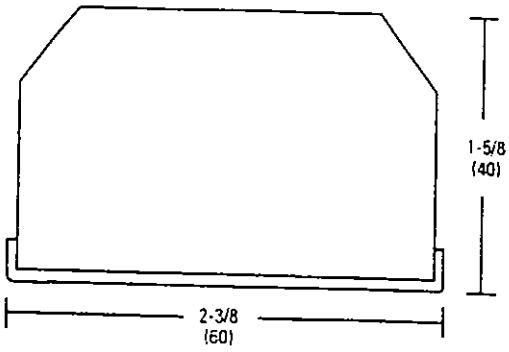

Cross section end view
Length: 13-5/16 (338mm)
Shipping weight: 4 lbs (2.3kg)

PERFORMANCE

Emergency Lamp Lumen Output

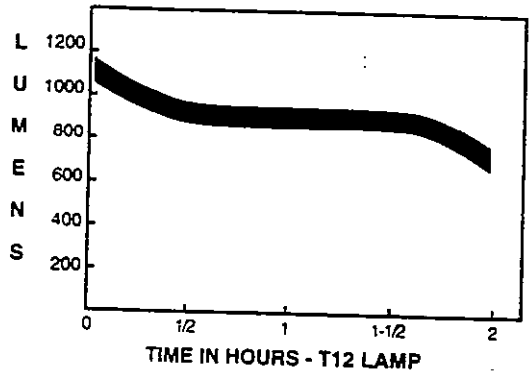

Two-lamp operation evenly divides output between the lamps for better distribution of emergency illumination. Consult Lithonia representative for further information

KEY FEATURES

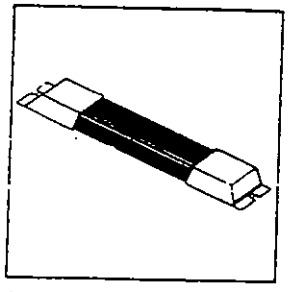

External fixture mounting. ELA PSMK or factory option MK (two required).

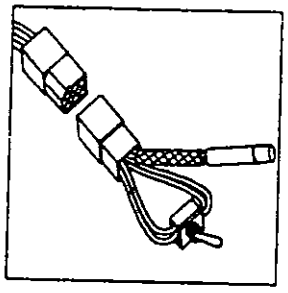

Polarized quick-connect light/switch assembly

© 1991 Lithonia Lighting, Rev. 8/94

LITHONIA LIGHTING
EMERGENCY LIGHTING SYSTEMS
ONE LITHONIA WAY, DECATUR, GEORGIA 30035, TELEPHONE 404 987-4200, FAX 404 981-8141
IN CANADA 1100 50TH AVE., LACHINE, QUEBEC H8T 2V3, DIVISION OF N S I HOLDINGS INC

Docusign Envelope ID: 3773F87A-0B89-4932-BA2C-CA8383B3EEAD

Signature®

Incandescent
Fluorescent
LED

Architectural Die-Cast Aluminum Exits

Features

Solid, die-cast aluminum housing. Standard finish is brushed aluminum face with matte black housing. Special finishes available.

Completely concealed chevron directional indicator knockouts and mounting hardware.

Long-life LEDs with rated life of 25+ years.

A single-face, standard red LED exit consumes only .73 watts of electricity.

LEDs provide uniform graphics illumination. Meets 3/4" letter stroke requirements. Maintains 100% brightness in emergency mode. Non-diffuse option with visible LEDs available.

Industry s first Tru-Green™ LED exit.

Emergency fluorescent model provides 100 percent output from one or two compact fluorescent lamps in normal and emergency modes when ordered with *FO* option.

Emergency exits contain maintenance-free nickel cadmium battery and reliable, solid-state charging system.

Non-emergency LED and incandescent surface-mounted models are UL Listed for damp locations when ordered with DL option.

Universal mounting — top, back or end (canopy included).

Patent pending.

UL listed

Catalog Number

Example: **E S W 1 R 120 EL N**

E	S	W	1	R	120	EL N

Family

- E Incandescent
- FE 1-lamp fluorescent
- F2E 2-lamp fluorescent
- LE LED

Housing color

- (blank) Matte black, brushed aluminum face
- BZ Dark bronze
- W White
- B Matte black

Panel color letter/ background[2]

- R Red
- G Green
- WR White on red[1]
- RW Red on white[1]
- GW Green on white[1]
- WG White on green[1]

Operation

- (blank) Standard non-emergency
- EL N Nickel cadmium battery

Face type

- S Stencil[1]
- P Panel[1]

Number of faces

- 1 Single
- 2 Double

Input voltage

- 120 120V[1]
- 277 277V[1]
- 120/277 Dual voltage[3]

Options

For additional options and fixture compatibility, see page 198.

Accessories[4] *(order separately)*

Cat No.	Description
ELA EFM	Flush back-mounting kit for 277V exits; canopy not required (incandescent and fluorescent exits only)

Field-Installable Power Packs[5]

Color	Matte black	White	Dark bronze
Incandescent Emergency[6]	**EE 120 N**	**EE W 120 N**	**EE BZ 120 N**
Fluorescent Emergency[7]	**FEE 120 N**	**FEE W 120 N**	**FEE BZ 120 N**
Remote-capable Emergency[8]	**HOEE 120 N**	**HOEE W 120 N**	**HOEE BZ 120**

LED

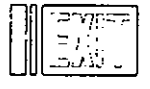

END MOUNT TOP MOUNT BACK MOUNT

Width: 11 3/8 (289)
Height: 7 7/8 (200)
Depth: 1 3/4 (45)
Add 2 1/4 (57) for canopy
(not required for back mount).
Weight: (Standard: 5 lbs (2.3 kgs)
(Emergency: 9 lbs (4.1 kgs)

Fluorescent

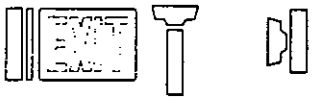

END MOUNT TOP MOUNT BACK MOUNT

Width: 11 3/8 (289)
Height: 7 7/8 (200)
Depth: 1 3/4 (45) add 2 1/4 (57) for canopy
Weight: (Standard: 6 lbs (2.7 kgs)
(Emergency: 11 lbs (5.0 kgs)

Incandescent

END MOUNT TOP MOUNT BACK MOUNT[9]

Width: 11 3/8 (289)
Height: 7 7/8 (200)
Depth: 1 3/4 (45) add 1 9/16 (39) for canopy
add 2 1/4 (57) for emergency incandescent power pack
Weight: (Standard) 5 lbs (2.3 kgs) (Emergency) 9 lbs (4.1 kgs)

Docusign Envelope ID: 3773F87A-0B89-4932-BA2C-CA8383B3EEAD

CITY OF SANTA BARBARA

Division of Land Use Controls
630 Garden Street

General inquiries or inspection requests: **564-5485**

Validation
Issued by:

BUILDING PERMIT NO: BLD97-2410 Issued: 10/16/97
Expires: 04/14/98

NAME.....: MACFARLANE LISELOTTE M TRUSTEE
SITE ADDRESS: 315 W HALEY ST

Owner:		Contractor:	
MACFARLANE LISELOTTE M TRUSTEE	PH#1:	DURBIANO FIRE EQUIPMENT, INC	
PO BX 30483	PH#2:	P.O. BOX 147	PH#1: 965-6894
SANTA BARBARA CA 93130		SANTA BARBARA CA 93102	LIC#: 638309
			CLS: C17 C16
Architect/Designer:	PH#1: LIC#:	Engineer:	PH#1: LIC#:

PROJECT NAME: FIRE SPRINKLER **PARCEL.....:** 37-192-01 **ZONE..:** C-P

PROJECT DESCRIPTION:
Relocate 3 Sprinklers and add 1 new one.

BUILDING(X)

CLASS OF WORK....:		NEW FLR AREA:	0sf	NO. PLAN SHEETS.:	0
TYPE OF USE.....:		CONVERSION..:	0sf	GRADING.....:	0cy
TYPE OF CONSTR...:		TENANT IMPR.:	0sf	VALUATION:$	0
OCCUPANCY GROUP..:		REMOD/FINISH:	0sf	FLOOD ZONE:....:	YES
OCCUPANCY LOAD...:	0	ACCESS. BLDG:	0sf	LAND USE ZONE:.....C-P	
FIRE SPRK REQD?..:		GARAGE/CARPT:	0sf		
STORIES.....:	0	DECKS.....:	0sf		
EXIST. RES.UNITS.:	0	PAVING.....:	0sf		
BEDROOMS.....:	0	..:	0sf	CONTACT PERSON:	

THIS PERMIT BECOMES NULL AND VOID if work or construction authorized is not commenced within 180 days from date of issuance, or wor is suspended or abandoned for a period of 180 days any time after work is commenced.

(✓) (1a) I certify that I am licensed under the State Contractor's License Law and my contractor's license is in full force and effect; or

( ) (1b) I certify that I am exempt from Business and Professions Code #7031.5 under ( )#7044-Owner/builder ( )#7048-Price of labor and materials less than $300, or ( ) Other _____

(✓) (2a) I certify that I have a certificate of workers' compensation insurance: Insurer: 229-94 UNIT 0009300 , Policy #: 229-94 UNIT 0009300 , Expiration date: 01/01/98, or a Certificate of Consent to self-insure by the Director of Industrial Relations; or

( ) (2b) I certify that I am exempt under Labor Code #3800 because ( ) the permit is for work of $100 or less, or ( ) that in the performance of the work for which this permit is issued, I shall not employ any person in any manner so as to become subject to the workers' compensation laws of California.

(3) Will building occupant need to comply with H.S.C. Sections 25505, 25533 and 25534 ? ( ) yes (X) no

(4) Does the project involve any of the following; removal of a load bearing wall and/or demolition of a commercial building; demolition of five or more units on the same parcel ? ( ) yes (X) no (if yes, please complete the supplemental declaration for such projects)

(5) This project is funded by a construction lending agency ( ) yes (X) no
I hereby affirm under the penalty of perjury that there is a construction lending agency for the performance of the work for which this permit is issued (Sec. 3097, Civ C.)

Lender's Name_____ Lender's Address_____

AND

I certify that I have read this application and declare under penalty of perjury that the information contained herein is true, correct and complete. I agree to comply with all city and county ordinances and state laws relating to building construction, and hereby authorize representatives of this city to enter upon the above mentioned property for inspection purposes. I am the owner of the structure listed on this permit or I, as a licensed contractor, am acting with the owner's full knowledge and consent.

Executed at City of Santa Barbara on 10/16/97 Owner or Contractor _____

bld_prmt, rev: 07/01/97 als

Optically SCANNED Document

Docusign Envelope ID: 3773F87A-0B89-4932-BA2C-CA8383B3EEAD

CITY OF SANTA BARBARA
MASTER APPLICATION

APPLICATION NO. Bld97-2410

PROJECT STREET ADDRESS 315 W. Haley Suite 102
PARCEL NO. _____ LAND USE ZONE _____

OWNER OF PROPERTY _____
ADDRESS _____

BUSINESS NAME _____ OWNER _____ PHONE: _____

PERSON TO CONTACT REGARDING THIS APPLICATION
NAME Durband Fire (CIRCLE ONE): OWNER, ARCHITECT, TENANT, CONTRACTOR, AGENT
ADDRESS 222 E. Gutierrez PHONE 805 965 6894

REC'D BY: _____

PROJECT DESCRIPTION:

	RESIDENTIAL	COMMERCIAL	SIZE	LOCATION
☐ New	#Bldgs. _____	#Bldgs. 1	Lot _____ x _____ #sq.ft. _____	☐ El Pueblo Viejo
☐ Addition	#Stories _____	#Stories 2	Bldg. _____ #sq.ft. _____	☐ Brinkerhoff
☒ Remodel/Alter.	#Units _____	Use or occupancy	Bldg. _____ #sq.ft. _____	☐ High Fire Area
☐ Repair	#Bdrms _____	_____	Bldg. _____ #sq.ft. _____	☐ 20% Slope
☐ Demolition		_____	Addition #sq.ft. _____	☐ Flood Zone _____
☐ Chg. of Use	OTHER	Hrs. of Operation	Remd/Alter. area #sq.ft. _____	☐ Coastal Zone/SD3
☐ Grading	_____	_____ to _____	Amt. Paving #sq.ft. _____	☐ Outer State St./SD2
☐ Other	_____		Amt. Grading #cu.yd. _____	☐ Near Creek
	_____		Fence Ht. _____ Length _____	☐ Near St. Hwy
			Other _____ Size _____	☐ Special Stdy Area

DESCRIBE SPECIFIC REQUEST, PROPOSAL and/or SCOPE OF WORK (written explanation of what application is for).

Relocate 3 Sprinklers and Add 1

EXISTING CONDITION: (give number, size, use of any existing bldgs., no. existing parking spaces on site).

☐ ENVIRONMENTAL ASSESSMENT

GENERAL PLAN USE DESIGNATION: _____
SURROUNDING LAND USES:
NORTH _____ SOUTH _____
EAST _____ WEST _____

AVERAGE SLOPE OF PARCEL _____
SLOPE OF BLDG. AREA _____
IF FILL OR EXCAVATION SITE:
EXISTING PARCEL ELEV. _____
FINISHED PARCEL ELEV. _____

Proposed site Use:	EXISTING	NEW PROPOSED	REMOVED USE
a. Net building square footage			
b. Building foot print			
c. Paving square footage			
d. Open space/landscaping			
e. Number of parking spaces (covered/uncovered)			

☐ SUB-DIVISION REVIEW COMMITTEE

REVIEW REQUESTED:
☐ Concept ☐ Tentative Map #_____ Existing Lots
☐ Preliminary Map ☐ Lot Line Adjustment #_____ Proposed Lots
☐ OTHER _____

☐ LANDMARKS COMMITTEE REVIEW

REVIEW REQUESTED:
☐ Consent ☐ Concept ☐ Preliminary ☐ Final
☐ In Progress ☐ Extension ☐ Chg. After Final ☐ Appeal
☐ Other _____

COMMENTS

☐ ARCHITECTURAL BOARD OF REVIEW

REVIEW REQUESTED:
☐ Consent ☐ Concept ☐ Preliminary ☐ Final
☐ In Progress ☐ Extension ☐ Chg. After Final ☐ Appeal
☐ Other _____

COMMENTS

☐ PLANNING COMMISSION REVIEW

REVIEW REQUESTED:
☐ Site Plan Approval ☐ Conditional Use Permit ☐ Appeal
☐ Dev. Plan Approval ☐ Gen. Plan Amendment ☐ Annexation
☐ Rezoning ☐ Plan—Specific ☐ Lot Line Adjustment
☐ Variance ☐ OTHER _____ ☐ Tentative Sub-Div. Map

JUSTIFICATION: _____

LETTER ATTACHED: ☐ YES ☐ NO

Environmental Assessment: Started Date _____ Completed Date _____

☐ MODIFICATION

REQUEST: _____
Municipal Code Section _____
Reason (A letter may be attached to describe in detail) _____

HEARING BODY: ☐ Modification Hearing Officer ☐ Planning Commission

☐ SIGN COMMITTEE REVIEW

SIGN DESCRIPTION:
☐ Wall ☐ Hanging ☐ Window ☐ Awning ☐ Projecting ☐ Ground
OTHER _____
SIZE (sq.ft.) New _____ Existing _____
Color (s) _____
Material _____
COPY - Size & Wording _____

LINEAL BLDG. FRONTAGE (width) AT MAIN ENTRANCE _____
ILLUMINATED? _____ Type _____ Amount _____
EXEMPTION REQUEST? ☐ YES ☐ NO COST of Materials & Labor _____

☐ CONSTRUCTION PERMIT

TYPE OF PERMIT REQUESTED:
☐ BUILDING ☐ ELECTRICAL ☐ PLUMBING ☐ MECHANICAL
☐ GRADING ☐ DEMOLITION ☐ SIGN ☐ SOLAR
☐ OTHER _____

ARCHITECT/DESIGNER/ENGINEER City Lic. _____
Name _____ Phone _____
Address _____ State Lic. _____

CONTRACTOR: City Lic. _____
Name _____ Phone _____
Address _____ State Lic. _____

SIGNATURE

I, THE UNDERSIGNED UNDERSTAND APPROVAL OF THIS PROJECT DOES NOT WAIVE ANY REQUIREMENTS, LAWS, OR ORDINANCES OF THE CITY OF SANTA BARBARA AND THAT ALL STATEMENTS ARE TRUE AND ACCURATE TO THE BEST OF MY KNOWLEDGE.

Date 10/6/97 Signature _____ (Applicant)

I HEREBY AUTHORIZE THE ABOVE NAMED CONTACT PERSON TO BE MY AGENT IN ALL MATTERS PERTAINING TO THIS APPLICATION.

Date _____ Signature _____ (Owner)

Docusign Envelope ID: 3773F87A-0B89-4932-BA2C-CA8383B3EEAD

CITY OF SANTA BARBARA
PUBLIC WORKS DEPARTMENT

DATE: April 26, 1977

TO: Richard D. Thomas, City Administrator

FROM: Director

SUBJECT: DEMOLITION OF DANGEROUS BUILDING AT 315 WEST HALEY
(COUNTY ASSESSOR'S PARCEL 37-192-01)

The subject building, located on the parcel described in Instrument No. 3855, Book 485, Page 262 of Official Records, has been demolished in accordance with the Uniform Code for the Abatement of Dangerous Buildings. The work was done by Villalba Co. for the lump sum price of $1,350.00.

It is requested that the City Clerk file this notice, establish a date and time of a hearing, and that the method of cost allocation be determined by Council to recover the monies expended for demolition from the property owner.

Pursuant to Section 401(c) of the above Code, the following person is entitled to notification of the hearing:

Ms. Liselotte M. MacFarlane
405 Wyola Road
Santa Barbara, Ca. 93105

Attached is a copy of Chapter Nine of the Code for your information.

for R. W. Puddicombe

KCJ:jms

Att.

cc: A. B. Cappello, City Attorney
R. A. Paul, Director of Finance
James Perry, Director of Land Use Controls

Optically SCANNED Document

CITY OF SANTA BARBARA
RECEIVED
BUILDING DEPT.
APR 28 1977
AM 7 8 9 10 11 12 1 2 3 4 5 6 PM

Chapter 8
PERFORMANCE OF WORK OF REPAIR OR DEMOLITION

General

Sec. 801. (a) *Procedure.* When any work of repair or demolition is to be done pursuant to Section 701 (c) 3 of this Code, the Building Official shall issue his order therefor to the Director of Public Works and the work shall be accomplished by city personnel or by private contract under the direction of said Director. Plans and specifications therefor may be prepared by said Director, or he may employ such architectural and engineering assistance on a contract basis as he may deem reasonably necessary. If any part of the work is to be accomplished by private contract, Standard Public Works contractual procedures shall be followed.

(b) *Costs.* The cost of such work shall be paid from the Repair and Demolition Fund, and may be made a special assessment against the property involved, or may be made a personal obligation of the property owner, whichever the City Council shall determine is appropriate.

Repair and Demolition Fund

Sec. 802. (a) *General.* The City Council shall establish a special revolving fund to be designated as the Repair and Demolition Fund. Payments shall be made out of said fund upon the demand of the Director of Public Works to defray the costs and expenses which may be incurred by the city in doing or causing to be done the necessary work of repair or demolition of dangerous buildings.

(b) *Maintenance of Fund.* The Council may at any time transfer to the Repair and Demolition Fund, out of any money in the General Fund of the city, such sums as it may deem necessary in order to expedite the performance of the work of repair or demolition, and any sum so transferred shall be deemed a loan to the Repair and Demolition Fund and shall be repaid out of the proceeds of the collections hereinafter provided for. All funds collected under the proceedings hereinafter provided for, shall be paid to the City Treasurer who shall credit the same to the Repair and Demolition Fund.

Optically SCANNED Document

Chapter 9
RECOVERY OF COST OF REPAIR OR DEMOLITION

Account of Expense, Filing of Report: Contents

Sec. 901. The Director of Public Works shall keep an itemized account of the expense incurred by the city in the repair or demolition of any building done pursuant to the provisions of Section 701 (c) 3 of this Code. Upon the completion of the work of repair or demolition, said Director shall prepare and file with City Clerk a report specifying the work done, the itemized and total cost of the work, a description of the real property upon which the building or structure is or was located, and the names and addresses of the persons entitled to notice pursuant to subsection (c) of Section 401.

Report Transmitted to Council—Set for Hearing

Sec. 902. Upon receipt of said report, the City Clerk shall present it to the City Council for consideration. The City Council shall fix a time, date and place for hearing said report, and any protests or objections thereto. The City Clerk shall cause notice of said hearing to be posted upon the property involved, published once in a newspaper of general circulation in the city, and served by certified mail, postage prepaid, addressed to the owner of the property as his name and address appear on the last equalized assessment roll of the county, if such so appear, or as known to the Clerk. Such notice shall be given at least 10 days prior to the date set for hearing and shall specify the day, hour, and place when the Council will hear and pass upon the Director's report, together with any objections or protests which may be filed as hereinafter provided by any person interested in or affected by the proposed charge.

Protests and Objections—How Made

Sec. 903. Any person interested in or affected by the proposed charge may file written protests or objections with the City Clerk at any time prior to the time set for the hearing on the report of the Director. Each such protest or objection must contain a description of the property in which the signer thereof is interested and the grounds of such protest or objection. The City Clerk shall endorse on every such protest or objection the date it was received by him. He shall present such protests or objections to the City Council at the time set for the hearing, and no other protests or objections shall be considered.

Hearing of Protests

Sec. 904. Upon the day and hour fixed for the hearing the City Council shall hear and pass upon the report of the Director together with any such objections or protests. The Council may make such revision, correction or modification in the report or the charge as it may deem just; and when the

Docusign Envelope ID: 3773F87A-0B89-4932-BA2C-CA8383B3EEAD

Council is satisfied with the correctness of the charge, the report (as submitted or as revised, corrected or modified) together with the charge, shall be confirmed or rejected. The decision of the City Council on the report and the charge, and on all protests or objections, shall be final and conclusive.

Personal Obligation or Special Assessment

Sec. 905. (a) General. The City Council may thereupon order that said charge shall be made a personal obligation of the property owner or assess said charge against the property involved.

(b) Personal Obligation. If the City Council orders that the charge shall be a personal obligation of the property owner, it shall direct the City Attorney to collect the same on behalf of the city by use of all appropriate legal remedies.

(c) Special Assessment. If the City Council orders that the charge shall be assessed against the property it shall confirm the assessment, cause the same to be recorded on the assessment roll, and thereafter said assessment shall constitute a special assessment against and a lien upon the property.

Contest

Sec. 906. The validity of any assessment made under the provisions of this Chapter shall not be contested in any action or proceeding unless the same is commenced within 30 days after the assessment is placed upon the assessment roll as provided herein. Any appeal from a final judgment in such action or proceeding must be perfected within 30 days after the entry of such judgment.

Authority for Installment Payment of Assessments with Interest

Sec. 907. The City Council, in its discretion, may determine that assessments in amounts of $500.00 or more shall be payable in not to exceed five equal annual installments. The Council's determination to allow payment of such assessments in installments, the number of installments, whether they shall bear interest, and the rate thereof shall be by a resolution adopted prior to the confirmation of the assessment.

Lien of Assessment

Sec. 908. (a) Priority. Immediately upon its being placed on the assessment roll the assessment shall be deemed to be complete, the several amounts assessed shall be payable, and the assessments shall be liens against the lots or parcels of land assessed, respectively. The lien shall be subordinate to all existing special assessment liens previously imposed upon the same property, and shall be paramount to all other liens except for state, county and municipal taxes with which it shall be upon a parity. The lien shall continue until the assessment and all interest due and payable thereon are paid.

(b) Interest. All such assessments remaining unpaid after 30 days from the date of recording on the assessment roll shall become delinquent and

shall bear interest at the rate of 7 percent per annum from and after said date.

Report to Assessor and Tax Collector: Addition of Assessment to Tax Bill

Sec. 909. After confirmation of the report, certified copies of the assessment shall be given to the City Assessor and the City Tax Collector, who shall add the amount of the assessment to the next regular tax bill levied against the parcel for municipal purposes.

Filing Copy of Report with County Auditor

Sec. 910. If the County Assessor and the County Tax Collector assess property and collect taxes for the city, a certified copy of the assessment shall be filed with the County Auditor on or before August 10th. The descriptions of the parcels reported shall be those used for the same parcels on the County Assessor's map books for the current year.

Collection of Assessment: Penalties for Foreclosure

Sec. 911. The amount of the assessment shall be collected at the same time and in the same manner as ordinary municipal taxes are collected; and shall be subject to the same penalties and procedure and sale in case of delinquency as provided for ordinary municipal taxes. All laws applicable to the levy, collection and enforcement of municipal taxes shall be applicable to such assessment.

If the City Council has determined that the assessment shall be paid in installments, each installment and any interest thereon shall be collected in the same manner as ordinary municipal taxes in successive years. If any installment is delinquent, the amount thereof is subject to the same penalties and procedure for sale as provided for ordinary municipal taxes.

Repayment of Repair and Demolition Fund

Sec. 912. All money recovered by payment of the charge or assessment or from the sale of the property at foreclosure sale shall be paid to the City Treasurer who shall credit the same to the Repair and Demolition Fund.

Docusign Envelope ID: 3773F87A-0B89-4932-BA2C-CA8383B3EEAD

Docusign Envelope ID: 3773F87A-0B89-4932-BA2C-CA8383B3EEAD

CITY OF SANTA BARBARA
PUBLIC WORKS DEPARTMENT
630 GARDEN STREET • P.O. BOX 33, 93102 • (805) 963-0611
R. W. PUDDICOMBE PE, DIRECTOR

March 17, 1977

Liselotte M. MacFarlane
405 Wyola Road
Santa Barbara, CA 93105

DEMOLITION OF VACANT DWELLING AT 315 WEST HALEY STREET

You are hereby notified that the Director of Public Works is issuing a contract for the demolition of the subject structure under the provisions of the Uniform Code for the Abatement of Dangerous Buildings.

The approximate cost of this demolition work will be $1,350. This cost will be assessed you in a manner to be determined by the City Council in accordance with the Uniform Code for the Abatement of Dangerous Buildings.

R. W. Puddicombe

KJ:gg

cc: City Administrator
City Attorney
Building Official

Optically SCANNED Document

CITY OF SANTA BARBARA
RECEIVED
BUILDING DEPT.
MAR 24 1977
AM 7,8,9,10,11,12,1,2,3,4,5,6 PM

Docusign Envelope ID: 3773F87A-0B89-4932-BA2C-CA8383B3EEAD

COMMUNITY DEVELOPMENT DEPARTMENT

CITY HALL · DE LA GUERRA PLAZA · SANTA BARBARA · CALIFORNIA 93102 · TEL. (805) 963-0611

REDEVELOPMENT · ENVIRONMENTAL REVIEW
PLANNING · ZONING · BUILDING · HOUSING

January 26, 1977

ORDER TO DEMOLISH DANGEROUS BUILDING

TO: Robert Puddicombe, Director of Public Works

FROM: James M. Perry, Building Official

SUBJECT PROPERTY:

Address: 315 West Haley Street

City Parcel No.: 37-192-01

Legal Description: Instrument No. 3855, 3/25/49, Book 485, Page 262, Official Records

Description of Building: Vacant dwelling

You are hereby notified that the above described building has been inspected by the Building Official of the City of Santa Barbara and it is found and determined that such building is a dangerous building under the provisions of Section 302 of the Uniform Code for the Abatement of Dangerous Buildings. The required Notice and Order having been issued and served, and with neither compliance being had within the time specified therein nor appeal timely made, demolition of subject structure is hereby ordered.

Under the provisions of Section 801 of the Uniform Code for the Abatement of Dangerous Buildings, this order is issued to the Director of Public Works of the City of Santa Barbara, the work to be accomplished by City personnel or by private contract under the direction of the Director. The cost of this work shall be paid from the Repair and Demolition Fund. For further details regarding performance of work and recovery of cost please refer to Chapters 8 and 9 of the Uniform Code for the Abatement of Dangerous Buildings.

James M. Perry, Building Official
City of Santa Barbara

cc: City Administrator
City Attorney
Director of Finance

Optically SCANNED Document

Chapter 8
PERFORMANCE OF WORK OF REPAIR OR DEMOLITION

General

Sec. 801. (a) **Procedure.** When any work of repair or demolition is to be done pursuant to Section 701 (c) 3 of this Code, the Building Official shall issue his order therefor to the Director of Public Works and the work shall be accomplished by city personnel or by private contract under the direction of said Director. Plans and specifications therefor may be prepared by said Director, or he may employ such architectural and engineering assistance on a contract basis as he may deem reasonably necessary. If any part of the work is to be accomplished by private contract, Standard Public Works contractual procedures shall be followed.

(b) **Costs.** The cost of such work shall be paid from the Repair and Demolition Fund, and may be made a special assessment against the property involved, or may be made a personal obligation of the property owner, whichever the City Council shall determine is appropriate.

Repair and Demolition Fund

Sec. 802. (a) **General.** The City Council shall establish a special revolving fund to be designated as the Repair and Demolition Fund. Payments shall be made out of said fund upon the demand of the Director of Public Works to defray the costs and expenses which may be incurred by the city in doing or causing to be done the necessary work of repair or demolition of dangerous buildings.

(b) **Maintenance of Fund.** The Council may at any time transfer to the Repair and Demolition Fund, out of any money in the General Fund of the city, such sums as it may deem necessary in order to expedite the performance of the work of repair or demolition, and any sum so transferred shall be deemed a loan to the Repair and Demolition Fund and shall be repaid out of the proceeds of the collections hereinafter provided for. All funds collected under the proceedings hereinafter provided for, shall be paid to the City Treasurer who shall credit the same to the Repair and Demolition Fund.

Optical SCAN Document

Chapter 9
RECOVERY OF COST OF REPAIR OR DEMOLITION

Account of Expense, Filing of Report: Contents

Sec. 901. The Director of Public Works shall keep an itemized account of the expense incurred by the city in the repair or demolition of any building done pursuant to the provisions of Section 701 (c) 3 of this Code. Upon the completion of the work of repair or demolition, said Director shall prepare and file with City Clerk a report specifying the work done, the itemized and total cost of the work, a description of the real property upon which the building or structure is or was located, and the names and addresses of the persons entitled to notice pursuant to subsection (c) of Section 401.

Report Transmitted to Council—Set for Hearing

Sec. 902. Upon receipt of said report, the City Clerk shall present it to the City Council for consideration. The City Council shall fix a time, date and place for hearing said report, and any protests or objections thereto. The City Clerk shall cause notice of said hearing to be posted upon the property involved, published once in a newspaper of general circulation in the city, and served by certified mail, postage prepaid, addressed to the owner of the property as his name and address appear on the last equalized assessment roll of the county, if such so appear, or as known to the Clerk. Such notice shall be given at least 10 days prior to the date set for hearing and shall specify the day, hour, and place when the Council will hear and pass upon the Director's report, together with any objections or protests which may be filed as hereinafter provided by any person interested in or affected by the proposed charge.

Protests and Objections—How Made

Sec. 903. Any person interested in or affected by the proposed charge may file written protests or objections with the City Clerk at any time prior to the time set for the hearing on the report of the Director. Each such protest or objection must contain a description of the property in which the signer thereof is interested and the grounds of such protest or objection. The City Clerk shall endorse on every such protest or objection the date it was received by him. He shall present such protests or objections to the City Council at the time set for the hearing, and no other protests or objections shall be considered.

Hearing of Protests

Sec. 904. Upon the day and hour fixed for the hearing the City Council shall hear and pass upon the report of the Director together with any such objections or protests. The Council may make such revision, correction or modification in the report or the charge as it may deem just; and when the

Docusign Envelope ID: 3773F87A-0B89-4932-BA2C-CA8383B3EEAD

Council is satisfied with the correctness of the charge, the report (as submitted or as revised, corrected or modified) together with the charge, shall be confirmed or rejected. The decision of the City Council on the report and the charge, and on all protests or objections, shall be final and conclusive.

Personal Obligation or Special Assessment

Sec. 905. (a) **General.** The City Council may thereupon order that said charge shall be made a personal obligation of the property owner or assess said charge against the property involved.

(b) **Personal Obligation.** If the City Council orders that the charge shall be a personal obligation of the property owner, it shall direct the City Attorney to collect the same on behalf of the city by use of all appropriate legal remedies.

(c) **Special Assessment.** If the City Council orders that the charge shall be assessed against the property it shall confirm the assessment, cause the same to be recorded on the assessment roll, and thereafter said assessment shall constitute a special assessment against and a lien upon the property.

Contest

Sec. 906. The validity of any assessment made under the provisions of this Chapter shall not be contested in any action or proceeding unless the same is commenced within 30 days after the assessment is placed upon the assessment roll as provided herein. Any appeal from a final judgment in such action or proceeding must be perfected within 30 days after the entry of such judgment.

Authority for Installment Payment of Assessments with Interest

Sec. 907. The City Council, in its discretion, may determine that assessments in amounts of $500.00 or more shall be payable in not to exceed five equal annual installments. The Council's determination to allow payment of such assessments in installments, the number of installments, whether they shall bear interest, and the rate thereof shall be by a resolution adopted prior to the confirmation of the assessment.

Lien of Assessment

Sec. 908. (a) **Priority.** Immediately upon its being placed on the assessment roll the assessment shall be deemed to be complete, the several amounts assessed shall be payable, and the assessments shall be liens against the lots or parcels of land assessed, respectively. The lien shall be subordinate to all existing special assessment liens previously imposed upon the same property, and shall be paramount to all other liens except for state, county and municipal taxes with which it shall be upon a parity. The lien shall continue until the assessment and all interest due and payable thereon are paid.

(b) **Interest.** All such assessments remaining unpaid after 30 days from the date of recording on the assessment roll shall become delinquent and

shall bear interest at the rate of 7 percent per annum from and after said date.

Report to Assessor and Tax Collector: Addition of Assessment to Tax Bill

Sec. 909. After confirmation of the report, certified copies of the assessment shall be given to the City Assessor and the City Tax Collector, who shall add the amount of the assessment to the next regular tax bill levied against the parcel for municipal purposes.

Filing Copy of Report with County Auditor

Sec. 910. If the County Assessor and the County Tax Collector assess property and collect taxes for the city, a certified copy of the assessment shall be filed with the County Auditor on or before August 10th. The descriptions of the parcels reported shall be those used for the same parcels on the County Assessor's map books for the current year.

Collection of Assessment: Penalties for Foreclosure

Sec. 911. The amount of the assessment shall be collected at the same time and in the same manner as ordinary municipal taxes are collected; and shall be subject to the same penalties and procedure and sale in case of delinquency as provided for ordinary municipal taxes. All laws applicable to the levy, collection and enforcement of municipal taxes shall be applicable to such assessment.

If the City Council has determined that the assessment shall be paid in installments, each installment and any interest thereon shall be collected in the same manner as ordinary municipal taxes in successive years. If any installment is delinquent, the amount thereof is subject to the same penalties and procedure for sale as provided for ordinary municipal taxes.

Repayment of Repair and Demolition Fund

Sec. 912. All money recovered by payment of the charge or assessment or from the sale of the property at foreclosure sale shall be paid to the City Treasurer who shall credit the same to the Repair and Demolition Fund.

Docusign Envelope ID: 3773F87A-0B89-4932-BA2C-CA8383B3EEAD

Docusign Envelope ID: 3773F87A-0B89-4932-BA2C-CA8383B3EEAD

CITY OF SANTA BARBARA

PUBLIC WORKS DEPARTMENT
Telephone: (805) 564-5377
Fax: (805) 564-5467
www.ci.santa-barbara.ca.us

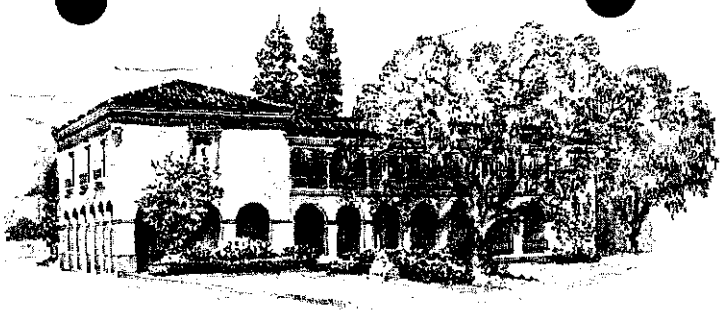

630 Garden Street
P.O. Box 1990
Santa Barbara, CA 93102-1990

NOTICE OF MUNICIPAL CODE VIOLATION WARNING LETTER

January 15, 2003

Work Training Programs, Inc.
315 West Haley Street
Santa Barbara, CA 93105

CERTIFIED MAIL
ARTICLE NO. 7002 0860 0004 9053 8824

SUBJECT: **NOTIFICATION OF VIOLATION FOR 315 W. HALEY STREET APN: 037-192-012**

Dear Property Owner/Tenant

The purpose of this letter is to inform you, as the property owner and/or tenant of the subject address, 315 W. Haley Street, that you are in violation of the City of Santa Barbara Municipal Code (SBMC) Section 7.16.030 and 7.16.160. On January 14, 2003, an investigation was conducted and the following violation was observed:

✓ **TRASH GENERATED FROM THE ABOVE ADDRESS ILLEGALLY DUMPED ONTO ANOTHER PROPERTY**

The SBMC reads as follows:

7.16.030 Duties of Property Owners.

The ultimate responsibility for removal of refuse, rubble or rubbish from any property, improved or unimproved, occupied or unoccupied, rests with the owner of the property. At his sole discretion, the property owner may contract with the lessee of his property, or any other party, that said lessee or other party assumes responsibility for removal of said refuse, rubble or rubbish; however, failure of the lessee or other party to perform under such a contract shall not relieve the property owner of his responsibility to dispose of refuse, rubble or rubbish accumulated on his property. (Ord. 3568 §3, 1972.)

7.16.160 Adding to, Etc., Regular Refuse Accumulations.

It shall be unlawful for any person to create, cause or add to any refuse accumulation not placed for regular or special haul except as otherwise provided herein. (Ord. 3568 §3, 1972.)

On January 13, 2003, this office received a complaint that five bags of trash were illegally dumped at 630 Bath Street. Upon investigation into the contents of this trash, we discovered multiple items generated from 315 W. Haley Street. Copies of this evidence have been included with this letter.

Optional SCAN Document

Docusign Envelope ID: 3773F87A-0B89-4932-BA2C-CA8383B3EEAD

To avoid paying an administrative fine pursuant to SBMC Chapter 1.25, you must abate this violation immediately. You must inform the party/parties responsible to discontinue such illegal dumping. You must contract enough service to adequately provide for the trash needs of the premises and must always keep the trash lids securely closed and never overflowing.

Your failure to comply will result in this matter being referred to the City Attorney for further action. All appropriate legal remedies and penalties will be considered in achieving the necessary solution. The first, second, and third offenses for violating SBMC Sections 7.16.030 and 7.16.160 carry fines of $100, $200, and $250, respectively. Please be reminded that each day the violation continues constitutes a separate offense. Subsequent notices regarding this violation or a similar violation, within any 12-month period, may be cause for imposing an Administrative Fine without further warnings.

Your cooperation is solicited in the resolution of this matter. If you wish to discuss this issue further or have any questions, please contact me at (805) 564-5371 or Cenen Aparicio, Code Enforcement Officer at (805) 897-2618.

Sincerely,

Cenen aparicio for Tony Raya

Tony M. Raya
Environmental Programs Supervisor

RA/cmc/yw

cc: William M. Carroll, Assistant City Attorney
Homer F. Smith II, Principal Civil Engineer
Stephen MacIntosh, Solid Waste Specialist
Vilma L. Rodriguez, Administrative Assistant, Housing Authority, City of Santa Barbara
808 Laguna Street, Santa Barbara, CA 93101

Document

Docusign Envelope ID: 3773F87A-0B89-4932-BA2C-CA8383B3EEAD

CITY OF SANTA BARBARA

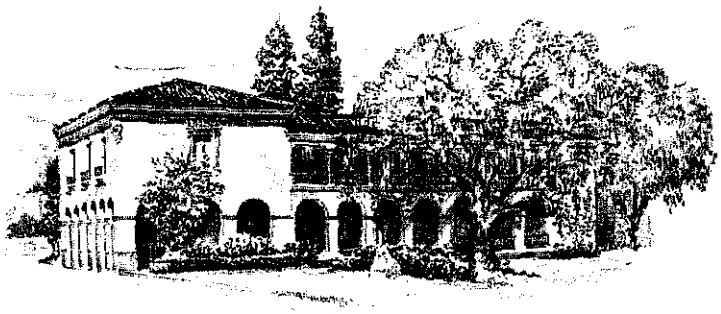

PUBLIC WORKS DEPARTMENT
Telephone: (805) 564-5377
Fax: (805) 564-5467
www.ci.santa-barbara.ca.us

630 Garden Street
P.O. Box 1990
Santa Barbara, CA 93102-1990

NOTICE OF MUNICIPAL CODE VIOLATION WARNING LETTER

January 15, 2003

Lenvik & Minor
315 West Haley Street
Santa Barbara, CA 93105

CERTIFIED MAIL
ARTICLE NO. 7002 0860 0004 9053 8831

SUBJECT: **NOTIFICATION OF VIOLATION FOR 315 W. HALEY STREET APN: 037-192-012**

Dear Property Owner/Tenant

The purpose of this letter is to inform you, as the property owner and/or tenant of the subject address, 315 W. Haley Street, that you are in violation of the City of Santa Barbara Municipal Code (SBMC) Section 7.16.030 and 7.16.160. On January 14, 2003, an investigation was conducted and the following violation was observed:

✓ **TRASH GENERATED FROM THE ABOVE ADDRESS ILLEGALLY DUMPED ONTO ANOTHER PROPERTY**

The SBMC reads as follows:

7.16.030 Duties of Property Owners.

The ultimate responsibility for removal of refuse, rubble or rubbish from any property, improved or unimproved, occupied or unoccupied, rests with the owner of the property. At his sole discretion, the property owner may contract with the lessee of his property, or any other party, that said lessee or other party assumes responsibility for removal of said refuse, rubble or rubbish; however, failure of the lessee or other party to perform under such a contract shall not relieve the property owner of his responsibility to dispose of refuse, rubble or rubbish accumulated on his property. (Ord. 3568 §3, 1972.)

7.16.160 Adding to, Etc., Regular Refuse Accumulations.

It shall be unlawful for any person to create, cause or add to any refuse accumulation not placed for regular or special haul except as otherwise provided herein. (Ord. 3568 §3, 1972.)

On January 13, 2003, this office received a complaint that five bags of trash were illegally dumped at 630 Bath Street. Upon investigation into the contents of this trash, we discovered multiple items generated from 315 W. Haley Street. Copies of this evidence have been included with this letter.

Original SCANNED Document

Docusign Envelope ID: 3773F87A-0B89-4932-BA2C-CA8383B3EEAD

To avoid paying an administrative fine pursuant to SBMC Chapter 1.25, you must abate this violation immediately. You must inform the party/parties responsible to discontinue such illegal dumping. You must contract enough service to adequately provide for the trash needs of the premises and must always keep the trash lids securely closed and never overflowing.

Your failure to comply will result in this matter being referred to the City Attorney for further action. All appropriate legal remedies and penalties will be considered in achieving the necessary solution. The first, second, and third offenses for violating SBMC Sections 7.16.030 and 7.16.160 carry fines of $100, $200, and $250, respectively. Please be reminded that each day the violation continues constitutes a separate offense. Subsequent notices regarding this violation or a similar violation, within any 12-month period, may be cause for imposing an Administrative Fine without further warnings.

Your cooperation is solicited in the resolution of this matter. If you wish to discuss this issue further or have any questions, please contact me at (805) 564-5371 or Cenen Aparicio, Code Enforcement Officer at (805) 897-2618.

Sincerely,

Cenen Aparicio for Tony Raya

Tony M. Raya
Environmental Programs Supervisor

RA/cmc/yw

cc: William M. Carroll, Assistant City Attorney
Homer F. Smith II, Principal Civil Engineer
Stephen MacIntosh, Solid Waste Specialist
Vilma L. Rodriguez, Administrative Assistant, Housing Authority, City of Santa Barbara
808 Laguna Street, Santa Barbara, CA 93101

Optically SCANNED Document

Docusign Envelope ID: 3773F87A-0B89-4932-BA2C-CA8383B3EEAD

ABET ANAHEIM
(714) 238-7880
ABET INC.
1043 S MELROSE ST
PLACENTIA CA 92870-7155

1 LBS 1 OF 1

SHIP TO:
AMY
LENVIK & MINOR ARCH
315 W HAILY
SANTA BARBARA CA 93101

446

CA 931 0-20

UPS GROUND

TRACKING #: 1Z TT5 434 03 4002 2178

BILLING: P/P

UOW 41.16 UPS Ther 20.0A 09/2002

International Shipping Notice - Carriage hereunder may be subject to the rules relating to liability and other terms and/or conditions established by the Convention for the Unification of Certain Rules Relating to International Carriage by Air (the "Warsaw Convention") and/or the Convention on the Contract for the International Carriage of Goods by Road (the "CMR Convention"). These commodities, technology or software were exported from the U.S. in accordance with the Export Administration Regulations. Diversion contrary to U.S. law prohibited.
For shipping assistance, call 1-800-742-5877.
United Parcel Service, Louisville, KY

Docusign Envelope ID: 3773F87A-0B89-4932-BA2C-CA8383B3EEAD

WALKER ZANGER

ARCHITECTURAL DEPARTMENT
8901 BRADLEY AVENUE . SUN VALLEY . CA 91352
PHONE: (818) 252-4105 . FAX: (818) 394-3076

SAMPLE SHIPMENT
08141

DATE: 1/8/03

CUSTOMER: Lenvik & Minor

ADDRESS: 315 W. Haley St.
Santa Barbara, CA 93101

ATTENTION: Amy
(PH #805-963-3357)

JOB NO:

JOB NAME: QAD - Santa Barbara

QTY	SIZE	MATERIAL DESCRIPTION
1	6" x 6"	Royal Mosa Global #16780
1	6" x 6"	Royal Mosa Global #75210

LENVIK and MINOR
JAN - 9 2003
ARCHITECTS

REQUESTED BY: Bob G. FILED BY:

DATE SHIPPED: 1/8/03

SHIPPED VIA: UPS Ground

MUST SHIP TODAY XXX MUST SHIP WITHIN TWO DAYS

COMMENTS: URGENT, must ship today (1-8-03). Thank you!

OFFICE COPY CUSTOMER COPY ARCH. DEPT.

Optically SCANNED Document

Docusign Envelope ID: 3773F87A-0B89-4932-BA2C-CA8383B3EEAD

CITY OF SANTA BARBARA

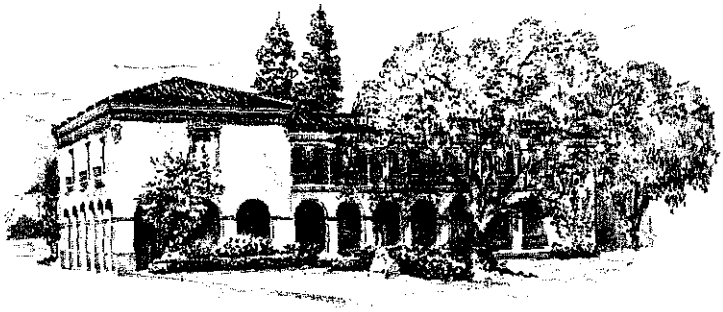

PUBLIC WORKS DEPARTMENT
Telephone: (805) 564-5377
Fax: (805) 564-5467
www.ci.santa-barbara.ca.us

630 Garden Street
P.O. Box 1990
Santa Barbara, CA 93102-1990

NOTICE OF MUNICIPAL CODE VIOLATION WARNING LETTER

January 15, 2003

Lisolette M MacFarlane
405 Wyola Rd.
Santa Barbara, CA 93105

CERTIFIED MAIL
ARTICLE NO. 7002 0860 0004 9053 8848

SUBJECT: **NOTIFICATION OF VIOLATION FOR 315 W. HALEY STREET. APN: 037-192-012**

Dear Property Owner/Tenant

The purpose of this letter is to inform you, as the property owner and/or tenant of the subject address, 315 W. Haley Street, that you are in violation of the City of Santa Barbara Municipal Code (SBMC) Section 7.16.030 and 7.16.160. On January 14, 2003, an investigation was conducted and the following violation was observed:

✓ **TRASH GENERATED FROM THE ABOVE ADDRESS ILLEGALLY DUMPED ONTO ANOTHER PROPERTY**

The SBMC reads as follows:

7.16.030 Duties of Property Owners.

The ultimate responsibility for removal of refuse, rubble or rubbish from any property, improved or unimproved, occupied or unoccupied, rests with the owner of the property. At his sole discretion, the property owner may contract with the lessee of his property, or any other party, that said lessee or other party assumes responsibility for removal of said refuse, rubble or rubbish; however, failure of the lessee or other party to perform under such a contract shall not relieve the property owner of his responsibility to dispose of refuse, rubble or rubbish accumulated on his property. (Ord. 3568 §3, 1972.)

7.16.160 Adding to, Etc., Regular Refuse Accumulations.

It shall be unlawful for any person to create, cause or add to any refuse accumulation not placed for regular or special haul except as otherwise provided herein. (Ord. 3568 §3, 1972.)

On January 13, 2003, this office received a complaint that five bags of trash were illegally dumped at 630 Bath Street. Upon investigation into the contents of this trash, we discovered multiple items generated from 315 W. Haley Street. Copies of this evidence have been included.

Optically SCANNED Document

Docusign Envelope ID: 3773F87A-0B89-4932-BA2C-CA8383B3EEAD

To avoid paying an administrative fine pursuant to SBMC Chapter 1.25, you must abate this violation immediately. You must inform the party/parties responsible to discontinue such illegal dumping. You must contract enough service to adequately provide for the trash needs of the premises and must always keep the trash lids securely closed and never overflowing.

Your failure to comply will result in this matter being referred to the City Attorney for further action. All appropriate legal remedies and penalties will be considered in achieving the necessary solution. The first, second, and third offenses for violating SBMC Sections 7.16.030 and 7.16.160 carry fines of $100, $200, and $250, respectively. Please be reminded that each day the violation continues constitutes a separate offense. Subsequent notices regarding this violation or a similar violation, within any 12-month period, may be cause for imposing an Administrative Fine without further warnings.

Your cooperation is solicited in the resolution of this matter. If you wish to discuss this issue further or have any questions, please contact me at (805) 564-5371 or Cenen Aparicio, Code Enforcement Officer at (805) 897-2618.

Sincerely,

Cenen Aparicio for Tony Raya

Tony M. Raya
Environmental Programs Supervisor

RA/cmc/yw

cc: William M. Carroll, Assistant City Attorney
Homer F. Smith II, Principal Civil Engineer
Stephen MacIntosh, Solid Waste Specialist
Vilma L. Rodriguez, Administrative Assistant, Housing Authority, City of Santa Barbara
808 Laguna Street, Santa Barbara, CA 93101

Officially SCANNED Document

Docusign Envelope ID: 3773F87A-0B89-4932-BA2C-CA8383B3EEAD

City of Santa Barbara
Building & Safety Division

Permit Record

Receipt 8951
Date 10.29.04

Building Permit # **BLD2004-02624**
Site Address___: **315 W HALEY ST**

Issued: **10/29/2004**
Initial Expiration: **4/27/2005**

People Associated With Project:

OWN MACFARLANE LISELOTTE M FAMILY T 405 WYOLA RD SANTA BARBARA CA 93105
ARC ED LENVIK 315 W. HALEY ST. SANTA BARBARA CA 93101
CON LASH CONSTRUCTION P.O. BOX 4640 SANTA BARBARA CA 93140

PROJECT NAME: C/A-ALTERATIONS **PARCEL:**037-192-001 **ZONE:** C-P
PROJECT DESCRIPTION:
Restripe the (e) aspahlt parking lot, like for like. No other work is associated with this permit. Loss of one space for van accessibility.

CLASS OF WORK .:	REP	NEW FLOOR AREA:		sf	NO. PLAN SHEETS.:	1	
TYPE OF USE . :	COM	CONVERSION:		sf	GRADING.....:	cy	
TYPE OF CONSTR :		TENANT IMPR:		sf	VALUATION.....:		0.00
OCCUPANCY GRP .:		REMOD./FINISH :		sf	FLOOD ZONE.....:	YES	
OCCUPANT LOAD :		ACCESS. BLDG:		sf	LAND USE ZONE...:	C-P	
FIRE SPRK REQD?:		GARAGE/CARPT :		sf	APPLICANT'S VALUATION:	2,000	
STORIES. . . . :				sf			
DWELLING UNITS:		PAVING:	3,000	sf			
BEDROOMS . . . :		SCHOOL FEE:		sf	CONTACT PERSON..:	AMB	

THIS PERMIT BECOMES NULL AND VOID IF work or construction authorized is not commenced within 180 days from the date of issuance, or work is suspended or abandoned for a period of 180 days any time after work is commenced.

(X) (1a) I certify that I am licensed under the State Contractor's License Law and my contractor's license is in full force and effect: or

( ) (1b) I certify that I am exempt from Business and Professions Code # 7031.5 under ( )#7044-Owner Builder ( )#7048-Price of labor and materials is less than $300, or ( ) Other_____.

(X) (2a) I certify that I have a certificate of worker's compensation insurance. Insurer: _____
Policy #:_____, Expiration date: / / , or a Certificate of Consent to self insure by the Director of Industrial Relations; or,

( ) (2b) I certify that I am exempt under Labor Code #3800 because ( ) the permit is for work of $100 or less, ( ) that in the performance of the work for which this permit is issued, I shall not employ any person so as to become subject to the worker's compensation laws of Calif..

(3) Will building occupant need to comply with H.S.C. Section 25505, 25533 and 25534 ? ( ) yes (X) no

(4) Does the project involve any of the following; removal of a load bearing wall and/or demolition of a commercial building; demolition of five or more units on the same parcel? ( ) yes (X) no (if yes, please complete the supplemental declaration for such projects)

(5) This project is funded by a construction lending agency ( ) yes (X) no

I hereby affirm under the penalty of perjury that there is a construction lending agency for the performance of the work for which this permit is issued (Sec. 3097, Civ C.)

Lender's Name_____ Lender's Address_____AND

I certify that I have read this application and declare under penalty of perjury that the information contained herein is true, correct and complete. I agree to comply with all city and county ordinances and state laws relating to building construction, and hereby authorize representatives of this city to enter upon the above mentioned property for inspection purposes. I am the owner of the structure listed on this permit or I, as a licensed contractor, am acting with the owner's full knowledge and consent.

Print Name Here Robert Shaw

Executed at City of Santa Barbara on 10-26-04 Sign Name Here Robert Shaw

Docusign Envelope ID: 3773F87A-0B89-4932-BA2C-CA8383B3EEAD

City of Santa Barbara
MASTER APPLICATION

Case Numbers
MST 200_____
BLD 200 4-02624
Other_____
(Staff Use Only)

Project Address: 315 W. HALEY ST

Assessor's Parcel Number:_____ Land Use Zone: C-O

Existing Condition/Current Use: PARKING LOT FOR EXISTING OFFICE

☐ New ☐ Addition ☐ Remodel ☒ Repair ☐ Demo ☐ Change of Use ☐ Grading ☐ Other

☐ **Residential**: # of Bldgs. ___ # of Stories___ # of Units___ ☐ **Commercial**: # of Bldgs. 1 # of Stories 2 Const. Type V-N

Project Description: RE-STRIPE EXISTING PARKING LOT. LIKE FOR LIKE.

8705
10/21/04

Proposed Use/Occupancy:_____ Construction Valuation $: 2,000

	Name	Street Address	City, State, Zip	Phone #
☐	Owner of Property: CITY OF SANTA BARBARA			
☐	Applicant: HALEY LAND CO.	315 W. HALEY ST	SANTA BARBARA, CA 93101	963-3357
☐	Tenant: "			
☐	Architect/Designer: LENVIK & MINOR ARCHITECTS	315 W. HALEY ST.	SANTA BARBARA, CA	963-3357
☐	Contractor: LASH CONST			
☐	Other (specify):			

IMPORTANT: Please check box ☑ next to name of person listed above whom we should contact regarding this application.

Proposed Size

New Commercial Building: _____ sq. ft.
New Residential Building: _____ sq. ft.
Addition:_____ sq. ft.
Remodel/Tenant improvement: _____ sq. ft.
Carport/Patio Cover: _____ sq. ft.
New Deck: _____ sq. ft.
New Fencing: _____ sq. ft.
New Paving: 3000 S.F. sq. ft.
Grading: _____ cu. yd.
Other (specify): _____

Existing Size

Lot: _____ x _____ = _____ sq. ft.
Main Building: _____ sq. ft.
Other (specify): _____ sq. ft.

STAFF USE ONLY

- ☐ ARCHITECTURAL BOARD OF REVIEW (ABR)
- ☐ COASTAL EXCLUSION
- ☐ ENVIRONMENTAL REVIEW
- ☐ HISTORIC LANDMARK COMMISSION REVIEW (HLC)
- ☐ GENERAL PLAN SQUARE FOOTAGE ALLOCATION (GPU)
- ☐ MODIFICATION REVIEW (MOD)
- ☐ PLANNING COMMISSION REVIEW (PC) (*CIRCLE ALL THAT APPLY:* ANNEX, APPEAL, CDP, CUP, DPA, GPA, LLA, MOD, REZONE, TSM, VAR, OTHER _____)
- ☐ PRE-APP./DEVELOPMENT APP. REVIEW TEAM (PRT/DART)
- ☐ PROPERTY PROFILE (FOR COMMERCIAL PROPERTIES)
- ☐ SIGN COMMITTEE REVIEW
- ☐ ZONING LETTER (TYPICALLY FOR FINANCIAL INSTITUTIONS)

I, the undersigned, understand approval of this project does not waive any requirements, laws, or ordinances of the City of Santa Barbara. All statements contained herein, including all documents and plans submitted in connection with this application, are true and accurate to the best of my knowledge.

Signature:_____ Date: 10/21/04
(Applicant)

I hereby authorize the above named contact person to act as my agent in all matters pertaining to this application.

Signature: HALEY LAND CO. Date: 10/27/04
(Property Owner)

Docusign Envelope ID: 3773F87A-0B89-4932-BA2C-CA8383B3EEAD

mbm
Barry
To Planning file

CITY OF SANTA BARBARA

OFFICE OF THE CITY CLERK

CITY HALL
DE LA GUERRA PLAZA
P.O. DRAWER P-P
SANTA BARBARA, CA 93102
TELEPHONE (805) 963-0611 EXT. 276

December 22, 1983

Lenvik & Minor, Architects
315 West Haley Street
Santa Barbara, CA. 93101

RE: DECISION AND FINDINGS OF THE SANTA BARBARA CITY COUNCIL WITH RESPECT TO DENIAL OF AN APPEAL AND APPROVAL OF A NON-RESIDENTIAL USE IN A RESIDENTIAL ZONE CONCERNING THE PROPERTY AT 315 WEST HALEY STREET.

Gentlemen:

The City Council at its meeting of December 20, 1983, adopted the above referenced Decision and Findings with respect to your appeal of September 20, 1983.

Enclosed is a copy of the Decision and Findings for your records.

Sincerely,

Richard D. Thomas
City Clerk

Barbara Remick

by Barbara Remick
Deputy City Clerk

Enclosure
cc: City Attorney
Community Development

BR:wr

RECEIVED

CITY PLANNING DEPARTMENT
SANTA BARBARA, CALIF.

Docusign Envelope ID: 3773F87A-0B89-4932-BA2C-CA8383B3EEAD

DEC 20 1983 #2

DECISION AND FINDINGS OF THE SANTA BARBARA CITY COUNCIL WITH RESPECT TO DENIAL OF AN APPEAL AND APPROVAL OF A NON-RESIDENTIAL USE IN A RESIDENTIAL ZONE CONCERNING THE PROPERTY AT 315 WEST HALEY STREET.

WHEREAS, on July 7, 1983 the City Planning Commission conducted a public hearing concerning the application of Lenvik and Minor, as agent for Liselotte McFarland, for 1) a conditional use permit under the provisions of Section 28.94.030.10 of the Municipal Code of the City of Santa Barbara, the Zoning Ordinance, in order to permit an office complex to provide thirty-four (34) required off-street parking spaces on an adjacent residentially zoned (R-4) property; and 2) a modification of provisions of Section 28.90.100.10a of Title 28 of the Municipal Code of the City of Santa Barbara, the Zoning Ordinance, in order to permit thirty-four (34) off-street parking spaces instead of the required forty-three (43) spaces concerning Assessor's Parcel No. 37-192-01 and a previously state-owned parcel having no parcel number assigned located at 315 West Haley Street (hereinafter sometimes referred to as "Project Site") in a C-P Restricted Commercial Zone and a R-4 Hotel-Motel Multiple Family Residence Zone; and

WHEREAS, at said public hearing a number of persons spoke in favor and in opposition to the proposal; and

WHEREAS, on said date the Commission approved said applications with conditions; and

WHEREAS, on July 13, 1983, the applicant appealed the portion of Condition D of the Planning Commission's decision to the City Council, which stated: "[N]o medical office use shall be permitted"; and

WHEREAS, the City Council conducted a public hearing on

Docusign Envelope ID: 3773F87A-0B89-4932-BA2C-CA8383B3EEAD

August 23, 1983, reconsidered the matter on August 30, 1983 and conducted another public hearing on September 20, 1983; and

WHEREAS, having reviewed the file in this matter, received and considered testimony from the applicant, the applicant's representative, additional comments from the Planning Commission and other persons both supporting and opposing the application;

NOW THEREFORE, the City Council does determine and find as follows:

A. The appeal is denied.

B. The proposed use, with the approved conditions, is approved as a non-residential use in a residential zone.

C. The following findings of fact are made:

1. The application proposed to add approximately 4,000 square feet of floor area to an existing commercial structure of approximately 4,500 square feet.

2. In 1980, the Planning Commission approved a project at 315 West Haley for an office building with approximately 4,500 square feet with parking on the first floor and offices on the second floor.

3. When the Planning Commission approved the plan in 1980, the project was represented as a low traffic generating architects' office. Higher traffic generating uses on the Project Site were considered inappropriate at that time amd are still inappropriate.

4. When the Planning Commission approved the plan in 1980 and granted a modification to permit eighteen (18) parking spaces rather than the twenty-two (22) required parking spaces, a

///

Docusign Envelope ID: 3773F87A-0B89-4932-BA2C-CA8383B3EEAD

condition limited the parcel to office use thereby reducing the need for a higher parking ratio.

5. The proposed addition would add approximately 4,000 square feet of floor area to the existing building by enclosing the ground floor and relocating the parking to adjacent vacant parcels in the R-4 Zone.

6. The Project Site is located on the southeast corner of the congested Castillo/Haley intersection.

7. Left turns will not be permitted into the Project Site from westbound Haley Street and all traffic must enter from the east.

8. Access to eastbound Haley Street is limited to Castillo Street due to the proximity to the Route 101 Freeway.

9. Vehicles that desire to enter the Project Site from the west downtown must make circuitous movements through the adjacent neighborhood.

10. Some individuals rushing for emergency medical treatment may not be in the best state of mind to negotiate difficult driveway ingress and obey all traffic signs.

11. Medical offices are high traffic generators and the Castillo/Haley intersection congestion would be exacerbated by the increased traffic.

12. The exclusion of medical office use is necessary to justify the parking modification because there are no on-street parking spaces adjacent to the Project Site.

D. The following conclusions of law are made:

1. Without all of the attached conditions which are attached hereto and marked Exhibit A, the necessary findings to

Docusign Envelope ID: 3773F87A-0B89-4932-BA2C-CA8383B3EEAD

justify the modification cannot be made.

2. Without all of said conditions, the modification would be inconsistent with the purposes and intent of this title and would cause an increase in the demand for parking space or loading space in the immediate area.

3. Without all of said conditions, all of the findings to justify a conditional use permit cannot be made.

4. Without all of said conditions and limitations,

a. Such use would not be desirable to the public convenience and welfare;

b. Such use would be materially detrimental to the public peace, health, safety and general welfare; and

c. Adequate access and off-street parking is not provided in a manner and amount so that the demands of the development for such facilities are adequately met without altering the character of the public streets in the area at any time.

E. Matter herein expressed as a Conclusion of Law which is later deemed to be a Finding of Fact hereby is found to be a Finding of Fact and any matter herein expressed as a Finding of Fact which is later deemed to be a Conclusion of Law hereby is found to be a Conclusion of Law.

F. Pursuant to Code of Civil Procedure Section 1094.6, this decision may be challenged by filing a petition for writ of mandate within 90 days of the date of approval hereof.

Adopted December 20, 1983

Docusign Envelope ID: 3773F87A-0B89-4932-BA2C-CA8383B3EEAD

DEC 20 1983 #2

CONDITIONS OF APPROVAL

315 WEST HALEY STREET

A. All conditions of the previous modification apply unless superceded by the following conditions.

B. The Architectural Board of Review shall review the landscaping for the parking lot paying particular attention to the project's location at the entrance to the City. Substantial landscaping shall be provided.

C. The YIELD sign shall not be relocated from the northbound lane of Castillo Street.

D. A deed restriction shall be recorded which restricts the building to general office. No medical office use shall be permitted.

E. Applicant shall secure an encroachment agreement or other appropriate agreement from CalTrans to establish an increased line of sight at the Haley/Castillo Street curve to at least 150 feet.

F. A physical barrier either by island in the driveway or other means be provided to prevent left turns in or out of the driveway.

EXHIBIT A

Docusign Envelope ID: 3773F87A-0B89-4932-BA2C-CA8383B3EEAD

CITY OF SANTA BARBARA

OFFICE OF THE CITY CLERK

CITY HALL
DE LA GUERRA PLAZA
P.O. DRAWER P-P
SANTA BARBARA, CA 93102
TELEPHONE (805) 963-0611 EXT. 276

September 23, 1983

Lenvick & Minor, Architects
315 W. Haley Street
Santa Barbara, California 93101

RE: APPEAL OF LENVIK & MINOR, AGENT FOR LISELOTTE MCFARLAND, FROM THE DECISION OF THE PLANNING COMMISSION APPROVING THE FOLLOWING APPLICATIONS WITH CONDITIONS WITH RESPECT TO CITY PARCEL 37-192-01 AND A PREVIOUSLY STATE-OWNED PARCEL HAVING NO PARCEL NUMBER ASSIGNED LOCATED AT 315 WEST HALEY STREET IN A C-P RESTRICTED COMMERCIAL AND A R-4 HOTEL-MOTEL MUTLIPLE FAMILY RESIDENCE ZONE. THE APPEAL IS REGARDING A CONDITION OF THE FOLLOWING APPLICATIONS: 1) A CONDITIONAL USE PERMIT UNDER PROVISIONS OF SECTIONS 28.94 AND 28.94.030. 10 OF TITLE 28 OF THE MUNICIPAL CODE OF THE CITY OF SANTA BARBARA, THE ZONING ORDINANCE, IN ORDER TO PERMIT AN OFFICE COMPLEX TO PROVIDE THIRTY-FOUR (34) REQUIRED OFF-STREET PARKING SPACES ON AN ADJACENT RESIDENTIALLY ZONED (R-4) PROPERTY: AND 2) A MODIFICATION OF PROVISIONS OF SECTION 28.90.100.10a OF TITLE 28 OF THE MUNICIPAL CODE OF THE CITY OF SANTA BARBARA, THE ZONING ORDINANCE, IN ORDER TO PERMIT THIRTY-FOUR (34) OFF-STREET PARKING SPACES INSTEAD OF THE REQUIRED FOURTY-THREE (43) SPACES. THE CONDITION BEING APPEALED IS STATED AS FOLLOWS: "A DEED RESTRICTION SHALL BE RECORDED WHICH RESTRICTS THE BUILDING TO GENERAL OFFICE. NO MEDICAL OFFICE USE SHALL BE PERMITTED."

Gentlemen:

The City Council at its meeting of September 20, 1983, denied the above referenced appeal regarding deed restriction; approved proposed non-residential use in a residential zone.

Sincerely,

Richard D. Thomas
City Clerk

Barbara Remick

by Barbara Remick
Deputy City Clerk

cc: City Attorney
Planning

RECEIVED
SEP 26 1983
CITY PLANNING DEPARTMENT
SANTA BARBARA, CALIF.

Docusign Envelope ID: 3773F87A-0B89-4932-BA2C-CA8383B3EEAD

✓Davis
Dreier
cc.

CITY OF SANTA BARBARA

August 3, 1983

To: R. M. Tague, Community Development Director
D. H. Johnson, Public Works Director

From: Richard D. Thomas, City Administrator

SUBJECT: ADVICE OF COUNCIL ACTION
Item 23, Agenda of 8/2/83
Hearing appeal of Lenvik & Minor, agent for Liselotte McFarland, from the decision of the Planning Commission approving ... applications with conditions with respect to City Parcel 37-192-01 located at 315 West Haley Street....

"Continued to August 23, 1983 at 2:00 p.m.; staff to review new information received from appellant; project to be reviewed by Planning Commission."

Please prepare and review for agenda of August 23, 1983.

RDT:eb

--Pending Agenda - August 23, 1983.

RECEIVED
AUG 8 1983
CITY PLANNING DEPARTMENT
SANTA BARBARA, CALIF.

Docusign Envelope ID: 3773F87A-0B89-4932-BA2C-CA8383B3EEAD

LENVIK & MINOR
architects
4 East Yanonali Street, Santa Barbara, Ca. 93101
(805) 963-3357

July 29, 1983

Honorable Mayor and Council Members
City Hall
De La Guerra Plaza
Santa Barbara, CA 93103

RE: Appeal of Planning Commission
action: 315 West Haley Street

Dear Council Members:

On July 7, 1983 the Planning Commission adopted resolutions 34 and 35 with findings and conditions A through G. I have filed an appeal concerning that portion of Condition D which excludes medical office use on this property.

During discussion by the Commission, concern for traffic safety became the major issue upon which this condition was based. Since the planning staff report did not raise this issue I was not prepared to adequately present the facts as to exisiting site conditions or probable traffic generated by a medical use on these premises. It became obvious during the hearing that assumptions, opinions and suppositions were being made which did not accurately address the traffic safety issue and thereby led to erroneous conclusions. It became apparent that a traffic study was necessary to accurately address the traffic safety issue. I have enlisted the services of Associated Trasportation Engineers (ATE) to prepare a traffic study for the project (see attached report dated July 28, 1983).

The specific uses for the addition will be an emergency medical care facility. This specific type of medical facility is somewhat new to the area and accurate traffic

Docusign Envelope ID: 3773F87A-0B89-4932-BA2C-CA8383B3EEAD

information has been lacking. We requested ATE to monitor other like facilites in the Southern California area to establish a traffic trip generation factor. In addition we requested that they establish existing conditions at the site relative to traffic speed, movement time gaps and sight lines.

Since Medical Use is an allowed use in the C-P zone the only reason for excluding this use must be on the basis of either traffic or parking.

Traffic: The C-P zone allows a multiplicity of uses ranging from residential to retail commercial. The original environmental assessment was prepared on the basis of these uses for 8000 square feet of buidling. A review of this assesment increasing the area to 8500 square feet was also done finding no increase in potential impacts.

When the original 4500 square foot building was approved the applicant volunteered to limit the facility to office uses. This was done to eliminate the commercial retail uses which generate as much as 115 vehicle trips per 1000 square feet, thereby greatly reducing potential traffic generated by development on this property.

The attached traffic study indicates that the emergency medical care use will be consistent with this concept and indeed nearly the same as "general office" uses as approved by the Planning Commission. Since the traffic study indicates that the trip generation of this specific uses is consistent with general office,it seems only fair and equitable to allow this use and thereby eliminate the conditions restricting medical office uses.

Parking: The Parking Ordinance establishes parking ratios in two ways: by zone or by specific use. The C-P zone requires 1 space per 200 square feet. This ration is used to provide

Docusign Envelope ID: 3773F87A-0B89-4932-BA2C-CA8383B3EEAD

adequate parking for the great variety of uses allowed in the C-P zone.

The C-O zone which is specifically establishedd for medical offie use requires a ratio of 1 per 250 as does the R-O zone which is for general professional office use. Finally, the parking requirement for office use is at a ratio of 1 per 250.

Since we are providing parking consistent with medical office use it would not be valid to prohibit medical office use because of parking.

The site will indeed allow the additional four spaces required at the higher ratio but the survey of other like facilities would bear out the validity of a 1 per 250 ratio.

Based upon these arguements we are requesting the elimination of the condition restricting medical office use.

The traffic safety issues are also addressed in the traffic study. Several measures to improve the conditions have already been undertaken. In the original approval for the building construction there was a requirement that provided for a transition stripe on Haley/Castillo to provide a greater margin of safety for cars making right turns into the property. This will be completed in the near future. A condition restricting left turns out of the property and a "NO LEFT TURN" sign was required. The limit of use to office also reduces traffic hazards. The fourth mitigation is the requirement to have a minimum twenty-foot wide driveway approach with a fifteen foot radius to allow quick and unobstructed driveway ingress and egress.

In addition to these requirements a further improvement of sight-lines to and from the driveway is possible. Proposed is a regrading and replanting of a portion of the City right-of-way to the west of the driveway. This will enable a sight-line of 155 to 160 feet thereby increasing stopping times and better assessment of traffic breaks before entering the traffic lanes.

Docusign Envelope ID: 3773F87A-0B89-4932-BA2C-CA8383B3EEAD

One additional condition needs to be addressed. Condition G requires a physical barrier to prevent left turns into or out of the premises. This seems quite contrary to the original requirement for driveway width to allow quick ingress and egress. I feel that the added confusion of a complex entry will only increase the hazards and I would request this condition also be stricken.

I am asking for consideration of my appeal repealing these two conditions based upon the belief that the intended uses of the premises will not significantly increase traffic safety problems above that which the Planning Commission approved by resolution 34 and 35.

Respectfully submitted,

LENVIK & MINOR, ARCHITECTS

Kenneth O. Minor, AIA

KOM/ajc
Enclosure
cc: Mike Montoya
Paul Sgroi
PEter Clark

Docusign Envelope ID: 3773F87A-0B89-4932-BA2C-CA8383B3EEAD

ASSOCIATED TRANSPORTATION ENGINEERS
55 So. La Cumbre Road ■ Santa Barbara, CA 93105 ■ 805/967/5056

Maynard Keith Franklin, P.E.
Robert L. Faris, P.E.
Peter J. Clark, P.E.

July 28, 1983

Kenneth Minor, AIA
Lenvik & Minor Architects
4 East Yanonali Street
Santa Barbara, CA 93101

TRAFFIC STUDY—315 WEST HALEY STREET
(ATE #8329)

Attached is the traffic study you requested concerning the office building at 315 West Haley Street. Please call me if you wish to discuss the study before the City Council meeting.

Peter J. Clark

Peter J. Clark, P.E.

PJC:geh

Attachment

Docusign Envelope ID: 3773F87A-0B89-4932-BA2C-CA8383B3EEAD

L I M I T E D T R A F F I C S T U D Y

F O R

3 1 5 W E S T H A L E Y S T R E E T

O F F I C E B U I L D I N G

PREPARED FOR:

Lenvik & Minor Architects
4 East Yanonali Street
Santa Barbara, CA 93101

PREPARED BY:

Associated Transportation Engineers
55 South La Cumbre Road, Suite 5
Santa Barbara, CA 93105

ATE #8329

July 28, 1983

Docusign Envelope ID: 3773F87A-0B89-4932-BA2C-CA8383B3EEAD

TABLE OF CONTENTS

I.	BACKGROUND	1
II.	TRIP GENERATION OF COMPARABLE USES	1
III.	EXISTING OFF-SITE CONDITIONS	4
IV.	DRIVEWAY ACCESS RELATING TO SIGHT DISTANCE	4
V.	RECOMMENDED CONDITIONS FROM A TRAFFIC SAFETY VIEWPOINT	6
VI.	FIGURES	8

Docusign Envelope ID: 3773F87A-0B89-4932-BA2C-CA8383B3EEAD

I. BACKGROUND

In 1980, a proposal for an 8,000-square-foot office/retail building at 315 West Haley Street was approved by the Planning Commission with a number of conditions. An Initial Study was prepared by the Environmental Analyst, a negative declaration was issued, and construction has proceeded. During this period, the developer had the opportunity to provide the necessary parking on an adjacent property and requested that an additional building area of 500 square feet be approved. The Planning Commission reviewed this request on July 7, 1983. During this meeting, some points were raised that needed further study and clarification.

The purpose of this limited traffic study is to provide clarification for these points. The points to be addressed are:

A. Trip generation of comparable uses
B. Existing off-site conditions
C. Driveway access relating to sight distance
D. Recommended conditions from a traffic safety viewpoint

II. TRIP GENERATION OF COMPARABLE USES

Trip generation is the process by which the future vehicle trips of a proposed development are estimated. This estimation of future trips is important in the planning of public works facilities such as traffic signals, in the estimation of development assessment fees, and in the general environmental review/planning process. As important as this estimation is, it is emphasized that prediction of traffic is only that--an estimate. These estimates are based on trip information about existing facilities. The result is a series of tables with trip generation rates for various specific land uses based on independent variables such as number of motel units or number of square feet of office area.

Trip generation is an issue in this proposal because one of the conditions of approval of this development is a restriction of the building use to general

Docusign Envelope ID: 3773F87A-0B89-4932-BA2C-CA8383B3EEAD

office, with "no medical office use" specifically mentioned. It appears that the reason for this conclusion was based on the higher trip generation rate associated with medical office buildings, as opposed to general office buildings. This study will review the trip generation rates for medical office and general office use, and compare the proposed use to them.

TRIPS GENERATED PER 1000 S.F. OF GROSS BUILDING AREA

	Medical Office		General Office (under 50,000 s.f.)	
	Avg. Daily	Peak Hr. %	Avg. Daily	Peak Hr. %
1982/83 ITE Manual	54.6	16%	24.5	13%
Caltrans Progress Report Summary	42.9	14%	14.9	15%
San Diego Traffic Generators	90	---	20	13%

Within each of these sources there is a large range of rates developed for both uses. Since the ITE Manual is the most widely used, and a standard of the City's Traffic Section, its rates will be used in this analysis.

There is no question that the trips generated by a medical office building would be more numerous than those by a general office building. The question raised was if the developer's proposed use of the building (emergency medical care) had trip generation characteristics similar to those of a medical office. Since there are no existing available studies or sources of information on trip generation for emergency medical care offices, ATE conducted a telephone survey with five similar facilities in the general area. The results of this survey are shown in Figure 1. The range of the daily trip rates for the five emergency medical care centers was from 8.4 trips/1000 s.f. to 41.2 trips/1000 s.f., with an average of 24.2 trips/1000 s.f. Although the survey relied on estimates from some of the office managers, it does indicate a difference, as concerns traffic generation, between emergency medical care offices and standard medical offices. Some of these differences are:

A. The average trip generation rate for emergency medical care offices is 24.2 daily trips per 1000 s.f. (rounded to 25 daily trips/1000 s.f.).

Docusign Envelope ID: 3773F87A-0B89-4932-BA2C-CA8383B3EEAD

This is approximately the same as that for general offices, and substantially less than that for medical offices.

B. Since emergency medical care offices are generally open longer hours than medical offices, the daily trips are spread out over a greater period of time. A peak of the facility traffic is less likely to coincide with the street peak hour.

C. The busiest time of the day has a wide variation between the different facilities surveyed, and from day to day for each individual facility. Since there are no appointments, the facility peak hour is a random event each day. The standard medical office has a peak hour that generally coincides with the street peak hour.

D. The average length of stay of a patient is approximately 40-45 minutes.

An estimate of the total number of trips generated by the proposal for the different scenarios follows.

		Medical Office			General Office			Total
	Scenario	Area	Trip Rate	Daily Trips	Area	Trip Rate	Daily Trips	Daily Trips
1.	Applicant's Proposal with no distinction in type of medical use.	4000 s.f.	54.6 trips/ 1000 s.f.	218	4500 s.f.	24.5	110	328
2.	Applicant's Proposal with distinction in type of medical use.	4000 s.f.	25 trips/ 1000 s.f.	100	4500 s.f.	24.5	110	210
3.	Proposal restricting all offices to general office use.	—	—	—	8500 s.f.	24.5	208	208

Based on surveys of similar facilities, it appears that the use of emergency medical care in an office will generate substantially less traffic than a standard medical office. The emergency medical care office will have a low peak hour impact, very likely lower than a general office of similar size.

Docusign Envelope ID: 3773F87A-0B89-4932-BA2C-CA8383B3EEAD

III. EXISTING OFF-SITE CONDITIONS

The existing street geometrics were either field measured or scaled from maps. Haley Street is 42 feet wide between Bath Street and Castillo Street, with two 11-foot westbound lanes and one 20-foot eastbound lane. Northbound Castillo Street turns into eastbound Haley Street, with an approximate 100-foot-radius curve at an approximate +6% grade. This is the location of the sight distance problem. A field measurement of sight distance from northbound Castillo Street to the project driveway was approximately 130 feet. This was taken from a driver's eye height of 3.75 feet to a vehicle height in the driveway of 4 feet.

Speed of the existing northbound to eastbound traffic was determined by two methods. A speed survey (Figure 3) was taken during the PM peak hour at a point 130 feet west of the project driveway. This survey indicated an average speed of 20.6 mph, an 85th percentile (often used for design purposes and for setting speed limits) speed of 23 mph, and a 99th percentile speed of 25 mph. A second method of determining speed was used in a signal timing study at this location in June 1983. A floating car was used during the AM and PM peak hours in both directions. The average speed was 21 mph during the AM peak and 20 mph during the noon and PM peak hour. The horizontal curve and the yield sign contribute to vehicles slowing down as they enter the curve.

Traffic volumes during the AM and PM peak hours were recently counted for all turning movements at the Castillo Street/Haley Street intersection. They are shown in Figures 4 and 5. Recent Caltrans hourly counts indicate that northbound Castillo Street to eastbound Haley Street has relatively constant traffic between 7:30 AM and 5:30 PM, with no extreme peak hour.

IV. DRIVEWAY ACCESS RELATING TO SIGHT DISTANCE

The basic concern expressed about this project at 315 West Haley Street is the position of its driveway access at Haley Street. The short sight distance for northbound to eastbound Haley Street vehicles approaching the driveway and the relatively high traffic volumes on Haley Street in both directions are factors

Docusign Envelope ID: 3773F87A-0B89-4932-BA2C-CA8383B3EEAD

which combine for a less than desirable driveway access. There are, however, measures (some of which have already been made conditions of this project) that could improve the situation. These will be discussed in this and the next section.

The existing sight distance, as measured in the field, is approximately 130 feet. The theoretical minimum stopping sight distance, based on vehicle speed, is calculated below.

Stopping Sight Distance = reaction distance + braking distance

$$SSD = (V)(\text{reaction time}) + \frac{V^2}{30(f+g)}$$

V = speed: although the 85th percentile is sometimes used, the 99th percentile will be used in this case; that is, 25 mph or 36.7 fps.

reaction time = 2.5 seconds: recommended reaction time is from 2.0 to 2.5 seconds; since this is on a horizontal curve and the driver may not be looking toward the driveway, the higher end of the recommendation is used.

f = pavement to tire friction factor; 0.38 used for this speed.

g = grade of pavement; +6% used.

$$SSD = (36.7 \text{ fps})(2.5 \text{ s}) + \frac{(25)^2}{30(.38 + .06)} = 91.8 + 47.3 = 139.1 \text{ feet}$$

This indicates that the minimum calculated safe stopping sight distance (139.1 feet) exceeds the actual existing sight distance (130 feet). The field sight distance of 130 feet for this movement could be increased by cutting back the slope of the adjacent property to a straight line slope (approximately 1 to 10). This would be most effective between Haley Street and the telephone pole about 30 feet from the sidewalk into the property. This would increase the sight distance to 155-160 feet.

Sight distance for vehicles traveling westbound on Haley Street is not a problem concerning exiting vehicles from the driveway because left turns are prohibited from the driveway. The westbound Haley Street vehicles turning left into the

Docusign Envelope ID: 3773F87A-0B89-4932-BA2C-CA8383B3EEAD

C. Place a Right Edge Stripe on the Northbound Castillo Street-Eastbound Haley Street Curve

This is a different pavement marking than that recommended by the Public Works Department. Their recommendation of two separate eastbound lanes makes the through lane too narrow and joins it too abruptly to the through movement. A right edge stripe beginning at the BC of the curve and ending at the driveway is not as severe as a right-turn lane, but provides many of the same benefits.

D. Improve the Sight Distance by a Number of Minor Changes

These include:

1. Cut the ivy down that is growing up the chain link fence and the telephone pole near the driveway.
2. Trim the lower branch of the Jacaranda tree near the driveway.
3. Relocate the real estate sign from the chain link fence.
4. The sprinkler control systems and the stone corner marker near the driveway present minor interference to the sight distance. If either were relocated 5-10 feet into the property, some minor benefits would occur.

E. Repaint the YIELD Marking on the Street

The above recommendations will help reduce the accident potential at this location. However, this location should be monitored by the Public Works staff. If this location does show an increase in accidents or other problems, there are more restrictive and larger solutions that can be implemented. These include creating a physical island at the driveway to prevent left turns in or out of the driveway, and reconstructing the curve on northbound Castillo Street to provide greater sight distance and reduced speeds.

Docusign Envelope ID: 3773F87A-0B89-4932-BA2C-CA8383B3EEAD

driveway will not present the sight distance problem that driveway exiting vehicles do. However, there will be a minor problem of westbound vehicles waiting to cross the opposing traffic lanes to complete the left turn. This is somewhat mitigated by the upstream traffic signal at the Castillo Street/ Route 101 southbound ramp intersection, where gaps are created.

An additional factor that has not been discussed is that of vehicles on Haley Street backing up across the project driveway while waiting for the traffic signal, either at Castillo Street or at Bath Street. During the PM peak hour, this backup occurs frequently in both directions with the westbound lanes backed past the driveway approximately 20 times. During the AM peak hour the eastbound lanes backed past the driveway approximately 5 times. This situation is another reason for prohibiting left turns from the driveway.

V. RECOMMENDED CONDITIONS FROM A TRAFFIC SAFETY VIEWPOINT

Any time a driveway with an additional 200-400 vehicles per day usage intersects a street with an ADT of 15,000 vehicles per day, there will be an increased possibility of vehicle conflict. To minimize this possibility, there are a number of possible measures. Below is a list of recommended measures and a discussion of each.

A. Prohibit Exiting Left Turns

This was a previous condition and has been posted at the driveway exit already. However, the sign is not a standard sign, and the standard symbol sign with the "no left turn" message below it would probably result in greater compliance.

B. Cut Back the Slope to Increase the Line of Sight from the Northbound Castillo Street Vehicles to the Driveway

The field sight distance could be increased to 155-160 feet by grading a straight slope between the sidewalk edge on Castillo Street and the developed property line.

EXISTING FACILITIES SIMILAR TO PROPOSED

Facility	Office Area Sq.Ft.	Separate or Part of Complex	Off-Street Parking Spaces	Parking Spaces/ 1000 S.F.	Employees During Day Shift	Average No. of Patients Per Day	Maximum No. of Patients Per Day	Busiest Time	Est. Daily Vehicle Trips
	DATA OBTAINED BY INTERVIEW WITH OFFICE MANAGER								CAL
The Medical Center 2954 State Street Santa Barbara	2,700	S	8	3	4	40	50	Weekend 9-11 PM	101
Ventura Urgent Care Center 5225 Ralston Ave. Ventura	3,000 (est.)	S	8	2.7	3	20-25	30	Varies	63
Simi Valley Urgent Care Center 540 East Los Angeles Avenue Simi Valley	5,000 (est.)	S	20	4	3	23	40	Mon. & Fri. 9 AM-Noon 4 PM-8:30 PM	64
West Oaks Urgent Care Center 3575 East Thousand Oaks Boulevard Thousand Oaks	2,500	S	13	5.2	3	40-45	52	Weekday 10 AM- 3:30 PM	103
Agoura Hills Urgent Care Center 29525 Kenwood Street Agoura Hills	5,000 (est.)	P	Combined	—	3	12	25	Weekends	42
AVERAGE VALUES	3,640 sq.ft.	—	—	3.7 parking spaces per 1000 s.f.	—	28 patients per day	—	—	—

Docusign Envelope ID: 3773F87A-0B89-4932-BA2C-CA8383B3EEAD

Docusign Envelope ID: 3773F87A-0B89-4932-BA2C-CA8383B3EEAD

720--MEDICAL OFFICE BUILDING

Description: A medical office can be defined as a facility which provides diagnoses and outpatient care on a routine basis but which is unable to provide prolonged in-house medical/surgical care. A medical office is generally operated by either a single private physician or a group of doctors.

Since medical functions often overlap with those of medical clinics, some problems exist in making a clear distinction between medical offices and clinics in the source data. This problem has led to variable trip generation rates for each of these facilities depending on the definitions used.

Analyses at six medical office buildings indicate that the employment density averaged 3.7 employees per 1000 gross square feet of building area.

Trip Characteristics: The available data indicate that, for this facility type, an average of 54.6 weekday vehicle trip ends are made for every 1,000 square feet of gross floor area, as shown in the following table. The P.M. peak hour was generally observed to begin at about 4:00 P.M.

Data Limitations: It is recommended that additional studies be conducted to provide a more comprehensive data base.

FIGURE 2

Rev. 1982

Docusign Envelope ID: 3773F87A-0B89-4932-BA2C-CA8383B3EEAD

ION

RADAR SPEED SURVEY

LOCATION: NB Castillo onto Haley (EB) POSTED SPEED LIMIT: 25 MPH

DIRECTION: NB — EB TIME: 430 PM to 5:30 PM DATE: 7/26/83 Tues

PACE: _____ MPH 85%: 23 MPH AVERAGE: 20.6 MPH DAY: Tues.

99%: 25 mph

% VEHICLES EXCEEDING SPEED LIMIT: TOTAL: ___ % OVER 10 MPH: ___ % OVER 20 MPH: ___

% OVER PACE: ___ % % IN PACE: ___ % % UNDER PACE: ___ %

MPH	FREQ	CUMUL	PROP
14			
15			
16			
17			
18			
19			
20			
21			
22			
23			
24			
25			
26			
27			
28			
29			
30			
31			
32			
33			
34			
35			
36			
37			
38			
39			
40			
41			
42			
43			
44			
45			
46			
47			
48			
49			
50			
51			
52			
53			
54			
55			
56+			

FIGURE 3

0 = trucks

X = cars

sample size 117

observer: P.J. Clark

Docusign Envelope ID: 3773F87A-0B89-4932-BA2C-CA8383B3EEAD

TRANSYT Node 74

Zone 2

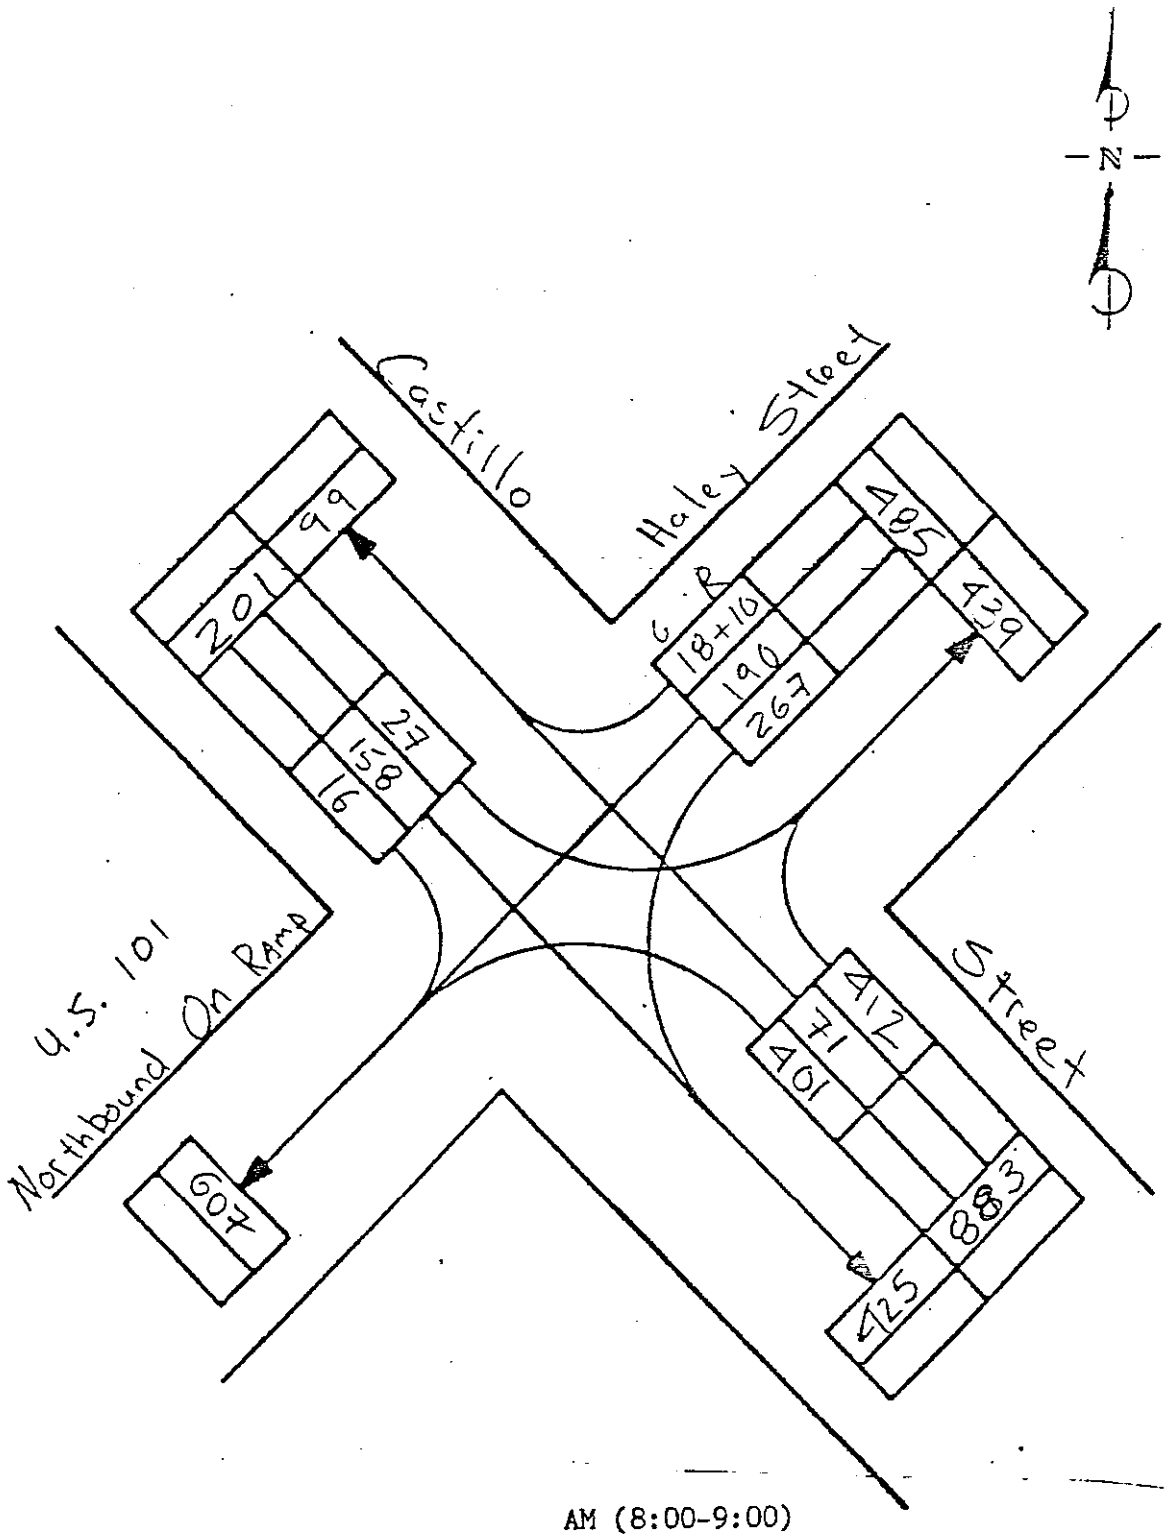

AM (8:00-9:00)

Castillo Street and Haley Street/U.S. 101 Northbound On Ramp

Average of Adjusted PCU Counts Made on

Thursday June 9, 1983 and

Tuesday June 14, 1983

ENGINEERS

ASSOCIATED TRANSPORTATION CA 93105

55 So La Cumbre Road ■ Santa Barbara C

FIGURE 4

Docusign Envelope ID: 3773F87A-0B89-4932-BA2C-CA8383B3EEAD

TRANSYT Node 74

Zone 2

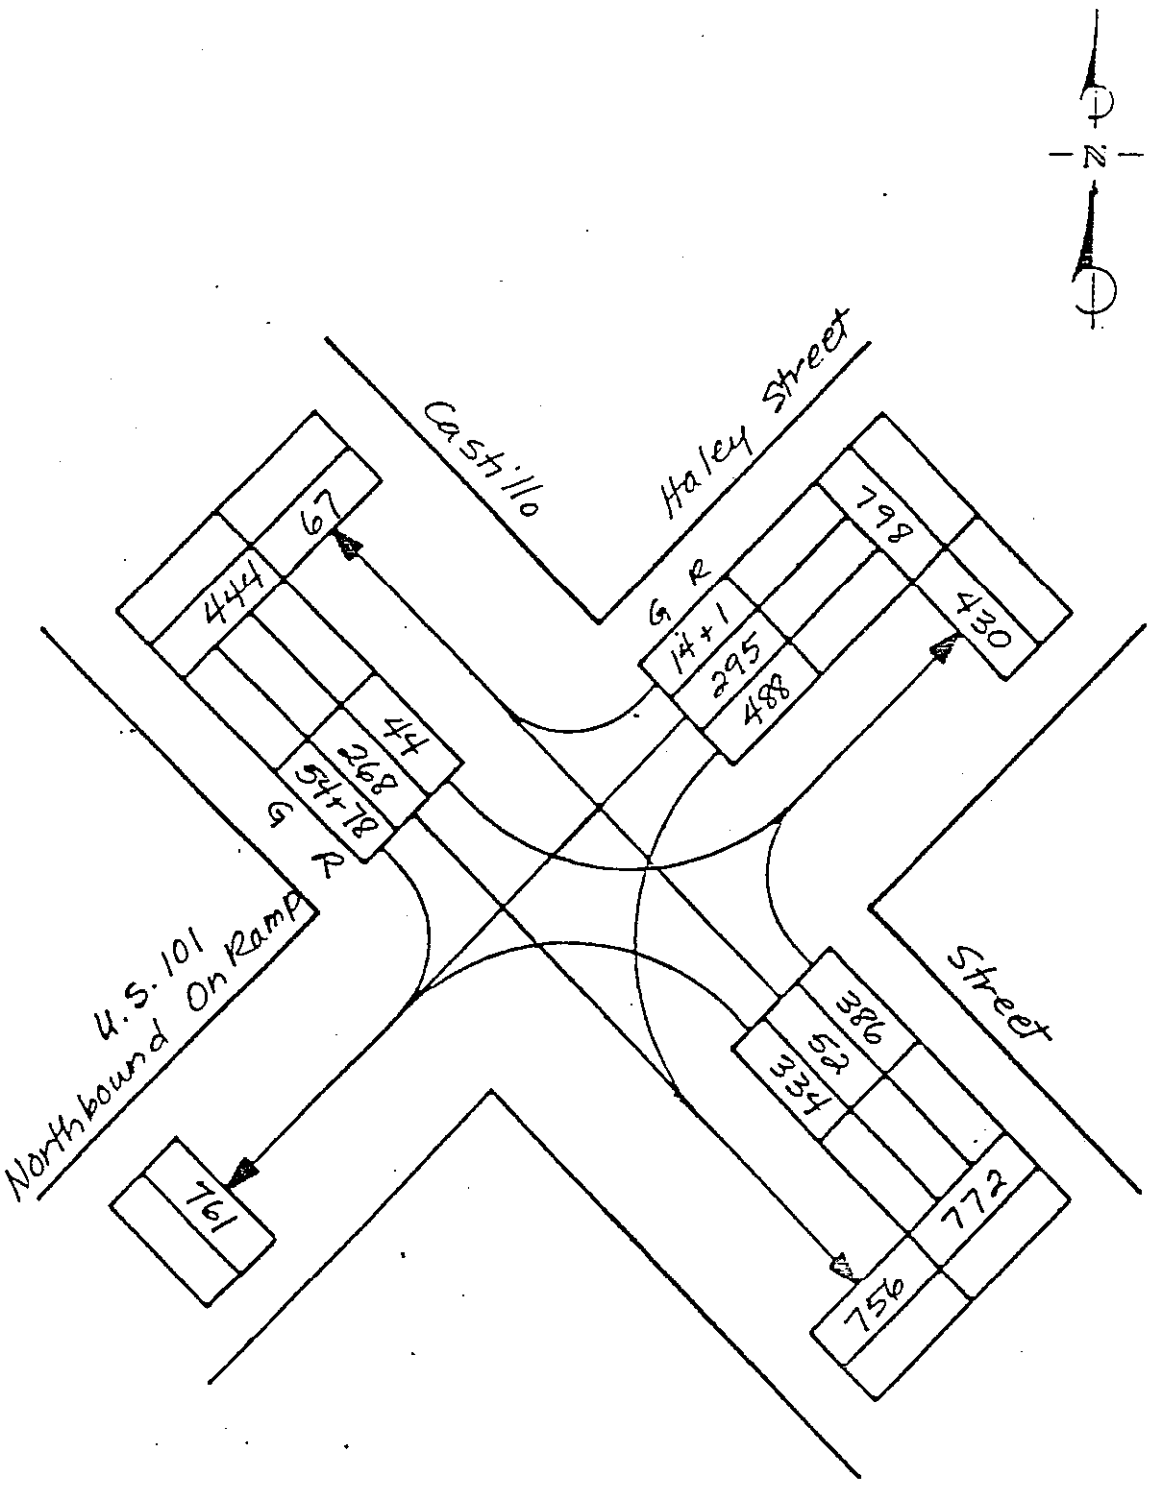

PM (4:30-5:30)

Castillo Street and Haley Street/U.S. 101 Northbound On Ramp

Average of Adjusted PCU Counts Made on Tuesday June 21, 1983 and Wednesday June 22, 1983

ASSOCIATED TRANSPORTATION ENGINEERS
55 So. La Cumbre Road ■ Santa Barbara CA 93105

FIGURE 5

Docusign Envelope ID: 3773F87A-0B89-4932-BA2C-CA8383B3EEAD

CITY OF SANTA BARBARA

COUNCIL AGENDA REPORT

SEP 20 1983 # 41

DATE: September 16, 1983

TO: Mayor and Councilmembers

FROM: Richard D. Thomas, City Administrator

Continued

SUBJECT: Appeal of Ken Minor of a condition imposed by the Planning Commission on the approval of a Conditional Use Permit and a modification of off-street parking requirements and review of a non-residential use on a residentially zoned parcel located at 315 West Haley Street

RECOMMENDATION:

Staff recommends the following:

a) That the City Council deny the appeal.

b) That the City Council grant approval of this non-residential use in an residential zone.

DISCUSSION:

See attached memorandum.

Attachments:

A. Conditions of Approval
B. Planning Commission Memorandum, dated 8/13/83
C. Public Works Department memorandum, dated 8/12/83
D. Appeal letter, dated 7/13/83
E. Council Agenda Report, dated 7/29/83
F. Planning Commission memorandum, dated 7/22/83
G. Planning Commisison Staff Report dated 7/7/83, with attachments.

PREPARED BY: Planning Division, DD/SL

REVIEWED BY: Robert M. Tague, Community Development Director

REVIEWED BY: _____Finance _____Attorney _____Personnel _____

ADVICE OF COUNCIL ACTION DIRECTED TO: _____

ACTION OF COUNCIL: _____Approved _____Disapproved _____Hearing Set _____
_____Continued to _____ _____Adopted/Executed _____(Res/Ord/Contract)
_____Other: _____

DIRECTIONS OF ADMINISTRATOR: _____Prepare documents _____Implement as approved
_____Prepare for further Council action on _____
_____Prepare Progress Report by _____
_____Other _____

COMMENTS: _____

DATE SEP 20 1983

AGENDA ITEM NO. 41

Docusign Envelope ID: 3773F87A-0B89-4932-BA2C-CA8383B3EEAD

SEP 20 1983 #41

CITY OF SANTA BARBARA

MEMORANDUM

DATE: September 16, 1983

TO: Richard D. Thomas, City Administrator

FROM: Planning Division, DD/SL

SUBJECT: Appeal of a condition imposed by the Planning Commission on the approval of a Conditional Use Permit and a modification of off-street parking requirements and review of a non-residential use on a residentially zoned parcel located at 315 West Haley Street

I. Background

On August 23, 1983 the City Council held a hearing on the appeal of a condition imposed by the Planning Commission which restricted the site to general office use and precluded medical offices. As the public hearing was not opened during the hearing, the appeal is being reheard by the Council. The main issues under consideration are the adequacy of off-street parking and safety concerns due to increased vehicle trips and turning movement conflicts.

II. Discussion

The Planning Commission concerns, as expressed in their review and comments, center on the issues of traffic safety due to the geometric configurations of the nearby Castillo/Haley intersection, the intensity of existing and projected traffic, and the nature of potential medical office uses for the site (Attachment B). It was the opinion of the Commission that medical offices would exacerbate the existing safety problem by increasing the traffic to and from the site. It was their opinion that medical office use was inappropriate in this location until such time as the traffic patterns in the area were significantly changed. An emergency medical clinic, as proposed by the applicant, was considered to cause even further safety problem due to "emergency" nature of clients driving to the site who may not be in a state of mind to negotiate a difficult driveway ingress or obey traffic signs.

The Public Works Department reviewed the Associated Transportation Engineers (ATE) July 28, 1983 traffic and circulation study which was submitted by the applicant. Public Works did not concur with the traffic generation data in the report and determined that a safety problem exists with the present site distance (Attachment C). The Transportation Staff suggested two conditions including an increase in the sight distance and the provision of a driveway island to prevent left turns in or out of the development. With these conditions, the Department has taken the position that effects from an increase in intensity are mitigated. The Planning Commission and Planning Staff in their review disagreed with this position.

Docusign Envelope ID: 3773F87A-0B89-4932-BA2C-CA8383B3EEAD

SEP 20 1983 # 41

The applicant has prepared a revised site plan to address the parking and safety concerns. Additional parking spaces have been provided to meet the requirements for the office addition. A driveway barrier has been designed which prevents left turns in and out of the site. Recontouring of the slope and the relocation of fire sprinkler valves are proposed to increase site distance as specified in the Conditions of Approval imposed by the Planning Commission (Attachment A).

III. Conclusion/Recommendation

The concerns remaining with this project involve the following:

A. Parking - Planning Staff believes that the exclusion of medical office use is necessary to justify a parking modification as there are no adjacent on-street parking spaces. If the applicant revises the project to provide the required parking, a modification would no longer be necessary and Staff's concerns regarding parking would be eliminated.

B. Safety - The Planning Commission and Staff continue to have safety concerns regarding medical office uses at this site, especially related to increased traffic of an emergency medical nature. When the original 4,000 square foot office was proposed, Planning Staff's opposition to the project related to parking and circulation issues. The Planning Commission approved that project as it was intended to be a low traffic generating, architect's office. Higher traffic generating uses on this particular site were considered at that time and are still considered inappropriate. As left turns will not be permitted from westbound Haley Street, all traffic must enter from the east. Access to eastbound Haley Street is limited to Castillo Street due to the site's proximity to U. S. 101. Vehicles wishing to access the site from the West Downtown must make circuitous movements through the adjacent neighborhood.

Due to these factors Staff recommends the following:

A. That the City Council deny the appeal to reword the condition.

B. Approve the proposed non-residential use in a residential zone as recommended by the Planning Commission.

SL:lh

Docusign Envelope ID: 3773F87A-0B89-4932-BA2C-CA8383B3EEAD

SEP 20 1983 #41
Attachment A

CONDITIONS OF APPROVAL

315 WEST HALEY STREET

A. All conditions of the previous modification apply unless superceded by the following conditions.

B. The Architectural Board of Review shall review the landscaping for the parking lot paying particular attention to the project's location at the entrance to the City. Substantial landscaping shall be provided.

C. The YIELD sign shall not be relocated from the northbound lane of Castillo Street.

D. A deed restriction shall be recorded which restricts the building to general office. No medical office use shall be permitted.

E. Applicant shall secure an encroachment agreement or other appropriate agreement from CalTrans to establish an increased line of sight at the Haley/Castillo Street curve to at least 150 feet.

F. A physical barrier either by island in the driveway or other means be provided to prevent left turns in or out of the driveway.

Docusign Envelope ID: 3773F87A-0B89-4932-BA2C-CA8383B3EEAD

ATTACHMENT B

SEP 20 1983 #41

City of Santa Barbara

Planning Commission

Memorandum

Date: August 18, 1983

To: Mayor and City Council

From: Planning Commission

Subject: 315 W. Haley Street-Appeal of Lenvik and Minor Architects-Planning Commission comments on the traffic study.

As requested by the City Council in continuing this item, the Planning Commission has reviewed the new traffic study for the project. The Planning Commission discussed the item at their regular meeting of August 18, 1983. The Planning Commission disagrees with the recommendations of the Transportation staff in their memorandum of August 12, 1983 (attached). The Planning Commission moved on a 4 to 2 vote that the condition prohibiting medical offices (condition D) be upheld on the basis that there are safety problems in the area due to the narrow street, limited sight distance and two-way traffic on Haley Street. The Commission felt that medical offices or similar facilities should not be permitted unless Haley Street is changed to a one-way or that the U.S. Hwy. 101 off ramps are removed or altered to remove the safety issues.

Docusign Envelope ID: 3773F87A-0B89-4932-BA2C-CA8383B3EEAD

ATTACHMENT C

SEP 20 1983 #41

CITY OF SANTA BARBARA

INTER-OFFICE MEMO

DATE: August 12, 1983

DEPARTMENT OF: PUBLIC WORKS

TO: Planning Commission

FROM: Director

SUBJECT: 315 HALEY STREET

Transportation Division Staff has reviewed the traffic engineering study submitted by Associated Transportation Engineers, and performed further studies. We have determined that a safety problem does exist with the present sight distance which would be further exacerbated by a higher intensity of use. Therefore, it is Staff's position that the following be considered conditions of approval for the project:

1. Applicant shall implement grading and other improvements necessary to increase the sight distance to 155 feet as discussed in the July 28 report from Associated Transportation Engineers.

2. Applicant shall agree to construct at his own cost a widened driveway including a traffic island designed to provide a physical barrier to left turns in or out of the development. Construction of this island shall be contingent upon significant increase in accidents involving left turns into or out of the driveway, as determined by the Transportation Engineer.

Staff does not concur with the results of the study concerning traffic generation which was based on a survey of selected medical offices. This survey relied on estimates of office managers instead of actual field measurements.

The peak hour trip generation from general office use will result in approximately one vehicle exiting or entering the project every two minutes while the trips generated for medical office use will result in approximately one vehicle exiting or entering the project every one-and-one-half minutes. If the above conditions of approval are applied, it is Transportation Division Staff's position that effects of an increase in intensity of use are mitigated.

D. H. Johnson

SJM:lm

Docusign Envelope ID: 3773F87A-0B89-4932-BA2C-CA8383B3EEAD

ATTACHMENT D

SEP 20 1983 #41

LENVIK & MINOR
architects
4 East Yanonali Street, Santa Barbara, Ca. 93101
(805) 963-3357

July 13, 1983

Mr. Richard Thomas
City Clerk
City of Santa Barbara
P.O. Drawer PP
Santa Barbara, CA 93102

RE: Appeal of Planning Commission action
315 West Haley Street

Dear Mr. Thomas:

As architect and agent for Liselotte McFarland I am appealing the July 7, 1982 action of the Planning Commission regarding the request for a parking modification and Conditional Use Permit.

Resolutions 34 and 35 (see attached resolutions) were adopted with findings and conditions A through G. I am specifically appealing a portion of condition D which excludes medical office use on this property.

This property is zoned C-P which allows a variety of uses including those permitted in R-4, R-Ø and C-O zones. Retail uses are allowed such as banks, restaurants and other retail commercial uses. The applicant has agreed to the elimination of the higher intensity retail uses and will record a deed restriction limiting uses to offices.

Distribution: 7/13/83
City Admin
City Atty
Com Dev Dir
Land Use
Planning

Docusign Envelope ID: 3773F87A-0B89-4932-BA2C-CA8383B3EEAD

SEP 20 1983 #41

The condition to exclude medical offices is not an acceptable limitation and I am requesting that condition D be rewritten as follows:

"A deed restriction shall be recorded which restricts the building to general offices. Medical offices shall be allowed."

Sincerely,

LENVIK & MINOR, ARCHITECTS

Kenneth O. Minor

Kenneth O. Minor, AIA

KOM:ajc
Enclosures

Docusign Envelope ID: 3773F87A-0B89-4932-BA2C-CA8383B3EEAD

CITY OF SANTA BARBARA

ATTACHMENT E

COUNCIL AGENDA REPORT

SEP 20 1983 #41

DATE: July 29, 1983

TO: Mayor and Councilmembers

FROM: Richard D. Thomas, City Administrator

SUBJECT: Appeal of Ken Minor of a condition imposed by the Planning Commission on the approval of a Conditional Use Permit and a modification of off-street parking requirements and review of a non-residential use on a residentially zoned parcel located at 315 West Haley Street.

RECOMMENDATION:

Staff recommends the following:

a) That the City Council deny the appeal.

b) That the City Council grant approval of this non-residential use in a residential zone.

DISCUSSION:

See attached memorandum dated July 29, 1983.

Attachments:
A. Applicant's appeal letter, July 13, 1983.
B. Planning Commission Staff Report, July 7, 1983.
C. Planning Commission memorandum, July 22, 1983.

PREPARED BY: Planning Division, DD/SL
REVIEWED BY: Robert M. Tague, Community Development Director

REVIEWED BY: _____Finance _____Attorney _____Personnel _____

ADVICE OF COUNCIL ACTION DIRECTED TO: _____

ACTION OF COUNCIL: _____Approved _____Disapproved _____Hearing Set _____
_____Continued to _____ _____Adopted/Executed _____(Res/Ord/Contract)
_____Other: _____

DIRECTIONS OF ADMINISTRATOR: _____Prepare documents _____Implement as approved
_____Prepare for further Council action on _____
_____Prepare Progress Report by _____
_____Other _____

COMMENTS: _____

DATE _____

AGENDA ITEM NO. _____

Docusign Envelope ID: 3773F87A-0B89-4932-BA2C-CA8383B3EEAD

SEP 20 1983 #41

CITY OF SANTA BARBARA

MEMORANDUM

DATE: July 29, 1983

TO: Richard D. Thomas, City Administrator

FROM: Planning Division, DD/SL

SUBJECT: Appeal of a condition imposed by the Planning Commission on the approval of a Conditional Use Permit and a modification of off-street parking requirements and review of a non-residential use on a residentially zoned parcel located at 315 West Haley Street.

1. BACKGROUND

On July 7, 1983 the Planning Commission reviewed a proposal to add 4,000 square feet to a 4,500 square foot commercial structure which is currently under construction. A 34 space parking lot would be constructed on an adjacent parcel to provide parking for the original structure as well as sixteen spaces for the office addition.

The Public Works Department reviewed the project and found the proposal acceptable with a change in the location of the yield sign on Haley Street eastbound. The Environmental Analyst also reviewed the project and found the original Negative Declaration for an 8,000 square foot proposal to be adequate. In addition, this project was included in the Downtown Cumulative Traffic Environmental Impact Report which was prepared in 1982. The City Council has established a fee system to accomplish the mitigation measures outlined in that report. The project will contribute fees for intersection improvements based upon trip generation.

The Planning Commission approved the applications for a Conditional Use Permit to allow a parking lot in a residential zone and a modification of off-street parking requirements (16 spaces instead of 20 spaces) on a 6/0 vote. The Commission also recommended approval to the City Council of this non-residential use in a residential zone.

A condition was included in the approval of the applications as follows:

D. A deed restriction shall be recorded which restricts the building to general office. No medical office use shall be permitted.

The applicant has appealed this condition and suggests that it be reworded to allow medical office uses on site (Attachment A).

II. DISCUSSION

A. Appeal

Planning Staff originally recommended the condition restricting medical office use to mitigate possible parking impacts which may have

Docusign Envelope ID: 3773F87A-0B89-4932-BA2C-CA8383B3EEAD

SEP 20 1983 #41

resulted from the request for a modification of off-street parking requirements (see Attachment B). At the Planning Commission meeting, the applicant introduced a new parking plan which provided the required parking by removal of some landscaped areas. He requested that the Commission consider the new parking plan and requested removal of Condition D which prohibits medical offices. Staff indicated that this would be an acceptable alternative.

The Planning Commission expressed concern that increased vehicle trips associated with the office addition could result in hazards from turning movement conflicts. The Commission felt the driveway location posed a safety problem due to its proximity to the Haley/Castillo Street intersection and to a curve with a limited sight distance. The Planning Commission granted the parking modification and voted to retain Condition D, the limitation of uses.

B. Non-residential Use in a Residential Zone

Chapter 28.87.030.5 of the Municipal Code requires that the City Council approve non-residential uses proposed in residential zones, after receiving a recommendation from the Planning Commission. Although this provision of the Municipal Code has not been carried out in the past, projects of this nature will follow this procedure. An amendment which would remove this procedure from the Code is currently being prepared by the Division of Land Use Controls and the City Attorney's office. The draft is expected in August for City Council consideration.

Attached is a memorandum (Attachment C) from the Planning Commission which outlines their action and recommendation.

III. RECOMMENDATION

It is Staff's opinion that the exclusion of medical office uses is necessary to justify the parking modification as there are no adjacent on-street parking spaces. Staff recommends the following:

A. That the City Council deny the appeal to reword the condition because the prohibition of medical office uses will decrease the parking demand.

B. Approve the proposed non-residential use in a residential zone as recommended by the Planning Commission in that the use would not be detrimental nor inconsistent with the neighborhood.

SL:lh
Attachments
A. Applicant's letter, dated July 13, 1983
B. Planning Division Staff Report, dated July 7, 1983
C. Planning Commission memorandum, dated July 22, 1983

Docusign Envelope ID: 3773F87A-0B89-4932-BA2C-CA8383B3EEAD

ATTACHMENT F

CITY OF SANTA BARBARA

SEP 20 1983 #41

MEMORANDUM

DATE: July 22, 1983

TO: Mayor and Councilmembers

FROM: Planning Commission

SUBJECT: Request for Approval of Non-residential Use in a Residential Zone at 315 West Haley Street.

Chapter 28.87.030.3 of the Municipal Code requires City Council approval for any non-residential uses proposed in a residential zone, after a recommendation has been received from the Planning Commission. The subject project is in the R-4, multiple-family residential zone and therefore reqiures City Council approval. The Planning Commission voted 6/0 to recommend to the City Council that this non-residential use be approved in a residential zone as the proposed parking facility is adjacent to two major streets and U. S. Highway 101. As such, the use would not be detrimental nor inconsistent with the neighborhood.

MM:lh

Docusign Envelope ID: 3773F87A-0B89-4932-BA2C-CA8383B3EEAD

CITY OF SANTA BARBARA

ATTACHMENT C

PLANNING COMMISSION STAFF REPORT

SEP 20 1983 #41

July 7, 1983

APPLICANT: Lenvik and Minor, Architects

LOCATION: 315 West Haley Street

PARCEL #: 37-192-01 (and State Parcel Nos. 75-0A-01 and 473-01-01)

REQUEST:

- Conditional Use Permit to allow a 34 space parking lot in an R-4, Hotel/Motel/ Multiple Residence Zone
- Modification to allow 16 parking spaces instead of 20 spaces required for the new addition
- Approval of a non-residential use in a residential zone

SITE DESCRIPTION

General Plan: General Commerce and Major Public and Institutional/ Automotive Center

Zoning: C-P Restricted Commercial and R-4 Hotel/Motel/Multiple Residential

Environmental Assessment: Negative Declaration with conditions

Lot Size:
Parcel 1: 10,730 sf
Parcel 2: 12,725 sf
Total: 23,455 sf

Existing Use:
Parcel 1: Office building under construction
Parcel 2: Vacant

Topography: Sloping gently to the south

Access: Haley Street

Adjacent Land Uses:

North: Commercial and vacant
South: U. S. Highway 101
East: Single family residences/Commercial
West: U. S. Highway 101

Docusign Envelope ID: 3773F87A-0B89-4932-BA2C-CA8383B3EEAD

SEP 20 1983 #41

Parking:

	Parking Required	Parking Provided
4,500 sf existing office	22 spaces	18 spaces (modification approved 198
4,000 sf office addition	20 spaces	16 spaces
Total	42 spaces	34 spaces

Project Statistics

	Parcel 1	Parcel 2
Building Coverage	4,500 sf (21%)	0
Paving	10,445 sf (44%)	9,025 sf (71%)
Landscaping/Walks	8.010 sf (34%)	3,700 sf (29%)

I. Background

In August 1980 the Planning Commission approved a 4,475 square foot office building on this site and granted a modification to permit eighteen (18) parking spaces instead of the reqiured twenty-two (22) spaces. This modification approval was based on the provision of one (1) space per 250 square feet in lieu of one (1) space per 200 square feet as required in the C-P zone. A condition was added which limited the parcel to office use thereby reducing the need for a higher parking ratio. The approved plan placed the office use on the second floor with parking on the ground floor. This structure is currently under construction.

The current proposal involves the original parcel and two adjacent vacant parcels which are zoned R-4. These parcels are currently being acquired from CalTrans in a surplus land sale and will be leased to the applicant (see Attachments 2 and 3). The proposal is to add 4,00 square feet of office space to the existing structure by enclosing the ground floor area. Parking would be provided on the vacant parcels to the west of the site. A Conditional Use Permit (CUP) is required to allow the parking lot in the R-4 zone and a modificaiton is requested to provide sixteen (16) parking spaces rather than the twenty (20) required spaces. The Environmental Analyst has reviewed this proposal and determined that the original Negative Declaration granted to an 8,000 square foot building would suffice (see Attachments 4 and 5). No new significant environmental impacts were found.

Docusign Envelope ID: 3773F87A-0B89-4932-BA2C-CA8383B3EEAD

SEP 20 1983 #41

II. Major Issues

A. Parking:

The C-P zone has a parking requirment of one space per 200 square feet of development rather than one space per 250 square feet as required for most other zones. The intent of providing more than the normal amount of parking is to limit the effect of commercial uses on the surrounding residential areas. The C-P zone also allows for retail uses which generally have more associated traffic than will other uses.

This site is not located directly within a residential area, but rather is on the "fringe", adjacent to commercial uses and major traffic corridors (see Attachment 6). Currently there is no on-street parking available on this block of Haley Street. The only off-site parking available would be on Bath Street above and below Haley Street. Bath Street is primarily a residential street.

The applicant has proposed 16 new parking spaces rather than the required 20 spaces. This request results in the provision of a total of 34 parking spaces in lieu of the 42 spaces required by ordinance. A deed restriction currently exists which restricts Parcel 1 to office uses. This restriction was proposed based on the fact that traffic generated by office use is generally one-third that of retail use. The applicant has proposed a parking ratio of one space per 250 square feet and proposes to limit the use of the addition to offices. However, this limitation could include medical offices which can have a trip generation rate three to five times higher than "general office." A condition has been included to preclude medical offices. Biclycle parking is provided on-site as well as a shower and on-site lunch facilities. Bus service is available in the area.

B. Traffic and Circulation:

When the original 4,725 square foot building was before the Planning Commission in 1980 the Staff recommended denial based on unsafe access. The applicant worked with the Public Works Department to redesign the access and the Haley/Castllo Street intersection to provide for safer movements. The Planning Commission approved the project with the new mitigation measures outlined by Public Works (see Attachment 7).

The Public Works Department reviewed the new proposal and found the existing conditions suffice as mitigations with the elimination of the condition which relocates the YIELD sign (see Attachment 8.).

Docusign Envelope ID: 3773F87A-0B89-4932-BA2C-CA8383B3EEAD

SEP 20 1983 #41

The development of this project would leave a small vacant triangular parcel to the south of the project site. This parcel would be landlocked as it does not have frontage on a public street. A condition has been included to require the recording of an easement to allow access to the parcel through the proposed parking lot.

C. Residential Use

The parking lot is proposed on two parcels totalling 12,725 square feet. These two parcels are zoned R-4 Hotel/Motel/Multiple Residence and could accomodate a range of four, three bedroom units to seven studio units.

This area has recently undergone a rezoning and General Plan Amendment study as recommended in the Housing and Commerical Assessment study. The two vacant State owned parcels however, are located outside the rezoning study area and were not addressed. In the De La Vina area rezone study, Planning Staff recommended that commercial zoning be retained for areas adjacent to the freeway due to noise and traffic considerations. Residential zoning was recommended for interior lands which would be buffered by the commerical fringe. The City Council has not yet taken action on this recommendation.

III. Conclusion and Recommendation

A. Conditional Use Permit: The proposed parking lot would not intrude on or cause conflicts with any adjacent residential areas, therefore Staff recommends that the Planning Commission make the necessary findings and approve the Conditional Use Permit with the attached conditions.

B. Modification: The conditions restricting the building's use to general office and excluding medical offices would mitigate concerns regarding the proposed reduction in parking spaces. Therefore, Staff recommends that the Planning Commission make the necessary findings and approve the modification with the attached conditions.

C. Non-residential Use in a Residential Zone: Staff recommends that the Planning Commission recommend to the City Council that this parking lot be approved on this residential parcel as it is compatible with the surrounding land uses.

Docusign Envelope ID: 3773F87A-0B89-4932-BA2C-CA8383B3EEAD

SEP 20 1983 #41

IV. Conditions of Approval (as approved by the Planning Commission)

A. All conditions of the previous modification apply unless superceded by the following conditions:

B. The Architectural Board of Review shall review the landscaping for the parking lot paying particular attention to the project's location at the entrance to the City. Substantial landscaping shall be provided.

C. The YIELD sign shall not be relocated from the north-bound lane of Castillo Street.

D. A deed restriction shall be recorded which restricts the building to general office. No medical office use shall be permitted.

E. Applicant shall secure an encroachment agreement or other appropriate agreement from Caltrans to establish an increased line of sight at the Haley/Castillo Street curve to at least 150 feet.

F. A physical barrier either by island in the driveway or other means be provided to prevent left turns in or out of the driveway.

SL:lh
Attachments:
1. Site plan
2. Applicant's letter - property ownerships
3. Applicant's letter - project description
4. Original Negative Declaration - 1980
5. Environmental Analyst's letter
6. Area zoning and land use map
7. Original 1980 Conditions of Approval
8. Public Works Department Letter

SEP 20 1983 #41

Attachment 1

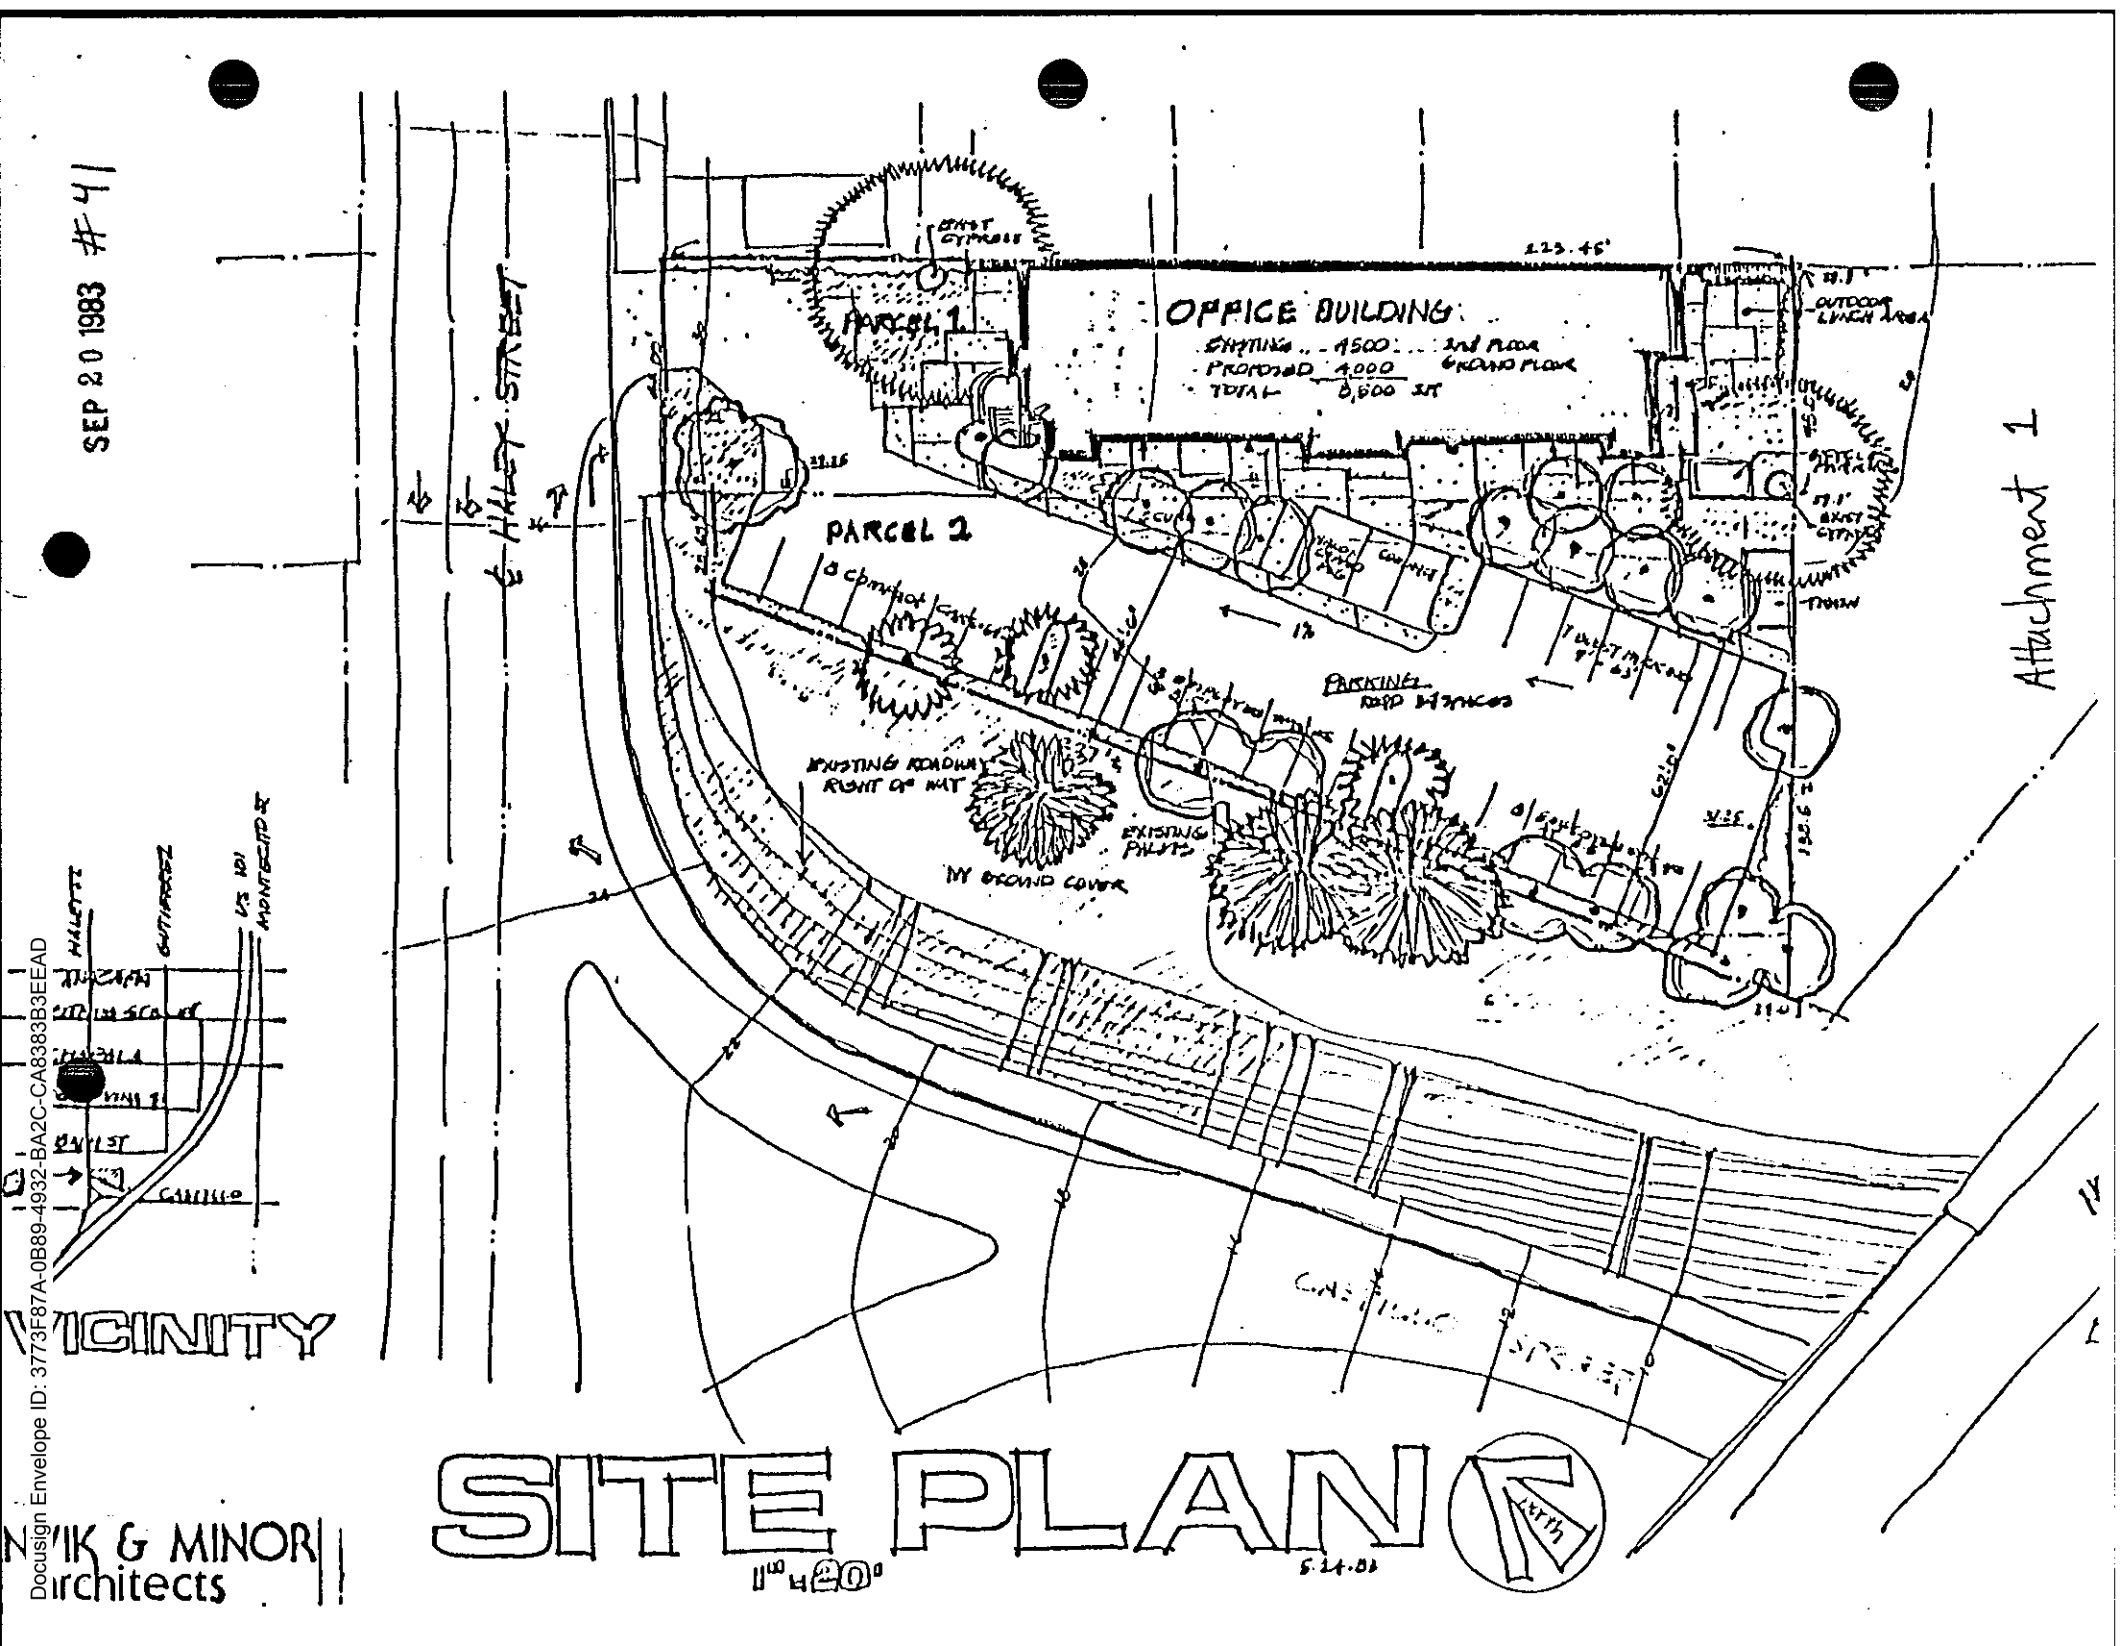

Docusign Envelope ID: 3773F87A-0B89-4932-BA2C-CA8383B3EEAD

NOVIK & MINOR
architects

Docusign Envelope ID: 3773F87A-0B89-4932-BA2C-CA8383B3EEAD

SEP 20 1983 #41

LENVIK & MINOR
architects
4 East Yanonali Street, Santa Barbara, Ca. 93101
(805) 963-3357

June 24, 1983

Ms. Stephanie Lawson
Planning Department
City of Santa Barbara
1235 Chapala Street
Santa Barbara, CA 93103

RE: 315 W. Haley

Dear Stephanie:

The property adjacent to 315 West Haley Street referred to as Parcel Two on the Site Plan for which a CUP is being requested and which is commonly referred to as the "Cal Trans" property is in escrow.

Mr. Richard Godkin is purchasing the property and has authorized us to proceed as agent for the project as submitted to you.

I trust this answers your questions regarding the ownership status of this parcel.

Sincerely,

LENVIK & MINOR, ARCHITECTS

Kenneth O. Minor, AIA

KOM:ajc

RECEIVED
JUN 28 1983
CITY PLANNING DEPARTMENT
SANTA BARBARA, CALIF.

Attachment 2

Docusign Envelope ID: 3773F87A-0B89-4932-BA2C-CA8383B3EEAD

SEP 20 1983 #41

May 26, 1983

Project Description and Letter of Request
Parking Modification and Conditional Use Permit

315 West Haley Street

The property at 315 West Haley Street is currently zoned C-P. On August 7, 1980 the Planning Commission approved the site plan for a two story office building of 4,475 square feet and a parking modification to allow a ratio of 1 space per 250 square feet in lieu of the required 1 space per 200 square feet. This plan placed the office use on the second floor with parking on the ground level. The justification for this modification was that the owner agreed to a recorded deed restriction limiting the use to office use thereby reducing the need for higher parking ratio (see attached Resolution #48, August 7, 1980).

Our current application includes AP 37-192-02 and two parcels of property zoned R-4 to be made available by a Cal Trans sale of surplus land (Cal Trans Numbers 75-0A-01 and 473-01-01). The acquisition of this land will allow parking to be provided on the adjacent parcels for the existing structure and infill of the ground floor space. We are therefore requesting a CUP to allow this parking in a R-4 zone per section 28-94-030(16) of Title 28. These parcels abut the C.P zone to the east and Castillo Street and U.S. 101 on the west. Parking on this land would not have any impact on other residentially zoned parcels.

We are also requesting a continuation of the parking modification for the 4,000 square foot ground floor addition as originally granted to the second story space. It is understood that the use of the space will be limited to office use per conditions of resolution number 48.

By restricting the use on the parcel to office space the traffic generated is approximately one-fourth that for retail as allowed by the C-P zone. Bus service is available in the immediate area. There is no stated

Attachment 3

Docusign Envelope ID: 3773F87A-0B89-4932-BA2C-CA8383B3EEAD

SEP 20 1983 #41

impacted parking concerns in the immediate area. Bicycle parking is provided as well as shower facilities for bicyclists. In addition to the above benefits over thirty-four percent of the property is landscaped with on-site lunch facilities provided.

We feel the granting of these two requests will not be inconsistent with the intent and requirements of the zoning ordinance and therefore request your approval.

Docusign Envelope ID: 3773F87A-0B89-4932-BA2C-CA8383B3EEAD

COMMUNITY DEVELOPMENT DEPARTMENT

SEP 20 1983 #41

CITY HALL · DE LA GUERRA PLAZA · SANTA BARBARA · CALIFORNIA 93102 · TEL. (805) 963-0611

REDEVELOPMENT · ENVIRONMENTAL REVIEW
PLANNING · ZONING · BUILDING · HOUSING

DATE: April 25, 1980

TO: The County Clerk
Post Office Drawer C-C
Santa Barbara, CA 93102

SUBJECT: CEQA NEGATIVE DECLARATION, PROJECT NO. SB-27-80

Pursuant to the State of California Public Resources Code and the "Guidelines for Implementation of the California Environmental Quality Act of 1970", as amended to date, a Negative Declaration is hereby made on the project listed below:

315 West Haley Street: A proposal by Lenvik and Minor to construct an 8,000 square foot two-story retail and office building on Assessor's Parcel No. 37-192-01. Forty (40) off street parking spaces to be provided. Current zoning is C-P (restricted commercial) and R-3 (multi-family residential).

The reason for the determination that a Negative Declaration is appropriate:

The Environmental Review Committee found that there are no significant adverse environmental effects associated with the project under the following conditions:

1. Noise attenuation as per Noise Element standards.
2. Bicycle racks to be provided. Note to Planning Commission that property may be better suited to commercial zoning. ERC commends plan and information provided.

An Initial Study prepared by the Environmental Analyst is available at 1236 Chapala Street. Appeals to the determination that a Negative Declaration is appropriate may be made to the City Clerk, City of Santa Barbara, within ten (10) days of the above date. A fee is required to defray the cost to the City of appellant action.

cc: Zoning, File,
Applicant

John W. Helmer
Environmental Analyst

Attachment 4

Docusign Envelope ID: 3773F87A-0B89-4932-BA2C-CA8383B3EEAD

SEP 20 1983 # 41

CITY OF SANTA BARBARA-ENVIR and PLANN

MAY 13 1983

ARCHITECTS

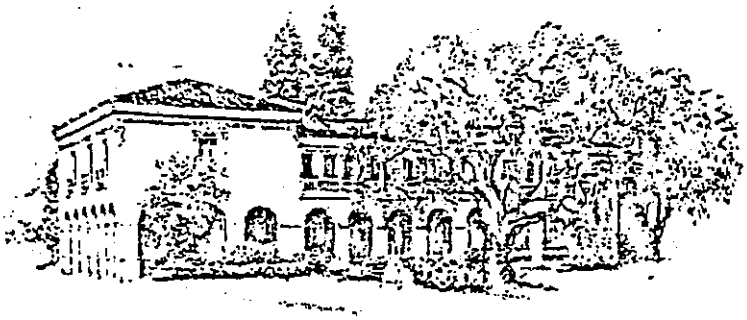

COMMUNITY DEVELOPMENT DEPT.
Redevelopment • Environmental Review
Planning • Zoning • Building • Housing

1235 CHAPALA STREET
P.O. DRAWER P-P
SANTA BARBARA, CA 93102
(805) 963-1663

May 11, 1983

Ken Minor
Lenvik & Minor Architects
4 E. Yanonali St.
Santa Barbara, CA 93101

RE: 315 W. Haley Street, SB-27-80

Dear Ken,

Per your request, I have reviewed your proposal to add approximately 4,000 sq. ft. to the 4,500 sq. ft. office building currently under construction at the address referenced above. In 1980, the Environmental Review Committee granted a Negative Declaration for a 8,000 sq. ft. building and Transportation Staff and I have determined that the existing ND will suffice for the proposed project. Although the addition will not require any subsequent environmental review, you should be aware that the payment of traffic mitigation fees will be required.

If you have any further questions, please call.

Sincerely,

Pat

Patricia W. Saley
Environmental Analyst

cc: Mike Montoya, Senior Planner

PWS:js

Attachment 5

Docusign Envelope ID: 3773F87A-0B89-4932-BA2C-CA8383B3EEAD

SEP 20 1983 #41

EXISTING LAND USE

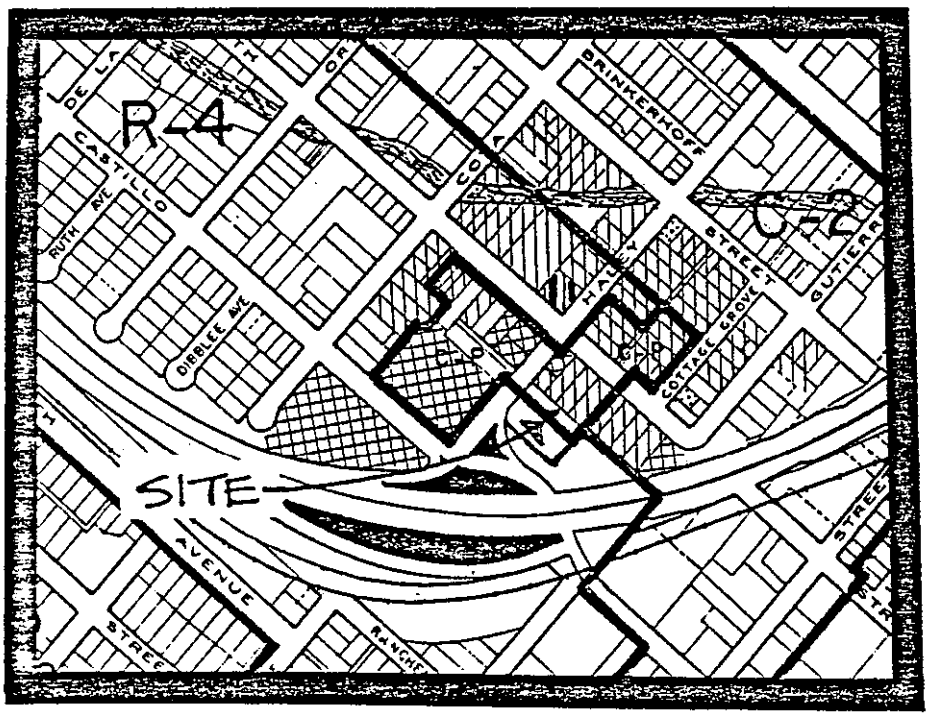

COMMERCIAL

RESIDENTIAL

MIXED-USE

INSTITUTIONAL

ATTACHMENT 6

Docusign Envelope ID: 3773F87A-0B89-4932-BA2C-CA8383B3EEAD

COMMUNITY DEVELOPMENT DEPARTMENT

SEP 20 1983 # 41

CITY HALL · DE LA GUERRA PLAZA · SANTA BARBARA · CALIFORNIA 93102 · TEL. (805) 963-0611

REDEVELOPMENT · ENVIRONMENTAL REVIEW
PLANNING · ZONING · BUILDING · HOUSING

August 11, 1980

Mr. E. A. Lenvik
Lenvik & Minor, Architects
4 E. Yanonali
Santa Barbara, Calif. 93101

Dear Mr. Lenvik,

On August 7, 1980, the Planning Commission approved the plot plan for Lenvik and Minor, Architects, to construct an office building at 315 W. Haley Street in a C-P Restricted Office Zone, subject to the following conditions:

A. Prior to preliminary approval by the Architectural Board of Review, the proposal, including elevations, shall be reviewed by the Landmarks Committee for comment.

The Architectural Board of Review and Landmarks Committee shall review the project in terms of its size, scale and architecture. Particular attention shall be paid in terms of the project being located at an entrance to the City.

B. Prior to the issuance of a Certificate of Occupancy, the applicant shall complete the following:

1. The applicant shall waive the right to protest the formation of any public improvement district.

2. Any change in the proposed office use of the building shall be returned to the Planning Commission for review and approval of the parking impact.

3. A "no left turn" sign shall be posted at exit from the property subject to Public Works approval.

C. The following conditions are required by Public Works:

1. Striping and pavement marking changes on Haley and Castillo Streets are to be done by the developer's contractor.

   a. The YIELD legend is to be relocated from the northbound lane on Castillo Street to the eastbound lane of Haley Street, departing its intersection with Castillo Street (see attached sketch).

   b. A right-turn only, entering lane, is to be defined using striping and reflective pavement markers.

Attachment 7

Docusign Envelope ID: 3773F87A-0B89-4932-BA2C-CA8383B3EEAD

SEP 20 1983 # 41

Lenvik & Minor
315 W. Haley
8/11/80

2.

2. A 15-foot radius is to be constructed on the west end of the property entrance, instead of a standard driveway approach. The profile from the Haley Street curb line to the end of the 15-foot curb return is to be straight, i.e. a typical driveway cross-section rising 0.5 feet in 5 feet is not to be constructed.

3. A 20-foot driveway is to be constructed, requiring a 26-foot curb cut.

4. The location will be monitored by staff. If accident problems develop, left turns in and out might have to be prohibited in the interest of traffic safety.

Sincerely,

Larry Carter
Zoning Officer

LC:amg
Attch.

cc: W. Windroth, Building Dept.
File

Docusign Envelope ID: 3773F87A-0B89-4932-BA2C-CA8383B3EEAD

CITY OF SANTA BARBARA

PUBLIC WORKS DEPARTMENT

SEP 20 1983 #41

DATE: June 24, 1983

TO: David D. Davis, City Planner

FROM: Director

SUBJECT: 315 WEST HALEY

Transportation Staff have reviewed the proposed addition of 4,000 square feet of office space to the presently approved 4,500 square feet. Staff suggests elimination of the condition calling for relocation of the yield sign as this relocation could cause a safety problem. The other conditions that were placed on the original project will suffice as mitigation measures for the increased intensity of use.

With reference to the request for a modification of the number of required parking spaces, it should be noted that there is no on-street parking allowed in this block of Haley Street.

R. W. Puddicombe

SJM:lm

cc: Robert Tague, Community Development Director
R. D. Thomas, City Administrator

RECEIVED
JUN 28 1983
CITY PLANNING DEPARTMENT
SANTA BARBARA, CALIF.

Attachment 8

Docusign Envelope ID: 3773F87A-0B89-4932-BA2C-CA8383B3EEAD

LENVIK & MINOR
architects

315 West Haley Street, Santa Barbara, Ca. 93101
(805) 963-3357

September 16, 1983

DAVE
FOR YOUR
INFO.
SL

Ms. Stephanie Lawson
Planner
City of Santa Barbara
1235 Chapala Street
Santa Barbara, CA 93101

RE: Traffic Study
315 W. Haley Street

Dear Stephanie:

Enclosed please find a copy of an updated traffic study for proposed office use. We have attempted to firm up the information on trip generation for the emergency medical care facilities. In addition we have addressed the issue of gap times and the traffic pattern on Haley Street and have included this in the study. I beleive this gives a better understanding for the entering and exiting movements to the specific site.

Please review the information and if you have any questions give me a call.

Sincerely,

LENVIK & MINOR, ARCHITECTS

Kenneth O. Minor, AIA

KOM/ajc
Enclosure
Hand-Deliver

RECEIVED
SEP 16 1983
CITY PLANNING DEPARTMENT
SANTA BARBARA, CALIF.

Docusign Envelope ID: 3773F87A-0B89-4932-BA2C-CA8383B3EEAD

ASSOCIATED TRANSPORTATION ENGINEERS
55 So. La Cumbre Road ■ Santa Barbara, CA 93105 ■ 805/967/5056

Maynard Keith Franklin, P.E.
Robert L. Faris, P.E.
Peter J. Clark, P.E.

RECEIVED
SEP 16 1983
CITY PLANNING DEPARTMENT
SANTA BARBARA, CALIF.

SEP 15 1983

September 15, 1983

Mr. Kenneth Minor, AIA
Lenvik & Minor, Architects
315 West Haley Street
Santa Barbara, CA 93101

LIMITED TRAFFIC STUDY FOR OFFICE BUILDING,
315 WEST HALEY STREET (ATE #8329)

On July 28, 1983, ATE prepared and submitted the subject report, assessing trip generation and traffic safety aspects of the proposed utilization of the first floor for an emergency medical care facility.

During public hearings on the proposed use, several questions were raised concerning various aspects of our report. It is the purpose of this letter to respond to those questions.

Trip Generation

Based on a telephone survey of similar facilities, we estimated that this type of medical facility would generate about 25 daily vehicular trips per 1000 square feet of gross floor area, and about 2.4 peak hour trips per 1000 square feet. Concern was expressed that the data obtained by telephone might be unreliable, and therefore the ITE rate should apply.

Published data on trip generation of medical office facilities (as opposed to emergency medical care facilities) indicates a wide variation in generation of weekday trips per 1000 square feet of gross floor area:

Source	Rate	Max.	Min.	# of Studies in Data
Arizona DOT	50.0	99.0	13.0	13
ITE 1979	75.0	99.0	38.0	5
ITE 1983 Draft	54.6	99.0	38.0	7
Caltrans District 4	42.9	50.8	22.5	4
San Diego	90.5	99.0	78.4	3

It was precisely because of the wide range in trip generation rates in the published data that ATE undertook studies of similar facilities in this area. In the case of medical office buildings, our report to Patrick Mahoney,

Docusign Envelope ID: 3773F87A-0B89-4932-BA2C-CA8383B3EEAD

SEP 15 19

Administrator of St. Francis Hospital, concluded that based on three local area studies, trip rates of greater than 35/1000 square feet for these facilities would be highly unlikely. A copy of that report is attached.

The five emergency medical care facilities covered by telephone survey in the original report for your facility were checked in the field for gross floor area, parking spaces, and daily and peak hour vehicle trips. The following averages were found to exist.

Square Feet	Parking Spaces 1000 sq.ft.	Daily Trips 1000 sq.ft.	P.M.Pk.Hr.Trips 1000 sq.ft.
2918	5.21	34.1	4.04

It is noted that, while the field survey data exceeded our estimate based on the telephone survey, it closely parallels the data obtained for the three medical office facilities cited in the St. Francis Hospital Study, and is substantially less than published averages as noted above. We conclude that daily and p.m. peak hour rates of 35 and 4.04 would be appropriate for estimating trips generated by the medical offices used for emergency medical or normal medical care.

Based on the above data, the total traffic expected to be generated by this facility would be as follows:

	Area	Rate	Daily Trips	P.M. Peak Hour Trips*
Applicant's Proposal				
EMC Facility	4000 s.f.	35.0	140	16
Architect's Office	3220 s.f.	24.5	79	9
General Office	1280 s.f.	24.5	31	4
TOTALS	8500 s.f.	29.4	250	29

* P.M. Peak Hour between 4 and 6

This estimate is compared with the scenario contained in the original report restricting all offices to general, rather than medical, use:

General Office	8500 s.f.	24.5	208	25

Docusign Envelope ID: 3773F87A-0B89-4932-BA2C-CA8383B3EEAD

Our conclusion is that trips generated by the combined emergency medical/ office use will be somewhat higher than those which would be generated by office use alone, but would not be as high as average rates contained in published data for medical office buildings.

Traffic Safety

In our original report the primary traffic safety concern was with sight distance from vehicles exiting the driveway. We demonstrated that this issue could be resolved by grading the slope, adjustment of landscaping, etc., to attain more than adequate sight distance.

Concern was expressed in public meetings that regardless of improvements in sight distance, the location was too congested, and that left turns should be prohibited into and out of the driveway. To measure the ability of drivers exiting the site to enter the traffic flow on Haley Street, observations of gaps in traffic flow were made at representative 15-minute periods during the course of a normal weekday with City College in session. For these observations, it was assumed that a vehicle could exit the driveway in a left-turn maneuver given a 5-second gap or greater in the two-way traffic flow on Haley Street. The following table summarizes the number of gaps of 5 seconds or greater, and the average gap length, for each 15-minute period observed.

Time	No. of Gaps 5 Seconds	Avg. Gaps/ 5 Minutes	Avg. Gap Length
7:45-8:00 a.m.	24	8.0	7.8 sec.
8:30-8:45 a.m.	43	14.8	8.1 sec.
11:10-11:25 a.m.	34	11.3	8.4 sec.
12:00-12:15 p.m.	21	7.0	9.2 sec.
12:45-1:00 p.m.	25	8.3	7.7 sec.
2:30-2:45 p.m.	31	10.3	7.9 sec.
4:55-5:10 p.m.	23	7.6	8.8 sec.
5:20-5:35 p.m.	23	7.6	8.4 sec.

In each of the time intervals observed, the acceptable gaps were spread fairly evenly throughout the observation period. The maximum time between gaps was 159.3 seconds, occurring at 5:08 p.m.

Since the number of available acceptable gaps is about three times the expected total entering and exiting peak hour traffic generated by the facility, we conclude that no operational problems would develop due to the operation of this facility, even if left turns were allowed both into and out of the driveway. During our gap studies, it was noted that queues from the signalized intersections occasionally blocked the driveway for short periods of time. The westbound queue is caused by the high volume of left

Docusign Envelope ID: 3773F87A-0B89-4932-BA2C-CA8383B3EEAD

turning vehicles from Haley to southbound Castillo, which must use the left lane (267 vehicles in the evening peak hour). If an optional dual left-turn lane were utilized, with the right lane optional for left, straight or right-turn movements, the queues would be substantially reduced. Queues in eastbound traffic are generally caused by left-turning vehicles from Haley to northbound Bath Street, which obstruct the through movement. A left-turn pocket lane would eliminate these queues, by segregating waiting left-turning vehicles out of the through traffic lane.

Based on the above investigation, the conclusion of our original report that sight distance should be improved remains our principal recommendation. Other measures considered by staff and the planning commission may have the effect of confusing drivers, creating abnormal movements and actually increasing accident potential. Because there are sufficient gaps in traffic to allow ingress and egress to the site without undue delay, accidents at this location should occur no more frequently than at any other driveway on a city street, provided that adequate sight distance is made available as recommended above.

Maynard Keith Franklin, P.E.

MKF:geh

Docusign Envelope ID: 3773F87A-0B89-4932-BA2C-CA8383B3EEAD

Planning File Copy
SEP 20 1983 #41

LENVIK & MINOR
architects
315 West Haley Street, Santa Barbara, Ca. 93101
(805) 963-3357

RECEIVED
SEP 19 1983
CITY PLANNING DEPARTMENT
SANTA BARBARA, CALIF.

September 16, 1983

RECEIVED
SEP 16 1983
CITY CLERK
SANTA BARBARA, CA

Honorable Mayor and Council Members
City Hall
De La Guerra Plaza
Santa Barbara, CA 93103

RE: Appeal of Planning Commission Action
315 West Haley St.

Dear Council Members:

At next Tuesday's Council Meeting you have before you again the appeal of the condition excluding medical office use from the above referenced property. As you may or may not know there had been no opening of the public hearing of my appeal. It was therefore determined that a rehearing was in order to allow me to adequately present the appeal. I trust you will bear with me regarding this matter and that the previous action will not prejudice my appeal before you.

I have submitted to the Planning Department a plan entitled "Traffic Mitigation Plan and Parking" which shows all of the items of mitigation to both the traffic safety issue and parking ratios as previously discussed in my letter to you of July 29, 1983.

I have submitted additional traffic information to the Transportation Department staff for their review and comments. I am enclosing a copy of this information regarding trip generation for urgent medical care facilities and more details on the traffic gaps created by the existing signalization of intersections in this area.

I would suggest that the conclusions of this traffic study enable me to make the following positive statements.

Docusign Envelope ID: 3773F87A-0B89-4932-BA2C-CA8383B3EEAD

1. The City Transportation Engineer stated to the Planning Commission that existing site lines meet requirements for ingress and egress. Sight lines will be increased to provide even greater maneuvering time. The sight lines are equivalent to one half a city block.

2. All visual obstructions in the sight line have been removed and will remain so.

3. There is no parking on Haley Street to obstruct view thereby keeping sight lines clear. There are literally hundreds of high volume driveways on more heavily travelled streets in the City which have views blocked by parked cars, buildings, hedges and other obstructions.

4. Traffic speed on Haley Street is low (99% less than 25 m.p.h. with the average of 20.6 m.p.h.)

5. Gaps in the traffic pattern occur frequently at regular intervals at about three times the rate necessary for ingress and egress.

6. Haley Street is master planned for one way traffic.

7. Staff recommendation for denial of medical use was that parking be provided at a ratio of 1 space/ 200 s.f. Parking will be provided at this ratio which is in excess of that required by the City Parking Ordinance for Medical Office use.

8. An Urgent Medical Care facility will generate only 42 additional daily trips per day above office use as approved. (35/1000 vs. 24.5/10000 = 10.5/1000 s.f. x 4000 = 42). This relates to 1 additional trip each 15 minutes.

9. Emergency Medical Care facilities have minimal peak hour bulge.

10. The City Transportation Engineers and Associated Transportation Engineers agree that if the improvements mentioned above are implemented the effects of an increase in intensity of use are mitigated. (See Public Works memo 8/12/83).

In addition I would submit to you that the location of the Urgent Medical Care facility on this site will have additional positive benefits.

Docusign Envelope ID: 3773F87A-0B89-4932-BA2C-CA8383B3EEAD

1. The facility is located near major arterials. Users will not have to negotiate long distances through residential districts or city streets as required to reach other medical treatment areas (Cottage Hospital area, St. Francis Hospital, La Cumbre intersections).

2. Provide medical services at a lower cost than traditional medical services which are becoming prohibitive.

3. Allow a medical facility in an area other than existing medical centers which are highly impacted by surrounding residential uses and residential streets.

In the Planning Staff's letter to Richard D. Thomas of July 29, 1983 I would like to stress that the basis of their recommendation for denial was based SOLELY on the basis of inadequate parking. We are proposing parking on a ratio in agreement to the Staff's recommendations. Indeed the original staff report to the Planning Commission states that "a condition excluding medical office use would mitigate concerns regarding reduction in parking spaces". Planning Staff stated at that time that parking was the SOLE reason for the condition. Even as recently as the Council Agenda Report of July 29, 1983, page 2 recommendations states, "It is Staff's opinion that the exclusion of medical office uses is necessary to justify the parking modification as there are no adjacent on-street parking spaces". It goes on to state "... that the City Council deny the appeal to reword the condition because the prohibition of medical office use will decrease the parking demand.

There was no mention as to traffic safety being the basis of this condition.

Neither the original environmental assessment nor the reassessment of May 11, 1983 found any traffic safety issues. In addition to this review we have undertaken a detailed study of traffic patterns and traffic safety which concludes by both ATE and the City Transportation staff that traffic conditions are at a level well within the accepted standards for Santa Barbara streets.

Docusign Envelope ID: 3773F87A-0B89-4932-BA2C-CA8383B3EEAD

I would therefore request that you grant my appeal to remove the condition excluding medical office use from the property.

Respectfully submitted

LENVIK & MINOR, ARCHITECTS

Kenneth O. Minor

Kenneth O. Minor, AIA

KOM/ajc

Docusign Envelope ID: 3773F87A-0B89-4932-BA2C-CA8383B3EEAD

ASSOCIATED TRANSPORTATION ENGINEERS
55 So. La Cumbre Road ■ Santa Barbara, CA 93105 ■ 805/967/5056

Maynard Keith Franklin, P.E.
Robert L. Faris, P.E.
Peter J. Clark, P.E.

September 15, 1983

Mr. Kenneth Minor, AIA
Lenvik & Minor, Architects
315 West Haley Street
Santa Barbara, CA 93101

SEP 15 1983

LIMITED TRAFFIC STUDY FOR OFFICE BUILDING,
315 WEST HALEY STREET (ATE #8329)

On July 28, 1983, ATE prepared and submitted the subject report, assessing trip generation and traffic safety aspects of the proposed utilization of the first floor for an emergency medical care facility.

During public hearings on the proposed use, several questions were raised concerning various aspects of our report. It is the purpose of this letter to respond to those questions.

Trip Generation

Based on a telephone survey of similar facilities, we estimated that this type of medical facility would generate about 25 daily vehicular trips per 1000 square feet of gross floor area, and about 2.4 peak hour trips per 1000 square feet. Concern was expressed that the data obtained by telephone might be unreliable, and therefore the ITE rate should apply.

Published data on trip generation of medical office facilities (as opposed to emergency medical care facilities) indicates a wide variation in generation of weekday trips per 1000 square feet of gross floor area:

Source	Rate	Max.	Min.	# of Studies in Data
Arizona DOT	50.0	99.0	13.0	13
ITE 1979	75.0	99.0	38.0	5
ITE 1983 Draft	54.6	99.0	38.0	7
Caltrans District 4	42.9	50.8	22.5	4
San Diego	90.5	99.0	78.4	3

It was precisely because of the wide range in trip generation rates in the published data that ATE undertook studies of similar facilities in this area. In the case of medical office buildings, our report to Patrick Mahoney,

Docusign Envelope ID: 3773F87A-0B89-4932-BA2C-CA8383B3EEAD

SEP 15 19

Administrator of St. Francis Hospital, concluded that based on three local area studies, trip rates of greater than 35/1000 square feet for these facilities would be highly unlikely. A copy of that report is attached.

The five emergency medical care facilities covered by telephone survey in the original report for your facility were checked in the field for gross floor area, parking spaces, and daily and peak hour vehicle trips. The following averages were found to exist.

Square Feet	Parking Spaces 1000 sq.ft.	Daily Trips 1000 sq.ft.	P.M.Pk.Hr.Trips 1000 sq.ft.
2918	5.21	34.1	4.04

It is noted that, while the field survey data exceeded our estimate based on the telephone survey, it closely parallels the data obtained for the three medical office facilities cited in the St. Francis Hospital Study, and is substantially less than published averages as noted above. We conclude that daily and p.m. peak hour rates of 35 and 4.04 would be appropriate for estimating trips generated by the medical offices used for emergency medical or normal medical care.

Based on the above data, the total traffic expected to be generated by this facility would be as follows:

	Area	Rate	Daily Trips	P.M. Peak Hour Trips*
Applicant's Proposal				
EMC Facility	4000 s.f.	35.0	140	16
Architect's Office	3220 s.f.	24.5	79	9
General Office	1280 s.f.	24.5	31	4
TOTALS	8500 s.f.	29.4	250	29

* P.M. Peak Hour between 4 and 6

This estimate is compared with the scenario contained in the original report restricting all offices to general, rather than medical, use:

General Office	8500 s.f.	24.5	208	25

Docusign Envelope ID: 3773F87A-0B89-4932-BA2C-CA8383B3EEAD

Our conclusion is that trips generated by the combined emergency medical/ office use will be somewhat higher than those which would be generated by office use alone, but would not be as high as average rates contained in published data for medical office buildings.

Traffic Safety

In our original report the primary traffic safety concern was with sight distance from vehicles exiting the driveway. We demonstrated that this issue could be resolved by grading the slope, adjustment of landscaping, etc., to attain more than adequate sight distance.

Concern was expressed in public meetings that regardless of improvements in sight distance, the location was too congested, and that left turns should be prohibited into and out of the driveway. To measure the ability of drivers exiting the site to enter the traffic flow on Haley Street, observations of gaps in traffic flow were made at representative 15-minute periods during the course of a normal weekday with City College in session. For these observations, it was assumed that a vehicle could exit the driveway in a left-turn maneuver given a 5-second gap or greater in the two-way traffic flow on Haley Street. The following table summarizes the number of gaps of 5 seconds or greater, and the average gap length, for each 15-minute period observed.

Time	No. of Gaps 5 Seconds	Avg. Gaps/ 5 Minutes	Avg. Gap Length
7:45-8:00 a.m.	24	8.0	7.8 sec.
8:30-8:45 a.m.	43	14.8	8.1 sec.
11:10-11:25 a.m.	34	11.3	8.4 sec.
12:00-12:15 p.m.	21	7.0	9.2 sec.
12:45-1:00 p.m.	25	8.3	7.7 sec.
2:30-2:45 p.m.	31	10.3	7.9 sec.
4:55-5:10 p.m.	23	7.6	8.8 sec.
5:20-5:35 p.m.	23	7.6	8.4 sec.

In each of the time intervals observed, the acceptable gaps were spread fairly evenly throughout the observation period. The maximum time between gaps was 159.3 seconds, occurring at 5:08 p.m.

Since the number of available acceptable gaps is about three times the expected total entering and exiting peak hour traffic generated by the facility, we conclude that no operational problems would develop due to the operation of this facility, even if left turns were allowed both into and out of the driveway. During our gap studies, it was noted that queues from the signalized intersections occasionally blocked the driveway for short periods of time. The westbound queue is caused by the high volume of left

Docusign Envelope ID: 3773F87A-0B89-4932-BA2C-CA8383B3EEAD

turning vehicles from Haley to southbound Castillo, which must use the left lane (267 vehicles in the evening peak hour). If an optional dual left-turn lane were utilized, with the right lane optional for left, straight or right-turn movements, the queues would be substantially reduced. Queues in eastbound traffic are generally caused by left-turning vehicles from Haley to northbound Bath Street, which obstruct the through movement. A left-turn pocket lane would eliminate these queues, by segregating waiting left-turning vehicles out of the through traffic lane.

Based on the above investigation, the conclusion of our original report that sight distance should be improved remains our principal recommendation. Other measures considered by staff and the planning commission may have the effect of confusing drivers, creating abnormal movements and actually increasing accident potential. Because there are sufficient gaps in traffic to allow ingress and egress to the site without undue delay, accidents at this location should occur no more frequently than at any other driveway on a city street, provided that adequate sight distance is made available as recommended above.

Maynard Keith Franklin, P.E.

MKF:geh

Docusign Envelope ID: 3773F87A-0B89-4932-BA2C-CA8383B3EEAD

NOTICE OF PUBLIC HEARING

Notice is hereby given that the City Council of the City of Santa Barbara has set the date for a hearing to reconsider the appeal of Lenvik & Minor, agent for Liselotte McFarland, from the decision of the Planning Commission approving the following applications with conditions with respect to City Parcel 37-192-01 and a previously state-owned parcel having no parcel number assigned located at 315 West Haley Street in a C-P restricted commercial and a R-4 hotel-motel multiple family residence zone. The appeal is regarding a condition of the following applications: 1) a conditional use permit under provisions of Section 28.94 and 28.94.030.10 of Title 28 of the Municipal Code of the City of Santa Barbara, the Zoning Ordinance, in order to permit an office complex to provide thirty-four (34) required off-street parking spaces on an adjacent residentially zoned (R-4) property; and 2) a modification of provisions of Section 28.90.100.10a of Title 28 of the Municipal Code of the City of Santa Barbara, the Zoning Ordinance, in order to permit thirty-four (34) off-street parking spaces instead of the required forty-three (43) spaces. The condition being appealed is stated as follows: "A deed restriction shall be recorded which restricts the building to general office. No medical office use shall be permitted."

Said date for hearing has been set for September 20, 1983 at 2:00 p.m. in the Council Chamber, City Hall, De la Guerra Plaza, at which time and place any interested person may appear and shall be heard.

SEAL OF THE CITY OF SANTA BARBARA, CALIFORNIA

Barbara Remick
Deputy City Clerk

SL

FILE

RECEIVED
SEP 1 1983
CITY PLANNING DEPARTMENT
SANTA BARBARA, CALIF.

Docusign Envelope ID: 3773F87A-0B89-4932-BA2C-CA8383B3EEAD

City of Santa Barbara

Davis
Preiw

OFFICE OF THE CITY CLERK

P.O. DRAWER P-P 93102
TELEPHONE: (805) 963-0611

RECEIVED
JUL 25 1983
CITY PLANNING DEPARTMENT
SANTA BARBARA, CALIF.

RECEIVED
JUL 21 1983
COMMUNITY DEVELOPMENT
ADMINISTRATION

California

NOTICE OF PUBLIC HEARING

Notice is hereby given that the City Council of the City of Santa Barbara has set the date for hearing the appeal of Lenvik & Minor, agent for Liselotte McFarland, from the decision of the Planning Commission approving the following applications with conditions with respect to City Parcel 37-192-01 and a previously state-owned parcel having no parcel number assigned located at 315 West Haley Street in a C-P restricted commercial and R-4 hotel-motel multiple family residence zone. The appeal is regarding a condition of the following applications: 1) a conditional use permit under provisions of Sections 28.94 and 28.94.030.10 of Title 28 of the Municipal Code of the City of Santa Barbara, the Zoning Ordinance, in order to permit an office complex to provide thirty-four (34) required off-street parking spaces on an adjacent residentially zoned (R-4) property; and 2) a modification of provisions of Section 28.90.100.10a of Title 28 of the Municipal Code of the City of Santa Barbara, the Zoning Ordinance, in order to permit thirty-four (34) off-street parking spaces instead of the required fourty-three (43) spaces. The condition being appealed is stated as follows: "A deed restriction shall be recorded which restricts the building to general office. No medical office use shall be permitted."

Said date for hearing has been set for August 2, 1983 at 2:00 p.m. in the Council Chamber, City Hall, De la Guerra Plaza, at which time and place any interested person may appear and shall be heard.

SEAL

Barbara Remick

Barbara Remick, Deputy City Clerk

Docusign Envelope ID: 3773F87A-0B89-4932-BA2C-CA8383B3EEAD

CITY OF SANTA BARBARA

INTER-OFFICE MEMO

DATE: August 12, 1983

DEPARTMENT OF: PUBLIC WORKS

TO: Planning Commission

FROM: Director

SUBJECT: 315 HALEY STREET

Transportation Division Staff has reviewed the traffic engineering study submitted by Associated Transportation Engineers, and performed further studies. We have determined that a safety problem does exist with the present sight distance which would be further exacerbated by a higher intensity of use. Therefore, it is Staff's position that the following be considered conditions of approval for the project:

1. Applicant shall implement grading and other improvements necessary to increase the sight distance to 155 feet as discussed in the July 28 report from Associated Transportation Engineers.

2. Applicant shall agree to construct at his own cost a widened driveway including a traffic island designed to provide a physical barrier to left turns in or out of the development. Construction of this island shall be contingent upon significant increase in accidents involving left turns into or out of the driveway, as determined by the Transportation Engineer.

Staff does not concur with the results of the study concerning traffic generation which was based on a survey of selected medical offices. This survey relied on estimates of office managers instead of actual field measurements.

The peak hour trip generation from general office use will result in approximately one vehicle exiting or entering the project every two minutes while the trips generated for medical office use will result in approximately one vehicle exiting or entering the project every one-and-one-half minutes. If the above conditions of approval are applied, it is Transportation Division Staff's position that effects of an increase in intensity of use are mitigated.

D. H. Johnson

SJM:lm

Docusign Envelope ID: 3773F87A-0B89-4932-BA2C-CA8383B3EEAD

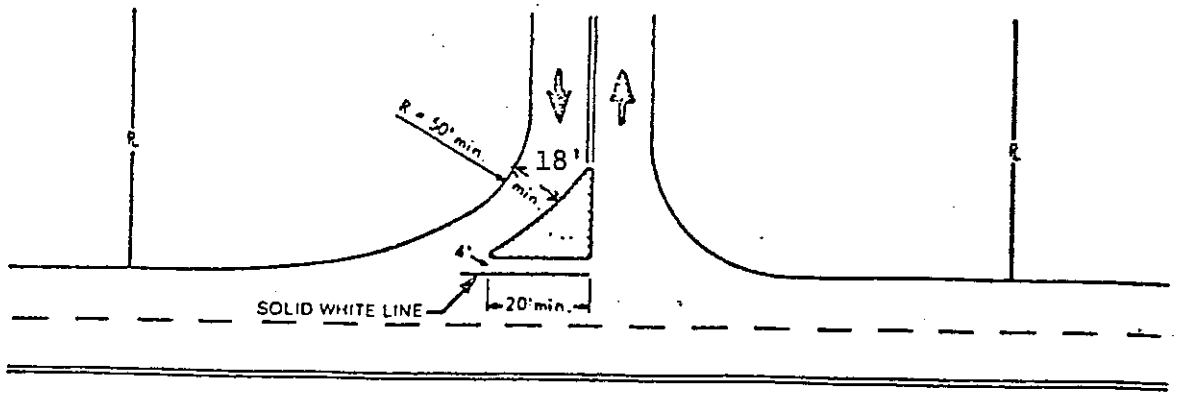

FIGURE 5: RIGHT-IN, RIGHT-OUT LEFT-IN DRIVEWAY DESIGN

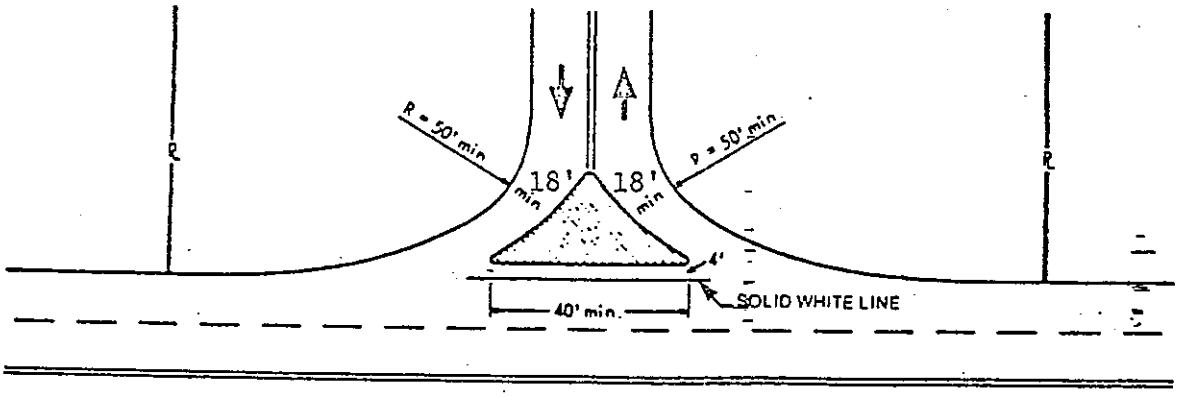

FIGURE 6: RIGHT-IN, RIGHT-OUT DRIVEWAY DESIGN

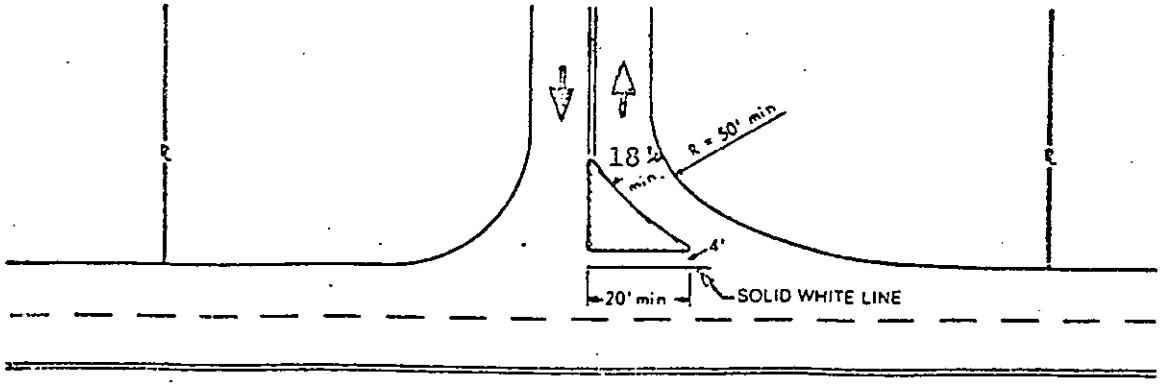

FIGURE 7: RIGHT-IN, RIGHT-OUT, LEFT-OUT DRIVEWAY DESIGN

Docusign Envelope ID: 3773F87A-0B89-4932-BA2C-CA8383B3EEAD

315 W. Haley

Proposal reviewed by P.C. was for:

- CUP for a parking lot in a residential R-4 zone.
- Modification of C-P parking requirements to allow 16 instead of 20 spaces; an allowance to go from 1/200 sq ft provided in the C-P zone to 1/250 in the general commercial zones
- Recommend to C.C. for a non-res. use in a res. Zone.

The proposal is to add a 4000 SF addition to a 4,500 s.f. building which was approved in 1980 and is currently under construction. The original approval for the 4500 S.F. building provided parking under the building. The app. is proposing to enclose the parking area under the building and provide the parking on the adjacent R-4 zoned property (which was formerly owned by ~~the~~ Cal Trans).

Docusign Envelope ID: 3773F87A-0B89-4932-BA2C-CA8383B3EEAD

The P.C. approved the requests with a condition that the building be restricted to general office uses. The reasons related to the amount of traffic, on the Haley/Castillo curve, and safety impacts. The rationale is that medical offices generate from 45 to 75 ADT's while general offices generate about 24. The P.C. felt that the parking mod. was acceptable; but, that uses on the property should be restricted to the lowest possible traffic generator.

As a point of history and background, the C-P zone

Docusign Envelope ID: 3773F87A-0B89-4932-BA2C-CA8383B3EEAD

C-P zone -

Regmts 1/200 sq ft - revision was set when plg. regs were less restrictive at 1/500. Upon revision of the parking and. this issue was discussed in detail. The decision was to have C-P at 1/200. ~~We ade to maintain the~~ because it is a neighborhood commercial zone in residential areas. The intent is to keep all off street parking off of residential streets. to protect the residential character of the neighborhoods

The P.C. granted the Mod. in this particular location because of its ~~location~~ proximity away from the residential neighborhoods and on the basis that general offices ~~[illegible]~~ uses will not generate a demand for more than 1/250.

However, there was a concern that medical offices will create an additional demand as provided in medical offici

Docusign Envelope ID: 3773F87A-0B89-4932-BA2C-CA8383B3EEAD

traffic generation figures show that med. offices generate 3-5 times higher than general office.

CUP for parking in R-4 -

The P.C. felt that the R-4 parcel given its location and limited access would be very difficult for res. use because of obvious environmental compatability issues. The PC determined that the parking facility was appropriate for that location — all on the

on that basis and

permits that the med. offices would be prohibited and that as such the proposal would meet the intent of the park. ord. and CUP provisions for the P. lot in the res zone

Docusign Envelope ID: 3773F87A-0B89-4932-BA2C-CA8383B3EEAD

1. That the condition prohibiting medical ~~offices~~ be deleted (Condition D); Hence allowing medical offices

1. ~~B.~~ That Condition E be amended to read: Applicant shall implement grading and other improvements necessary to increase site distance to 155-160 feet. An ~~Encroachment permit~~ Agreement ~~from Cal Trans~~ or other appropriate agreement from Cal Trans to establish Sench increased line of sight at the Haley/Castillo Street curve shall be secured

2. ~~B.~~ That Condition F be amended to read: Applicant shall agree to construct at his own cost (TS memo)

3. ~~B.~~ That Condition G be added as follows: The existing sign on the subject property prohibiting left turns at the driveway shall be replaced with a standard symbol sign subject to review by the Sign Committee.

Docusign Envelope ID: 3773F87A-0B89-4932-BA2C-CA8383B3EEAD

City of Santa Barbara

OFFICE OF THE CITY CLERK

P.O. DRAWER P-P 93102
TELEPHONE: (805) 963-0611

RECEIVED
JUL 21 1983
CITY PLANNING DEPARTMENT
SANTA BARBARA, CALIF.

California

NOTICE OF PUBLIC HEARING

Notice is hereby given that the City Council of the City of Santa Barbara has set the date for hearing the appeal of Lenvik & Minor, agent for Liselotte McFarland, from the decision of the Planning Commission approving the following applications with conditions with respect to City Parcel 37-192-01 and a previously state-owned parcel having no parcel number assigned located at 315 West Haley Street in a C-P restricted commercial and R-4 hotel-motel multiple family residence zone. The appeal is regarding a condition of the following applications: 1) a conditional use permit under provisions of Sections 28.94 and 28.94.030.10 of Title 28 of the Municipal Code of the City of Santa Barbara, the Zoning Ordinance, in order to permit an office complex to provide thirty-four (34) required off-street parking spaces on an adjacent residentially zoned (R-4) property; and 2) a modification of provisions of Section 28.90.100.10a of Title 28 of the Municipal Code of the City of Santa Barbara, the Zoning Ordinance, in order to permit thirty-four (34) off-street parking spaces instead of the required fourty-three (43) spaces. The condition being appealed is stated as follows: "A deed restriction shall be recorded which restricts the building to general office. No medical office use shall be permitted."

Said date for hearing has been set for August 2, 1983 at 2:00 p.m. in the Council Chamber, City Hall, De la Guerra Plaza, at which time and place any interested person may appear and shall be heard.

SEAL

Barbara Remick

Barbara Remick, Deputy City Clerk

Docusign Envelope ID: 3773F87A-0B89-4932-BA2C-CA8383B3EEAD

LENVIK & MINOR
architects
4 East Yanonali Street, Santa Barbara, Ca. 93101
(805) 963-3357

July 29, 1983

Honorable Mayor and Council Members
City Hall
De La Guerra Plaza
Santa Barbara, CA 93103

RE: Appeal of Planning Commission
action: 315 West Haley Street

Dear Council Members:

On July 7, 1983 the Planning Commission adopted resolutions 34 and 35 with findings and conditions A through G. I have filed an appeal concerning that portion of Condition D which excludes medical office use on this property.

During discussion by the Commission, concern for traffic safety became the major issue upon which this condition was based. Since the planning staff report did not raise this issue I was not prepared to adequately present the facts as to exisiting site conditions or probable traffic generated by a medical use on these premises. It became obvious during the hearing that assumptions, opinions and suppositions were being made which did not accurately address the traffic safety issue and thereby led to erroneous conclusions. It became apparent that a traffic study was necessary to accurately address the traffic safety issue. I have enlisted the services of Associated Trasportation Engineers (ATE) to prepare a traffic study for the project (see attached report dated July 28, 1983).

The specific uses for the addition will be an emergency medical care facility. This specific type of medical facility is somewhat new to the area and accurate traffic

Docusign Envelope ID: 3773F87A-0B89-4932-BA2C-CA8383B3EEAD

information has been lacking. We requested ATE to monitor other like facilites in the Southern California area to establish a traffic trip generation factor. In addition we requested that they establish existing conditions at the site relative to traffic speed, movement time gaps and sight lines.

Since Medical Use is an allowed use in the C-P zone the only reason for excluding this use must be on the basis of either traffic or parking.

Traffic: The C-P zone allows a multiplicity of uses ranging from residential to retail commercial. The original environmental assessment was prepared on the basis of these uses for 8000 square feet of buidling. A review of this assesment increasing the area to 8500 square feet was also done finding no increase in potential impacts.

When the original 4500 square foot building was approved the applicant volunteered to limit the facility to office uses. This was done to eliminate the commercial retail uses which generate as much as 115 vehicle trips per 1000 square feet, thereby greatly reducing potential traffic generated by development on this property.

The attached traffic study indicates that the emergency medical care use will be consistent with this concept and indeed nearly the same as "general office" uses as approved by the Planning Commission. Since the traffic study indicates that the trip generation of this specific uses is consistent with general office,it seems only fair and equitable to allow this use and thereby eliminate the conditions restricting medical office uses.

Parking: The Parking Ordinance establishes parking ratios in two ways: by zone or by specific use. The C-P zone requires 1 space per 200 square feet. This ration is used to provide

Docusign Envelope ID: 3773F87A-0B89-4932-BA2C-CA8383B3EEAD

adequate parking for the great variety of uses allowed in the C-P zone.

The C-O zone which is specifically establishedd for medical offie use requires a ratio of 1 per 250 as does the R-O zone which is for general professional office use. Finally, the parking requirement for office use is at a ratio of 1 per 250.

Since we are providing parking consistent with medical office use it would not be valid to prohibit medical office use because of parking.

The site will indeed allow the additional four spaces required at the higher ratio but the survey of other like facilities would bear out the validity of a 1 per 250 ratio.

Based upon these arguements we are requesting the elimination of the condition restricting medical office use.

The traffic safety issues are also addressed in the traffic study. Several measures to improve the conditions have already been undertaken. In the original approval for the building construction there was a requirement that provided for a transition stripe on Haley/Castillo to provide a greater margin of safety for cars making right turns into the property. This will be completed in the near future. A condition restricting left turns out of the property and a "NO LEFT TURN" sign was required. The limit of use to office also reduces traffic hazards. The fourth mitigation is the requirement to have a minimum twenty-foot wide driveway approach with a fifteen foot radius to allow quick and unobstructed driveway ingress and egress.

In addition to these requirements a further improvement of sight-lines to and from the driveway is possible. Proposed is a regrading and replanting of a portion of the City right-of-way to the west of the driveway. This will enable a sight-line of 155 to 160 feet thereby increasing stopping times and better assessment of traffic breaks before entering the traffic lanes.

Docusign Envelope ID: 3773F87A-0B89-4932-BA2C-CA8383B3EEAD

One additional condition needs to be addressed. Condition G requires a physical barrier to prevent left turns into or out of the premises. This seems quite contrary to the original requirement for driveway width to allow quick ingress and egress. I feel that the added confusion of a complex entry will only increase the hazards and I would request this condition also be stricken.

I am asking for consideration of my appeal repealing these two conditions based upon the belief that the intended uses of the premises will not significantly increase traffic safety problems above that which the Planning Commission approved by resolution 34 and 35.

Respectfully submitted,

LENVIK & MINOR, ARCHITECTS

Kenneth O. Minor, AIA

KOM/ajc
Enclosure
cc: Mike Montoya
Paul Sgroi
PEter Clark

Docusign Envelope ID: 3773F87A-0B89-4932-BA2C-CA8383B3EEAD

ASSOCIATED TRANSPORTATION ENGINEERS
55 So. La Cumbre Road ■ Santa Barbara, CA 93105 ■ 805/967/5056

Maynard Keith Franklin, P.E.
Robert L. Faris, P.E.
Peter J. Clark, P.E.

July 28, 1983

Kenneth Minor, AIA
Lenvik & Minor Architects
4 East Yanonali Street
Santa Barbara, CA 93101

TRAFFIC STUDY—315 WEST HALEY STREET
(ATE #8329)

Attached is the traffic study you requested concerning the office building at 315 West Haley Street. Please call me if you wish to discuss the study before the City Council meeting.

Peter J. Clark

Peter J. Clark, P.E.

PJC:geh

Attachment

Docusign Envelope ID: 3773F87A-0B89-4932-BA2C-CA8383B3EEAD

L I M I T E D T R A F F I C S T U D Y

F O R

3 1 5 W E S T H A L E Y S T R E E T

O F F I C E B U I L D I N G

PREPARED FOR:

Lenvik & Minor Architects
4 East Yanonali Street
Santa Barbara, CA 93101

PREPARED BY:

Associated Transportation Engineers
55 South La Cumbre Road, Suite 5
Santa Barbara, CA 93105

ATE #8329

July 28, 1983

Docusign Envelope ID: 3773F87A-0B89-4932-BA2C-CA8383B3EEAD

TABLE OF CONTENTS

I.	BACKGROUND	1
II.	TRIP GENERATION OF COMPARABLE USES	1
III.	EXISTING OFF-SITE CONDITIONS	4
IV.	DRIVEWAY ACCESS RELATING TO SIGHT DISTANCE	4
V.	RECOMMENDED CONDITIONS FROM A TRAFFIC SAFETY VIEWPOINT	6
VI.	FIGURES	8

Docusign Envelope ID: 3773F87A-0B89-4932-BA2C-CA8383B3EEAD

I. BACKGROUND

In 1980, a proposal for an 8,000-square-foot office/retail building at 315 West Haley Street was approved by the Planning Commission with a number of conditions. An Initial Study was prepared by the Environmental Analyst, a negative declaration was issued, and construction has proceeded. During this period, the developer had the opportunity to provide the necessary parking on an adjacent property and requested that an additional building area of 500 square feet be approved. The Planning Commission reviewed this request on July 7, 1983. During this meeting, some points were raised that needed further study and clarification.

The purpose of this limited traffic study is to provide clarification for these points. The points to be addressed are:

A. Trip generation of comparable uses
B. Existing off-site conditions
C. Driveway access relating to sight distance
D. Recommended conditions from a traffic safety viewpoint

II. TRIP GENERATION OF COMPARABLE USES

Trip generation is the process by which the future vehicle trips of a proposed development are estimated. This estimation of future trips is important in the planning of public works facilities such as traffic signals, in the estimation of development assessment fees, and in the general environmental review/planning process. As important as this estimation is, it is emphasized that prediction of traffic is only that--an estimate. These estimates are based on trip information about existing facilities. The result is a series of tables with trip generation rates for various specific land uses based on independent variables such as number of motel units or number of square feet of office area.

Trip generation is an issue in this proposal because one of the conditions of approval of this development is a restriction of the building use to general

Docusign Envelope ID: 3773F87A-0B89-4932-BA2C-CA8383B3EEAD

office, with "no medical office use" specifically mentioned. It appears that the reason for this conclusion was based on the higher trip generation rate associated with medical office buildings, as opposed to general office buildings. This study will review the trip generation rates for medical office and general office use, and compare the proposed use to them.

TRIPS GENERATED PER 1000 S.F. OF GROSS BUILDING AREA

	Medical Office		General Office (under 50,000 s.f.)	
	Avg. Daily	Peak Hr. %	Avg. Daily	Peak Hr. %
1982/83 ITE Manual	54.6	16%	24.5	13%
Caltrans Progress Report Summary	42.9	14%	14.9	15%
San Diego Traffic Generators	90	---	20	13%

Within each of these sources there is a large range of rates developed for both uses. Since the ITE Manual is the most widely used, and a standard of the City's Traffic Section, its rates will be used in this analysis.

There is no question that the trips generated by a medical office building would be more numerous than those by a general office building. The question raised was if the developer's proposed use of the building (emergency medical care) had trip generation characteristics similar to those of a medical office. Since there are no existing available studies or sources of information on trip generation for emergency medical care offices, ATE conducted a telephone survey with five similar facilities in the general area. The results of this survey are shown in Figure 1. The range of the daily trip rates for the five emergency medical care centers was from 8.4 trips/1000 s.f. to 41.2 trips/1000 s.f., with an average of 24.2 trips/1000 s.f. Although the survey relied on estimates from some of the office managers, it does indicate a difference, as concerns traffic generation, between emergency medical care offices and standard medical offices. Some of these differences are:

A. The average trip generation rate for emergency medical care offices is 24.2 daily trips per 1000 s.f. (rounded to 25 daily trips/1000 s.f.).

Docusign Envelope ID: 3773F87A-0B89-4932-BA2C-CA8383B3EEAD

This is approximately the same as that for general offices, and substantially less than that for medical offices.

B. Since emergency medical care offices are generally open longer hours than medical offices, the daily trips are spread out over a greater period of time. A peak of the facility traffic is less likely to coincide with the street peak hour.

C. The busiest time of the day has a wide variation between the different facilities surveyed, and from day to day for each individual facility. Since there are no appointments, the facility peak hour is a random event each day. The standard medical office has a peak hour that generally coincides with the street peak hour.

D. The average length of stay of a patient is approximately 40-45 minutes.

An estimate of the total number of trips generated by the proposal for the different scenarios follows.

		Medical Office			General Office			Total
	Scenario	Area	Trip Rate	Daily Trips	Area	Trip Rate	Daily Trips	Daily Trips
1.	Applicant's Proposal with no distinction in type of medical use.	4000 s.f.	54.6 trips/ 1000 s.f.	218	4500 s.f.	24.5	110	328
2.	Applicant's Proposal with distinction in type of medical use.	4000 s.f.	25 trips/ 1000 s.f.	100	4500 s.f.	24.5	110	210
3.	Proposal restricting all offices to general office use.	—	—	—	8500 s.f.	24.5	208	208

Based on surveys of similar facilities, it appears that the use of emergency medical care in an office will generate substantially less traffic than a standard medical office. The emergency medical care office will have a low peak hour impact, very likely lower than a general office of similar size.

Docusign Envelope ID: 3773F87A-0B89-4932-BA2C-CA8383B3EEAD

III. EXISTING OFF-SITE CONDITIONS

The existing street geometrics were either field measured or scaled from maps. Haley Street is 42 feet wide between Bath Street and Castillo Street, with two 11-foot westbound lanes and one 20-foot eastbound lane. Northbound Castillo Street turns into eastbound Haley Street, with an approximate 100-foot-radius curve at an approximate +6% grade. This is the location of the sight distance problem. A field measurement of sight distance from northbound Castillo Street to the project driveway was approximately 130 feet. This was taken from a driver's eye height of 3.75 feet to a vehicle height in the driveway of 4 feet.

Speed of the existing northbound to eastbound traffic was determined by two methods. A speed survey (Figure 3) was taken during the PM peak hour at a point 130 feet west of the project driveway. This survey indicated an average speed of 20.6 mph, an 85th percentile (often used for design purposes and for setting speed limits) speed of 23 mph, and a 99th percentile speed of 25 mph. A second method of determining speed was used in a signal timing study at this location in June 1983. A floating car was used during the AM and PM peak hours in both directions. The average speed was 21 mph during the AM peak and 20 mph during the noon and PM peak hour. The horizontal curve and the yield sign contribute to vehicles slowing down as they enter the curve.

Traffic volumes during the AM and PM peak hours were recently counted for all turning movements at the Castillo Street/Haley Street intersection. They are shown in Figures 4 and 5. Recent Caltrans hourly counts indicate that northbound Castillo Street to eastbound Haley Street has relatively constant traffic between 7:30 AM and 5:30 PM, with no extreme peak hour.

IV. DRIVEWAY ACCESS RELATING TO SIGHT DISTANCE

The basic concern expressed about this project at 315 West Haley Street is the position of its driveway access at Haley Street. The short sight distance for northbound to eastbound Haley Street vehicles approaching the driveway and the relatively high traffic volumes on Haley Street in both directions are factors

Docusign Envelope ID: 3773F87A-0B89-4932-BA2C-CA8383B3EEAD

which combine for a less than desirable driveway access. There are, however, measures (some of which have already been made conditions of this project) that could improve the situation. These will be discussed in this and the next section.

The existing sight distance, as measured in the field, is approximately 130 feet. The theoretical minimum stopping sight distance, based on vehicle speed, is calculated below.

Stopping Sight Distance = reaction distance + braking distance

$$SSD = (V)(\text{reaction time}) + \frac{V^2}{30(f+g)}$$

V = speed: although the 85th percentile is sometimes used, the 99th percentile will be used in this case; that is, 25 mph or 36.7 fps.

reaction time = 2.5 seconds: recommended reaction time is from 2.0 to 2.5 seconds; since this is on a horizontal curve and the driver may not be looking toward the driveway, the higher end of the recommendation is used.

f = pavement to tire friction factor; 0.38 used for this speed.

g = grade of pavement; +6% used.

$$SSD = (36.7 \text{ fps})(2.5 \text{ s}) + \frac{(25)^2}{30(.38 + .06)} = 91.8 + 47.3 = 139.1 \text{ feet}$$

This indicates that the minimum calculated safe stopping sight distance (139.1 feet) exceeds the actual existing sight distance (130 feet). The field sight distance of 130 feet for this movement could be increased by cutting back the slope of the adjacent property to a straight line slope (approximately 1 to 10). This would be most effective between Haley Street and the telephone pole about 30 feet from the sidewalk into the property. This would increase the sight distance to 155-160 feet.

Sight distance for vehicles traveling westbound on Haley Street is not a problem concerning exiting vehicles from the driveway because left turns are prohibited from the driveway. The westbound Haley Street vehicles turning left into the

Docusign Envelope ID: 3773F87A-0B89-4932-BA2C-CA8383B3EEAD

driveway will not present the sight distance problem that driveway exiting vehicles do. However, there will be a minor problem of westbound vehicles waiting to cross the opposing traffic lanes to complete the left turn. This is somewhat mitigated by the upstream traffic signal at the Castillo Street/ Route 101 southbound ramp intersection, where gaps are created.

An additional factor that has not been discussed is that of vehicles on Haley Street backing up across the project driveway while waiting for the traffic signal, either at Castillo Street or at Bath Street. During the PM peak hour, this backup occurs frequently in both directions with the westbound lanes backed past the driveway approximately 20 times. During the AM peak hour the eastbound lanes backed past the driveway approximately 5 times. This situation is another reason for prohibiting left turns from the driveway.

V. RECOMMENDED CONDITIONS FROM A TRAFFIC SAFETY VIEWPOINT

Any time a driveway with an additional 200-400 vehicles per day usage intersects a street with an ADT of 15,000 vehicles per day, there will be an increased possibility of vehicle conflict. To minimize this possibility, there are a number of possible measures. Below is a list of recommended measures and a discussion of each.

A. Prohibit Exiting Left Turns

This was a previous condition and has been posted at the driveway exit already. However, the sign is not a standard sign, and the standard symbol sign with the "no left turn" message below it would probably result in greater compliance.

B. Cut Back the Slope to Increase the Line of Sight from the Northbound Castillo Street Vehicles to the Driveway

The field sight distance could be increased to 155-160 feet by grading a straight slope between the sidewalk edge on Castillo Street and the developed property line.

Docusign Envelope ID: 3773F87A-0B89-4932-BA2C-CA8383B3EEAD

C. Place a Right Edge Stripe on the Northbound Castillo Street-Eastbound Haley Street Curve

This is a different pavement marking than that recommended by the Public Works Department. Their recommendation of two separate eastbound lanes makes the through lane too narrow and joins it too abruptly to the through movement. A right edge stripe beginning at the BC of the curve and ending at the driveway is not as severe as a right-turn lane, but provides many of the same benefits.

D. Improve the Sight Distance by a Number of Minor Changes

These include:

1. Cut the ivy down that is growing up the chain link fence and the telephone pole near the driveway.
2. Trim the lower branch of the Jacaranda tree near the driveway.
3. Relocate the real estate sign from the chain link fence.
4. The sprinkler control systems and the stone corner marker near the driveway present minor interference to the sight distance. If either were relocated 5-10 feet into the property, some minor benefits would occur.

E. Repaint the YIELD Marking on the Street

The above recommendations will help reduce the accident potential at this location. However, this location should be monitored by the Public Works staff. If this location does show an increase in accidents or other problems, there are more restrictive and larger solutions that can be implemented. These include creating a physical island at the driveway to prevent left turns in or out of the driveway, and reconstructing the curve on northbound Castillo Street to provide greater sight distance and reduced speeds.

EXISTING FACILITIES SIMILAR TO PROPOSED

Facility	DATA OBTAINED BY INTERVIEW WITH OFFICE MANAGER								CALCULATED BY ATE BASED ON DATA		
	Office Area Sq.Ft.	Separate or Part of Complex	Off-Street Parking Spaces	Parking Spaces/ 1000 S.F.	Employees During Day Shift	Average No. of Patients Per Day	Maximum No. of Patients Per Day	Busiest Time	Est.Avg. Daily Vehicle Trips	Avg.Daily Trips/ 1000 S.F.	Est.Peak Hr.Trips/ 1000 S.F.
The Medical Center 2954 State Street Santa Barbara	2,700	S	8	3	4	40	50	Weekend 9-11 PM	101	37.4	3.7
Ventura Urgent Care Center 5225 Ralston Ave. Ventura	3,000 (est.)	S	8	2.7	3	20-25	30	Varies	63	21	2.1
Simi Valley Urgent Care Center 540 East Los Angeles Avenue Simi Valley	5,000 (est.)	S	20	4	3	23	40	Mon. & Fri. 9 AM-Noon 4 PM-8:30 PM	64	12.8	1.3
West Oaks Urgent Care Center 3575 East Thousand Oaks Boulevard Thousand Oaks	2,500	S	13	5.2	3	40-45	52	Weekday 10 AM-3:30 PM	103	41.2	4.1
Agoura Hills Urgent Care Center 29525 Kenwood Street Agoura Hills	5,000 (est.)	P	Combined	—	3	12	25	Weekends	42	8.4	0.9
AVERAGE VALUES	3,640 sq.ft.	—	—	3.7 parking spaces per 1000 s.f.	—	28 patients per day	--	—	--	24.2 daily trips /1000 s.f.	2.4 peak hr. trips/ 1000 s.f.

Docusign Envelope ID: 3773F87A-0B89-4932-BA2C-CA8383B3EEAD

Docusign Envelope ID: 3773F87A-0B89-4932-BA2C-CA8383B3EEAD

720--MEDICAL OFFICE BUILDING

Description: A medical office can be defined as a facility which provides diagnoses and outpatient care on a routine basis but which is unable to provide prolonged in-house medical/surgical care. A medical office is generally operated by either a single private physician or a group of doctors.

Since medical functions often overlap with those of medical clinics, some problems exist in making a clear distinction between medical offices and clinics in the source data. This problem has led to variable trip generation rates for each of these facilities depending on the definitions used.

Analyses at six medical office buildings indicate that the employment density averaged 3.7 employees per 1000 gross square feet of building area.

Trip Characteristics: The available data indicate that, for this facility type, an average of 54.6 weekday vehicle trip ends are made for every 1,000 square feet of gross floor area, as shown in the following table. The P.M. peak hour was generally observed to begin at about 4:00 P.M.

Data Limitations: It is recommended that additional studies be conducted to provide a more comprehensive data base.

FIGURE 2

Rev. 1982

Docusign Envelope ID: 3773F87A-0B89-4932-BA2C-CA8383B3EEAD

CITY OF SAN ANTONIO TRANSPORTATION — RADAR SPEED SURVEY

LOCATION: NB Castillo into Haley (EB) POSTED SPEED LIMIT: 25 MPH

DIRECTION: NB — EB TIME: 430 PM to 530 PM DATE: 7/26/83 TUES

PACE: _____ MPH 85%: 23 MPH AVERAGE: 20.6 MPH DAY: Tues.

99%: 25 mph

% VEHICLES EXCEEDING SPEED LIMIT: TOTAL: ___ % OVER 10 MPH: ___ % OVER 20 MPH: ___ %

% OVER PACE: ___ % % IN PACE: ___ % % UNDER PACE: ___ %

MPH		FREQ	CUMUL	PROD
14				
15				
16				
17				
18				
19				
20				
21				
22				
23				
24				
25				
26				
27				
28				
29				
30				
31				
32				
33				
34				
35				
36				
37				
38				
39				
40				
41				
42				
43				
44				
45				
46				
47				
48				
49				
50				
51				
52				
53				
54				
55				
56+				

FIGURE 3

0 = trucks

X = cars

sample size 117

observer: R.J. Clark

Docusign Envelope ID: 3773F87A-0B89-4932-BA2C-CA8383B3EEAD

TRANSYT Node 74

Zone 2

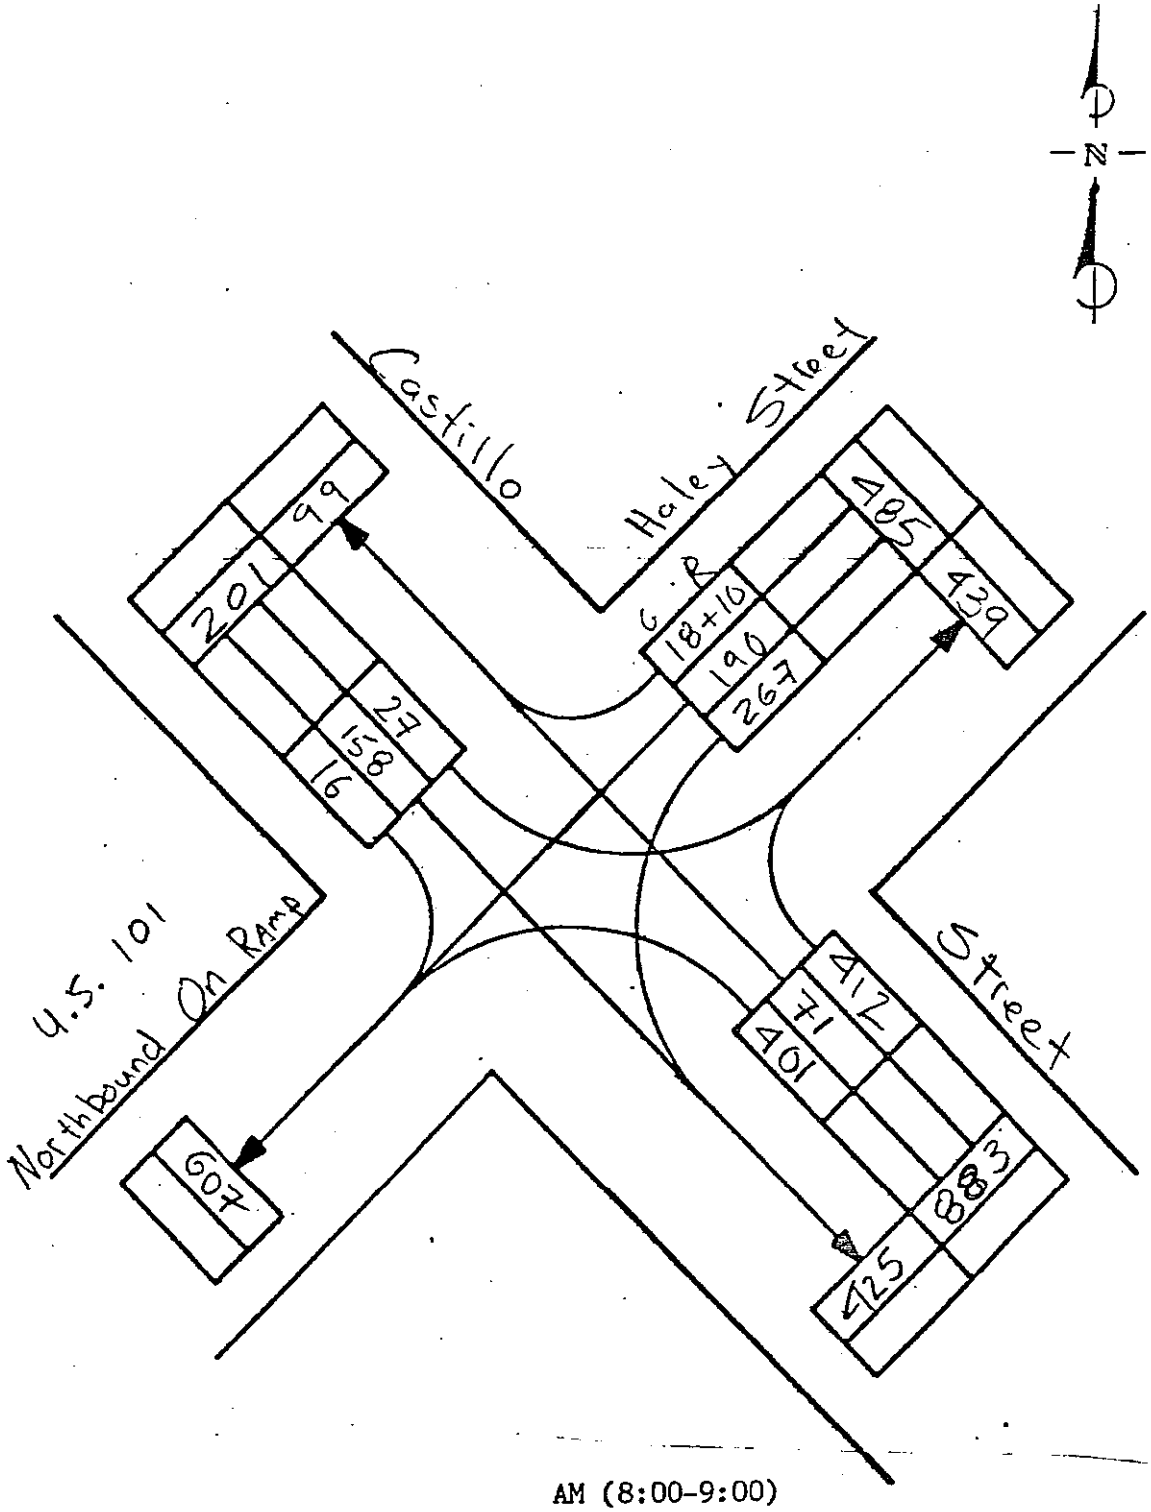

AM (8:00-9:00)

Castillo Street and Haley Street/U.S. 101 Northbound On Ramp

Average of Adjusted PCU Counts Made on

Thursday June 9, 1983 and

Tuesday June 14, 1983

ENGINEERS
ASSOCIATED TRANSPORTATION CA 93105
55 So La Cumbre Road ■ Santa Barbara C

FIGURE 4

Docusign Envelope ID: 3773F87A-0B89-4932-BA2C-CA8383B3EEAD

TRANSYT Node 74

Zone 2

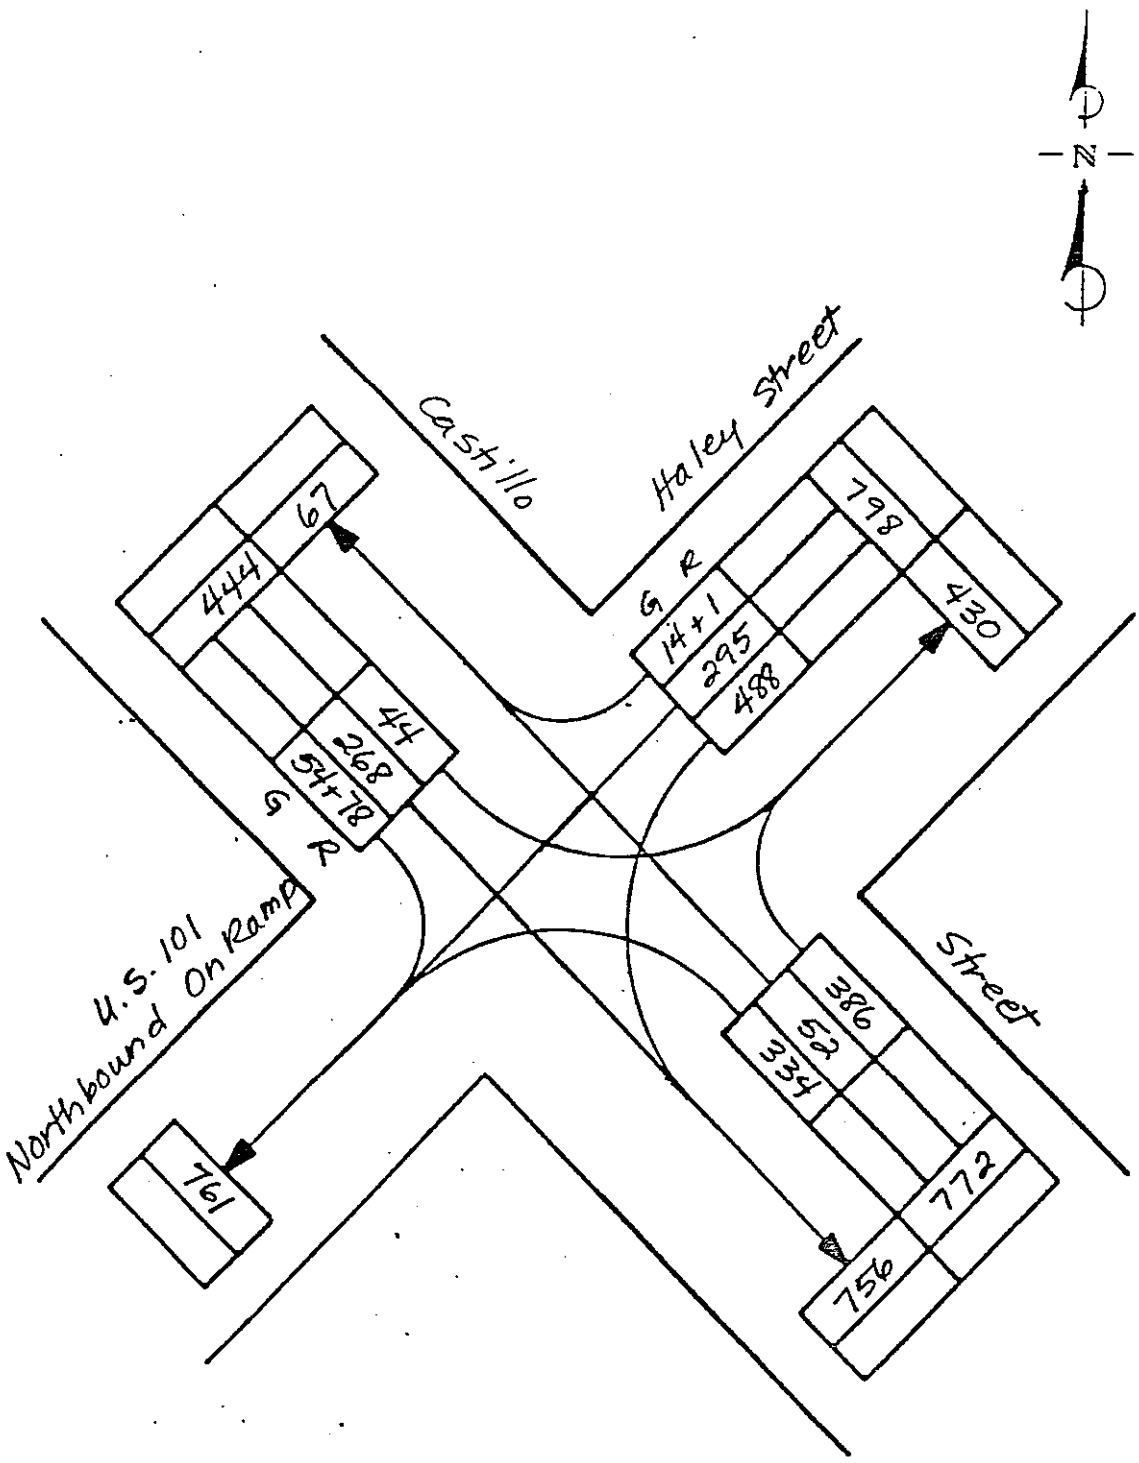

PM (4:30-5:30)

Castillo Street and Haley Street/U.S. 101 Northbound On Ramp

Average of Adjusted PCU Counts Made on Tuesday June 21, 1983 and Wednesday June 22, 1983

ASSOCIATED TRANSPORTATION ENGINEERS
55 So. La Cumbre Road • Santa Barbara CA 93105

FIGURE 5

Docusign Envelope ID: 3773F87A-0B89-4932-BA2C-CA8383B3EEAD

CITY OF SANTA BARBARA

COUNCIL AGENDA REPORT

AUG 2 1983 #23

DATE: July 29, 1983

TO: Mayor and Councilmembers

FROM: Richard D. Thomas, City Administrator

SUBJECT: Appeal of Ken Minor of a condition imposed by the Planning Commission on the approval of a Conditional Use Permit and a modification of off-street parking requirements and review of a non-residential use on a residentially zoned parcel located at 315 West Haley Street.

RECOMMENDATION:

Staff recommends the following:

a) That the City Council deny the appeal.

b) That the City Council grant approval of this non-residential use in a residential zone.

DISCUSSION:

See attached memorandum dated July 29, 1983.

Attachments:
A. Applicant's appeal letter, July 13, 1983.
B. Planning Commission Staff Report, July 7, 1983.
C. Planning Commission memorandum, July 22, 1983.

PREPARED BY: Planning Division, DD/SL
REVIEWED BY: Robert M. Tague, Community Development Director

REVIEWED BY: _____Finance _____Attorney _____Personnel _____

ADVICE OF COUNCIL ACTION DIRECTED TO: _____

ACTION OF COUNCIL: _____Approved _____Disapproved _____Hearing Set _____
_____Continued to _____ _____Adopted/Executed _____(Res/Ord/Contract)
_____Other: _____

DIRECTIONS OF ADMINISTRATOR: _____Prepare documents _____Implement as approved
_____Prepare for further Council action on _____
_____Prepare Progress Report by _____
_____Other _____

COMMENTS: _____

DATE AUG 2 1983
AGENDA ITEM NO. 23

Docusign Envelope ID: 3773F87A-0B89-4932-BA2C-CA8383B3EEAD

AUG 2 1983 #23

CITY OF SANTA BARBARA

MEMORANDUM

DATE: July 29, 1983

TO: Richard D. Thomas, City Administrator

FROM: Planning Division, DD/SL

SUBJECT: Appeal of a condition imposed by the Planning Commission on the approval of a Conditional Use Permit and a modification of off-street parking requirements and review of a non-residential use on a residentially zoned parcel located at 315 West Haley Street.

1. BACKGROUND

On July 7, 1983 the Planning Commission reviewed a proposal to add 4,000 square feet to a 4,500 square foot commercial structure which is currently under construction. A 34 space parking lot would be constructed on an adjacent parcel to provide parking for the original structure as well as sixteen spaces for the office addition.

The Public Works Department reviewed the project and found the proposal acceptable with a change in the location of the yield sign on Haley Street eastbound. The Environmental Analyst also reviewed the project and found the original Negative Declaration for an 8,000 square foot proposal to be adequate. In addition, this project was included in the Downtown Cumulative Traffic Environmental Impact Report which was prepared in 1982. The City Council has established a fee system to accomplish the mitigation measures outlined in that report. The project will contribute fees for intersection improvements based upon trip generation.

The Planning Commission approved the applications for a Conditional Use Permit to allow a parking lot in a residential zone and a modification of off-street parking requirements (16 spaces instead of 20 spaces) on a 6/0 vote. The Commission also recommended approval to the City Council of this non-residential use in a residential zone.

A condition was included in the approval of the applications as follows:

D. A deed restriction shall be recorded which restricts the building to general office. No medical office use shall be permitted.

The applicant has appealed this condition and suggests that it be reworded to allow medical office uses on site (Attachment A).

II. DISCUSSION

A. Appeal

Planning Staff originally recommended the condition restricting medical office use to mitigate possible parking impacts which may have

Docusign Envelope ID: 3773F87A-0B89-4932-BA2C-CA8383B3EEAD

AUG 2 1983 #23

resulted from the request for a modification of off-street parking requirements (see Attachment B). At the Planning Commission meeting, the applicant introduced a new parking plan which provided the required parking by removal of some landscaped areas. He requested that the Commission consider the new parking plan and requested removal of Condition D which prohibits medical offices. Staff indicated that this would be an acceptable alternative.

The Planning Commission expressed concern that increased vehicle trips associated with the office addition could result in hazards from turning movement conflicts. The Commission felt the driveway location posed a safety problem due to its proximity to the Haley/Castillo Street intersection and to a curve with a limited sight distance. The Planning Commission granted the parking modification and voted to retain Condition D, the limitation of uses.

B. Non-residential Use in a Residential Zone

Chapter 28.87.030.5 of the Municipal Code requires that the City Council approve non-residential uses proposed in residential zones, after receiving a recommendation from the Planning Commission. Although this provision of the Municipal Code has not been carried out in the past, projects of this nature will follow this procedure. An amendment which would remove this procedure from the Code is currently being prepared by the Division of Land Use Controls and the City Attorney's office. The draft is expected in August for City Council consideration.

Attached is a memorandum (Attachment C) from the Planning Commission which outlines their action and recommendation.

III. RECOMMENDATION

It is Staff's opinion that the exclusion of medical office uses is necessary to justify the parking modification as there are no adjacent on-street parking spaces. Staff recommends the following:

A. That the City Council deny the appeal to reword the condition because the prohibition of medical office uses will decrease the parking demand.

B. Approve the proposed non-residential use in a residential zone as recommended by the Planning Commission in that the use would not be detrimental nor inconsistent with the neighborhood.

SL:lh
Attachments
A. Applicant's letter, dated July 13, 1983
B. Planning Division Staff Report, dated July 7, 1983
C. Planning Commission memorandum, dated July 22, 1983

Docusign Envelope ID: 3773F87A-0B89-4932-BA2C-CA8383B3EEAD

JUL 19 1983 #11

AUG 2 1983 #23

LENVIK & MINOR
architects
4 East Yanonali Street, Santa Barbara, Ca. 93101
(805) 963-3357

July 13, 1983

Mr. Richard Thomas
City Clerk
City of Santa Barbara
P.O. Drawer PP
Santa Barbara, CA 93102

RE: Appeal of Planning Commission action
315 West Haley Street

Dear Mr. Thomas:

As architect and agent for Liselotte McFarland I am appealing the July 7, 1982 action of the Planning Commission regarding the request for a parking modification and Conditional Use Permit.

Resolutions 34 and 35 (see attached resolutions) were adopted with findings and conditions A through G. I am specifically appealing a portion of condition D which excludes medical office use on this property.

This property is zoned C-P which allows a variety of uses including those permitted in R-4, R-Ø and C-O zones. Retail uses are allowed such as banks, restaurants and other retail commercial uses. The applicant has agreed to the elimination of the higher intensity retail uses and will record a deed restriction limiting uses to offices.

Distribution: 7/13/83
City Admin
City Atty
Com Dev Dir
Land Use
Planning

RECEIVED
JUL 13 1983
CITY CLERK
SANTA BARBARA, CA.

Docusign Envelope ID: 3773F87A-0B89-4932-BA2C-CA8383B3EEAD

AUG 2 1983 #23

The condition to exclude medical offices is not an acceptable limitation and I am requesting that condition D be rewritten as follows:

> "A deed restriction shall be recorded which restricts the building to general offices. Medical offices shall be allowed."

Sincerely,

LENVIK & MINOR, ARCHITECTS

Kenneth O. Minor, AIA

KOM:ajc
Enclosures

Docusign Envelope ID: 3773F87A-0B89-4932-BA2C-CA8383B3EEAD

CITY OF SANTA BARBARA

ATTACHMENT B

PLANNING COMMISSION STAFF REPORT

AUG 2 1983 # 23

July 7, 1983

APPLICANT: Lenvik and Minor, Architects

LOCATION: 315 West Haley Street

PARCEL #: 37-192-01 (and State Parcel Nos. 75-0A-01 and 473-01-01)

REQUEST:

- Conditional Use Permit to allow a 34 space parking lot in an R-4, Hotel/Motel/ Multiple Residence Zone
- Modification to allow 16 parking spaces instead of 20 spaces required for the new addition
- Approval of a non-residential use in a residential zone

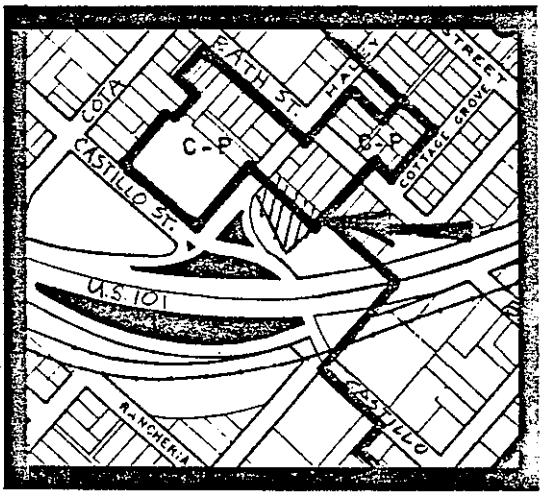

SITE DESCRIPTION

General Plan: General Commerce and Major Public and Institutional/ Automotive Center

Zoning: C-P Restricted Commercial and R-4 Hotel/Motel/Multiple Residential

Environmental Assessment: Negative Declaration with conditions

Lot Size: Parcel 1: 10,730 sf
Parcel 2: 12,725 sf
Total: 23,455 sf

Existing Use: Parcel 1: Office building under construction
Parcel 2: Vacant

Topography: Sloping gently to the south

Access: Haley Street

Adjacent Land Uses:

North: Commercial and vacant
South: U. S. Highway 101
East: Single family residences/Commercial
West: U. S. Highway 101

Docusign Envelope ID: 3773F87A-0B89-4932-BA2C-CA8383B3EEAD

AUG 2 1983 #23

Parking:

	Parking Required	Parking Provided
4,500 sf existing office	22 spaces	18 spaces (modification approved 198(
4,000 sf office addition	20 spaces	16 spaces
Total	42 spaces	34 spaces

Project Statistics

	Parcel 1	Parcel 2
Building Coverage	4,500 sf (21%)	0
Paving	10,445 sf (44%)	9,025 sf (71%)
Landscaping/Walks	8.010 sf (34%)	3,700 sf (29%)

I. Background

In August 1980 the Planning Commission approved a 4,475 square foot office building on this site and granted a modification to permit eighteen (18) parking spaces instead of the required twenty-two (22) spaces. This modification approval was based on the provision of one (1) space per 250 square feet in lieu of one (1) space per 200 square feet as required in the C-P zone. A condition was added which limited the parcel to office use thereby reducing the need for a higher parking ratio. The approved plan placed the office use on the second floor with parking on the ground floor. This structure is currently under construction.

The current proposal involves the original parcel and two adjacent vacant parcels which are zoned R-4. These parcels are currently being acquired from CalTrans in a surplus land sale and will be leased to the applicant (see Attachments 2 and 3). The proposal is to add 4,000 square feet of office space to the existing structure by enclosing the ground floor area. Parking would be provided on the vacant parcels to the west of the site. A Conditional Use Permit (CUP) is required to allow the parking lot in the R-4 zone and a modification is requested to provide sixteen (16) parking spaces rather than the twenty (20) required spaces. The Environmental Analyst has reviewed this proposal and determined that the original Negative Declaration granted to an 8,000 square foot building would suffice (see Attachments 4 and 5). No new significant environmental impacts were found.

Docusign Envelope ID: 3773F87A-0B89-4932-BA2C-CA8383B3EEAD

AUG 2 1983 #23

II. Major Issues

A. Parking:

The C-P zone has a parking requirment of one space per 200 square feet of development rather than one space per 250 square feet as required for most other zones. The intent of providing more than the normal amount of parking is to limit the effect of commercial uses on the surrounding residential areas. The C-P zone also allows for retail uses which generally have more associated traffic than will other uses.

This site is not located directly within a residential area, but rather is on the "fringe", adjacent to commercial uses and major traffic corridors (see Attachment 6). Currently there is no on-street parking available on this block of Haley Street. The only off-site parking available would be on Bath Street above and below Haley Street. Bath Street is primarily a residential street.

The applicant has proposed 16 new parking spaces rather than the required 20 spaces. This request results in the provision of a total of 34 parking spaces in lieu of the 42 spaces required by ordinance. A deed restriction currently exists which restricts Parcel 1 to office uses. This restriction was proposed based on the fact that traffic generated by office use is generally one-third that of retail use. The applicant has proposed a parking ratio of one space per 250 square feet and proposes to limit the use of the addition to offices. However, this limitation could include medical offices which can have a trip generation rate three to five times higher than "general office." A condition has been included to preclude medical offices. Bicycle parking is provided on-site as well as a shower and on-site lunch facilities. Bus service is available in the area.

B. Traffic and Circulation:

When the original 4,725 square foot building was before the Planning Commission in 1980 the Staff recommended denial based on unsafe access. The applicant worked with the Public Works Department to redesign the access and the Haley/Castillo Street intersection to provide for safer movements. The Planning Commission approved the project with the new mitigation measures outlined by Public Works (see Attachment 7).

The Public Works Department reviewed the new proposal and found the existing conditions suffice as mitigations with the elimination of the condition which relocates the YIELD sign (see Attachment 8.).

Docusign Envelope ID: 3773F87A-0B89-4932-BA2C-CA8383B3EEAD

AUG 2 1983 #23

The development of this project would leave a small vacant triangular parcel to the south of the project site. This parcel would be landlocked as it does not have frontage on a public street. A condition has been included to require the recording of an easement to allow access to the parcel through the proposed parking lot.

C. Residential Use

The parking lot is proposed on two parcels totalling 12,725 square feet. These two parcels are zoned R-4 Hotel/Motel/Multiple Residence and could accomodate a range of four, three bedroom units to seven studio units.

This area has recently undergone a rezoning and General Plan Amendment study as recommended in the Housing and Commercial Assessment study. The two vacant State owned parcels however, are located outside the rezoning study area and were not addressed. In the De La Vina area rezone study, Planning Staff recommended that commercial zoning be retained for areas adjacent to the freeway due to noise and traffic considerations. Residential zoning was recommended for interior lands which would be buffered by the commercial fringe. The City Council has not yet taken action on this recommendation.

III. Conclusion and Recommendation

A. Conditional Use Permit: The proposed parking lot would not intrude on or cause conflicts with any adjacent residential areas, therefore Staff recommends that the Planning Commission make the necessary findings and approve the Conditional Use Permit with the attached conditions.

B. Modification: The conditions restricting the building's use to general office and excluding medical offices would mitigate concerns regarding the proposed reduction in parking spaces. Therefore, Staff recommends that the Planning Commission make the necessary findings and approve the modification with the attached conditions.

C. Non-residential Use in a Residential Zone: Staff recommends that the Planning Commission recommend to the City Council that this parking lot be approved on this residential parcel as it is compatible with the surrounding land uses.

Docusign Envelope ID: 3773F87A-0B89-4932-BA2C-CA8383B3EEAD

AUG 2 1983 #23

IV. Conditions of Approval (as approved by the Planning Commission)

A. All conditions of the previous modification apply unless superceded by the following conditions:

B. The Architectural Board of Review shall review the landscaping for the parking lot paying particular attention to the project's location at the entrance to the City. Substantial landscaping shall be provided.

C. The YIELD sign shall not be relocated from the northbound lane of Castillo Street.

D. A deed restriction shall be recorded which restricts the building to general office. No medical office use shall permitted.

Amend E. Applicant shall ~~secure~~ implement grading or other improvements necessary to increase site distance to 155 to 160 feet. An encroachment agreement or other appropriate agreement from Caltrans to establish ~~an such~~ increased line of sight at the Haley/Castillo Street curve ~~to at least 150 feet.~~ shall be secured.

Amend F. A physical barrier either by island in the driveway or other means be provided to prevent left turns in or out of the driveway.
#2 TS letter

G. Sign cond. per applicant

SL:lh
Attachments:
1. Site plan
2. Applicant's letter - property ownerships
3. Applicant's letter - project description
4. Original Negative Declaration - 1980
5. Environmental Analyst's letter
6. Area zoning and land use map
7. Original 1980 Conditions of Approval
8. Public Works Department Letter

Docusign Envelope ID: 3773F87A-0B89-4932-BA2C-CA8383B3EEAD

AUG 2 1983 #23

SITE PLAN

VIK & MINOR
architects

VICINITY

HALEY ST
GUTIERREZ
US 101
MONTECITO

HALEY STREET

PARCEL 1
PARCEL 2
OFFICE BUILDING
EXISTING 1500 2nd FLOOR
PROPOSED 4000 GROUND FLOOR
TOTAL 5,500 SF
EXISTING PARKING
PARKING AND MANEUVERING
EXISTING ROADWAY RIGHT OF WAY
IVY GROUND COVER
OUTDOOR LUNCH AREA
623.04'
130.6'
225.45'

Attachment 1

Docusign Envelope ID: 3773F87A-0B89-4932-BA2C-CA8383B3EEAD

AUG 2 1983 #23

LENVIK & MINOR
architects
4 East Yanonali Street, Santa Barbara, Ca. 93101
(805) 963-3357

June 24, 1983

Ms. Stephanie Lawson
Planning Department
City of Santa Barbara
1235 Chapala Street
Santa Barbara, CA 93103

RE: 315 W. Haley

Dear Stephanie:

The property adjacent to 315 West Haley Street referred to as Parcel Two on the Site Plan for which a CUP is being requested and which is commonly referred to as the "Cal Trans" property is in escrow.

Mr. Richard Godkin is purchasing the property and has authorized us to proceed as agent for the project as submitted to you.

I trust this answers your questions regarding the ownership status of this parcel.

Sincerely,

LENVIK & MINOR, ARCHITECTS

Kenneth O. Minor, AIA

KOM:ajc

RECEIVED
JUN 28 1983
CITY PLANNING DEPARTMENT
SANTA BARBARA, CALIF.

Attachment 2

Docusign Envelope ID: 3773F87A-0B89-4932-BA2C-CA8383B3EEAD

AUG 2 1983 #23

May 26, 1983

Project Description and Letter of Request
Parking Modification and Conditional Use Permit

315 West Haley Street

The property at 315 West Haley Street is currently zoned C-P. On August 7, 1980 the Planning Commission approved the site plan for a two story office building of 4,475 square feet and a parking modification to allow a ratio of 1 space per 250 square feet in lieu of the required 1 space per 200 square feet. This plan placed the office use on the second floor with parking on the ground level. The justification for this modification was that the owner agreed to a recorded deed restriction limiting the use to office use thereby reducing the need for higher parking ratio (see attached Resolution #48, August 7, 1980).

Our current application includes AP 37-192-02 and two parcels of property zoned R-4 to be made available by a Cal Trans sale of surplus land (Cal Trans Numbers 75-0A-01 and 473-01-01). The acquisition of this land will allow parking to be provided on the adjacent parcels for the existing structure and infill of the ground floor space. We are therefore requesting a CUP to allow this parking in a R-4 zone per section 28-94-030(16) of Title 28. These parcels abut the C.P zone to the east and Castillo Street and U.S. 101 on the west. Parking on this land would not have any impact on other residentially zoned parcels.

We are also requesting a continuation of the parking modification for the 4,000 square foot ground floor addition as originally granted to the second story space. It is understood that the use of the space will be limited to office use per conditions of resolution number 48.

By restricting the use on the parcel to office space the traffic generated is approximately one-fourth that for retail as allowed by the C-P zone. Bus service is available in the immediate area. There is no stated

Attachment 3

Docusign Envelope ID: 3773F87A-0B89-4932-BA2C-CA8383B3EEAD

AUG 2 1983 #23

impacted parking concerns in the immediate area. Bicycle parking is provided as well as shower facilities for bicyclists. In addition to the above benefits over thirty-four percent of the property is landscaped with on-site lunch facilities provided.

We feel the granting of these two requests will not be inconsistent with the intent and requirements of the zoning ordinance and therefore request your approval.

Docusign Envelope ID: 3773F87A-0B89-4932-BA2C-CA8383B3EEAD

COMMUNITY DEVELOPMENT DEPARTMENT

AUG 2 1983 #23

CITY HALL · DE LA GUERRA PLAZA · SANTA BARBARA · CALIFORNIA 93102 · TEL. (805) 963-0611

REDEVELOPMENT · ENVIRONMENTAL REVIEW

PLANNING · ZONING · BUILDING · HOUSING

DATE: April 25, 1980

TO: The County Clerk
Post Office Drawer C-C
Santa Barbara, CA 93102

SUBJECT: CEQA NEGATIVE DECLARATION, PROJECT NO. SB-27-80

Pursuant to the State of California Public Resources Code and the "Guidelines for Implementation of the California Environmental Quality Act of 1970", as amended to date, a Negative Declaration is hereby made on the project listed below:

315 West Haley Street: A proposal by Lenvik and Minor to construct an 8,000 square foot two-story retail and office building on Assessor's Parcel No. 37-192-01. Forty (40) off street parking spaces to be provided. Current zoning is C-P (restricted commercial) and R-3 (multi-family residential).

The reason for the determination that a Negative Declaration is appropriate:

The Environmental Review Committee found that there are no significant adverse environmental effects associated with the project under the following conditions:

1. Noise attenuation as per Noise Element standards.
2. Bicycle racks to be provided. Note to Planning Commission that property may be better suited to commercial zoning. ERC commends plan and information provided.

An Initial Study prepared by the Environmental Analyst is available at 1236 Chapala Street. Appeals to the determination that a Negative Declaration is appropriate may be made to the City Clerk, City of Santa Barbara, within ten (10) days of the above date. A fee is required to defray the cost to the City of appellant action.

cc: Zoning, File,
Applicant

John W. Helmer
Environmental Analyst

Attachment 4

Docusign Envelope ID: 3773F87A-0B89-4932-BA2C-CA8383B3EEAD

AUG 2 1983 #23

CITY OF SANTA BARBARA

MAY 13 1983

COMMUNITY DEVELOPMENT DEPT.
Redevelopment • Environmental Review
Planning • Zoning • Building • Housing

1235 CHAPALA STREET
P.O. DRAWER P-P
SANTA BARBARA, CA 93102
(805) 963-1663

May 11, 1983

Ken Minor
Lenvik & Minor Architects
4 E. Yanonali St.
Santa Barbara, CA 93101

RE: 315 W. Haley Street, SB-27-80

Dear Ken,

Per your request, I have reviewed your proposal to add approximately 4,000 sq. ft. to the 4,500 sq. ft. office building currently under construction at the address referenced above. In 1980, the Environmental Review Committee granted a Negative Declaration for a 8,000 sq. ft. building and Transportation Staff and I have determined that the existing ND will suffice for the proposed project. Although the addition will not require any subsequent environmental review, you should be aware that the payment of traffic mitigation fees will be required.

If you have any further questions, please call.

Sincerely,

Pat

Patricia W. Saley
Environmental Analyst

cc: Mike Montoya, Senior Planner

PWS:js

Attachment 5

Docusign Envelope ID: 3773F87A-0B89-4932-BA2C-CA8383B3EEAD

AUG 2 1983 #23

EXISTING LAND USE

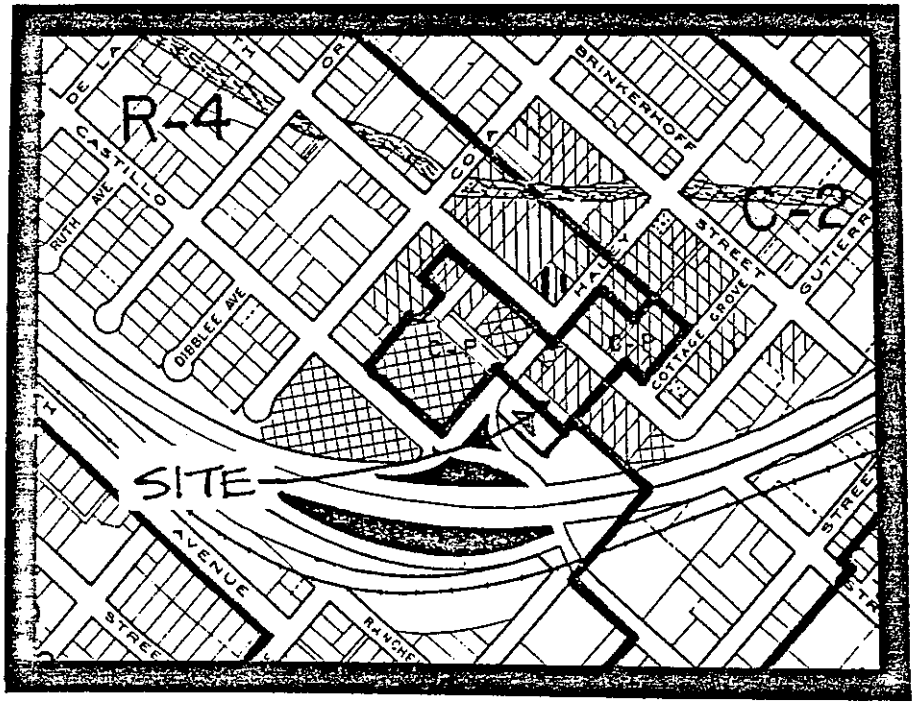

COMMERCIAL

RESIDENTIAL

MIXED-USE

INSTITUTIONAL

ATTACHMENT 6

Docusign Envelope ID: 3773F87A-0B89-4932-BA2C-CA8383B3EEAD

COMMUNITY DEVELOPMENT DEPARTMENT

AUG 2 1983 # 23

CITY HALL · DE LA GUERRA PLAZA · SANTA BARBARA · CALIFORNIA 93102 · TEL. (805) 963-0611

REDEVELOPMENT · ENVIRONMENTAL REVIEW
PLANNING · ZONING · BUILDING · HOUSING

August 11, 1980

Mr. E. A. Lenvik
Lenvik & Minor, Architects
4 E. Yanonali
Santa Barbara, Calif. 93101

Dear Mr. Lenvik,

On August 7, 1980, the Planning Commission approved the plot plan for Lenvik and Minor, Architects, to construct an office building at 315 W. Haley Street in a C-P Restricted Office Zone, subject to the following conditions:

A. Prior to preliminary approval by the Architectural Board of Review, the proposal, including elevations, shall be reviewed by the Landmarks Committee for comment.

The Architectural Board of Review and Landmarks Committee shall review the project in terms of its size, scale and architecture. Particular attention shall be paid in terms of the project being located at an entrance to the City.

B. Prior to the issuance of a Certificate of Occupancy, the applicant shall complete the following:

1. The applicant shall waive the right to protest the formation of any public improvement district.
2. Any change in the proposed office use of the building shall be returned to the Planning Commission for review and approval of the parking impact.
3. A "no left turn" sign shall be posted at exit from the property subject to Public Works approval.

C. The following conditions are required by Public Works:

1. Striping and pavement marking changes on Haley and Castillo Streets are to be done by the developer's contractor.

   a. The YIELD legend is to be relocated from the northbound lane on Castillo Street to the eastbound lane of Haley Street, departing its intersection with Castillo Street (see attached sketch).

   b. A right-turn only, entering lane, is to be defined using striping and reflective pavement markers.

DIVISION OF LAND USE CONTROLS · 630 LAGUNA STREET
1235 Chapala

Attachment 7

Docusign Envelope ID: 3773F87A-0B89-4932-BA2C-CA8383B3EEAD

Lenvik & Minor
315 W. Haley
8/11/80

AUG 2 1983 #23

2.

2. A 15-foot radius is to be constructed on the west end of the property entrance, instead of a standard driveway approach. The profile from the Haley Street curb line to the end of the 15-foot curb return is to be straight, i.e. a typical driveway cross-section rising 0.5 feet in 5 feet is not to be constructed.

3. A 20-foot driveway is to be constructed, requiring a 26-foot curb cut.

4. The location will be monitored by staff. If accident problems develop, left turns in and out might have to be prohibited in the interest of traffic safety.

Sincerely,

Larry Carter
Zoning Officer

LC:amg
Attch.

cc: W. Windroth, Building Dept.
File

Docusign Envelope ID: 3773F87A-0B89-4932-BA2C-CA8383B3EEAD

SANTA BARBARA
PUBLIC WORKS DEPARTMENT

AUG 2 1983 #23

DATE: June 24, 1983

TO: David D. Davis, City Planner

FROM: Director

SUBJECT: 315 WEST HALEY

Transportation Staff have reviewed the proposed addition of 4,000 square feet of office space to the presently approved 4,500 square feet. Staff suggests elimination of the condition calling for relocation of the yield sign as this relocation could cause a safety problem. The other conditions that were placed on the original project will suffice as mitigation measures for the increased intensity of use.

With reference to the request for a modification of the number of required parking spaces, it should be noted that there is no on-street parking allowed in this block of Haley Street.

R. W. Puddicombe

SJM:lm

cc: Robert Tague, Community Development Director
R. D. Thomas, City Administrator

RECEIVED
JUN 28 1983
CITY PLANNING DEPARTMENT
SANTA BARBARA, CALIF.

Attachment 8

Docusign Envelope ID: 3773F87A-0B89-4932-BA2C-CA8383B3EEAD

ATTACHMENT C

CITY OF SANTA BARBARA

AUG 2 1983 #23

MEMORANDUM

DATE: July 22, 1983

TO: Mayor and Councilmembers

FROM: Planning Commission

SUBJECT: Request for Approval of Non-residential Use in a Residential Zone at 315 West Haley Street.

Chapter 28.87.030.3 of the Municipal Code requires City Council approval for any non-residential uses proposed in a residential zone, after a recommendation has been received from the Planning Commission. The subject project is in the R-4, multiple-family residential zone and therefore reqiures City Council approval. The Planning Commission voted 6/0 to recommend to the City Council that this non-residential use be approved in a residential zone as the proposed parking facility is adjacent to two major streets and U. S. Highway 101. As such, the use would not be detrimental nor inconsistent with the neighborhood.

MM:lh

Docusign Envelope ID: 3773F87A-0B89-4932-BA2C-CA8383B3EEAD

L. MCFARLAND/
315 W. HALEY C.6.a&b

Application of Lenvik & Minor Architects, agent for Liselotte Mc Farland for a conditional use permit under provisions of Sections 28.94 and 28.94.030.10 of Title 28 of the Municipal Code of the City of Santa Barbara, the Zoning Ordinance, as applied to City Parcel 37-192-01 & a previously state-owned parcel with no parcel number assigned, located at 315 West Haley Street in a C-P restricted commercial zone and a R-4 hotel-motel multiple family residence zone, in order to permit an office complex to provide thirty-four (34) required off-street parking spaces on an adjacent residentially zoned property.

~~Application of Lenvik & Minor Architects, agent for Liselotte McFarland for a modification of provisions of Section 28.90.100.10a of Title 28 of the Municipal Code of the City of Santa Barbara, the Zoning Ordinance, as applied to City Parcel 37-192-01 and a previously state-owned parcel having no parcel number assigned located at 315 West Haley Street in a C-P restricted commercial and a R-4 hotel-motel multiple family residence zone,~~ in order to permit thirty-four (34) off-street parking spaces instead of the required forty-three (43) spaces.

Ms. Lawson introduced this item, saying staff recommended approval with conditions. She noted Mr. Minor had with him an alternate parking plan that would not require modification.

Mr. Ken Minor, Lenvik & Minor , answered questions. He asked that the easement to the central parcel proposed over their lot be eliminated. He said that parcel was previously land locked and his project was not creating a new problem. He said the granting of that easement could create xxxxx traffic problems for his project, depending on use of the parcel.

The public hearing was opened and closed.

Planning Commission members expressed concerns with the dangers of egress onto Haley Street.

Mr. Gray said he felt the intensified use in the area created xxxxxxxx hazards andxxxxxxxxxxxxxxxxxxxxxxxxx lack of visibility was a serious problem.

xxxxxxxxxxxxxxxxxxxxxxxxx

Mr. Manz, Public Works, said the plan had been reviewed by Public works and xxxxxxxxx the plan has been approved by them.

Mr. Anderson said he had concerns about the land locked parcel being developed xxxxxxx creating greater traffic exiting . He said he would prefer to see that parcel receive access at some other point.

missing discussion of 2 new conditions (F&G)

MOTION: Gray/Robinson 6-0

ACTION: To approve the conditional use permit, finding that it complies with Title 28, subject to the following conditions:

Docusign Envelope ID: 3773F87A-0B89-4932-BA2C-CA8383B3EEAD

A. All conditions of the previous modification apply unless superceded by the following conditions:

B. The Architectural Board of Review shall review the landscaping for the parking lot paying particular attention to the project's location at the entrance to the City. Substantial landscaping shall be provided.

C. The YIELD sign shall not be relocated from the northbound lane of Castillo Street.

D. A deed restriction shall be recorded which restricts the building to general office. No medical office use shall permitted.

E. Prior to the issuance of building permits:

1. An easement shall be recorded for access purposes to the adjacent parcel to the south designated by the State of California as Parcel Number 472-01-01.

2. A reciprocal access and parking agreement shall be recorded between Assessor's Parcel No. 37-192-01 and the two parcels to the west designated by the State of California as Parcel Numbers 75-0A-01 and 473-01-01.

or other appropriate agr

F. Applicant shall secure an encroachment agreement/from Caltrans to establish an increased line of site at the Haley Castillo curve to at least 150 feet.

G. A physical barrier either by island in the driveway or other means be provided to prevent left turns in or out of the driveway.

Mrs. Orias said she felt the land locked parcel was not being created by the current action and should not the burden of correcting it should not be placed on this applicant.

MOTION: Orias/Woolson 4/2, Mxc Gray & Robinson dissenting.

ACTION: To amend condition E. of the conditional use permit, eliminating E.1. and the balance simply to be designated as condition E.

Mrs. Woolson said she believed that access to that parcel could better be sought through some other parcel, rather than creating an additional traffic access problem in an already hazardous location.

MOTION: Woolson/Robinson 6/0

ACTION: To approve the modification, finding it is not inconsistent with the purposes and intent of the Zoning Ordinance and will not cause an increase in the demand for parking space or loading space in the immediate area, and subject to the same conditions as those imposed on the conditional use permit.

MOTION: Robinson/ Woolson 6/0

ACTION: To recommend approval to City Council of the non-residential use in a residential ~~neighborhood~~ Zone as the parking facility is between two(2) maja streets and U.S. Hwy 101 and as such will not be inconsistant with the neighborhood.

Docusign Envelope ID: 3773F87A-0B89-4932-BA2C-CA8383B3EEAD

CONSENT CALENDAR - to be acted on by a single motion (Con't):

Set date for public hearing:

11. Recommendation to set the date of August 2, 1983 at 2:00 p.m. for hearing the appeal of Lenvik & Minor, agent for Liselotte McFarland, from the decision of the Planning Commission approving the following applications with conditions with respect to City Parcel 37-192-01 and a previously state-owned parcel having no parcel number assigned located at 315 West Haley Street in a C-P restricted commercial and a R-4 hotel-motel multiple family residence zone. The appeal is regarding a condition of the following applications: 1) a conditional use permit under provisions of Sections 28.94 and 28.94.030.10 of Title 28 of the Municipal Code of the City of Santa Barbara, the Zoning Ordinance, in order to permit an office complex to provide thirty-four (34) required off-street parking spaces on an adjacent residentially zoned (R-4) property; and 2) a modification of provisions of Section 28.90.100.10a of Title 28 of the Municipal Code of the City of Santa Barbara, the Zoning Ordinance, in order to permit thirty-four (34) off-street parking spaces instead of the required forty-three (43) spaces. The condition being appealed is stated as follows: "A deed restriction shall be recorded which restricts the building to general office. No medical office use shall be permitted."

Notices:

12. of Finance Committee meeting July 19, 1983 at 1:00 p.m. in the Council Chamber to discuss City Council Goals.

13. of Ordinance Committee meeting July 19, 1983 at 1:00 p.m. in Room 15 to consider an Amendment of S.B.M.C. Chapter 5.30 - Towing Operators.

14. of Redevelopment Agency meeting July 19, 1983 at 7:30 p.m. in the Council Chambers.

15. Notice from the California Coastal Commission of Notice of Proposed Changes to the California Coastal Management Program (Local Coastal Program Certification.)

16. Notice that the Pacific Telephone and Telegraph Company has filed, as part of the consolidated proceedings in Application No. 83-01-22 (General Rate Increase) and No. 82-11-07 (Depreciation Offset), an Application for authority to adopt intrastate access charge tariffs, and will file on July 5, 1983 an Amendment to Application for an increase in rates.

Docusign Envelope ID: 3773F87A-0B89-4932-BA2C-CA8383B3EEAD

CITY OF SANTA BARBARA

PLANNING COMMISSION STAFF REPORT

July 7, 1983

APPLICANT: Lenvik and Minor, Architects

LOCATION: 315 West Haley Street

PARCEL #: 37-192-01 (and State Parcel Nos. 75-0A-01 and 473-01-01)

REQUEST:

- Conditional Use Permit to allow a 34 space parking lot in an R-4, Hotel/Motel/ Multiple Residence Zone
- Modification to allow 16 parking spaces instead of 20 spaces required for the new addition
- Approval of a non-residential use in a residential zone

SITE DESCRIPTION

General Plan: General Commerce and Major Public and Institutional/ Automotive Center

Zoning: C-P Restricted Commercial and R-4 Hotel/Motel/Multiple Residential

Environmental Assessment: Negative Declaration with conditions

Lot Size:
Parcel 1: 10,730 sf
Parcel 2: 12,725 sf
Total: 23,455 sf

Existing Use:
Parcel 1: Office building under construction
Parcel 2: Vacant

Topography: Sloping gently to the south

Access: Haley Street

Adjacent Land Uses:

North: Commercial and vacant
South: U. S. Highway 101
East: Single family residences/Commercial
West: U. S. Highway 101

Docusign Envelope ID: 3773F87A-0B89-4932-BA2C-CA8383B3EEAD

Parking:

	Parking Required	Parking Provided
4,500 sf existing office	22 spaces	18 spaces (modification approved 1980)
4,000 sf office addition	20 spaces	16 spaces
Total	42 spaces	34 spaces

Project Statistics

	Parcel 1	Parcel 2
Building Coverage	4,500 sf (21%)	0
Paving	10,445 sf (44%)	9,025 sf (71%)
Landscaping/Walks	8.010 sf (34%)	3,700 sf (29%)

I. Background

In August 1980 the Planning Commission approved a 4,475 square foot office building on this site and granted a modification to permit eighteen (18) parking spaces instead of the reqiured twenty-two (22) spaces. This modification approval was based on the provision of one (1) space per 250 square feet in lieu of one (1) space per 200 square feet as required in the C-P zone. A condition was added which limited the parcel to office use thereby reducing the need for a higher parking ratio. The approved plan placed the office use on the second floor with parking on the ground floor. This structure is currently under construction.

The current proposal involves the original parcel and two adjacent vacant parcels which are zoned R-4. These parcels are currently being acquired from CalTrans in a surplus land sale and will be leased to the applicant (see Attachments 2 and 3). The proposal is to add 4,00 square feet of office space to the existing structure by enclosing the ground floor area. Parking would be provided on the vacant parcels to the west of the site. A Conditional Use Permit (CUP) is required to allow the parking lot in the R-4 zone and a modificaiton is requested to provide sixteen (16) parking spaces rather than the twenty (20) required spaces. The Environmental Analyst has reviewed this proposal and determined that the original Negative Declaration granted to an 8,000 square foot building would suffice (see Attachments 4 and 5). No new significant environmental impacts were found.

Docusign Envelope ID: 3773F87A-0B89-4932-BA2C-CA8383B3EEAD

II. Major Issues

A. Parking:

The C-P zone has a parking requirment of one space per 200 square feet of development rather than one space per 250 square feet as required for most other zones. The intent of providing more than the normal amount of parking is to limit the effect of commercial uses on the surrounding residential areas. The C-P zone also allows for retail uses which generally have more associated traffic than will other uses.

This site is not located directly within a residential area, but rather is on the "fringe", adjacent to commercial uses and major traffic corridors (see Attachment 6). Currently there is no on-street parking available on this block of Haley Street. The only off-site parking available would be on Bath Street above and below Haley Street. Bath Street is primarily a residential street.

The applicant has proposed 16 new parking spaces rather than the required 20 spaces. This request results in the provision of a total of 34 parking spaces in lieu of the 42 spaces required by ordinance.
A deed restriction currently exists which restricts Parcel 1 to office uses. This restriction was proposed based on the fact that traffic generated by office use is generally one-third that of retail use. The applicant has proposed a parking ratio of one space per 250 square feet and proposes to limit the use of the addition to offices. However, this limitation could include medical offices which can have a trip generation rate three to five times higher than "general office." A condition has been included to preclude medical offices. Biclycle parking is provided on-site as well as a shower and on-site lunch facilities. Bus service is available in the area.

B. Traffic and Circulation:

When the original 4,725 square foot building was before the Planning Commission in 1980 the Staff recommended denial based on unsafe access. The applicant worked with the Public Works Department to redesign the access and the Haley/Castllo Street intersection to provide for safer movements. The Planning Commission approved the project with the new mitigation measures outlined by Public Works (see Attachment 7).

The Public Works Department reviewed the new proposal and found the existing conditions suffice as mitigations with the elimination of the condition which relocates the YIELD sign (see Attachment 8.).

Docusign Envelope ID: 3773F87A-0B89-4932-BA2C-CA8383B3EEAD

The development of this project would leave a small vacant triangular parcel to the south of the project site. This parcel would be landlocked as it does not have frontage on a public street. A condition has been included to require the recording of an easement to allow access to the parcel through the proposed parking lot.

C. Residential Use

The parking lot is proposed on two parcels totalling 12,725 square feet. These two parcels are zoned R-4 Hotel/Motel/Multiple Residence and could accomodate a range of four, three bedroom units to seven studio units.

This area has recently undergone a rezoning and General Plan Amendment study as recommended in the Housing and Commerical Assessment study. The two vacant State owned parcels however, are located outside the rezoning study area and were not addressed. In the De La Vina area rezone study, Planning Staff recommended that commercial zoning be retained for areas adjacent to the freeway due to noise and traffic considerations. Residential zoning was recommended for interior lands which would be buffered by the commerical fringe. The City Council has not yet taken action on this recommendation.

III. Conclusion and Recommendation

A. Conditional Use Permit: The proposed parking lot would not intrude on or cause conflicts with any adjacent residential areas, therefore Staff recommends that the Planning Commission make the necessary findings and approve the Conditional Use Permit with the attached conditions.

B. Modification: The conditions restricting the building's use to general office and excluding medical offices would mitigate concerns regarding the proposed reduction in parking spaces. Therefore, Staff recommends that the Planning Commission make the necessary findings and approve the modification with the attached conditions.

C. Non-residential Use in a Residential Zone: Staff recommends that the Planning Commission recommend to the City Council that this parking lot be approved on this residential parcel as it is compatible with the surrounding land uses.

Docusign Envelope ID: 3773F87A-0B89-4932-BA2C-CA8383B3EEAD

IV. Conditions of Approval

A. All conditions of the previous modification apply unless superceded by the following conditions:

B. The Architectural Board of Review shall review the landscaping for the parking lot paying particular attention to the project's location at the entrance to the City.

C. The YIELD sign shall not be relocated from the north-bound lane of Castillo Street.

D. A deed restriction shall be recorded which restricts the building to general office. No medical office use shall permitted.

E. Prior to the issuance of building permits:

1. An easement shall be recorded for access purposes to the adjacent parcel to the south designated by the State of California as Parcel Number 472-01-01.

1. A reciprocal access and parking agreement shall be recorded between Assessor's Parcel No. 37-192-01 and the two parcels to the west designated by the State of California as Parcel Numbers 75-0A-01 and 473-01-01.

SL:lh
Attachments:
1. Site plan
2. Applicant's letter - property ownerships
3. Applicant's letter - project description
4. Original Negative Declaration - 1980
5. Environme tal Analyst's letter
6. Area zoning and land use map
7. Original 1980 Conditions of Approval
8. Public Works Department Letter

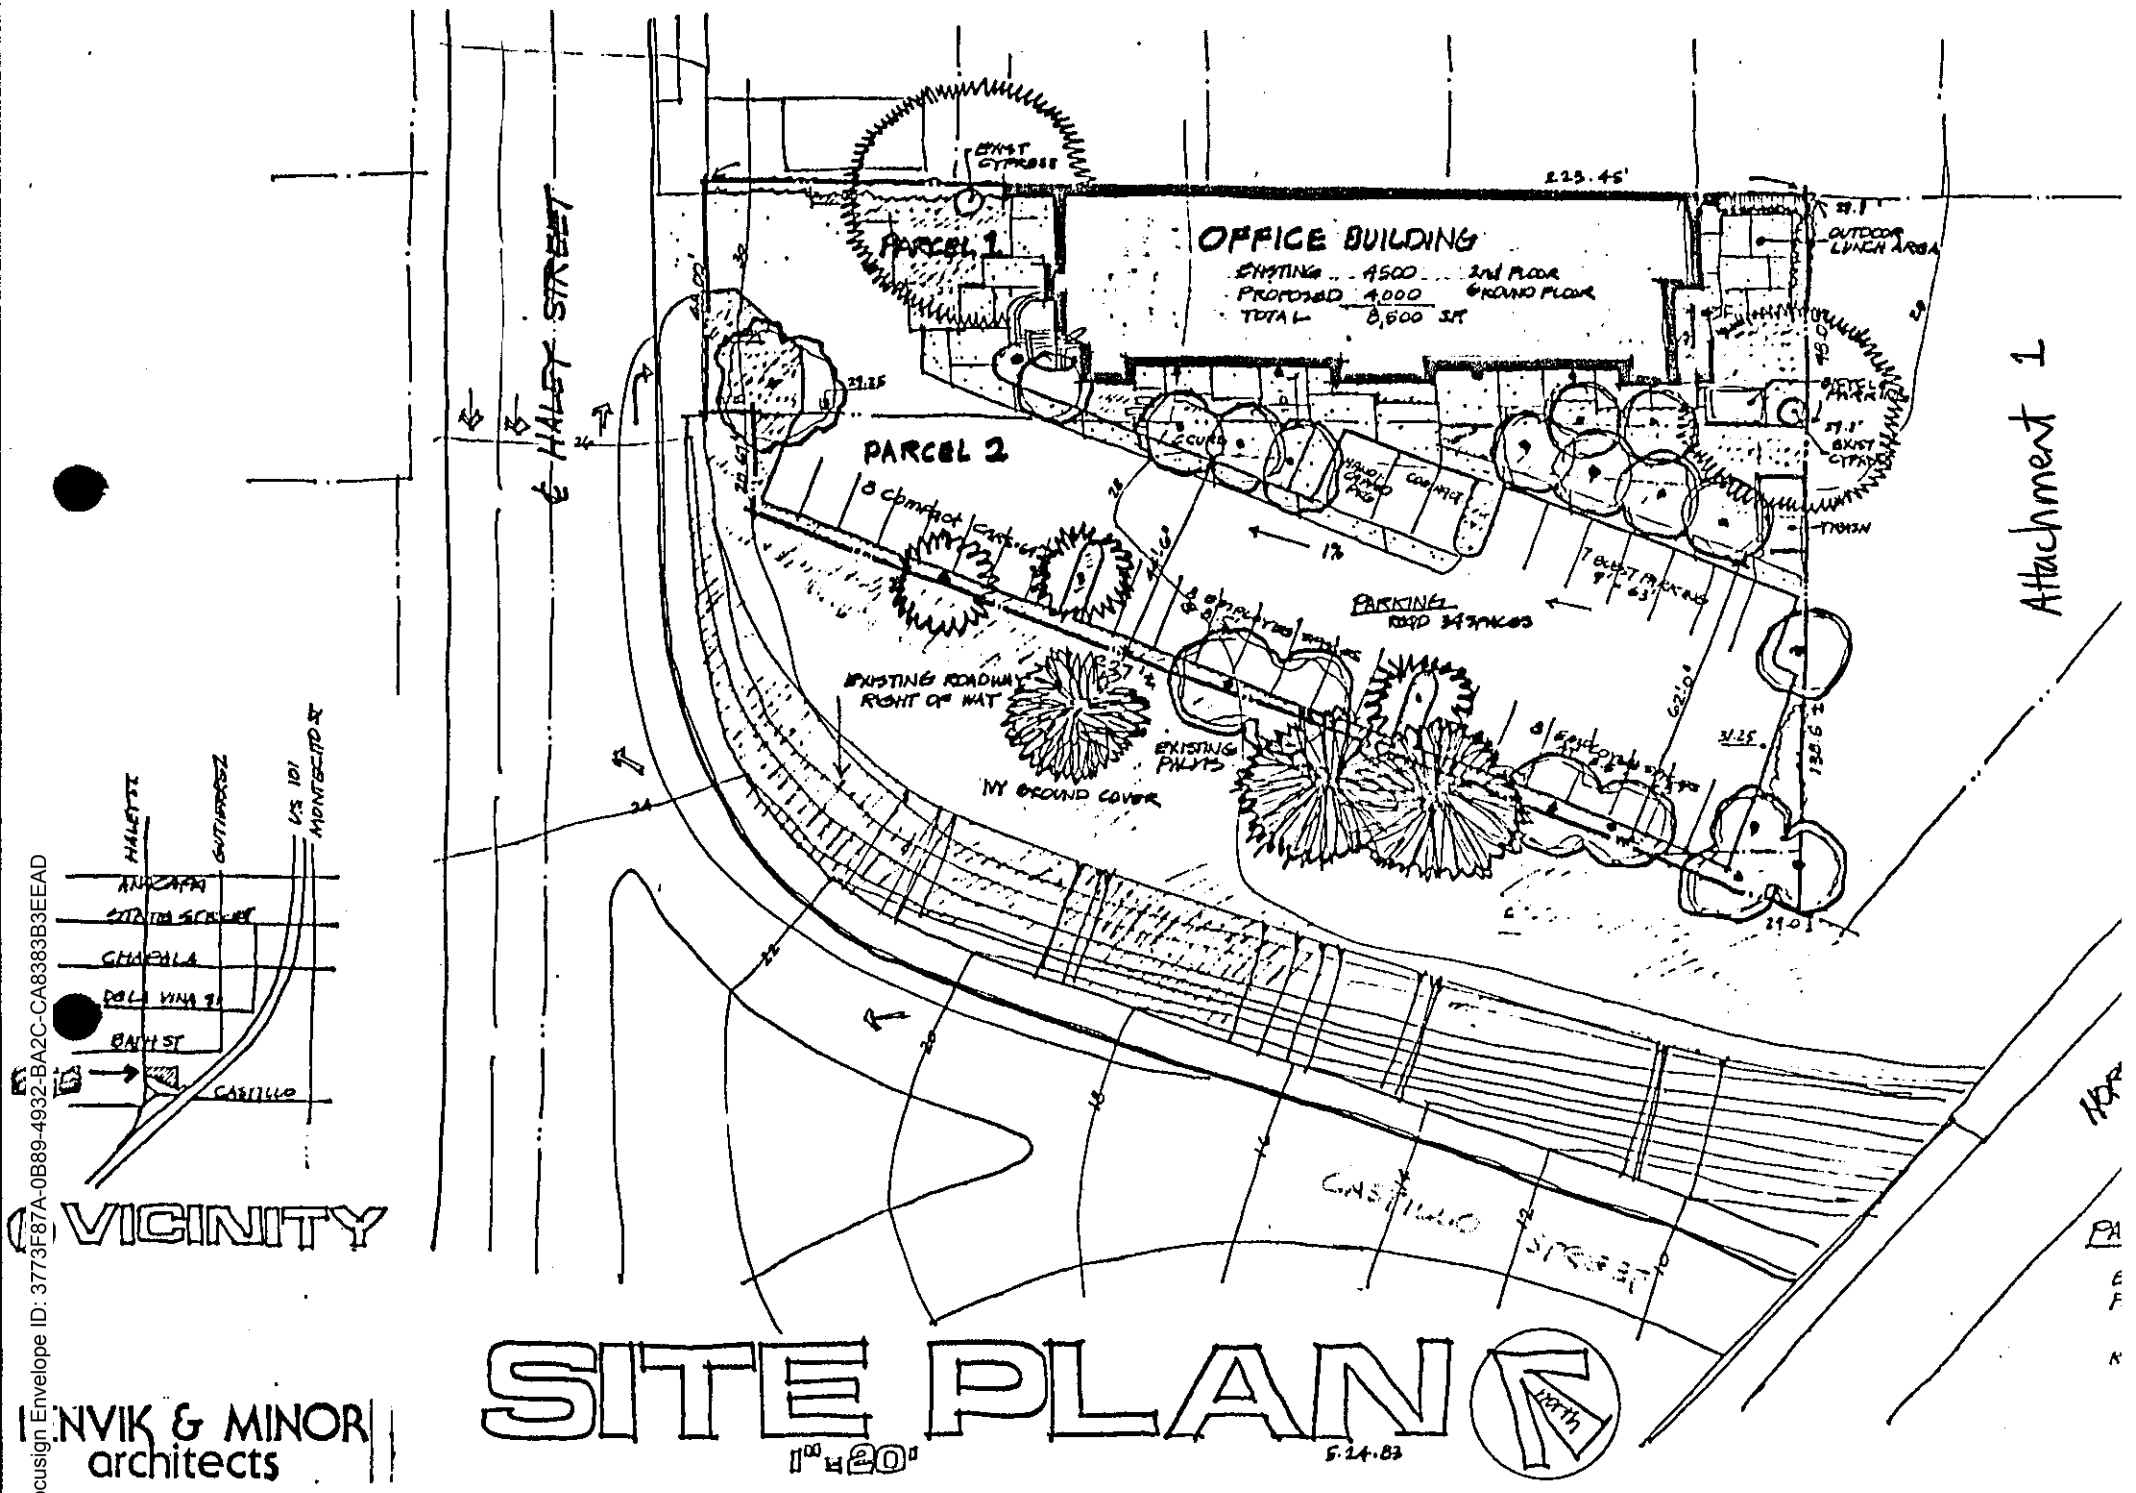

Docusign Envelope ID: 3773F87A-0B89-4932-BA2C-CA8383B3EEAD

Docusign Envelope ID: 3773F87A-0B89-4932-BA2C-CA8383B3EEAD

LENVIK & MINOR
architects
4 East Yanonali Street, Santa Barbara, Ca. 93101
(805) 963-3357

June 24, 1983

Ms. Stephanie Lawson
Planning Department
City of Santa Barbara
1235 Chapala Street
Santa Barbara, CA 93103

RE: 315 W. Haley

Dear Stephanie:

The property adjacent to 315 West Haley Street referred to as Parcel Two on the Site Plan for which a CUP is being requested and which is commonly referred to as the "Cal Trans" property is in escrow.

Mr. Richard Godkin is purchasing the property and has authorized us to proceed as agent for the project as submitted to you.

I trust this answers your questions regarding the ownership status of this parcel.

Sincerely,

LENVIK & MINOR, ARCHITECTS

Kenneth O. Minor, AIA

KOM:ajc

RECEIVED
JUN 28 1983
CITY PLANNING DEPARTMENT
SANTA BARBARA, CALIF.

Attachment 2

Docusign Envelope ID: 3773F87A-0B89-4932-BA2C-CA8383B3EEAD

May 26, 1983

Project Description and Letter of Request
Parking Modification and Conditional Use Permit

315 West Haley Street

The property at 315 West Haley Street is currently zoned C-P. On August 7, 1980 the Planning Commission approved the site plan for a two story office building of 4,475 square feet and a parking modification to allow a ratio of 1 space per 250 square feet in lieu of the required 1 space per 200 square feet. This plan placed the office use on the second floor with parking on the ground level. The justification for this modification was that the owner agreed to a recorded deed restriction limiting the use to office use thereby reducing the need for higher parking ratio (see attached Resolution #48, August 7, 1980).

Our current application includes AP 37-192-02 and two parcels of property zoned R-4 to be made available by a Cal Trans sale of surplus land (Cal Trans Numbers 75-0A-01 and 473-01-01). The acquisition of this land will allow parking to be provided on the adjacent parcels for the existing structure and infill of the ground floor space. We are therefore requesting a CUP to allow this parking in a R-4 zone per section 28-94-030(16) of Title 28. These parcels abut the C.P zone to the east and Castillo Street and U.S. 101 on the west. Parking on this land would not have any impact on other residentially zoned parcels.

We are also requesting a continuation of the parking modification for the 4,000 square foot ground floor addition as originally granted to the second story space. It is understood that the use of the space will be limited to office use per conditions of resolution number 48.

By restricting the use on the parcel to office space the traffic generated is approximately one-fourth that for retail as allowed by the C-P zone. Bus service is available in the immediate area. There is no stated

Attachment 3

Docusign Envelope ID: 3773F87A-0B89-4932-BA2C-CA8383B3EEAD

impacted parking concerns in the immediate area. Bicycle parking is provided as well as shower facilities for bicyclists. In addition to the above benefits over thirty-four percent of the property is landscaped with on-site lunch facilities provided.

We feel the granting of these two requests will not be inconsistent with the intent and requirements of the zoning ordinance and therefore request your approval.

Docusign Envelope ID: 3773F87A-0B89-4932-BA2C-CA8383B3EEAD

COMMUNITY DEVELOPMENT DEPARTMENT

CITY HALL · DE LA GUERRA PLAZA · SANTA BARBARA · CALIFORNIA 93102 · TEL. (805) 963-0611

REDEVELOPMENT · ENVIRONMENTAL REVIEW

PLANNING · ZONING · BUILDING · HOUSING

DATE: April 25, 1980

TO: The County Clerk
Post Office Drawer C-C
Santa Barbara, CA 93102

SUBJECT: CEQA NEGATIVE DECLARATION, PROJECT NO. SB-27-80

Pursuant to the State of California Public Resources Code and the "Guidelines for Implementation of the California Environmental Quality Act of 1970", as amended to date, a Negative Declaration is hereby made on the project listed below:

315 West Haley Street: A proposal by Lenvik and Minor to construct an 8,000 square foot two-story retail and office building on Assessor's Parcel No. 37-192-01. Forty (40) off street parking spaces to be provided. Current zoning is C-P (restricted commercial) and R-3 (multi-family residential).

The reason for the determination that a Negative Declaration is appropriate:

The Environmental Review Committee found that there are no significant adverse environmental effects associated with the project under the following conditions:

1. Noise attenuation as per Noise Element standards.
2. Bicycle racks to be provided. Note to Planning Commission that property may be better suited to commercial zoning. ERC commends plan and information provided.

An Initial Study prepared by the Environmental Analyst is available at 1236 Chapala Street. Appeals to the determination that a Negative Declaration is appropriate may be made to the City Clerk, City of Santa Barbara, within ten (10) days of the above date. A fee is required to defray the cost to the City of appellant action.

cc: Zoning, File,
Applicant

John W. Helmer
Environmental Analyst

Attachment 4

Docusign Envelope ID: 3773F87A-0B89-4932-BA2C-CA8383B3EEAD

CITY OF SANTA BARBARA

MAY 13 1983
ARCHITECTS

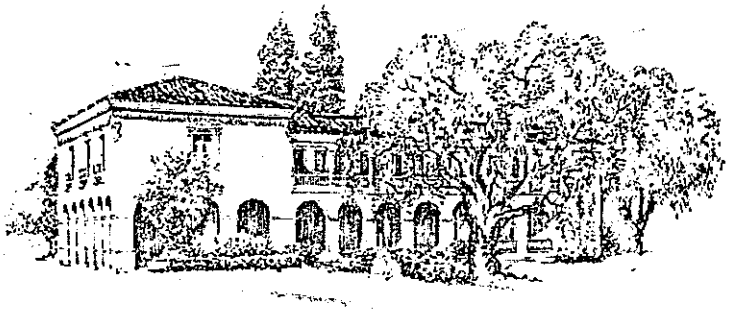

COMMUNITY DEVELOPMENT DEPT.
Redevelopment ● Environmental Review
Planning ● Zoning ● Building ● Housing

1235 CHAPALA STREET
P.O. DRAWER P-P
SANTA BARBARA, CA 93102
(805) 963-1663

May 11, 1983

Ken Minor
Lenvik & Minor Architects
4 E. Yanonali St.
Santa Barbara, CA 93101

RE: 315 W. Haley Street, SB-27-80

Dear Ken,

Per your request, I have reviewed your proposal to add approximately 4,000 sq. ft. to the 4,500 sq. ft. office building currently under construction at the address referenced above. In 1980, the Environmental Review Committee granted a Negative Declaration for a 8,000 sq. ft. building and Transportation Staff and I have determined that the existing ND will suffice for the proposed project. Although the addition will not require any subsequent environmental review, you should be aware that the payment of traffic mitigation fees will be required.

If you have any further questions, please call.

Sincerely,

Pat

Patricia W. Saley
Environmental Analyst

cc: Mike Montoya, Senior Planner

PWS:js

Attachment 5

Docusign Envelope ID: 3773F87A-0B89-4932-BA2C-CA8383B3EEAD

EXISTING LAND USE

COMMERCIAL

RESIDENTIAL

MIXED-USE

INSTITUTIONAL

ATTACHMENT 6

Docusign Envelope ID: 3773F87A-0B89-4932-BA2C-CA8383B3EEAD

COMMUNITY DEVELOPMENT DEPARTMENT

CITY HALL · DE LA GUERRA PLAZA · SANTA BARBARA · CALIFORNIA 93102 · TEL. (805) 963-0611

REDEVELOPMENT · ENVIRONMENTAL REVIEW
PLANNING · ZONING · BUILDING · HOUSING

August 11, 1980

Mr. E. A. Lenvik
Lenvik & Minor, Architects
4 E. Yanonali
Santa Barbara, Calif. 93101

Dear Mr. Lenvik,

On August 7, 1980, the Planning Commission approved the plot plan for Lenvik and Minor, Architects, to construct an office building at 315 W. Haley Street in a C-P Restricted Office Zone, subject to the following conditions:

A. Prior to preliminary approval by the Architectural Board of Review, the proposal, including elevations, shall be reviewed by the Landmarks Committee for comment.

The Architectural Board of Review and Landmarks Committee shall review the project in terms of its size, scale and architecture. Particular attention shall be paid in terms of the project being located at an entrance to the City.

B. Prior to the issuance of a Certificate of Occupancy, the applicant shall complete the following:

1. The applicant shall waive the right to protest the formation of any public improvement district.

2. Any change in the proposed office use of the building shall be returned to the Planning Commission for review and approval of the parking impact.

3. A "no left turn" sign shall be posted at exit from the property subject to Public Works approval.

C. The following conditions are required by Public Works:

1. Striping and pavement marking changes on Haley and Castillo Streets are to be done by the developer's contractor.

   a. The YIELD legend is to be relocated from the northbound lane on Castillo Street to the eastbound lane of Haley Street, departing its intersection with Castillo Street (see attached sketch).

   b. A right-turn only, entering lane, is to be defined using striping and reflective pavement markers.

Attachment 7

Docusign Envelope ID: 3773F87A-0B89-4932-BA2C-CA8383B3EEAD

2. A 15-foot radius is to be constructed on the west end of the property entrance, instead of a standard driveway approach. The profile from the Haley Street curb line to the end of the 15-foot curb return is to be straight, i.e. a typical driveway cross-section rising 0.5 feet in 5 feet is not to be constructed.

3. A 20-foot driveway is to be constructed, requiring a 26-foot curb cut.

4. The location will be monitored by staff. If accident problems develop, left turns in and out might have to be prohibited in the interest of traffic safety.

Sincerely,

Larry Carter
Zoning Officer

LC:amg
Attch.

cc: W. Windroth, Building Dept.
File

Docusign Envelope ID: 3773F87A-0B89-4932-BA2C-CA8383B3EEAD

CITY OF SANTA BARBARA
PUBLIC WORKS DEPARTMENT

DATE: June 24, 1983

TO: David D. Davis, City Planner

FROM: Director

SUBJECT: 315 WEST HALEY

Transportation Staff have reviewed the proposed addition of 4,000 square feet of office space to the presently approved 4,500 square feet. Staff suggests elimination of the condition calling for relocation of the yield sign as this relocation could cause a safety problem. The other conditions that were placed on the original project will suffice as mitigation measures for the increased intensity of use.

With reference to the request for a modification of the number of required parking spaces, it should be noted that there is no on-street parking allowed in this block of Haley Street.

R. W. Puddicombe

SJM:lm

cc: Robert Tague, Community Development Director
R. D. Thomas, City Administrator

RECEIVED
JUN 28 1983
CITY PLANNING DEPARTMENT
SANTA BARBARA, CALIF.

Attachment 8

Docusign Envelope ID: 3773F87A-0B89-4932-BA2C-CA8383B3EEAD

SANTA BARBARA CITY PLANNING COMMISSION

RESOLUTION NO. 34

SUBJECT: Application of Lenvik & Minor Architects, agent for Liselotte Mc Farlane for a conditional use permit under provisions of Sections 28.94 and 28.94.030.10 of Title 28 of the Municipal Code of the City of Santa Barbara, the Zoning Ordinance, as applied to City Parcel 37-192-01 & a previously state-owned parcel with no parcel number assigned, located at 315 West Haley Street in a C-P restricted commercial zone and a R-4 hotel-motel multiple family residence zone, in order to permit an office complex to provide thirty-four (34) required off-street parking spaces on an adjacent residentially zoned property.

WHEREAS, the City Planning Commission has held the required public hearing on the above application; and the applicant was present.

WHEREAS, 0 persons appeared to speak in favor of the application and 0 persons appeared to speak in opposition thereto, and the following exhibits were presented for the record:

Site Plan
Applicants letters
Original negative declaration 1980
Environmental Analyst's letter
Area zoning and land use map
Original 1980 conditions of approval
Public Works Dept. Letter

; and

WHEREAS, the matter having been fully considered by this Commission, the Planning Commission finds as follows:

It complies with Title 28

NOW, THEREFORE IT IS RESOLVED that the City Planning Commission hereby approves the subject request, subject to the following conditions:

SEE CONDITIONS ATTACHED

Passed and adopted this 7th day of July, 1983, by the Planning Commission of the City of Santa Barbara, by the following vote:

AYES: 6
NOES: 0
Abstained: 0
Absent: 1

CITY PLANNING COMMISSION
SANTA BARBARA, CALIFORNIA

I hereby certify that the above Resolution was adopted by the Santa Barbara City Planning Commission at its meeting of the above date.

Aileen M. Hatheroble
Secretary

July 12, 1983
Date

NOTE: This action of the City Planning Commission shall become effective ten (10) days from the date of hearing, unless appealed to City Council within that time.

NOTE: City Council must approve a non-residential use in a residential zone. Therefore, prior to effectuating the above permits, approval must be obtained from City Council. Your request has been tentatively scheduled for the July 19, 1983 City Council meeting.

Docusign Envelope ID: 3773F87A-0B89-4932-BA2C-CA8383B3EEAD

L. Mc Farland
315 W. Haley

7/7/83

CONDITIONS

A. All conditions of the previous modification apply unless superceded by the following conditions:

B. The Architectural Board of Review shall review the landscaping for the parking lot paying particular attention to the project's location at the entrance to the City. Substantial landscaping shall be provided.

C. The YIELD sign shall not be relocated from the northbound lane of Castillo Street.

D. A deed restriction shall be recorded which restricts the building to general office. No medical office use shall be permitted.

E. Prior to the inssuance of building permits a reciprocal access and parking agreement shall be recorded between Assessor's Parcel No. 37-192-01 and the two parcels to the west designated by the State of California as Parcel Numbers 75-0A-01 and 473-01-01.

F. Applicant shall secure an encroachment agreement or other appropriate agreement from Caltrans to establish an increased line of sight at the Haley Castillo curve to at least 150 feet.

G. A physical barrier either by island in the driveway or other means be provided to prevent left turns in or out of the driveway.

Docusign Envelope ID: 3773F87A-0B89-4932-BA2C-CA8383B3EEAD

SANTA BARBARA CITY PLANNING COMMISSION

RESOLUTION NO. 35

SUBJECT: Application of Lenvik & Minor Architects, agent for Liselotte McFarlane for a modification of provisions of Section 28.90.100.10a of Title 28 of the Municipal Code of the City of Santa Barbara, the Zoning Ordinance, as applied to City Parcel 37-192-01 and a previously state-owned parcel having no parcel number assigned located at 315 West Haley Street in a C-P restricted commercial and a R-4 hotel-motel multiple family residence zone, in order to permit thirty-four (34) off-street parking spaces instead of the required forty-three (43) spaces.

WHEREAS, the City Planning Commission has held the required public hearing on the above application; and the applicant was present.

WHEREAS, 0 persons appeared to speak in favor of the application and 0 persons appeared to speak in opposition thereto, and the following exhibits were presented for the record:

Site Plan
Applicant's letters
Original negative declaration,1980
Environmental Analyst's letter
Area zoning & land use map
Original 1980 conditions of approval
Public Works Dept. letter

; and

WHEREAS, the matter having been fully considered by this Commission, the Planning Commission finds as follows:

it is not inconsistent with the purposes and intent of the Zoning Ordinance and will not cause an increase in the demand for parking space or loading space in the immediate area

NOW, THEREFORE IT IS RESOLVED that the City Planning Commission hereby approves the subject request, subject to the following conditions:

SEE CONDITIONS ATTACHED

Passed and adopted this 7th day of July, 1983, by the Planning Commission of the City of Santa Barbara, by the following vote:

AYES: 6
NOES: 0
Abstained: 0
Absent: 1

CITY PLANNING COMMISSION
SANTA BARBARA, CALIFORNIA

I hereby certify that the above Resolution was adopted by the Santa Barbara City Planning Commission at its meeting of the above date.

Aileen M. Hattercole
Secretary

July 7, 1983
Date

NOTE: This action of the City Planning Commission shall become effective ten (10) days from the date of hearing, unless appealed to City Council within that time.

NOTE: City Council must approve a non-residential use in a residential zone. Therefore, prior to effectuating the above permits, approval must be obtained from City Council. Your request has been tentatively scheduled for the July 19, 1983 City Council meeting.

Docusign Envelope ID: 3773F87A-0B89-4932-BA2C-CA8383B3EEAD

L. Mc Farland
315 W. Haley

7/7/83

CONDITIONS

A. All conditions of the previous modification apply unless superceded by the following conditions:

B. The Architectural Board of Review shall review the landscaping for the parking lot paying particular attention to the project's location at the entrance to the City. Substantial landscaping shall be provided.

C. The YIELD sign shall not be relocated from the northbound lane of Castillo Street.

D. A deed restriction shall be recorded which restricts the building to general office. No medical office use shall be permitted.

E. Prior to the inssuance of building permits a reciprocal access and parking agreement shall be recorded between Assessor's Parcel No. 37-192-01 and the two parcels to the west designated by the State of California as Parcel Numbers 75-0A-01 and 473-01-01.

F. Applicant shall secure an encroachment agreement or other appropriate agreement from Caltrans to establish an increased line of sight at the Haley Castillo curve to at least 150 feet.

G. A physical barrier either by island in the driveway or other means be provided to prevent left turns in or out of the driveway.

Docusign Envelope ID: 3773F87A-0B89-4932-BA2C-CA8383B3EEAD

STATE OF CALIFORNIA—BUSINESS AND TRANSPORTATION AGENCY GEORGE DEUKMEJIAN, *Governor*

DEPARTMENT OF TRANSPORTATION
P.O. BOX L, SAN LUIS OBISPO 93403
TELEPHONE: (805) 549-3111

June 29, 1983

R/W-05-SB-101-14.2
Parcel 75-0A-01
05600-911038

Stephanie Lawson
Assistant Planner
City of Santa Barbara
P. O. Drawer P-P
Santa Barbara, CA 93102

Dear Ms. Lawson:

The State excess land parcel referred to in your letter of June 23, 1983 was sold at public auction on June 3, 1983 to Richard Godkin. This transaction is now in the Department of Transportation office in Sacramento for final approval by the California Transportation Commission. This District has no objections to the proposed development of the property for parking purposes.

If you have any further questions, please let me know.

Sincerely,

Donald E. Cross
Right of Way Agent
Property Management Supervisor

DEC:kmb

RECEIVED
JUN 30 1983
CITY PLANNING DEPARTMENT
SANTA BARBARA, CALIF.

Docusign Envelope ID: 3773F87A-0B89-4932-BA2C-CA8383B3EEAD

CITY OF SANTA BARBARA
PUBLIC WORKS DEPARTMENT

RECEIVED
AUG 7 1980
CITY PLANNING DEPARTMENT
SANTA BARBARA, CALIF.

DATE: August 6, 1980

TO: Planning Commission

FROM: Director

SUBJECT: OFFICE PROJECT AT 315 WEST HALEY STREET

Staff has discussed access to the subject project with the applicant and based on these discussions the following are proposed as mitigating measures which should be conditions of approval:

1) Striping and pavement marking changes on Haley and Castillo Streets are to be done by the developer's contractor.

   a) The YIELD legend is to be relocated from the northbound lane on Castillo Street to the eastbound lane of Haley Street, departing its intersection with Castillo Street (see attached sketch).

   b) A right-turn only, entering lane, is to be defined using striping and reflective pavement markers.

2) A 15-foot radius is to be constructed on the west end of the property entrance, instead of a standard driveway approach. The profile from the Haley Street curb line to the end of the 15-foot curb return is to be straight, i.e. a typical driveway cross-section rising 0.5 feet in 5 feet is not to be constructed.

3) A 20-foot driveway is to be constructed, requiring a 26-foot curb cut.

4) The location will be monitored by staff. If accident problems develop, left turns in and out might have to be prohibited in the interest of traffic safety.

R. W. Puddicombe

EML/DHJ:aw

Attachment

cc: R. D. Thomas, City Administrator

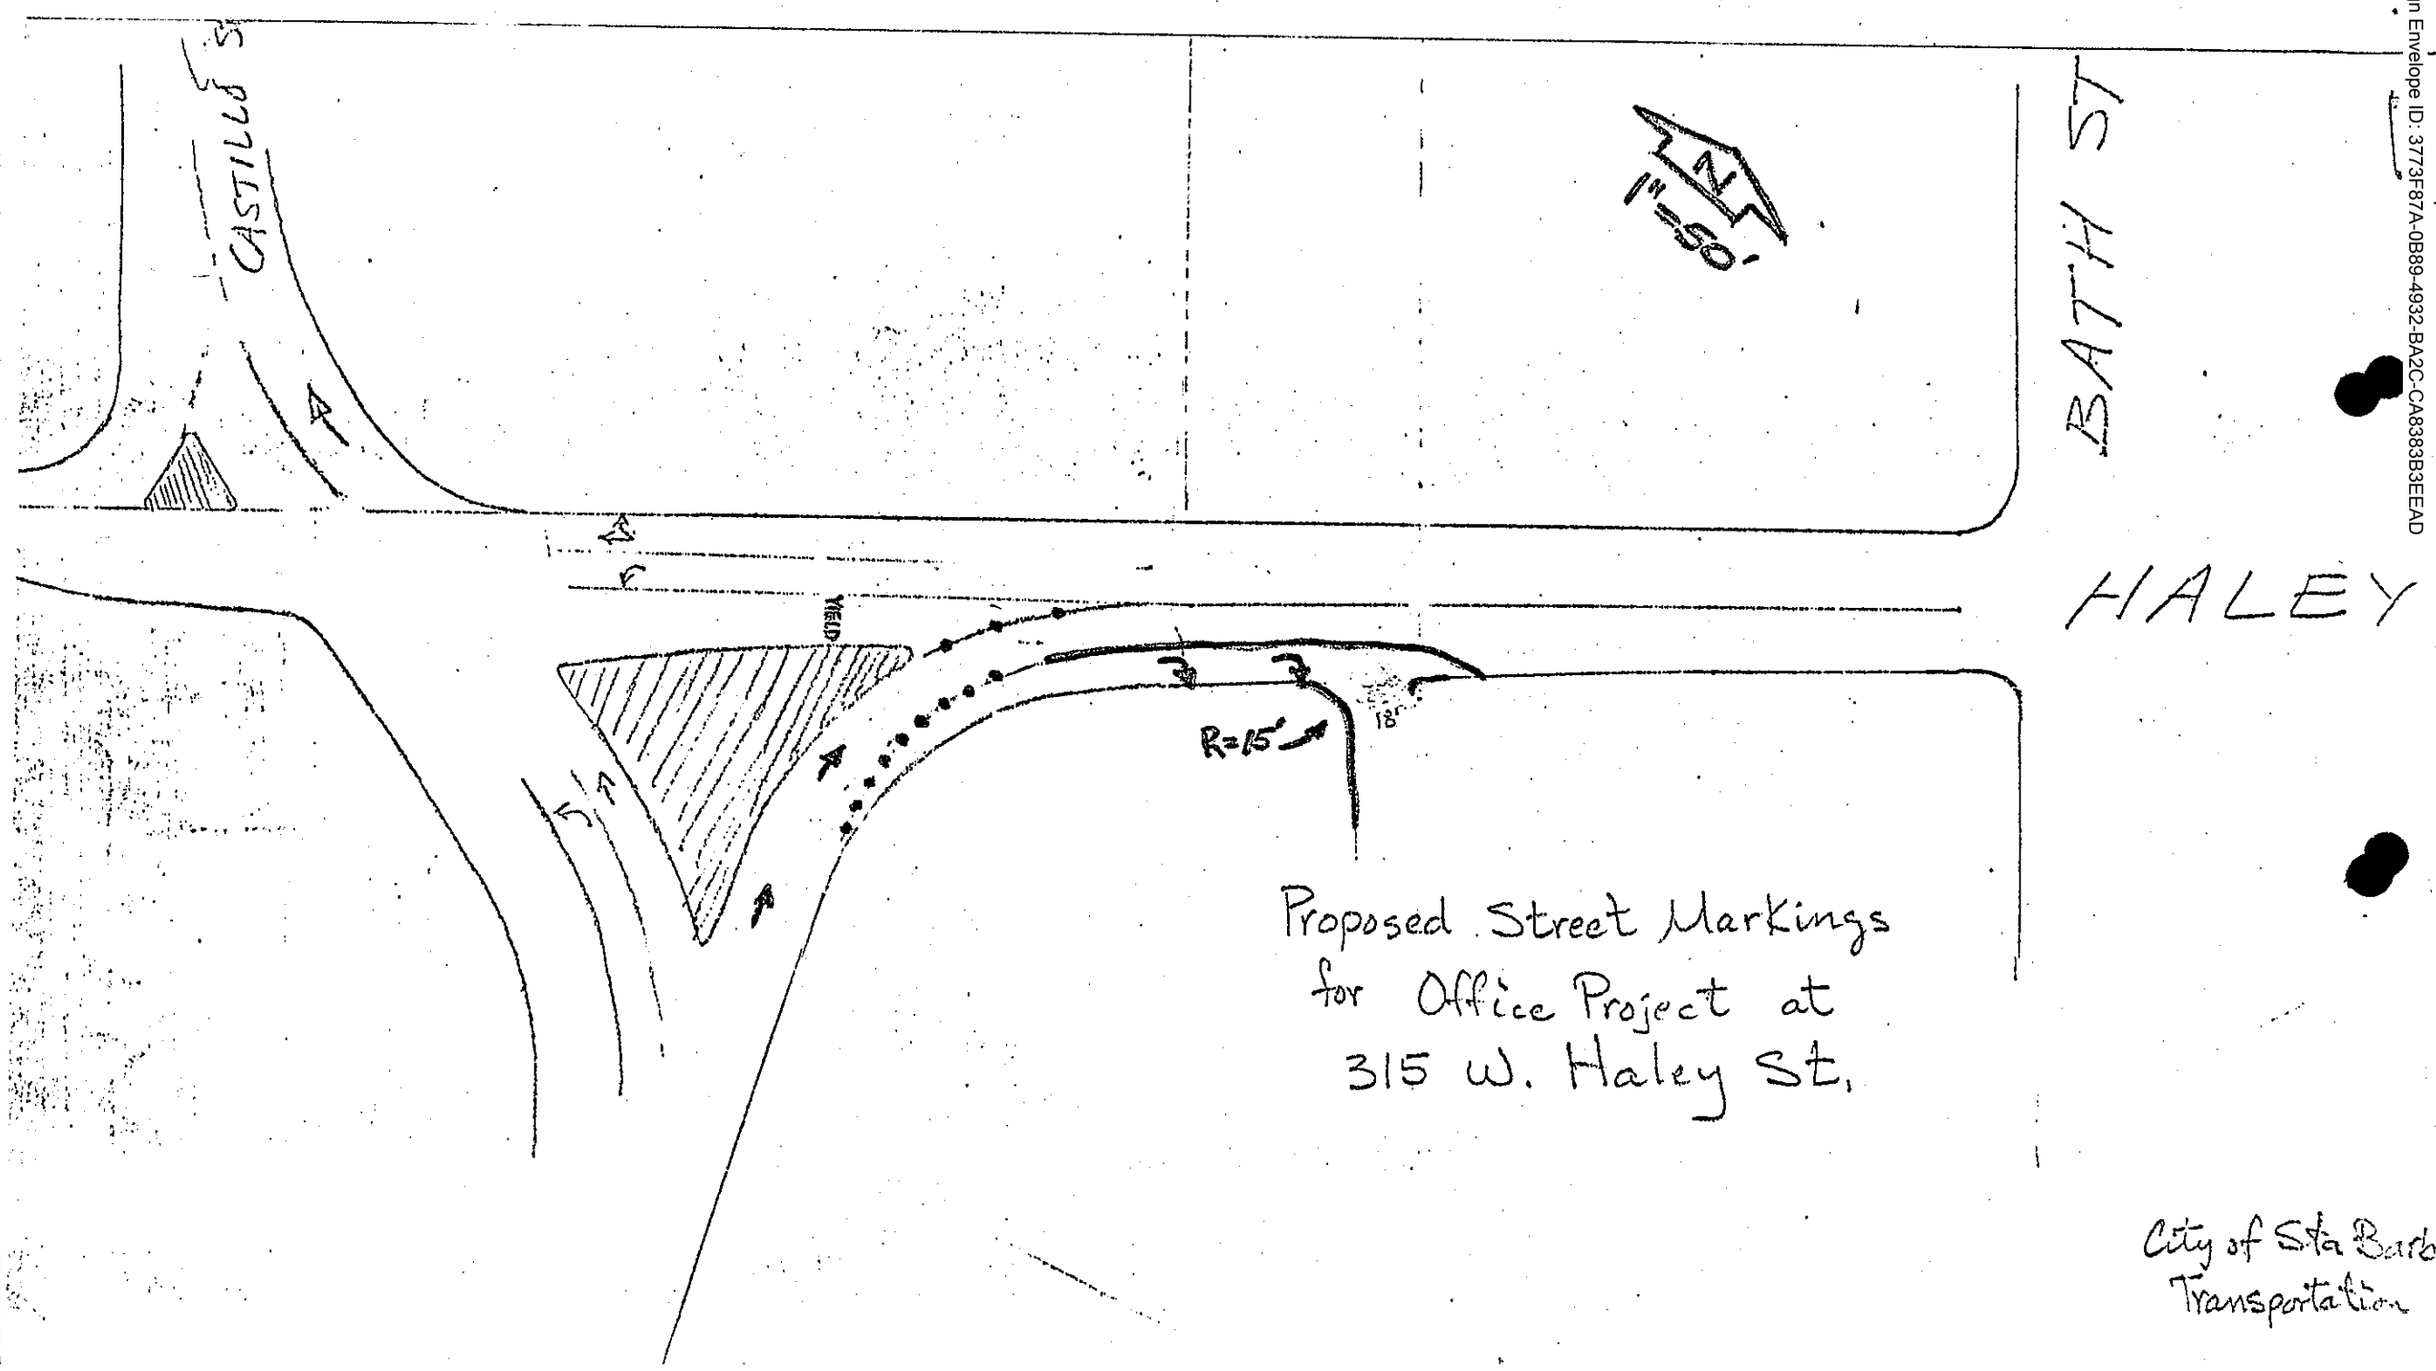

Docusign Envelope ID: 3773F87A-0B89-4932-BA2C-CA8383B3EEAD

Docusign Envelope ID: 3773F87A-0B89-4932-BA2C-CA8383B3EEAD

LENVIK & MINOR ARCHITECTS

McFARLAND

Conditional Use Permit

MODIFICATION

PLOT PLAN AND LOCATION

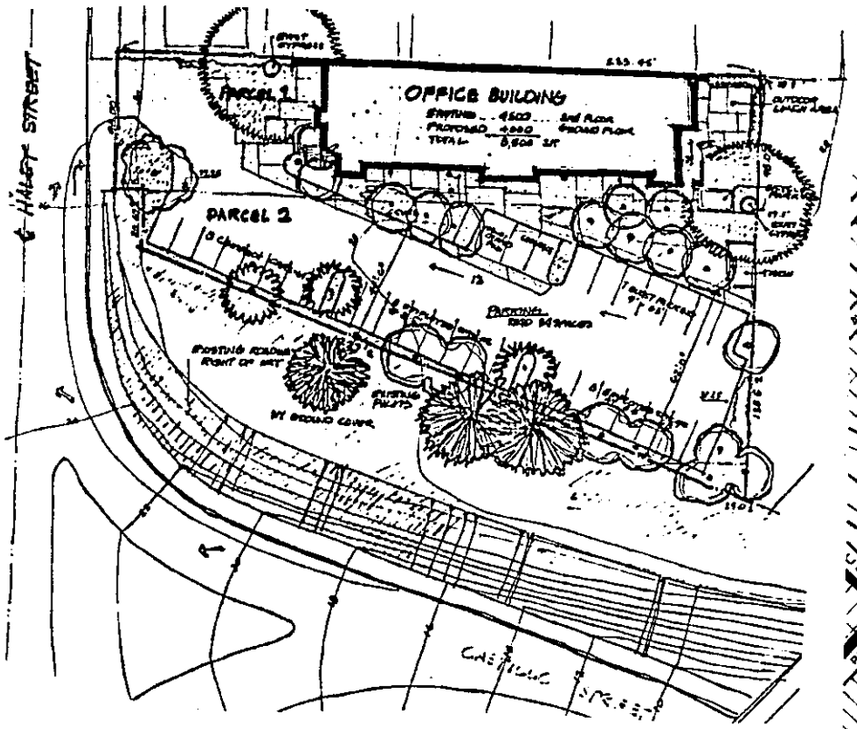

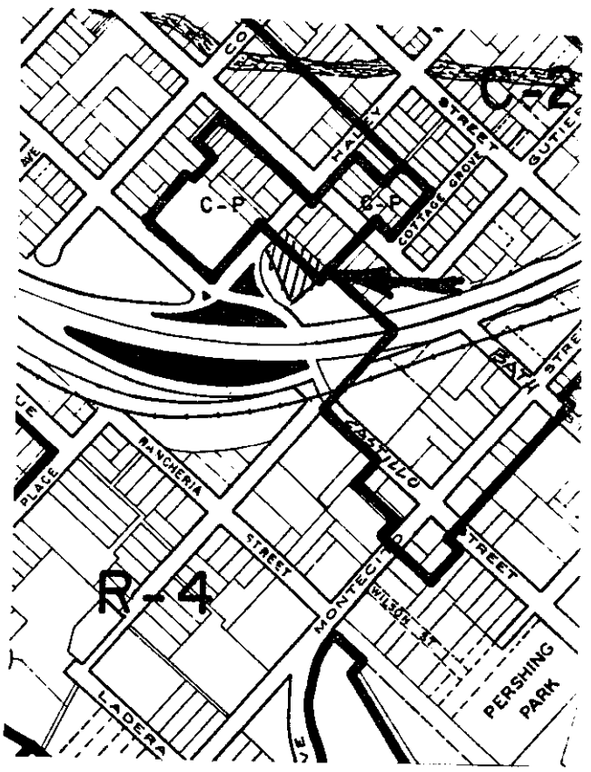

NOTICE IS HEREBY GIVEN that the Planning Commission of Santa Barbara has set a hearing for the application of

Application of Lenvik & Minor Architects, agent for Liselotte McFarland for a conditional use permit under provisions of Sections28.94 and 28.94.030.10 of Title 28 of the Municipal Code of the City of Santa Barbara, the Zoning Ordinance, as applied to City Parcel 37-192-01 & a previously state-owned parcel with no parcel number assigned, located at 315 West Haley Street in a C-P restricted commercial zone and a R-4 hotel-motel multiple family residence zone, in order to permit an office complex to provide thirty-four (34) required off-street parking spaces on an adjacent residentially zoned property.

Application of Lenvik & Minor Architects, agent for Liselotte McFarland for a modification of provisions of Section 28.90.100.10a of Title 28 of the Municipal Code of the City of Santa Barbara, the Zoning Ordinance, as applied to City Parcel 37-192-01 and a previously state-owned parcel having no parcel number assigned located at 315 West Haley Street in a C-P restricted commercial and a R-4 hotel-motel multiple family residence zone, in order to permit thirty-four(34) off-street parking spaces instead of the required forty-three (43) spaces.

The above notice is sent to you because your property is within 450 feet of the property in this request. If you have any question in regard to the above, please call 963-1663, Extension 51.

DATE: JULY 7, 1983

TIME: The Planning Commission meeting will commence at 1:00 p.m.

PLACE: Council Chambers
City Hall

The Planning Commission will hear the agenda items in the order that they appear on the agenda.

NOTE: Continuances will not be granted unless there are exceptional circumstances.

Docusign Envelope ID: 3773F87A-0B89-4932-BA2C-CA8383B3EEAD

CITY OF SANTA BARBARA
PUBLIC WORKS DEPARTMENT

RECEIVED
AUG 4 1980
CITY PLANNING DEPARTMENT
SANTA BARBARA, CALIF.

DATE: July 30, 1980

TO: Planning Commission

FROM: Director

SUBJECT: PROPOSED COMMERCIAL BUILDING AND DRIVEWAY AT 315 W. HALEY

Staff has reviewed the preliminary plans for the subject project and finds that the proposed driveway creates a traffic hazard and in the interest of safety it is our recommendation that they not be allowed.

Although a driveway currently exists serving this property, it was associated with a single residence which would generate an average of ten trips per day. The proposed offices would generate at least fifty trips per day, greatly increasing the accident potential at this location.

The property to the west, owned by Caltrans, was just recently denied access because of the same safety problem (see attached). Although this project is further removed from the intersection of Castillo and Haley Streets it still has the basic problem of inadequate visibility. Vehicles entering from the west would have to slow down or stop (should there be parking maneuvers blocking the driveway) before entering. Since following motorists northbound on Castillo Street have to yield to eastbound traffic on Haley Street, they are looking to their left and would rear-end any car slowing down or stopped ahead of them. When exiting from the proposed driveway there is also a lack of visibility to the west.

For the preceding reasons it is this Department's recommendation that the project not be approved as presented. This property and also the Caltrans parcel would be best served by access off Bath Street through an easement.

The following mitigating measures could relieve the safety problem to some extent.

1. Create a turning lane by widening the south side of Haley Street. This would be used by patrons of the proposed project and allow through traffic to flow safely; or

2. Remove the problem of looking to the left in order to yield for eastbound Haley Street traffic by making the north leg of the Castillo/Haley Street intersection right turns only in and out.

R. W. Puddicombe

Attachment

EML:aw

Docusign Envelope ID: 3773F87A-0B89-4932-BA2C-CA8383B3EEAD

CITY OF SANTA BARBARA

COMMUNITY DEVELOPMENT DEPT.
Redevelopment • Environmental Review
Planning • Zoning • Building • Housing

1235 CHAPALA STREET
P.O. DRAWER P-P
SANTA BARBARA, CA 93102
(805) 963-1663

June 23, 1983

Mr. Jesus Garcia
State of California Department of Transportation
P.O. Box L
San Luis Obispo, CA 93403

SUBJECT: Proposed parking lot on CALTRANS property (parcels 75-0A-01 and 473-01-01).

Dear Mr. Garcia:

The City has received a proposal to build a 34 space parking lot and to add 4,000 square feet to an existing office building. The proposed parking lot is on two parcels, owned by the State, which are posted for sale as surplus land. I have attached a site plan for your review. Should your office have any comments or concerns in this matter, please respond prior to the City Planning Commission meeting on July 7, 1983. Thank you for your consideration of this matter.

Sincerely,

Stephanie Lawson

Stephanie Lawson
Assistant Planner

Docusign Envelope ID: 3773F87A-0B89-4932-BA2C-CA8383B3EEAD

APPLICATION TO THE CITY OF SANTA BARBARA PLANNING COMMISSION

TYPE OF REQUEST: (Circle appropriate item) (Modification) Variance Rezoning
(Conditional Use Permit) Development Plan Approval

DATE RECEIVED: _____

I hereby request approval of a Parking Modification and Conditional Use Permit under provisions of Section(s) 28.92.026 (a.1) 28.94.030 (16) of Title 28 of the Municipal Code of the City of Santa Barbara, the Zoning Ordinance, as applied to Parcel No. 37-192-01 which is located at 315 West Haley Street., in the City of Santa Barbara in a C-P and R-4 Zone.

CUP 250.00
MOD 250.00
CHEK 500.00 TL
4514.00 1 06/14/83

I desire this Parking Modification and Conditional Use Permit (type of request) in order to: (be specific) allow construction of office space of 4,000 s.f. with 16 parking spaces in lieu of required 20 spaces. (rate of 1 per 250 in lieu of 1 per 200) and allow parking of thirty-four cars on a 12,725 square foot R-4 parcel adjacent and abutting a Cp zoned parcel

Reason for request: (attach a separate letter if necessary) 34 INSTEAD OF 43

See attached letter

Letter Attached: Yes X No _____

Signed: LENVIK & MINOR, ARCHITECTS Kenneth O. Minor (Authorized Agent)

Address: 9 East Gananoque S.B. ZIP 93101

Phone No: 963.3357

Signed: LISELOTTE McFARLANE (Owner)

Address: 405 WYOLA RD SB ZIP 93105

Phone No: _____

I hereby authorize the above person(s) to act as my agent(s) in all matters pertaining to this modification application.

THE FOLLOWING MUST BE FILED BEFORE THE APPLICATION CAN BE PROCESSED: (Also see reverse side)

1. Application Form - One (1) copy.

2. Filing Fee, in the following amount:

   Modification - $250.00 per lot.
   Variance - $250.00 plus $10.00 for each additional dwelling unit.
   Conditional Use Permit - $250.00 plus $10.00 for each additional lot.
   Rezoning - $500.00 plus $10.00 for each additional lot.
   Development Plan Approval - $250.00.
   Local Coastal Plan - Administrative and/or consent items $100.00.
   Planning Commission Review Items - $250.00.

3. Ownership List, as set forth on the attached list.

4. Six (6) Copies of Plans (except rezoning applications) containing information as set forth on the back of the application. Rezonings require two (2) copies of the assessor's parcel map with the properties proposed for rezoning marked in red.

5. Transparency - 8½" x 10" size.

6. Evidence that the Environmental Assessment has been completed.

7. Justification of the particular request as set forth on back of application.

NOTE

Regular Planning Commission meeting days are the first and third Thursdays of each month. The deadline for filing all of the items listed above is 5:00 p.m. 23 days preceding the Planning Commission meeting day at which this request is to be heard. The deadline days regularly occur, therefore, on Tuesdays, and on Monday when Tuesday is a holiday.

Docusign Envelope ID: 3773F87A-0B89-4932-BA2C-CA8383B3EEAD

APPLICATION CHECK LIST

Application is on the other side of this form.

Filing Fee. See front of application.

Ownership List. Attached.

Six (6) copies of a site plan drawn to scale (8½"x 11" sheet or multiple thereof) and showing:

a. Dimensions of the lot(s) including street locations and net lot area, where applicable.

b. Dimensions of existing and proposed buildings and structures showing setbacks from property lines.

c. Layout and dimensions of parking and driveways showing number of parking spaces.

d. Identification and dimensions of any proposed changes.

e. Landscape plan to show the following:

1) All areas to be landscaped including areas to be left in natural condition.

2) All proposed and existing trees with those to be removed so indicated.

f. Scale and North arrow.

Transparency 8½" x 10".

Negative Declaration, Environmental Impact Report, or Statement that item is categorically exempt.

Justification. In order to approve a request, the Planning Commission must make the appropriate findings. The applicant must provide written justification for the necessary findings.

a. MODIFICATIONS

1) The granting of a modification of yard or lot area regulations is necessary to secure an appropriate improvement on the property, to prevent unreasonable hardship, or to promote uniformity of improvement.

2) The granting of a modification of fence, wall, or hedge regulations is necessary to secure an appropriate improvement on the lot in question.

3) The granting of a modification of parking space or loading space requirements will not be inconsistent with the purposes and intent of the Zoning Ordinance and will not cause an increase in the demand for parking space or loading space in the immediate area.

b. VARIANCE (All the following)

1) There are exceptional circumstances applicable to the property involved which do not apply generally to other property in the same zone or vicinity.

2) The granting of this variance will not be materially detrimental to the public welfare or injurious to the property or improvements in such zone, or vicinity in which the property is located.

3) The variance is necessary for the preservation and enjoyment of a substantial property right of the applicant possessed by other property in the same zone and vicinity.

4) The granting of this variance will not adversely affect the Comprehensive General Plan.

c. REZONING

1) That the rezoning is in the public necessity, convenience, general welfare, or is good zoning practice.

d. CONDITIONAL USE PERMIT

NOTE: There are several types of usage requiring conditional use permits, each with its own set of required findings under Municipal Code 28.94.020. You may request a copy of findings related to your particular requested usage at the Division of Land Use Controls.

Docusign Envelope ID: 3773F87A-0B89-4932-BA2C-CA8383B3EEAD

37-192-01
Liselotte E. McFarlane
405 Wyola Road
Santa Barbara, CA 93105

37-192-02
Nancy A. Gardner
1115 De La Vina St.
Santa Barbara, CA 93101

37-192-03
James A./Winifred Butler
435 Bath St.
Santa Barbara, CA 93101

37-192-04
Lupe V. Burrola
3057 Lucinda Lane
Santa BArbara, CA 93105

37-192-05
Romero Raleigh Est. et al
1283 East Valley Road
Santa Barbara, CA 93108

37-192-06
Calvary Way Christian
Fellowship
5760 Dawson Ave.
Goleta, CA 93117

37-192-07
Sandra Delmonte
c/o Jim Delmonte
110 W. Mission St.
Santa Barbara, CA 93101

37-152-03
Angelo B. Castagnola
331 W. Cota St.
Santa Barbara, CA 93101

37-152-04
Plangelina A. Cortez
Refugio
327 West Cota St.
Santa BArbara, Ca 93101

37-152-05
Willaim G. Mills, Jr.
1491 N. Calle La Cumbre
Camarillo, CA 93010

37-152-06
Mercedes J. Morales
319 W. Cota St.
Santa Barbara, CA 93101

37-152-07
Antonio Sisarah C. Rivas
315 W. Cota
Santa Barbara, CA 93101

37-152-08
Esteban & Mariana
Covarrubias
309West Cota St. 93101

37-152-09
Stephen W./Colleen M. Ozab
309 West Cota St.
Santa Barbara, CA 93101

37-152-20
Helen G. James
P.O. Box 928
Santa Barbara, CA 93102

37-152-21
Bath Street Partners
1187 Coast Village Rd. 1
Santa Barbara, CA 93108

37-152-22
Bath Street Partners
1187 Coast Village Rd 10
Santa Barbara, CA 93108

37-152-24
Angelo B. Castagnola
331 West Cota St.
Santa Barbara, CA 93101

37-152-25
Bath Street Partners
1187 Coast Village Rd. 1
Santa Barbara, CA 93108

37-152-27
Bath Street partners
1187 Coast Village Rd 10
Santa Barbara, CA 93108

37-152-28
Bath Street Partners
1187 Coast Village Rd. 1
Santa Barbara, CA 93108

Docusign Envelope ID: 3773F87A-0B89-4932-BA2C-CA8383B3EEAD

37-192-08
Sandra Delmonte
c/o Jim Delmonte
110 W. Mission St.
Santa Barbara, CA 93101

37-152-10
James Sims
1822 Santa Barbara St.
Santa Barbara, CA 93101

37-152-30
Castillo Land Investment LTD
2936 De La Vina St.
Santa Barbara, CA 93105

37-192-11
Kantor Enterprises, Inc.
c/o Standard Oil Co.
225 Bush St.
San Francisco, CA 94101

37-152-11
Joseph Rouard
229 San Julian
Santa Barbara, CA 93109

37-152-01
Palma Costanzo
530 Castillo St.
Santa Barbara, CA 93101

37-152-14
Bath Street Properties
1187 Coast Village 10
Santa Barbara, CA 93108

37-152-15
Dorothy L. Smith
517 Bath St.
Santa Barbara, CA 93101

37-152-02
Angelo B. Castagnola
331 West Cota St.
Santa Barbara, CA 93101

Docusign Envelope ID: 3773F87A-0B89-4932-BA2C-CA8383B3EEAD

Property Owner List

Assessors Parcel Number	Name
37-192-01	Liselotte McFarlane
37-192-02	Nancy Gardner
37-192-03	James A./Winifred Butler
37-192-04	Lupe V. Burrola
37-192-05	Romero Raleigh Est. et al
37-192-06	Calvary Way Christian Fellowship
37-192-07	Sandra Delmonte
37-192-08	Sandra Delmonte
37-192-11	Kantor Enterprises, Inc.
37-152-01	Palma Costanzo
37-152-02	Angelo B. Castagnola
37-152-03	Angelo B. Castagnola
37-152-04	Plangelina A. Cortez Refugio
37-152-05	Romero Raleigh Est et al
37-152-06	Mercedes J. Morales
37-152-07	Antonio Sisarah C. Rivas
37-152-08	Esteban & Mariana Covarrubias
37-152-09	Stephen W./Colleen M. Ozab
37-152-10	James Sims
37-152-11	Joseph Rouard
37-152-14	Bath Street Partners
37-152-15	Dorothy L. Smith
37-152-20	Helen G. James
37-152-21	Bath Street Partners
37-152-24	Angelo B. Castagnola
37-152-25	Bath Street Partners
37-152-27	Bath Street Partners
37-152-28	Bath Street Partners
37-152-30	Castillo Land Investments, LTD

Docusign Envelope ID: 3773F87A-0B89-4932-BA2C-CA8383B3EEAD

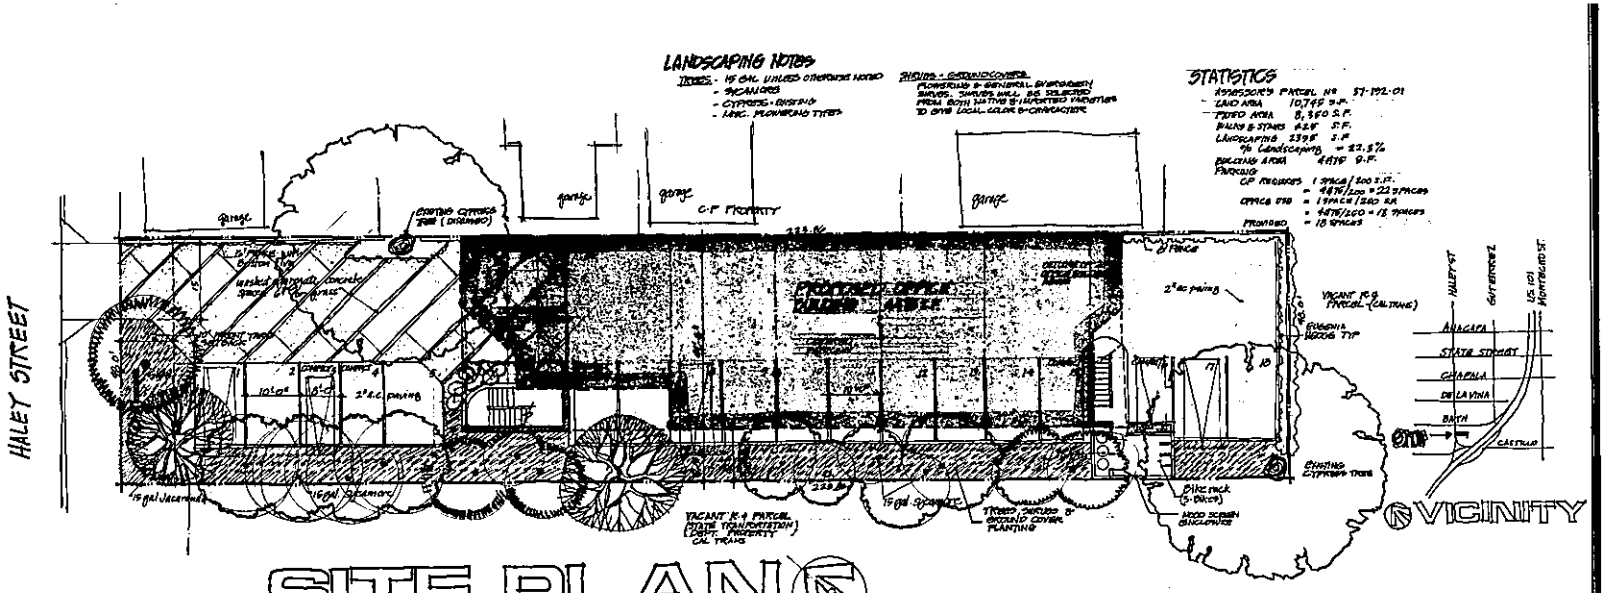

SITE PLAN

1" = 10'

7/14/80

OFFICES FOR LENVIK & MINOR architects

315 WEST HALEY

Docusign Envelope ID: 3773F87A-0B89-4932-BA2C-CA8383B3EEAD

LENVIK and MINOR
AUG 12 1980
ARCHITECTS

SANTA BARBARA CITY PLANNING COMMISSION

RESOLUTION NO. 48

SUBJECT: Application of Lenvik and Minor, Architects, for a modification of provisions of Section 28.90.100.4b of Title 28 of the Municipal Code of the City of Santa Barbara, the Zoning Ordinance, as applied to City Parcel 37-192-01 ;pcated at 315 West Haley Street in a CP Restricted Commercial Zone, in order to permit the construction of an office building with 4475 square feet of floor area and provide 18 parking spaces instead of the required 22 parking spaces.

WHEREAS, the City Planning Commission has held the required public hearing on the above application; and the applicant was present.

WHEREAS, 0 persons appeared to speak in favor of the application and 0 persons appeared to speak in opposition thereto, and the following exhibits were presented for the record:

Application
Negative Declaration
Site Plan, Elevations and Landscape Plan
Staff Report

; and

WHEREAS, the matter having been fully considered by this Commission, the Planning Commission finds as follows:
The modification is not inconsistent with the requirements of the Zoning Ordinance.

NOW, THEREFORE IT IS RESOLVED that the City Planning Commission hereby approves the subject request, subject to the following conditions:

Prior to the issuance of a Certificate of Occupancy, the applicant shall complete the following

1. A deed restriction shall be recorded waiving the right to protest the formation of any public improvement district.
2. A deed restriction shall be recorded restricting the use of the property to office uses.

Passed and adopted this 7th day of August, 1980, by the Planning Commission of the City of Santa Barbara, by the following vote:

AYES: 6 Abstained: 0
NOES: 0 Absent: 1

CITY PLANNING COMMISSION
SANTA BARBARA, CALIFORNIA

I hereby certify that the above Resolution was adopted by the Santa Barbara City Planning Commission at its meeting of the above date.

Docusign Envelope ID: 3773F87A-0B89-4932-BA2C-CA8383B3EEAD

SANTA BARBARA CITY PLANNING COMMISSION

RESOLUTION NO. 43

SUBJECT: Application of Lenvik and Minor, Architects, for a modification of provisions of Section 28.90.100.4b of Title 28 of the Municipal Code of the City of Santa Barbara, the Zoning Ordinance, as applied to City Parcel 37-192-01 ;pcated at 315 West Haley Street in a CP Restricted Commercial Zone, in order to permit the construction of an office building with 4475 square feet of floor area and provide 18 parking spaces instead of the required 22 parking spaces.

WHEREAS, the City Planning Commission has held the required public hearing on the above application; and the applicant was present.

WHEREAS, 0 persons appeared to speak in favor of the application and 0 persons appeared to speak in opposition thereto, and the following exhibits were presented for the record:

Application
Negative Declaration
Site Plan, Elevations and Landscape Plan
Staff Report

; and

WHEREAS, the matter having been fully considered by this Commission, the Planning Commission finds as follows:
The modification is not inconsistent with the requirements of the Zoning Ordinance.

NOW, THEREFORE IT IS RESOLVED that the City Planning Commission hereby approves the subject request, subject to the following conditions:

1. The applicant shall waive the right to protest the formation of any public improvement district.
2. Any change in the proposed office use of the building shall be returned to the Planning

(continued on reverse)

Passed and adopted this 7th day of August, 1980, by the Planning Commission of the City of Santa Barbara, by the following vote:

AYES: 6
NOES: 0
Abstained: 0
Absent: 1

CITY PLANNING COMMISSION
SANTA BARBARA, CALIFORNIA

I hereby certify that the above Resolution was adopted by the Santa Barbara City Planning Commission at its meeting of the above date.

Secretary

NOTE: This action of the City Planning Commission shall become effective 10 days from date of mailing of this resolution copy, unless appealed to City Council within that time, and shall remain in effect thereafter unless the conditions have not been met, or unless the Modification is unused, abandoned or discontinued for a period of 6 months.

(the above shall not apply to rezonings)

Date: August 12, 1980

Docusign Envelope ID: 3773F87A-0B89-4932-BA2C-CA8383B3EEAD

APPROVAL CONDITIONS CONTINUED:
Commission for review and approval of the parking impact.

3. Provide a shower for convenience of bicycle users.

Docusign Envelope ID: 3773F87A-0B89-4932-BA2C-CA8383B3EEAD

WEST DOWNTOWN
Neighborhood Planning Council

423 W. Victoria Street
Santa Barbara, CA 93101

August 5, 1980

Planning Commission
De La Guerra Plaza
Santa Barbara, CA

Honorable Commission Members:

An application is before you at the request of Lenvik and Minor, Architects, for a modification of parking provisions at 315 West Haley Street. The West Downtown neighborhood in which this parcel is located, presently deals with a parking problem, since many employees within the area use on-street parking. The West Downtown Neighborhood Planning Council has already talked with City staff and is informed of future plans for a Resident Permit Parking Program which would alleviate some of the problems we presently encounter. However, until such time that the parking situation within our neighborhood is resolved, no modification of City parking requirements should be approved.

Therefore, please consider carefully your decision regarding this request for modification, taking into account the impacts a decrease in parking would have upon the surrounding neighborhood.

Sincerely,

Edward Reynolds

Edward Reynolds
Co-Chairperson

RECEIVED
AUG 7 1980
CITY PLANNING DEPARTMENT
SANTA BARBARA, CALIF.

Docusign Envelope ID: 3773F87A-0B89-4932-BA2C-CA8383B3EEAD

CITY OF SANTA BARBARA
PUBLIC WORKS DEPARTMENT

RECEIVED
AUG 4 1980
CITY PLANNING DEPARTMENT
SANTA BARBARA, CALIF.

DATE: July 30, 1980

TO: Planning Commission

FROM: Director

SUBJECT: PROPOSED COMMERCIAL BUILDING AND DRIVEWAY AT 315 W. HALEY

Staff has reviewed the preliminary plans for the subject project and finds that the proposed driveway creates a traffic hazard and in the interest of safety it is our recommendation that they not be allowed.

Although a driveway currently exists serving this property, it was associated with a single residence which would generate an average of ten trips per day. The proposed offices would generate at least fifty trips per day, greatly increasing the accident potential at this location.

The property to the west, owned by Caltrans, was just recently denied access because of the same safety problem (see attached). Although this project is further removed from the intersection of Castillo and Haley Streets it still has the basic problem of inadequate visibility. Vehicles entering from the west would have to slow down or stop (should there be parking maneuvers blocking the driveway) before entering. Since following motorists northbound on Castillo Street have to yield to eastbound traffic on Haley Street, they are looking to their left and would rear-end any car slowing down or stopped ahead of them. When exiting from the proposed driveway there is also a lack of visibility to the west.

For the preceding reasons it is this Department's recommendation that the project not be approved as presented. This property and also the Caltrans parcel would be best served by access off Bath Street through an easement.

The following mitigating measures could relieve the safety problem to some extent.

1. Create a turning lane by widening the south side of Haley Street. This would be used by patrons of the proposed project and allow through traffic to flow safely; or

2. Remove the problem of looking to the left in order to yield for eastbound Haley Street traffic by making the north leg of the Castillo/Haley Street intersection right turns only in and out.

R. W. Puddicombe
Attachment
EML:aw

Docusign Envelope ID: 3773F87A-0B89-4932-BA2C-CA8383B3EEAD

Office of the City Attorney

FREDERICK W. CLOUGH
CITY ATTORNEY

ANTHONY C. FISCHER
ASSISTANT CITY ATTORNEY

JAMES O. KAHAN
DEPUTY CITY ATTORNEY

CITY HALL
DE LA GUERRA PLAZA
P.O. DRAWER P-P
SANTA BARBARA, CALIFORNIA 93102

TELEPHONE (805) 963-0611

City of Santa Barbara

DATE: July 21, 1980

OPINION NO.: 17-1980

REQUESTED BY: R. W. Puddicombe, Public Works Director

PREPARED BY: James O. Kahan, Deputy City Attorney

SUBJECT: AUTHORITY TO RESTRICT CONSTRUCTION OF DRIVEWAYS AND DRIVEWAY PERMIT STANDARDS AND PROCEDURES

In your memorandum of May 15, 1980, you made an inquiry whether the Public Works Department has sufficient authority under Santa Barbara Municipal Code §28.90.045(1)(f) to prohibit access from Parcel DD 75-OA-01 to Haley Street or whether other authority establishes standards. All references in this opinion to chapters and sections refer to the Santa Barbara Municipal Code, unless otherwise specified.

CONCLUSION

The Transportation Engineer will have authority to prohibit such access. Ordinance 4063, adopted July 15, 1980, amended the Santa Barbara Municipal Code pertaining to parking requirements. Section 28.90.045(1)(d) makes it the duty of the Transportation Engineeer to review and approve all parking plans, and Section 28.90.045(1)(c) authorizes the Transportation Engineer to prepare a current City Standard for Parking Design which shall show the required dimensions and criteria for parking plans and vehicle ramps. This Standard might address the issue of access. In addition, Section §22.60.020 requires a permit prior to commencing any curb, sidewalk or driveway construction. As you are aware, your department is proposing a revision of Chapter 22.60. In any event, the Driveway Permit Standards and Procedures will have to be revised because they are not consistent with the existing Municipal Code.

007145 JUL 28 '80

Docusign Envelope ID: 3773F87A-0B89-4932-BA2C-CA8383B3EEAD

DISCUSSION

Existing Section 28.90.045(1)(f) states:

> "It shall be the duty of the Traffic Engineer to review and approve all parking plans."

Existing Section 28.90.045(1)(d), as amended, states:

> "It shall be the duty of the Transportation Engineer to review and approve all parking plans."

Subsection (f) became Subsection (d) because existing Subsections (d) and (e) were repealed.

Existing Section 28.90.045(1)(c) states:

> "c. The dimensions and turning radii shall be as shown on the Standard for Dimensions of Design Vehicle set forth in City Standard for Parking Lot Design #C-3-377-1, as follows: (See attached chart)."

Section 28.90.045 (1)(c), as amended, states:

> "c. The required dimensions and criteria for parking plans and vehicle ramps shall be as shown in the current City Standard for Parking Design as prepared by the Transportation Engineer and on file with the City Clerk."

Subsection (d) will make it the duty of the Transportation Engineer to review and approve parking plans, and Subsection (c) authorizes the preparation of a Standard which will contain the criteria for such plans. Ordinance No. 4063 was adopted on July 15, 1980 and will become effective on August 14, 1980. At that time, a Standard can be implemented by filing it with the City Clerk.

Another source of authority for regulating the location of driveways is Chapter 22.60 which concerns streets and sidewalks and requires permits for certain types of construction by private parties in streets. For your convenience, I have highlighted certain sections. Section 22.60.020 states:

Docusign Envelope ID: 3773F87A-0B89-4932-BA2C-CA8383B3EEAD

> "No person shall construct, reconstruct, repair, remove or replace any sidewalk, driveway, curb or curb and gutter in any street, alley, court or public place within the City, without first making application for and obtaining a written permit from the Public Works Director to perform such work."

Section 22.60.150 states:

> "The dimensions of curbs or curb and gutter shall be those established by the City Engineer and adopted by resolution of the City Council."

Section 22.60.250 states:

> "It shall be unlawful for any person to commence any curb, sidewalk, driveway, sewer side connection, street excavation, blasting, house moving, heavy load transportation, or other construction, alteration or installation work for which a permit is required by provision of this Code or other ordinance of the City where emergency repairs of utilities or other excavation work done in the protection of the public safety require street excavation prior to permit issuance."

Prohibiting access to a lot because of traffic conditions is not specifically addressed by either Chapter 22.60 or the Driveway Permit Standards and Procedures which were attached to your May 15, 1980 memorandum. An ordinance amending Chapter 22.60 has been prepared by Art Pion and is a pending matter before the Ordinance Committee. It is our suggestion that the authority of the Transportation Engineer to control the location of the curb cuts and driveways be included and that the Transportation Engineer be authorized to establish a Standard for the location or prohibition of curb cuts and driveways in a manner analogous to that contained in Sections 28.90.045(c) and (d). Perhaps one Standard can be prepared pursuant to Section 28.90.045(c) and Chapter 22.60.

In any event, the Driveway Permit Standards and Procedures which you sent this office are not consistent with the existing Code. Section 39.20 is not part of the present Code and appears to have been superseded by Section 22.60.040. Chapter 39.20 was superseded in the 1966 recodification which was then superseded by Section 22.60.040 in the 1976 recodification.

Docusign Envelope ID: 3773F87A-0B89-4932-BA2C-CA8383B3EEAD

Chapter 39.20 authorized the Mayor to approve curb cuts in excess of 30 feet, but Section 22.60.040 authorizes the City Administrator to approve such curb cuts. There are also numerous references to the Traffic Engineer, who no longer exists. We suggest that you update these Standards and Procedures.

Another source of authority to prohibit certain locations of driveways might be contained in Section 10.08.050 which states:

> "It shall be the general duty of the City Transportation Engineer, under the direction of the Director of Public Works to determine the location, installation and proper timing and maintenance of traffic control devices, to conduct engineering analyses of traffic accidents and to devise remedial measures, to conduct engineering investigation of traffic conditions and to cooperate with other City officials in the development of ways and means to improve traffic conditions, and to carry out any additional powers and duties imposed by ordinances of this City."

When Section 28.90.045, Section 10.08.050 and Chapter 22.60 are read in conjunction, it is clear that the Public Works Department has authority to control the location of driveways because of its authority to review parking plans and approve curb cuts and driveways in any public street.

In reference to Chapter 22.60, it should be emphasized that the word "street" is not limited to the roadway (paved street surface). The word "street" includes curbing and sidewalks [Bonnet v. San Francisco (1884) 65 Cal.230]. The words "highway" and "street" are functionally synonomous [37 Cal.Jur. 3d 108, Highways at §1] and the definition of "highway" includes bridges, drains, and all works incidental to highway construction, maintenance and improvement [Streets and Highways Code §23]. In light of the regulations contained in Chapter 22.60, street would appear to include the dedicated right of way.

The referenced parcel was acquired by the State when the freeway was constructed. The State impaired the access on the south when it constructed the freeway and on Castillo Street when it constructed the underpass and realigned the grade of Castillo Street. The State also realigned the intersection of Haley and Castillo Streets so that the parcel only has a frontage of 20.65 feet on Haley Street, and that

Docusign Envelope ID: 3773F87A-0B89-4932-BA2C-CA8383B3EEAD

frontage is on a curved upgrade. The State recognizes that there is a safety problem relating to access to Haley Street, and your Department believes that there is a safety problem with such vehicular access.

The State believes that it has a landlocked parcel, but DD 75-OA-01 is contiguous to four other parcels (A.O.N. 37-192-01, -07, -08 and -11) and these parcels are under the ownership of three separate parties. If CalTrans desires to sell Parcel DD 75-OA-01 because it is not needed for the Crosstown Freeway project, the owners of the adjoining parcels might be interested in the parcel owned by the State because any of these privately owned parcels could possibly be merged with the State-owned parcel. In addition, vehicular access to the State-owned parcel might not be necessary for development if the developer could obtain other parking on a lot within 500 feet [Amended Section 28.90.100(8)].

The actions of the State have partially landlocked the referenced parcel and the State cannot create vehicular access. In light of these facts, the State does not have a cause of action for inverse condemnation because of impairment of access. If the State sold the referenced parcel, its successors would succeed to rights held by the State and would not have a cause of action against the City for impairment of access. To avoid the possibility of such a lawsuit by the successors to the State, the State should record a condition prohibiting vehicular access from Castillo and Haley Streets. Such a condition would also protect the State from a future lawsuit relating to misrepresentation.

JAMES O. KAHAN
Deputy City Attorney

APPROVED:

FREDERICK W. CLOUGH
City Attorney

JOK:cer

xc: Richard Thomas, City Administrator
Edgar Monroy, PWD
Art Pion, PWD
Edward Pollard, CalTrans - SLO

Docusign Envelope ID: 3773F87A-0B89-4932-BA2C-CA8383B3EEAD

WEST DOWNTOWN Neighborhood Planning Council

423 W. Victoria Street
Santa Barbara, CA 93101

August 5, 1980

Planning Commission
De La Guerra Plaza
Santa Barbara, CA

Honorable Commission Members:

An application is before you at the request of Lenvik and Minor, Architects, for a modification of parking provisions at 315 West Haley Street. The West Downtown neighborhood in which this parcel is located, presently deals with a parking problem, since many employees within the area use on-street parking. The West Downtown Neighborhood Planning Council has already talked with City staff and is informed of future plans for a Resident Permit Parking Program which would alleviate some of the problems we presently encounter. However, until such time that the parking situation within our neighborhood is resolved, no modification of City parking requirements should be approved.

Therefore, please consider carefully your decision regarding this request for modification, taking into account the impacts a decrease in parking would have upon the surrounding neighborhood.

Sincerely,

Edward Reynolds

Edward Reynolds
Co-Chairperson

RECEIVED
AUG 7 1980
CITY PLANNING DEPARTMENT
SANTA BARBARA, CALIF.

Docusign Envelope ID: 3773F87A-0B89-4932-BA2C-CA8383B3EEAD

CITY OF SANTA BARBARA

PLANNING COMMISSION STAFF REPORT

August 7, 1980

APPLICANT: Lenvik & Minor, Architects

LOCATION: 315 West Haley Street

PARCEL #: 37-192-01

REQUEST: Plot plan approval and modification in order to permit construction of a 4475 square foot office building with 18 parking spaces instead of the required 22 parking spaces.

SITE DESCRIPTION:

General Plan: Automotive Center

Zoning: C-P, Restricted Commercial

Environmental Assessment: Negative Declaration with conditions for larger project.

Lot Size: 10,745 square feet (0.24 acres)

Existing Use: Vacant

Topography: Flat, draining to Haley Street

Access: Haley Street

Adjacent Land Uses:
North: Vacant parcel with service station to east and office building to west.
South: U.S. Highway 101
East: Single family dwellings
West: Vacant

PROJECT DESCRIPTION:

Building size:	4,475 square feet
Landscaping:	2,395 square feet (22.3%)
Parking Provided:	18 spaces
Parking Required:	22 spaces

BACKGROUND:

April 25, 1980	Negative Declaration granted
July 15, 1980	Application Received
July 28, 1980	Legal Notice Sent
August 7, 1980	Hearing Set

Docusign Envelope ID: 3773F87A-0B89-4932-BA2C-CA8383B3EEAD

I. ORDINANCE REQUIREMENTS

A. Modification

The applicant is requesting a modification of the parking requirements. The C-P zone requires one parking space per 200 square feet of floor area, or 22 spaces. The applicant is requesting a ratio of one parking space per 250 square feet of floor area, or 18 spaces, and would agree to a condition limiting this parcel to office use only. According to Section 28.54.001 the purpose of the zone is to "provide a desirable living environment by preserving and protecting surrounding residential land uses in terms of light, air, and existing visual amenities." The intent of providing more than the normal amount of parking required for most of the City is to limit the effect of commercial parking on the surrounding residential areas. In addition, this entire block on Haley Street has been "red-curbed" to prohibit parking. This means that the only off-site parking available will be in the primarily residential neighborhood on Bath Street. The limitation to office uses suggested by the applicant may not help either since medical offices generate nearly as much traffic as most of the retail uses allowed in this zone. Also, if the parking area gets crowded and cars waiting for spaces stack up, this could add to circulation problems on Haley Street. (See below)

B. Other

The proposed project meets all other requirements of the Zoning Ordinance.

II. MAJOR ISSUES

A. Access and Circulation

The Public Works Department has indicated that there are serious problems with circulation and access in this location. (See attached memo). The proposed driveway is approximately sixty (60) feet from the end of the curve where automobiles on north-bound Castillo Street make the right turn on to Haley Street. Because they are required to yield to traffic already east-bound on Haley Street, drivers are looking to the left as they enter Haley Street, thus making them vulnerable to drivers slowing or stopping to turn right into the proposed driveway. Also, drivers exiting from the driveway have poor visibility to the west. In the attached memo, the Department of Public Works has outlined measures which would possibly mitigate the circumstances in this area. Such conditions or alterations have not been included in the proposed project.

The Master Environmental Assessment indicates that the Haley Street/Castillo Street intersection is "Capacity Constrained." Also, Haley Street between Castillo and Anacapa Streets is a "peak hour level of service problem area."

B. Land Use

1. City Entrance - Because Castillo/Haley Street is an important entrance to the City, the architecture, size, and scale of the proposed building are very important. The Landmarks Committee has expressed concern in the past regarding new commercial structures constructed at City entrances. The applicant has not submitted elevations of the proposed structure, so there is no way to assess its effect on the surrounding area.

Docusign Envelope ID: 3773F87A-0B89-4932-BA2C-CA8383B3EEAD

2. Appropriateness of Commercial Use - The Housing/Commercial Assessment recommends that a large part of the area on the south side of Haley Street be rezoned to residential and that the General Plan also be amended to residential. A recent land use survey (Attachment # 4) shows that almost all of the area is entirely residential. There will be a City Council workship on August 12, 1980 regarding the Housing/Commercial Assessment and Staff expects direction regarding the recommendations in the near future.

III. RECOMMENDATION:

It is Staff's opinion that until the circulation, access, and parking constraints are resolved, the project should not be approved. Staff recommends that the Planning Commission determine that granting of this modification of parking requirements is inconsistent with the purposes and intent of the Zoning Ordinance and not approve the modification and plot plan approval request.

IV. CONDITIONS OF APPROVAL:

If the Planning Commission chooses to approve the modification and plot plan, the following conditions should be included.

A. Prior to preliminary approval by the Architectural Board of Review, the proposal, including elevations, shall be reviewed by the Landmarks Committee for comment.

The Architectural Board of Review and Landmarks Committee shall review the project in terms of its size, scale and architecture. Particular attention shall be paid in terms of the project being located at an entrance to the City.

B. Prior to the issuance of a Certificate of Occupancy, the applicant shall complete the following:

1. A deed restriction shall be recorded waiving the right to protest the formation of any public improvement district.
2. A deed restriction shall be recorded restricting the use of the property to office uses.

ATTACHMENTS:

1. Site Plan
2. Negative Declaration
3. Memorandum from Public Works Department of July 30, 1980
4. Land Use Map

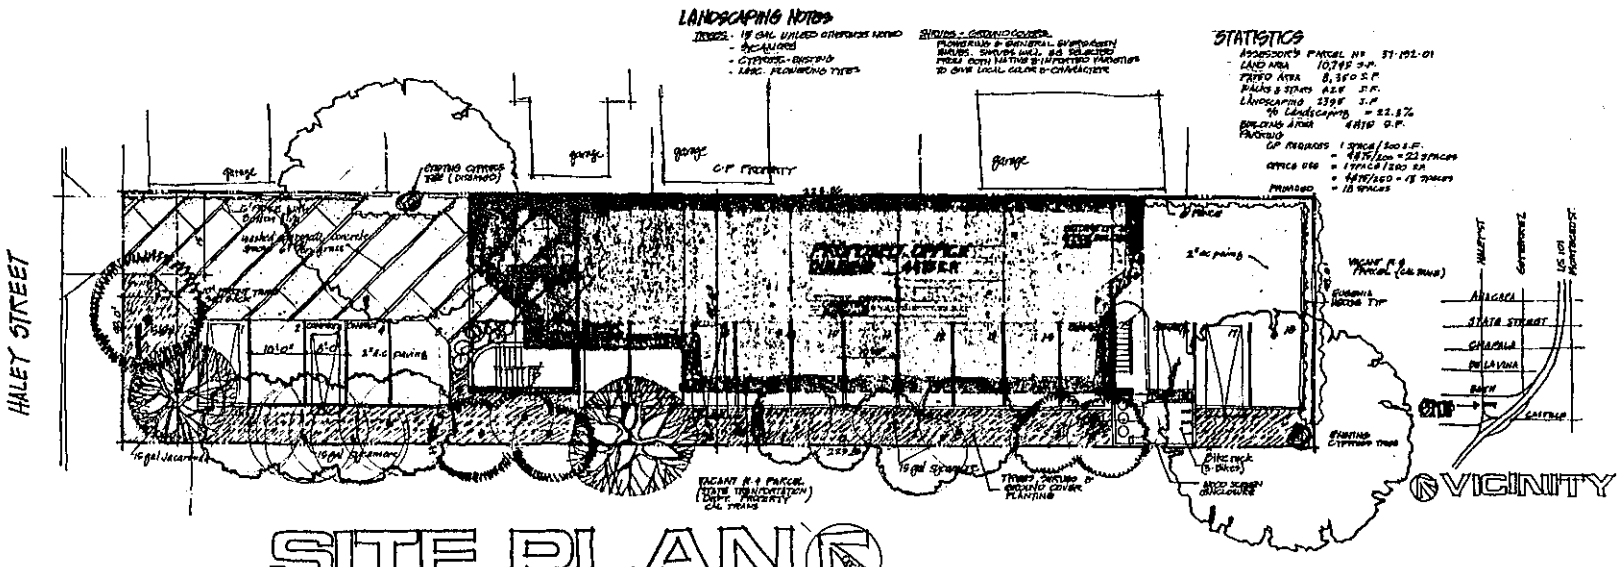

SITE PLAN

1"=10'

OFFICES FOR
LENVIK & MINOR architects
315 WEST HALEY

ATTACHMENT #1

Docusign Envelope ID: 3773F87A-0B89-4932-BA2C-CA8383B3EEAD

Docusign Envelope ID: 3773F87A-0B89-4932-BA2C-CA8383B3EEAD

DATE: July 25, 1980

TO: Sign Sub-Committee

FROM: Planning Division

SUBJECT: City Attorney and Planning Division Comments on September 21, 1979 Draft of the Sign Ordinance

Over the past several weeks, the Planning Staff and the City Attorney's office have reviewed the proposed Sign Ordinance. Based on this review, we submit the following comments. Specific City Attorney and Planning Staff comments are indicated.

1. City Attorney's Office - "As a general comment, in attempting to read and understand the ordinance, I found it difficult to follow the proposed ordinance. If one approaches the ordinance from the point of view of an applicant who desires to place his sign at a particular location to achieve a particular purpose, it appears that careful reading of the entire proposed ordinance would be necessary to be sure that a requirement or exception is not missed. The outline would be convenient from a Staff review point of view, but would be difficult for a person who wishes to pick up the ordinance and apply it to a particular site and purpose. In my view, a better organization would be to have regulations applying based on the zone and the purpose. A separate section would designate levels of review."

   Planning Staff agrees that a reorganization of the Ordinance is imparative for clear understanding. As you read further into this memo, several ideas for re-organization and rewriting will become evident.

2. 22.70.020.8 Policies, page 3. This policy regarding Sign Committee's designation of Areas for Special Attention should be deleted. The Sign Committee does not have this power; it is reserved to the City Council. The Sign Committee can recommend that districts be formed, but this should be done in agreement with the Landmarks Committee provision in Chapter 22.22 of the Municipal Code (Historic Structures Ordinance).

3. 22.70.020.10 Policies, page 3. This should be deleted from the policies and included in the Sign Committee's policies and guidelines.

4. 22.70.030 Establishment of the Sign Committee
   City Attorney's Office - "Provisions in the ordinance regarding establishment of a Sign Committee could be more appropriately placed in the standard resolution regarding committees adopted by the City. The only language required in the ordinance would be that the City Council shall establish a Sign Committee by resolution. Terms of office and powers and duties would be spelled out in that resolution.

Docusign Envelope ID: 3773F87A-0B89-4932-BA2C-CA8383B3EEAD

COMMUNITY DEVELOPMENT DEPARTMENT

CITY HALL · DE LA GUERRA PLAZA · SANTA BARBARA · CALIFORNIA 93102 · TEL. (805) 963-0611

REDEVELOPMENT · ENVIRONMENTAL REVIEW
PLANNING · ZONING · BUILDING · HOUSING

DATE: April 25, 1980

TO: The County Clerk
Post Office Drawer C-C
Santa Barbara, CA 93102

SUBJECT: CEQA NEGATIVE DECLARATION, PROJECT NO. SB-27-80

Pursuant to the State of California Public Resources Code and the "Guidelines for Implementation of the California Environmental Quality Act of 1970", as amended to date, a Negative Declaration is hereby made on the project listed below:

315 West Haley Street: A proposal by Lenvik and Minor to construct an 8,000 square foot two-story retail and office building on Assessor's Parcel No. 37-192-01. Forty (40) off street parking spaces to be provided. Current zoning is C-P (restricted commercial) and R-3 (multi-family residential).

The reason for the determination that a Negative Declaration is appropriate:

The Environmental Review Committee found that there are no significant adverse environmental effects associated with the project under the following conditions:

1. Noise attenuation as per Noise Element standards.
2. Bicycle racks to be provided. Note to Planning Commission that property may be better suited to commercial zoning. ERC commends plan and information provided.

An Initial Study prepared by the Environmental Analyst is available at 1236 Chapala Street. Appeals to the determination that a Negative Declaration is appropriate may be made to the City Clerk, City of Santa Barbara, within ten (10) days of the above date. A fee is required to defray the cost to the City of appellant action.

cc: Zoning, File,
Applicant

John W. Helmer
Environmental Analyst

ATTACHMENT #2

Docusign Envelope ID: 3773F87A-0B89-4932-BA2C-CA8383B3EEAD

CITY OF SANTA BARBARA
PUBLIC WORKS DEPARTMENT

DATE: July 30, 1980

TO: Planning Commission

FROM: Director

SUBJECT: PROPOSED COMMERCIAL BUILDING AND DRIVEWAY AT 315 W. HALEY

Staff has reviewed the preliminary plans for the subject project and finds that the proposed driveway creates a traffic hazard and in the interest of safety it is our recommendation that they not be allowed.

Although a driveway currently exists serving this property, it was associated with a single residence which would generate an average of ten trips per day. The proposed offices would generate at least fifty trips per day, greatly increasing the accident potential at this location.

The property to the west, owned by Caltrans, was just recently denied access because of the same safety problem (see attached). Although this project is further removed from the intersection of Castillo and Haley Streets it still has the basic problem of inadequate visibility. Vehicles entering from the west would have to slow down or stop (should there be parking maneuvers blocking the driveway) before entering. Since following motorists northbound on Castillo Street have to yield to eastbound traffic on Haley Street, they are looking to their left and would rear-end any car slowing down or stopped ahead of them. When exiting from the proposed driveway there is also a lack of visibility to the west.

For the preceding reasons it is this Department's recommendation that the project not be approved as presented. This property and also the Caltrans parcel would be best served by access off Bath Street through an easement.

The following mitigating measures could relieve the safety problem to some extent.

1. Create a turning lane by widening the south side of Haley Street. This would be used by patrons of the proposed project and allow through traffic to flow safely; or

2. Remove the problem of looking to the left in order to yield for eastbound Haley Street traffic by making the north leg of the Castillo/Haley Street intersection right turns only in and out.

R. W. Puddicombe
Attachment
EML:aw

ATTACHMENT #3

Docusign Envelope ID: 3773F87A-0B89-4932-BA2C-CA8383B3EEAD

Office of the City Attorney

FREDERICK W. CLOUGH
CITY ATTORNEY

ANTHONY C. FISCHER
ASSISTANT CITY ATTORNEY

JAMES O. KAHAN
DEPUTY CITY ATTORNEY

CITY HALL
DE LA GUERRA PLAZA
P.O. DRAWER P-P
SANTA BARBARA, CALIFORNIA 93102

TELEPHONE (805) 963-0611

City of Santa Barbara

DATE: July 21, 1980

OPINION NO.: 17-1980

REQUESTED BY: R. W. Puddicombe, Public Works Director

PREPARED BY: James O. Kahan, Deputy City Attorney

SUBJECT: AUTHORITY TO RESTRICT CONSTRUCTION OF DRIVEWAYS AND DRIVEWAY PERMIT STANDARDS AND PROCEDURES

In your memorandum of May 15, 1980, you made an inquiry whether the Public Works Department has sufficient authority under Santa Barbara Municipal Code §28.90.045(1)(f) to prohibit access from Parcel DD 75-OA-01 to Haley Street or whether other authority establishes standards. All references in this opinion to chapters and sections refer to the Santa Barbara Municipal Code, unless otherwise specified.

CONCLUSION

The Transportation Engineer will have authority to prohibit such access. Ordinance 4063, adopted July 15, 1980, amended the Santa Barbara Municipal Code pertaining to parking requirements. Section 28.90.045(1)(d) makes it the duty of the Transportation Engineeer to review and approve all parking plans, and Section 28.90.045(1)(c) authorizes the Transportation Engineer to prepare a current City Standard for Parking Design which shall show the required dimensions and criteria for parking plans and vehicle ramps. This Standard might address the issue of access. In addition, Section §22.60.020 requires a permit prior to commencing any curb, sidewalk or driveway construction. As you are aware, your department is proposing a revision of Chapter 22.60. In any event, the Driveway Permit Standards and Procedures will have to be revised because they are not consistent with the existing Municipal Code.

007145 JUL 28 '80

Docusign Envelope ID: 3773F87A-0B89-4932-BA2C-CA8383B3EEAD

DISCUSSION

Existing Section 28.90.045(1)(f) states:

> "It shall be the duty of the Traffic Engineer to review and approve all parking plans."

Existing Section 28.90.045(1)(d), as amended, states:

> "It shall be the duty of the Transportation Engineer to review and approve all parking plans."

Subsection (f) became Subsection (d) because existing Subsections (d) and (e) were repealed.

Existing Section 28.90.045(1)(c) states:

> "c. The dimensions and turning radii shall be as shown on the Standard for Dimensions of Design Vehicle set forth in City Standard for Parking Lot Design #C-3-377-1, as follows: (See attached chart)."

Section 28.90.045 (1)(c), as amended, states:

> "c. The required dimensions and criteria for parking plans and vehicle ramps shall be as shown in the current City Standard for Parking Design as prepared by the Transportation Engineer and on file with the City Clerk."

Subsection (d) will make it the duty of the Transportation Engineer to review and approve parking plans, and Subsection (c) authorizes the preparation of a Standard which will contain the criteria for such plans. Ordinance No. 4063 was adopted on July 15, 1980 and will become effective on August 14, 1980. At that time, a Standard can be implemented by filing it with the City Clerk.

Another source of authority for regulating the location of driveways is Chapter 22.60 which concerns streets and sidewalks and requires permits for certain types of construction by private parties in streets. For your convenience, I have highlighted certain sections. Section 22.60.020 states:

Docusign Envelope ID: 3773F87A-0B89-4932-BA2C-CA8383B3EEAD

> "No person shall construct, reconstruct, repair, remove or replace any sidewalk, driveway, curb or curb and gutter in any street, alley, court or public place within the City, without first making application for and obtaining a written permit from the Public Works Director to perform such work."

Section 22.60.150 states:

> "The dimensions of curbs or curb and gutter shall be those established by the City Engineer and adopted by resolution of the City Council."

Section 22.60.250 states:

> "It shall be unlawful for any person to commence any curb, sidewalk, driveway, sewer side connection, street excavation, blasting, house moving, heavy load transportation, or other construction, alteration or installation work for which a permit is required by provision of this Code or other ordinance of the City where emergency repairs of utilities or other excavation work done in the protection of the public safety require street excavation prior to permit issuance."

Prohibiting access to a lot because of traffic conditions is not specifically addressed by either Chapter 22.60 or the Driveway Permit Standards and Procedures which were attached to your May 15, 1980 memorandum. An ordinance amending Chapter 22.60 has been prepared by Art Pion and is a pending matter before the Ordinance Committee. It is our suggestion that the authority of the Transportation Engineer to control the location of the curb cuts and driveways be included and that the Transportation Engineer be authorized to establish a Standard for the location or prohibition of curb cuts and driveways in a manner analogous to that contained in Sections 28.90.045(c) and (d). Perhaps one Standard can be prepared pursuant to Section 28.90.045(c) and Chapter 22.60.

In any event, the Driveway Permit Standards and Procedures which you sent this office are not consistent with the existing Code. Section 39.20 is not part of the present Code and appears to have been superseded by Section 22.60.040. Chapter 39.20 was superseded in the 1966 recodification which was then superseded by Section 22.60.040 in the 1976 recodification.

Docusign Envelope ID: 3773F87A-0B89-4932-BA2C-CA8383B3EEAD

Chapter 39.20 authorized the Mayor to approve curb cuts in excess of 30 feet, but Section 22.60.040 authorizes the City Administrator to approve such curb cuts. There are also numerous references to the Traffic Engineer, who no longer exists. We suggest that you update these Standards and Procedures.

Another source of authority to prohibit certain locations of driveways might be contained in Section 10.08.050 which states:

> "It shall be the general duty of the City Transportation Engineer, under the direction of the Director of Public Works to determine the location, installation and proper timing and maintenance of traffic control devices, to conduct engineering analyses of traffic accidents and to devise remedial measures, to conduct engineering investigation of traffic conditions and to cooperate with other City officials in the development of ways and means to improve traffic conditions, and to carry out any additional powers and duties imposed by ordinances of this City."

When Section 28.90.045, Section 10.08.050 and Chapter 22.60 are read in conjunction, it is clear that the Public Works Department has authority to control the location of driveways because of its authority to review parking plans and approve curb cuts and driveways in any public street.

In reference to Chapter 22.60, it should be emphasized that the word "street" is not limited to the roadway (paved street surface). The word "street" includes curbing and sidewalks [Bonnet v. San Francisco (1884) 65 Cal.230]. The words "highway" and "street" are functionally synonomous [37 Cal.Jur. 3d 108, Highways at §1] and the definition of "highway" includes bridges, drains, and all works incidental to highway construction, maintenance and improvement [Streets and Highways Code §23]. In light of the regulations contained in Chapter 22.60, street would appear to include the dedicated right of way.

The referenced parcel was acquired by the State when the freeway was constructed. The State impaired the access on the south when it constructed the freeway and on Castillo Street when it constructed the underpass and realigned the grade of Castillo Street. The State also realigned the intersection of Haley and Castillo Streets so that the parcel only has a frontage of 20.65 feet on Haley Street, and that

Docusign Envelope ID: 3773F87A-0B89-4932-BA2C-CA8383B3EEAD

frontage is on a curved upgrade. The State recognizes that there is a safety problem relating to access to Haley Street, and your Department believes that there is a safety problem with such vehicular access.

The State believes that it has a landlocked parcel, but DD 75-OA-01 is contiguous to four other parcels (A.O.N. 37-192-01, -07, -08 and -11) and these parcels are under the ownership of three separate parties. If CalTrans desires to sell Parcel DD 75-OA-01 because it is not needed for the Crosstown Freeway project, the owners of the adjoining parcels might be interested in the parcel owned by the State because any of these privately owned parcels could possibly be merged with the State-owned parcel. In addition, vehicular access to the State-owned parcel might not be necessary for development if the developer could obtain other parking on a lot within 500 feet [Amended Section 28.90.100(8)].

The actions of the State have partially landlocked the referenced parcel and the State cannot create vehicular access. In light of these facts, the State does not have a cause of action for inverse condemnation because of impairment of access. If the State sold the referenced parcel, its successors would succeed to rights held by the State and would not have a cause of action against the City for impairment of access. To avoid the possibility of such a lawsuit by the successors to the State, the State should record a condition prohibiting vehicular access from Castillo and Haley Streets. Such a condition would also protect the State from a future lawsuit relating to misrepresentation.

JAMES O. KAHAN
Deputy City Attorney

APPROVED:

FREDERICK W. CLOUGH
City Attorney

JOK:cer

xc: Richard Thomas, City Administrator
Edgar Monroy, PWD
Art Pion, PWD
Edward Pollard, CalTrans - SLO

Docusign Envelope ID: 3773F87A-0B89-4932-BA2C-CA8383B3EEAD

LENVIK & MINOR / MODIFICATION / Site Plan Approval

PLOT PLAN AND LOCATION

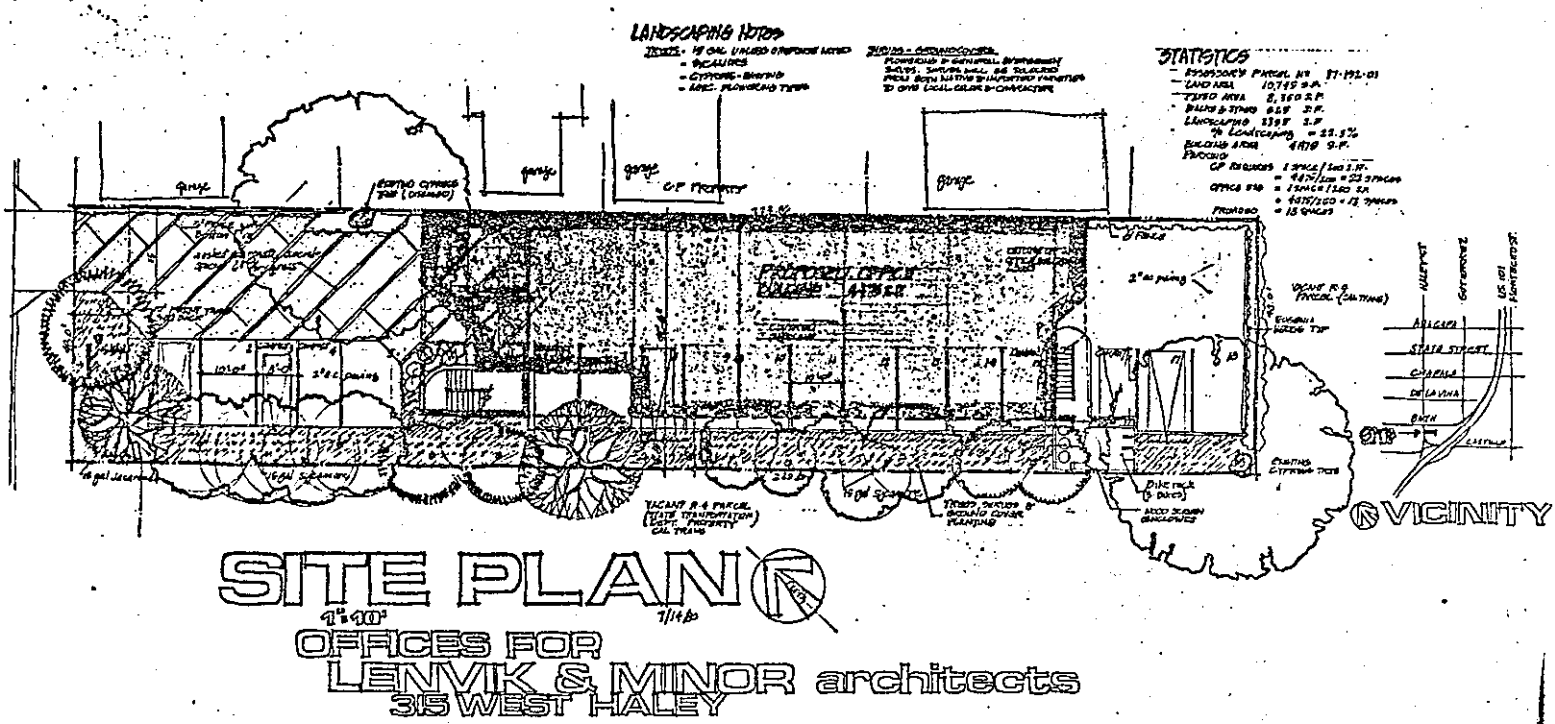

NOTICE IS HEREBY GIVEN that the Planning Commission of Santa Barbara has set a hearing for the

Application of Lenvik and Minor, Architects for a modification of provisions of Section 28.90.100.4.b of Title 28 of the Municipal Code of the City of Santa Barbara, the Zoning Ordinance, as applied to City Parcel 37-192-01 located at 315 W. Haley Street in a CP Restricted Commercial zone, in order to permit the construction of an office building with 4475 square feet of floor area and provide 18 parking spaces instead of the required 22 parking spaces.

The above notice is sent to you because your property is within 65 feet of the property in this request. If you have any question in regard to the above, please call 963-1663, Ext. 51.

Date: AUGUST 7, 1980

Time: The Planning Commission meeting will commence at 1:00 p.m.

Place: Council Chambers
City Hall

Note: Continuances will not be granted unless there are exceptional circumstances.

The Planning Commission will hear the agenda items in the order that they appear on the agenda.

Docusign Envelope ID: 3773F87A-0B89-4932-BA2C-CA8383B3EEAD

1-15-80
D. Ru

APPLICATION TO CITY OF SANTA BARBARA PLANNING COMMISSION

TYPE OF REQUEST: (circle appropriate item) [Modification], Special Use Permit, Variance, Conditional Use Permit, Rezoning, [Site Plan Approval]

DATE RECEIVED: _____

I hereby request approval of a Parking modification & site plan approval under provisions of Section(s) 28.92.026(a.1) & 28.54.130 or Title 28 of the Municipal Code of the City of Santa Barbara, the Zoning Ordinance, as applied to Parcel No. 37-192-01, which is located at 315 West Haley Street, in the City of Santa Barbara in a C-P Zone.

I desire this modification (type of request) in order to: (be specific) allow construction of a 4475 s.f. office building with 18 offstreet parking spaces in lieu of 22 as required by C-P zone.

Reason for request: (attach a separate letter if necessary) A ratio of 1 space per 250 s.f. of building area is consistent with parking needs for office use. C-P use is basically retail use where more parking is necessary. As this use is for an architects office, the parking ratio of 1/250 is reasonable and consistent with the parking ordinance. (Note! the applicant is willing to make office use only a condition of this approval.

Letter Attached: Yes _____ No ✓

Signed: _____ (Authorized Agent)
Address: _____
ZIP
Phone No: _____

Signed: Kenneth O. Minor (Owner) Leasor of land.
Address: 4 East Yanonali
Santa Barbara CA ZIP 93101
Phone No: 963-3357

I hereby authorize the above person(s) to act as my agent(s) in all matters pertaining to this modification application.

THE FOLLOWING MUST BE FILED BEFORE THE APPLICATION CAN BE PROCESSED: (Also see reverse side)

1. Application Form, one (1) copy.
2. Filing Fee, in the following amount:
   Modification - $100.00 per lot
   Special Use Permit - $50.00 for each additional dwelling unit
   Variance - $200.00 plus $10.00 for each additional lot
   Conditional Use Permit - $200.00 plus $10.00 for each additional lot
   Rezoning - $500.00 plus $10.00 for each additional lot
   Site Plan Approval - No fee
3. Ownership List, as set forth on the attached list. Not required for site plan approval.
4. Six (6) copies of plans, (except rezoning applications) containing information as set forth on the back of the application. Rezonings require two (2) copies of the assessor's parcel map with the properties proposed for rezoning marked in red.
5. Transparency- 8½" x 10" size
6. Evidence that the Environmental Assessment has been completed.
7. Justification of the particular request as set forth on the back of the application.

NOTE:

Regular Planning Commission meeting days are the first and third Thursdays of each month. The deadline for filing all of the items listed below is 5:00 p.m. on the 23rd day preceding the Planning Commission meeting day at which this request is to be heard. The deadline days regularly occur, therefore, on Tuesdays, and on a Monday when Tuesday is a holiday.

Docusign Envelope ID: 3773F87A-0B89-4932-BA2C-CA8383B3EEAD

APPLICATION CHECK LIST

1. Application is on the other side of this form.

2. Filing Fee, see front of application.

3. Ownership List, attached

4. Six (6) copies of a site plan drawn to scale (8½" x 11" sheet or multiple thereof) and showing:
   a. Dimensions of the lot(s) including street locations and net lot area, where applicable.
   b. Dimensions of existing and proposed buildings and structures showing setbacks from property lines.
   c. Layout and dimensions of parking and driveways showing number of parking spaces.
   d. Identification and dimensions of any proposed changes.
   e. Landscape plan to show the following:
      (1) All areas to be landscaped including areas to be left in natural condition.
      (2) All proposed and existing trees with those to be removed so indicated.
   f. Scale and North arrow.

5. Transparency 8½" x 10"

6. Negative Declaration, Environmental Impact Report, or Statement that item is categorically exempt.

7. Justification. In order to approve a request the Planning Commission must make the appropriate findings. The applicant must provide this information.
   a. MODIFICATIONS
      (1) The granting of a modification of yard, or lot area regulations is necessary to secure an appropriate improvement on the property, to prevent unreasonable hardship, or to promote uniformity of improvement.
      (2) The granting of a modification of fence, wall, or hedge regulations is necessary to secure an appropriate improvement on the lot in question.
      (3) The granting of a modification of parking requirements will not be inconsistent with the purposes and intent of the Zoning Ordinance.
   b. SPECIAL USE PERMIT
      (1) The special use permit is necessary to secure an appropriate improvement on the property, to prevent unreasonable hardship, or to promote uniformity of improvement
   c. VARIANCE
      (1) There are exceptional or extraordinary circumstances or conditions applicable to this property, or to the intended use thereof, that do not apply generally to the property or class of use in the same zone or vicinity.
      (2) The granting of the requested variance will not be materially detrimental to the public welfare or injurious to the property or improvements in such zone or vicinity in which this property is located.
      (3) The requested variance is necessary for the preservation and enjoyment of a substantial property right of the applicant; said property right being possessed by other property in the same zone and vicinity.
      (4) The granting of this variance will not adversely affect the comprehensive general plan.
   d. CONDITIONAL USE PERMIT
      (1) Such use is deemed essential or desirable for the public convenience and welfare and is in harmony with the General Plan.
      (2) Such use will not be materially detrimental to the public peace, health, safety, or general welfare and will not materially affect property values in the neighborhood involved.
      (3) This commission approves the location and site development plans, drawings of buildings and landscaping of the proposed use.
      (4) The proposed use is one permitted in the zone for which it is proposed, upon the granting or a conditional use permit.
   e. REZONING
      (1) That the rezoning is in the public necessity, convenience, general welfare, or is good zoning practice.
   f. SITE PLAN APPROVAL
      No specific findings are required.

Docusign Envelope ID: 3773F87A-0B89-4932-BA2C-CA8383B3EEAD

37-192-02
Nancy A. Gardner
1115 De La Vina St.
Santa Barbara, CA 93101

37-192-03
James A./Winifred Butler
435 Bath Street
Santa Barbara, CA 93101

37-192-04
Margarita O. Uribe
431 Bath Street
Santa Barbara, CA 93101

37-192-05
Romero Raleigh Est. et a.
1284 East Valley Rd.
Santa Barbara, CA 93108

37-192-06
Sea and Summit, Inc.
421 Bath Street
Santa Barbara, CA 93101

37-192-07
Sandra Delmonte
c/o Jim Delmonte
110 W. Mission St.
Santa Barbara, CA 93101

37-192-08
Sandra Delmonte
c/o Jim Delmonte
110 W. Mission St.
Santa Barbara, CA 93101

37-192-11
Kantor Enterprises, Inc.
c/o Standard Oil Company
225 Bush Street
San Francisco, CA 94101

37-152-20
Helen G. Janes
P. O. Box 928
Santa Barbara, CA 93102

37-152-28
Bath Street Partners
1187 Coast Village Rd. 10
Santa Barbara, CA 93108

37-152-30
Castillo Land Investments, LTD
2936 De La Vina St.
Santa Barbara, CA 93105

Docusign Envelope ID: 3773F87A-0B89-4932-BA2C-CA8383B3EEAD

CERTIFIED PROPERTY OWNERS LIST

AFFIDAVIT

STATE OF CALIFORNIA)
COUNTY OF SANTA BARBARA) ss.
CITY OF SANTA BARBARA)

I Kenneth O. Minor hereby certify that the attached list contains the names and addresses of all persons to whom all property is assessed as they appear on the latest available assessment roll of the County within the area described on the attached application and for the adjacent properties from the exterior boundaries of the property described on the attached application.

I certify under penalty of perjury that the foregoing is true and correct.

(Signed) Kenneth O. Minor
Name Kenneth O. Minor
Address 4 East Yanonali St.
Phone No. 963-3357
Date 7/15/80

Docusign Envelope ID: 3773F87A-0B89-4932-BA2C-CA8383B3EEAD

Property Owners List

Assessors Parcel Number	Name
37-192-02	Nancy A. Gardner
37-192-03	James A./Winifred Butler
37-192-04	Margarita O. Uribe
37-192-05	Romero Raleigh Est. et al
37-192-06	Sea and Summit, Inc.
37-192-07	Sandra Delmonte
37-192-08	Sandra Delmonte
37-192-11	Kantor Enterprises, Inc.
37-152-20	Helen G. Janes
37-152-28	Bath Street Partners
37-152-30	Castillo Land Investments, LTD

Docusign Envelope ID: 3773F87A-0B89-4932-BA2C-CA8383B3EEAD

COMMUNITY DEVELOPMENT DEPARTMENT

CITY HALL · DE LA GUERRA PLAZA · SANTA BARBARA · CALIFORNIA 93102 · TEL. (805) 963-0611

REDEVELOPMENT · ENVIRONMENTAL REVIEW
PLANNING · ZONING · BUILDING · HOUSING

DATE: April 25, 1980

LENVIK and MINO
APR 30 1980
ARCHITECTS

TO: The County Clerk
Post Office Drawer C-C
Santa Barbara, CA 93102

SUBJECT: CEQA NEGATIVE DECLARATION, PROJECT NO. SB-27-80

Pursuant to the State of California Public Resources Code and the "Guidelines for Implementation of the California Environmental Quality Act of 1970", as amended to date, a Negative Declaration is hereby made on the project listed below:

80-01 315 West Haley Street: A proposal by Lenvik and Minor to construct an 8,000 square foot two-story retail and office building on Assessor's Parcel No. 37-192-01. Forty (40) off street parking spaces to be provided. Current zoning is C-P (restricted commercial) and R-3 (multi-family residential).

The reason for the determination that a Negative Declaration is appropriate:

The Environmental Review Committee found that there are no significant adverse environmental effects associated with the project under the following conditions:

1. Noise attenuation as per Noise Element standards.
2. Bicycle racks to be provided. Note to Planning Commission that property may be better suited to commercial zoning. ERC commends plan and information provided.

An Initial Study prepared by the Environmental Analyst is available at 1236 Chapala Street. Appeals to the determination that a Negative Declaration is appropriate may be made to the City Clerk, City of Santa Barbara, within ten (10) days of the above date. A fee is required to defray the cost to the City of appellant action.

cc: Zoning, File,
Applicant

John W. Helmer
Environmental Analyst

Docusign Envelope ID: 3773F87A-0B89-4932-BA2C-CA8383B3EEAD

COMMUNITY DEVELOPMENT DEPARTMENT

CITY HALL · DE LA GUERRA PLAZA · SANTA BARBARA · CALIFORNIA 93102 · TEL. (805) 963-0611

REDEVELOPMENT · ENVIRONMENTAL REVIEW

PLANNING · ZONING · BUILDING · HOUSING

DATE: April 25, 1980

TO: The County Clerk
Post Office Drawer C-C
Santa Barbara, CA 93102

SUBJECT: CEQA NEGATIVE DECLARATION, PROJECT NO. SB-27-80

Pursuant to the State of California Public Resources Code and the "Guidelines for Implementation of the California Environmental Quality Act of 1970", as amended to date, a Negative Declaration is hereby made on the project listed below:

315 West Haley Street: A proposal by Lenvik and Minor to construct an 8,000 square foot two-story retail and office building on Assessor's Parcel No. 37-192-01. Forty (40) off street parking spaces to be provided. Current zoning is C-P (restricted commercial) and R-3 (multi-family residential).

The reason for the determination that a Negative Declaration is appropriate:

The Environmental Review Committee found that there are no significant adverse environmental effects associated with the project under the following conditions:

1. Noise attenuation as per Noise Element standards.
2. Bicycle racks to be provided. Note to Planning Commission that property may be better suited to commercial zoning. ERC commends plan and information provided.

An Initial Study prepared by the Environmental Analyst is available at 1236 Chapala Street. Appeals to the determination that a Negative Declaration is appropriate may be made to the City Clerk, City of Santa Barbara, within ten (10) days of the above date. A fee is required to defray the cost to the City of appellant action.

cc: Zoning, File,
Applicant

John W. Helmer
Environmental Analyst

Docusign Envelope ID: 3773F87A-0B89-4932-BA2C-CA8383B3EEAD

PHR
ENVIRONMENTAL
CONSULTANTS, INC.
A Member of The IT Group

CONFIDENTIAL REPORT

PHASE I ENVIRONMENTAL SITE ASSESSMENT: 315 WEST HALEY STREET SANTA BARBARA, CALIFORNIA

Prepared for:
Haley Land Company
315 West Haley Street
Santa Barbara, CA 93101

Prepared by:
PHR Environmental Consultants, Inc.
5290 Overpass Road, Suite 220
Santa Barbara, CA 93111

Carol Noland, REA I #06470

PHR Project No. HALE.1/824097

March 13, 2001

Respond To:

☐ 4195 Thousand Oaks Blvd., Suite 155
Westlake Village, CA 91362-3812
805.379.9552 • FAX 805.379.3143

☐ 5290 Overpass Road, Suite 220
Santa Barbara, CA 93111-2051
805.683.1954 • FAX 805.683.2772

☐ 74 New Montgomery Street, Suite 335
San Francisco, CA 94105
415.975.8700 • FAX 415.975.8702

☐ 11821 Parklawn Drive, Suite 130
Rockville, MD 20852
301.770.1134 • FAX 301.770.5981

☐ 300 West Washington Street, Suite 900
Chicago, IL 60606
312.263.7463 • FAX 312.263.7464

Docusign Envelope ID: 3773F87A-0B89-4932-BA2C-CA8383B3EEAD

TABLE OF CONTENTS

Section	Description	Page
1.0	**OVERVIEW AND SCOPE OF WORK**	**1**
1.1	Purpose	1
1.2	Assumptions and Limitations	1
2.0	**SITE LOCATION AND DESCRIPTION**	**1**
2.1	Street Address and Location	1
2.2	Type of Property and Current Use	2
2.3	Improvements on Property	2
3.0	**SITE HISTORY**	**2**
3.1	City Directories	2
3.2	Aerial Photographs	2
3.3	Maps	3
3.4	Building Permits	3
3.5	Interviews	3
4.0	**PUBLIC AGENCY RECORDS SEARCH**	**3**
4.1	Fire Department	3
4.2	County Health Authorities	3
4.3	Water Quality Control Dept. or District	3
4.4	State Department of Toxic Substances Control	4
5.0	**SITE INVESTIGATION AND REVIEW OF HAZARDS**	**4**
5.1	Topography	4
5.2	Soils/Geology	4
5.3	Hydrology	4
5.4	Chemicals and Hazardous Substances	4
5.5	Hazardous/Regulated Waste Disposal	4
5.6	Polychlorinated Biphenyls (PCBs)	4
5.7	Asbestos-containing Materials (ACM)	4
5.8	Pits, Sumps, Drywells, and Catchbasins	5
5.9	On-site Aboveground and Underground Storage Tanks	5
5.10	Landfills	5
6.0	**ADJACENT AND NEARBY LAND USES**	**5**
6.1	Current Adjacent Property Uses	5
7.0	**ENVIRONMENTAL DATABASE RECORD SEARCH**	**5**
7.1	U.S. EPA: National Priority List (NPL)	5
7.2	California EPA: Annual Work Plan (AWP)	5

Docusign Envelope ID: 3773F87A-0B89-4932-BA2C-CA8383B3EEAD

TABLE OF CONTENTS

Section	Description	Page
7.3	U.S. EPA: Comprehensive Emergency Response, Compensation and Liability Information System (CERCLIS)	6
7.4	U.S. EPA: RCRA Violators, TSD Sites and Generators	6
7.5	Emergency Response Notification System (ERNS)	6
7.6	California RWQCB: Registered Underground Tanks	6
7.7	California RWQCB: Leaking Underground Storage Tanks (LUST)	6
7.8	California Waste Management Board: Sanitary Landfills and Disposal Sites (SWIS)	7
7.9	California EPA: California Abandoned Sites Program (CALSITES)	7
8.0	**PERSONS PERFORMING PHASE I ESA**	7
8.1	Registered Environmental Assessor	7
8.2	Field Researcher and Writer	7
8.3	Project Manager	7
8.4	Report Reviewers	7
9.0	**SUMMARY AND RECOMMENDATIONS**	7
9.1	Findings and Conclusions	7
9.2	Recommendations on Further Investigations	7
10.0	**REFERENCES**	8
10.1	Photographs and Maps	8
10.2	Documents and Secondary Sources	8
10.3	Agencies Contacted	8
10.4	Interviews	8

Docusign Envelope ID: 3773F87A-0B89-4932-BA2C-CA8383B3EEAD

1.0 OVERVIEW AND SCOPE OF WORK

1.1 **Purpose:** The purpose of this Phase I Environmental Site Assessment (ESA) was to: conduct a thorough inspection of the property; review the readily available past and current land use data for indications of the manufacture, use, storage and disposal of hazardous substances at the study site; evaluate the data and render findings for the potential of site contamination resulting from past or present land-use activities, and to the extent possible, adjacent off-site operations; analyze and interpret data obtained through the database search; and to provide recommendations for further site investigations, as appropriate.

1.2 **Assumptions and Limitations:** This report was designed to meet the standard practice for environmental site assessments, as outlined by the American Society for Testing and Materials (ASTM), in its Phase I ESA guidance document, E-1527-00. PHR's duties, liabilities, and obligations, and Statement of Work are set forth in its proposal dated February 16, 2001. The scope of work for this report did not include subsurface exploration, soil or water sampling, or evaluation of geotechnical conditions or hazards.

The professional opinions presented herein apply to site conditions and regulatory standards at the time of the investigation. The passage of time may result in a change in the environmental circumstances at the study site and surrounding properties. Regulatory standards applicable to the subject site are subject to change as a result of legislation or changes in implementation guidelines.

This document was prepared for the sole use of the Haley Land Company, its representatives and assignees. PHR intends that this document be used only in its entirety. Others who draw conclusions based on information drawn from portions of this report should independently determine the adequacy of the information for their intended use and time.

The findings and recommendations included in this report reflect PHR's opinion based on the sources cited only, and should not be construed as legal opinions. These sources are believed, but not guaranteed, to be reliable. PHR is not responsible for information withheld by agencies, client, or other sources.

2.0 SITE LOCATION AND DESCRIPTION

2.1 **Street Address and Location:** 315 West Haley Street, Santa Barbara, Santa Barbara County, California. The site is a rectangular-shaped parcel located on the southeast side of West Haley Street, northeast of Castillo Street. The APN for the site is 37-192-01.

Docusign Envelope ID: 3773F87A-0B89-4932-BA2C-CA8383B3EEAD

2.2 **Type of Property and Current Use:** The property is currently zoned C-P for commercial/office uses. The property contains an office building with the following occupants:

Suite 101 – Tryon Company
Suite 102 – Work Training Programs
Suite 201 – MR Johnson, CPA; Hughes, Gerhardt and Tritch; Stathis and Lishman, CPA
Suite 315 – Lenvik and Minor, architects

2.3 **Improvements on Property:** The subject site consists of a two-story, 8,560 square-foot office building, located on approximately 10,745 square feet of land. The building is owned by the Haley Land Company, which leases the land from Liselotte MacFarlane. The building has a wood-shingle exterior and a flat gravel roof. Access to the second floor is via two exterior stairwells on the northwest and southeast ends of the building. The building has no elevator.

The interior of the suites consist of carpeting, ceramic floor tiles, and drywall. The ceilings in all of the suites, except for Suite 315, are flat drywall. The ceiling in Suite 315 is wood. Suites 101, 102, and 315 have private restrooms, while the restroom for Suite 201 is located in the exterior hallway. The compressors for the HVAC equipment are located outside, while air handlers are located inside the building on each floor.

Parking for the building is located on an asphalt-paved lot adjoining the subject site to the southwest. The lot is leased from the City of Santa Barbara. A concrete enclosure for a trash dumpster is located in the southern corner of the leased parking lot.

3.0 SITE HISTORY

3.1 **City Directories:** According to the city directories at the Santa Barbara Public Library, a private residence was listed at the subject address of 315 West Haley Street in 1920. Private individuals were listed at the address until approximately 1975, when the address was identified as vacant. The address itself was not listed in the 1978 directory, and did not appear again until 1986. At that time, the address was listed as an office building with Union Oil Company of California, The Reading Game (a reading school), Lenvik and Minor architects, and Coast Village Engineering Group noted as tenants. No changes to the tenants were listed in 1988, and the Multivest Real Estate Corporation, Britannica Learning Center, Lenvik and Minor, and Coast Village Engineering appeared in 1991.

3.2 **Aerial Photographs:** Aerial photographs were reviewed at the University of California Santa Barbara (UCSB) Map and Imagery Laboratory.

Docusign Envelope ID: 3773F87A-0B89-4932-BA2C-CA8383B3EEAD

A house and small detached shed appear on-site in aerial photographs from 1938, 1947, 1956, and 1967. The subject site appeared as it does currently in aerials from 1986 and 1997. No visible evidence of soil discoloration, significant dumping or other environmental concerns on the subject site was observed in the photographs reviewed.

3.3 **Maps:** A Sanborn map from 1892 depicts the subject site as containing a small shed on the eastern end of the property. On a 1907 Sanborn map, the subject site contains a wagon house on the northeast end of the site, and is depicted as part of the Show and Hunt wood yard. Sanborn maps from 1930, 1950, and 1969 all show a single-family dwelling with a detached auto garage on the center of the site. No other structures are depicted on-site.

3.4 **Building Permits:** The original construction permit for the previous on-site house was not found in the City building files. The earliest document in the file was dated 1970 and was a notice from the City of Santa Barbara stating that the on-site dwelling was unfit for habitation. Several other notices declaring the house unfit were issued through 1977, when the City ordered the house to be demolished. A permit for the demolition of the building was issued in April 1977. A permit was issued to Lenvik and Minor for the construction of the shell of a two-story office building in 1981. A permit was issued in 1983 to convert the existing parking garage on the first floor of the building to additional tenant spaces. Permits for various tenant improvements were issued in 1984, and a Certificate of Occupancy was issued in 1984 as well.

3.5 **Interviews:** PHR interviewed Edwin Lenvik, co-owner of the subject building. Mr. Lenvik stated that he and his partners had leased the then vacant property in 1980, and began construction of the subject building in 1982-1983. Originally, the first floor of the building was used for parking, but was converted to office space in 1983-1984 when they leased the adjoining parcel to use as a parking lot. Mr. Lenvik stated that the building has only been used for office purposes since its construction.

4.0 PUBLIC AGENCY RECORDS SEARCH

4.1 **Fire Department:** The Santa Barbara County Fire Department, Protection Services Division, Hazardous Materials Unit, has no files for the subject site. The Santa Barbara City Fire Department files contain only fire safety information for the subject site.

4.2 **County Health Authorities:** The Santa Barbara County Environmental Health Department is now under the auspices of the County Fire Department, Protection Services Division (see above).

4.3 **Water Quality Control Dept. or District:** The Regional Water Quality Control Board (RWQCB), Central Coast Region, has no records of any spills, leaks, or releases at the subject site.

Docusign Envelope ID: 3773F87A-0B89-4932-BA2C-CA8383B3EEAD

4.4 **State Department of Toxic Substances Control:** The Department of Toxic Substances Control (DTSC) has no files for the subject site.

5.0 SITE INVESTIGATION AND REVIEW OF HAZARDS

The site inspection was conducted by Carol Noland, REA I, on March 9, 2001.

5.1 **Topography:** The property has a surface elevation of approximately 20 feet above mean sea level. The property slopes to the east.

5.2 **Soils/Geology:** According to a soil survey of Santa Barbara County, published by the U.S. Department of Agriculture, soils on the subject site consist primarily of Ballard fine sandy loam. Soils of the Ballard series are gently sloping to moderately sloping, well-drained soils on alluvial fans and low terraces of sedimentary origin. The surface is a dark brown fine sandy loam approximately 23 inches thick, while the subsoil is a reddish brown stony and very stony clay loam. Permeability is moderate, surface runoff is medium, and the erosion hazard is moderate. [*Soil Survey, Santa Barbara County, California, South Coastal Part, Interim Report,* August 1977]

5.3 **Hydrology:** According to the Santa Barbara County Department of Public Works, groundwater in the area measures between 10 and 20 feet below ground surface. Groundwater moves to the south/southeast toward the Pacific Ocean.

5.4 **Chemicals and Hazardous Substances:** A small amount of cleaning supplies were noted on-site. Lenvik and Minor uses small amounts of ammonia in its blueprint reproduction machines. No evidence of spillage or improper storage or use of the ammonia was identified.

5.5 **Hazardous/Regulated Waste Disposal:** No hazardous waste was noted on-site. Domestic trash is picked up from the site by BFI.

5.6 **Polychlorinated Biphenyls (PCBs):** No transformers were observed on the subject site. However, a pole-mounted transformer is located to the southwest of the site. The transformer appeared to be in good condition at the time of the site inspection, with no evidence of leaks or PCB-warning labels.

5.7 **Asbestos-containing Materials (ACM):** During the site inspection, no suspect ACMs were noted. Mr. Lenvik stated that no ACMs were used in the construction of the building.

Docusign Envelope ID: 3773F87A-0B89-4932-BA2C-CA8383B3EEAD

5.8 **Pits, Sumps, Drywells, and Catchbasins:** No such subsurface features were noted on-site. Mr. Lenvik indicated that the subject site was connected to the municipal sewer system, and that no septic tanks were located on the property.

5.9 **On-site Aboveground and Underground Storage Tanks:** No evidence of current on-site aboveground or underground storage tanks was observed during the site inspection. Mr. Lenvik stated that no underground storage tanks were currently or had been located on-site.

5.10 **Landfills:** No regulated or licensed landfills have operated on-site. No dumping was noted on-site.

6.0 ADJACENT AND NEARBY LAND USES

6.1 **Current Adjacent Property Uses:** The adjacent properties within a one-quarter mile radius of the study site were visually examined during the site inspection to identify current use, and any indicators of the use or release of hazardous or toxic substances.

Adjacent to the southeast of the subject site is a vacant lot with a cement foundation. St. Paul Dry Cleaners, which is listed as a small quantity hazardous waste generator, is located over 100 feet to the southeast and downgradient of the site. Adjacent to the south and southwest is a strip of undeveloped land followed by Castillo Street. Several residences are located adjacent to the east and northeast. To the northwest, across Haley Street, are two office buildings.

7.0 ENVIRONMENTAL DATABASE RECORD SEARCH

An environmental database search report dated 02-23-2001, including Federal, State, and local lists of registered and contaminated sites, as well as sites using hazardous substances, was examined regarding the subject site and nearby properties.

7.1 **U.S. EPA: National Priority List (NPL):** Sites qualified to receive funding under the Superfund provision of CERCLA, within a one mile radius of the subject site. The study site was not listed as an NPL site. No NPL sites were listed within one mile of the subject site.

7.2 **California EPA: Annual Work Plan (AWP):** Sites targeted for abatement by Cal-EPA under the Annual Work Plan (formerly Bond Expenditure Plan), within a one mile radius of the subject site. The study site was not listed as an active AWP site. No AWP sites were found in the database.

Docusign Envelope ID: 3773F87A-0B89-4932-BA2C-CA8383B3EEAD

7.3 **U.S. EPA: Comprehensive Emergency Response, Compensation and Liability Information System (CERCLIS):** Potential Superfund sites, within a ½ mile radius of the subject site. The study site was not listed as a CERCLIS site. No CERCLIS sites were listed within the specified range.

7.4 **RCRA Violators and Transfer, Storage, and Disposal (TSD) Sites within 1 Mile; RCRA Generators on the Subject Property & Adjoining Properties:** All TSD and facilities generating hazardous wastes are required to register with the U.S. EPA or with an equivalent state agency. This list does not signify contaminated sites. Rather, it lists generators or other handlers of small to large quantities of hazardous wastes who are complying with federal reporting requirements. The most recent available lists were consulted. One RCRA Violator, the Safety Kleen site at 214 West Montecito Street, ¼ mile east of the subject site, is listed. This site is not located in an upgradient direction and is not expected to impact the subject site. No TSD sites were listed.

Twenty RCRA generators were reported, none of which have reported active releases of hazardous materials. None of the RCRA generators are expected to impact the subject site.

7.5 **Emergency Response Notification System (ERNS):** Information collected by the U.S. EPA and the Department of Transportation concerning unauthorized releases of oil and hazardous substances. No releases were reported for the subject site.

7.6 **Registered Underground Storage Tanks (USTs):** Information collected by the California Water Quality Control Board concerning registered USTs. The subject site does not appear on the registered underground tank list. Thirteen sites appear on the registered UST list, eleven of which also appear on the LUST list (see Section 7.7).

7.7 **Leaking Underground Storage Tanks (LUST):** The most recent California Regional Water Quality Control Board listing of LUST sites within ½ mile of the subject site was reviewed. The subject site does not appear on the LUST list. Sixty-nine LUST sites were reported in the database, forty-five of which are closed, and are not expected to impact the subject site.

Of the remaining sites, nine are potentially upgradient of the subject site. None of those sites is located at a distance closer than ¼ mile from the subject site. However, the potential for those sites to impact the subject site is not known.

Docusign Envelope ID: 3773F87A-0B89-4932-BA2C-CA8383B3EEAD

7.8 **California Waste Management Board: Sanitary Landfills and Disposal Sites (SWIS):** Active and inactive landfills, and active and inactive transfer facilities within one mile of the subject site. Two SWIS sites were identified within the specified range, both of which are located over ¾ mile east of the subject site and are not expected to impact it.

7.9 **California EPA: California Abandoned Sites Program (CALSITES):** A preliminary list of potential hazardous waste sites. Cal-EPA has determined that many of these sites require no further action, and that many sites pose no significant threat to the public or the environment. Three sites were identified, none of which are located upgradient of the subject site.

8.0 PERSONS PERFORMING PHASE I ESA

8.1 **Registered Environmental Assessor:** Carol Noland, REA I #06470.

8.2 **Field Researcher(s) and Writer:** Carol Noland.

8.3 **Project Manager:** Ronald L. Nye, Senior Project Manager.

8.4 **Report Reviewers:** Ronald L. Nye and Robert Cashier, Director of Environmental Programs.

9.0 SUMMARY AND RECOMMENDATIONS:

9.1 **Findings and Conclusions:** The subject site, which contains a two-story office building, contained a single-family residence from at least 1920 until 1977, when the building was demolished. The current office building was constructed in 1982, and originally had parking under the building on the first floor. The first floor was converted to office space in 1983 when the adjacent lot was leased for parking. No evidence of any environmental concerns was noted on the property, and no chemicals, except for small amounts of cleaning supplies and ammonia, are used on-site. In addition, no suspect asbestos-containing materials were identified on-site.

The site is surrounded primarily by residences, office buildings, and vacant land. Several active LUST sites are located within ½ mile of the subject site, but their potential to impact the subject site is not known.

9.2 **Recommendations On Further Investigations:** Based on the findings of this investigation, PHR recommends no additional investigation on-site.

Docusign Envelope ID: 3773F87A-0B89-4932-BA2C-CA8383B3EEAD

10.0 REFERENCES

10.1 Photographs and Maps

Aerial Photographs – 1938, 1947, 1956, 1967, 1986, 1997; UCSB Map and Imagery Laboratory.

City Directories, Santa Barbara City – 1920-1991; City of Santa Barbara Public Library.

Sanborn Maps – 1892, 1907, 1930, 1950, 1969; BBL.

Topographic Maps - United States Geological Survey, Santa Barbara 7.5 Minute Quadrangle Topographic Map, dated 1952 and 1988.

10.2 Documents and Secondary Sources

BBL, Environmental Record Search, 02-26-2001.

Soil Conservation Service, *Soil Survey, Santa Barbara County, California, South Coastal Part, Interim Report,* August 1977.

10.3 Agencies Contacted

California Department of Toxic Substances Control

California Regional Water Quality Control Board – Central Coast Region

Santa Barbara County Fire Department, Protection Services Division

Santa Barbara City Building Department

Santa Barbara City Fire Department

Santa Barbara City Planning Department

10.4 Interviews

Edwin Lenvik, building owner, in-person interview, 3-9-01.

Docusign Envelope ID: 3773F87A-0B89-4932-BA2C-CA8383B3EEAD

02-23-2001

ARTE3617

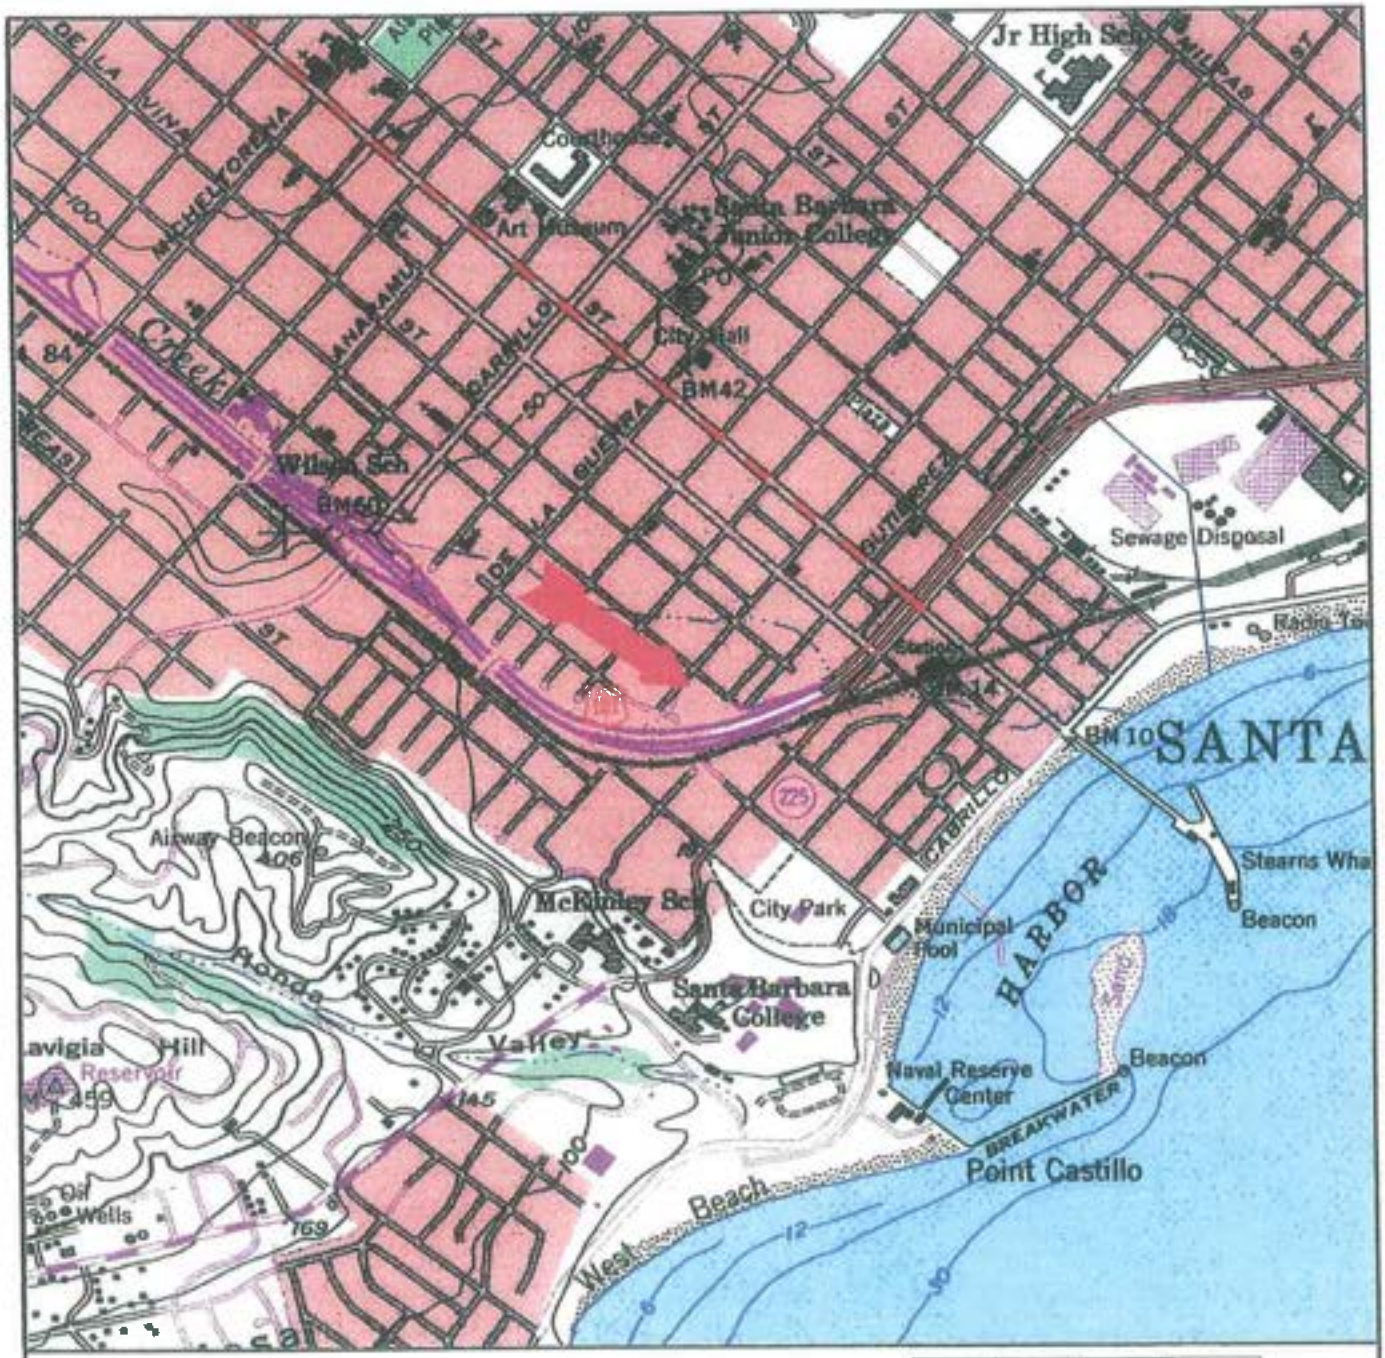

1.8 inches to 1/2 mile
Universal Transverse Mercator North is straight up

SITE VICINITY MAP

HALEY LAND COMPANY
315 West Haley Street
Santa Barbara, California

SOURCE: U.S. Dept of Interior, Geological Survey

SANTA BARBARA (1952 1988)

PHR Environmental Consultants, Inc.

TOPOGRAPHIC MAP OF THE VICINITY OF THE SUBJECT SITE LOCATED AT
315 W HALEY ST, SANTA BARBARA

Docusign Envelope ID: 3773F87A-0B89-4932-BA2C-CA8383B3EEAD

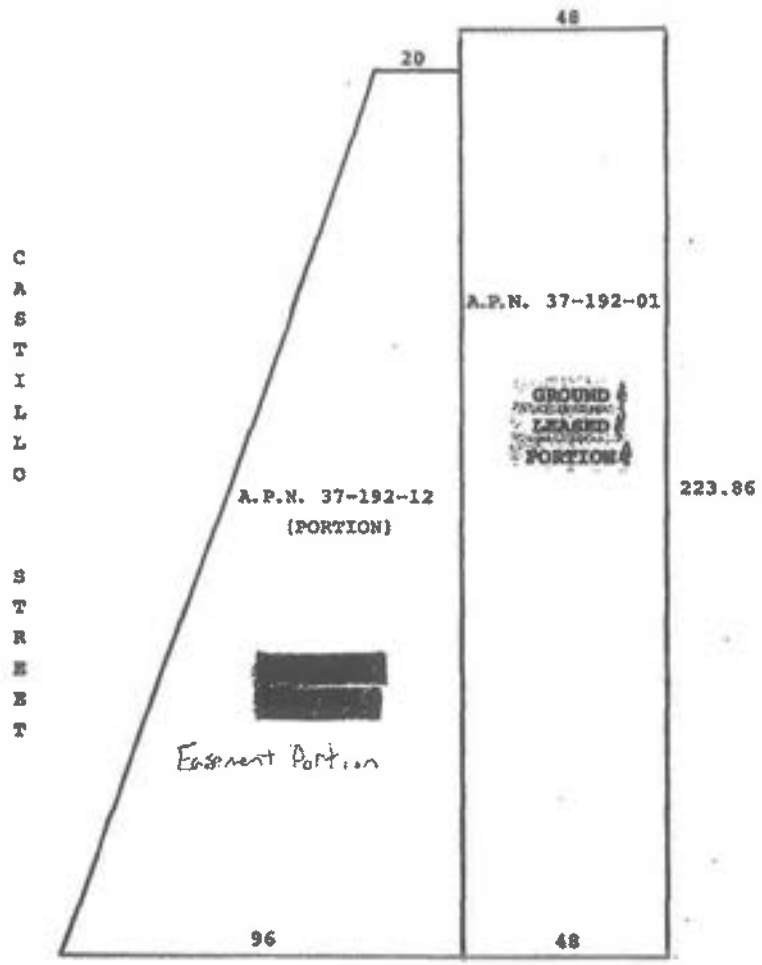

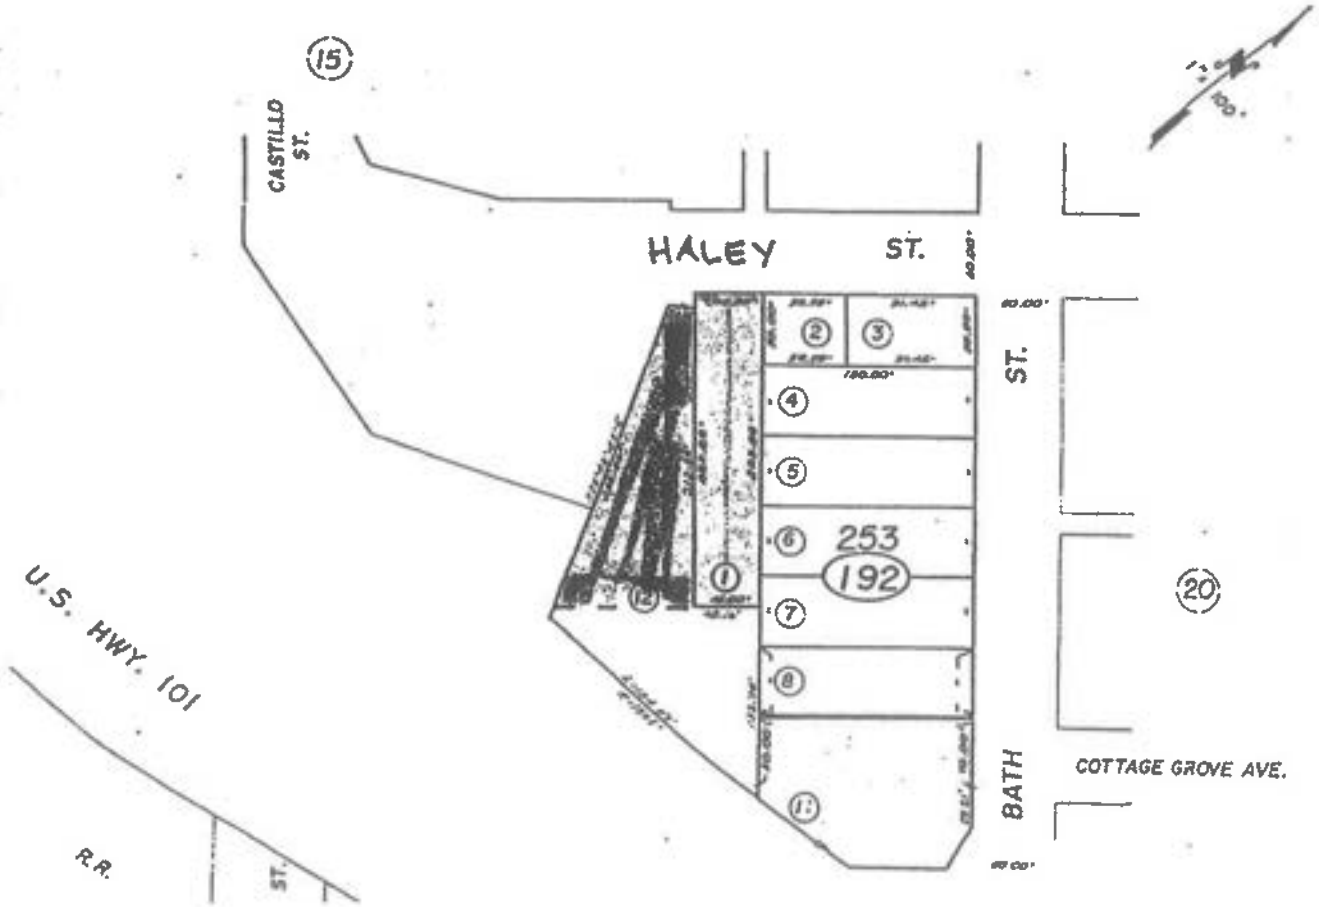

Docusign Envelope ID: 3773F87A-0B89-4932-BA2C-CA8383B3EEAD

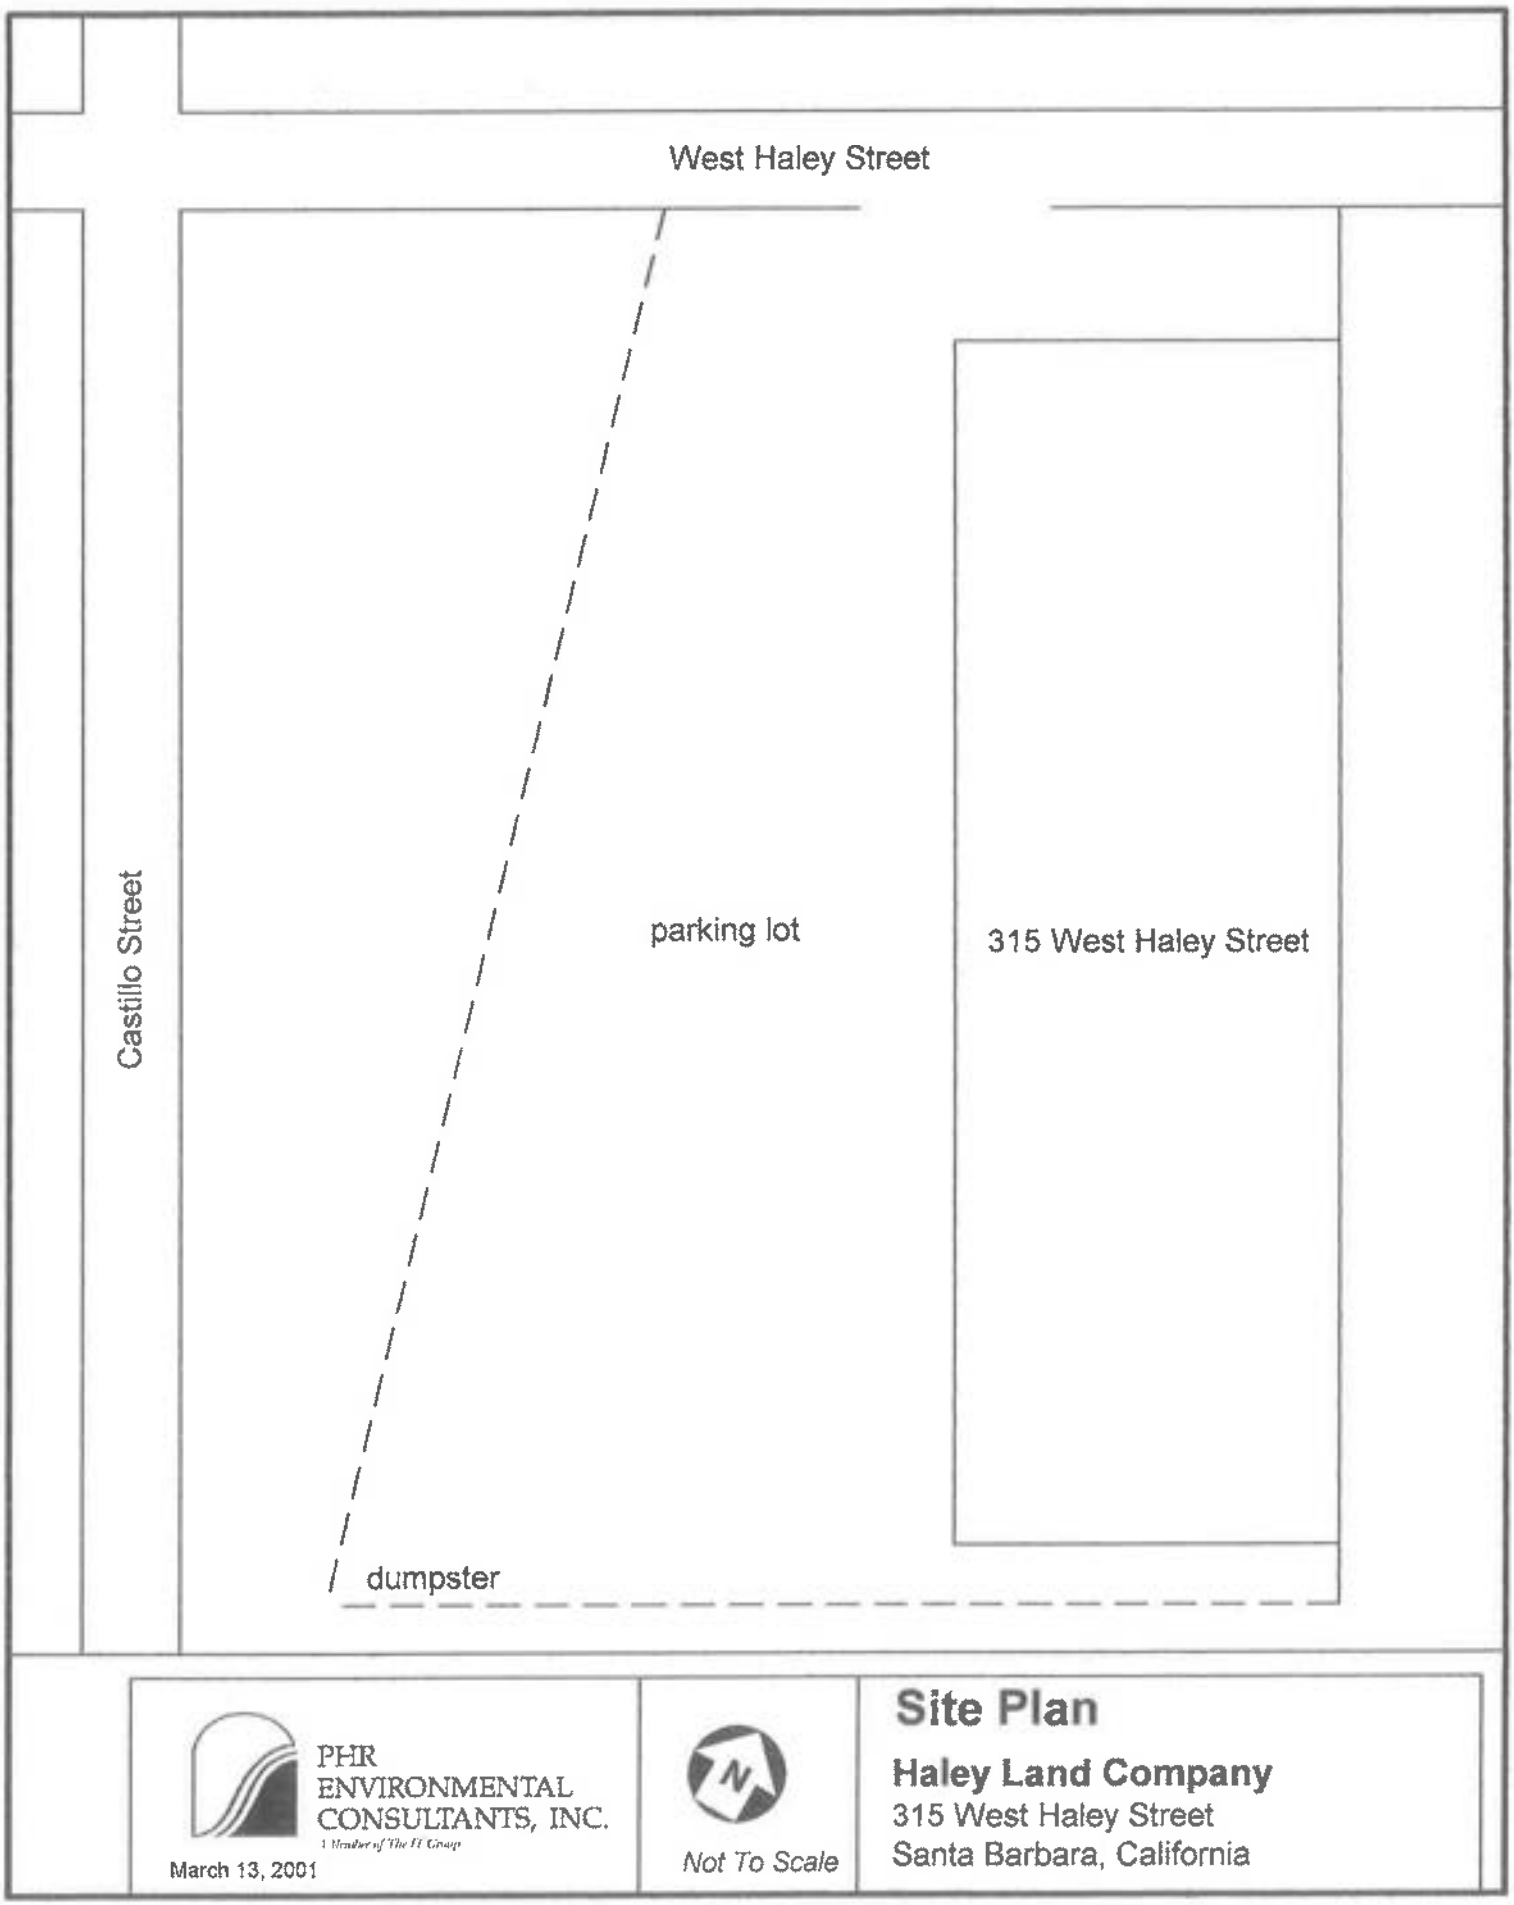

PHR ENVIRONMENTAL CONSULTANTS, INC.
A Member of The EI Group
March 13, 2001

Not To Scale

Site Plan

Haley Land Company
315 West Haley Street
Santa Barbara, California

Docusign Envelope ID: 3773F87A-0B89-4932-BA2C-CA8383B3EEAD

Photograph #1
Looking southeast across West Haley Street toward subject site
March 9, 2001

Photograph #2
Looking east toward front of subject building
March 9, 2001

Docusign Envelope ID: 3773F87A-0B89-4932-BA2C-CA8383B3EEAD

Photograph #3
Looking southeast along adjacent leased parking lot property
March 9, 2001

Photograph #4
Looking east toward southwest side of subject building
March 9, 2001

Docusign Envelope ID: 3773F87A-0B89-4932-BA2C-CA8383B3EEAD

Photograph #5
Looking northwest along adjacent leased parking lot property
March 9, 2001

Photograph #6
Looking northeast toward southwest side of subject building
March 9, 2001

Docusign Envelope ID: 3773F87A-0B89-4932-BA2C-CA8383B3EEAD

Photograph #7
Looking northeast along southeast side of subject site
March 9, 2001

Photograph #8
Looking south at dumpster enclosure in southern corner of parking lot property
March 9, 2001

Docusign Envelope ID: 3773F87A-0B89-4932-BA2C-CA8383B3EEAD

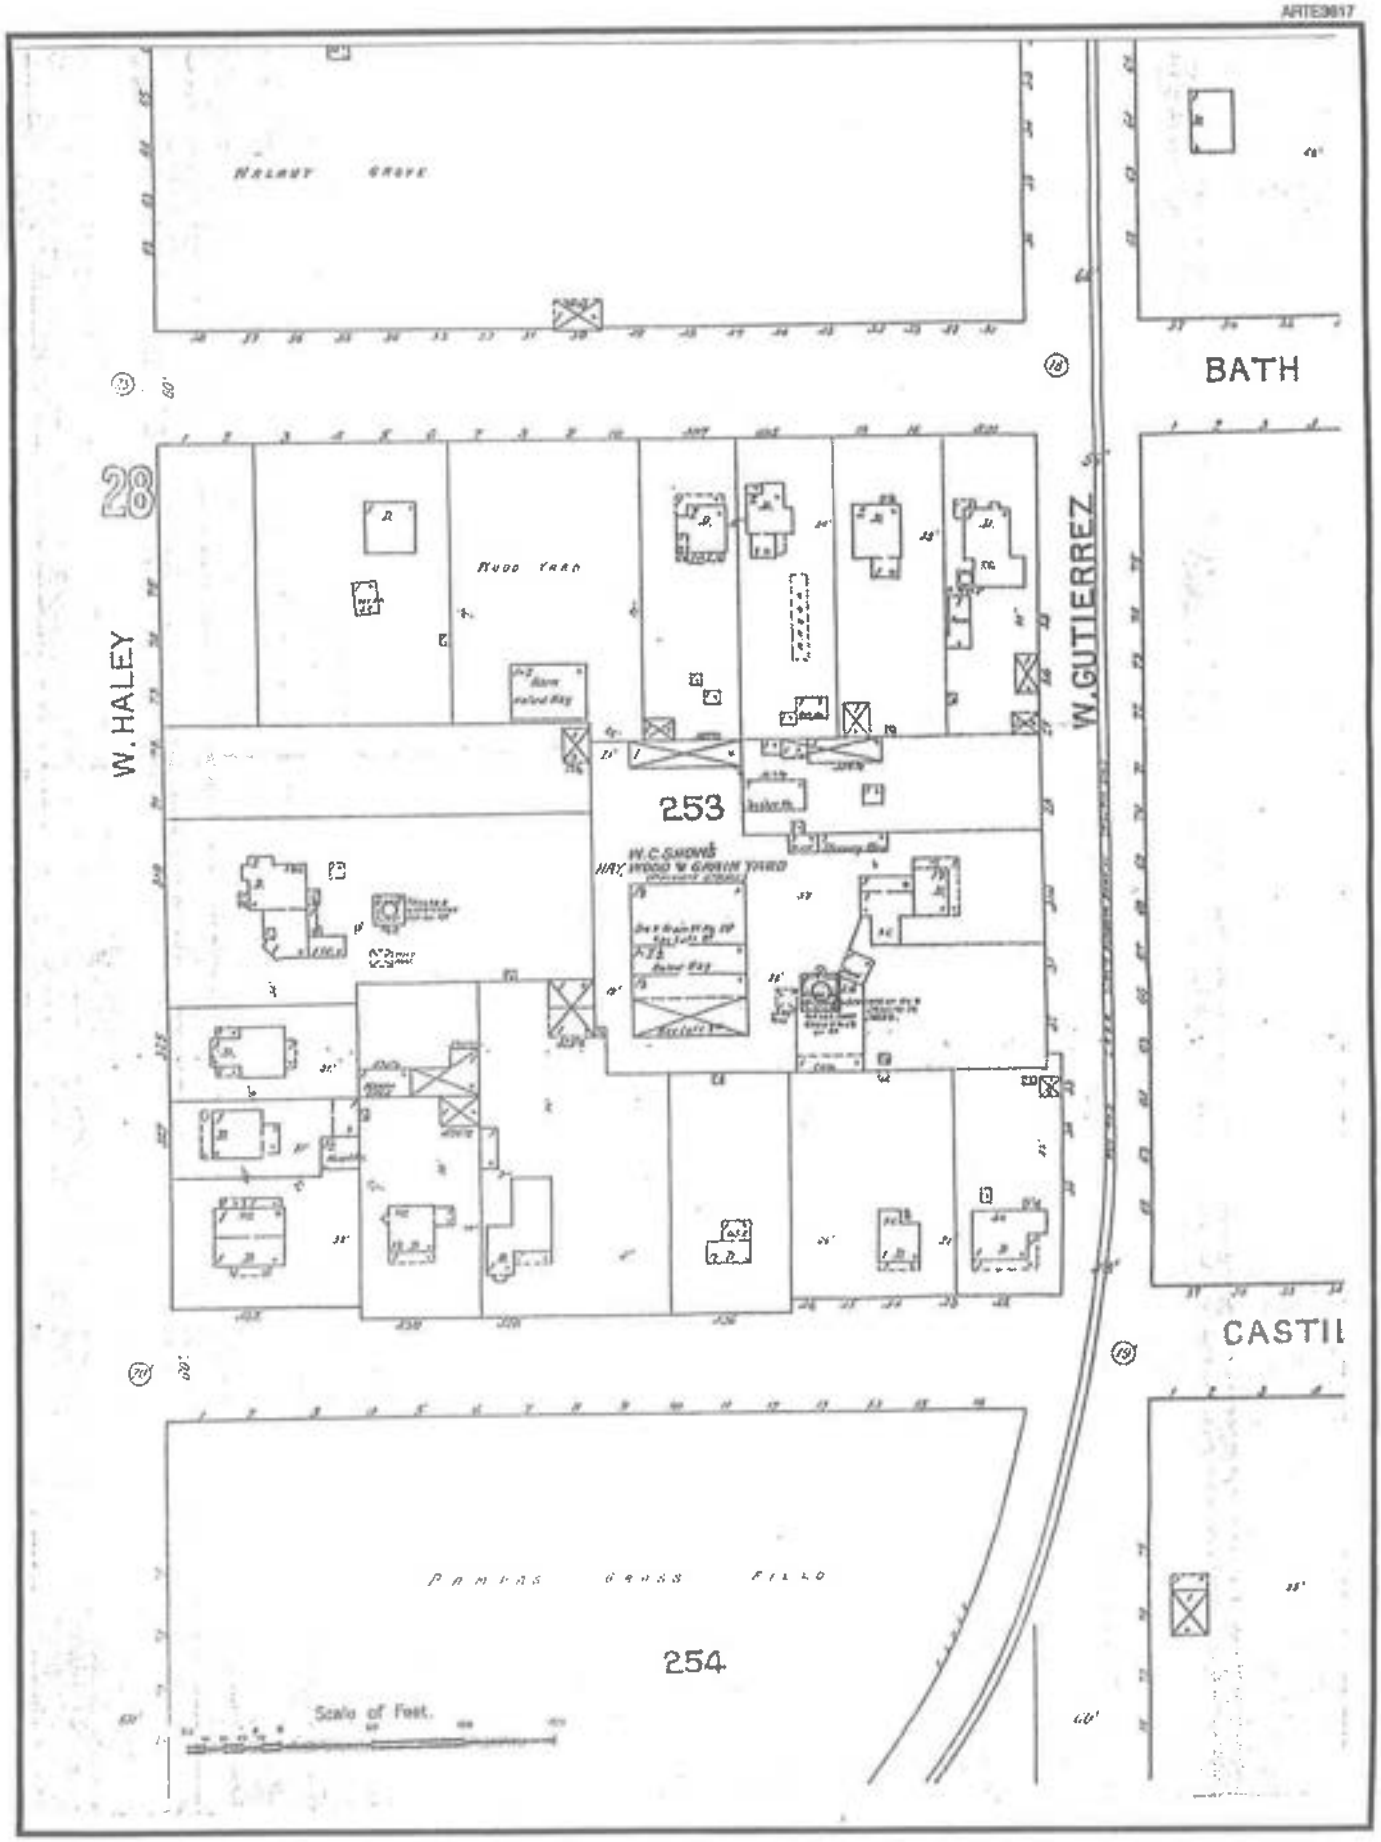

SANBORN FIRE INSURANCE MAP (1892) OF THE VICINITY OF THE SUBJECT SITE LOCATED AT 315 W HALEY ST, SANTA BARBARA

Docusign Envelope ID: 3773F87A-0B89-4932-BA2C-CA8383B3EEAD

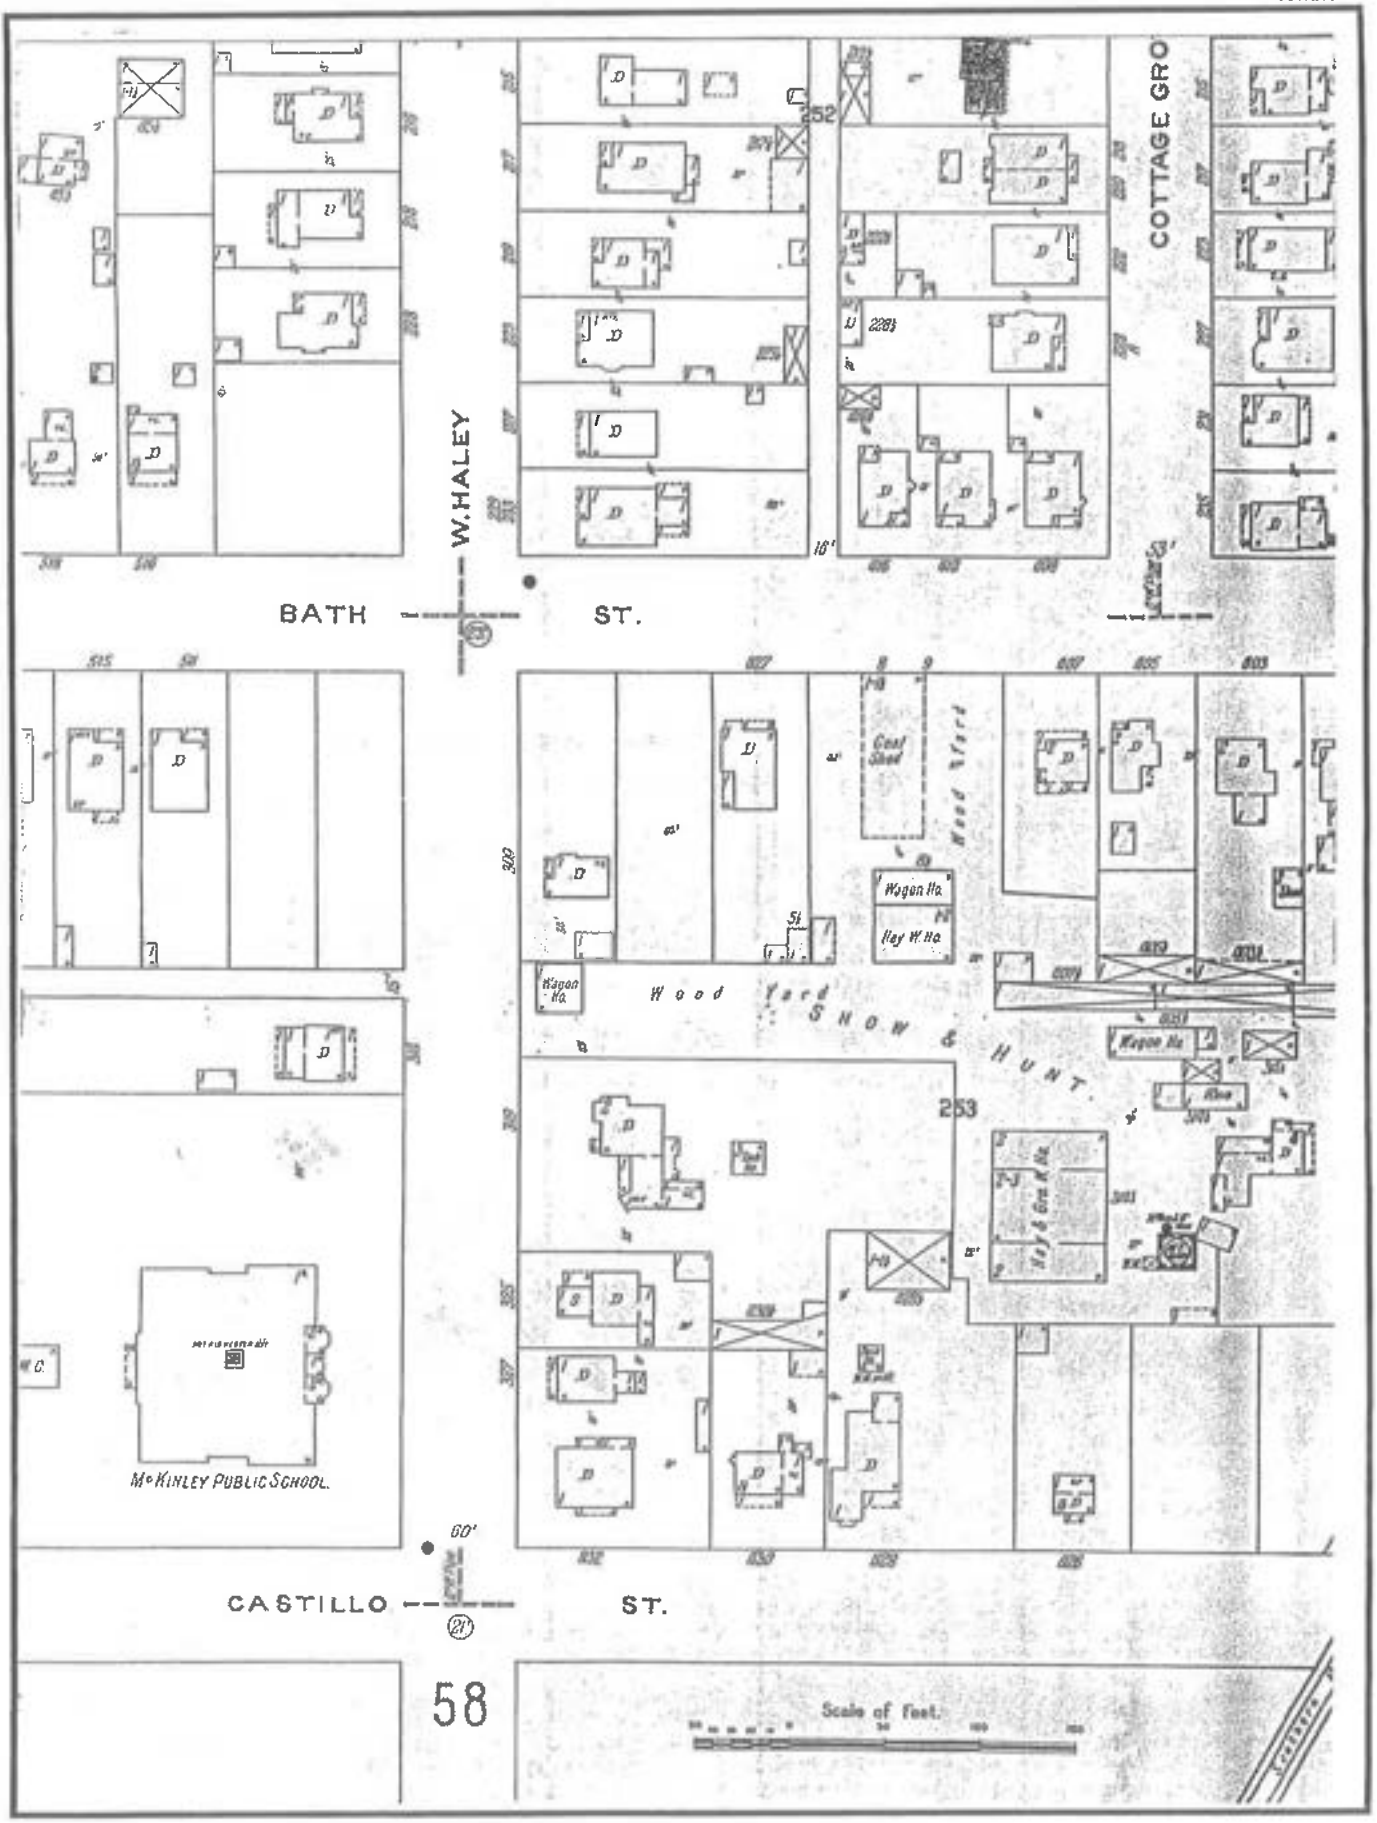

SANBORN FIRE INSURANCE MAP (1907) OF THE VICINITY OF THE SUBJECT SITE LOCATED AT 315 W HALEY ST, SANTA BARBARA

Docusign Envelope ID: 3773F87A-0B89-4932-BA2C-CA8383B3EEAD

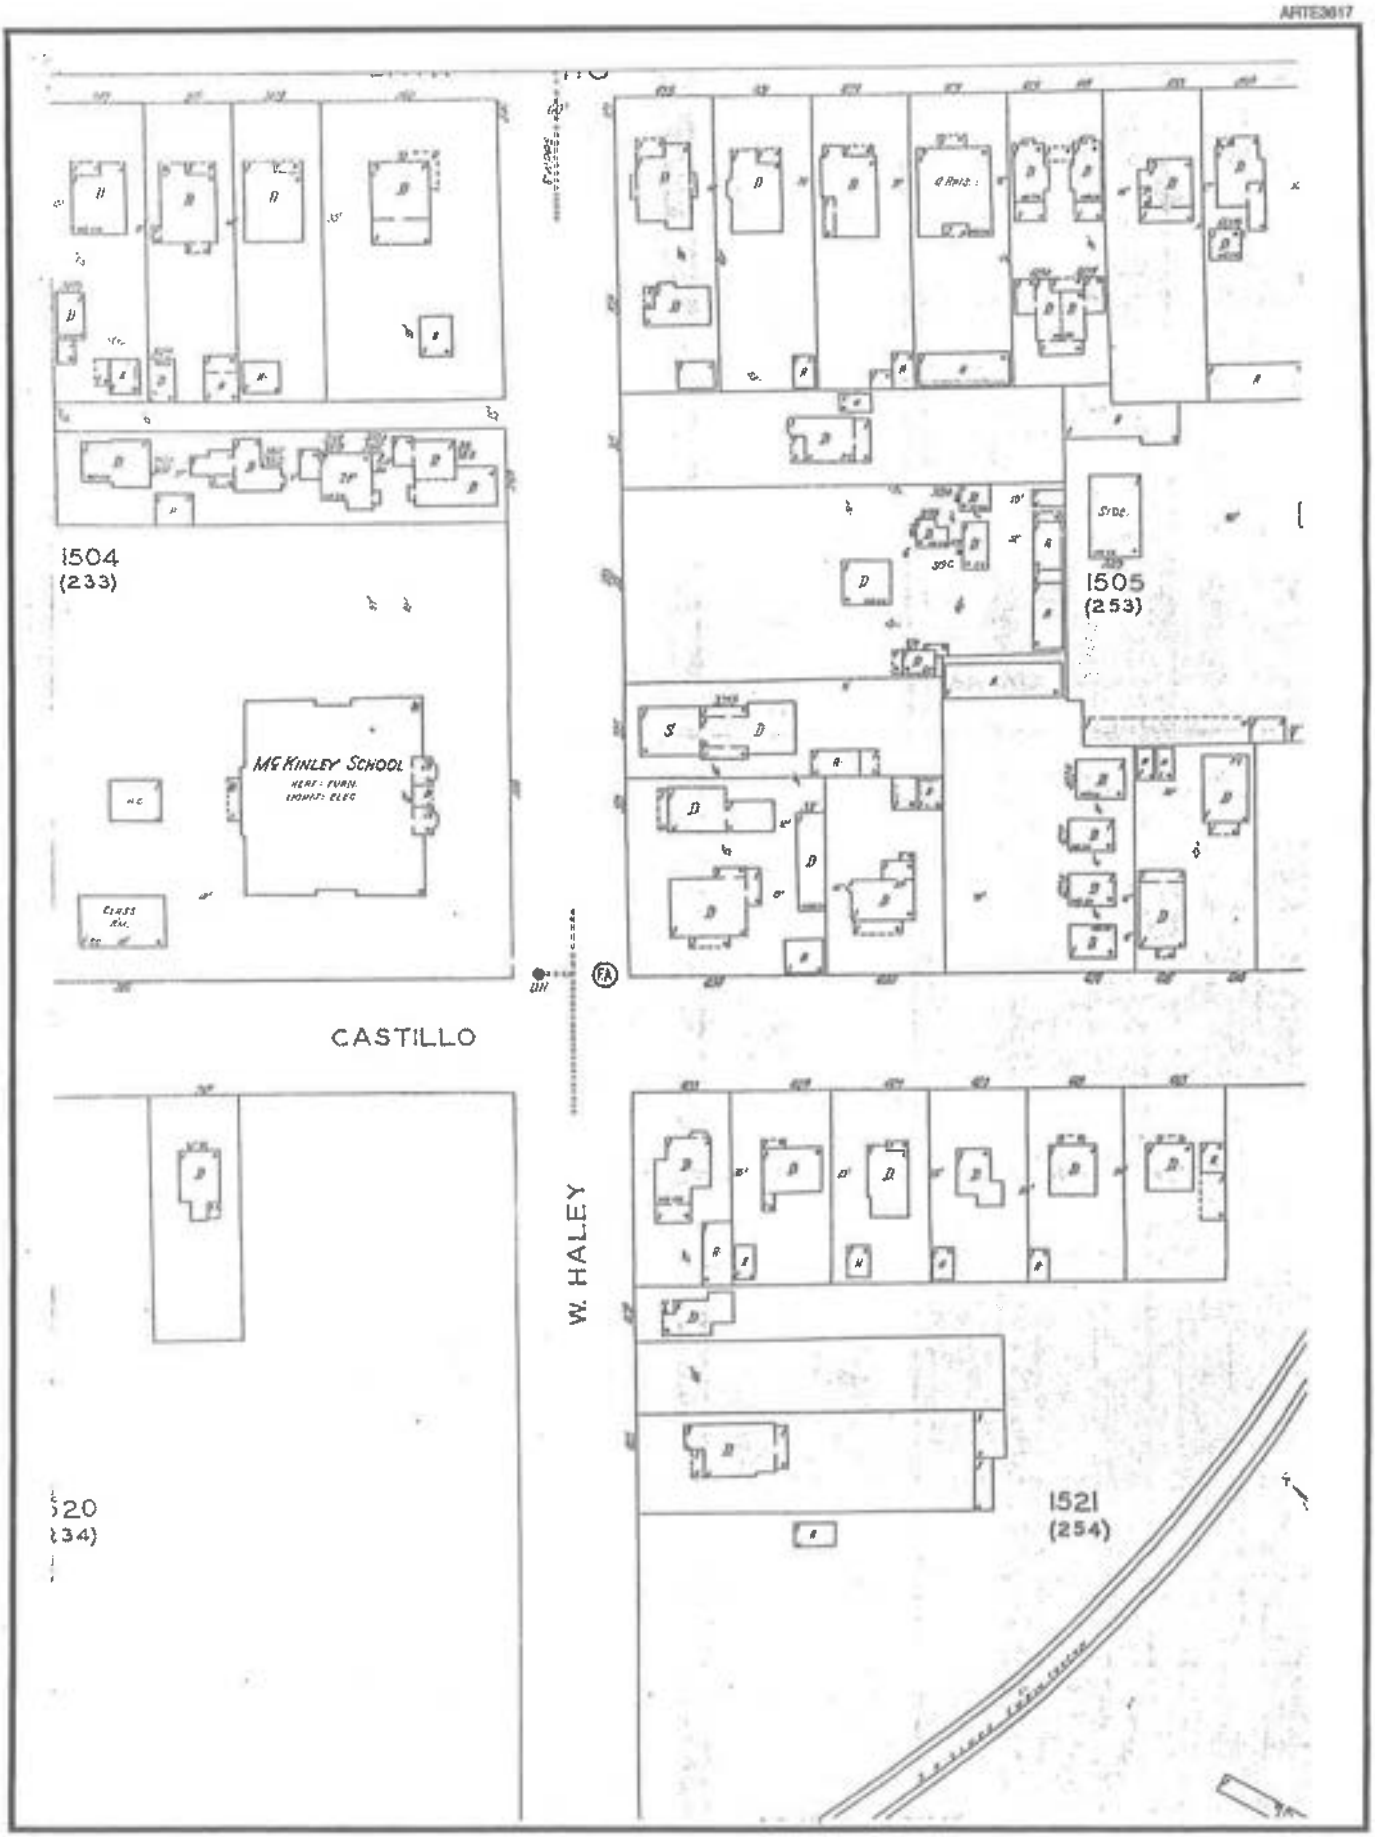

SANBORN FIRE INSURANCE MAP (1930) OF THE VICINITY OF THE SUBJECT SITE LOCATED AT 315 W HALEY ST, SANTA BARBARA

Docusign Envelope ID: 3773F87A-0B89-4932-BA2C-CA8383B3EEAD

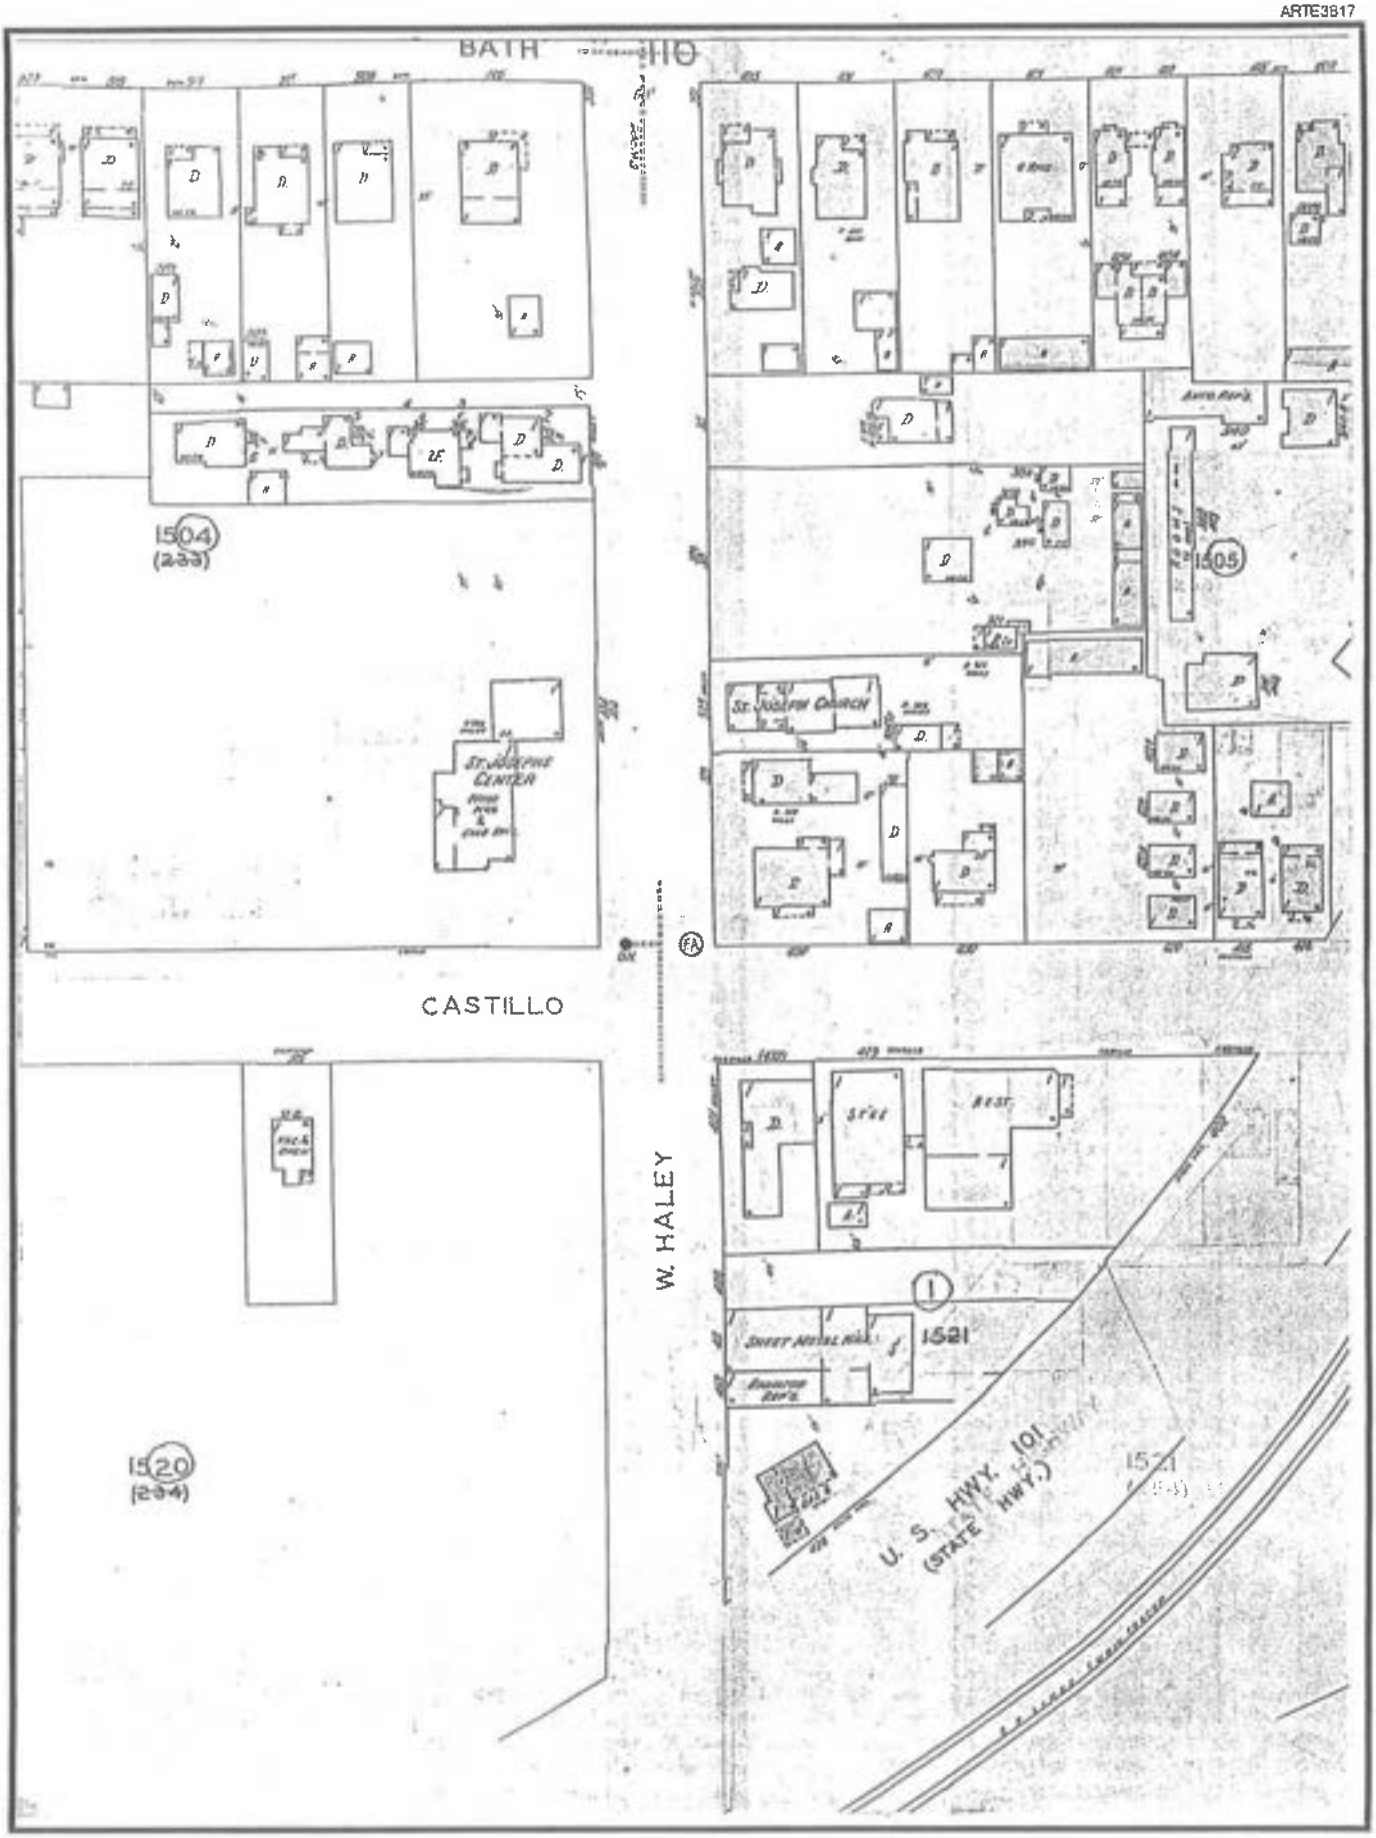

SANBORN FIRE INSURANCE MAP (1950) OF THE VICINITY OF THE SUBJECT SITE LOCATED AT 315 W HALEY ST, SANTA BARBARA

Docusign Envelope ID: 3773F87A-0B89-4932-BA2C-CA8383B3EEAD

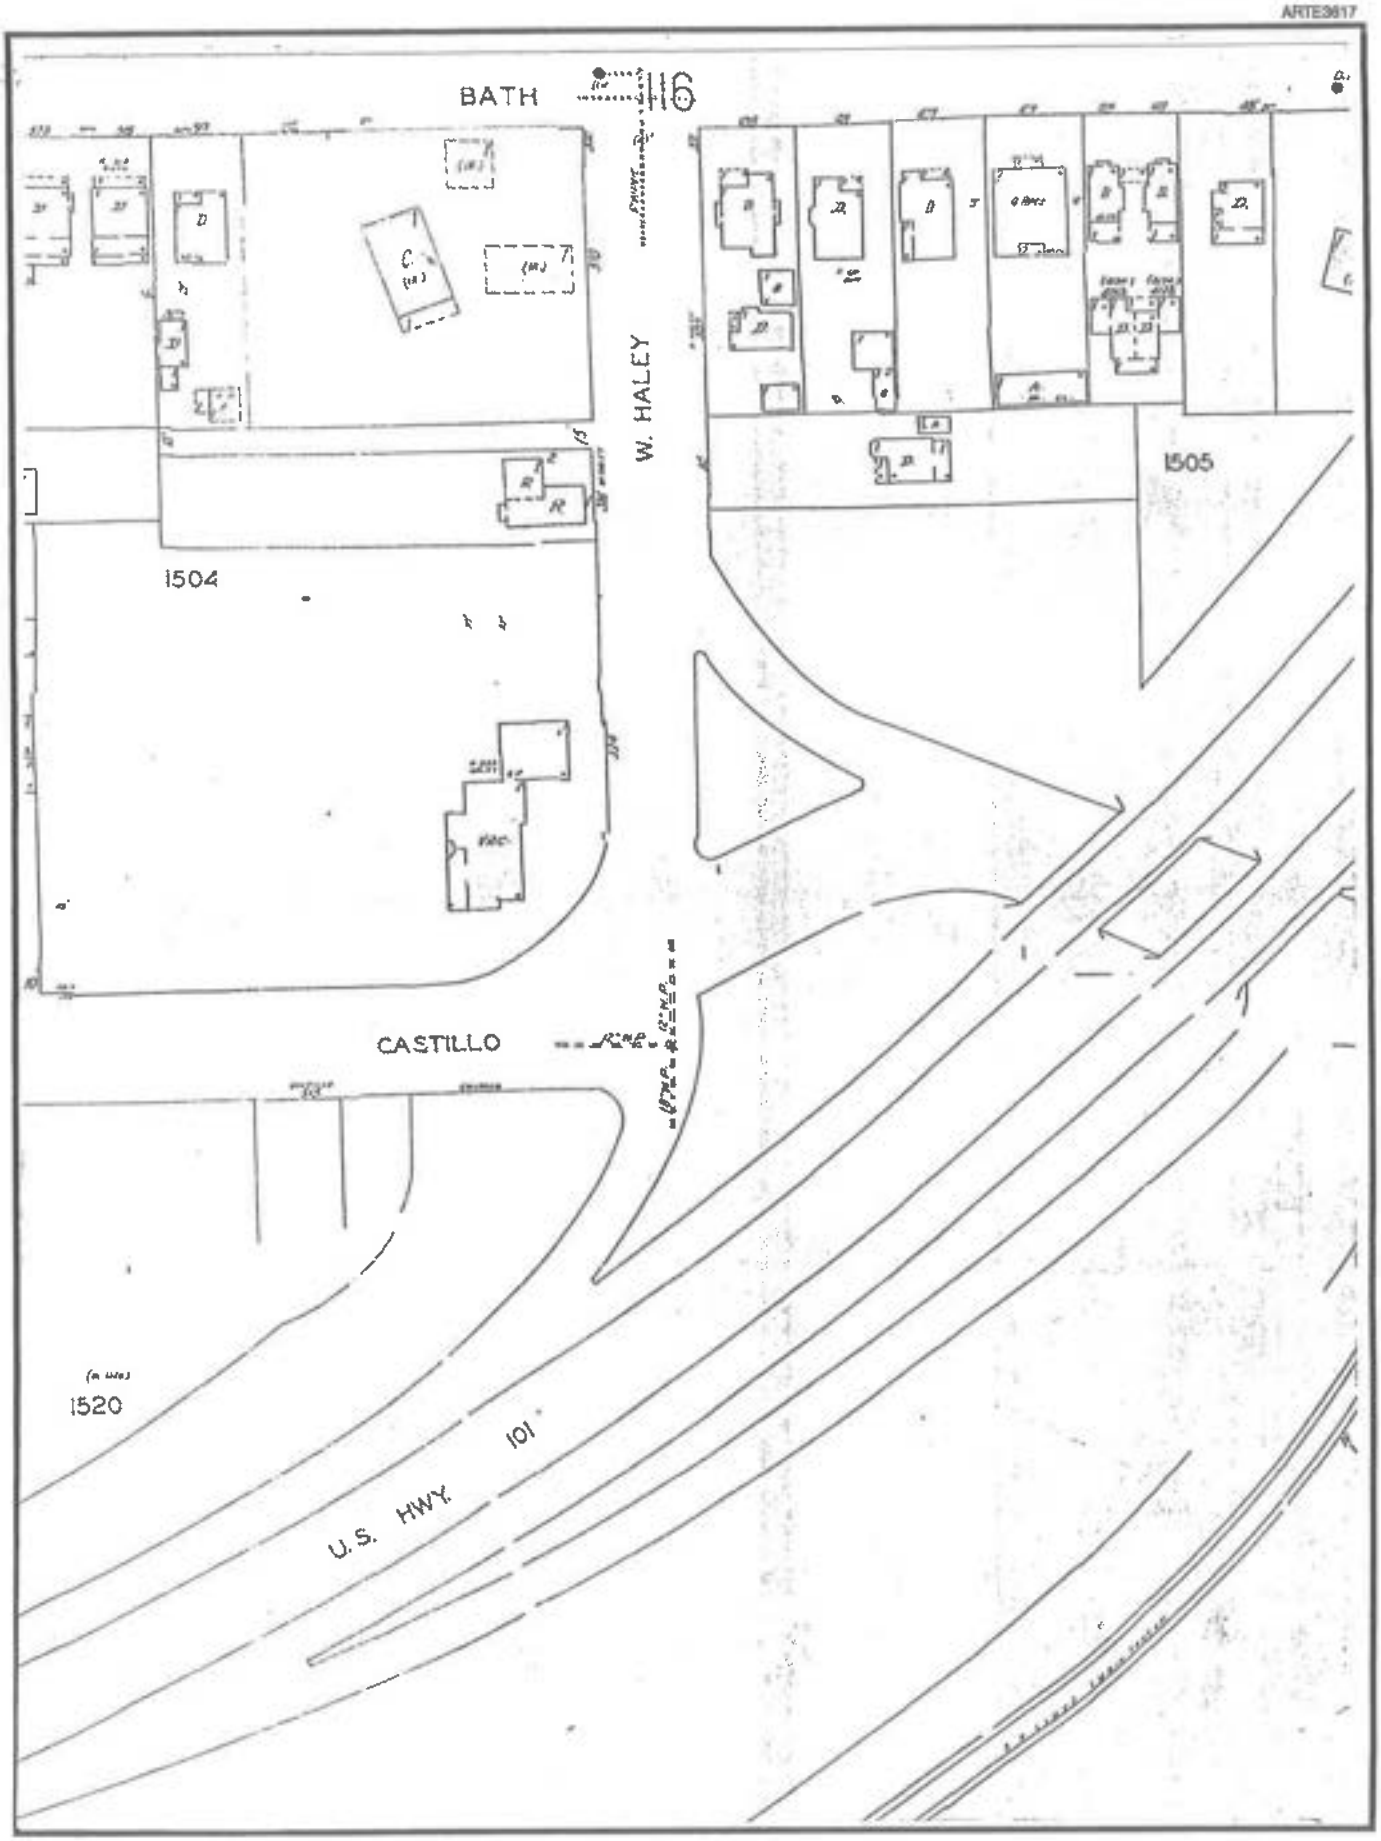

SANBORN FIRE INSURANCE MAP (1969) OF THE VICINITY OF THE SUBJECT SITE LOCATED AT 315 W HALEY ST, SANTA BARBARA

Docusign Envelope ID: 3773F87A-0B89-4932-BA2C-CA8383B3EEAD

Scale: 1 inch to 400 feet

UTM North is straight up

Longitude: -119° 41' 51.4"
Latitude: 34° 24' 47.9"

UTM Easting: 252054 meters
UTM Northing: 3811090 meters
UTM Zone: NAD 11

County: SANTA BARBARA

Project: NAPP 6927 169
Quadrangle: SANTA BARBARA SW
Date: 1994 9 4 source imag
Film Type: "BLACK AND WHITE FILM"

Source: U.S. Dept of Interior, Geological Survey

AERIAL PHOTOGRAPH OF THE VICINITY OF THE SUBJECT SITE LOCATED AT
315 W HALEY ST, SANTA BARBARA

Docusign Envelope ID: 3773F87A-0B89-4932-BA2C-CA8383B3EEAD

ENVIRONMENTAL RECORD SEARCH

for the site

HALEY LAND COMPANY

315 W HALEY STREET

SANTA BARBARA, CALIFORNIA

02-23-2001

Docusign Envelope ID: 3773F87A-0B89-4932-BA2C-CA8383B3EEAD

INTRODUCTION

This document reports the findings of BBL's investigation of environmental concerns in the vicinity of 315 W Haley St, Santa Barbara. It is divided in the following segments:

- **Map** - showing the location of the identified sites relative to the subject site. A total of 144 separate sites were identified.
- **Topographic Map** - showing the surrounding area of the subject site.
- **Summary** - listing the identified sites by street names.
- **Final Report** - describing the sources investigated and the resulting findings:

Federal sources			
National Priority List	no sites	within 1 mile radius.	Page 1
CERCLIS	no sites	within half of a mile.	1
NFRAP	1 site	within a quarter of a mile.	1
Federal Facilities	no sites	within half of a mile.	2
Emergency Response Notification System	4 sites	within a quarter of a mile.	2
Site Enforcement Tracking System	no sites	within half of a mile.	3
Enforcement Docket System (DOCKET/CDETS)	no sites	within a quarter of a mile.	3
C-Docket	no sites	within a quarter of a mile.	3
RCRA Violators List	1 site	within 1 mile radius.	3
Federal Enforcement Dockets	no sites	within a quarter of a mile.	4
California State sources			
Annual Work Plan	no sites	within 1 mile radius.	4
CALSITES	3 sites	within half of a mile.	4
CALSITES - No Further Action	11 sites	within a quarter of a mile.	5
Cortese	no sites	within half of a mile.	6
Leaking Underground Storage Tanks	69 sites	within half of a mile.	7
Solid Waste Information System	2 sites	within 1 mile radius.	19
Well Investigation Program	3 sites	within 1 mile radius.	19
Drinking Water Program	no sites	within half of a mile.	20
Regional sources			
Toxic Releases	2 sites	within half of a mile.	20
Toxic Pits	no sites	within 1 mile radius.	20
Solid Waste Assessment Test - Regional	no sites	within 1 mile radius.	21
Operating permits			
RCRA Generators	20 sites	within a quarter of a mile.	21
RCRA - TSD Facilities	no sites	within 1 mile radius.	24
SARA Title III, section 313 (TRIS)	no sites	within a quarter of a mile.	24
Nuclear Regulatory Commission Licensees	no sites	within a quarter of a mile.	24
PCB Waste Handlers Database	no sites	within a quarter of a mile.	24
Permit Compliance System (PCS)	no sites	within a quarter of a mile.	25
AIRS Facility System (AFS)	no sites	within a quarter of a mile.	25
Section Seven Tracking System	no sites	within a quarter of a mile.	25
FIFRA/TSCA tracking system	1 site	within a quarter of a mile.	25
Federal Facilities Information System (FFIS)	no sites	within a quarter of a mile.	25
Chemicals in Commerce Information System	no sites	within a quarter of a mile.	25
FINDS EPA Facility Index System	no sites	within a quarter of a mile.	26
Hazardous Waste Information System	71 sites	within a quarter of a mile.	26
Underground Storage Tanks	13 sites	within a quarter of a mile.	35

Docusign Envelope ID: 3773F87A-0B89-4932-BA2C-CA8383B3EEAD

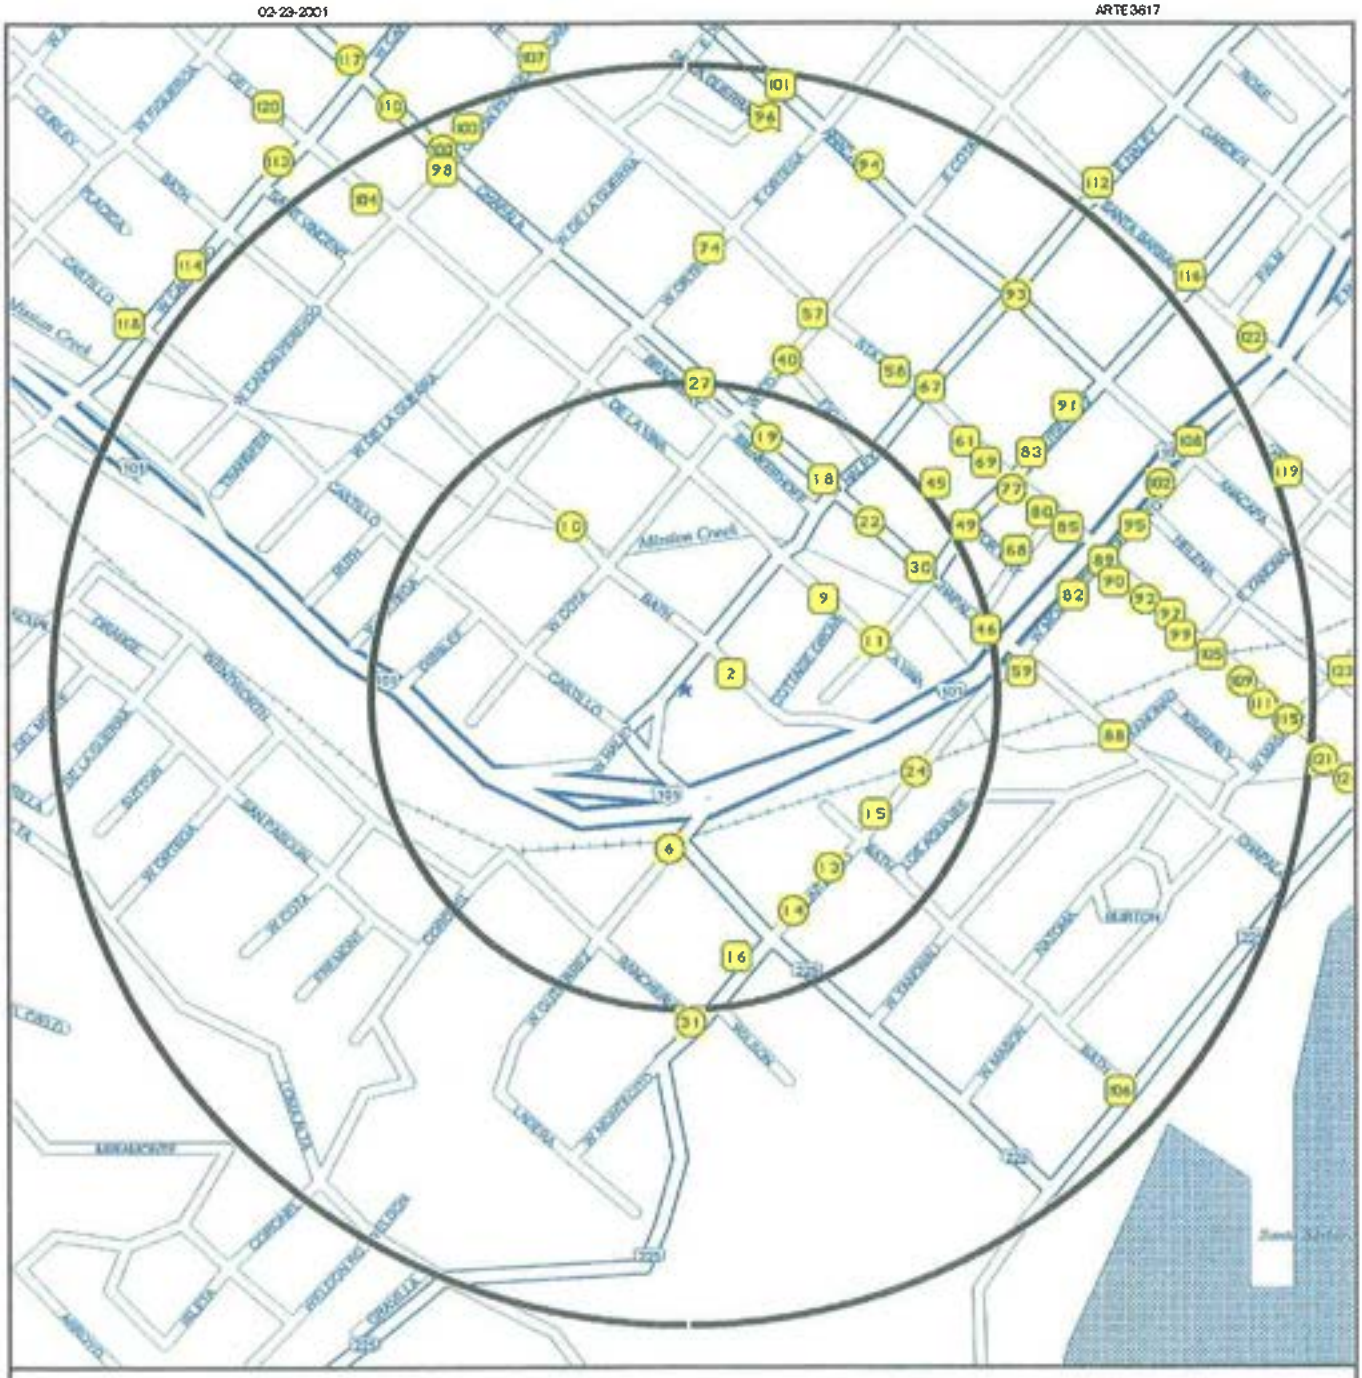

ENVIRONMENTAL CONCERNS - HIGH PRIORITY

ENVIRONMENTAL CONCERNS

ENVIRONMENTAL CONCERNS - WITH A 'NO FURTHER ACTION' STATUS'

OPERATING PERMITS ONLY

WATER WELLS

APPROXIMATE LOCATION OF IDENTIFIED SITES WITH KNOWN ENVIRONMENTAL CONCERNS WITHIN HALF A

Docusign Envelope ID: 3773F87A-0B89-4932-BA2C-CA8383B3EEAD

02-23-2001 ARTE3617

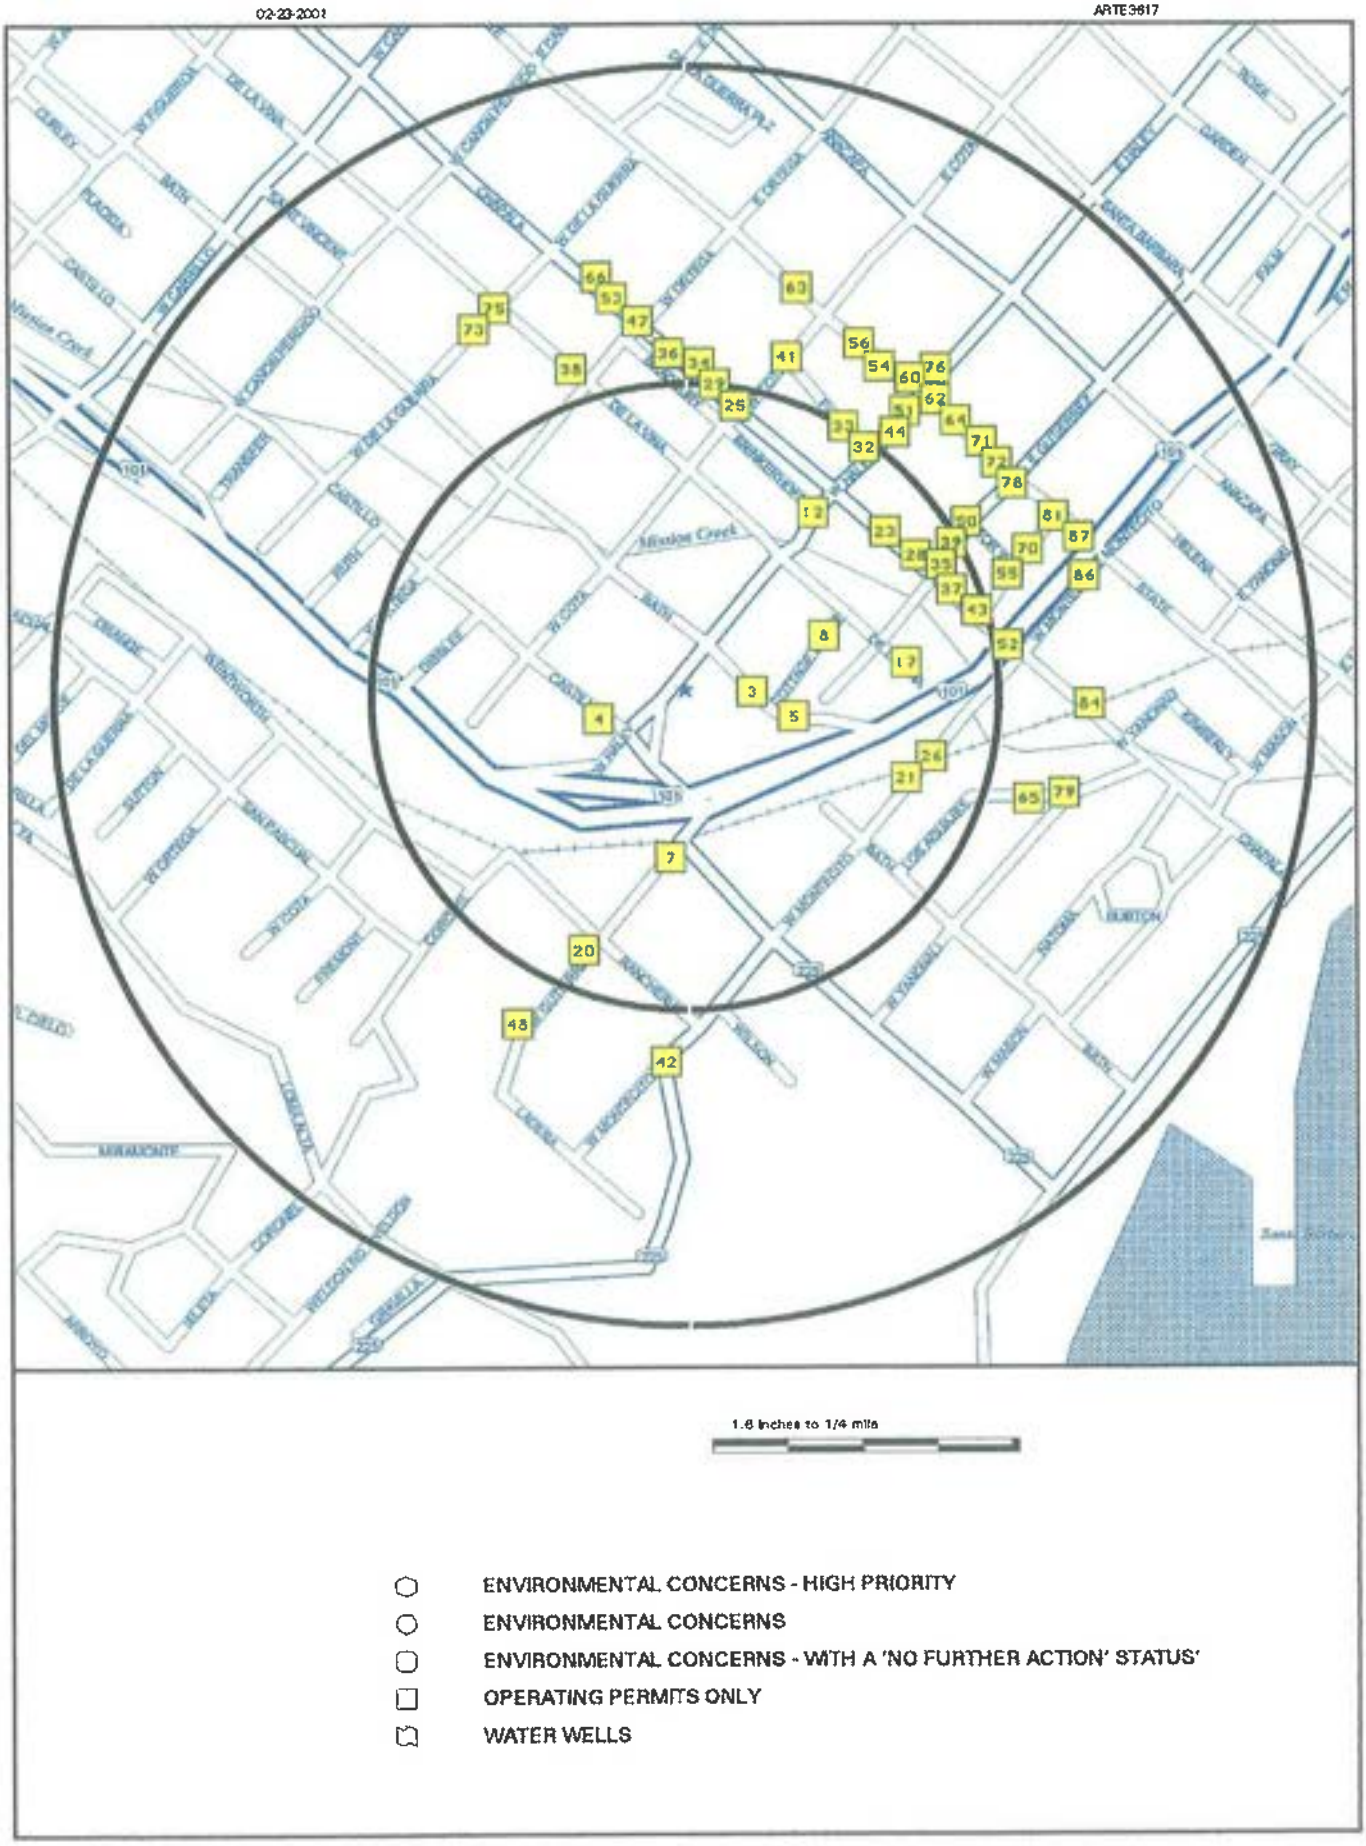

APPROXIMATE LOCATION OF IDENTIFIED SITES WITH OPERATING PERMITS ONLY WITHIN HALF A MILE

Docusign Envelope ID: 3773F87A-0B89-4932-BA2C-CA8383B3EEAD

2. DISCOUNT PHOTO
3. OCEAN FLOORS
4. SANTA BARBARA ATHLETIC CLUB, I
5. ST PAUL CLEANERS & LAUNDRY
6. MOBIL OIL CO #11-J7Y
7. SANTA BARBARA HOME IMPROVEMENT
8. GRANNY'S GARAGE
9. INTERNATIONAL AUTO HAUS
10. UNK
11. HONDA-ACURA HOUSECALL
12. WINSTON TIRE COMPANY #79
13. ARCO PRODUCTS FACILITY 1765
14. FORMER PHILLIPS STATION
15. SOFSPRA CAR WASH
16. CHEVRON STA 9 1799
17. CAL TRANS
18. FIRESTONE STORE #2785
19. COURTESY MOTORS
20. HARLEY DAVIDSON OF SANTA BARBARA
21. MARVIN PERLOFF
22. P BROOK ENTERPRISE
23. VAN WYK'S VW, INC BODY SHOP
24. SAFETY KLEEN CORP 7 177 01
25. MIDAS MUFFLERS
26. SUN PRINTING INC
27. S.B. MAZDA/VAN WYKS
28. HONDA OF SANTA BARBARA
29. LANG MOTORS
30. GOLD COAST AUTO SALES, INC.
31. 305 RANCHERIA ST
32. B.A. BRAY INC
33. SANTA BARBARA TRANSMISSION S R
34. MOSS JAGUAR LTD
35. SANTA BARBARA RADIATOR WORKS
36. SANTA BARBARA PHOTO ENGRAVING
37. HOWE PROPERTIES
38. KITS CAMERA WC-111
39. CLASSIC DESIGN
40. TONY'S BODY AND FENDER
41. GEORGE'S AUTOMOTIVE
42. BEAVER FREE CORP
43. PUEBLO PAINT & DECORATING
44. EXOTIC DESIGN AUTOBODY
45. ABLITT'S FINE CLEANERS
46. GREGG MOTORS LTD
47. REDEV AGCY OF CITY OF SANTA BA
48. MARIO LARA
49. HERBST PLATING WORKS #1
50. GERMAN CAR CLASSIC DESIGN
51. DISCOUNT PHOTO
52. CALTRANS
53. DISCOUNT MUFFLER
54. CITY OF SANTA BARBARA
55. TOP GEAR
56. SCHOONER INN
57. FRAZEE PAINT & WALLCOVERING
58. DECRATREND PAINT
59. CALTRANS #3
60. MONTESSORI CHILDREN'S HOME
61. JOE'S PLATING SERVICE
62. FITZPATRICK AUTO REFINISHING
63. VELOPRO SANTA BARBARA
64. EURO CYCLE
65. PRATT ENGINEERING
66. CITY OF SANTA BARBARA REDEVELO
67. CITY PARKING LOT #11
68. BUD'S BATTERY SHOP
69. PEP BOYS #23
70. TRI COUNTY SPRAY EQUIPMENT
71. MR DETAIL
72. TOM WILLIAMS OLDSMOBILE
73. CARBURETOR & ELECTRIC
74. AUTO TRONIC ENTERPRISE
75. AGS REBUILDERS INC
76. SALVATION ARMY
77. SEASIDE OIL COMPANY
78. CALIF DEPART OF TRANSPORTATION
79. SOLUS OCEAN SYSTEMS
80. JEFFERSON ELECTRONIC PRODUCTS
81. CALIF DEPT OF TRANSPORTATION
82. SHELL, BUCZKOWSKI, LTD.
83. FORMER AUTO DEALER
84. OPEN AIR BICYCLES
85. COIT DRAPERY & CARPET CLEANERS
86. GOLD COAST CYCLES
87. MIRACLE PAINT
88. LARRY BROWNE
89. GREGG MOTORS
90. N/A
91. SOLOMAN AUTO WRECKING
92. CALTRANS I-101
93. AMBASSADOR LAUNDRY
94. MELNI BUS COMPANY
95. ELLIS PROPERTY
96. WELL CITY HALL WELL dhs4
97. CHEVRON STATION #9-1525
98. THE OPPORTUNITY SHOP
99. ENTERPRISE FISH CO.
100. SB CITY LOT #2
101. SANTA BARBARA CITY HALL
102. AVIS RENT-A-CAR
103. GTE CALIFORNIA
104. VARIANT PARCEL
105. NEAL HOTEL
106. S.B. CITY MARINA #4
107. FIRST INTERSTATE BANK
108. SAFETY KLEEN
109. SOUTHERN PACIFIC RAILROAD
110. IMPERIAL MUFFLER
111. CHESS MOTORS, INC.
112. AUTO LUBE CENTER
113. LAGO/SANTA BARBARA CITY
114. CHEVRON STATION #365
115. 101 STATE STREET
116. RICHARDS ACCURATE IMPORT SER
117. S.B. CITY FIRE STATION #1
118. TIRE PRO'S
119. THIELICKE TRANSMISSION
120. RADIO SQUARE
121. SANTA BARBARA NISSAN
122. FORMER MOBIL STATION #11-ERG
123. BEKINS COMPANY
124. CALIFORNIA HOTEL

NOT PLOTTED LOCATIONS

- WELL CORP YARD WELL dhs4
- WELL OLD PROP dhs4
- Santa Barbara Jr. High School
- Santa Barbara City Dump (OLD C

UNKNOWN LOCATIONS

- CANON PERDIDO CAR WASH
- LEVY PROPERTIES
- EQUILON ENTERPRISES LLC/SHELL
- TOSCO SS# 4081
- CHEVRON PRODUCTS USA
- CHEVRON #9-1799/EDUCATED CAR
- METROPOLITAN TRANSIT DISTRICT
- COUNTY LUMBER
- VIRGINIA HOTEL LTD.
- MISSION LINEN SUPPLY
- UNION PACIFIC RR/FIESTA CARWASH
- CHEVRON USA
- CITY PARKING LOT #10
- NANCO ENTERPRISES

AREA LOCATIONS

- SANTA BARBARA REGIONAL GROUNDWATER

INDEX OF SITES LISTED BY MAP NUMBERS

Docusign Envelope ID: 3773F87A-0B89-4932-BA2C-CA8383B3EEAD

ENVIRONMENTAL RECORDS SEARCH

SUMMARY

Docusign Envelope ID: 3773F87A-0B89-4932-BA2C-CA8383B3EEAD

ENVIRONMENTAL RECORDS SEARCH FOR
HALEY LAND COMPANY
315 W HALEY ST, SANTA BARBARA

Date: 02-23-2001
Job: ARTE3617

ADDRESS	CITY	LOCATION	SOURCE	MAP	TUS	PAGE	MAPDIR LOC	
ENVIRONMENTAL CONCERNS, WITHIN 1/4 MILE OF THE SUBJECT SITE								
435 BATH ST	SANTA BARBARA	DISCOUNT PHOTO	CS-nfa	NFA		5	2	E
311 CASTILLO ST	SANTA BARBARA	MOBIL OIL STATION 99-CTL	LUST	5R		10	6	S
		MOBIL OIL CORP 11 J7Y	LUST	9		10		
		MOBIL OIL CO #11-J7Y	HWIS			26		
403 DE LA VINA ST	SANTA BARBARA	INTERNATIONAL AUTO HAUS	LUST	9		13	9	NE
		INTERNATIONAL AUTOHAUS THE	HWIS			30		
630 BATH ST	SANTA BARBARA	UNK	ERNS			2	10	NW
DE LA VINA & GUTIERREZ	SANTA BARBARA	HONDA-ACURA HOUSECALL	ERNS			2	11	E
328 W MONTECITO ST	SANTA BARBARA	ARCO SERVICE STATION #1766	LUST	5C		16	13	SE
		ARCO PRODUCTS FACILITY 1766	HWIS			32		
		FREDRICK C HERBERT	UST	8798A		37		
		MONTECITO ARCO	HWIS			33		
		SMOG PROS	UST	99		37		
		ARCO #1766	UST	1998A		37		
331 W MONTECITO ST	SANTA BARBARA	FORMER PHILLIPS STATION	LUST	5C		16	14	SE
240 W MONTECITO ST	SANTA BARBARA	UNION PACIFIC RAILROAD	LUST	9		16	15	SE
		SOFSPRA CAR WASH	UST	87		36		
401 W MONTECITO ST	SANTA BARBARA	CHEVRON #9-1799	LUST	9		16	16	S
		CHEVRON STA 9 1799	RCRA			23		
		CHEVRON STATION 91799	RCRA	S		23		
		91799	UST	87&93		37		
		CHEVRON #9-1799	UST	99		37		
		CHEVRON - EDUCATED CAR WASH	UST	1998A		37		
506 CHAPALA ST	SANTA BARBARA	FIRESTONE TIRE	LUST	9		11	18	NE
		FIRESTONE STORE #2785	RCRA			22		
		FIRESTONE STORE #2785	HWIS			28		
		FIRESTONE STORES.	UST	87		36		
527 CHAPALA ST	SANTA BARBARA	COURTESY MOTORS	LUST	5C		11	19	N
		COURTESY MOTORS	HWIS			28		
414 CHAPALA ST	SANTA BARBARA	HIETE PROPERTY	LUST	3A		11	22	NE
		P BROOK ENTERPRISE	HWIS			28		
		ALPHONSOS TRANSMISSION	UST	1998A		36		
		ALPHONSOS	HWIS			28		
		BUDGET RENT-A-CAR	HWIS			28		
214 W MONTECITO ST	SANTA BARBARA	SAFETY KLEEN CORP 7 177 01	NFRAP	NFA		2	24	E
		SAFETY KLEEN CORP 7 177 01	RV			3		
		SAFETY KLEEN CORP 7 177 01	RCRA	S		23		
630 CHAPALA ST	SANTA BARBARA	S.B. MAZDA/VAN WYKS	LUST	9		12	27	N
		SANTA BARBARA MAZDA VW	RCRA	S		22		
		VAN WYKS INC	HWIS			29		
		VAN WYK'S INC	UST	87		36		
		SANTA BARBARA MAZDA VW	HWIS			29		
401 CHAPALA ST	SANTA BARBARA	HUGHIE'S AUTO	LUST	9		11	30	NE
		GOLD COAST AUTO SALES, INC.	HWIS			27		
		LELAND L. HUGHES	HWIS			27		
		GM AUTOMOTIVE	HWIS			28		
		C & H CHEVROLET	UST	87		36		
305 RANCHERIA ST	SANTA BARBARA		ERNS			3	31	S
18 W COTA ST	SANTA BARBARA	TONY'S BODY AND FENDER	LUST	3A		12	40	N
		SAFINA ENTERPRISES	HWIS			29		
14 W GUTIERREZ ST	SANTA BARBARA	ABLITT'S CLEANERS	LUST	9		13	45	NE
		ABLITT'S FINE CLEANERS	HWIS			30		
		NEIL ABLITT	HWIS					
		ABLITTS CLEANERS	RCRA	S		22		
		ABLITTS CLEANERS	HWIS			31		
315 CHAPALA ST	SANTA BARBARA	FORMER AUTOMOTIVE SHOP	LUST	9		11	46	E
		GREGG MOTORS LTD	RCRA	S		22		
		GREGG MOTORS LTD	HWIS			27		
		CALTRANS	HWIS			27		
		GREGG MOTORS LTD.	UST	87		36		

Docusign Envelope ID: 3773F87A-0B89-4932-BA2C-CA8383B3EEAD

ADDRESS	CITY	LOCATION	SOURCE	MAP TDS	PAGE LOC	MAPDIR
25 W GUTIERREZ ST	SANTA BARBARA	HERBST PLATING WORKS #1	CS-nfa	NFA	6 49	NE
600 STATE ST	SANTA BARBARA	FRAZEE PAINT & WALLCOVERING	LUST	9	18 57	NE
518 STATE ST	SANTA BARBARA	DECRATREND PAINT	LUST	9	18 58	NE
MONTECITO & US HWY 101	SANTA BARBARA	CALTRANS #3	CS-nfa	NFA	6 59	E
429 STATE ST	SANTA BARBARA	JOE'S PLATING SERVICE	CS-nfa	NFA	7 61	NE
		JOE'S PLATING SERVICE	HWIS		35	
19 E HALEY ST	SANTA BARBARA	CITY PARKING LOT #11	NT	9	20 67	NE
		CITY OF SANTA BARBARA ENG DEPT	HWIS		31	
10 PARKER WAY	SANTA BARBARA	BUD'S BATTERY SHOP	CS-nfa	NFA	6 68	E
		VICTOR MILES CONCOURS REFINISH	HWIS		33	
424 STATE ST	SANTA BARBARA	PEP BOYS	LUST	9	18 69	NE
		PEP BOYS #23	HWIS		34	
		PEP BOYS - SANTA BARBARA #23	UST	8798A	38	
		PEP BOYS #23	RCRA		24	
21 E ORTEGA ST	SANTA BARBARA	AUTO TRONIC ENTERPRISE	CS-nfa	NFA	6 74	N
330 STATE ST	SANTA BARBARA	SEASIDE OIL COMPANY	CS-nfa	NFA	7 77	NE
		WORK, INC.	LUST	3A	18	
		WORK INC	HWIS		34	
322 STATE ST	SANTA BARBARA	JEFFERSON ELECTRONIC PRODUCTS	CS-nfa	NFA	7 80	NE
33 W MONTECITO ST	SANTA BARBARA	SHELL, BUCZKOWSKI, LTD.	LUST	9	16 82	E
		SHELL OIL CO	HWIS		32	
		ROBERT L. RUNNFELDT	UST	87	36	
23 E GUTIERREZ ST, 23,27	SANTA BARBARA	FORMER AUTO DEALER	LUST	9	13 83	NE
321 STATE ST	SANTA BARBARA	COIT DRAPERY CLEANERS	CS-nfa	NFA	7 85	E
		COIT DRAPERY & CARPET CLEANERS	RCRA	S	23	
		CITY OF SANTA BARBARA	HWIS		34	
		COIT DRAPERY & CARPET CLEANERS	HWIS		34	
203 CHAPALA ST	SANTA BARBARA	FORMER 7-UP BOTTLING PLANT	LUST	9	11 86	E
		LARRY BROWNE	HWIS		27	
		BROWNE, LARRY	HWIS		27	
315 STATE ST	SANTA BARBARA	GREGG MOTORS	LUST	9	18 89	E
		WOOD, WILLIAM A. AND VINCENT	HWIS		33	
		GREGG MOTORS	HWIS		33	
		GREGG MOTORS LTD BMW	UST	87	37	
		THE CITY OF SANTA BARBARA	HWIS		33	
300 STATE ST	SANTA BARBARA	N/A	LUST	9	18 90	E
HALEY ST	SANTA BARBARA	VIRGINIA HOTEL LTD.	LUST	9	14	NE
CENTRAL SANTA BARBARA	SANTA BARBARA	SANTA BARBARA REGIONAL GROUNDWATER	CS-nfa	NFA	6	N

ENVIRONMENTAL CONCERNS, WITHIN 1/4 - 1/2 MILE OF THE SUBJECT SITE

20 E GUTIERREZ ST	SANTA BARBARA	SOLOMAN AUTO WRECKING	CS-nfa	NFA	6 91	NE
236 STATE ST	SANTA BARBARA	CALTRANS I-101	CalSite	REFRW5	92	E
		FORMER FREEMAN PROPERTY	LUST	9	18	
101 E HALEY ST	SANTA BARBARA	AMBASSADOR LAUNDRY	CalSite	REFRW5	93	NE
622 ANACAPA ST	SANTA BARBARA	MELNI BUS COMPANY	LUST	0	8 94	NE
12 E MONTECITO ST	SANTA BARBARA	ELLIS PROPERTY	LUST	9	15 95	E
SANTA BARBARA PUBLIC WORKS	04N/27W-22C01 S	WELL CITY HALL WELL dhs4	WIP		20 96	N
235 STATE ST	SANTA BARBARA	CHEVRON STATION #9-1525	LUST	9	18 97	E
127 W CANON PERDIDO ST	SANTA BARBARA	THE OPPORTUNITY SHOP	LUST	9	9 98	NW
225 STATE ST	SANTA BARBARA	ENTERPRISE FISH CO.	LUST	9	17 99	E
914 CHAPALA ST	SANTA BARBARA	SB CITY LOT #2	NT	IU	20 100	NW
		SANTA BARBARA CITY PARKING #2	LUST	9	12	

Docusign Envelope ID: 3773F87A-0B89-4932-BA2C-CA8383B3EEAD

ADDRESS	CITY	LOCATION	SOURCE	MAP TUS	PAGE	MAPDIR LOC	
735 ANACAPA ST	SANTA BARBARA	SANTA BARBARA CITY HALL	LUST	9	8	101	N
34 E MONTECITO ST	SANTA BARBARA	AVIS RENT-A-CAR	LUST	5C	15	102	E
101 W CANON PERDIDO ST	SANTA BARBARA	GTE CALIFORNIA	LUST	9	9	103	NW
932 DE LA VINA ST	SANTA BARBARA	VARIANT PARCEL	LUST	9	13	104	NW
217 STATE ST	SANTA BARBARA	NEAL HOTEL	LUST	9	17	105	E
307 W CABRILLO BLVD	SANTA BARBARA	S.B. CITY MARINA #4 SB CITY MARINA #2	LUST LUST	9 9	8 8	106	SE
901 STATE ST	SANTA BARBARA	FIRST INTERSTATE BANK	LUST	9	19	107	N
232 E MONTECITO ST	SANTA BARBARA	SAFETY KLEEN	LUST	9	15	108	E
209 STATE ST	SANTA BARBARA	SOUTHERN PACIFIC RAILROAD SOUTHERN PACIFIC RAILROAD	CalSite REFRW5 LUST	9	17	109	E
927 CHAPALA ST	SANTA BARBARA	IMPERIAL MUFFLER S. B. CITY/IMPERIAL MUFFLER	LUST LUST	9 5R	12 12	110	NW
118 STATE ST	SANTA BARBARA	CHESS MOTORS, INC.	LUST	3A	17	111	E
202 E HALEY ST	SANTA BARBARA	AUTO LUBE CENTER	LUST	9	14	112	NE
201 W CARRILLO ST	SANTA BARBARA	LAGO/SANTA BARBARA CITY	LUST	8	10	113	NW
340 W CARRILLO ST	SANTA BARBARA	CHEVRON STATION #365	LUST	9	10	114	NW
101 STATE ST	SANTA BARBARA	101 STATE STREET	LUST	3A	17	115	E
401 SANTA BARBARA ST	SANTA BARBARA	RICHARDS ACCURATE IMPORT SER	LUST	9	16	116	NE
121 W CARRILLO ST	SANTA BARBARA	S.B. CITY FIRE STATION #1	LUST	5C	10	117	NW
401 W CARRILLO ST	SANTA BARBARA	TIRE PRO'S	LUST	9	10	118	NW
227 GRAY AVE	SANTA BARBARA	THIELICKE TRANSMISSION	LUST	9	13	119	E
36 STATE ST	SANTA BARBARA	SANTA BARBARA NISSAN	LUST	5C	17	121	E
314 SANTA BARBARA ST	SANTA BARBARA	FORMER MOBIL STATION #11-ERG	LUST	3A	16	122	NE
25 E MASON ST	SANTA BARBARA	BEKINS COMPANY	LUST	9	14	123	E
35 STATE ST	SANTA BARBARA	CALIFORNIA HOTEL	LUST	0	17	124	E
COTA ST	SANTA BARBARA	LYON MOVING & STORAGE	LUST	3A	12		NE
ENVIRONMENTAL CONCERNS, WITHIN 1/2 - 3/4 MILE OF THE SUBJECT SITE							
1015 DE LA VINA ST	SANTA BARBARA	RADIO SQUARE	LUST	9	13	120	NW
AMBASSADOR LAUNDRY	04N/27W-22B01 S	WELL OLD PROP dhs4	WIP		19		N
SANTA BARBARA PUBLIC WORKS	04N/27W-22B06 S	WELL VERA CRUZ dhs4	WIP		19		N
MONTECITO & GARDEN ST	SANTA BARBARA	Santa Barbara City Dump (OLD C	SWIS	CLSD	19		NE
ENVIRONMENTAL CONCERNS, WITHIN 3/4 - 1 MILE OF THE SUBJECT SITE							
SANTA BARBARA PUBLIC WORKS	04N/27W-15Q10 S	WELL CORP YARD WELL dhs4	WIP		19		N
721 E COTA ST, ALONG THE E SIDE OF Q	SANTA BARBARA	Santa Barbara Jr. High School	SWIS	CLSD	19		NE
SITES WITH UNKNOWN OR NON-SPECIFIC LOCATION							
CANON PERDIDO ST	SANTA BARBARA	CANON PERDIDO CAR WASH	LUST	3A	9		
CARRILLO ST	SANTA BARBARA	LEVY PROPERTIES EQUILON ENTERPRISES LLC/SHELL TOSCO SS# 4081 CHEVRON PRODUCTS USA	LUST LUST LUST LUST	1 3A 3A 5R	9 9 9 10		
MONTECITO ST	SANTA BARBARA	CHEVRON #9-1798/EDUCATED CAR	LUST	5C	15		

Docusign Envelope ID: 3773F87A-0B89-4932-BA2C-CA8383B3EEAD

ADDRESS	CITY	LOCATION	SOURCE	MAP TUS	PAGE MAPDIR LOC
COTA ST	SANTA BARBARA	METROPOLITAN TRANSIT DISTRICT	LUST	9	12
HALEY ST	SANTA BARBARA	COUNTY LUMBER	LUST	9	14
MONTECITO ST	SANTA BARBARA	MISSION LINEN SUPPLY	LUST	5C	14
		MISSION LINEN SUPPLY	LUST	3A	14
		MISSION LINEN SUPPLY	LUST	9	15
		UNION PACIFIC RR/FIESTA CARWASH	LUST	3B	15
PO BOX 6917	SANTA BARBARA	CHEVRON USA	ERNS		2
		CHEVRON	ERNS		2
		CHEVRON USA INC	ERNS		3
ANACAPA ST	SANTA BARBARA	CITY PARKING LOT #10	LUST	9	8
MASON ST	SANTA BARBARA	NANCO ENTERPRISES	LUST	9	14

Docusign Envelope ID: 3773F87A-0B89-4932-BA2C-CA8383B3EEAD

OPERATING PERMITS ONLY FOR
HALEY LAND COMPANY
315 W HALEY ST, SANTA BARBARA

Date: 02-23-2001
Job: ARTE3617

OPERATING PERMITS ONLY, WITHIN 1/4 MILE OF THE SUBJECT SITE

ADDRESS	CITY	LOCATION	SOURCE	MAP TUS	PAGE	MAPDIR LOC	
415 BATH ST	SANTA BARBARA	OCEAN FLOORS	HWIS		26	3	E
520 CASTILLO ST	SANTA BARBARA	SANTA BARBARA ATHLETIC CLUB, I	HWIS		26	4	W
407 BATH ST	SANTA BARBARA	ST PAUL CLEANERS & LAUNDRY ST PAUL CLEANERS & LAUNDRY	HWIS RCRA	 S	26 21	5	E
415 W GUTIERREZ ST	SANTA BARBARA	SANTA BARBARA HOME IMPROVEMENT	HWIS		31	7	S
227 COTTAGE GROVE AVE	SANTA BARBARA	GRANNY'S GARAGE	HWIS		30	8	E
139 W HALEY ST	SANTA BARBARA	WINSTON TIRE COMPANY #79 WINSTON TIRE COMPANY #79	RCRA HWIS	 	23 32	12	NE
324 DE LA VINA ST	SANTA BARBARA	CAL TRANS	HWIS		30	17	E
519 W GUTIERREZ ST	SANTA BARBARA	HARLEY DAVIDSON OF SANTA BARBARA	HWIS		31	20	SW
205 W MONTECITO ST	SANTA BARBARA	MARVIN PERLOFF	HWIS		32	21	E
433 CHAPALA ST	SANTA BARBARA	VAN WYK'S VW, INC BODY SHOP VAN WYK'S VW, INC BODY SHOP	HWIS RCRA	 S	28 22	23	NE
600 CHAPALA ST	SANTA BARBARA	MIDAS MUFFLERS	HWIS		28	25	N
201 W MONTECITO ST	SANTA BARBARA	SUN PRINTING INC	RCRA	S	23	26	E
408 CHAPALA ST	SANTA BARBARA	HONDA OF SANTA BARBARA	HWIS		28	28	NE
601 CHAPALA ST	SANTA BARBARA	LANG MOTORS HOFMANN BMW SERVICE LANG MOTORS LANG MOTORS	HWIS HWIS UST RCRA	 99 S	28 29 36 22	29	N
16 W HALEY ST	SANTA BARBARA	B.A. BRAY INC B.A. BRAY INC	RCRA HWIS	T 	23 32	32	NE
515 FIG AVE	SANTA BARBARA	SANTA BARBARA TRANSMISSION S R	HWIS		30	33	NE
614 CHAPALA ST	SANTA BARBARA	MOSS JAGUAR LTD MOSS JAGUAR LTD	HWIS RCRA	 S	29 22	34	N
36 W GUTIERREZ ST	SANTA BARBARA	SANTA BARBARA RADIATOR WORKS	HWIS		31	35	NE
621 CHAPALA ST	SANTA BARBARA	SANTA BARBARA PHOTO ENGRAVING	HWIS		29	36	N
621 CHAPALA ST,# A	SANTA BARBARA	TOM BUHL TYPOGRAPHERS	HWIS		29	36	N
326 CHAPALA ST	SANTA BARBARA	HOWE PROPERTIES	HWIS		27	37	E
807 PASEO NUEVO	SANTA BARBARA	KITS CAMERA WC-111	HWIS		33	38	NW
19 W GUTIERREZ ST	SANTA BARBARA	CLASSIC DESIGN CLASSIC DESIGN	HWIS RCRA	 S	31 22	39	NE
25 W COTA ST	SANTA BARBARA	GEORGE'S AUTOMOTIVE	HWIS		30	41	N
520 W MONTECITO ST	SANTA BARBARA	BEAVER FREE CORP	HWIS		33	42	S
325 CHAPALA ST	SANTA BARBARA	PUEBLO PAINT & DECORATING PUEBLO PAINT & DECORATING	RCRA HWIS	S 	22 27	43	E
9 W HALEY ST	SANTA BARBARA	EXOTIC DESIGN AUTOBODY EXOTIC DESIGN AUTOBODY	RCRA HWIS	S 	23 31	44	NE
700 CHAPALA ST, 700 & 800 BLCK	SANTA BARBARA	REDEV AGCY OF CITY OF SANTA BA	HWIS		29	47	N
628 W GUTIERREZ ST	SANTA BARBARA	MARIO LARA	HWIS		31	48	SW
15 W GUTIERREZ ST	SANTA BARBARA	GERMAN CAR CLASSIC DESIGN	HWIS		31	50	NE
7 W HALEY ST	SANTA BARBARA	DISCOUNT PHOTO	HWIS		31	51	NE
CHAPALA & HWY 101	SANTA BARBARA	CALTRANS CALIFORNIA DEPT OF TRANSPORTATION	HWIS HWIS	 	26 27	52	E

Docusign Envelope ID: 3773F87A-0B89-4932-BA2C-CA8383B3EEAD

OPERATING PERMITS ONLY FOR
HALEY LAND COMPANY
315 W HALEY ST, SANTA BARBARA

Date: 02-23-2001
Job: ARTE3617

ADDRESS	CITY	LOCATION	SOURCE	MAP TUS	PAGE	MAPDIR LOC	
715 CHAPALA ST	SANTA BARBARA	DISCOUNT MUFFLER	HWIS		29	53	N
518 STATE ST	SANTA BARBARA	CITY OF SANTA BARBARA	HWIS		35	54	NE
27 PARKER WAY	SANTA BARBARA	TOP GEAR	HWIS		33	55	E
533 STATE ST	SANTA BARBARA	SCHOONER INN	HWIS		35	56	NE
500 STATE ST	SANTA BARBARA	MONTESSORI CHILDREN'S HOME	FIFRA		25	60	NE
436 STATE ST	SANTA BARBARA	FITZPATRICK AUTO REFINISHING DRAYTON AUTOMOTIVE	HWIS HWIS		35 35	62	NE
629 STATE ST	SANTA BARBARA	VELOPRO SANTA BARBARA HENDRICKSONS BIKE SHOP	HWIS HWIS		35 35	63	N
428 STATE ST	SANTA BARBARA	EURO CYCLE	HWIS		34	64	NE
130 LOS AGUAJES AVE	SANTA BARBARA	PRATT ENGINEERING PRATT ENGINEERING	RCRA HWIS		23 32	65	E
720 CHAPALA ST	SANTA BARBARA	CITY OF SANTA BARBARA REDEVELO	HWIS		29	66	N
329 MOTOR WAY	SANTA BARBARA	TRI COUNTY SPRAY EQUIPMENT	HWIS		33	70	E
416 STATE ST	SANTA BARBARA	MR DETAIL HERITAGE CARS & AIRCRAFT	HWIS HWIS		34 34	71	NE
410 STATE ST	SANTA BARBARA	TOM WILLIAMS OLDSMOBILE TOM WILLIAMS OLDSMOBILE TOM WILLIAMS OLDSMOBILE CADILLAC	RCRA HWIS UST	S 87	24 38	72	NE
215 W DE LA GUERRA ST	SANTA BARBARA	CARBURETOR & ELECTRIC	HWIS		30	73	NW
210 W DE LA GUERRA ST	SANTA BARBARA	AGS REBUILDERS INC	HWIS		30	75	NW
18 E HALEY ST	SANTA BARBARA	SALVATION ARMY	HWIS		31	76	NE
GUTIERREZ & STATE	SANTA BARBARA	CALIF DEPART OF TRANSPORTATION	HWIS		30	78	NE
108 LOS AGUAJES AVE	SANTA BARBARA	SOLUS OCEAN SYSTEMS	HWIS		32	79	E
325 STATE ST	SANTA BARBARA	CALIF DEPT OF TRANSPORTATION	HWIS		34	81	E
224 CHAPALA ST	SANTA BARBARA	OPEN AIR BICYCLES	HWIS		27	84	E
21 W MONTECITO ST	SANTA BARBARA	GOLD COAST CYCLES MOPED SERVICE CENTER	HWIS HWIS		32 32	86	E
314 STATE ST	SANTA BARBARA	MIRACLE PAINT	HWIS		33	87	E

Docusign Envelope ID: 3773F87A-0B89-4932-BA2C-CA8383B3EEAD

REFERENCED SOURCES

Date: 02-23-2001
Job: ARTE3617

FEDERAL SOURCES

NPL	NATIONAL PRIORITY LIST (01/15/01)
CERCLA	CERCLIS (01/01)
NFRAP	NFRAP (01/01)
FedFac	FEDERAL FACILITIES (01/01)
ERNS	EMERGENCY RESPONSE NOTIFICATION SYSTEM (1989-2000)
SETS	SITE ENFORCEMENT TRACKING SYSTEM (01/12/01)
CDETS	ENFORCEMENT DOCKET SYSTEM (DOCKET/CDETS)
CD	C-DOCKET (12/00)
RV	RCRA VIOLATORS LIST (01/01)
FD	FEDERAL ENFORCEMENT DOCKETS

CALIFORNIA STATE SOURCES

AnnWrk ANNUAL WORK PLAN (01/07/01)

BKLG	Backlog	DLST	Delisted from the AWP	AWP	Active AWP site
REFRW	Referred to the RWQB	COM	Certified, maint mode	REFRC	Referred to RCRA
CERT	Certified after remediation				

CalSite CALSITES (01/07/01)

PEARL	Prel Assmnt Low priority	NFA	No Further Action for DTSC	PEARM	Prel Assmnt Medium priority
EPA	EPA is the lead agency	PEARH	Prel Assmnt High priority	RCRA	Mitigated under the RCRA
SSR	Site Screening Required	RWQCB	Mitigated under RWQB	HRR	Hazard Ranking Required
CNTY	County lead	PRPR	PRP Search Required	OAL	Other Agency lead

CS-nfa CALSITES - NO FURTHER ACTION (01/01/01)

NFA	No Further Action	RED	Closed Case

CS CORTESE (01/01)

WRCBT	Tank leak	DHS3	Cont large well	DHS1	Abandoned haz waste site
DHS5	section 25356	DHS2	Cont small well	CWMB	Disposal site

LUST LEAKING UNDERGROUND STORAGE TANKS (01/01)

0	No action	3B	Prel site assmnt underway	7	Remedial action underway
1	Leak being confirmed	5C	Pollution characterization	8	Post remedial action monitoring
3A	Site workplan submitted	5R	Remediation plan	9	Case closed

SWIS	SOLID WASTE INFORMATION SYSTEM (01/01)
WIP	WELL INVESTIGATION PROGRAM
WQ	DRINKING WATER PROGRAM

REGIONAL SOURCES

NT	TOXIC RELEASES
TP	TOXIC PITS (01/01)
SR	SOLID WASTE ASSESSMENT TEST - REGIONAL (01/01)

OPERATING PERMITS

RCRA RCRA GENERATORS (09/00)

L	Large Generator	T	Transporter	S	Small Generator

TSD RCRA - TSD FACILITIES (09/00)

I	Incinerator	D	Land Disposal	T	Storage/Treatment

SARA	SARA TITLE III, SECTION 313 (TRIS) (01/00)
Nucl	NUCLEAR REGULATORY COMMISSION LICENSEES (01/00)
PCB	PCB WASTE HANDLERS DATABASE (01/00)
PCS	PERMIT COMPLIANCE SYSTEM (PCS) (01/00)
AFS	AIRS FACILITY SYSTEM (AFS) (01/00)
PE	SECTION SEVEN TRACKING SYSTEM (01/00)
FIFRA	FIFRA/TSCA TRACKING SYSTEM (01/00)
FFIS	FEDERAL FACILITIES INFORMATION SYSTEM (FFIS) (07/99)
CICIS	CHEMICALS IN COMMERCE INFORMATION SYSTEM (01/00)
FN	FINDS EPA FACILITY INDEX SYSTEM (01/00)
HWIS	HAZARDOUS WASTE INFORMATION SYSTEM (1984-1999)
UST	UNDERGROUND STORAGE TANKS

Docusign Envelope ID: 3773F87A-0B89-4932-BA2C-CA8383B3EEAD

ENVIRONMENTAL RECORDS SEARCH

LISTED BY SOURCE

Docusign Envelope ID: 3773F87A-0B89-4932-BA2C-CA8383B3EEAD

INTRODUCTION

BBL has used its best effort but makes no claims as to the completeness or accuracy of the referenced government sources or the completeness of the search. Our records are frequently updated but only as current as their publishing date and may not represent the entire field of known or potential hazardous waste or contaminated sites. To ensure complete coverage of the subject property and surrounding area, sites may be included in the list if there is any doubt as to the location because of discrepancies in map location, zip code, address, or other information in our sources. For additional information call 619 793-0641.

The following government sources have been searched for sites within one mile radius, unless otherwise stated, of the subject location.

FEDERAL SOURCES

NPL National Priority List

EPA has prioritized sites with significant risk to human health and the environment. These sites receive remedial funding under the Comprehensive Environmental Response Conservation and Liability Act (CERCLA).

No listings within 1 mile radius of the subject site.

CERCLIS Comprehensive Environmental Response, Compensation, and Liability Information System

CERCLIS is a database used by the EPA to track activities conducted under the Comprehensive Environmental Response and Liability Act CERCLA (1980) and the amendment the Superfund Amendments and Reauthorization Act SARA (1986).

Sites to be included are identified primarily by the reporting requirements of hazardous substances Treatment, Storage and Disposal (TSD) facilities and releases larger than specific Reportable Quantities (RQ), established by EPA.

Using the National Oil and hazardous Substance Pollution Contingency Plan(National Contingency Plan) the EPA set priorities for cleanup.

The EPA rates National Contingency Plan sites according to a quantitative Hazard Ranking System (HRS) based on the potential health risk via any one or more pathways: groundwater, surface water, air, direct contact, and fire/explosion.

The EPA and state agencies seek to identify potentially responsible parties(PRP) and ultimately Responsible Parties (RP) who can be required to finance cleanup activities, either directly or through reimbursement of federal Superfund expenditures.

No listings within half of a mile radius of the subject site.

NFRAP No Further Remedial Action Planned sites (CERCLIS)

As of February 1995, CERCLIS sites designated 'No Further Remedial Action Planned' NFRAP have been removed from CERCLIS. NFRAP sites may be sites where, following an initial investigation, no contamination was found, contamination was removed quickly without the site being placed on the NPL, or the contamination was not serious enough to require Federal Superfund action or NPL consideration.

EPA has removed these NFRAP sites from CERCLIS to lift unintended barriers to the redevelopment of these properties. This policy change is part of EPA's Brownfields Redevelopment Program to help cities, states, private investors and affected citizens promote economic redevelopment of unproductive urban sites.

Docusign Envelope ID: 3773F87A-0B89-4932-BA2C-CA8383B3EEAD

This list has been researched within a quarter of a mile radius of the subject site.

Site: SAFETY KLEEN CORP 7 177 01
Address: 214 W MONTECITO ST
City: SANTA BARBARA
Map Loc: 24 - within 1/4 mile E of the subject
Status: EPA ID#: CAT000613984
Discovery of this Hazardous Waste site was brought to EPA's attention on 01/01/91. An additional Preliminary Assessment was completed on 08/23/91.

FEDFAC Federal Facilities

As part of the CERCLA program, federal facilities with known or suspected environmental problems, the Federal Facilities Hazardous Waste Compliance Docket is tracked separately to comply with a Federal Court order.

No listings within half of a mile radius of the subject site.

ERNS Emergency Response Notification System

The ERNS is a national computer database used to store information on unauthorized releases of oil and hazardous substances. The program is a cooperative effort of the Environmental Protection Agency, the Department of Transportation Research and Special Program Administration's John Volpe National Transportation System Center and the National Response Center.

There are primarily five Federal statutes that require release reporting the Comprehensive Environmental Response, Compensation and Liability Act (CERCLA) section 103; the Superfund Amendments and Reauthorization Act (SARA) Title III Section 304; the Clean Water Act of 1972(CWA) section 311(b)(3); and the Hazardous Material Transportation Act of 1974(HMTA section 1808(b).

This list has been researched within a quarter of a mile radius of the subject site.

Site: UNK
Address: 630 BATH ST
City: SANTA BARBARA
Map Loc: 10 - within 1/4 mile NW of the subject
Status: 8900017105 1 GAL of MURIATIC ACID (07/12/1989)
UNKNOWN SOURCE IN FRONT OF HOUSE
NEUTRALIZED AND LASED DOWN BY FD
CAOES-89-06962

Site: HONDA-ACURA HOUSECALL
Address: DE LA VINA & GUTIERREZ
City: SANTA BARBARA
Map Loc: 11 - within 1/4 mile E of the subject
Status: 96 517284 11/29/96
AUTO DEALER HOUSE CALL SERVICE DUMPED USED MOTOR OIL ON RESIDENTIAL STREET. THE FOLLOWING DAY WASHED FLUID INTO N TWO BLOCKS AWAY.
NO EFFORT TO CLEAN UP-RAIN TSTORM DRAIN WHICH EMPTIES INTO OCEAN

Site: CHEVRON USA
Address: PO BOX 6917
City: SANTA BARBARA
Status: 9200030264 0 3 BBL of CRUDE OIL (08/14/1992)
PLATFORM HILDA
PINHOLE LEAK IN LINE ON PLATFORM. SPRAYED INTO WATER
DISSIPATING

Site: CHEVRON
Address: PO BOX 6917
City: SANTA BARBARA

Docusign Envelope ID: 3773F87A-0B89-4932-BA2C-CA8383B3EEAD

Status: 9200029962 1 OTH of OIL: DIESEL (09/01/1992)
PLATFORM GALE SANTA BARBARA CHANNEL OTIS COIL TUBING UNIT/STRIPPER RUBBER LEAK
OTH = CUP. SOURCE WAS STOPPED.
SHEEN SIZE: 15' X 20' RAINBOW SHEEN WILL CALL MMS

Site: CHEVRON USA INC
Address: PO BOX 6917
City: SANTA BARBARA
Status: 9200027654 3 BBL of OIL: CRUDE (08/14/1992)
PLATFORM HILDA
4" LINE ON PLATFORM/ PIN HOLE LEAK NO ACTION TAKEN
SHEEN SIZE 6' X 300', RAINBOW WILL NTYF CDOG AND USCG SANTA BARBARA

Site:
Address: 305 RANCHERIA ST
City: SANTA BARBARA
Map Loc: 31 - within 1/4 mile S of the subject
Status: 8900013899 PAINT (07/10/1989)
305 RANCHERIA AVE
SOMEONE DUMPED PAINT IN A CREEK
NO ACTION TAKEN

SETS Site Enforcement Tracking System (SETS)

When expanding Superfund monies at a CERCLA (Comprehensive Environmental Response, Compensation and Liability Act) Site, EPA must conduct a search to identify parties with potential financial responsibility for remediation of uncontrolled hazardous waste sites. EPA regional Superfund Waste Management Staff issue a notice letter to the potentially responsible party (PRP). The status field contains the EPA ID number and name of the site where the actual pollution occurred.

No listings within half of a mile radius of the subject site.

DO Enforcement Docket System (DOCKET)/Consent Decree Tracking System (CDETS)

DOCKET tracks civil judicial cases against environmental polluters, while CDETS processes court settlements, called consent decrees.

No listings within a quarter of a mile radius of the subject site.

CD Criminal Docket System (C-DOCKET)

The Criminal Docket System is a comprehensive automated system for tracking criminal enforcement actions. C-Docket handles data for all environmental statues and tracks enforcement actions from the initial stages of investigations through conclusion.

No listings within a quarter of a mile radius of the subject site.

RCRA RCRA Violators List (CORRACTS)

The Resource Conservation and Recovery Act of 1976 provides for "cradle to grave" regulation of hazardous wastes. RCRA requires regulation of hazardous waste generators, transporters, and storage/treatment/disposal sites. Evaluation to potential violations, ranging from manifest requirements to hazardous waste discharges, is typically conducted by the US EPA. This database is also known as Corrective Action Report (CORRACTS). If enforcement is required, it is typically delegated to a state agency.

Site: SAFETY KLEEN CORP 7 177 01
Address: 214 W MONTECITO ST
City: SANTA BARBARA
Map Loc: 24 - within 1/4 mile E of the subject

Docusign Envelope ID: 3773F87A-0B89-4932-BA2C-CA8383B3EEAD

Status: EPA ID#: CAT000613984
CA PRIORITIZATION
STABILIZATION MEASURES EVALUATION

FD Federal Enforcement Dockets

The US EPA, Office of Enforcement, maintains a list of sites under enforcement by the US EPA.

No listings within a quarter of a mile radius of the subject site.

CALIFORNIA STATE SOURCES

AW Annual Work Plan (previously known as Bond Expenditure Plan)

The California Health and Safety code, as amended by AB 129, requires the California Environmental Protection Agency to develop a site-specific expenditure plan as the basis for an appropriation of California Hazardous Substance Cleanup Bond Act of 1984 funds.

The Agency is also required to update the report annually and report any significant adjustments to the Legislature on an ongoing basis. The plan identifies California hazardous waste sites targeted for cleanup by responsible parties, the California and the Federal Environmental Protection Agency over the next five years.

Status Codes:		
	BKLG	Backlog, Potential Annual Work Plan Site
	AWP	Active Annual Work Plan site
	COM	Certified, but still in Operation & Maintenance mode
	CERT	Certified after remediation
	DLST	Delisted from the AWP
	REFRC	Former AWP site referred to RCRA
	REFRW	Former AWP site referred to the Regional Water Quality Board

No listings within 1 mile radius of the subject site.

CALS CALSITES

The Historical Abandoned Site Survey Program identified certain potential hazardous waste sites. The identification of these sites were generally not made via sampling and site characterization, they were made as a result of file searches and windshield surveys. Some of the sites may have had a site inspection with sampling.

The information has been compiled into this database by the California Environmental Protection Agency, Department of Toxic Substance Control (DTSC) in accordance with Section 25359.6 of the California Health and Safety Code.

This database was previously known as The Abandoned Sites Program Information System ASPIS.

Status Codes:		
	PEARL	Preliminary Endangerment Assessment Required, Low priority
	PEARM	Preliminary Endangerment Assessment Required, Medium priority
	PEARH	Preliminary Endangerment Assessment Required, High priority
	SSR	Site Screening Required
	HRR	Hazard Ranking Required
	PRPR	Potential Responsible Party Search Required
	EPA	EPA is the lead agency
	RCRA	Mitigated under the RCRA permitting program
	RWQCB	Mitigated under the lead of the Regional Water Quality Boar
	CNTY	County lead
	OAL	Other Agency lead

This list has been researched within half of a mile radius of the subject site.

Docusign Envelope ID: 3773F87A-0B89-4932-BA2C-CA8383B3EEAD

Site: AMBASSADOR LAUNDRY
Address: 101 E HALEY ST
City: SANTA BARBARA
Map Loc: 93 - within 1/4 - 1/2 mile NE of the subject
Status: 42720007 092994 PERSONAL SERVICES
Program: RURAL COUNTY SURVEY PROGRAM
Actions:
DISCOVERY - completed on 05/16/88
Facility Identified. Santa Barbara Environmental Health - on-going site mitigation hazardous materials program. TCE in groundwater. Diesel contamination in soil. Laundry closed. Cleanup in progress. Site Screening Done: Santa Barbara County Health is the lead agency. (05/16/88)
File review indicates that the RWQCB approved Ground Water Treatment Operation Plan. RWQCB lead. (09/29/94)

Site: SOUTHERN PACIFIC RAILROAD
Address: 209 STATE ST
City: SANTA BARBARA
Map Loc: 109 - within 1/4 - 1/2 mile E of the subject
Status: 42400005 120693 RAILROAD TRANSPORTATION
Program: RURAL COUNTY SURVEY PROGRAM
Actions:
DISCOVERY - completed on 05/16/88
FACILITY IDENTIFIED SANTA BARBARA ENVIRONMENTAL HEALTH ON-GOING SITE MITIGATION HAZARDOUS MATERIALS PROGRAM; LEAKING GASOLINE UNDER- GROUND STORAGE TANK: GROUNDWATER & SOIL; ASSESSMENT PENDING (05/16/88)
COUNTY HEALTH SITE (06/10/91)
Site screening conducted. RWQCB-UST case closed. No Further Action. (12/06/93)
CalSites Validation Program confirms NFA for DTSC. (11/01/94)

Site: CALTRANS I-101
Address: 236 STATE ST
City: SANTA BARBARA
Map Loc: 92 - within 1/4 - 1/2 mile E of the subject
Status: 42160008 041195 HEAVY CONSTRUCTION, EXCEPT BUILDING
Program: RURAL COUNTY SURVEY PROGRAM
Actions:
DISCOVERY - completed on 01/02/86
FACILITY IDENTIFIED DHS BOND EXPENDITURE PLAN (BEP) (01/02/86)
SITE SCREENING DONE SUPERFUND SITE PURSUANT TO THE INCLUSION OF THE SITE INTO THE STATE BEP. (05/12/88)
SITE IS ON 1989 BOND EXPENDITURE PLAN (08/15/89)
DTSC FORMALLY REFERRED THE SITE TO THE CENTRAL COAST REGION (RWQCB). RWQCB ISSUED A CLEANUP AND ABATEMENT ORDER . (02/20/95)
RWQCB IS READY TO ISSUE A CLOSURE LETTER PENDING A GW MONITORING WELL ISSUE. (03/02/95)
BASED ON FILES SEARCH, SITE LEAD IS REFERRED TO RWQCB NFA FOR DTSC (04/11/95)

CALS CALSITES - No Further Action

This section includes the sites on the Calsite list, which have been flagged for no further action by the California Environmental Protection Agency, Department of Toxic Substance Control (DTSC) in accordance with Section 25359.6 of the California Health and Safety Code.

Status Codes: NFA No Further Action for DTSC
RED Closed Case marked for removal from list

This list has been researched within a quarter of a mile radius of the subject site.

Site: DISCOUNT PHOTO
Address: 435 BATH ST
City: SANTA BARBARA
Map Loc: 2 - within 1/4 mile E of the subject
Status: 4272000608181988 72 00 00
FACILITY IDENTIFIED SANTA BARBARA COUNTY HEALTH COMPLAINT FILE ALLEGATION OF PHOTO CHEMICALS BEING DISCHARGE TO DRAIN (05/16/88)
HAZARDOUS/INFECT. WASTE GENERATOR HEALTH PERMIT 12/01/88-89 12/01/87-88 (07/20/88)

Docusign Envelope ID: 3773F87A-0B89-4932-BA2C-CA8383B3EEAD

Site: SANTA BARBARA REGIONAL GROUNDWATER
Address: CENTRAL SANTA BARBARA
City: SANTA BARBARA
Status: 42990003 010896 NONCLASSIFIABLE ESTABLISHMENTS
Contaminants: HALOGENATED SOLVENTS
Numerous potential responsible parties (PRP) and effected parties have been identified as the source(s) to tetrachloroethylene (PCE), trichloroethene (TCE) and dichloroethene (DCE) to shallow groundwater. One source a dry cleaner, has been identified as the likely source of PCE in two municipal drinking water supply wells. A deep production well used onsite is suspected as working as a conduit for contamination moving from the shallow zone to the deep water zone. Individualized groundwater treatment units have been installed and working. CalTrans conducted some groundwater treatment while de-watering area for construction. CalTrans has also conducted soil cleanup. The Regional Board has required property owners to install monitoring wells as contaminants are identified or tracked from monitoring wells. PRPs are dry cleaners and industrial manufacturers.
The Department of Toxic Substances Control (DTSC) discovered three municipal water supply wells impacted from reviewing Regional Board, Central Coast files. Two additional wells were identified reviewing the Department of Health Services, Office of Drinking Water data collected from tests required of water suppliers. (12/27/95)

Site: SOLOMAN AUTO WRECKING
Address: 20 E GUTIERREZ ST
City: SANTA BARBARA
Map Loc: 91 - within 1/4 - 1/2 mile NE of the subject
Status: 4250001108161988 50 00 00
FACILITY DRIVE-BY COULD NOT LOCATE SANTA BARBARA COUNTY HEALTH FILE FOUND (07/20/88) NO FACILITY IDENTIFIED 1935 POLKS CITY DIRECTORY (02/25/88)
SITE SCREENING DONE RATIONALE FOR PA) INDUSTRIAL TYPE AS AN AUTO WRECKING OPERATION. (05/10/88)

Site: HERBST PLATING WORKS #1
Address: 25 W GUTIERREZ ST
City: SANTA BARBARA
Map Loc: 49 - within 1/4 mile NE of the subject
Status: 4234001308161988 34 00 00
FACILITY DRIVE-BY NOW WESTAOS - RETAIL STORE (07/20/89)
FACILITY IDENTIFIED 1935 POLKS CITY DIRECTORY (03/15/88)
SITE SCREENING DONE RATIONALE FOR PA) INDUSTRIAL TYPE AND THE RESPECTIVE OPERATIONAL ERA. (05/10/88)

Site: CALTRANS #3
Address: MONTECITO & US HWY 101
City: SANTA BARBARA
Map Loc: 59 - within 1/4 mile E of the subject
Status: 4216000405121988 16 00 00
COUNTY HEALTH SITE (06/10/91)
FACILITY IDENTIFIED SB CO. ENV HEALTH SITE MITIGATION FILE (03/10/88) OLD DUMP SITE LEAD CONTAMINATION OF SOIL CAPPING PLAN APPROVED. (0SITE SCREENING DONE RATIONALE FOR PENDING STATUS) COUNTY HAS ASSUMED THE LEAD PURSUANT TO SITE MITIGATION EFFORTS. (05/12/88)

Site: AUTO TRONIC ENTERPRISE
Address: 21 E ORTEGA ST
City: SANTA BARBARA
Map Loc: 74 - within 1/4 mile N of the subject
Status: 4236001008161988 36 000 00
FACILITY IDENTIFIED 1965 POLKS CITY DIRECTORY (03/15/88)
SITE SCREENING DONE RATIONALE FOR PA) INDUSTRIAL TYPE AS A MANUFACTURER OF ELECTRONIC EQUIPMENT. (05/10/88)

Site: BUD'S BATTERY SHOP
Address: 10 PARKER WAY
City: SANTA BARBARA
Map Loc: 68 - within 1/4 mile E of the subject
Status: 4250000708161988 50 00 00
FACILITY IDENTIFIED 1965 POLKS CITY DIRECTORY (03/15/88)
SITE SCREENING DONE RATIONALE FOR PA) INDUSTRIAL TYPE AS A BATTERY SALVAGE AND DEALER. (05/10/88)

Docusign Envelope ID: 3773F87A-0B89-4932-BA2C-CA8383B3EEAD

Site: COIT DRAPERY CLEANERS
Address: 321 STATE ST
City: SANTA BARBARA
Map Loc: 85 - within 1/4 mile E of the subject
Status: 4272000107161990 72 0 0 0 0
FACILITY IDENTIFIED CENTRAL COAST RWQCB INCIDENTS FILES (03/03/88)
INSPECTION STATE RATIONALE FOR PA) RECURRENT COMPLAINTS FILED AGAINST OPERATION ALLEGE WASTE DISCHARGES FOLLOW-UP REQUIRED. (04/05/88)
SITE SCREENING DONE SITE REFERRED TO RWQCB (07/16/90)

Site: JEFFERSON ELECTRONIC PRODUCTS
Address: 322 STATE ST
City: SANTA BARBARA
Map Loc: 80 - within 1/4 mile NE of the subject
Status: 4236000608161988 36 0 0 0 0
FACILITY DRIVE-BY RETAIL BUSINESS NO FILE FOUND SANTA BARBARA COUNTY HEALTH (07/20/88)
FACILITY IDENTIFIED 1960 CALIFORNIA MANUFACTURERS REGISTER (02/25/88 SITE SCREENING DONE RATIONALE FOR PA) INDUSTRIAL TYPE. COMPANY IS A SUBSIDIARY OF JEFFERSON ELECTRIC, BELLWOOD, IL. (05/10/88)

Site: SEASIDE OIL COMPANY
Address: 330 STATE ST
City: SANTA BARBARA
Map Loc: 77 - within 1/4 mile NE of the subject
Status: 4229000705121988 29 0 0 0 0
FACILITY IDENTIFIED 1950 CALIFORNIA MANUFACTURERS REGISTER (03/15/88 SANTA BARBARA COUNTY HEALTH DEPARTMENT) WORK, INC, HAS CURRENT HW GENERATOR PERMIT FROM SANTA BARBARA COUNTY (07/20/88)
SITE SCREENING DONE RATIONALE FOR PA) INDUSTRIAL TYPE, YEARS OF OPERATION - OPERATIONAL ERA. (05/12/88)

Site: JOE'S PLATING SERVICE
Address: 429 STATE ST
City: SANTA BARBARA
Map Loc: 61 - within 1/4 mile NE of the subject
Status: 4234000112121986 34 0 0 0 0
SAMPLE RESULTS CADMIUM PLATING DONE. SOIL SAMPLES TAKEN BY SANTA BARBARA COUNTY BELOW TTLC-STLC (01/23/86)
SANTA BARBARA COUNTY HEALTH - SITE CLEANED UP NOW A RESTAURANT SITE
SITE SCREENING DONE (12/12/86)
SCREENING DONE NO FURTHER ACTION BASED ON SANTA BARBARA COUNTY HEALTH FILE (07/20/89)

CORTESE State of California Office of Planning and Research

This database is a consolidation of information from various sources. It is maintained by the State Office of Planning and Research and lists potential and confirmed hazardous waste or substances sites.

Facilities that have been reported elsewhere in this report will not be included in the listing below.

Status Codes:	WRCBT	Tank leaks. Compiled by Water Resource Control Board
	DHS1	Abandoned hazardous waste site. Compiled by Toxic Substance Control Div. of DHS
	DHS2	Contaminated public water drinking wells serving less than 200 connections. Compiled by Env. Health Div. of DHS
	DHS3	Contaminated public water drinking wells serving more than 200 connections
	DHS5	Sites pursuant to section 25356 of the Health and Safety Code (see BEP)
	CWMB	Solid waste disposal sites with known migration of hazardous waste

No listings within half of a mile radius of the subject site.

LUST Leaking Underground Storage Tanks - California State

Docusign Envelope ID: 3773F87A-0B89-4932-BA2C-CA8383B3EEAD

The Leaking Underground Storage Tanks Information System is maintained by the State Water Resource Board pursuant to Section 25295 of the Health and Safety Code.

Status Codes:	0	No action
	1	Leak being confirmed
	3A	Prel site assessment workplan submitted
	3B	Prel site assessment underway
	5C	Pollution characterization
	5R	Remediation plan
	7	Remedial action underway
	8	Post remedial action monitoring
	9	Case closed
	P	Case purged from agency list

This list has been researched within half of a mile radius of the subject site.

Site: CITY PARKING LOT #10
Address: ANACAPA ST
City: SANTA BARBARA
Status: 9 - Case Closed.

Site: MELNI BUS COMPANY
Address: 622 ANACAPA ST
City: SANTA BARBARA
Map Loc: 94 - within 1/4 - 1/2 mile NE of the subject
Status: 0 - No Action Taken.
The aquifer is potentially impacted. The case, 3063, is managed by a Local agency.

Site: SANTA BARBARA CITY HALL
Address: 735 ANACAPA ST
City: SANTA BARBARA
Map Loc: 101 - within 1/4 - 1/2 mile N of the subject
Status: 9 - Case Closed.
A release of Gasoline was reported on 02/23/89. Only the soil is impacted. The case, 217, is managed by a Local agency.
- The leak was confirmed on 04/12/89.
- Preliminary Site Assessment workplan was submitted on 03/08/90, and started on 09/25/91.
- Pollution characterization was started on 10/17/93.
- Remediation Plan was submitted on 10/17/93.
- The case was closed 10/28/93.

Site: S.B. CITY MARINA #4
Address: 307 W CABRILLO BLVD
City: SANTA BARBARA
Map Loc: 106 - within 1/4 - 1/2 mile SE of the subject
Status: 9 - Case Closed.
A release of Waste oil was reported on 03/19/89. Only the soil is impacted. The contaminated soil has been excavated and disposed in an approved site. The case, 2109, is managed by a Local agency.
- The leak was confirmed on 03/10/89.
- Preliminary Site Assessment workplan was submitted on 09/01/90, and started on 12/20/90.
- Pollution characterization was started on 12/20/90.
- Remediation Plan was submitted on 01/17/92, and the work was started on 01/17/92.
- The case was closed 03/18/92.

Site: SB CITY MARINA #2
Address: 307 W CABRILLO BLVD
City: SANTA BARBARA
Map Loc: 106 - within 1/4 - 1/2 mile SE of the subject
Status: 9 - Case Closed.
A release of Waste oil was reported on 03/09/89. Only the soil is impacted. The case, 214, is managed by a Local agency.
- The leak was confirmed on 03/10/90.
- Preliminary Site Assessment workplan was submitted on 09/01/90, and started on 12/20/90.
- Pollution characterization was started on 12/20/90.
- The case was closed 08/22/91.

Docusign Envelope ID: 3773F87A-0B89-4932-BA2C-CA8383B3EEAD

Site: CANON PERDIDO CAR WASH
Address: CANON PERDIDO ST
City: SANTA BARBARA
Status: 3A - Prelim Site Assessment workplan submitted.
A release of Gasoline was reported on 03/13/97. The case, 3244, is managed by a Local agency.
- The leak was confirmed on 03/14/97.
- Preliminary Site Assessment workplan was submitted on 03/14/97.

Site: GTE CALIFORNIA
Address: 101 W CANON PERDIDO ST
City: SANTA BARBARA
Map Loc: 103 - within 1/4 - 1/2 mile NW of the subject
Status: 9 - Case Closed.
A release of Regular gasoline was reported on 09/24/91. The aquifer is potentially impacted. The case, 3214, is managed by a Local agency.
- Preliminary Site Assessment workplan was submitted on 09/24/91, and started on 04/16/92.
- The case was closed 02/26/99.

Site: GTE CALIFORNIA
Address: 101 W CANON PERDIDO ST
City: SANTA BARBARA
Map Loc: 103 - within 1/4 - 1/2 mile NW of the subject
Status: 9 - Case Closed.
A release of Diesel was reported on 05/11/88. Only the soil is impacted. The case, 2131, is managed by a Local agency.
- The leak was confirmed on 08/03/88.
- Preliminary Site Assessment workplan was submitted on 05/12/88, and started on 11/07/88.
- Pollution characterization was started on 08/03/88.
- Remediation Plan was submitted on 11/06/91, and the work was started on 11/08/91.
- The case was closed 01/09/91.

Site: THE OPPORTUNITY SHOP
Address: 127 W CANON PERDIDO ST
City: SANTA BARBARA
Map Loc: 98 - within 1/4 - 1/2 mile NW of the subject
Status: 9 - Case Closed.
A release of Gasoline was reported on 12/22/88. The aquifer is potentially impacted. The case, 245, is managed by a Local agency.
- The leak was confirmed on 12/22/88.
- The case was closed 11/11/98.

Site: LEVY PROPERTIES
Address: CARRILLO ST
City: SANTA BARBARA
Status: 1 - Leak being confirmed.
A release of Gasoline was reported on 01/27/95. The aquifer is potentially impacted. The case, 3229, is managed by a Local agency.
- The leak was confirmed on 02/03/95.

Site: TOSCO SS# 4081
Address: CARRILLO ST
City: SANTA BARBARA
Status: 3A - Prelim Site Assessment workplan submitted.
A release of Gasoline was reported on 03/12/99. Only the soil is impacted. The case, 3170, is managed by a Local agency.
- The leak was confirmed on 08/10/99.
- Preliminary Site Assessment workplan was submitted on 12/21/98.

Site: EQUILON ENTERPRISES LLC/SHELL
Address: CARRILLO ST
City: SANTA BARBARA
Status: 3A - Prelim Site Assessment workplan submitted.
A release of Gasoline was reported on 12/08/98. Only the soil is impacted. The case, 3196, is managed by a Local agency.

- The leak was confirmed on 01/08/99.

Docusign Envelope ID: 3773F87A-0B89-4932-BA2C-CA8383B3EEAD

- Preliminary Site Assessment workplan was submitted on 12/08/98.

Site: CHEVRON PRODUCTS USA
Address: CARRILLO ST
City: SANTA BARBARA
Status: 5R - Remediation Plan submitted.
A release of Gasoline was reported on 07/07/89. The aquifer is potentially impacted. The site is remediated by vacuum extracting by means of pump or blowers. The case, 3191, is managed by a Local agency.
- The leak was confirmed on 09/01/89.
- Preliminary Site Assessment workplan was submitted on 06/23/89, and started on 02/08/90.
- Pollution characterization was started on 01/19/90.
- Remediation Plan was submitted on 11/29/93.

Site: S.B. CITY FIRE STATION #1
Address: 121 W CARRILLO ST
City: SANTA BARBARA
Map Loc: 117 - within 1/4 - 1/2 mile NW of the subject
Status: 5C - Pollution characterization.
A release of Gasoline was reported on 03/28/89. The aquifer is potentially impacted. The case, 428, is managed by a Local agency.
- The leak was confirmed on 04/14/89.
- Preliminary Site Assessment workplan was submitted on 06/21/89, and started on 08/02/89.
- Pollution characterization was started on 02/15/91.

Site: LAGO/SANTA BARBARA CITY
Address: 201 W CARRILLO ST
City: SANTA BARBARA
Map Loc: 113 - within 1/4 - 1/2 mile NW of the subject
Status: 8 - Post Remedial Action monitoring.
A release of Gasoline was reported on 02/05/90. The aquifer is potentially impacted. The case, 210, is managed by a Local agency.
- Preliminary Site Assessment workplan was submitted on 03/16/89, and started on 09/30/96.
- Poilution characterization was started on 03/16/89.
- Remediation Plan was submitted on 09/30/96, and the work was started on 09/30/96.
- Post Remedial Action monitoring was started on 09/30/96.

Site: CHEVRON STATION #365
Address: 340 W CARRILLO ST
City: SANTA BARBARA
Map Loc: 114 - within 1/4 - 1/2 mile NW of the subject
Status: 9 - Case Closed.

Site: TIRE PRO'S
Address: 401 W CARRILLO ST
City: SANTA BARBARA
Map Loc: 118 - within 1/4 - 1/2 mile NW of the subject
Status: 9 - Case Closed.
A release of Waste oil was reported on 04/20/90. Only the soil is impacted. The contaminated soil has been excavated and disposed in an approved site. The case, 826, is managed by a Local agency.
- The leak was confirmed on 08/04/90.
- Preliminary Site Assessment workplan was submitted on 04/20/90, and started on 07/25/90.
- Pollution characterization was started on 04/20/90.
- Remediation Plan was submitted on 07/25/90, and the work was started on 07/25/90.
- The case was closed 10/15/90.

Site: MOBIL OIL STATION 99-CTL
Address: 311 CASTILLO ST
City: SANTA BARBARA
Map Loc: 6 - within 1/4 mile S of the subject
Status: 5R - Remediation Plan submitted.
A release of Gasoline was reported on 09/11/90. The aquifer is potentially impacted. The case, 3212, is managed by a Local agency.
- Preliminary Site Assessment workplan was submitted on 12/12/90, and started on 10/23/91.
- Pollution characterization was started on 12/12/90.
- Remediation Plan was submitted on 03/22/93.

Site: MOBIL OIL CORP 11 J7Y

Docusign Envelope ID: 3773F87A-0B89-4932-BA2C-CA8383B3EEAD

Address: 311 CASTILLO ST
City: SANTA BARBARA
Map Loc: 6 - within 1/4 mile S of the subject
Status: 9 - Case Closed.

Site: FORMER 7-UP BOTTLING PLANT
Address: 203 CHAPALA ST
City: SANTA BARBARA
Map Loc: 88 - within 1/4 mile E of the subject
Status: 9 - Case Closed.
A release of Regular gasoline was reported on 05/09/91. Only the soil is impacted. The case, 2093, is managed by a Local agency.
- The leak was confirmed on 05/29/91.
- The case was closed 02/16/94.

Site: FORMER AUTOMOTIVE SHOP
Address: 315 CHAPALA ST
City: SANTA BARBARA
Map Loc: 46 - within 1/4 mile E of the subject
Status: 9 - Case Closed.
A release of Waste oil was reported on 04/04/88. The aquifer is potentially impacted. The case, 306, is managed by a Local agency.
- The leak was confirmed on 04/04/88.
- The case was closed 12/14/94.

Site: HUGHIE'S AUTO
Address: 401 CHAPALA ST
City: SANTA BARBARA
Map Loc: 30 - within 1/4 mile NE of the subject
Status: 9 - Case Closed.

Site: HIETE PROPERTY
Address: 414 CHAPALA ST
City: SANTA BARBARA
Map Loc: 22 - within 1/4 mile NE of the subject
Status: 3A - Prelim Site Assessment workplan submitted.
A release of Gasoline was reported on 08/26/93. The aquifer is potentially impacted. The case, 2489, is managed by a Local agency.
- The leak was confirmed on 08/26/93.
- Preliminary Site Assessment workplan was submitted on 09/21/93.

Site: FIRESTONE TIRE
Address: 506 CHAPALA ST
City: SANTA BARBARA
Map Loc: 18 - within 1/4 mile NE of the subject
Status: 9 - Case Closed.
A release of Lubricating oil was reported on 10/10/89. Only the soil is impacted. The contaminated soil has been excavated and disposed in an approved site. The case, 718, is managed by a Local agency.
- The leak was confirmed on 10/19/89.
- Preliminary Site Assessment workplan was submitted on 10/19/89, and started on 10/05/90.
- Pollution characterization was started on 10/09/90.
- Remediation Plan was submitted on 12/16/93, and the work was started on 12/16/93.
- Post Remedial Action monitoring was started on 10/09/90.
- The case was closed 01/12/95.

Site: COURTESY MOTORS
Address: 527 CHAPALA ST
City: SANTA BARBARA
Map Loc: 19 - within 1/4 mile N of the subject
Status: 5C - Pollution characterization.
A release of Gasoline was reported on 04/19/88. The aquifer is potentially impacted. The case, 318, is managed by a Local agency.

- The leak was confirmed on 05/02/88.
- Preliminary Site Assessment workplan was submitted on 05/31/88, and started on 10/14/88.

Docusign Envelope ID: 3773F87A-0B89-4932-BA2C-CA8383B3EEAD

- Pollution characterization was started on 03/08/89.

Site: S.B. MAZDA/VAN WYKS
Address: 630 CHAPALA ST
City: SANTA BARBARA
Map Loc: 27 - within 1/4 mile N of the subject
Status: 9 - Case Closed.
A release of Unleaded gasoline was reported on 11/15/88. Only the soil is impacted. The case, 259, is managed by a Local agency.
- The leak was confirmed on 11/15/88.
- Preliminary Site Assessment workplan was submitted on 10/15/91.
- Pollution characterization was started on 10/15/91.
- Remediation Plan was submitted on 04/01/95.
- The case was closed 06/09/95.

Site: SANTA BARBARA CITY PARKING #2
Address: 914 CHAPALA ST
City: SANTA BARBARA
Map Loc: 100 - within 1/4 - 1/2 mile NW of the subject
Status: 9 - Case Closed.

Site: IMPERIAL MUFFLER
Address: 927 CHAPALA ST
City: SANTA BARBARA
Map Loc: 110 - within 1/4 - 1/2 mile NW of the subject
Status: 9 - Case Closed.

Site: S. B. CITY/IMPERIAL MUFFLER
Address: 927 CHAPALA ST
City: SANTA BARBARA
Map Loc: 110 - within 1/4 - 1/2 mile NW of the subject
Status: 5R - Remediation Plan submitted.
A release of Misc mvf was reported on 02/14/94. Only the soil is impacted. The case, 3223, is managed by a Local agency.
- The leak was confirmed on 02/14/94.
- Preliminary Site Assessment workplan was submitted on 02/14/94, and started on 10/03/94.
- Pollution characterization was started on 10/03/94.
- Remediation Plan was submitted on 11/22/94.

Site: LYON MOVING & STORAGE
Address: COTA ST
City: SANTA BARBARA
Status: 3A - Prelim Site Assessment workplan submitted.
A release of Misc mvf was reported on 03/26/96. The aquifer is potentially impacted. The case, 3175, is managed by a Local agency.
- The leak was confirmed on 03/26/96.
- Preliminary Site Assessment workplan was submitted on 04/01/96.

Site: METROPOLITAN TRANSIT DISTRICT
Address: COTA ST
City: SANTA BARBARA
Status: 9 - Case Closed.
A release of Diesel was reported on 01/13/89. The aquifer is potentially impacted. The contaminated soil has been excavated and disposed in an approved site. The case, 3112, is managed by a Local agency.
- The leak was confirmed on 02/22/89.
- Preliminary Site Assessment workplan was submitted on 02/22/89, and started on 12/28/89.
- Pollution characterization was started on 04/12/89.
- The case was closed 02/04/99.

Site: TONY'S BODY AND FENDER
Address: 18 W COTA ST
City: SANTA BARBARA
Map Loc: 40 - within 1/4 mile N of the subject
Status: 3A - Prelim Site Assessment workplan submitted.
A release of Gasoline was reported on 01/24/90. Only the soil is impacted. The case, 232, is managed by a Local agency.

Docusign Envelope ID: 3773F87A-0B89-4932-BA2C-CA8383B3EEAD

- The leak was confirmed on 02/24/89.
- Preliminary Site Assessment workplan was submitted on 02/03/89.

Site: INTERNATIONAL AUTO HAUS
Address: 403 DE LA VINA ST
City: SANTA BARBARA
Map Loc: 9 - within 1/4 mile NE of the subject
Status: 9 - Case Closed.
A release of Waste oil was reported on 08/02/94. Only the soil is impacted. The case, 2506, is managed by a Local agency.
- The leak was confirmed on 08/02/94.
- Preliminary Site Assessment workplan was submitted on 08/02/94.
- The case was closed 06/06/96.

Site: VARIANT PARCEL
Address: 932 DE LA VINA ST
City: SANTA BARBARA
Map Loc: 104 - within 1/4 - 1/2 mile NW of the subject
Status: 9 - Case Closed.
A release of Waste oil was reported on 04/16/92. The aquifer is potentially impacted. The case, 2177, is managed by a Local agency.
- The leak was confirmed on 04/02/92.
- Preliminary Site Assessment workplan was submitted on 04/10/92.
- The case was closed 05/07/99.

Site: RADIO SQUARE
Address: 1015 DE LA VINA ST
City: SANTA BARBARA
Map Loc: 120 - within 1/2 - 3/4 mile NW of the subject
Status: 9 - Case Closed.

Site: THIELICKE TRANSMISSION
Address: 227 GRAY AVE
City: SANTA BARBARA
Map Loc: 119 - within 1/4 - 1/2 mile E of the subject
Status: 9 - Case Closed.
A release of Waste oil was reported on 03/10/88. Only the soil is impacted. The contaminated soil has been excavated and disposed in an approved site. The case, 133, is managed by a Local agency.
- The leak was confirmed on 08/21/88.
- Preliminary Site Assessment workplan was submitted on 08/10/88, and started on 09/14/88.
- Pollution characterization was started on 12/12/88.
- Remediation Plan was submitted on 07/09/90, and the work was started on 12/12/88.
- Post Remedial Action monitoring was started on 12/12/88.
- The case was closed 01/04/91.

Site: FORMER AUTO DEALER
Address: 23 E GUTIERREZ ST, 23,27
City: SANTA BARBARA
Map Loc: 83 - within 1/4 mile NE of the subject
Status: 9 - Case Closed.
A release of Waste oil was reported on 06/08/92. Only the soil is impacted. The case, 2194, is managed by a Local agency.
- The leak was confirmed on 06/03/92.
- Preliminary Site Assessment workplan was submitted on 03/30/92.
- The case was closed 08/06/93.

Site: ABLITT'S CLEANERS
Address: 14 W GUTIERREZ ST
City: SANTA BARBARA
Map Loc: 45 - within 1/4 mile NE of the subject
Status: 9 - Case Closed.
A release of Gasoline was reported on 01/17/89. The aquifer is potentially impacted. The case, 234, is managed by a Local agency.

- The leak was confirmed on 01/24/89.
- Preliminary Site Assessment workplan was submitted on 10/19/90.

Docusign Envelope ID: 3773F87A-0B89-4932-BA2C-CA8383B3EEAD

- The case was closed 09/14/93.

Site: VIRGINIA HOTEL LTD.
Address: HALEY ST
City: SANTA BARBARA
Status: 9 - Case Closed.
A release of Heater fuel was reported on 06/02/97. Only the soil is impacted. The case, 3235, is managed by a Local agency.
- The leak was confirmed on 06/02/97.
- The case was closed 11/18/97.

Site: COUNTY LUMBER
Address: HALEY ST
City: SANTA BARBARA
Status: 9 - Case Closed.
A release of Diesel was reported on 04/12/96. The aquifer is potentially impacted. The case, 3233, is managed by a Local agency.
- The leak was confirmed on 04/15/96.
- Preliminary Site Assessment workplan was submitted on 03/09/96.
- The case was closed 08/28/97.

Site: AUTO LUBE CENTER
Address: 202 E HALEY ST
City: SANTA BARBARA
Map Loc: 112 - within 1/4 - 1/2 mile NE of the subject
Status: 9 - Case Closed.
A release of Gasoline was reported on 04/14/88. Only the soil is impacted. The case, 2004, is managed by a Local agency.
- The leak was confirmed on 04/26/88.
- Preliminary Site Assessment workplan was submitted on 04/14/88, and started on 10/28/88.
- Pollution characterization was started on 04/14/88.
- Remediation Plan was submitted on 07/27/95, and the work was started on 07/27/95.
- The case was closed 07/27/95.

Site: NANCO ENTERPRISES
Address: MASON ST
City: SANTA BARBARA
Status: 9 - Case Closed.
A release of Gasoline was reported on 02/23/94. Only the soil is impacted. The case, 3225, is managed by a Local agency.
- The leak was confirmed on 05/01/94.
- Preliminary Site Assessment workplan was submitted on 05/01/94.
- The case was closed 07/19/96.

Site: BEKINS COMPANY
Address: 25 E MASON ST
City: SANTA BARBARA
Map Loc: 123 - within 1/4 - 1/2 mile E of the subject
Status: 9 - Case Closed.

Site: MISSION LINEN SUPPLY
Address: MONTECITO ST
City: SANTA BARBARA
Status: 5C - Pollution characterization.
A release of Gasoline was reported on 09/12/88. The aquifer is potentially impacted. The case, 3129, is managed by a Local agency.
- The leak was confirmed on 01/31/89.
- Preliminary Site Assessment workplan was submitted on 05/31/89.
- Pollution characterization was started on 06/12/90.

Site: MISSION LINEN SUPPLY
Address: MONTECITO ST
City: SANTA BARBARA
Status: 3A - Prelim Site Assessment workplan submitted.

A release of Gasoline was reported on 09/14/88. The aquifer is potentially impacted. The case, 3098, is managed by a Local agency.

Docusign Envelope ID: 3773F87A-0B89-4932-BA2C-CA8383B3EEAD

- The leak was confirmed on 06/30/89.
- Preliminary Site Assessment workplan was submitted on 05/31/89.

Site: UNION PACIFIC RR/FIESTA CARWASH
Address: MONTECITO ST
City: SANTA BARBARA
Status: 3B - Prelim Site Assessment underway.
A release of Gasoline was reported on 10/01/97. The case, 3238, is managed by a Local agency.
- The leak was confirmed on 11/03/97.
- Preliminary Site Assessment was started on 08/03/97.

Site: MISSION LINEN SUPPLY
Address: MONTECITO ST
City: SANTA BARBARA
Status: 9 - Case Closed.
A release of Gasoline was reported on 09/12/88. The aquifer is potentially impacted. The case, 3130, is managed by a Local agency.
- The leak was confirmed on 09/12/88.
- Preliminary Site Assessment workplan was submitted on 05/31/89, and started on 06/27/89.
- Pollution characterization was started on 09/19/89.
- The case was closed 06/30/98.

Site: CHEVRON #9-1799/EDUCATED CAR WASH
Address: MONTECITO ST
City: SANTA BARBARA
Status: 5C - Pollution characterization.
A release of Gasoline was reported on 09/15/88. The aquifer is potentially impacted. The case, 3179, is managed by a Local agency.
- The leak was confirmed on 09/15/88.
- Preliminary Site Assessment workplan was submitted on 12/21/88.
- Pollution characterization was started on 08/09/90.

Site: ELLIS PROPERTY
Address: 12 E MONTECITO ST
City: SANTA BARBARA
Map Loc: 95 - within 1/4 - 1/2 mile E of the subject
Status: 9 - Case Closed.
A release of Gasoline was reported on 04/21/94. Only the soil is impacted. The case, 2449, is managed by a Local agency.
- The leak was confirmed on 04/29/94.
- Preliminary Site Assessment workplan was submitted on 03/14/94.
- The case was closed 07/27/94.

Site: AVIS RENT-A-CAR
Address: 34 E MONTECITO ST
City: SANTA BARBARA
Map Loc: 102 - within 1/4 - 1/2 mile E of the subject
Status: 5C - Pollution characterization.
A release of Gasoline was reported on 07/01/87. The aquifer is potentially impacted. The case, 172, is managed by a Local agency.
- The leak was confirmed on 10/15/87.
- Preliminary Site Assessment workplan was submitted on 10/15/87, and started on 01/24/89.
- Pollution characterization was started on 01/26/90.

Site: SAFETY KLEEN
Address: 232 E MONTECITO ST
City: SANTA BARBARA
Map Loc: 108 - within 1/4 - 1/2 mile E of the subject
Status: 9 - Case Closed.
A release from a tank, of Mineral spirits was reported on 12/11/86. It was discovered during tank closure. The aquifer is potentially impacted. The contaminated soil has been excavated and treated, e.g. landfarming. The ground water is pumped and treated to remove dissolved contaminants. The case, 558, is managed by the Regional Water Quality Board, and was last reviewed on 02/18/93.
- Pollution characterization was started on 09/22/87.
- Remediation Plan was submitted on 07/08/87.
- Post Remedial Action monitoring was started on 06/13/88.
- The case was closed 02/18/93.

Docusign Envelope ID: 3773F87A-0B89-4932-BA2C-CA8383B3EEAD

Site: SHELL, BUCZKOWSKI, LTD.
Address: 33 W MONTECITO ST
City: SANTA BARBARA
Map Loc: 82 - within 1/4 mile E of the subject
Status: 9 - Case Closed.
A release of Gasoline was reported on 01/29/89. The aquifer is potentially impacted. The case, 225, is managed by a Local agency.
- The leak was confirmed on 01/29/89.
- Preliminary Site Assessment workplan was submitted on 01/29/89, and started on 03/27/90.
- Pollution characterization was started on 03/27/90.
- Post Remedial Action monitoring was started on 06/01/88.
- The case was closed 05/04/93.

Site: UNION PACIFIC RAILROAD
Address: 240 W MONTECITO ST
City: SANTA BARBARA
Map Loc: 15 - within 1/4 mile SE of the subject
Status: 9 - Case Closed.

Site: ARCO SERVICE STATION #1766
Address: 328 W MONTECITO ST
City: SANTA BARBARA
Map Loc: 13 - within 1/4 mile SE of the subject
Status: 5C - Pollution characterization.
A release of Gasoline was reported on 09/09/87. The aquifer is potentially impacted. The case, 569, is managed by a Local agency.
- The leak was confirmed on 09/21/87.
- Preliminary Site Assessment workplan was submitted on 12/10/87, and started on 06/23/89.
- Pollution characterization was started on 02/04/92.

Site: FORMER PHILLIPS STATION
Address: 331 W MONTECITO ST
City: SANTA BARBARA
Map Loc: 14 - within 1/4 mile SE of the subject
Status: 5C - Pollution characterization.
A release of Gasoline was reported on 08/14/92. The aquifer is potentially impacted. The case, 2303, is managed by a Local agency.
- The leak was confirmed on 02/25/92.
- Preliminary Site Assessment workplan was submitted on 08/13/92, and started on 05/03/93.
- Pollution characterization was started on 05/03/93.

Site: CHEVRON #9-1799
Address: 401 W MONTECITO ST
City: SANTA BARBARA
Map Loc: 16 - within 1/4 mile S of the subject
Status: 9 - Case Closed.

Site: FORMER MOBIL STATION #11-ERG
Address: 314 SANTA BARBARA ST
City: SANTA BARBARA
Map Loc: 122 - within 1/4 - 1/2 mile NE of the subject
Status: 3A - Prelim Site Assessment workplan submitted.
A release of Gasoline was reported on 06/30/87. The aquifer is potentially impacted. The case, 174, is managed by a Local agency.
- The leak was confirmed on 06/04/87.
- Preliminary Site Assessment workplan was submitted on 08/25/92.

Site: RICHARDS ACCURATE IMPORT SER
Address: 401 SANTA BARBARA ST
City: SANTA BARBARA
Map Loc: 116 - within 1/4 - 1/2 mile NE of the subject
Status: 9 - Case Closed.

A release of Gasoline was reported on 12/05/88. Only the soil is impacted. The case, 3114, is managed by a Local agency.
- The leak was confirmed on 12/19/88.

Docusign Envelope ID: 3773F87A-0B89-4932-BA2C-CA8383B3EEAD

- The case was closed 06/21/90.

Site: CALIFORNIA HOTEL
Address: 35 STATE ST
City: SANTA BARBARA
Map Loc: 124 - within 1/4 - 1/2 mile E of the subject
Status: 0 - No Action Taken.
Only the soil is impacted. The case, 3062, is managed by a Local agency.

Site: SANTA BARBARA NISSAN
Address: 36 STATE ST
City: SANTA BARBARA
Map Loc: 121 - within 1/4 - 1/2 mile E of the subject
Status: 5C - Pollution characterization.
A release of Gasoline was reported on 06/21/89. The aquifer is potentially impacted. The contaminated soil has been excavated and treated, e.g. landfarming. The contaminated soil has been excavated and disposed in an approved site. The case, 211, is managed by a Local agency.
- The leak was confirmed on 06/21/89.
- Preliminary Site Assessment workplan was submitted on 06/28/89, and started on 10/09/89.
- Pollution characterization was started on 02/21/90.

Site: 101 STATE STREET
Address: 101 STATE ST
City: SANTA BARBARA
Map Loc: 115 - within 1/4 - 1/2 mile E of the subject
Status: 3A - Prelim Site Assessment workplan submitted.
Only the soil is impacted. The case, 2295, is managed by a Local agency.
- The leak was confirmed on 09/07/91.
- Preliminary Site Assessment workplan was submitted on 09/07/91.

Site: CHESS MOTORS, INC.
Address: 118 STATE ST
City: SANTA BARBARA
Map Loc: 111 - within 1/4 - 1/2 mile E of the subject
Status: 3A - Prelim Site Assessment workplan submitted.
A release of Waste oil was reported on 06/01/88. The aquifer is potentially impacted. The case, 304, is managed by a Local agency.
- The leak was confirmed on 06/07/88.
- Preliminary Site Assessment workplan was submitted on 06/02/88.

Site: SOUTHERN PACIFIC RAILROAD
Address: 209 STATE ST
City: SANTA BARBARA
Map Loc: 109 - within 1/4 - 1/2 mile E of the subject
Status: 9 - Case Closed.
A release of Unleaded gasoline was reported on 02/16/89. Only the soil is impacted. The case, 149, is managed by a Local agency.
- The leak was confirmed on 02/16/89.
- The case was closed 01/21/97.

Site: NEAL HOTEL
Address: 217 STATE ST
City: SANTA BARBARA
Map Loc: 105 - within 1/4 - 1/2 mile E of the subject
Status: 9 - Case Closed.
A release of Boiler fuel was reported on 04/04/96. Only the soil is impacted. The case, 3234, is managed by a Local agency.
- The leak was confirmed on 04/04/96.
- The case was closed 09/10/96.

Site: ENTERPRISE FISH CO.
Address: 225 STATE ST
City: SANTA BARBARA
Map Loc: 99 - within 1/4 - 1/2 mile E of the subject
Status: 9 - Case Closed.

Docusign Envelope ID: 3773F87A-0B89-4932-BA2C-CA8383B3EEAD

A release of Diesel was reported on 04/18/87. The aquifer is potentially impacted. The case, 175, is managed by a Local agency.
- The leak was confirmed on 12/15/87.
- Preliminary Site Assessment workplan was submitted on 06/15/87, and started on 10/15/87.
- The case was closed 06/24/99.

Site: CHEVRON STATION #9-1525
Address: 235 STATE ST
City: SANTA BARBARA
Map Loc: 97 - within 1/4 - 1/2 mile E of the subject
Status: 9 - Case Closed.

Site: FORMER FREEMAN PROPERTY
Address: 236 STATE ST
City: SANTA BARBARA
Map Loc: 92 - within 1/4 - 1/2 mile E of the subject
Status: 9 - Case Closed.

Site: N/A
Address: 300 STATE ST
City: SANTA BARBARA
Map Loc: 90 - within 1/4 mile E of the subject
Status: 9 - Case Closed.

Site: GREGG MOTORS
Address: 315 STATE ST
City: SANTA BARBARA
Map Loc: 89 - within 1/4 mile E of the subject
Status: 9 - Case Closed.

Site: WORK, INC.
Address: 330 STATE ST
City: SANTA BARBARA
Map Loc: 77 - within 1/4 mile NE of the subject
Status: 3A - Prelim Site Assessment workplan submitted.
A release of Gasoline was reported on 10/12/92. The aquifer is potentially impacted. The case, 2358, is managed by a Local agency.
- The leak was confirmed on 03/24/93.
- Preliminary Site Assessment workplan was submitted on 03/24/93.

Site: PEP BOYS
Address: 424 STATE ST
City: SANTA BARBARA
Map Loc: 69 - within 1/4 mile NE of the subject
Status: 9 - Case Closed.
A release of Contaminant was reported on 12/04/95. The aquifer is potentially impacted. The case, 3157, is managed by a Local agency.
- The leak was confirmed on 12/04/95.
- Preliminary Site Assessment workplan was submitted on 12/08/95.
- The case was closed 06/24/96.

Site: DECRATREND PAINT
Address: 516 STATE ST
City: SANTA BARBARA
Map Loc: 58 - within 1/4 mile NE of the subject
Status: 9 - Case Closed.

Site: FRAZEE PAINT & WALLCOVERING
Address: 600 STATE ST
City: SANTA BARBARA
Map Loc: 57 - within 1/4 mile NE of the subject
Status: 9 - Case Closed.

A release of Mineral spirits was reported on 01/14/89. Only the soil is impacted. The case, 190, is managed by a Local agency.

Docusign Envelope ID: 3773F87A-0B89-4932-BA2C-CA8383B3EEAD

- The leak was confirmed on 06/14/89.
- The case was closed 10/25/90.

Site: FIRST INTERSTATE BANK
Address: 901 STATE ST
City: SANTA BARBARA
Map Loc: 107 - within 1/4 - 1/2 mile N of the subject
Status: 9 - Case Closed.
A release of Misc mvf was reported on 03/21/90. Only the soil is impacted. The case, 2007, is managed by a Local agency.
- The leak was confirmed on 03/23/90.
- Preliminary Site Assessment workplan was submitted on 03/27/90, and started on 07/03/90.
- Post Remedial Action monitoring was started on 07/20/90.
- The case was closed 10/14/97.

SWIS Solid Waste Information System

As legislated under the Solid Waste Management and Resource Recovery Act of 1972, the California Waste Management Board maintains lists of certain facilities, i.e. Active solid waste disposal sites, Inactive or Closed solid waste disposal sites and Transfer facilities.

Site: Santa Barbara Jr. High School
Address: 721 E COTA ST, ALONG THE E SIDE OF QUAR
City: SANTA BARBARA
Status: 42-CR-0013
Activity: Pre-regulations Solid Waste Disposal Site

Site: Santa Barbara City Dump (OLD C
Address: MONTECITO & GARDEN ST
City: SANTA BARBARA
Status: 42-CR-0053
Activity: Pre-regulations Solid Waste Disposal Site

WIP Well Investigation Program

The Well Investigation Program (AB1803) identifies groundwater that is already contaminated and empowers the California Department of Health Services and local health officers to order ongoing monitoring programs. The focus of this program is to monitor and protect drinking water.

Site: WELL CORP YARD WELL dhs4
Address: SANTA BARBARA PUBLIC WORKS
City: 04N/27W-15Q10 S
Status:
8.800 ppb of PCE (action level 5.0) was reported on 09/29/89 by DHS-AB21.

Site: WELL OLD PROP dhs4
Address: AMBASSADOR LAUNDRY
City: 04N/27W-22B01 S
Status:
94.00 ppb of PCE (action level 5.0) was reported on 01/02/86 by WIP.

Site: WELL VERA CRUZ dhs4
Address: SANTA BARBARA PUBLIC WORKS
City: 04N/27W-22B06 S
Status:
0.500 ppb of CHLOROFORM (action level 100.0) was reported on 05/31/89 by DHS-AB21.
1.000 ppb of FREON 11 (action level 150.0) was reported on 08/31/89 by DHS-AB21.
0.500 ppb of TOTAL THMS (action level 100.0) was reported by DHS-AB21.
6.30 ppb of PCE (action level 5.0) was reported on 01/16/85 by RB.

Docusign Envelope ID: 3773F87A-0B89-4932-BA2C-CA8383B3EEAD

Site: WELL CITY HALL WELL dhs4
Address: SANTA BARBARA PUBLIC WORKS
City: 04N/27W-22C01 S
Map Loc: 96 - within 1/4 - 1/2 mile N of the subject
Status:
1,400 ppb of PCE (action level 5.0) was reported on 01/02/86 by DHS-AB21.

WQ Drinking Water Program

The California Health and Safety Code section 116275-116300 stipulates that it is the intent of the Legislature to improve laws governing drinking water quality to improve upon the minimum requirements of the federal Safe Drinking Water Act Amendments of 1986, to establish primary drinking water standards that are at least as stringent as those established under the federal Safe Drinking Water Act, and to establish a program under this chapter that is more protective of public health than the minimum federal requirements.

In order to provide for the orderly and efficient delivery of safe drinking water the State Department of Health Services collect information on the quality of public drinking water wells under the California Drinking Program.

Below, the latest and maximum analysis of contaminants are reported (only positive reading are included). MCL is the Maximum Contaminant Level or enforceable drinking water standard. RPHL is the Recommended Public Health Level. Additional information is available from BBL upon request.

No listings within half of a mile radius of the subject site.

REGIONAL SOURCES

NT Toxic Releases

The California Regional Water Quality Control Boards or local Department of Health Services keeps track of toxic releases to the environment. These lists are known as Unauthorized Releases, Spill, Leaks, Investigations and Cleanups (SLIC), Non-Tank Releases, Toxics List or similar, depending on the local agency.

This list has been researched within half of a mile radius of the subject site.

Site: SB CITY LOT #2
Address: 914 CHAPALA ST
City: SANTA BARBARA
Map Loc: 100 - within 1/4 - 1/2 mile NW of the subject
Status: IU

Site: CITY PARKING LOT #11
Address: 19 E HALEY ST
City: SANTA BARBARA
Map Loc: 67 - within 1/4 mile NE of the subject
Status: 9 - Case Closed.

TPC Toxic Pits

The Toxic Pits Clean-Up Act (Katz Bill) places strict limitations on the discharge of liquid hazardous wastes into surface impoundment, toxic ponds, pits and lagoons. Regional Water Quality Control Boards are required to inspect all surface impoundment annually, in addition, every facility was required to file a Hydrogeological Assessment Report. Recent legislation allows the Department of Health Services to exempt facilities that closed on or before December 31, 1985, if a showing is made that no significant environmental risk remains (AB1046).

Docusign Envelope ID: 3773F87A-0B89-4932-BA2C-CA8383B3EEAD

Special exemption provisions have been created for surface impoundment that receive mining wastes.

No listings within 1 mile radius of the subject site.

SWAT(R) Solid Waste Assessment Test - Regional

This program, provided for under the Calderon legislation (Section 13273 of the Water Code), requires that disposal sites with more than 50,000 cubic yards of waste provide sufficient information to the regional water quality control board to determine whether or not the site has discharged hazardous substances which will impact the environment.

Site operators are required to file Solid Waste Assessment Test reports on a staggered basis. Operators of the 150 highest ranking (Rank 1) sites were required to submit Solid Waste Assessment Tests by July 1, 1987, Rank 2 in 1988 and so on.

Operators submit water quality tests to the Regional Water Quality Control Board, describing surface and groundwater quality and supply; and the geology within 1 mile of the site. Air quality tests are submitted to the local Air Quality Management District or Air Pollution Control District.

This program is currently not funded and thus not updated.

Status Codes: Facilities or sites are ranked within each region on a scale 1-15 according to priority.

No listings within 1 mile radius of the subject site.

OPERATING PERMITS

Various agencies issue operating permits or regulate the handling, movements, storage and disposal of hazardous materials and require mandatory reporting. The inclusion in this section does not imply that an environmental problem exists presently or has in the past.

The sources referenced below have been searched within half a mile radius, unless otherwise stated, of the subject site.

RCRA-G Resource Conservation and Recovery Information System - Generators

The Environmental Protection Agency regulates generators of hazardous material through the Resource Conservation and Recovery Act (RCRA). All hazardous waste generators are required to notify EPA of their existence by submitting the Federal Notification of Regulated Waste Activity Form (EPA Form 8700-12) or a state equivalent form. The notification form provides basic identification information and specific waste activities.

Status Codes: L - Generators who generate at least 1000 kg/mo of non-acutely hazardous waste (or 1 kg/mo of acutely hazardous waste).
S - Generators who generate 100 kg/mo but less than 1000 kg/mo of non-acutely hazardous waste.
T - Transporter.

This list has been researched within a quarter of a mile radius of the subject site.

Site: ST PAUL CLEANERS & LAUNDRY
Address: 407 BATH ST
City: SANTA BARBARA
Map Loc: 5 - within 1/4 mile E of the subject
Status: S - Small Generator
Permit id#: CAD981636475
SIC Codes: 7216 7213 7219

Docusign Envelope ID: 3773F87A-0B89-4932-BA2C-CA8383B3EEAD

Site: GREGG MOTORS LTD
Address: 315 CHAPALA ST
City: SANTA BARBARA
Map Loc: 46 - within 1/4 mile E of the subject
Status: S - Small Generator
Permit id#: CAD981980105

Site: PUEBLO PAINT & DECORATING
Address: 325 CHAPALA ST
City: SANTA BARBARA
Map Loc: 43 - within 1/4 mile E of the subject
Status: S - Small Generator
Permit id#: CAD982462699
SIC Codes: 5198 5231

Site: VAN WYK'S VW, INC BODY SHOP
Address: 433 CHAPALA ST
City: SANTA BARBARA
Map Loc: 23 - within 1/4 mile NE of the subject
Status: S - Small Generator
Permit id#: CAD981171283

Site: FIRESTONE STORE #2785
Address: 506 CHAPALA ST
City: SANTA BARBARA
Map Loc: 18 - within 1/4 mile NE of the subject
Status:
Permit id#: CAD981976707

Site: LANG MOTORS
Address: 601 CHAPALA ST
City: SANTA BARBARA
Map Loc: 29 - within 1/4 mile N of the subject
Status: S - Small Generator
Permit id#: CAD982434045
SIC Codes: 7699

Site: MOSS JAGUAR LTD
Address: 614 CHAPALA ST
City: SANTA BARBARA
Map Loc: 34 - within 1/4 mile N of the subject
Status: S - Small Generator
Permit id#: CAD981969876

Site: SANTA BARBARA MAZDA VW
Address: 630 CHAPALA ST
City: SANTA BARBARA
Map Loc: 27 - within 1/4 mile N of the subject
Status: S - Small Generator
Permit id#: CAD981691470
SIC Codes: 5511

Site: ABLITTS CLEANERS
Address: 14 W GUTIERREZ ST
City: SANTA BARBARA
Map Loc: 45 - within 1/4 mile NE of the subject
Status: S - Small Generator
Permit id#: CAD982348294
SIC Codes: 7216 7211 7212

Site: CLASSIC DESIGN
Address: 19 W GUTIERREZ ST
City: SANTA BARBARA

Docusign Envelope ID: 3773F87A-0B89-4932-BA2C-CA8383B3EEAD

Map Loc: 39 - within 1/4 mile NE of the subject
Status: S - Small Generator
Permit id#: CAD982050791

Site: EXOTIC DESIGN AUTOBODY
Address: 9 W HALEY ST
City: SANTA BARBARA
Map Loc: 44 - within 1/4 mile NE of the subject
Status: S - Small Generator
Permit id#: CAD982507998

Site: B.A. BRAY INC
Address: 16 W HALEY ST
City: SANTA BARBARA
Map Loc: 32 - within 1/4 mile NE of the subject
Status: T - Transporter
Permit id#: CAD981423585

Site: WINSTON TIRE COMPANY #79
Address: 136 W HALEY ST
City: SANTA BARBARA
Map Loc: 12 - within 1/4 mile NE of the subject
Status:
Permit id#: CAD981409378
SIC Codes: 5531 5014 7538

Site: PRATT ENGINEERING
Address: 130 LOS AGUAJES AVE
City: SANTA BARBARA
Map Loc: 65 - within 1/4 mile E of the subject
Status:
Permit id#: CAD982327876
SIC Codes: 8711 7538

Site: SUN PRINTING INC
Address: 201 W MONTECITO ST
City: SANTA BARBARA
Map Loc: 26 - within 1/4 mile E of the subject
Status: S - Small Generator
Permit id#: CAR000008144

Site: SAFETY KLEEN CORP 7 177 01
Address: 214 W MONTECITO ST
City: SANTA BARBARA
Map Loc: 24 - within 1/4 mile E of the subject
Status: S - Small Generator
Permit id#: CAT000613984
SIC Codes: 5084 5013 5172
WASTE GENERATED:
NON HALOGENATED SOLIDS-CONTAMINATED SOIL 443 lbs
ENFORCEMENT HISTORY:
- 05/26/88 Written informal administrative action.

Site: CHEVRON STATION 91799
Address: 401 W MONTECITO ST
City: SANTA BARBARA
Map Loc: 16 - within 1/4 mile S of the subject
Status: S - Small Generator
Permit id#: CA0000149252

Site: COIT DRAPERY & CARPET CLEANERS
Address: 321 STATE ST
City: SANTA BARBARA
Map Loc: 85 - within 1/4 mile E of the subject
Status: S - Small Generator

Docusign Envelope ID: 3773F87A-0B89-4932-BA2C-CA8383B3EEAD

Permit id#: CAD981636566

Site: TOM WILLIAMS OLDSMOBILE
Address: 410 STATE ST
City: SANTA BARBARA
Map Loc: 72 - within 1/4 mile NE of the subject
Status: S - Small Generator
Permit id#: CAD981686579

Site: PEP BOYS #23
Address: 424 STATE ST
City: SANTA BARBARA
Map Loc: 69 - within 1/4 mile NE of the subject
Status:
Permit id#: CAD981662018
SIC Codes: 5531

RCRA-D Resource Conservation and Recovery Information System - Treatment, Storage & Disposal

The Environmental Protection Agency regulates the treatment, storage and disposal of hazardous material through the Resource Conservation and Recovery Act (RCRA). All hazardous waste TSD facilities are required to notify EPA of their existence by submitting the Federal Notification of Regulated Waste Activity Form (EPA Form 8700-12) or a state equivalent form as well as part A (EPA form 8700-23) and Part B of their Hazardous Waste Permit Application.

Status Codes:		
	I	Incinerator
	T	Storage/Treatment facility other than Incinerator
	D	Land Disposal Facility

No listings within 1 mile radius of the subject site.

SARA SARA Title III, section 313 (TRIS)

Title III of the Superfund Amendments and Reauthorization Act, Section 313, also known as Emergency Planning and Community Right-to-Know Act of 1986 requires owners or operators of facilities with more than 10 employees and are listed under Standard Industrial Classification(SIC) Codes 20 through 39 to report the manufacturing, processing or use of more than a threshold of certain chemical or chemical categories listed under section 313. This data base is also known as Toxic Release Information System (TRIS).

Below summary information for the last five year period is reported grouping the releases into air, water, underground injection, land, public offsite treatment (potw) and transportation offsite.

No listings within a quarter of a mile radius of the subject site.

NC Nuclear Regulatory Commission Licensees

The Nuclear Regulatory Commission, Office of Nuclear Material Safety and Safeguards has been mandated (10 CFR Ch 1.42) to protect the public health and safety, the common defense and security, and the environment by licensing, inspection, and environmental impact assessment for all nuclear facilities and activities, and for the import and export of special nuclear material.

No listings within a quarter of a mile radius of the subject site.

PCB PCB Waste Handlers Database

The U.S. Environmental Protection Agency tracks generators, transporters, commercial stores and/or brokers and disposers of PCB's in accordance with the Toxic Substance Control Act.

Docusign Envelope ID: 3773F87A-0B89-4932-BA2C-CA8383B3EEAD

No listings within a quarter of a mile radius of the subject site.

PCS Permit Compliance System

PCS is a database which contains data on National Pollutant Discharge Elimination System (NPDES) permit holding facilities. PCS was developed by The U.S. Environmental Protection Agency to meet the information needs of the NPDES program under the Clean Water Act. PCS tracks permit, compliance, and enforcement states of NPDES facilities.

No listings within a quarter of a mile radius of the subject site.

AFS AIRS Facility System

AFS contains emissions and compliance data on air pollution point sources tracked by the U.S. EPA and state and local environmental regulatory agencies. There are seven "criteria pollutants" for which data must be reported to EPA and stored in AIRS: PM10 (particulate matters less than 10 microns in size), carbon monoxide, sulfur dioxide, nitrogen dioxide, lead, reactive volatile organic compounds (VOC), and ozone.

AFS replaces the former Compliance Data System (CDS), the National Emission Data System (NEDS), and the Storage and Retrieval of Aeromatic Data (SAROAD).

No listings within a quarter of a mile radius of the subject site.

PE Section Seven Tracking System (SSTS)

SSTS evolved from the FIFRA and TSCA Enforcement System (FATES). SSTS tracks the registration of all pesticide producing establishments and tracks annually the types and amounts of pesticides, active ingredients, and devices that are produced, sold or distributed each year.

No listings within a quarter of a mile radius of the subject site.

FIFRA FIFRA/TSCA Tracking System/ National Compliance Database (FTTS/NCDB)

NCDB supports implementation of the Federal Insecticide, Fungicide and Rodenticide Control Act (FIFRA) and the Toxic Substance Control Act (TSCA).

This list has been researched within a quarter of a mile radius of the subject site.

Site: MONTESSORI CHILDREN'S HOME
Address: 500 STATE ST
City: SANTA BARBARA
Map Loc: 60 - within 1/4 mile NE of the subject
Status:
Permit id#: CAD983622325

FFIS Federal Facilities Information System (FFIS)

Federal Facilities Information System (FFIS) contains a list of all Treatment Storage and Disposal Facilities (TSDs) owned and operated by federal agencies.

No listings within a quarter of a mile radius of the subject site.

Docusign Envelope ID: 3773F87A-0B89-4932-BA2C-CA8383B3EEAD

CICIS Chemicals in Commerce Information System (CICIS)

Chemicals in Commerce Information System contains an inventory of chemicals manufactured in commerce or imported for Toxic Substances Control Act regulated commercial purposes. CICIS allows EPA to maintain a comprehensive listing of over 70,000 chemical substances that are manufactured or imported and are regulated under TSCA.

No listings within a quarter of a mile radius of the subject site.

FINDS FINDS EPA Facility Index System

The U.S. Environmental Protection Agency maintains an index system of all facilities which are regulated or have been assigned an identification number for other purposes.

Facilities that have been reported elsewhere in this report will not be included in the listing below.

No listings within a quarter of a mile radius of the subject site.

HWIS Hazardous Waste Information System

The Department of Toxic Substance Control, California Environmental Protection Agency, maintains a data base keeping track of the movement and disposal of hazardous waste. The data is used to support the Tanner legislation, AB 2948.

Status Codes: EPA Facility Permit Number

This list has been researched within a quarter of a mile radius of the subject site.

Site: ST PAUL CLEANERS & LAUNDRY
Address: 407 BATH ST
City: SANTA BARBARA
Map Loc: 5 - within 1/4 mile E of the subject
Status: EPA ID#: CAD981636475

Site: OCEAN FLOORS
Address: 415 BATH ST
City: SANTA BARBARA
Map Loc: 3 - within 1/4 mile E of the subject
Status: EPA ID#: CAL000041535
Organics:
Unspecified solvent mixture(91: .22 ton)

Site: MOBIL OIL CO #11-J7Y
Address: 311 CASTILLO ST
City: SANTA BARBARA
Map Loc: 6 - within 1/4 mile S of the subject
Status: EPA ID#: CAC000530744
Organics:
Waste oil and mixed oil(91: .81 ton)

Site: SANTA BARBARA ATHLETIC CLUB, I
Address: 520 CASTILLO ST
City: SANTA BARBARA
Map Loc: 4 - within 1/4 mile W of the subject
Status: EPA ID#: CAC000225145

Site: CALTRANS
Address: CHAPALA & HWY 101
City: SANTA BARBARA
Map Loc: 52 - within 1/4 mile E of the subject

Docusign Envelope ID: 3773F87A-0B89-4932-BA2C-CA8383B3EEAD

Status: EPA ID#: CAC000127061

Site: CALIFORNIA DEPT OF TRANSPORTATION
Address: CHAPALA & HWY 101
City: SANTA BARBARA
Map Loc: 52 - within 1/4 mile E of the subject
Status: EPA ID#: CAC000086325

Site: LARRY BROWNE
Address: 203 CHAPALA ST
City: SANTA BARBARA
Map Loc: 88 - within 1/4 mile E of the subject
Status: EPA ID#: CAC000593560
Organics:
Oil/water separation sludge(91: 1.56 ton)

Site: OPEN AIR BICYCLES
Address: 224 CHAPALA ST
City: SANTA BARBARA
Map Loc: 84 - within 1/4 mile E of the subject
Status: EPA ID#: CAL000011181

Site: GREGG MOTORS LTD
Address: 315 CHAPALA ST
City: SANTA BARBARA
Map Loc: 46 - within 1/4 mile E of the subject
Status: EPA ID#: CAD981980105
Organics:
Waste oil and mixed oil(89: 6.28 ton)
California Restricted Wastes:
Liquids with halogenated org > 1000 mg/l(91: 4.24 ton)

Site: CALTRANS
Address: 315 CHAPALA ST
City: SANTA BARBARA
Map Loc: 46 - within 1/4 mile E of the subject
Status: EPA ID#: CAC000120725

Site: PUEBLO PAINT & DECORATING
Address: 325 CHAPALA ST
City: SANTA BARBARA
Map Loc: 43 - within 1/4 mile E of the subject
Status: EPA ID#: CAD982462899

Site: HOWE PROPERTIES
Address: 326 CHAPALA ST
City: SANTA BARBARA
Map Loc: 37 - within 1/4 mile E of the subject
Status: EPA ID#: CAC000859712

Site: GOLD COAST AUTO SALES, INC.
Address: 401 CHAPALA ST
City: SANTA BARBARA
Map Loc: 30 - within 1/4 mile NE of the subject
Status: EPA ID#: CAC000548248

Site: LELAND L. HUGHES
Address: 401 CHAPALA ST
City: SANTA BARBARA
Map Loc: 30 - within 1/4 mile NE of the subject
Status: EPA ID#: CAC000109021

Docusign Envelope ID: 3773F87A-0B89-4932-BA2C-CA8383B3EEAD

Site: GM AUTOMOTIVE
Address: 401 CHAPALA ST
City: SANTA BARBARA
Map Loc: 30 - within 1/4 mile NE of the subject
Status: EPA ID#: CAL000063251

Site: HONDA OF SANTA BARBARA
Address: 408 CHAPALA ST
City: SANTA BARBARA
Map Loc: 28 - within 1/4 mile NE of the subject
Status: EPA ID#: CAL922265615

Site: P BROOK ENTERPRISE
Address: 414 CHAPALA ST
City: SANTA BARBARA
Map Loc: 22 - within 1/4 mile NE of the subject
Status: EPA ID#: CAC000814512

Site: ALPHONSOS
Address: 414 CHAPALA ST
City: SANTA BARBARA
Map Loc: 22 - within 1/4 mile NE of the subject
Status: EPA ID#: CAL000028125

Site: BUDGET RENT-A-CAR
Address: 414 CHAPALA ST
City: SANTA BARBARA
Map Loc: 22 - within 1/4 mile NE of the subject
Status: EPA ID#: CAC000083909

Site: VAN WYK'S VW, INC BODY SHOP
Address: 433 CHAPALA ST
City: SANTA BARBARA
Map Loc: 23 - within 1/4 mile NE of the subject
Status: EPA ID#: CAD981171283

Site: FIRESTONE STORE #2785
Address: 506 CHAPALA ST
City: SANTA BARBARA
Map Loc: 18 - within 1/4 mile NE of the subject
Status: EPA ID#: CAL000016575

Site: COURTESY MOTORS
Address: 527 CHAPALA ST
City: SANTA BARBARA
Map Loc: 19 - within 1/4 mile N of the subject
Status: EPA ID#: CAL000097438

Site: MIDAS MUFFLERS
Address: 600 CHAPALA ST
City: SANTA BARBARA
Map Loc: 25 - within 1/4 mile N of the subject
Status: EPA ID#: CAL000014555

Site: LANG MOTORS
Address: 601 CHAPALA ST
City: SANTA BARBARA
Map Loc: 29 - within 1/4 mile N of the subject
Status: EPA ID#: CAD982434045

Docusign Envelope ID: 3773F87A-0B89-4932-BA2C-CA8383B3EEAD

Site: HOFMANN BMW SERVICE
Address: 601 CHAPALA ST
City: SANTA BARBARA
Map Loc: 29 - within 1/4 mile N of the subject
Status: EPA ID#: CAL000019865

Site: MOSS JAGUAR LTD
Address: 614 CHAPALA ST
City: SANTA BARBARA
Map Loc: 34 - within 1/4 mile N of the subject
Status: EPA ID#: CAD981969876

Site: SANTA BARBARA PHOTO ENGRAVING
Address: 621 CHAPALA ST
City: SANTA BARBARA
Map Loc: 36 - within 1/4 mile N of the subject
Status: EPA ID#: CAL920605005

Site: TOM BUHL TYPOGRAPHERS
Address: 621 CHAPALA ST,# A
City: SANTA BARBARA
Map Loc: 36 - within 1/4 mile N of the subject
Status: EPA ID#: CAL000088448

Site: VAN WYKS INC
Address: 630 CHAPALA ST
City: SANTA BARBARA
Map Loc: 27 - within 1/4 mile N of the subject
Status: EPA ID#: CAD981691470
Organics:
Oxygenated solvents(91: .53 ton)
Unspecified solvent mixture(89: .35 91: .22 ton)

Site: SANTA BARBARA MAZDA VW
Address: 630 CHAPALA ST
City: SANTA BARBARA
Map Loc: 27 - within 1/4 mile N of the subject
Status: EPA ID#: CAL000041279

Site: REDEV AGCY OF CITY OF SANTA BA
Address: 700 CHAPALA ST, 700 & 800 BLCK
City: SANTA BARBARA
Map Loc: 47 - within 1/4 mile N of the subject
Status: EPA ID#: CAC000137669

Site: DISCOUNT MUFFLER
Address: 715 CHAPALA ST
City: SANTA BARBARA
Map Loc: 53 - within 1/4 mile N of the subject
Status: EPA ID#: CAL000006045

Site: CITY OF SANTA BARBARA REDEVELO
Address: 720 CHAPALA ST
City: SANTA BARBARA
Map Loc: 66 - within 1/4 mile N of the subject
Status: EPA ID#: CAC000103365

Site: SAFINA ENTERPRISES
Address: 18 W COTA ST
City: SANTA BARBARA
Map Loc: 40 - within 1/4 mile N of the subject
Status: EPA ID#: CAC000145037

Docusign Envelope ID: 3773F87A-0B89-4932-BA2C-CA8383B3EEAD

Organics:
Waste oil and mixed oil(89: 4.17 ton)
Miscellaneous:
Contaminated soil(89: 34.06 ton)

Site: GEORGE'S AUTOMOTIVE
Address: 25 W COTA ST
City: SANTA BARBARA
Map Loc: 41 - within 1/4 mile N of the subject
Status: EPA ID#: CAL000025290

Site: GRANNY'S GARAGE
Address: 227 COTTAGE GROVE AVE
City: SANTA BARBARA
Map Loc: 8 - within 1/4 mile E of the subject
Status: EPA ID#: CAL000068320

Site: AGS REBUILDERS INC
Address: 210 W DE LA GUERRA ST
City: SANTA BARBARA
Map Loc: 75 - within 1/4 mile NW of the subject
Status: EPA ID#: CAL000019861

Site: CARBURETOR & ELECTRIC
Address: 215 W DE LA GUERRA ST
City: SANTA BARBARA
Map Loc: 73 - within 1/4 mile NW of the subject
Status: EPA ID#: CAL000026836
Organics:
Unspecified oil containing waste(91: 17.01 ton)

Site: CAL TRANS
Address: 324 DE LA VINA ST
City: SANTA BARBARA
Map Loc: 17 - within 1/4 mile E of the subject
Status: EPA ID#: CAC000855528

Site: INTERNATIONAL AUTOHAUS THE
Address: 403 DE LA VINA ST
City: SANTA BARBARA
Map Loc: 9 - within 1/4 mile NE of the subject
Status: EPA ID#: CAL000011251

Site: SANTA BARBARA TRANSMISSION S R
Address: 515 FIG AVE
City: SANTA BARBARA
Map Loc: 33 - within 1/4 mile NE of the subject
Status: EPA ID#: CAD983635129

Site: CALIF DEPART OF TRANSPORTATION
Address: GUTIERREZ & STATE
City: SANTA BARBARA
Map Loc: 78 - within 1/4 mile NE of the subject
Status: EPA ID#: CAC000086333

Site: ABLITT'S FINE CLEANERS
Address: 14 W GUTIERREZ ST
City: SANTA BARBARA
Map Loc: 45 - within 1/4 mile NE of the subject
Status: EPA ID#: CAC000143261
Organics:
Waste oil and mixed oil(89: 7 ton)

Docusign Envelope ID: 3773F87A-0B89-4932-BA2C-CA8383B3EEAD

Site: GERMAN CAR CLASSIC DESIGN
Address: 15 W GUTIERREZ ST
City: SANTA BARBARA
Map Loc: 50 - within 1/4 mile NE of the subject
Status: EPA ID#: CAL000005038

Site: CLASSIC DESIGN
Address: 19 W GUTIERREZ ST
City: SANTA BARBARA
Map Loc: 39 - within 1/4 mile NE of the subject
Status: EPA ID#: CAD982050791
Organics:
Oxygenated solvents(89: .15 91: .01 ton)

Site: SANTA BARBARA RADIATOR WORKS
Address: 36 W GUTIERREZ ST
City: SANTA BARBARA
Map Loc: 35 - within 1/4 mile NE of the subject
Status: EPA ID#: CAL000113773

Site: SANTA BARBARA HOME IMPROVEMENT
Address: 415 W GUTIERREZ ST
City: SANTA BARBARA
Map Loc: 7 - within 1/4 mile S of the subject
Status: EPA ID#: CAC000691112

Site: HARLEY DAVIDSON OF SANTA BARBARA
Address: 519 W GUTIERREZ ST
City: SANTA BARBARA
Map Loc: 20 - within 1/4 mile SW of the subject
Status: EPA ID#: CAL000060540

Site: MARIO LARA
Address: 626 W GUTIERREZ ST
City: SANTA BARBARA
Map Loc: 48 - within 1/4 mile SW of the subject
Status: EPA ID#: CAL000094202

Site: SALVATION ARMY
Address: 18 E HALEY ST
City: SANTA BARBARA
Map Loc: 76 - within 1/4 mile NE of the subject
Status: EPA ID#: CAC000076277

Site: CITY OF SANTA BARBARA ENG DEPT
Address: 19 E HALEY ST
City: SANTA BARBARA
Map Loc: 67 - within 1/4 mile NE of the subject
Status: EPA ID#: CAD000305928

Site: DISCOUNT PHOTO
Address: 7 W HALEY ST
City: SANTA BARBARA
Map Loc: 51 - within 1/4 mile NE of the subject
Status: EPA ID#: CAL000097360

Site: EXOTIC DESIGN AUTOBODY
Address: 9 W HALEY ST
City: SANTA BARBARA
Map Loc: 44 - within 1/4 mile NE of the subject
Status: EPA ID#: CAD982507998

Docusign Envelope ID: 3773F87A-0B89-4932-BA2C-CA8383B3EEAD

Organics:
Oxygenated solvents(89: .06 ton)

Site: B.A. BRAY INC
Address: 16 W HALEY ST
City: SANTA BARBARA
Map Loc: 32 - within 1/4 mile NE of the subject
Status: EPA ID#: CAD981423585

Site: WINSTON TIRE COMPANY #79
Address: 136 W HALEY ST
City: SANTA BARBARA
Map Loc: 12 - within 1/4 mile NE of the subject
Status: EPA ID#: CAD981409378
Organics:
Waste oil and mixed oil(91: .22 ton)

Site: SOLUS OCEAN SYSTEMS
Address: 108 LOS AGUAJES AVE
City: SANTA BARBARA
Map Loc: 79 - within 1/4 mile E of the subject
Status: EPA ID#: CAX000087965

Site: PRATT ENGINEERING
Address: 130 LOS AGUAJES AVE
City: SANTA BARBARA
Map Loc: 65 - within 1/4 mile E of the subject
Status: EPA ID#: CAD982327876

Site: GOLD COAST CYCLES
Address: 21 W MONTECITO ST
City: SANTA BARBARA
Map Loc: 86 - within 1/4 mile E of the subject
Status: EPA ID#: CAL922253601

Site: MOPED SERVICE CENTER
Address: 21 W MONTECITO ST
City: SANTA BARBARA
Map Loc: 86 - within 1/4 mile E of the subject
Status: EPA ID#: CAL000019854

Site: SHELL OIL CO
Address: 33 W MONTECITO ST
City: SANTA BARBARA
Map Loc: 82 - within 1/4 mile E of the subject
Status: EPA ID#: CAX000128223

Site: MARVIN PERLOFF
Address: 205 W MONTECITO ST
City: SANTA BARBARA
Map Loc: 21 - within 1/4 mile E of the subject
Status: EPA ID#: CAC000083845

Site: ARCO PRODUCTS FACILITY 1766
Address: 328 W MONTECITO ST
City: SANTA BARBARA
Map Loc: 13 - within 1/4 mile SE of the subject
Status: EPA ID#: CAL000017758

Docusign Envelope ID: 3773F87A-0B89-4932-BA2C-CA8383B3EEAD

Site: MONTECITO ARCO
Address: 328 W MONTECITO ST
City: SANTA BARBARA
Map Loc: 13 - within 1/4 mile SE of the subject
Status: EPA ID#: CAL000066102

Site: BEAVER FREE CORP
Address: 520 W MONTECITO ST
City: SANTA BARBARA
Map Loc: 42 - within 1/4 mile S of the subject
Status: EPA ID#: CAC000663988

Site: TRI COUNTY SPRAY EQUIPMENT
Address: 329 MOTOR WAY
City: SANTA BARBARA
Map Loc: 70 - within 1/4 mile E of the subject
Status: EPA ID#: CAL000011468

Site: VICTOR MILES CONCOURS REFINISH
Address: 10 PARKER WAY
City: SANTA BARBARA
Map Loc: 68 - within 1/4 mile E of the subject
Status: EPA ID#: CAX000217406

Site: TOP GEAR
Address: 27 PARKER WAY
City: SANTA BARBARA
Map Loc: 55 - within 1/4 mile E of the subject
Status: EPA ID#: CAL000009225

Site: KITS CAMERA WC-111
Address: 807 PASEO NUEVO
City: SANTA BARBARA
Map Loc: 38 - within 1/4 mile NW of the subject
Status: EPA ID#: CAL913173991

Site: MIRACLE PAINT
Address: 314 STATE ST
City: SANTA BARBARA
Map Loc: 87 - within 1/4 mile E of the subject
Status: EPA ID#: CAD097034235

Site: WOOD, WILLIAM A. AND VINCENT
Address: 315 STATE ST
City: SANTA BARBARA
Map Loc: 89 - within 1/4 mile E of the subject
Status: EPA ID#: CAC000590696

Site: GREGG MOTORS
Address: 315 STATE ST
City: SANTA BARBARA
Map Loc: 89 - within 1/4 mile E of the subject
Status: EPA ID#: CAX000235143

Site: THE CITY OF SANTA BARBARA
Address: 315 STATE ST
City: SANTA BARBARA
Map Loc: 89 - within 1/4 mile E of the subject
Status: EPA ID#: CAC000606312
Organics:
Unspecified oil containing waste(91: .2 ton)

Docusign Envelope ID: 3773F87A-0B89-4932-BA2C-CA8383B3EEAD

Site: CITY OF SANTA BARBARA
Address: 321 STATE ST
City: SANTA BARBARA
Map Loc: 85 - within 1/4 mile E of the subject
Status: EPA ID#: CAL000090007

Site: COIT DRAPERY & CARPET CLEANERS
Address: 321 STATE ST
City: SANTA BARBARA
Map Loc: 85 - within 1/4 mile E of the subject
Status: EPA ID#: CAD981636586

Site: CALIF DEPT OF TRANSPORTATION
Address: 325 STATE ST
City: SANTA BARBARA
Map Loc: 81 - within 1/4 mile E of the subject
Status: EPA ID#: CAC000078205

Site: WORK INC
Address: 330 STATE ST
City: SANTA BARBARA
Map Loc: 77 - within 1/4 mile NE of the subject
Status: EPA ID#: CAD981693336

Site: TOM WILLIAMS OLDSMOBILE
Address: 410 STATE ST
City: SANTA BARBARA
Map Loc: 72 - within 1/4 mile NE of the subject
Status: EPA ID#: CAD981686579
Organics:
Unspecified solvent mixture(89: 3.17 ton)

Site: MR DETAIL
Address: 416 STATE ST
City: SANTA BARBARA
Map Loc: 71 - within 1/4 mile NE of the subject
Status: EPA ID#: CAL000025295

Site: HERITAGE CARS & AIRCRAFT
Address: 416 STATE ST
City: SANTA BARBARA
Map Loc: 71 - within 1/4 mile NE of the subject
Status: EPA ID#: CAL000007089

Site: PEP BOYS #23
Address: 424 STATE ST
City: SANTA BARBARA
Map Loc: 69 - within 1/4 mile NE of the subject
Status: EPA ID#: CAD981662018
Inorganics:
Unspecified aqueous solution(89: .7 ton)
Organics:
Waste oil and mixed oil(89: .1 ton)
Unspecified oil containing waste(89: 2.28 ton)

Site: EURO CYCLE
Address: 428 STATE ST
City: SANTA BARBARA
Map Loc: 64 - within 1/4 mile NE of the subject
Status: EPA ID#: CAL000082423

Docusign Envelope ID: 3773F87A-0B89-4932-BA2C-CA8383B3EEAD

Site: JOE'S PLATING SERVICE
Address: 429 STATE ST
City: SANTA BARBARA
Map Loc: 61 - within 1/4 mile NE of the subject
Status: EPA ID#: CAC000890640

Site: FITZPATRICK AUTO REFINISHING
Address: 436 STATE ST
City: SANTA BARBARA
Map Loc: 62 - within 1/4 mile NE of the subject
Status: EPA ID#: CAL000095899

Site: DRAYTON AUTOMOTIVE
Address: 436 STATE ST
City: SANTA BARBARA
Map Loc: 62 - within 1/4 mile NE of the subject
Status: EPA ID#: CAL000019864

Site: CITY OF SANTA BARBARA
Address: 518 STATE ST
City: SANTA BARBARA
Map Loc: 54 - within 1/4 mile NE of the subject
Status: EPA ID#: CAX000218982

Site: SCHOONER INN
Address: 533 STATE ST
City: SANTA BARBARA
Map Loc: 56 - within 1/4 mile NE of the subject
Status: EPA ID#: CAC000533272

Site: VELOPRO SANTA BARBARA
Address: 629 STATE ST
City: SANTA BARBARA
Map Loc: 63 - within 1/4 mile N of the subject
Status: EPA ID#: CAL000026839

Site: HENDRICKSONS BIKE SHOP
Address: 629 STATE ST
City: SANTA BARBARA
Map Loc: 63 - within 1/4 mile N of the subject
Status: EPA ID#: CAL000028139

UST Permitted Underground Storage Tanks - State Water Quality Control Board

The Corteses Bill (AB2013), enacted in 1983, required registration of all underground storage tanks (UST) with the State Water Quality Control Board by July 1, 1984. About 176,000 tanks and surface impounds were registered between 1984 and 1987. An amendment (AB 1413) was passed in 1987, effectively removing the State Board from the registration process starting January 1, 1988. The data reflects the information collected by the state between 1984 and 1987 as well as recent time and includes all tanks and surface impounds in use or closed after 1974.

Home and farm heating fuel tanks with capacities of 1,100 gallons or less and "structures such as sumps, separators, storm drains, catch basins, oil field gathering lines, refinery pipelines, lagoons, evaporation ponds, well cellars, separation sumps, lined and unlined pits, sumps and lagoons" except those defined as UST under HSWA or may be regulated to protect water quality under the Porter-Cologne Water Quality Control Act are excluded.

This list has been researched within a quarter of a mile radius of the subject site.

Docusign Envelope ID: 3773F87A-0B89-4932-BA2C-CA8383B3EEAD

Site: GREGG MOTORS LTD.
Address: 315 CHAPALA ST
City: SANTA BARBARA
Map Loc: 46 - within 1/4 mile E of the subject
Status: 00000027545 (1987)
Activity: AUTO DEALER
1000 gallon, carbon steel tank (unleaded)
500 gallon, carbon steel tank (waste oil)

Site: C & H CHEVROLET
Address: 401 CHAPALA ST
City: SANTA BARBARA
Map Loc: 30 - within 1/4 mile NE of the subject
Status: 00000038570 (1987)
Activity: CAR DEALERSHIP
500 gallon tank (unleaded)
500 gallon tank (waste oil)
500 gallon tank (unleaded)

Site: ALPHONSOS TRANSMISSION
Address: 414 CHAPALA ST
City: SANTA BARBARA
Map Loc: 22 - within 1/4 mile NE of the subject
Status: (191998A)

Site: FIRESTONE STORES.
Address: 506 CHAPALA ST
City: SANTA BARBARA
Map Loc: 18 - within 1/4 mile NE of the subject
Status: 00000002410 (1987)
Activity: SERVICE
1000 gallon tank (waste oil)

Site: LANG MOTORS
Address: 601 CHAPALA ST
City: SANTA BARBARA
Map Loc: 29 - within 1/4 mile N of the subject
Status: 1 TANK (1999)

Site: VAN WYK'S INC
Address: 630 CHAPALA ST
City: SANTA BARBARA
Map Loc: 27 - within 1/4 mile N of the subject
Status: 00000051813 (1987)
Activity: AUTO DEALERSHIP
500 gallon, unlined tank (waste oil)
100 gallon tank (waste oil)

Site: ROBERT L. RUNNFELDT
Address: 33 W MONTECITO ST
City: SANTA BARBARA
Map Loc: 82 - within 1/4 mile E of the subject
Status: 00000001401 (1987)
Activity: GAS STATION
550 gallon, double-walled, unlined tank (waste oil), installed in 1969
10000 gallon, single-walled, unlined, carbon steel tank (unleaded), installed in 1969
10000 gallon, single-walled, unlined, carbon steel tank (unleaded), installed in 1969
10000 gallon, single-walled, unlined, carbon steel tank (regular), installed in 1969
8000 gallon, single-walled, unlined, carbon steel tank (premium), installed in 1971
12000 gallon, single-walled, unlined, fiberglass tank (waste oil), installed in 1971

Site: SOFSPRAY CAR WASH
Address: 240 W MONTECITO ST
City: SANTA BARBARA
Map Loc: 15 - within 1/4 mile SE of the subject

Docusign Envelope ID: 3773F87A-0B89-4932-BA2C-CA8383B3EEAD

Status: 00000000650 (1987)
Activity: SELF SERVICE CAR WASH
300 gallon, single-walled, concrete sump
300 gallon, single-walled, concrete sump

Site: FREDRICK C HERBERT
Address: 328 W MONTECITO ST
City: SANTA BARBARA
Map Loc: 13 - within 1/4 mile SE of the subject
Status: 00000054892 (198798A)
Activity: FARM
550 gallon, single-walled, unlined, carbon steel tank (regular)

Site: SMOG PROS
Address: 328 W MONTECITO ST
City: SANTA BARBARA
Map Loc: 13 - within 1/4 mile SE of the subject
Status: 4 TANKS (1999)

Site: ARCO #1766
Address: 328 W MONTECITO ST
City: SANTA BARBARA
Map Loc: 13 - within 1/4 mile SE of the subject
Status: (191998A)

Site: 91799
Address: 401 W MONTECITO ST
City: SANTA BARBARA
Map Loc: 16 - within 1/4 mile S of the subject
Status: 00000062136 (1987&93)
Activity: GAS STATION
10000 gallon, single-walled, unlined tank
10000 gallon, single-walled, unlined tank
10000 gallon, single-walled, unlined tank
1000 gallon, single-walled, unlined tank

Site: CHEVRON #9-1799
Address: 401 W MONTECITO ST
City: SANTA BARBARA
Map Loc: 16 - within 1/4 mile S of the subject
Status: 3 TANKS (1999)

Site: 91799
Address: 401 W MONTECITO ST
City: SANTA BARBARA
Map Loc: 16 - within 1/4 mile S of the subject
Status: 00000057391 (1987&93)
Activity: CAR WASH
concrete sump

Site: CHEVRON - EDUCATED CAR WASH
Address: 401 W MONTECITO ST
City: SANTA BARBARA
Map Loc: 16 - within 1/4 mile S of the subject
Status: (191998A)

Site: GREGG MOTORS LTD BMW
Address: 315 STATE ST
City: SANTA BARBARA
Map Loc: 89 - within 1/4 mile E of the subject
Status: 00000027546 (1987)
Activity: AUTO DEALER
500 gallon, single-walled, carbon steel tank (unleaded)
500 gallon, single-walled, carbon steel tank (waste oil)

Docusign Envelope ID: 3773F87A-0B89-4932-BA2C-CA8383B3EEAD

Site: TOM WILLIAMS OLDSMOBILE CADILLAC
Address: 410 STATE ST
City: SANTA BARBARA
Map Loc: 72 - within 1/4 mile NE of the subject
Status: 00000028358 (1987)
Activity: RANCH USE
carbon steel tank (regular)
carbon steel tank (waste oil)

Site: PEP BOYS - SANTA BARBARA #23
Address: 424 STATE ST
City: SANTA BARBARA
Map Loc: 69 - within 1/4 mile NE of the subject
Status: 00000003756 (198798A)
Activity: WASTE TANK
550 gallon tank (waste oil)

Docusign Envelope ID: 3773F87A-0B89-4932-BA2C-CA8383B3EEAD

CLTA Preliminary Report Form
(Rev. 11/06)

Order Number: 4202-6991840
Page Number: 1

Updated

First American Title™

First American Title Company

100 South H Street
Lompoc, CA 93436
California Department of Insurance License No. 151

Escrow Officer:	Allison Campitelli, CSEO
Phone:	(805)737-3737
Fax No.:	(866)445-9586
E-Mail:	acampitelli@firstam.com
Title Officer:	Bridget Foss
Phone:	(805)569-6154
Fax No.:	(866)397-7090
E-Mail:	bfoss@firstam.com
E-Mail Loan Documents to:	Lenders please contact the Escrow Officer for email address for sending loan documents.
Buyer:	County of Santa Barbara
Owner:	Pathpoint, A California Nonprofit Public Benefit Corporation
Property:	315 W. Haley Street Santa Barbara, CA 93101

PRELIMINARY REPORT

In response to the above referenced application for a policy of title insurance, this company hereby reports that it is prepared to issue, or cause to be issued, as of the date hereof, a Policy or Policies of Title Insurance describing the land and the estate or interest therein hereinafter set forth, insuring against loss which may be sustained by reason of any defect, lien or encumbrance not shown or referred to as an Exception below or not excluded from coverage pursuant to the printed Schedules, Conditions and Stipulations of said Policy forms.

The printed Exceptions and Exclusions from the coverage and Limitations on Covered Risks of said policy or policies are set forth in Exhibit A attached. *The policy to be issued may contain an arbitration clause. When the Amount of Insurance is less than that set forth in the arbitration clause, all arbitrable matters shall be arbitrated at the option of either the Company or the Insured as the exclusive remedy of the parties*. Limitations on Covered Risks applicable to the CLTA and ALTA Homeowner's Policies of Title Insurance which establish a Deductible Amount and a Maximum Dollar Limit of Liability for certain coverages are also set forth in Exhibit A. Copies of the policy forms should be read. They are available from the office which issued this report.

Please read the exceptions shown or referred to below and the exceptions and exclusions set forth in Exhibit A of this report carefully. The exceptions and exclusions are meant to provide you with notice of matters which are not covered under the terms of the title insurance policy and should be carefully considered.

It is important to note that this preliminary report is not a written representation as to the condition of title and may not list all liens, defects, and encumbrances affecting title to the land.

Please be advised that any provision contained in this document, or in a document that is attached, linked or referenced in this document, that under applicable law illegally discriminates against a class of individuals based

Docusign Envelope ID: 3773F87A-0B89-4932-BA2C-CA8383B3EEAD

upon personal characteristics such as race, color, religion, sex, sexual orientation, gender identity, familial status, disability, national origin, or any other legally protected class, is illegal and unenforceable by law.

This report (and any supplements or amendments hereto) is issued solely for the purpose of facilitating the issuance of a policy of title insurance and no liability is assumed hereby. If it is desired that liability be assumed prior to the issuance of a policy of title insurance, a Binder or Commitment should be requested.

Docusign Envelope ID: 3773F87A-0B89-4932-BA2C-CA8383B3EEAD

Dated as of July 03, 2024 at 7:30 A.M.

The form of Policy of title insurance contemplated by this report is:

To Be Determined

A specific request should be made if another form or additional coverage is desired.

Title to said estate or interest at the date hereof is vested in:

Pathpoint, A California Nonprofit Public Benefit Corporation

The estate or interest in the land hereinafter described or referred to covered by this Report is:

A FEE AS TO PARCEL(S) 1, AN EASEMENT AS TO PARCEL(S) 2

The Land referred to herein is described as follows:

(See attached Legal Description)

At the date hereof exceptions to coverage in addition to the printed Exceptions and Exclusions in said policy form would be as follows:

1. General and special taxes and assessments for the fiscal year 2024-2025, a lien not yet due or payable.

2. The lien of supplemental taxes, if any, assessed pursuant to Chapter 3.5 commencing with Section 75 of the California Revenue and Taxation Code.

3. An unrecorded lease dated SEPTEMBER 20, 1980, executed by LISOLOTTE M. MACFARLANE as lessor and HARLAN DEGROODT, EDWIN LENVIK AND KENNEITH MONOR as lessee, as disclosed by a MEMORANDUM OF LEASE recorded DECEMBER 22, 1980 as INSTRUMENT NO. 1980-52902 of Official Records.

   Defects, liens, encumbrances or other matters affecting the leasehold estate, whether or not shown by the public records.

4. An easement for INGRESS, EGRESS AND UTILITIES and incidental purposes, recorded JANUARY 03, 1984 as INSTRUMENT NO. 1984-70 of Official Records.
   In Favor of: RICHARD GODKIN AND DEVON GODKIN
   Affects: AS DESCRIBED THEREIN

Docusign Envelope ID: 3773F87A-0B89-4932-BA2C-CA8383B3EEAD

5. Covenants, conditions, restrictions and easements in the document recorded JANUARY 19, 1984 as INSTRUMENT NO. 1984-3446 of Official Records, but deleting any covenant, condition, or restriction, if any, indicating a preference, limitation, or discrimination based on race, color, religion, sex, gender, gender identity, gender expression, sexual orientation, familial status, marital status, disability, handicap, veteran or military status, genetic information, national origin, source of income as defined in subdivision (p) of Section 12955, or ancestry, to the extent that such covenants, conditions or restrictions violate applicable state or federal laws. Lawful restrictions under state and federal law on the age of occupants in senior housing or housing for older persons shall not be construed as restrictions based on familial status.

6. The terms and provisions contained in the document entitled RECOGNITION AND ATTORNMENT AGREEMENT, executed by and between HALEY LAND COMPANY, A CALIFORNIA GENERAL PARTNERSHIP, THE CITY OF SANTA BARBARA and SANTA BARBARA BANK & TRUST, recorded AUGUST 14, 1992, as Instrument No. 1992-63950 of Official Records.

7. The terms, provisions and easement(s) contained in the document entitled "COLLATERAL ASSIGNMENT OF EASEMENT RIGHTS" recorded SEPTEMBER 01, 1992 as INSTRUMENT NO. 1992-68687 of Official Records.

8. A deed of trust to secure an original indebtedness of $1,326,000.00 recorded June 30, 2015 as INSTRUMENT NO. 2015-34488 OF OFFICIAL RECORDS.

Dated:	June 11, 2015
Trustor:	PATHPOINT, A CALIFORNIA NONPROFIT PUBLIC BENEFIT CORPORATION
Trustee:	UNIONBANCAL MORTGAGE CORPORATION, A CALIFORNIA CORPORATION
Beneficiary:	MUFG UNION BANK, N.A

The terms and provisions contained in the document entitled "SUBORDINATION OF LEASE (TO DEED OF TRUST)" recorded June 30, 2015 as INSTRUMENT NO. 2015-34489 of Official Records.

The effect of a document entitled "PARTIAL RECONVEYANCE", recorded April 03, 2018 as INSTRUMENT NO. 2018-13162 of Official Records.

9. The fact that the land lies within the boundaries of the CENTRAL CITY Redevelopment Project Area, as disclosed by various documents of record.

10. Any easements and/or servitudes affecting easement parcel(s) 2 herein described.

11. Water rights, claims or title to water, whether or not shown by the Public Records.

12. Rights of parties in possession.

Prior to the issuance of any policy of title insurance, the Company will require:

13. With respect to PATHPOINT, A CALIFORNIA NONPROFIT PUBLIC BENEFIT CORPORATION:
    a. Evidence that the corporation is properly formed and in good standing in the state of its domicile.
    b. An official copy of the bylaws for the corporation.

Docusign Envelope ID: 3773F87A-0B89-4932-BA2C-CA8383B3EEAD

c. A copy of a resolution of the Board of Directors authorizing the contemplated transaction and designating which corporate officers shall have the power to execute on behalf of the corporation.
d. Other requirements which the Company may impose following its review of the material required herein and other information which the Company may require.

Docusign Envelope ID: 3773F87A-0B89-4932-BA2C-CA8383B3EEAD

INFORMATIONAL NOTES

Note: The policy to be issued may contain an arbitration clause. When the Amount of Insurance is less than the certain dollar amount set forth in any applicable arbitration clause, all arbitrable matters shall be arbitrated at the option of either the Company or the Insured as the exclusive remedy of the parties. If you desire to review the terms of the policy, including any arbitration clause that may be included, contact the office that issued this Commitment or Report to obtain a sample of the policy jacket for the policy that is to be issued in connection with your transaction.

1. General and special taxes and assessments for the fiscal year 2023-2024.

First Installment:	$994.04, PAID
Penalty:	$0.00
Second Installment:	$994.03, PAID
Penalty:	$0.00
Tax Rate Area:	02-042
A. P. No.:	037-192-001

2. According to the latest available equalized assessment roll in the office of the county tax assessor, there is located on the land a(n) Commercial Structure known as 315 West Haley Street, Santa Barbara, CA.

3. According to the public records, there has been no conveyance of the land within a period of twenty-four months prior to the date of this report, except as follows:

   None

The map attached, if any, may or may not be a survey of the land depicted hereon. First American expressly disclaims any liability for loss or damage which may result from reliance on this map except to the extent coverage for such loss or damage is expressly provided by the terms and provisions of the title insurance policy, if any, to which this map is attached.

Docusign Envelope ID: 3773F87A-0B89-4932-BA2C-CA8383B3EEAD

LEGAL DESCRIPTION

Real property in the City of Santa Barbara, County of Santa Barbara, State of California, described as follows:

PARCEL 1:

THAT PORTION OF BLOCK 253 IN THE CITY OF SANTA BARBARA, COUNTY OF SANTA BARBARA, STATE OF CALIFORNIA, DESCRIBED AS FOLLOWS:

BEGINNING AT A POINT ON THE SOUTHEASTERLY LINE OF HALEY STREET, DISTANT THEREON 150 FEET SOUTHWESTERLY FROM THE MOST NORTHERLY CORNER OF SAID BLOCK;

THENCE SOUTHWESTERLY ALONG SAID SOUTHEASTERLY LINE OF HALEY STREET 48 FEET;

THENCE AT A RIGHT ANGLE SOUTHEASTERLY 223 FEET, MORE OR LESS, TO THE FENCE ON THE NORTHWESTERLY LINE OF THE LOT OF THE HUNT MERCANTILE COMPANY AS DESCRIBED IN DEEDS RECORDED IN BOOK 118, PAGE 363, AND IN BOOK 107, PAGE 5, BOTH OF OFFICIAL RECORDS OF SAID COUNTY;

THENCE AT RIGHT ANGLES NORTHEASTERLY 48 FEET; THENCE AT RIGHT ANGLES NORTHWESTERLY 223 FEET, MORE OR LESS, TO THE SOUTHEASTERLY LINE OF HALEY STREET AND THE PLACE OF BEGINNING.

PARCEL 2:

A NON-EXCLUSIVE EASEMENT FOR INGRESS, EGRESS, PARKING AND INCIDENTAL PURPOSES, OVER, UNDER, ACROSS AND THROUGH THAT CERTAIN PARCEL AS SET FORTH IN THAT CERTAIN EASEMENT AGREEMENT, UNDER THE TERMS AND CONDITIONS SET FORTH THEREIN, DATED OCTOBER 12, 1983, EXECUTED BY RICHARD GODKIN AND DEVON GODKIN AND HALEY LAND COMPANY, A GENERAL PARTNERSHIP, REFERENCE TO WHICH IS MADE BY THAT CERTAIN EASEMENT GRANT DEED, DATED OCTOBER 12, 1983 RECORDED OCTOBER 26, 1983 AS INSTRUMENT NO. 83-57475 OF SANTA BARBARA COUNTY AS MORE PARTICULARLY DESCRIBED AS FOLLOWS:

THAT PORTION OF SANTA BARBARA CITY BLOCK 253, IN THE CITY OF SANTA BARBARA, COUNTY OF SANTA BARBARA, STATE OF CALIFORNIA, ACCORDING TO THE OFFICIAL MAP THEREOF, LYING WITHIN THE PARCELS DESCRIBED IN THE DEEDS TO THE STATE OF CALIFORNIA, RECORDED SEPTEMBER 17, 1958 AS INSTRUMENT NO. 22520 IN BOOK 1555, PAGE 247 OF OFFICIAL RECORDS; AND RECORDED MARCH 1, 1954 AS INSTRUMENT NO. 3547 IN BOOK 1220, PAGE 287 OF OFFICIAL RECORDS, IN THE OFFICE OF THE COUNTY RECORDER OF SAID COUNTY, DESCRIBED AS FOLLOWS:

COMMENCING AT A POINT ON THE SOUTHEASTERLY LINE OF HALEY STREET DISTANT THEREON 198 FEET SOUTHWESTERLY FROM THE MOST NORTHERLY CORNER OF SAID BLOCK, SAID POINT BEING THE MOST NORTHERLY CORNER OF THAT PARCEL OF LAND DEEDED TO THE STATE OF CALIFORNIA BY DEED RECORDED SEPTEMBER 17, 1958 AS INSTRUMENT NO. 22520 IN BOOK 1555, PAGE 247 OF OFFICIAL RECORDS, SAID POINT BEING ALSO THE WESTERLY CORNER OF THE PROPERTY DESCRIBED IN DEED TO LISELOTTE MARIE MACFARLANE, RECORDED MARCH 25, 1949 AS INSTRUMENT NO. 3855 IN BOOK 845, PAGE 262 OF OFFICIAL RECORDS; THENCE SOUTH 48° 30' 00" EAST ALONG THE SOUTHWESTERLY LINE OF SAID MACFARLANE PROPERTY, 10.00 FEET TO THE TRUE POINT OF BEGINNING; THENCE CONTINUING SOUTH 48° 30' 00" EAST ALONG THE SOUTHWESTERLY LINE OF SAID MACFARLANE PROPERTY, 213.68 FEET TO THE SOUTHERLY CORNER THEREOF; THENCE SOUTH 41° 30' 00" WEST, 98.10 FEET TO A POINT ON THE "STATE OF CALIFORNIA DIVISION OF HIGHWAYS RIGHT OF WAY FENCE (DISTRICT 05-SB-101)"; THENCE NORTH 28° 50' 27" WEST, 227.73 FEET ALONG

Docusign Envelope ID: 3773F87A-0B89-4932-BA2C-CA8383B3EEAD

SAID FENCE TO A POINT; THENCE NORTH 43° 33' 35" EAST, 21.51 FEET TO THE TRUE POINT OF BEGINNING.

APN: 037-192-001

Docusign Envelope ID: 3773F87A-0B89-4932-BA2C-CA8383B3EEAD

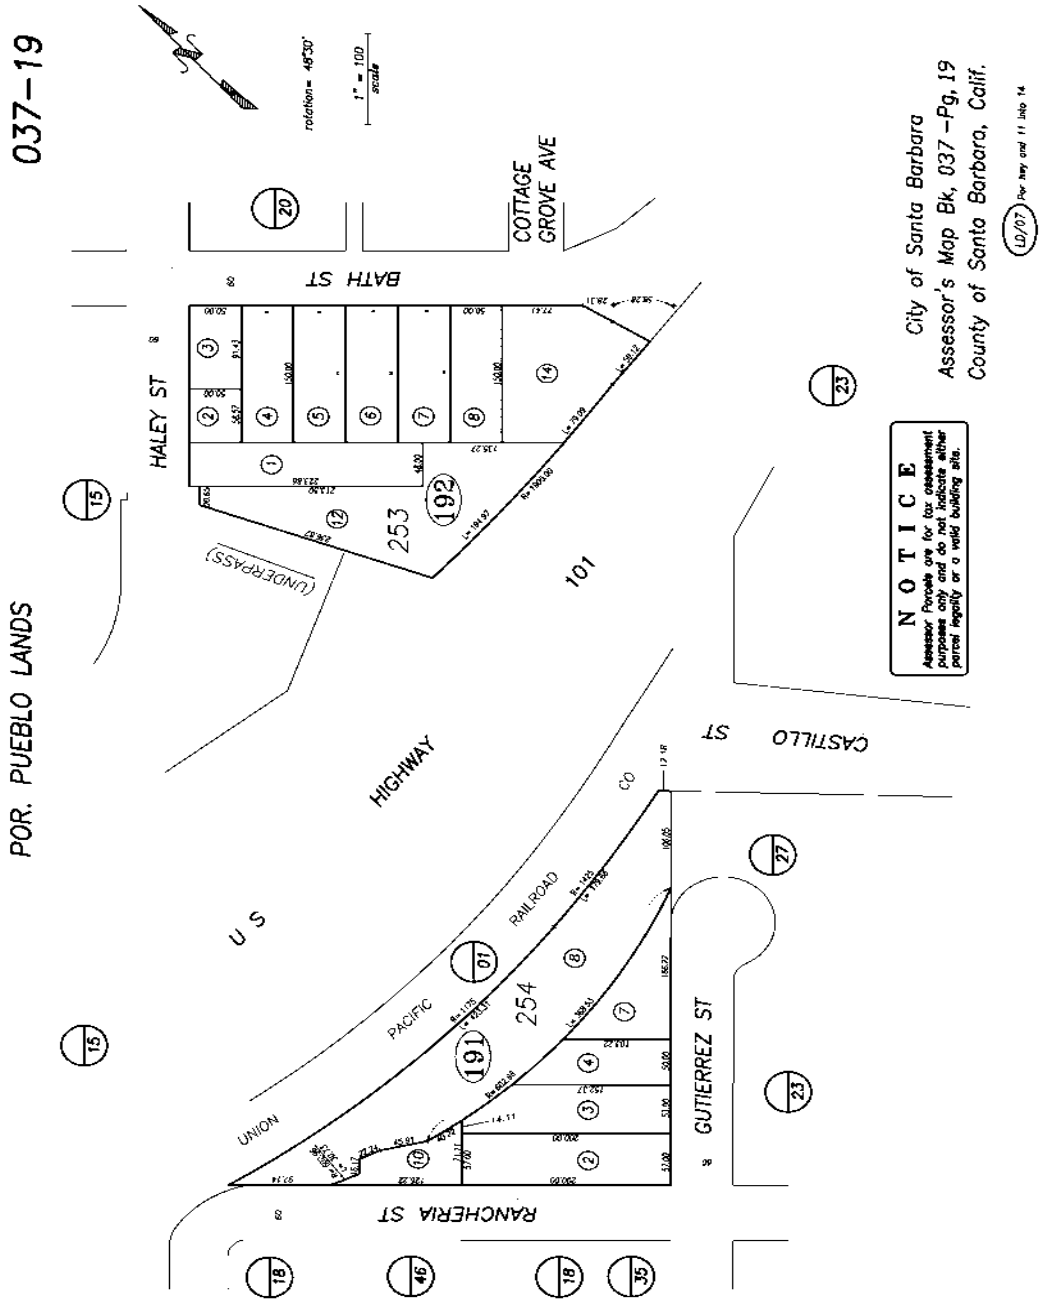

Docusign Envelope ID: 3773F87A-0B89-4932-BA2C-CA8383B3EEAD

NOTICE

Section 12413.1 of the California Insurance Code, effective January 1, 1990, requires that any title insurance company, underwritten title company, or controlled escrow company handling funds in an escrow or sub-escrow capacity, wait a specified number of days after depositing funds, before recording any documents in connection with the transaction or disbursing funds. This statute allows for funds deposited by wire transfer to be disbursed the same day as deposit. In the case of cashier's checks or certified checks, funds may be disbursed the next day after deposit. In order to avoid unnecessary delays of three to seven days, or more, please use wire transfer, cashier's checks, or certified checks whenever possible.

Docusign Envelope ID: 3773F87A-0B89-4932-BA2C-CA8383B3EEAD

EXHIBIT A
LIST OF PRINTED EXCEPTIONS AND EXCLUSIONS (BY POLICY TYPE)

CLTA/ALTA HOMEOWNER'S POLICY OF TITLE INSURANCE [(07-01-2021) v. 01.00]

EXCLUSIONS FROM COVERAGE

The following matters are excluded from the coverage of this policy and We will not pay loss or damage, costs, attorneys' fees, or expenses that arise by reason of:

1. a. any law, ordinance, permit, or governmental regulation (including those relating to building and zoning) that restricts, regulates, prohibits, or relates to:
      i. the occupancy, use, or enjoyment of the Land;
      ii. the character, dimensions, or location of any improvement on the Land;
      iii. the subdivision of land; or
      iv. environmental remediation or protection.
   b. any governmental forfeiture, police, or regulatory, or national security power.
   c. the effect of a violation or enforcement of any matter excluded under Exclusion 1.a. or 1.b.
   Exclusion 1 does not modify or limit the coverage provided under Covered Risk 8.a., 14, 15, 16, 18, 19, 20, 23, or 27.
2. Any power to take the Land by condemnation. Exclusion 2 does not modify or limit the coverage provided under Covered Risk 17.
3. Any defect, lien, encumbrance, adverse claim, or other matter:
   a. created, suffered, assumed, or agreed to by You;
   b. not Known to Us, not recorded in the Public Records at the Date of Policy, but Known to You and not disclosed in writing to Us by You prior to the date You became an Insured under this policy;
   c. resulting in no loss or damage to You;
   d. attaching or created subsequent to the Date of Policy (Exclusion 3.d. does not modify or limit the coverage provided under Covered Risk 5, 8.f., 25, 26, 27, 28, or 32); or
   e. resulting in loss or damage that would not have been sustained if You paid consideration sufficient to qualify You as a bona fide purchaser of the Title at the Date of Policy.
4. Lack of a right:
   a. to any land outside the area specifically described and referred to in Item 3 of Schedule A; and
   b. in any street, road, avenue, alley, lane, right-of-way, body of water, or waterway that abut the Land.
   Exclusion 4 does not modify or limit the coverage provided under Covered Risk 11 or 21.
5. The failure of Your existing structures, or any portion of Your existing structures, to have been constructed before, on, or after the Date of Policy in accordance with applicable building codes. Exclusion 5 does not modify or limit the coverage provided under Covered Risk 14 or 15.
6. Any claim, by reason of the operation of federal bankruptcy, state insolvency, or similar creditors' rights law, that the transfer of the Title to You is a:
   a. fraudulent conveyance or fraudulent transfer;
   b. voidable transfer under the Uniform Voidable Transactions Act; or
   c. preferential transfer:
      i. to the extent the instrument of transfer vesting the Title as shown in Schedule A is not a transfer made as a contemporaneous exchange for new value; or
      ii. for any other reason not stated in Covered Risk 30.
7. Contamination, explosion, fire, flooding, vibration, fracturing, earthquake, or subsidence.
8. Negligence by a person or an entity exercising a right to extract or develop oil, gas, minerals, groundwater, or any other subsurface substance.
9. Any lien on Your Title for real estate taxes or assessments imposed or collected by a governmental authority that becomes due and payable after the Date of Policy. Exclusion 9 does not modify or limit the coverage provided under Covered Risk 8.a. or 27.
10. Any discrepancy in the quantity of the area, square footage, or acreage of the Land or of any improvement to the Land.

LIMITATIONS ON COVERED RISKS

Your insurance for the following Covered Risks is limited on the Owner's Coverage Statement as follows:
For Covered Risk 16, 18, 19, and 21 Your Deductible Amount and Our Maximum Dollar Limit of Liability shown in Schedule A.
The deductible amounts and maximum dollar limits shown on Schedule A are as follows:

	Your Deductible Amount	Our Maximum Dollar Limit of Liability
Covered Risk 16:	1% of Policy Amount Shown in Schedule A or $2,500 (whichever is less)	$10,000
Covered Risk 18:	1% of Policy Amount Shown in Schedule A or $5,000 (whichever is less)	$25,000
Covered Risk 19:	1% of Policy Amount Shown on Schedule A or $5,000 (whichever is less)	$25,000
Covered Risk 21:	1% of Policy Amount Shown on Schedule A or $2,500 (whichever is less)	$5,000

Docusign Envelope ID: 3773F87A-0B89-4932-BA2C-CA8383B3EEAD

ALTA OWNER'S POLICY [(07-01-2021) V. 01.00]
CLTA STANDARD COVERAGE OWNER'S POLICY [(02-04-22) V. 01.00]
EXCLUSIONS FROM COVERAGE

The following matters are excluded from the coverage of this policy, and the Company will not pay loss or damage, costs, attorneys' fees, or expenses that arise by reason of:

1. a. any law, ordinance, permit, or governmental regulation (including those relating to building and zoning) that restricts, regulates, prohibits, or relates to:
   i. the occupancy, use, or enjoyment of the Land;
   ii. the character, dimensions, or location of any improvement on the Land;
   iii. the subdivision of land; or
   iv. environmental remediation or protection.
   b. any governmental forfeiture, police, regulatory, or national security power.
   c. the effect of a violation or enforcement of any matter excluded under Exclusion 1.a. or 1.b.

Exclusion 1 does not modify or limit the coverage provided under Covered Risk 5 or 6.

2. Any power of eminent domain. Exclusion 2 does not modify or limit the coverage provided under Covered Risk 7.
3. Any defect, lien, encumbrance, adverse claim, or other matter:
   a. created, suffered, assumed, or agreed to by the Insured Claimant;
   b. not Known to the Company, not recorded in the Public Records at the Date of Policy, but Known to the Insured Claimant and not disclosed in writing to the Company by the Insured Claimant prior to the date the Insured Claimant became an Insured under this policy;
   c. resulting in no loss or damage to the Insured Claimant;
   d. attaching or created subsequent to the Date of Policy (Exclusion 3.d. does not modify or limit the coverage provided under Covered Risk 9 or 10); or
   e. resulting in loss or damage that would not have been sustained if consideration sufficient to qualify the Insured named in Schedule A as a bona fide purchaser had been given for the Title at the Date of Policy.
4. Any claim, by reason of the operation of federal bankruptcy, state insolvency, or similar creditors' rights law, that the transaction vesting the Title as shown in Schedule A is a:
   a. fraudulent conveyance or fraudulent transfer;
   b. voidable transfer under the Uniform Voidable Transactions Act; or
   c. preferential transfer:
      i. to the extent the instrument of transfer vesting the Title as shown in Schedule A is not a transfer made as a contemporaneous exchange for new value; or
      ii. for any other reason not stated in Covered Risk 9.b.
5. Any claim of a PACA-PSA Trust. Exclusion 5 does not modify or limit the coverage provided under Covered Risk 8.
6. Any lien on the Title for real estate taxes or assessments imposed or collected by a governmental authority that becomes due and payable after the Date of Policy. Exclusion 6 does not modify or limit the coverage provided under Covered Risk 2.b.
7. Any discrepancy in the quantity of the area, square footage, or acreage of the Land or of any improvement to the Land.

NOTE: The 2021 ALTA Owner's Policy may be issued to afford either Standard Coverage or Extended Coverage. In addition to variable exceptions such as taxes, easements, CC&R's, etc., the Exceptions from Coverage in a Standard Coverage policy will also include the Western Regional Standard Coverage Exceptions listed below as numbers 1 through 7. The 2021 CLTA Standard Coverage Owner's Policy will include the Western Regional Standard Coverage Exceptions listed below as numbers 1 through 7.

EXCEPTIONS FROM COVERAGE

Some historical land records contain Discriminatory Covenants that are illegal and unenforceable by law. This policy treats any Discriminatory Covenant in a document referenced in Schedule B as if each Discriminatory Covenant is redacted, repudiated, removed, and not republished or recirculated. Only the remaining provisions of the document are excepted from coverage.

This policy does not insure against loss or damage and the Company will not pay costs, attorneys' fees, or expenses resulting from the terms and conditions of any lease or easement identified in Schedule A, and the following matters:

1. (a) Taxes or assessments that are not shown as existing liens by the records of any taxing authority that levies taxes or assessments on real property or by the Public Records; (b) proceedings by a public agency that may result in taxes or assessments, or notices of such proceedings, whether or not shown by the records of such agency or by the Public Records.
2. Any facts, rights, interests, or claims that are not shown by the Public Records but that could be ascertained by an inspection of the Land or that may be asserted by persons in possession of the Land.
3. Easements, liens or encumbrances, or claims thereof, not shown by the Public Records.
4. Any encroachment, encumbrance, violation, variation, or adverse circumstance affecting the Title that would be disclosed by an accurate and complete land survey of the Land and not shown by the Public Records.
5. (a) Unpatented mining claims; (b) reservations or exceptions in patents or in Acts authorizing the issuance thereof; (c) water rights, claims or title to water, whether or not the matters excepted under (a), (b), or (c) are shown by the Public Records.
6. Any lien or right to a lien for services, labor or material unless such lien is shown by the Public Records at Date of Policy.
7. Any claim to (a) ownership of or rights to minerals and similar substances, including but not limited to ores, metals, coal, lignite, oil, gas,

Docusign Envelope ID: 3773F87A-0B89-4932-BA2C-CA8383B3EEAD

uranium, clay, rock, sand, and gravel located in, on, or under the Land or produced from the Land, whether such ownership or rights arise by lease, grant, exception, conveyance, reservation, or otherwise; and (b) any rights, privileges, immunities, rights of way, and easements associated therewith or appurtenant thereto, whether or not the interests or rights excepted in (a) or (b) appear in the Public Records or are shown in Schedule B.

2006 ALTA OWNER'S POLICY (06-17-06)

EXCLUSIONS FROM COVERAGE

The following matters are expressly excluded from the coverage of this policy, and the Company will not pay loss or damage, costs, attorneys' fees, or expenses that arise by reason of:

1. (a) Any law, ordinance, permit, or governmental regulation (including those relating to building and zoning) restricting, regulating, prohibiting, or relating to
   (i) the occupancy, use, or enjoyment of the Land;
   (ii) the character, dimensions, or location of any improvement erected on the Land;
   (iii) the subdivision of land; or
   (iv) environmental protection;

or the effect of any violation of these laws, ordinances, or governmental regulations. This Exclusion 1(a) does not modify or limit the coverage provided under Covered Risk 5.

   (b) Any governmental police power. This Exclusion 1(b) does not modify or limit the coverage provided under Covered Risk 6.
2. Rights of eminent domain. This Exclusion does not modify or limit the coverage provided under Covered Risk 7 or 8.
3. Defects, liens, encumbrances, adverse claims, or other matters
   (a) created, suffered, assumed, or agreed to by the Insured Claimant;
   (b) not Known to the Company, not recorded in the Public Records at Date of Policy, but Known to the Insured Claimant and not disclosed in writing to the Company by the Insured Claimant prior to the date the Insured Claimant became an Insured under this policy;
   (c) resulting in no loss or damage to the Insured Claimant;
   (d) attaching or created subsequent to Date of Policy (however, this does not modify or limit the coverage provided under Covered Risk 9 and 10); or
   (e) resulting in loss or damage that would not have been sustained if the Insured Claimant had paid value for the Title.
4. Any claim, by reason of the operation of federal bankruptcy, state insolvency, or similar creditors' rights laws, that the transaction vesting the Title as shown in Schedule A, is
   (a) a fraudulent conveyance or fraudulent transfer; or
   (b) a preferential transfer for any reason not stated in Covered Risk 9 of this policy.
5. Any lien on the Title for real estate taxes or assessments imposed by governmental authority and created or attaching between Date of Policy and the date of recording of the deed or other instrument of transfer in the Public Records that vests Title as shown in Schedule A.

NOTE: The 2006 ALTA Owner's Policy may be issued to afford either Standard Coverage or Extended Coverage. In addition to variable exceptions such as taxes, easements, CC&R's, etc., the Exceptions from Coverage in a Standard Coverage policy will also include the Western Regional Standard Coverage Exceptions listed below as numbers 1 through 7.

EXCEPTIONS FROM COVERAGE

This policy does not insure against loss or damage, and the Company will not pay costs, attorneys' fees or expenses, that arise by reason of:

The above policy form may be issued to afford either Standard Coverage or Extended Coverage. In addition to the above Exclusions from Coverage, the Exceptions from Coverage in a Standard Coverage policy will also include the following Exceptions from Coverage:

1. (a) Taxes or assessments that are not shown as existing liens by the records of any taxing authority that levies taxes or assessments on real property or by the Public Records; (b) proceedings by a public agency that may result in taxes or assessments, or notices of such proceedings, whether or not shown by the records of such agency or by the Public Records.
2. Any facts, rights, interests, or claims that are not shown in the Public Records but that could be ascertained by an inspection of the Land or that may be asserted by persons in possession of the Land.
3. Easements, liens or encumbrances, or claims thereof, not shown by the Public Records.
4. Any encroachment, encumbrance, violation, variation, or adverse circumstance affecting the Title that would be disclosed by an accurate and complete land survey of the Land and that are not shown by the Public Records.
5. (a) Unpatented mining claims; (b) reservations or exceptions in patents or in Acts authorizing the issuance thereof; (c) water rights, claims or title to water, whether or not the matters excepted under (a), (b), or (c) are shown by the Public Records.
6. Any lien or right to a lien for services, labor or material unless such lien is shown by the Public Records at Date of Policy.
7. Any claim to (a) ownership of or rights to minerals and similar substances, including but not limited to ores, metals, coal, lignite, oil, gas, uranium, clay, rock, sand, and gravel located in, on, or under the Land or produced from the Land, whether such ownership or rights arise by lease, grant, exception, conveyance, reservation, or otherwise; and (b) any rights, privileges, immunities, rights of way, and easements associated therewith or appurtenant thereto, whether or not the interests or rights excepted in (a) or (b) appear in the Public Records or are shown in Schedule B.

Docusign Envelope ID: 3773F87A-0B89-4932-BA2C-CA8383B3EEAD

City of Santa Barbara
Community Development Department
www.SantaBarbaraCA.gov

Director's Office
Tel: 805.564.5502
Fax: 805.564.5506

Building & Safety
Tel: 805.564.5485
Fax: 805.564.5476

Housing & Redevelopment
Tel: 805.564.5461
Fax: 805.564.5477

Planning
Tel: 805.564.5470
Fax: 805.897.1904

Rental Housing Mediation Task Force
Tel: 805.564.5420
Fax: 805.564.5477

630 Garden Street
PO Box 1990
Santa Barbara, CA
93102-1990

March 28, 2024

Jeff Laass, Real Property Division Manager
General Services Department
County of Santa Barbara
1105 Santa Barbara Street
Courthouse East Wing, 2nd Floor
Santa Barbara, CA 93101
jlaass@countyofsb.org

RE: Substantial Conformance Determination
315 W. Haley St., Sansum Diabetes Research Institute
(APN: 037-192-001)
PLN2024-00121 and PC Resolutions 34 and 35

Dear Mr. Laass:

Planning Staff has reviewed the request by the County of Santa Barbara to remove the limitation on medical office use from the subject property.

On July 7, 1983, the Planning Commission approved a Conditional Use Permit (CUP) to allow off-site parking on an adjacent residentially-zoned parcel, and a Modification to allow 34 parking spaces rather than the 43 required by the zoning ordinance for a proposal to add approximately 4,000 square feet to an existing commercial structure of approximately 4,500 square feet. This approval was appealed to City Council, who ultimately denied the appeal on September 20, 1983. City Council adopted their Decision and Findings on December 20, 1983, which included conditions of approval A-F. Condition D required a deed restriction limiting the building to general office and prohibiting medical office use.

At the time of their approval, the subject parcel was zoned C-P (Restricted Commercial) and R-4 (Hotel/Motel/Multiple Residential). The required parking for development in the C-P zone was 1 space per 200 square feet. Therefore, the project required a total of 43 parking spaces. The project proposed 34 parking spaces on an adjacent lot zoned R-4, thereby requiring a CUP and Parking Modification.

Development on the site was initially approved in 1980, and at that time it was limited to office uses because traffic generated by office uses was generally 1/3 that of retail use. When the addition to the building was proposed in 1983, a parking modification was requested, and in order to make the finding that the parking modification was appropriate, medical office use was prohibited, as it has significantly higher parking demand and trip generation rates than general office.

The subject parcel is currently zoned C-R (Commercial Restricted), and the adjacent parking lot has the same nonresidential zoning. The current parking requirement for office use is 1 space per 250 square feet, whether it's a medical/dental or business/professional office use. Given the change in zoning and parking requirements that have been enacted since this parcel was developed, a CUP and parking modification are no longer required. The existing development consists of 8,560 square feet of nonresidential office use, which requires 34 parking spaces. As

Docusign Envelope ID: 3773F87A-0B89-4932-BA2C-CA8383B3EEAD

such, the limitation on medical office use is no longer applicable. The proposed use by Behavioral Wellness qualifies as both general office and medical office.

Therefore, we have determined that the request to remove the medical office prohibition is in substantial conformance with the prior approvals. I will prepare the document for a Release of Covenants and send that to you as soon as it is ready for your signature.

If you have any questions regarding this matter, please contact me at ADebusk@SantaBarbaraCA.gov or 805-564-5564.

Sincerely,

Allison De Busk
City Planner

CC: Planning File
Planning Commission

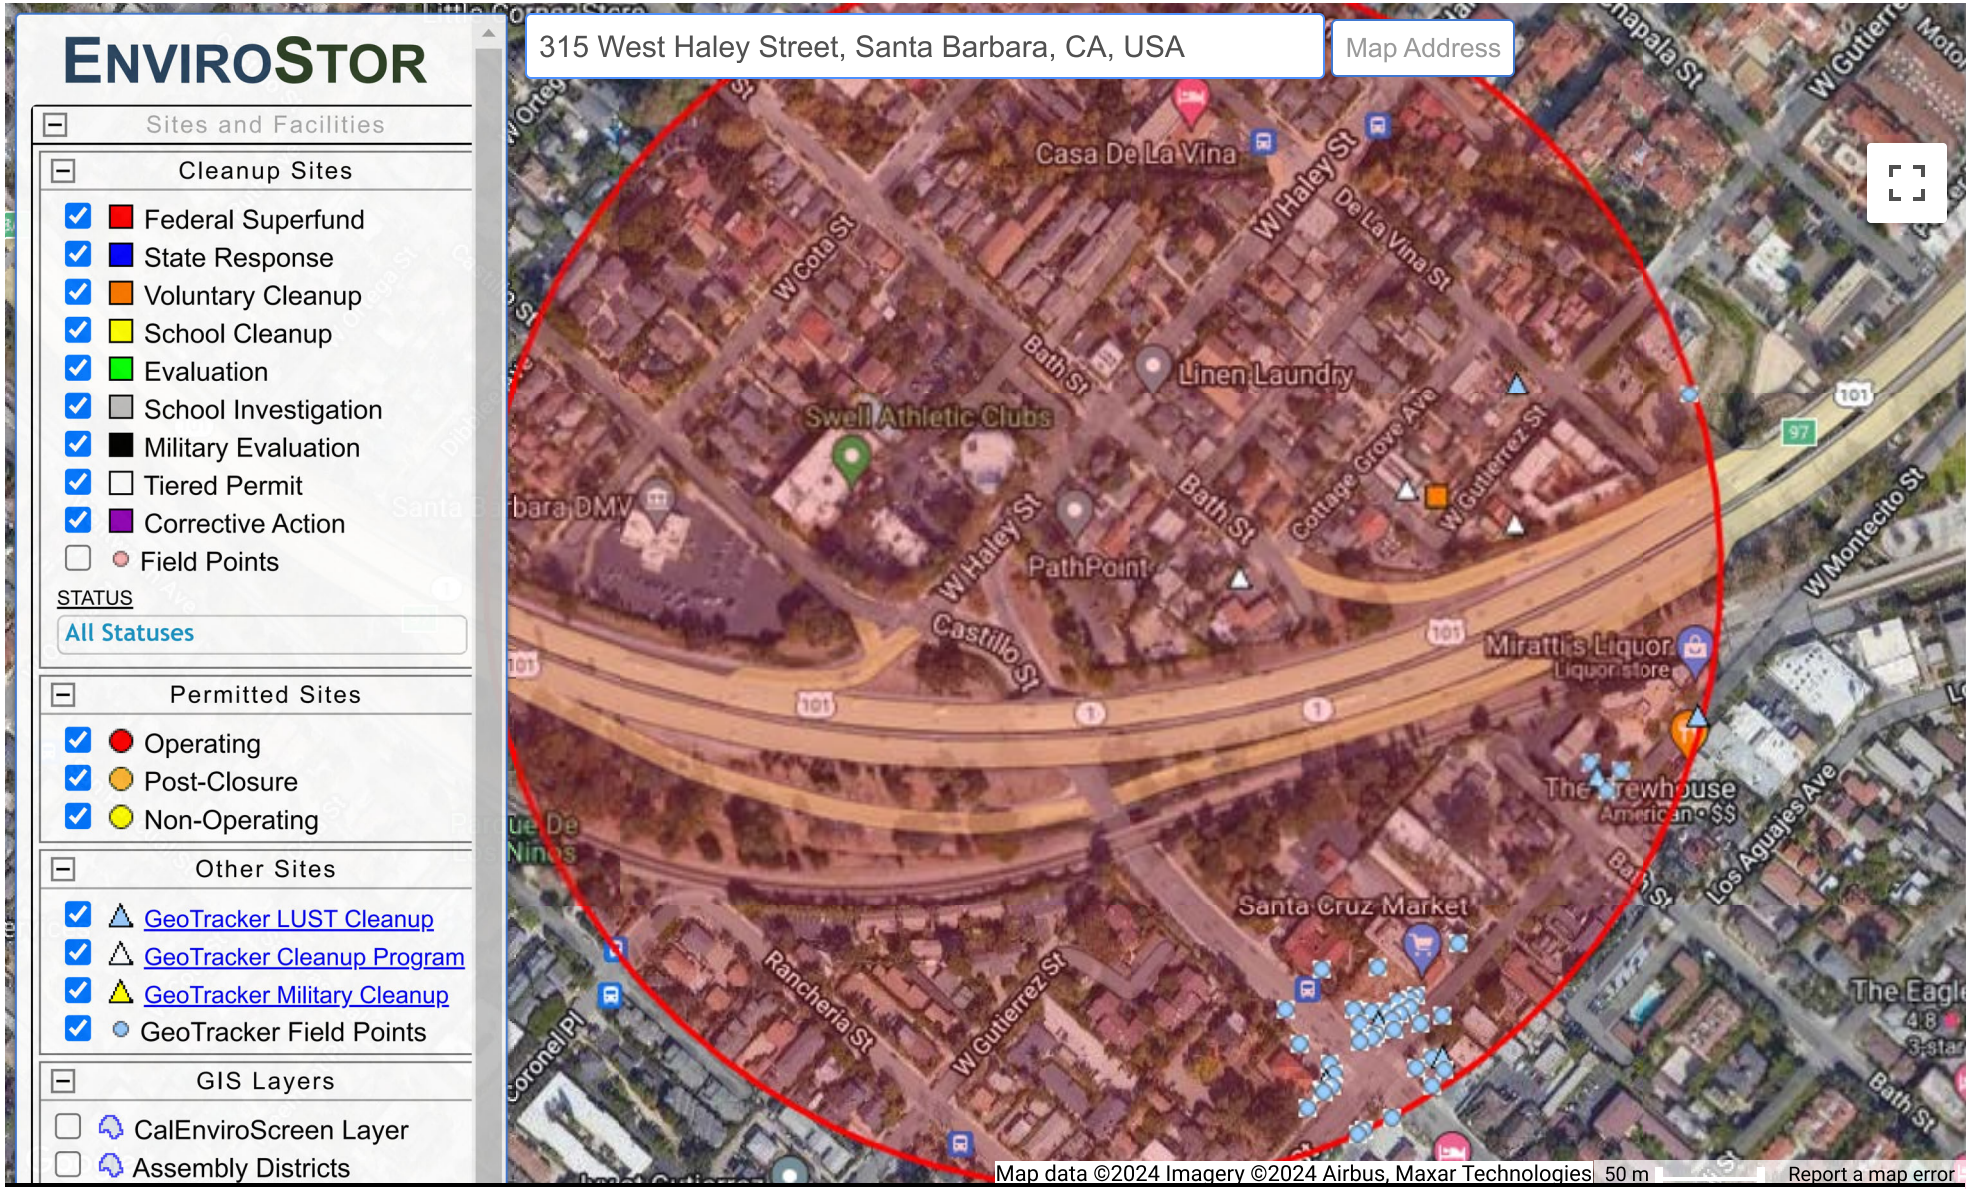

SITES FOUND IN SEARCH RADIUS — 1 SITES LISTED — EXPORT THIS LIST TO EXCEL

PROJECT NAME	STATUS	PROJECT TYPE	ADDRESS	CITY
FORMER GOLDBERG/GOSS-JEWETT	ACTIVE	VOLUNTARY CLEANUP	220 WEST GUTIERREZ STREET	SANTA BARBARA

Docusign Envelope ID: 3773F87A-0B89-4932-BA2C-CA8383B3EEAD

LEGEND - CHOOSE MORE SITES
LUST Cleanup Sites - REMOVE
Cleanup Program Sites - REMOVE
Military Cleanup Sites - REMOVE
Military Privatized Sites - REMOVE
Military UST Sites - REMOVE
Signifies a Closed Site
ACTIVE MAP COVERAGES:
• Military Bases - REMOVE

Map data ©2024 Imagery ©2024 Airbus, Maxar Technologies 50 m Report a map error

Docusign Envelope ID: 3773F87A-0B89-4932-BA2C-CA8383B3EEAD

Central Coast Regional Water Quality Control Board
Public Records Review Request

Note: You might find what you are looking for on Geotracker - a database and geographic information system (GIS) that provides online access to environmental data. It tracks regulatory data about leaking underground fuel tanks (LUFT), Department of Defense (DoD), Spills-Leaks-Investigations-Cleanups (SLIC) and Landfill sites and information on public drinking water wells. Geotracker uses commercially available software to allow users to access data over the Internet and is available to the public. **https://geotracker.waterboards.ca.gov/**

Please EMAIL Your Request
(centralcoast@waterboards.ca.gov)

Requestor Information: (*Required Field)

*First: Genevieve *Last: de la Torre

*Agency/Affiliation: American Environmental Group

*Street Address: 5655 Lindero Canyon Road, Suite 701

*City: Westlake Village *State: CA *Zip: 91362

*Phone: 818-865-7901 Alternate: _____ Fax: _____

Email: Genevieve.delatorre@americanenv.com

Requested Records: ☒ **Underground Tanks** ☒ **Site Cleanup** ☐ **NPDES**

File/Site Name	Volume or Time Period	Search Results (WB Staff Use)
Shell Oil- 310 West haley Street Santa Barbara	1966-1982	

Routed To (WB Staff Use): _____ Date: _____

(WB Staff Use)
Your appointment is _____ at _____.
Day / Date **Time**
Note: Records may be reviewed during regular business hours, 8:00 a.m. to 5:00 p.m.

Files Reviewed By: _____ **Date:** _____
Reviewer Signature

Files Returned To: _____ **Date:** _____
Staff Signature

Docusign Envelope ID: 3773F87A-0B89-4932-BA2C-CA8383B3EEAD

Welcome to the Public Records Center

Menu

- Home
- Submit a Request
- Frequently Asked Questions
- My Request Center
- Search by Reference Number

FAQs

- How can I submit a request to the Sheriff's Office for incident reports, arrest or criminal records?
- Cannabis licensing and permitting
- How do I obtain a birth, death, or marriage certificate?

See All FAQs

Reference No: R010593-081224

Logged in as:

Thank you for your interest in public records of County of Santa Barbara. Your request has been received and is being processed in accordance with the California Public Records Act, Government Code Section 7920. Your request was received in this office on August 12, 2024 and given the reference number **R010593-081224** for tracking purposes.

In order to keep your request anonymous, it will be your responsibility to maintain your Reference Number, **#R010593-081224**. You may check the County of Santa Barbara Records Request Center for updates. To search for a previously submitted request and click "Search by Reference Number" on the side-bar menu. If you lose your reference number, you will need to submit a new request.

Record Requested: Records pertaining to 315 West Haley Street with APN 37-192-01 including building permits and Hazardous materials

Again, please maintain your **ReferenceNumber (R010593-081224).**

Thank you,

County of Santa Barbara

Docusign Envelope ID: 3773F87A-0B89-4932-BA2C-CA8383B3EEAD

APPENDIX G

PROJECT PERSONNEL QUALIFICATIONS

Docusign Envelope ID: 3773F87A-0B89-4932-BA2C-CA8383B3EEAD

Name: Genevieve de la Torre

Title: Operations Project Manager

Website: Americanenv.com
Email: genevieve.delatorrre@americanenv.com
Office: 818-865-7901#

Summary:

- Performs Phase I Environmental Site Assessments

Education:

- BS California State University Northridge
- AA Moorpark Community College

Accreditation/Licenses:

- Certified Environmental Manager

Relevant Training:

- 40 hr. OSHA HAZWOPER
- ASTM 3-day Course-Phase I (1527-05) and Phase II ESA Processes

Technical Specialties:

- Due Diligence Environmental Assessments
- Hazardous Materials Compliance

Skills:

- Project Management

Affiliations:

- Environmental Assessment Association

Clients Served:

- Sprint
- BluSky Restoration Services
- DaVita
- ServPro
- McLarens
- Towbes Group
- Icon Realty Services
- Healthy Homes Ventura County

Industry Experience:

ASTM Phase I/II Environmental Site Assessments (ESAs) – 13 Years

- Managed and supervised the completion of several Phase II ESAs as well as soil/groundwater remediation for Public, Private, Municipal, Commercial, and Industrial Buildings.
- Performed over 300 Phase I ESAs across the continental US

Asbestos, Soot, Indoor Air Quality and Mold, Lead Paint – 5 years

- Managed hundreds of sampling projects and Clearance Assessments within Public, Municipal, Commercial, and Industrial Buildings.

Professional Experience

Operations Project Manager
American Environmental Group
May 2019 – Present
Westlake, California
Responsible for managing and overseeing the planning, and execution of Commercial environmental assessment projects.

Coordinator
Angel Warehouse
2010-2019
Pacoima, CA
Client services and product delivery coordinator.

Project Manager
Bradburne, Briller, and Johnson LLC
2009-2018
Pacoima, CA
Managed California regulatory compliance for a large telecommunication provider including Hazardous Material Business Plan submission and on-site inspections with regulators, managed subsurface soil and groundwater investigations, conducted site assessments, prepared workplans and budgets.

Account Manager/Environmental Assessor
JMK Environmental Solutions Inc.
2006-2008
San Fernando, CA
Responsible for client relations, inspected all types of residential, commercial, rural, and industrial properties

Docusign Envelope ID: 3773F87A-0B89-4932-BA2C-CA8383B3EEAD

American Environmental Group A McLarens Company

Name: Genevieve de la Torre
Title: Operations Project Manager
Website: Americanenv.com
Email: genevieve.delatorrre@americanenv.com
Office: 818-865-7901#

throughout the US, managed and conducted several subsurface soil sampling investigations.

Staff Geologist
Assessco Inc.
2005-2006
Woodland Hills, CA
Inspected all types of residential, commercial, rural, and industrial properties throughout the US, and conducted subsurface soil sampling investigations.

Docusign Envelope ID: 3773F87A-0B89-4932-BA2C-CA8383B3EEAD

American Environmental Group A McLarens Company

Joseph G. Clemis - Florida Regional Manager
Website: Americanenv.com
Email: joseph.clemis@americanenv.com
Cell: (727) 316-0428

Summary:

- A broadly experienced environmental professional who consistently works in the best interest of the client.

Education:

- BS University of South Florida
- AA Manatee Community College

Credentials/Licenses:

- Florida Mold Related Service's Assessor #2344

Relevant Training:

- EPA/AHERA Management Planner
- EPA/AHERA Project Designer
- FL Respiratory Protection
- EPA/AHERA Building Inspector
- EPA/AHERA Supervisor
- 40-hr HAZWOPER 29 CFR 1910.120
- ASTM E2018 16hr Training Course
- IICRC Fire & Smoke Restoration

Skills:

- Moisture Meter / IR Camera Mapping
- Hygiena ATP Meter
- Olympus Borescope Duct Investigation
- Indoor Air Quality databases
- Hazardous materials inventory
- Asbestos/Lead facility electronic databases
- iPad electronic data capture and reporting software

Industry Experience: - 33 years

Indoor Air Quality and Mold – 15 Years
- Commercial clients throughout Southeast US, Puerto Rico and Bahamas.
- Fortune 500 commercial real estate client portfolio Indoor Air Quality (IAQ) services management for 5,000+ facilities 24/7

Bioremediation – 15 Years
- COVID-19 training, plans, restoration monitoring, clearance
- IICRC Cat. 3 blackwater visual and ATP/culture swab clearance.

Asbestos – 19 Years
- Commercial Clients - Preparation and maintenance of AHERA Operations and Maintenance Program.
- Commercial Clients – Performed over 1,500 AHERA Inspections nationwide
- Commercial Clients – Oversight and clearance of abatement projects in Florida

ASTM Phase I/II Environmental Site Assessments (ESAs) – 19 Years
- Performed over 2,000 Phase I ESAs across the continental US and in Puerto Rico.
- Performed over 500 Phase II ESAs across the continental US

ASTM PCA/PCR – 2 Years
- Performed over 10 ASTM E2018-15 Property Condition Assessments/ Reports (PCA and PCR) across the across the continental US and in Puerto Rico.

Underground Storage Tank (UST) Removal Oversight - 10 Years
- Performed over 100 UST removal projects across the across the continental US

Soot - Combustion by Products – 2 Years
- Performed combustion by product sampling at manufacturing facilities in Florida

OSHA Safety – 6.5 Years
- Developed and implemented OSHA General Industry programs for national manufacturing company.

Docusign Envelope ID: 3773F87A-0B89-4932-BA2C-CA8383B3EEAD

American Environmental Group A McLarens Company

Joseph G. Clemis - Florida Regional Manager
Website: Americanenv.com
Email: joseph.clemis@americanenv.com
Cell: (727) 316-0428

Clients Served:

- Citi Bank
- BNY Mellon
- DaVita
- JP Morgan Chase
- Wells Fargo
- URW Westfield
- First American Credit Union
- Valley National Bank
- HSBC NA
- Lafayette Communities
- Richland Communities
- MedMen
- Truelive

Professional Experience

Florida Regional Manager
American Environmental Group
Start Date 9/2021 - Present
Tampa, Florida
Manage and build practice in environmental consulting in industrial, commercial, and medical sectors in the Southeast region of the United States.

Florida Regional Manager
Hillmann Consulting, LLC
Start Date 3/2012 - End Date 9/2021
Tampa, Florida
Provided support for all offered environmental consulting services including: Indoor Air Quality, moisture intrusion, mold, asbestos, lead, Phase I/II ESAs, Property Condition Assessment / Report PCA/PCR. Implemented RAP and achieved closure of petroleum release site.

Senior Project Manager
A2L Technologies
2006 - 2010
Tampa, Florida
Performed Phase I/II ESAs, AHERA building inspections, installation and monitoring of remediation systems. Field work to support petroleum cleanup activities including soil and groundwater sampling.

Environmental Manager
Anchor Glass Container Corporation
2001 – 2006
Tampa, Florida
Managed environmental remediation and investigations at operating and closed glass plants across the United States. Maintained all environmental permitting at operating glass plants, developed and permitted facility modifications in accordance with state and USEPA regulation.

Environmental Health and Safety Manager
Gardner Asphalt Corporation
1996 - 2001
Tampa, Florida
Managed environmental remediation and investigations at manufacturing plants across the United States. Maintained all environmental permitting/reporting at plants. Developed and implemented OSHA programs for general industry.

Docusign Envelope ID: 3773F87A-0B89-4932-BA2C-CA8383B3EEAD

CLTA Preliminary Report Form
(Rev. 11/06)

Order Number: 4202-6991840
Page Number: 1

Updated

First American Title™

First American Title Company

100 South H Street
Lompoc, CA 93436
California Department of Insurance License No. 151

Escrow Officer:	Allison Campitelli, CSEO
Phone:	(805)737-3737
Fax No.:	(866)445-9586
E-Mail:	acampitelli@firstam.com
Title Officer:	Bridget Foss
Phone:	(805)569-6154
Fax No.:	(866)397-7090
E-Mail:	bfoss@firstam.com
E-Mail Loan Documents to:	Lenders please contact the Escrow Officer for email address for sending loan documents.
Buyer:	County of Santa Barbara
Owner:	Pathpoint, A California Nonprofit Public Benefit Corporation
Property:	315 W. Haley Street Santa Barbara, CA 93101

PRELIMINARY REPORT

In response to the above referenced application for a policy of title insurance, this company hereby reports that it is prepared to issue, or cause to be issued, as of the date hereof, a Policy or Policies of Title Insurance describing the land and the estate or interest therein hereinafter set forth, insuring against loss which may be sustained by reason of any defect, lien or encumbrance not shown or referred to as an Exception below or not excluded from coverage pursuant to the printed Schedules, Conditions and Stipulations of said Policy forms.

The printed Exceptions and Exclusions from the coverage and Limitations on Covered Risks of said policy or policies are set forth in Exhibit A attached. *The policy to be issued may contain an arbitration clause. When the Amount of Insurance is less than that set forth in the arbitration clause, all arbitrable matters shall be arbitrated at the option of either the Company or the Insured as the exclusive remedy of the parties*. Limitations on Covered Risks applicable to the CLTA and ALTA Homeowner's Policies of Title Insurance which establish a Deductible Amount and a Maximum Dollar Limit of Liability for certain coverages are also set forth in Exhibit A. Copies of the policy forms should be read. They are available from the office which issued this report.

Please read the exceptions shown or referred to below and the exceptions and exclusions set forth in Exhibit A of this report carefully. The exceptions and exclusions are meant to provide you with notice of matters which are not covered under the terms of the title insurance policy and should be carefully considered.

It is important to note that this preliminary report is not a written representation as to the condition of title and may not list all liens, defects, and encumbrances affecting title to the land.

Please be advised that any provision contained in this document, or in a document that is attached, linked or referenced in this document, that under applicable law illegally discriminates against a class of individuals based

Docusign Envelope ID: 3773F87A-0B89-4932-BA2C-CA8383B3EEAD

upon personal characteristics such as race, color, religion, sex, sexual orientation, gender identity, familial status, disability, national origin, or any other legally protected class, is illegal and unenforceable by law.

This report (and any supplements or amendments hereto) is issued solely for the purpose of facilitating the issuance of a policy of title insurance and no liability is assumed hereby. If it is desired that liability be assumed prior to the issuance of a policy of title insurance, a Binder or Commitment should be requested.

Docusign Envelope ID: 3773F87A-0B89-4932-BA2C-CA8383B3EEAD

Dated as of July 03, 2024 at 7:30 A.M.

The form of Policy of title insurance contemplated by this report is:

To Be Determined

A specific request should be made if another form or additional coverage is desired.

Title to said estate or interest at the date hereof is vested in:

Pathpoint, A California Nonprofit Public Benefit Corporation

The estate or interest in the land hereinafter described or referred to covered by this Report is:

A FEE AS TO PARCEL(S) 1, AN EASEMENT AS TO PARCEL(S) 2

The Land referred to herein is described as follows:

(See attached Legal Description)

At the date hereof exceptions to coverage in addition to the printed Exceptions and Exclusions in said policy form would be as follows:

1. General and special taxes and assessments for the fiscal year 2024-2025, a lien not yet due or payable.

2. The lien of supplemental taxes, if any, assessed pursuant to Chapter 3.5 commencing with Section 75 of the California Revenue and Taxation Code.

3. An unrecorded lease dated SEPTEMBER 20, 1980, executed by LISOLOTTE M. MACFARLANE as lessor and HARLAN DEGROODT, EDWIN LENVIK AND KENNEITH MONOR as lessee, as disclosed by a MEMORANDUM OF LEASE recorded DECEMBER 22, 1980 as INSTRUMENT NO. 1980-52902 of Official Records.

   Defects, liens, encumbrances or other matters affecting the leasehold estate, whether or not shown by the public records.

4. An easement for INGRESS, EGRESS AND UTILITIES and incidental purposes, recorded JANUARY 03, 1984 as INSTRUMENT NO. 1984-70 of Official Records.
   In Favor of: RICHARD GODKIN AND DEVON GODKIN
   Affects: AS DESCRIBED THEREIN

Docusign Envelope ID: 3773F87A-0B89-4932-BA2C-CA8383B3EEAD

5. Covenants, conditions, restrictions and easements in the document recorded JANUARY 19, 1984 as INSTRUMENT NO. 1984-3446 of Official Records, but deleting any covenant, condition, or restriction, if any, indicating a preference, limitation, or discrimination based on race, color, religion, sex, gender, gender identity, gender expression, sexual orientation, familial status, marital status, disability, handicap, veteran or military status, genetic information, national origin, source of income as defined in subdivision (p) of Section 12955, or ancestry, to the extent that such covenants, conditions or restrictions violate applicable state or federal laws. Lawful restrictions under state and federal law on the age of occupants in senior housing or housing for older persons shall not be construed as restrictions based on familial status.

6. The terms and provisions contained in the document entitled RECOGNITION AND ATTORNMENT AGREEMENT, executed by and between HALEY LAND COMPANY, A CALIFORNIA GENERAL PARTNERSHIP, THE CITY OF SANTA BARBARA and SANTA BARBARA BANK & TRUST, recorded AUGUST 14, 1992, as Instrument No. 1992-63950 of Official Records.

7. The terms, provisions and easement(s) contained in the document entitled "COLLATERAL ASSIGNMENT OF EASEMENT RIGHTS" recorded SEPTEMBER 01, 1992 as INSTRUMENT NO. 1992-68687 of Official Records.

8. A deed of trust to secure an original indebtedness of $1,326,000.00 recorded June 30, 2015 as INSTRUMENT NO. 2015-34488 OF OFFICIAL RECORDS.

Dated:	June 11, 2015
Trustor:	PATHPOINT, A CALIFORNIA NONPROFIT PUBLIC BENEFIT CORPORATION
Trustee:	UNIONBANCAL MORTGAGE CORPORATION, A CALIFORNIA CORPORATION
Beneficiary:	MUFG UNION BANK, N.A

The terms and provisions contained in the document entitled "SUBORDINATION OF LEASE (TO DEED OF TRUST)" recorded June 30, 2015 as INSTRUMENT NO. 2015-34489 of Official Records.

The effect of a document entitled "PARTIAL RECONVEYANCE", recorded April 03, 2018 as INSTRUMENT NO. 2018-13162 of Official Records.

9. The fact that the land lies within the boundaries of the CENTRAL CITY Redevelopment Project Area, as disclosed by various documents of record.

10. Any easements and/or servitudes affecting easement parcel(s) 2 herein described.

11. Water rights, claims or title to water, whether or not shown by the Public Records.

12. Rights of parties in possession.

Prior to the issuance of any policy of title insurance, the Company will require:

13. With respect to PATHPOINT, A CALIFORNIA NONPROFIT PUBLIC BENEFIT CORPORATION:
    a. Evidence that the corporation is properly formed and in good standing in the state of its domicile.
    b. An official copy of the bylaws for the corporation.

Docusign Envelope ID: 3773F87A-0B89-4932-BA2C-CA8383B3EEAD

c. A copy of a resolution of the Board of Directors authorizing the contemplated transaction and designating which corporate officers shall have the power to execute on behalf of the corporation.
d. Other requirements which the Company may impose following its review of the material required herein and other information which the Company may require.

Docusign Envelope ID: 3773F87A-0B89-4932-BA2C-CA8383B3EEAD

INFORMATIONAL NOTES

Note: The policy to be issued may contain an arbitration clause. When the Amount of Insurance is less than the certain dollar amount set forth in any applicable arbitration clause, all arbitrable matters shall be arbitrated at the option of either the Company or the Insured as the exclusive remedy of the parties. If you desire to review the terms of the policy, including any arbitration clause that may be included, contact the office that issued this Commitment or Report to obtain a sample of the policy jacket for the policy that is to be issued in connection with your transaction.

1. General and special taxes and assessments for the fiscal year 2023-2024.

First Installment:	$994.04, PAID
Penalty:	$0.00
Second Installment:	$994.03, PAID
Penalty:	$0.00
Tax Rate Area:	02-042
A. P. No.:	037-192-001

2. According to the latest available equalized assessment roll in the office of the county tax assessor, there is located on the land a(n) Commercial Structure known as 315 West Haley Street, Santa Barbara, CA.

3. According to the public records, there has been no conveyance of the land within a period of twenty-four months prior to the date of this report, except as follows:

   None

The map attached, if any, may or may not be a survey of the land depicted hereon. First American expressly disclaims any liability for loss or damage which may result from reliance on this map except to the extent coverage for such loss or damage is expressly provided by the terms and provisions of the title insurance policy, if any, to which this map is attached.

Docusign Envelope ID: 3773F87A-0B89-4932-BA2C-CA8383B3EEAD

LEGAL DESCRIPTION

Real property in the City of Santa Barbara, County of Santa Barbara, State of California, described as follows:

PARCEL 1:

THAT PORTION OF BLOCK 253 IN THE CITY OF SANTA BARBARA, COUNTY OF SANTA BARBARA, STATE OF CALIFORNIA, DESCRIBED AS FOLLOWS:

BEGINNING AT A POINT ON THE SOUTHEASTERLY LINE OF HALEY STREET, DISTANT THEREON 150 FEET SOUTHWESTERLY FROM THE MOST NORTHERLY CORNER OF SAID BLOCK;

THENCE SOUTHWESTERLY ALONG SAID SOUTHEASTERLY LINE OF HALEY STREET 48 FEET;

THENCE AT A RIGHT ANGLE SOUTHEASTERLY 223 FEET, MORE OR LESS, TO THE FENCE ON THE NORTHWESTERLY LINE OF THE LOT OF THE HUNT MERCANTILE COMPANY AS DESCRIBED IN DEEDS RECORDED IN BOOK 118, PAGE 363, AND IN BOOK 107, PAGE 5, BOTH OF OFFICIAL RECORDS OF SAID COUNTY;

THENCE AT RIGHT ANGLES NORTHEASTERLY 48 FEET; THENCE AT RIGHT ANGLES NORTHWESTERLY 223 FEET, MORE OR LESS, TO THE SOUTHEASTERLY LINE OF HALEY STREET AND THE PLACE OF BEGINNING.

PARCEL 2:

A NON-EXCLUSIVE EASEMENT FOR INGRESS, EGRESS, PARKING AND INCIDENTAL PURPOSES, OVER, UNDER, ACROSS AND THROUGH THAT CERTAIN PARCEL AS SET FORTH IN THAT CERTAIN EASEMENT AGREEMENT, UNDER THE TERMS AND CONDITIONS SET FORTH THEREIN, DATED OCTOBER 12, 1983, EXECUTED BY RICHARD GODKIN AND DEVON GODKIN AND HALEY LAND COMPANY, A GENERAL PARTNERSHIP, REFERENCE TO WHICH IS MADE BY THAT CERTAIN EASEMENT GRANT DEED, DATED OCTOBER 12, 1983 RECORDED OCTOBER 26, 1983 AS INSTRUMENT NO. 83-57475 OF SANTA BARBARA COUNTY AS MORE PARTICULARLY DESCRIBED AS FOLLOWS:

THAT PORTION OF SANTA BARBARA CITY BLOCK 253, IN THE CITY OF SANTA BARBARA, COUNTY OF SANTA BARBARA, STATE OF CALIFORNIA, ACCORDING TO THE OFFICIAL MAP THEREOF, LYING WITHIN THE PARCELS DESCRIBED IN THE DEEDS TO THE STATE OF CALIFORNIA, RECORDED SEPTEMBER 17, 1958 AS INSTRUMENT NO. 22520 IN BOOK 1555, PAGE 247 OF OFFICIAL RECORDS; AND RECORDED MARCH 1, 1954 AS INSTRUMENT NO. 3547 IN BOOK 1220, PAGE 287 OF OFFICIAL RECORDS, IN THE OFFICE OF THE COUNTY RECORDER OF SAID COUNTY, DESCRIBED AS FOLLOWS:

COMMENCING AT A POINT ON THE SOUTHEASTERLY LINE OF HALEY STREET DISTANT THEREON 198 FEET SOUTHWESTERLY FROM THE MOST NORTHERLY CORNER OF SAID BLOCK, SAID POINT BEING THE MOST NORTHERLY CORNER OF THAT PARCEL OF LAND DEEDED TO THE STATE OF CALIFORNIA BY DEED RECORDED SEPTEMBER 17, 1958 AS INSTRUMENT NO. 22520 IN BOOK 1555, PAGE 247 OF OFFICIAL RECORDS, SAID POINT BEING ALSO THE WESTERLY CORNER OF THE PROPERTY DESCRIBED IN DEED TO LISELOTTE MARIE MACFARLANE, RECORDED MARCH 25, 1949 AS INSTRUMENT NO. 3855 IN BOOK 845, PAGE 262 OF OFFICIAL RECORDS; THENCE SOUTH 48° 30' 00" EAST ALONG THE SOUTHWESTERLY LINE OF SAID MACFARLANE PROPERTY, 10.00 FEET TO THE TRUE POINT OF BEGINNING; THENCE CONTINUING SOUTH 48° 30' 00" EAST ALONG THE SOUTHWESTERLY LINE OF SAID MACFARLANE PROPERTY, 213.68 FEET TO THE SOUTHERLY CORNER THEREOF; THENCE SOUTH 41° 30' 00" WEST, 98.10 FEET TO A POINT ON THE "STATE OF CALIFORNIA DIVISION OF HIGHWAYS RIGHT OF WAY FENCE (DISTRICT 05-SB-101)"; THENCE NORTH 28° 50' 27" WEST, 227.73 FEET ALONG

Docusign Envelope ID: 3773F87A-0B89-4932-BA2C-CA8383B3EEAD

SAID FENCE TO A POINT; THENCE NORTH 43° 33' 35" EAST, 21.51 FEET TO THE TRUE POINT OF BEGINNING.

APN: 037-192-001

Docusign Envelope ID: 3773F87A-0B89-4932-BA2C-CA8383B3EEAD

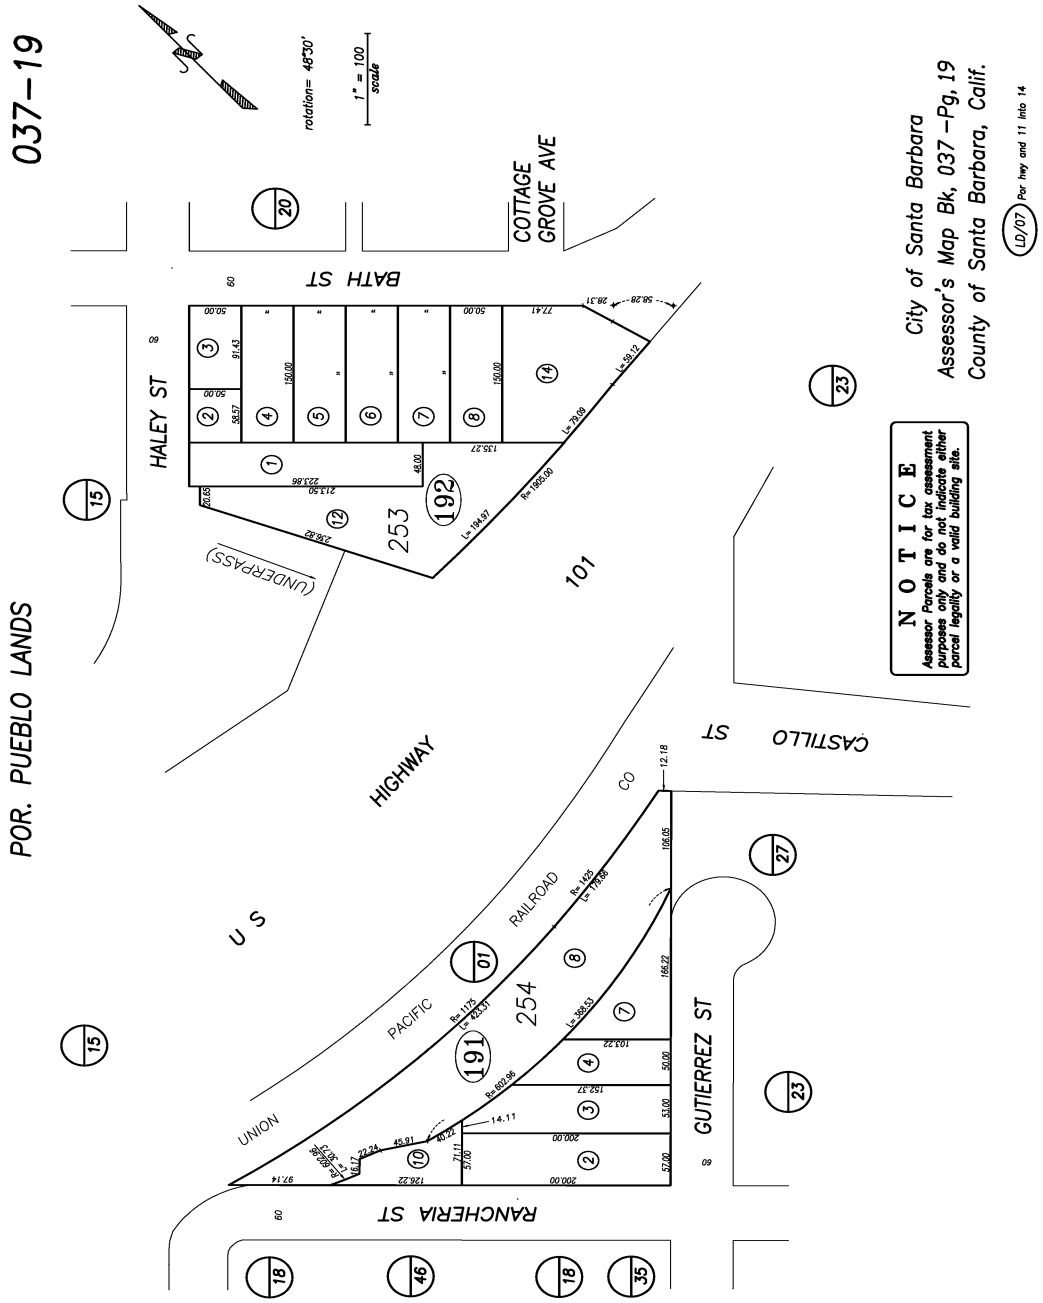

Docusign Envelope ID: 3773F87A-0B89-4932-BA2C-CA8383B3EEAD

NOTICE

Section 12413.1 of the California Insurance Code, effective January 1, 1990, requires that any title insurance company, underwritten title company, or controlled escrow company handling funds in an escrow or sub-escrow capacity, wait a specified number of days after depositing funds, before recording any documents in connection with the transaction or disbursing funds. This statute allows for funds deposited by wire transfer to be disbursed the same day as deposit. In the case of cashier's checks or certified checks, funds may be disbursed the next day after deposit. In order to avoid unnecessary delays of three to seven days, or more, please use wire transfer, cashier's checks, or certified checks whenever possible.

Docusign Envelope ID: 3773F87A-0B89-4932-BA2C-CA8383B3EEAD

EXHIBIT A
LIST OF PRINTED EXCEPTIONS AND EXCLUSIONS (BY POLICY TYPE)

CLTA/ALTA HOMEOWNER'S POLICY OF TITLE INSURANCE [(07-01-2021) v. 01.00]

EXCLUSIONS FROM COVERAGE

The following matters are excluded from the coverage of this policy and We will not pay loss or damage, costs, attorneys' fees, or expenses that arise by reason of:

1. a. any law, ordinance, permit, or governmental regulation (including those relating to building and zoning) that restricts, regulates, prohibits, or relates to:
      i. the occupancy, use, or enjoyment of the Land;
      ii. the character, dimensions, or location of any improvement on the Land;
      iii. the subdivision of land; or
      iv. environmental remediation or protection.
   b. any governmental forfeiture, police, or regulatory, or national security power.
   c. the effect of a violation or enforcement of any matter excluded under Exclusion 1.a. or 1.b.
   Exclusion 1 does not modify or limit the coverage provided under Covered Risk 8.a., 14, 15, 16, 18, 19, 20, 23, or 27.
2. Any power to take the Land by condemnation. Exclusion 2 does not modify or limit the coverage provided under Covered Risk 17.
3. Any defect, lien, encumbrance, adverse claim, or other matter:
   a. created, suffered, assumed, or agreed to by You;
   b. not Known to Us, not recorded in the Public Records at the Date of Policy, but Known to You and not disclosed in writing to Us by You prior to the date You became an Insured under this policy;
   c. resulting in no loss or damage to You;
   d. attaching or created subsequent to the Date of Policy (Exclusion 3.d. does not modify or limit the coverage provided under Covered Risk 5, 8.f., 25, 26, 27, 28, or 32); or
   e. resulting in loss or damage that would not have been sustained if You paid consideration sufficient to qualify You as a bona fide purchaser of the Title at the Date of Policy.
4. Lack of a right:
   a. to any land outside the area specifically described and referred to in Item 3 of Schedule A; and
   b. in any street, road, avenue, alley, lane, right-of-way, body of water, or waterway that abut the Land.
   Exclusion 4 does not modify or limit the coverage provided under Covered Risk 11 or 21.
5. The failure of Your existing structures, or any portion of Your existing structures, to have been constructed before, on, or after the Date of Policy in accordance with applicable building codes. Exclusion 5 does not modify or limit the coverage provided under Covered Risk 14 or 15.
6. Any claim, by reason of the operation of federal bankruptcy, state insolvency, or similar creditors' rights law, that the transfer of the Title to You is a:
   a. fraudulent conveyance or fraudulent transfer;
   b. voidable transfer under the Uniform Voidable Transactions Act; or
   c. preferential transfer:
      i. to the extent the instrument of transfer vesting the Title as shown in Schedule A is not a transfer made as a contemporaneous exchange for new value; or
      ii. for any other reason not stated in Covered Risk 30.
7. Contamination, explosion, fire, flooding, vibration, fracturing, earthquake, or subsidence.
8. Negligence by a person or an entity exercising a right to extract or develop oil, gas, minerals, groundwater, or any other subsurface substance.
9. Any lien on Your Title for real estate taxes or assessments imposed or collected by a governmental authority that becomes due and payable after the Date of Policy. Exclusion 9 does not modify or limit the coverage provided under Covered Risk 8.a. or 27.
10. Any discrepancy in the quantity of the area, square footage, or acreage of the Land or of any improvement to the Land.

LIMITATIONS ON COVERED RISKS

Your insurance for the following Covered Risks is limited on the Owner's Coverage Statement as follows:
For Covered Risk 16, 18, 19, and 21 Your Deductible Amount and Our Maximum Dollar Limit of Liability shown in Schedule A.
The deductible amounts and maximum dollar limits shown on Schedule A are as follows:

	Your Deductible Amount	Our Maximum Dollar Limit of Liability
Covered Risk 16:	1% of Policy Amount Shown in Schedule A or $2,500 (whichever is less)	$10,000
Covered Risk 18:	1% of Policy Amount Shown in Schedule A or $5,000 (whichever is less)	$25,000
Covered Risk 19:	1% of Policy Amount Shown on Schedule A or $5,000 (whichever is less)	$25,000
Covered Risk 21:	1% of Policy Amount Shown on Schedule A or $2,500 (whichever is less)	$5,000

Docusign Envelope ID: 3773F87A-0B89-4932-BA2C-CA8383B3EEAD

ALTA OWNER'S POLICY [(07-01-2021) V. 01.00]
CLTA STANDARD COVERAGE OWNER'S POLICY [(02-04-22) V. 01.00]
EXCLUSIONS FROM COVERAGE

The following matters are excluded from the coverage of this policy, and the Company will not pay loss or damage, costs, attorneys' fees, or expenses that arise by reason of:

1. a. any law, ordinance, permit, or governmental regulation (including those relating to building and zoning) that restricts, regulates, prohibits, or relates to:
   i. the occupancy, use, or enjoyment of the Land;
   ii. the character, dimensions, or location of any improvement on the Land;
   iii. the subdivision of land; or
   iv. environmental remediation or protection.
   b. any governmental forfeiture, police, regulatory, or national security power.
   c. the effect of a violation or enforcement of any matter excluded under Exclusion 1.a. or 1.b.

Exclusion 1 does not modify or limit the coverage provided under Covered Risk 5 or 6.

2. Any power of eminent domain. Exclusion 2 does not modify or limit the coverage provided under Covered Risk 7.
3. Any defect, lien, encumbrance, adverse claim, or other matter:
   a. created, suffered, assumed, or agreed to by the Insured Claimant;
   b. not Known to the Company, not recorded in the Public Records at the Date of Policy, but Known to the Insured Claimant and not disclosed in writing to the Company by the Insured Claimant prior to the date the Insured Claimant became an Insured under this policy;
   c. resulting in no loss or damage to the Insured Claimant;
   d. attaching or created subsequent to the Date of Policy (Exclusion 3.d. does not modify or limit the coverage provided under Covered Risk 9 or 10); or
   e. resulting in loss or damage that would not have been sustained if consideration sufficient to qualify the Insured named in Schedule A as a bona fide purchaser had been given for the Title at the Date of Policy.
4. Any claim, by reason of the operation of federal bankruptcy, state insolvency, or similar creditors' rights law, that the transaction vesting the Title as shown in Schedule A is a:
   a. fraudulent conveyance or fraudulent transfer;
   b. voidable transfer under the Uniform Voidable Transactions Act; or
   c. preferential transfer:
      i. to the extent the instrument of transfer vesting the Title as shown in Schedule A is not a transfer made as a contemporaneous exchange for new value; or
      ii. for any other reason not stated in Covered Risk 9.b.
5. Any claim of a PACA-PSA Trust. Exclusion 5 does not modify or limit the coverage provided under Covered Risk 8.
6. Any lien on the Title for real estate taxes or assessments imposed or collected by a governmental authority that becomes due and payable after the Date of Policy. Exclusion 6 does not modify or limit the coverage provided under Covered Risk 2.b.
7. Any discrepancy in the quantity of the area, square footage, or acreage of the Land or of any improvement to the Land.

NOTE: The 2021 ALTA Owner's Policy may be issued to afford either Standard Coverage or Extended Coverage. In addition to variable exceptions such as taxes, easements, CC&R's, etc., the Exceptions from Coverage in a Standard Coverage policy will also include the Western Regional Standard Coverage Exceptions listed below as numbers 1 through 7. The 2021 CLTA Standard Coverage Owner's Policy will include the Western Regional Standard Coverage Exceptions listed below as numbers 1 through 7.

EXCEPTIONS FROM COVERAGE

Some historical land records contain Discriminatory Covenants that are illegal and unenforceable by law. This policy treats any Discriminatory Covenant in a document referenced in Schedule B as if each Discriminatory Covenant is redacted, repudiated, removed, and not republished or recirculated. Only the remaining provisions of the document are excepted from coverage.

This policy does not insure against loss or damage and the Company will not pay costs, attorneys' fees, or expenses resulting from the terms and conditions of any lease or easement identified in Schedule A, and the following matters:

1. (a) Taxes or assessments that are not shown as existing liens by the records of any taxing authority that levies taxes or assessments on real property or by the Public Records; (b) proceedings by a public agency that may result in taxes or assessments, or notices of such proceedings, whether or not shown by the records of such agency or by the Public Records.
2. Any facts, rights, interests, or claims that are not shown by the Public Records but that could be ascertained by an inspection of the Land or that may be asserted by persons in possession of the Land.
3. Easements, liens or encumbrances, or claims thereof, not shown by the Public Records.
4. Any encroachment, encumbrance, violation, variation, or adverse circumstance affecting the Title that would be disclosed by an accurate and complete land survey of the Land and not shown by the Public Records.
5. (a) Unpatented mining claims; (b) reservations or exceptions in patents or in Acts authorizing the issuance thereof; (c) water rights, claims or title to water, whether or not the matters excepted under (a), (b), or (c) are shown by the Public Records.
6. Any lien or right to a lien for services, labor or material unless such lien is shown by the Public Records at Date of Policy.
7. Any claim to (a) ownership of or rights to minerals and similar substances, including but not limited to ores, metals, coal, lignite, oil, gas,

Docusign Envelope ID: 3773F87A-0B89-4932-BA2C-CA8383B3EEAD

uranium, clay, rock, sand, and gravel located in, on, or under the Land or produced from the Land, whether such ownership or rights arise by lease, grant, exception, conveyance, reservation, or otherwise; and (b) any rights, privileges, immunities, rights of way, and easements associated therewith or appurtenant thereto, whether or not the interests or rights excepted in (a) or (b) appear in the Public Records or are shown in Schedule B.

2006 ALTA OWNER'S POLICY (06-17-06)

EXCLUSIONS FROM COVERAGE

The following matters are expressly excluded from the coverage of this policy, and the Company will not pay loss or damage, costs, attorneys' fees, or expenses that arise by reason of:

1. (a) Any law, ordinance, permit, or governmental regulation (including those relating to building and zoning) restricting, regulating, prohibiting, or relating to
   (i) the occupancy, use, or enjoyment of the Land;
   (ii) the character, dimensions, or location of any improvement erected on the Land;
   (iii) the subdivision of land; or
   (iv) environmental protection;

or the effect of any violation of these laws, ordinances, or governmental regulations. This Exclusion 1(a) does not modify or limit the coverage provided under Covered Risk 5.

   (b) Any governmental police power. This Exclusion 1(b) does not modify or limit the coverage provided under Covered Risk 6.
2. Rights of eminent domain. This Exclusion does not modify or limit the coverage provided under Covered Risk 7 or 8.
3. Defects, liens, encumbrances, adverse claims, or other matters
   (a) created, suffered, assumed, or agreed to by the Insured Claimant;
   (b) not Known to the Company, not recorded in the Public Records at Date of Policy, but Known to the Insured Claimant and not disclosed in writing to the Company by the Insured Claimant prior to the date the Insured Claimant became an Insured under this policy;
   (c) resulting in no loss or damage to the Insured Claimant;
   (d) attaching or created subsequent to Date of Policy (however, this does not modify or limit the coverage provided under Covered Risk 9 and 10); or
   (e) resulting in loss or damage that would not have been sustained if the Insured Claimant had paid value for the Title.
4. Any claim, by reason of the operation of federal bankruptcy, state insolvency, or similar creditors' rights laws, that the transaction vesting the Title as shown in Schedule A, is
   (a) a fraudulent conveyance or fraudulent transfer; or
   (b) a preferential transfer for any reason not stated in Covered Risk 9 of this policy.
5. Any lien on the Title for real estate taxes or assessments imposed by governmental authority and created or attaching between Date of Policy and the date of recording of the deed or other instrument of transfer in the Public Records that vests Title as shown in Schedule A.

NOTE: The 2006 ALTA Owner's Policy may be issued to afford either Standard Coverage or Extended Coverage. In addition to variable exceptions such as taxes, easements, CC&R's, etc., the Exceptions from Coverage in a Standard Coverage policy will also include the Western Regional Standard Coverage Exceptions listed below as numbers 1 through 7.

EXCEPTIONS FROM COVERAGE

This policy does not insure against loss or damage, and the Company will not pay costs, attorneys' fees or expenses, that arise by reason of:

The above policy form may be issued to afford either Standard Coverage or Extended Coverage. In addition to the above Exclusions from Coverage, the Exceptions from Coverage in a Standard Coverage policy will also include the following Exceptions from Coverage:

1. (a) Taxes or assessments that are not shown as existing liens by the records of any taxing authority that levies taxes or assessments on real property or by the Public Records; (b) proceedings by a public agency that may result in taxes or assessments, or notices of such proceedings, whether or not shown by the records of such agency or by the Public Records.
2. Any facts, rights, interests, or claims that are not shown in the Public Records but that could be ascertained by an inspection of the Land or that may be asserted by persons in possession of the Land.
3. Easements, liens or encumbrances, or claims thereof, not shown by the Public Records.
4. Any encroachment, encumbrance, violation, variation, or adverse circumstance affecting the Title that would be disclosed by an accurate and complete land survey of the Land and that are not shown by the Public Records.
5. (a) Unpatented mining claims; (b) reservations or exceptions in patents or in Acts authorizing the issuance thereof; (c) water rights, claims or title to water, whether or not the matters excepted under (a), (b), or (c) are shown by the Public Records.
6. Any lien or right to a lien for services, labor or material unless such lien is shown by the Public Records at Date of Policy.
7. Any claim to (a) ownership of or rights to minerals and similar substances, including but not limited to ores, metals, coal, lignite, oil, gas, uranium, clay, rock, sand, and gravel located in, on, or under the Land or produced from the Land, whether such ownership or rights arise by lease, grant, exception, conveyance, reservation, or otherwise; and (b) any rights, privileges, immunities, rights of way, and easements associated therewith or appurtenant thereto, whether or not the interests or rights excepted in (a) or (b) appear in the Public Records or are shown in Schedule B.

Docusign Envelope ID: 3773F87A-0B89-4932-BA2C-CA8383B3EEAD

RFQ: Elevator/Lift Feasibility Study and Design

SANTA BARBARA COUNTY- Haley Street Project
Behavior Wellness Department
315 West Haley Street
Santa Barbara, CA 93101
Project # 24022

Orcutt Union Plaza
Santa Barbara County
studio 2G Architects, LLP.

studio 2G Architects, LLP.
811 Palm Street
San Luis Obispo, CA 93405
805.594.0771
pursuits@studio-2g.com
www.studio-2g.com
Federal Tax ID Number: 20-2906907
Limited Liability Partnership
20+ Years in Business

Docusign Envelope ID: 3773F87A-0B89-4932-BA2C-CA8383B3EEAD

Cover Letter

RFQ: Elevator/Lift Feasibility Study and Design Services for the BeWell Haley Street Project

ATTN: Santa Barbara County
General Services Department
260 N. San Antonio Road – Casa Nueva
Santa Barbara, CA 93101

Ashley Mayou
805.594.0771 x117
ashley@studio-2g.com

studio 2G Architects, LLP.
811 Palm Street
San Luis Obispo, CA 93401

Dear Selection Committee:

studio 2G Architects, LLP is pleased to submit our qualifications and proposal for the Elevator/Lift Feasibility Study and Design Services for the Santa Barbara County BeWell Haley Street Project. We are a woman owned (WOSB, WBE), LEED-certified architecture firm based in the Central Coast of California, with a commitment to sustainable, cost-effective design solutions for civic clients with community wellness in mind. Our team is pleased to have the opportunity to show you our passion, experience, and qualifications for consideration to this important project.

About studio 2G:

studio 2G was founded in 2005 and is registered with the California Secretary of State and operates as a Limited Liability Partnership (LLP). Our firm is led by three partners and supported by a dedicated team of eight architectural and administrative staff. Over the past five years, our **staffing structure has remained consistent**, reflecting a stable and collaborative organizational culture. **Ashley Mayou**, one of our partners and licensed architects, will serve as the **Project Architect and main point of contact for this project**.

Our team brings extensive experience delivering complex renovation and accessibility upgrade projects for civic and federal clients. We are currently working with the **County of Santa Barbara on the BeWell (Tecolote) House renovation**—an active behavioral health facility modernization project that is currently under construction. Our portfolio also includes the **design and implementation of elevator systems** across California for agencies such as NASA, the National Archives and Records Administration (NARA), and the U.S. General Services Administration (GSA), where we have addressed diverse challenges related to code compliance, historic preservation, and operational continuity.

Project Understanding:

We understand that the County of Santa Barbara is seeking a **qualified design team to lead the feasibility study, design, and construction support** for the installation of a new elevator or lift at the BeWell facility on Haley Street. Key project elements include:

- **Conducting a feasibility study** to evaluate elevator/lift placement options, assess existing building conditions, and ensure compliance with ADA, CEQA, BHCIP, and other applicable codes and guidelines.
- **Developing complete bid-ready construction documents**, including architectural, structural, MEP, and site-related components, in alignment with County standards and CSI formatting.

Docusign Envelope ID: 3773F87A-0B89-4932-BA2C-CA8383B3EEAD

Cover Letter

- **Supporting the County through permitting and construction**, including participation in the bidding process, construction administration, site observations, and final closeout.
- **Integrating sustainable design strategies** to align with the County's Net Zero Energy (NZE) policy and broader environmental goals.
- **Delivering a safe, accessible, and functional facility** that enhances behavioral health services for the community.

Requirements:

- We acknowledge any and all addenda issued as part of this RFQ/P and confirm that we have reviewed all associated documentation thoroughly.
- studio 2G Architects understands that this proposal may become a matter of public record. If it becomes necessary to protect any portion of our submission as proprietary, we will submit such material separately with a legal citation and rationale in accordance with the California Public Records Act. At this time, however, we are not requesting confidentiality for any portion of this submission.

Thank you for the opportunity to submit our qualifications. We look forward to collaborating with Santa Barbara County on this important project and to supporting the County's commitment to inclusive access and behavioral wellness infrastructure.

signature of partner

7/24/2025

date of signature

Ashley Mayou | Licensed Architect | studio 2G Architects, LLP, Partner

Docusign Envelope ID: 3773F87A-0B89-4932-BA2C-CA8383B3EEAD

CONTENTS

Cover Letter 02

Proposer Qualifications

A. Orginizational Chart 06

B. Resumes 07

Proposer Experience

A. Exterience of the Firm 12

B. Team Experience 13

C. Projects 14

Proposed Work Plan, Time Schedule, and Workload 17

References for Past Performance 20

Deliverables 22

Cost Proposal Submitted Seperately

Required Statements 24

Docusign Envelope ID: 3773F87A-0B89-4932-BA2C-CA8383B3EEAD

PROPOSER QUALIFICATIONS »

Project Lily Medical Facility
Santa Barbara County
studio 2G Architects, LLP

Docusign Envelope ID: 3773F87A-0B89-4932-BA2C-CA8383B3EEAD

Organizational Chart

PROJECT ARCHITECT AND PROJECT MANAGER
Ashley Mayou, NCIDQ, Licensed California Architect
(studio 2G Architects)

QUALITY MANAGER
Laura Gough, AIA, LEED BD+C, NCARB
(studio 2G Architects)

KEY DISCIPLINES

STRUCTURAL ENGINEERING
Chad Pruett, PE (Ashley & Vance)

CIVIL ENGINEERING & SURVEY
Jason Gotsis, PE (Ashley & Vance)

MECHANICAL ENGINEERING
Paul Tziouvaras,, PE (MEC, Inc.)

ELECTRICAL ENGINEERING
John Maloney, PE (JMPE Electrical)

FIRE PROTECTION ENGINEERING
Albert Yakel, PE (Collings & Associates)

NET ZERO CONSULTING
Jennifer Rennick, AIA, CEA (InBalance Consulting)

ROLES OF OUR MANAGEMENT TEAM AND FIRM SIZE

Project Architect

- Primary person of contact for client.
- Maintains regular communication with client and the team.
- Contract administration and management.

Project Manager

- Manage schedule compliance and budget control.
- Provide direction to personnel.
- Direct day-to-day tasks to complete the project.
- Communication with the end user.

Quality Manager

- Prepares contract specific QA/QC plan.
- Implements all quality tasks.
- Coordinates with PMs for consistency in quality process across all task orders.

studio 2G Archtects, LLP

- Our firm is made up of three (3) partners, six (6) support staff, one (1) technical support staff, and one (1) administrative staff.
- Our firm has remained stable at this size for the past 5 years.

Docusign Envelope ID: 3773F87A-0B89-4932-BA2C-CA8383B3EEAD

Resumes

Ashley Mayou, Licensed Architect C-27830, NCIDQ #421364

Partner, studio 2G Architects | Architect | 7 years with studio 2G | 9 yrs of experience

Architect Ashley Mayou will serve as Project Manager and Person In Charge for this effort. Known for her responsive communication and strong coordination skills, Ashley has led design teams on both public and private sector projects. Her experience includes work with the General Services Administration (Philip Burton Elevators 1–3), Vandenberg Space Force Base, USDA, HHS, and UCSC. She is currently a project manager for the **County of Santa Barbara BeWell (Tecolote) House** renovation and has active roles as Project Manager and Interior Designer for projects along the Central Coast.

RELEVANT EXPERIENCE

- **County of Santa Barbara BeWell Facility:** Project manager for renovation of the old Tecolote house.
- **NASA Elevator Renovation:** Project Architect/Manager for the replacement of an existing elevator in secure facility - Moffit Field, CA.
- **Philip Burton Elevator 1-3:** Project Architect/Manager for the modernization of three low rise elevators in an existing building.
- **NARA Elevator:** Project Architect/Manager National Archives retrofit of an elevator in an existing building - San Bruno, CA.
- **Isla Vista ADA Path of Travel:** Project Architect/Manager for this COSB Accessibility project.

EDUCATION

Bachelor of Architecture
California Polytechnic State University San Luis Obispo, CA

AFFILIATIONS

City of San Luis Obispo Architectural Review Commission

Chair (2024-Present)
Vice Chair (2021-2022; 2024-2025)
Commissioner (2020-2021)

Laura Gough, AIA, NCARB, LEED BD+C, Licensed Architect C-27829

Principal, studio 2G Architects | Architect | 20+ with studio 2G | 30 yrs of experience

QA/QC Architect Laura Gough is one of the founders of studio 2G Architects. She is a member of the American Institute of Architects and is LEED AP BD+C certified. Her role in the firm is meeting with clients, managing the business, and managing design and conceptual development along with preparing construction drawings and providing QA/QC. Her project experience includes **ADA Compliance**, renovations and new-build projects, **and elevator work for private and commercial projects**.

RELEVANT EXPERIENCE

- **County of Santa Barbara BeWell Facility:** Project Architect for renovation of the old Tecolote house.
- **Rooney's Irish Pub:** Project Architect for a new building with a freight elevator for the new brewery - Santa Barbara County.
- **Price Street Plaza Elevator:** Project Architect for accessability upgrades, new finishes for an existing elevator - City of Pismo Beach.
- **Mastako Remodel:** Project Architect for the addition of a new pneumatic elevator servicing 4 floors.
- **San Luis Obispo County Residential:** Project Architect for the new construction of residencies with elevators servicing 2-3 floors.

EDUCATION

Bachelor of Architecture
California Polytechnic State University San Luis Obispo, CA

AFFILIATIONS

Board Member of the American Institute of Architects Central Coast Chapter

Past Secretary (2010-2013)

Member of the National Council of Architects

Registration Board

Docusign Envelope ID: 3773F87A-0B89-4932-BA2C-CA8383B3EEAD

Resumes

Chad Pruett, PE

Principal Structural Engineer

chad@ashleyvance.com | 805.962.9965

Education

BS, Civil Engineering, Summa Cum Laude, Cal Poly, San Luis Obispo

Licenses

Professional Civil Engineer CA C77909

Bio Chad is one of the original engineers at Ashley & Vance Engineering and now serves as a Principal Structural Engineer in our Santa Barbara office. He has designed and overseen numerous projects throughout Santa Barbara and Ventura Counties, ranging from custom residential and multi-family housing to civic buildings and public gathering spaces. He takes great pride in being a part of the building process, recognizing that the best projects always involve a collaborative, team-oriented approach where owners, jurisdictions, architects, engineers, and contractors are all pulling in the same direction.

- **Tecolote House** | County of Santa Barbara Structural Engineering services for the renovation of the Tecolote House, transforming the existing facility into a modern Board and Care residential center for Santa Barbara County's Behavioral Wellness Department. The comprehensive project included facility evaluation, design, and construction support.
- **St. Mark's Parish, UCSB** | Isla Vista, CA Structural engineering services. Seismic upgrades due to renovations to the historic parish building.
- **Lake Cachuma Amphitheater.** | Co. of Santa Barbara Structural engineering services for construction of a new amphitheater that includes a stage, storage/AV rooms, seating, reception spaces, and an ADA accessible path.

Jason Gotsis, PE

Principal Civil Engineer

jason@ashleyvance.com | 805.880.3080

Education

MBA, BS, Civil Engineering, Lehigh University, Bethlehem, PA

Licenses

Professional Civil Engineer CA C65701

Bio As a licensed civil engineer in California and Principal at Ashley & Vance Engineering, Jason is responsible for managing projects from the Santa Barbara to Los Angeles areas for the education, healthcare, commercial, and residential sectors. His experience includes grading and drainage design, site utility improvements, and preparation of drainage studies and reports to analyze pre- and post-project conditions for stormwater runoff. His expertise lies in coordination with architects, engineers, contractors, and owners during all phases of a project to clarify design interpretations and provide solutions to unforeseen conditions during construction in a timely manner.

- **Tecolote House** | County of Santa Barbara Civil Engineering services for the renovation of the Tecolote House, transforming the existing facility into a modern Board and Care residential center for Santa Barbara County's Behavioral Wellness Department. The comprehensive project included facility evaluation, design, and construction support, with key goals including ADA and life safety compliance.
- **Louise Lowry Davis Center** | City of Santa Barbara Civil engineering services. Precise grading and drainage design that met ADA accessibility and the City's stormwater management program requirements.

Lake Cachuma Amphitheater. | Co. of Santa Barbara Civil engineering services for construction of a new amphitheater that includes a stage, storage/AV rooms, seating, reception spaces, and an ADA accessible path.

Docusign Envelope ID: 3773F87A-0B89-4932-BA2C-CA8383B3EEAD

Resumes

John Maloney, PE, CA No. 13083

JMPE Electric | Electrical Engineer, | 39 yrs of experience

Since 1982, Mr. Maloney has been committed to creating the most cost-effective, energy efficient electrical and lighting design solutions for government, commercial, and residential projects. In 1994, John formed JMPE, with headquarters in Santa Barbara, which were followed by offices in Bakersfield and Orcutt. His areas of expertise include electrical design of power, lighting, and signal systems; distribution system design, short circuit analysis, coordination studies, and Title 24 Lighting Calculations; and interior and exterior lighting design for retail stores, offices, and residences. His experience includes:

Relevant Experience

- **NASA Elevator Renovation:** Retrofit of existing elevator in secure facility**.**
- **Montezuma Hotel Elevator:** San Diego 6-story new elevator with all code compliant attributes.
- **Santa Barbara City Hall Elevator:** Retrofit of new elevator into existing space.
- **Santa Barbara County Elevator:** Courthouse custom retrofit of elevator into historical building.

Education

MS, Science Systems Management, University of Southern California, Los Angeles, CA

BS, Electrical Engineering, Lehigh University, PA

Jennifer Rennick, AIA, CEA, California Licensed Architect, C26577 1996, Certified Energy Analyst, CEA, R19-06-30157 and NR19-06-30050

InBalance Green Consulting | Principal | 28 yrs of experience

Jennifer, both an Architect and a Certified Energy Analyst, specializes in energy use optimization, passive solar design, Zero Net Energy, complex energy modeling and Title 24 Energy Code compliance. Through her careful analysis of all building components (lighting and mechanical systems, daylighting, glass and window options, insulation, thermal mass, etc.), she consistently helps her clients achieve high energy efficiency, increased occupant health and comfort and lower utility costs. In addition, Jennifer passionately shares her knowledge and expertise through courses, workshops, and award-winning articles.

RELEVANT EXPERIENCE

- **3C-REN Education Provider for Energy Code Connect and Building Performance Training**
- **Santa Barbara Dispatch (under JRAC)** – ZNE & Zero Net Carbon
- **PSHH Corporate Office, San Luis Obispo** – ZNE, LEED Silver
- **Dept. of Industrial Relations (DIR) Offices,** San Luis Obispo – LEED-NC Gold
- **SB Humane Campus** – Pursuing LEED Gold
- **Cypress & 7th, HASBC, Lompoc** – GPR, TCAC

EDUCATION

Bachelor of Architecture Degree, California Polytechnic, San Luis Obispo

AFFILIATIONS

California Association of Building Energy Consultants, (CABEC), 2006 – Present

American Solar Energy Society (ASES), 1989 - Present

Technical Review Committee; Forum; Chair of Sustainability Division

AIA – 2016 – Present

Docusign Envelope ID: 3773F87A-0B89-4932-BA2C-CA8383B3EEAD

Resumes

Paul Tziouvaras, PE

Mechanical Engineering Consultants, Inc. | Principal | 30 yrs of experience

Paul Tziouvaras has been working in the mechanical consulting business since 1978. He rose quickly to a leadership position in every firm he worked for before becoming the co-founder of this company in 1995. He is widely regarded in our community as one of the most knowledgeable and experienced innovators in this industry. His area of expertise includes virtually every aspect of mechanical consulting for all sectors of the building industry. He has exceptional technical expertise in complex commercial, industrial and institutional mechanical systems. His ability to oversee construction and the relationships he continues to build with contractors has been an essential element towards the success of the company and the projects.

Relevant Experience

- **Santa Barbara County:** Carpinteria Public Health Clinic, Carpinteria
- **Santa Barbara County:** Franklin Public Clinic for Health Services
- **Santa Barbara County:** Veterans' Clinic on Calle Real, Goleta
- **Santa Barbara County:** Mental Health Services Office, Santa Barbara
- **Santa Barbara County:** Isla Vista Foot Patrol New Building

Education

BS Mechanical Engineering, 1985

Al Yakel, SET, CFPS

Collings & Associates | Principal |30+ yrs of experience

Al brings more than 30 years of experience in numerous fire protection arenas, including system design, code consulting, egress modeling, and as a former Authority Having Jurisdiction with the University of California as a Designated Campus Fire Marshal. Mr. Yakel has extensive experience in the application of the Building and Fire Codes, and the requirements of California Title 19 and 24. He has been involved in a wide variety of fire and life safety projects, including the review and approval of plans and specifications for new construction and tenant improvements. Our firm has recently completed several library specific projects which have included all levels of fire protection including fire alarm, fire suppression, life safety and code consulting. We are well versed in the code requirements and needs of the fire service to provide a comprehensive fire protection solution.

RELEVANT EXPERIENCE

- **Building 1819 MDA Admin Renovation at VSFB, CA:** Mass Notification System and Fire Sprinkler Modification
- **Goldstone (GDSCC) Fire Alarm Replacement Services** – Jet Propulsion Laboratory
- **Building 16130 Fire Suppression System Certification Project,** VSFB, CA
- **Building 764 Fire Sprinkler System Modernization** VSFB, CA
- **V22-020 SLC3 PLACS Bldg. Expansion** VSFB, CA

EDUCATION

BSB Business Administration, University of Phoenix, Phoenix, AZ

AS Fire Technology, Oxnard College, Oxnard, CA

Firefighter 1, Allen Hancock College, Santa Maria, CA

AFFILIATIONS

California Association of Building Energy Consultants, (CABEC), 2006 – Present

American Solar Energy Society (ASES), 1989 - Present

Technical Review Committee; Forum; Chair of Sustainability Division

AIA – 2016 – Present

Docusign Envelope ID: 3773F87A-0B89-4932-BA2C-CA8383B3EEAD

PROPOSER EXPERIENCE »

Mastako Residence
Renovation with New Elevator
studio 2G Architects, LLP

Docusign Envelope ID: 3773F87A-0B89-4932-BA2C-CA8383B3EEAD

Experience of the Firm

studio 2G Architects

Architecture + Interior Design

SDVOSB | DVBE | DBE | WOSB | WBE | SB (micro) | HUBZone

Founded in 2005, studio 2G Architects, LLP is an award-winning Architectural + Interiors firm based in San Luis Obispo, CA. We offer comprehensive architectural services, including pre-design, schematic design, design development, construction documents, and construction administration, along with interior design and prime project management services. Our firm is a partnership of three licensed architects supported by eight talented staff members.

Studio 2G Architects has a strong history of working with public agencies at the local, state, and federal levels. We've completed elevator projects for GSA, NARA, and NASA, each requiring close coordination and attention to code and accessibility standards. Our public work spans civic buildings, health facilities, and community infrastructure, often in active, occupied settings.

We also hold on-call contracts with the City of San Luis Obispo, Santa Barbara County, and several federal agencies. These include a mix of assessments, renovations, and accessibility upgrades. Recent projects in Santa Barbara County include the BeWell Tecolote House renovation, currently under construction, and the Isla Vista Community Services ADA path of travel project.

CURRENT ON-CALL GOVERNMENT CONTRACTS

- **City of San Luis Obispo On-Call**
  - Heidi Gibson and Ashley Mayou, Laura Gough QA/QC
  - No set end date; multiple teams on-call
- **GSA Region 9 Zone 2 & 3 IDIQ (Northern & Southern California)**
  - Heidi Gibson and Ashley Mayou, Laura Gough QA/QC
  - Ending late 2024; multiple teams on-call
- **USACE LA District MATOC**
  - Heidi Gibson and Ashley Mayou, Laura Gough QA/QC
  - No set end dare; multiple teams on-call
- **Fresno Housing Authority**
  - Laura Gough and Ashley Mayou, Heidi Gibson QA/QC
  - Ending in 2027; multiple teams on-call
- **UCSC Faculty Housing**
  - Laura Gough and Ashley Mayou, Heidi Gibson QA/QC
  - No set end date; only design team on-call
- **County of Santa Barbara**
  - Laura Gough and Ashley Mayou, Heidi Gibson QA/QC
- **City of Santa Maria On-Call**
  - Laura Gough and Ashley Mayou, Heidi Gibson QA/QC

MAP OF CURRENT AND PAST CA GOVERNMENT CLIENTS

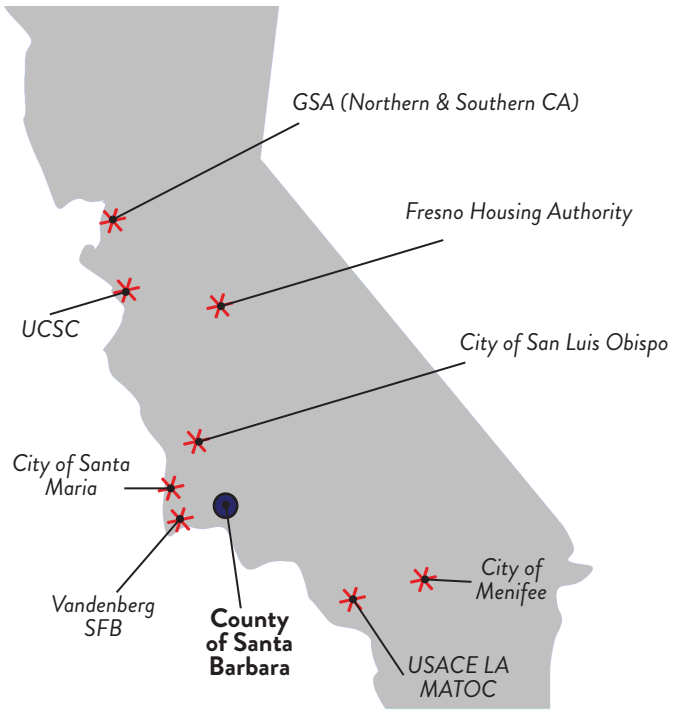

Docusign Envelope ID: 3773F87A-0B89-4932-BA2C-CA8383B3EEAD

Team Experience

STUDIO 2G TEAM & SUBCONSULTANTS

To support this project, studio 2G Architects has assembled a team of trusted consultants with whom we share a strong, proven history of collaboration—particularly in the public sector. Our partnerships span multiple years and projects, building a foundation of trust, efficiency, and consistent performance that directly benefits our clients.

BMA+ (mechanical and plumbing) and JMPE (electrical) have partnered with studio 2G on numerous government and institutional projects, including the **NASA Elevator Modernization** and the ongoing **Santa Barbara County BeWell Facility** renovation. Ashley & Vance Engineering (structural) has been a key teammate on projects such as the **Santa Barbara County BeWell Facility** renovation and the **Isla Vista ADA Path of Travel** project, bringing deep experience in structural upgrades within existing civic facilities. These long-term teaming relationships allow us to deliver fully integrated, well-coordinated design solutions essential for complex, multi-discipline public works like the Haley Street Project.

PROJECT EXPERIENCE

The table below outlines the relationship between our project experience and the anticipated needs of the County of Santa Barbara for this project.

Projects in yellow can be found in the following pages of the Proposer Experience section.

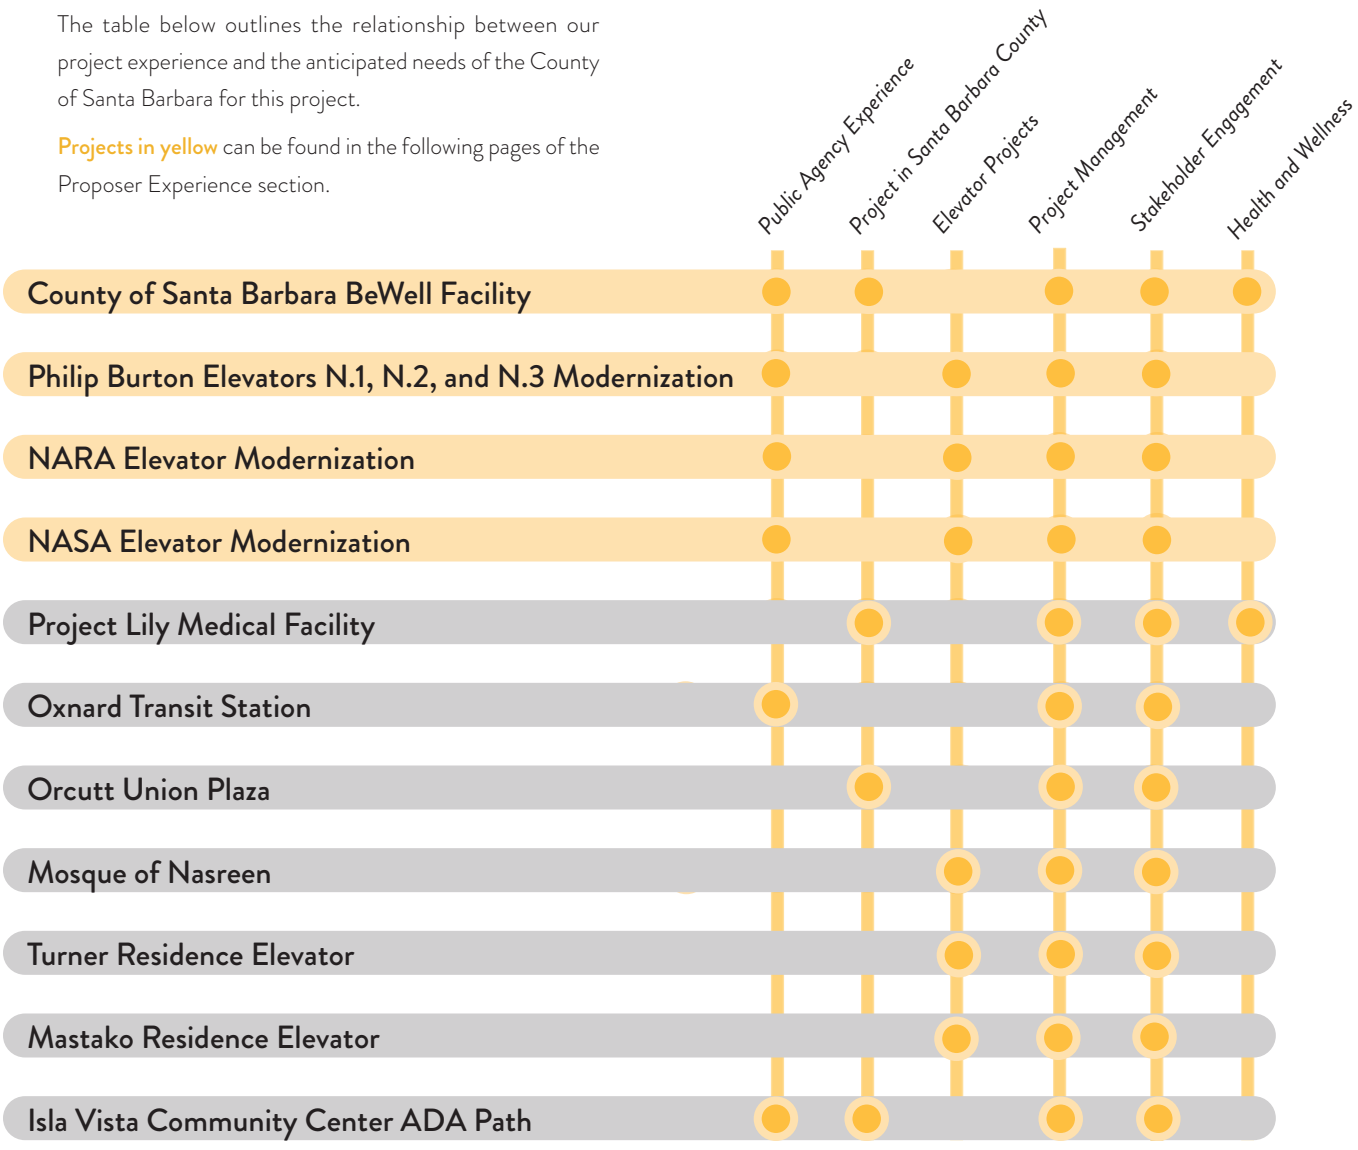

Docusign Envelope ID: 3773F87A-0B89-4932-BA2C-CA8383B3EEAD

County of Santa Barbara BeWell Facility

Santa Barbara, CA | Construction Cost $1.4M | 2,804 SF | Under Construction

Ashley Mayou was the project manager and interior designer for the 2,804-square-foot space, while **Laura Gough** was the Project Architect for the Santa Barbara County BeWell Facility. Originally built over 50 years ago as a residential facility for disabled adults, the site is now being revitalized to support approximately 12 individuals receiving **behavioral health services** through the County's BeWell Department.

The project involved a comprehensive interior overhaul, including hazardous material abatement, roof replacement, upgraded windows and doors, and a **reconfigured layout to better suit the program's needs**. All-new finishes, lighting, mechanical, and plumbing systems were incorporated, along with modern fixtures and equipment to enhance both functionality and comfort. Our cost estimating subcontractor played a key role in the project by completing several cost estimates to help guide budgeting and decision-making throughout the renovation process. We also coordinated with the CO, Lou Gibilisco, and the County to bring complete deliverables on time.

Accessibility was also a priority, with the addition of a new ADA-compliant exterior patio and upgraded walkways leading to multiple building entrances. These improvements ensure that the facility aligns with BeWell's operational requirements, creating a safe, supportive, and welcoming environment for residents.

RELEVANT EXPERIENCE

- Code Compliance / Agency Review
- Government / Public Work
- Cost Management and Value Engineering
- Work with Complex Stakeholders
- ADA Compliance
- Wellness Design
- Project Management

Docusign Envelope ID: 3773F87A-0B89-4932-BA2C-CA8383B3EEAD

Philip Burton Elevators N.1, N.2, and N.3 Modernization

Oakland, CA | Construction Cost $2.5M | 4,495 SF | Completed 2024

Ashley Mayou acted as Project Architect and provided architectural construction documents and support for the full modernization of three passenger elevators to improve reliability, performance, and code compliance.

The project included upgrades to elevator equipment, cabs, controls, lobbies, and machine rooms. Careful attention was given to preserving the building's historic character, with lobby and cab finishes designed to match the original aesthetic while meeting current accessibility and safety standards.

RELEVANT EXPERIENCE

- Code Compliance / Agency Review
- Government / Public Work
- Work with Complex Stakeholders
- ADA Compliance
- Project Management

NARA Elevator Modernization

San Bruno, CA | Construction Cost $1.5M | 1,980 SF | Completed 2023

Ashley Mayou acted as Project Architect and provided architectural construction documents to support the modernization of two elevators at the National Archives and Records Administration (NARA) facility. The project focused on improving performance, reliability, and safety while bringing all systems up to current code. This included upgrading the elevator controls, electrical systems, and HVAC components to ensure consistent operation and compliance with modern standards.

One of the existing passenger elevators was converted into a freight elevator to better support NARA's archival operations. This conversion involved new guide rails and structural upgrades to increase the elevator's load capacity, allowing staff to more efficiently transport records and materials throughout the facility.

RELEVANT EXPERIENCE

- Code Compliance / Agency Review
- Government / Public Work
- Work with Complex Stakeholders
- ADA Compliance
- Project Management

NASA Elevator Modernization

Moffett Field, CA | Design Contract $40,000 | Under Construction

Ashley Mayou acted as Project Architect and provided architectural construction documents and support for the replacement of an inoperable elevator at Moffett Field.

The project included replacing the existing single car hydraulic elevator with new complete hydraulic elevator system within the existing poured in place concrete shaft, pit and concrete roof. The original elevator was out of service due to a failure of the existing piston. A new elevator installation was necessary to return ADA access back to the upper levels of the building. The elevator is accessed from the exterior and is in a coastal environment so special consideration was made to finishes and enclosures due to the environmental impacts.

RELEVANT EXPERIENCE

- Code Compliance / Agency Review
- Government / Public Work
- Work with Complex Stakeholders
- ADA Compliance
- Project Management

Docusign Envelope ID: 3773F87A-0B89-4932-BA2C-CA8383B3EEAD

PROPOSED WORK PLAN, TIME SCHEDULE, AND WORKLOAD »

Shale Oak Winery
CCGB Green Award Winning New Build
studio 2G Architects, LLP

Docusign Envelope ID: 3773F87A-0B89-4932-BA2C-CA8383B3EEAD

Proposed Work Plan, Time Schedule, and Workload

Proposed Work Plan

studio 2G Architects proposes a structured, three phase work plan that aligns with the County of Santa Barbara's goals, regulatory requirements, and the tentative project schedule as outlined in the RFQ/P. Our approach emphasizes clear communication, compliance with all applicable codes and funding requirements, and collaboration with County departments to ensure timely, cost effective project delivery.

Phase 1: Project Initiation & Feasibility Study

- Conduct kickoff meeting with County stakeholders to confirm objectives, schedule, and communication protocols
- Review existing drawings, environmental reports, and site conditions
- Conduct site visits, measurements, and code compliance analysis (ADA, CEQA, BHCIP, CBC)
- Identify feasible elevator/lift locations and prepare Rough Order of Magnitude (ROM) cost estimates
- Provide a feasibility report outlining preferred design alternatives, path-of-travel upgrades, and Net Zero Energy (NZE) considerations

Estimated Duration: 6–8 weeks

Phase 2: Design Development & Construction Documents

- Develop 50%, 95%, and 100% Construction Documents with full architectural, structural, MEP, civil, and signage integration
- Prepare detailed technical specifications in CSI format
- Coordinate with County staff and permitting agencies (City of Santa Barbara, utility providers)
- Integrate sustainability and NZE strategies as applicable
- Submit permitting documents and respond to review comments

Estimated Duration: 10–14 weeks design, 4-6 weeks permitting

Phase 3: Construction Administration & Closeout

- Preparation of answers to Bidding RFIs and final Addendum with updated plans and specifications
- Respond to contractor RFIs, submittals and change order requests in a timely manner (within 7 working days)
- Attend pre-construction and weekly project meetings
- Conduct regular site observations (minimum 3 per month) and provide punch list coordination
- Allowance for three site visits as needed for unforeseen conditions
- Prepare cost request documents for county initiated changes
- Support County with inspections, and project closeout documentation including punch list creation and site walk.

Estimated Duration: Construction timeline dependent (estimated 4–6 months)

Workload and Capacity

studio 2G Architects currently maintains a balanced portfolio of civic and public agency projects and **has the capacity to dedicate appropriate resources to the BeWell Haley Street Project without delay.** With three partners and six architectural support staff, our firm structure enables senior-level involvement throughout all phases of work. We have no anticipated staffing changes and confirm that we are fully available to perform the scope of services described in this RFQ/P in accordance with the proposed timeline.

We also have longstanding relationships with a network of experienced **subconsultants**, which we have brought onto this project (structural, MEP, civil, fire, and cost estimators), who are **aligned with our schedule and committed to timely delivery of all scope elements.**

Docusign Envelope ID: 3773F87A-0B89-4932-BA2C-CA8383B3EEAD

Proposed Work Plan, Time Schedule, and Workload

Time Schedule

Studio 2G Architects is fully prepared to begin work immediately upon receipt of the Notice to Proceed, which the County has **tentatively scheduled for September 12, 2025**. Our team is organized to mobilize quickly, holding capacity in our current workload to prioritize project startup and coordination meetings with County staff. We understand that this project requires a phased approach, beginning with a feasibility study and culminating in construction support, and we have structured our internal team and consultant commitments accordingly.

Based on the County's published selection timeline and our understanding of the scope, we anticipate the following overall project schedule:

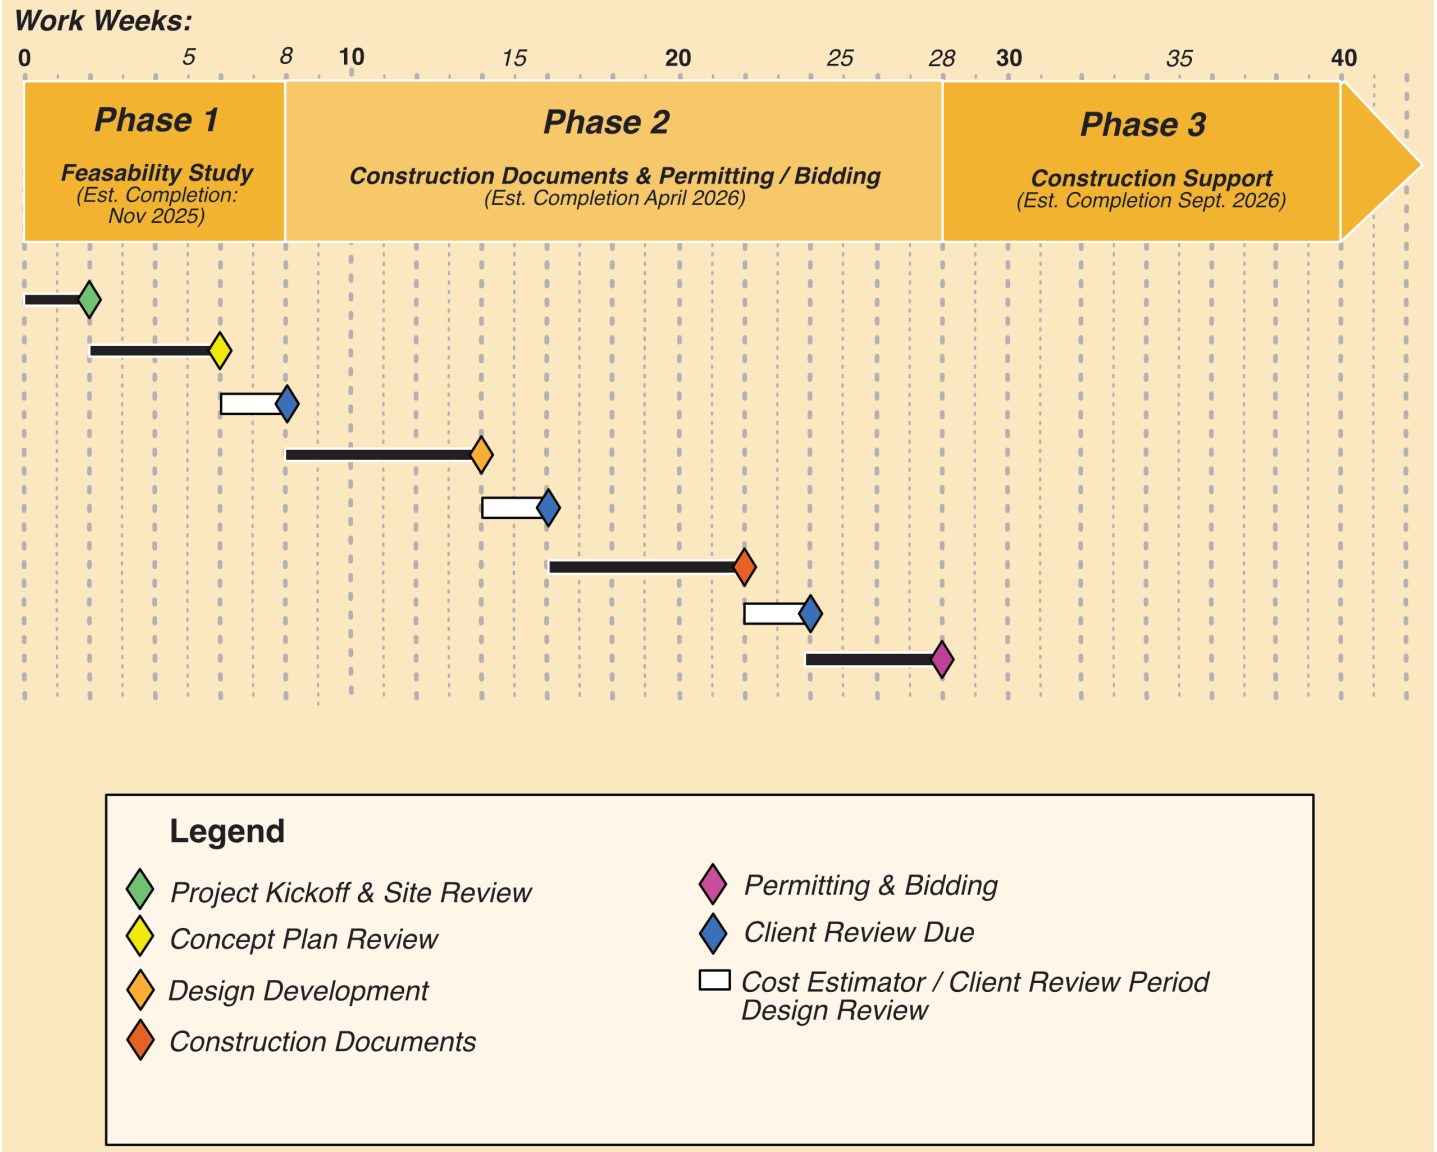

Docusign Envelope ID: 3773F87A-0B89-4932-BA2C-CA8383B3EEAD

REFERENCES FOR PAST PERFORMANCE »

Mosque of Nasreen New Build
Obispo Beautiful Award of Recognition
studio 2G Architects, LLP

Docusign Envelope ID: 3773F87A-0B89-4932-BA2C-CA8383B3EEAD

References

REFERENCE 1

SANTA BARBARA COUNTY BEWELL FACILITY

Interior renovation to a board and care facility for people requiring residential behavioral health support in Santa Barbara County. Scope included hazmat abatement, roofing, window and door replacement, reworking the interior layout, all new interior finishes, lighting, mechanical, plumbing and new fixtures and equipment. This also included the addition of a new exterior patio space along with ADA upgrades to the site access.

County of Santa Barbara
Lou Gibilisco

805.431.2679

912 W. Foster Road
Santa Maria, CA 93455

REFERENCE 2

CITY OF SLO FINANCE/IT TENANT IMPROVEMENT

Tenant improvements to the City Hall Finance and Information Technology Offices included removing walls, incorporating glass material to accentuate natural light, and new workstation furniture. The break room and restrooms were upgraded in order to bring the facility into ADA compliance. Creative solutions were used to in the tight space to bring into ADA compliance.

City of San Luis Obispo
Rebecca Cox
rcox@slocity.org
805.781.7003

990 Palm Street
San Luis Obispo, CA 93401

REFERENCE 3

SAN FRANCISCO FEDERAL BUILDING CHILDCARE FENCING

Security fences were built around the Childcare area of the San Francisco Federal Building. Fencing secured to the concrete planter wall and connected to the sunscreen. Included mesh fencing above planters and double door emergency exit. The design complied with ADA standards to ensure access was maintained throughout the pathways on site.

CIC Builder
Tuan Pham
tuan@cicbuilder.com
650.465.6263

21060 Homestead Rd, Ste 100
Cupertino, CA 95014

Docusign Envelope ID: 3773F87A-0B89-4932-BA2C-CA8383B3EEAD

DELIVERABLES »

Orcutt Union Plaza
Santa Barbara County
studio 2G Architects, LLP

Docusign Envelope ID: 3773F87A-0B89-4932-BA2C-CA8383B3EEAD

Deliverables

STUDIO 2G AND OUR TEAM ARE CAPABLE OF COMPLYING WITH ALL THE SOFTWARE DELIVERABLE REQUIREMENTS OF THE COUNTY OF SANTA BARBARA FOR THIS PROJECT.

A. CAD Drawings in AutoCAD (version)

- Any version up to 2023 can be used. If the county has a preference on the version we can comply. Note: When you save an AutoCAD file that is newer than 2018 AutoCAD still saves these files as an AutoCAD 2018 file for compatibility between versions.

B. Word Documents in Microsoft Word

- We have the software for both Microsoft Word and Google Docs. If collaboration is desired we typically use Google Docs and then export to Microsoft Word, but we do have the capability to work directly in the Microsoft Word software.

C. Spreadsheets in Microsoft Excel

- We have the software for both Microsoft Excel and Google Sheets. If collaboration is desired we typically use Google Sheets and then export to Microsoft Excel, but we do have the capability to work directly in the Microsoft Excel software.

D. Schedules in Microsoft Projects

- We use the cloud based software called Smartsheets for all scheduling and it has the same features as Microsoft Projects. This cloud based software updates in real time and allows you to share the page for others to log in for free. You can also publish the page so that anyone with the link can view without needing to log in at all.
- This has been an approved alternative to using Microsoft Projects in our past experience with the County of Santa Barbara. If this is not acceptable we are also capable of utilizing Microsoft Projects.

E. Databases as necessary for compiling, storing and accessing the Project records in a commonly available format.

- We use both Google Drive and Smartsheets to store project data and we make the files available to the team to access project records. Google Drive is the main platform we use and will hold all data. Some data, if relevant, will also be stored on our Smartsheets Weekly Tracker where we keep track of the weekly progress, as well as on Smartsheets Submittal and RFI trackers during construction administration. This is both for easy access and to be able to easily assign due dates to relevant tasks.

F. Bluebeam and BIM

- We have the capability of using bluebeam.
- We are capable of providing BIM files for this project as well as performing BIM clash detections.
- Based on this Scope of Work we are assuming BIM is not required, but if it is required we have the capability.

G. Procore Construction Management Software

- We have the capability of using Procore.
- Contractors set-up Procore during the construction process and the design team is given access to respond to the construction submittals and RFIs through the program.

Docusign Envelope ID: 3773F87A-0B89-4932-BA2C-CA8383B3EEAD

REQUIRED STATEMENTS »

Project Lily Medical Facility
Santa Barbara County
studio 2G Architects, LLP

Docusign Envelope ID: 3773F87A-0B89-4932-BA2C-CA8383B3EEAD

STATEMENTS OF ASSURANCE

Non-Substitution for the Designated Members of the Proposal Staff Members and Sub-Consultants without Prior Approval by County

We hereby assure a non-substitution for the designated members of the proposed staff member and sub-consultants, listed in this SOQ, without prior approval by the County of Santa Barbara.

signature of partner

7/24/2025

date of signature

Ashley Mayou | Licensed Architect | studio 2G Architects, LLP, Partner

Docusign Envelope ID: 3773F87A-0B89-4932-BA2C-CA8383B3EEAD

STATEMENTS OF ASSURANCE

Non - Conflict of Interest

We hereby assure that we presently have no employment or interest and shall not acquire any employment or interest, direct or indirect, including any interest in any business, property, or source of income, which would conflict in any manner or degree with the performance of services required to be performed under the County contract.

signature of partner

7/24/2025

date of signature

Ashley Mayou | Licensed Architect | studio 2G Architects, LLP, Partner

Docusign Envelope ID: 3773F87A-0B89-4932-BA2C-CA8383B3EEAD

STATEMENTS OF ASSURANCE

Non - Collusion Affidavit

We hereby assure that I, Ashley Mayou, General Partner, do hereby state that studio 2G Architects, LLP shall warrant that our offer is made without any previous understanding, agreement or connection with any person, firm or corporation submitting a separate proposal for the same project and is in all respects fair, without outside control, collusion, fraud or otherwise illegal action.

signature of partner

7/24/2025

date of signature

Ashley Mayou | Licensed Architect | studio 2G Architects, LLP, Partner

Docusign Envelope ID: 3773F87A-0B89-4932-BA2C-CA8383B3EEAD

STATEMENTS OF ASSURANCE

Statement Listing of Litigation and/or Claims Related to Past Projects for the Past Ten Years.

We hereby assure that studio 2G Architects, LLP located at 811 Palm St. in San Luis Obispo has not been subject to any litigation and/or claims related to past projects for the past ten (10) years.

signature of partner

7/24/2025

date of signature

Ashley Mayou | Licensed Architect | studio 2G Architects, LLP, Partner

Docusign Envelope ID: 3773F87A-0B89-4932-BA2C-CA8383B3EEAD

STATEMENTS OF ASSURANCE

Ability to fulfill the Indemnification and Insurance Requirements Contained in the Form of Agreement.

We hereby assure that studio 2G Architects, LLP located at 811 Palm St. in San Luis Obispo is able to fulfill the indemnification and insurance requirements for Commercial General Liability, Automobile Liability, Worker's Compensation and Errors & Omissions.

signature of partner

7/24/2025

date of signature

Ashley Mayou | Licensed Architect | studio 2G Architects, LLP, Partner

Docusign Envelope ID: 3773F87A-0B89-4932-BA2C-CA8383B3EEAD

STATEMENTS OF ASSURANCE

Insurance Certificates (as required in the attached Form of Agreement).

We hereby assure that studio 2G Architects, LLP located at 811 Palm St. in San Luis Obispo is able to obtain the required insurance certificates for Commercial General Liability, Automobile Liability, Worker's Compensation and Errors & Omissions.

signature of partner

7/24/2025

date of signature

Ashley Mayou | Licensed Architect | studio 2G Architects, LLP, Partner

Docusign Envelope ID: 3773F87A-0B89-4932-BA2C-CA8383B3EEAD

STATEMENTS OF ASSURANCE

Proof of DIR Registration and County Vendor Registration

We hereby assure that the following consultants are registered with the Department of Industrial Relations:

studio 2G Architects, LLP	DIR Reg. No: PW-LR-1001004915
Ashley & Vance Engineering, Inc.	DIR Reg. No: PW-LR-1000975654
Collings & Associates, LLC	DIR Reg. No. PW-LR-2000007594

We hereby note that for County Vendor Registration, it is understood that a County business license, is not a requirement to have in possession at the time of SOQ submittal. But it will be required if we are awarded a contract.

signature of partner

7/24/2025

date of signature

Ashley Mayou | Licensed Architect | studio 2G Architects, LLP, Partner

Docusign Envelope ID: 3773F87A-0B89-4932-BA2C-CA8383B3EEAD

STATEMENTS OF ASSURANCE

Retention of Proposal

Retention of Proposal. We hereby note that all proposals will become the property of the county and that proposals shall not be returned to the proposer.

signature of partner

7/24/2025

date of signature

Ashley Mayou | Licensed Architect | studio 2G Architects, LLP, Partner

Docusign Envelope ID: 3773F87A-0B89-4932-BA2C-CA8383B3EEAD

SANTA BARBARA COUNTY- Haley Street Project
Behavior Wellness Department
315 West Haley Street
Santa Barbara, CA 93101
Project # 24022

SEALED COST PROPOSAL

studio 2G Architects, LLP.
811 Palm Street
San Luis Obispo, CA 93405
805.594.0771
pursuits@studio-2g.com
www.studio-2g.com
Federal Tax ID Number: 20-2906907
Limited Liability Partnership
20+ Years in Business

Docusign Envelope ID: 3773F87A-0B89-4932-BA2C-CA8383B3EEAD

studio 2G architects

This Cost Proposal includes all items listed in the RFP.
Some task items may be unnecessary due to the size and scope of the project.
We are open to negotiation on this cost proposal.

Phase 1: Project Initiation and Feasibility Study	**$53,229.14**
Review County-provided drawings and environmental reports.	**$8,538.46**
Review Existing Building conditions (Two Site Visits)	**$12,924.32**
Meeting with Client	**$4,691.34**
Code Analysis (ADA and State) including BHCIP guidelines	**$4,737.38**
NZE Analysis	**$2,683.88**
ROM Cost Estimate for Two Design Options	**$2,931.64**
CEQA Coordination	**$2,876.76**
Preparation of Feasibility Study Documents	**$13,845.36**
Phase 2: Complete Design and Construction Documents	**$186,082.16**
Architecture / Project Management (Design and Construction Documents)	**$27,293.20**
Structural (Design and Construction Documents)	**$28,563.88**
MEP and Fire (Design and Construction Documents)	**$10,528.88**
Civil (Design and Construction Documents)	**$18,363.88**
Survey:	
Boundary Survey/Set Property Monuments (as req'd by State Law)	**$11,943.88**
Plot Easements from Title Report	**$1,150.00**
Topographic Ground Survey	**$5,520.00**
Landscape (Design and Construction Documents)	**N/A**
Net Zero Energy Design	**$1,408.92**
Entitlements	**$7,430.72**
Specifications	**$11,770.20**
Signage	**$6,168.68**
Project Schedule	**$1,002.80**
Cost Estimates and Value Engineering (50%, 95% and 100%)	**$16,955.52**
Permitting	**$23,615.56**
Meeting with Client	**$14,366.04**
Phase 3: Construction Support and Administration	**$130,949.24**
Bidding RFIs	**$12,726.84**
Bidding Addenda (Final Plan and Spec Updates)	**$6,524.84**
Construction Admin RFI, Submittal and CO reviews	**$26,632.04**
Potential Cost Request Preparation, for County Initiated Changes	**$2,871.36**
Issue Additional Instructions / Clarifying Documents	**$4,535.52**
Construction Site Visits (Three per month for Four Months) *We recommend less frequent site visits for a project of this size.*	**$26,793.16**
Additional Site Visits for Unforseen Conditions (Three)	**$11,712.04**
Punch List Development	**$5,220.68**
Punch List Site Visit	**$4,650.68**
Schedule of Values / Pay Request Review	**$1,435.68**
Construction Project Meetings with Contractor and Client	**$15,621.04**
Record drawings, Project documents and operation and maintenance manuals	**$12,225.36**

Total Design Scope Fees	**$370,260.54**

Docusign Envelope ID: 3773F87A-0B89-4932-BA2C-CA8383B3EEAD

Scope of Work Clarifications:

- **General**
  a. Scope of Feasibility study and CD's through construction based on the RFP
  b. Record drawings to be based on Contractor mark-ups.
- **Civil Engineering**
  a. Provide civil engineering services for the precision grading and drainage around the proposed elevator area; the two existing ADA stalls that are part of the City of Santa Barbara's asphalt concrete parking lot; and a proposed sidewalk from the new elevator to the ADA parking stalls.
  b. Services are to include preliminary grading analysis and design for construction document preparation. Existing drainage patterns are to remain.
- **Structural Engineering**
  a. Provide structural engineering plans, details, and calculations in support of the new elevator/lift.
  b. The existing structure is assumed to consist of conventional Type V wood framing with open-web trusses for the roof and floors; a combination of steel frames, plywood shearwalls, and CMU shear walls, and slab-on-grade foundations.
  c. As part of the elevator/lift remodel and addition, existing bearing and shear elements will be affected.
  d. New beams, posts, shear elements, and foundations will be required as necessary to support the existing and new loads.
  e. A partial lateral analysis will be performed for the affected areas of the existing structure only (southwest wall line). Conventional foundations are anticipated and shall be designed in accordance with the project soils report.
- **Fire Protection Engineering**
  a. Fire & life safety feasibility study.
  b. Fire alarm and Fire sprinkler upgrade drawings to accommodate elevator upgrade.
- **Energy Consultant**
  a. One site visit in Phase 1, plus 2 team meetings online
  b. Review of NZE policy for project applicability
  c. Energy Model with elevator process load for ZNE report
  d. Participate in selection of efficient HVAC system, design and engineering by mechanical engineer
  e. Advise on efficient envelope assemblies
  f. NZE Report

Docusign Envelope ID: 3773F87A-0B89-4932-BA2C-CA8383B3EEAD

Assumptions:

1. In the event the actual construction bids exceed the 100% design estimate by more than 10%, and the County elects - for any reason whatsoever - not to move forward with award of a construction contract based on the bid results, the Consultant shall provide re-design services at no additional cost to the County to bring the Project back to the 100% Design Budget. Re-design modifications shall be coordinated with and approved by the County prior to plan and specification revisions. The timeline for such revisions shall be three (3) weeks from the date of notification from the County.
2. Site work will be on two separate legal parcels (APNs). The building is on 315 W. Haley (APN 037-192-001) - the modification/addition to the structure for the elevator and a portion of site work will be on this parcel. Additional site work will take place on the City of Santa Barbara owned parking lot on 319 W. Haley (APN 037-192-012) in the form of ADA compliant path of travel from the elevator to the two existing ADA parking stalls. The condition of these parking stalls will require repaving. To keep the project from exceeding 500 SF of new and/or replaced impermeable surface, to meet the City of Santa Barbara Creek's Division Tier 1 requirements, a portion of the new hardscape will have to be constructed with permeable pavement.
3. Since site improvement work will be on two separate parcels, it may require two separate permit applications.
4. No site retaining walls requiring engineering calculations will be required. ("Garden wall" height only if necessary.)
5. Owner to provide title report to Ashley & Vance prior to scheduling the survey work.
6. While Ashley & Vance will make every effort to keep the project in the lowest SWMP Tier by trying to propose solutions that limit the amount of new impermeable surface, a Geotechnical Engineer may be necessary to provide information on seasonal high groundwater and subgrade conditions if infiltration will be required to meet SWMP requirements; and/or for subgrade conditions for new permeable pavements.
7. Prevailing Wage Rate is required for all field work (to impact survey field work).
8. BIM / COBie document submittals are not required.

Docusign Envelope ID: 3773F87A-0B89-4932-BA2C-CA8383B3EEAD

Exclusions:

- **General**
    a. Jurisdictional fees are excluded.
    b. BIM / COBie documents.
- **Civil Engineering**
    a. Storm water management (until we know extent of new/replaced impermeable surface) beyond Tier 1 (see "ASSUMPTIONS")
- **Structural Engineering**
    a. A full gravity and/or lateral analysis and upgrade of the entire existing structure, soils engineering, retaining walls, temporary shoring, ornamental architectural metals (canopies, awnings, sunshades, signs, bike racks, etc.) and their associated anchorage.
- **Fire Protection Engineering**
    a. Fire flow Test
    b. Fire protection system commissioning
- **Energy Consultant**
    a. Renewable energy system design
    b. Construction Phase Services

Docusign Envelope ID: 3773F87A-0B89-4932-BA2C-CA8383B3EEAD

EXHIBIT B-2025 HOURLY FEE SCHEDULE AND REIMBURSABLE EXPENSES

DATE: Effective as of January. 1 2025

The following fee schedule is for services rendered on an hourly arrangement:

POSITION	HOURLY RATE
Sr. Managing Principal	$237.13 - $274.85 / Hour
Jr. Managing Principal	$196.74/ Hour
Sr. Project Architect	$189.16 - $208.57 / Hour
Project Architect	$169.79 - $179.46 / Hour
Sr. Project Manager	$184.07 - $189.59 / Hour
Project Manager	$172.82 - $177.49 / Hour
Jr. Project Manager	$168.15 / Hour
Job Captain	$149.46 - $172.82 / Hour
Jr. Job Captain	$142.48 / Hour
Arch Associate 2	$136.42 - $146.52 / Hour
Arch Associate 1	$126.11 - $134.02 / Hour
CAD Technician	$110.93 / Hour
Administration	$65.00 / Hour

Docusign Envelope ID: 3773F87A-0B89-4932-BA2C-CA8383B3EEAD

Hourly Rate Schedule

As of January 1st, 2025, the hourly billing rates for projects shall be as follows:

Principal Engineer	$265
Senior Engineer	$225
Project Engineer	$185
Design Engineer	$155
Office / Clerical	$105

Principal LEED AP:	$185/hour
Principal Energy Analyst:	$185/hour
LEED PM/Analyst	$155/hour
Tech	$120/hour

Docusign Envelope ID: 3773F87A-0B89-4932-BA2C-CA8383B3EEAD

Mechanical Engineering Consultants, Inc. Rate Schedule for 2025

Description	Rate($/hr)
Principal	250.00
Senior Engineer	225.00
Engineer/Senior Designer	205.00
Assistant Engineer 1	190.00
Assistant Engineer 2	180.00
Title 24 Energy Analyst	160.00
Senior Drafter	160.00
Drafter	145.00
Technical Assistant	130.00

Docusign Envelope ID: 3773F87A-0B89-4932-BA2C-CA8383B3EEAD

JMPE
ELECTRICAL ENGINEERING
LIGHTING DESIGN
CA REGISTRATION NO E13083

studio 2G architects

Schedule of Hourly Rates and Fees

Electrical Engineer, Lighting Designer	$250.00 per hour
Electrical Designer, Associate	$160.00 per hour
CAD Drafting	$150.00 per hour
Clerical	$80.00 per hour
Specifications	$90.00 per hour
Cost Estimating	$120.00 per hour

146 EAST CARRILLO STREET
SANTA BARBARA CA 93101
(805) 569.9216
maloney@jmpe.net
www.jmpe.net

Docusign Envelope ID: 3773F87A-0B89-4932-BA2C-CA8383B3EEAD

2025 BILLING RATES

Principal Engineer:	$225.00 per hour
Senior Engineer:	$195.00 per hour
Staff Engineer:	$165.00 per hour
CAD/Drafting Services:	$125.00 per hour
Administration/Clerical:	$95.00 per hour

Effective January 1, 2025

Docusign Envelope ID: 3773F87A-0B89-4932-BA2C-CA8383B3EEAD

SANTA BARBARA COUNTY- Haley Street Project
Behavior Wellness Department
315 West Haley Street
Santa Barbara, CA 93101
Project # 24022

SEALED COST PROPOSAL

NEGOTIATIONS
REV 3
NOVEMBER 13TH 2025

studio 2G Architects, LLP.
811 Palm Street
San Luis Obispo, CA 93405
805.594.0771
pursuits@studio-2g.com
www.studio-2g.com
Federal Tax ID Number: 20-2906907
Limited Liability Partnership
20+ Years in Business

Docusign Envelope ID: 3773F87A-0B89-4932-BA2C-CA8383B3EEAD

This Cost Proposal is for services only relating to the design of a Lift for the Behavior Wellness – Haley Street Project.

Phase 1: Project Initiation and Feasibility Study	**$25,452.32**
Review County-provided drawings and environmental reports.	**$2,938.54**
Review Existing Building conditions (One Site Visit)	**$3,391.64**
Meeting with Client (Bi-Weekly, Virtual, 1 hour, 4 Meetings)	**$2,347.76**
Code Analysis (ADA and State) including BHCIP guidelines	**$4,307.38**
ROM Cost Estimate for Lift Design	**$1,931.64**
Preparation of Feasibility Study Documents	**$10,535.36**
Phase 2: Complete Design and Construction Documents	**$121,999.04**
Architecture / Project Management (Design and Construction Documents)	**$17,389.94**
Structural (Design and Construction Documents)	**$17,463.88**
Electrical (Design and Construction Documents) (Mechanical, Plumbing and Fire Protection no longer have project scope)	**$5,443.88**
Civil (Design and Construction Documents)	**$8,313.88**
Survey:	
Boundary Survey/Set Property Monuments (as req'd by State Law)	**$11,943.88**
Plot Easements from Title Report	**$1,150.00**
Topographic Ground Survey	**$5,520.00**
Landscape (Design and Construction Documents)	**N/A**
Specifications	**$10,280.20**
Project Schedule	**$1,002.80**
Signage (Assumes signage needed for ADA parking and Lift for wayfinding are required. Monument signage is excluded)	**$2,099.38**
Cost Estimates and Value Engineering (50%, 95% and 100%)	**$13,975.52**
Permitting	**$21,016.28**
Meeting with Client (Bi-Weekly, Virtual, 1 hour, 10 Meetings)	**$6,399.40**
Phase 3: Construction Support and Administration	**$77,679.19**
Bidding RFIs	**$8,100.48**
Bidding Addenda (Final Plan and Spec Updates)	**$5,504.84**
Construction Admin RFI, Submittal and CO reviews	**$19,620.55**
Potential Cost Request Preparation, for County Initiated Changes	**$4,371.36**
Issue Additional Instructions / Clarifying Documents	**$4,535.52**
Construction Site Visits (Two Site Visits)	**$7,583.52**
Additional Site Visits for Unforseen Conditions (One Site Visit)	**$3,591.76**
Punch List Development	**$4,052.84**
Punch List Site Visit (One Site Visit)	**$3,591.76**
Schedule of Values / Pay Request Review	**$1,435.68**
Construction Project Meetings with Contractor and Client (Bi-Weekly, Virtual, 1 hour, 12 Meetings)	**$7,043.28**
Record drawings, Project documents and operation and maintenance manuals	**$8,247.60**

Total Design Scope Fees	**$225,130.55**

Docusign Envelope ID: 3773F87A-0B89-4932-BA2C-CA8383B3EEAD

Scope of Work Clarifications:

- **General**
    a. Scope of Feasibility study and CD's through construction based on the RFP
    b. Record drawings to be based on Contractor mark-ups.

- **Civil Engineering**
    a. Provide civil engineering services for the precision grading and drainage around the proposed elevator area; the two existing ADA stalls that are part of the City of Santa Barbara's asphalt concrete parking lot; and a proposed sidewalk from the new exterior lift to the ADA parking stalls.
    b. Services are to include preliminary grading analysis and design for construction document preparation. Existing drainage patterns are to remain.
    c. Prepare documentation for up to a Tier 2 SWMP Analysis for each parcel.
- **Structural Engineering**
    a. Provide structural engineering plans, details, and calculations in support of the new lift.
    b. The existing structure is assumed to consist of conventional Type V wood framing with open-web trusses for the roof and floors; a combination of steel frames, plywood shearwalls, and CMU shear walls, and slab-on-grade foundations.
    c. As part of the lift remodel and addition, existing bearing and shear elements will be affected.
    d. New beams, posts, shear elements, and foundations will be required as necessary to support the existing and new loads.
    e. A partial lateral analysis will be performed for the affected areas of the existing structure only (southwest wall line). Conventional foundations are anticipated and shall be designed in accordance with the project soils report.
- **Fire Protection Engineering**
    a. Assumed not in scope due to the scope being reduced to a lift design only.

Docusign Envelope ID: 3773F87A-0B89-4932-BA2C-CA8383B3EEAD

- **Electrical Engineering**
  a. I. Phase I:
     - Site review of existing conditions.
     - Summary report.
  b. II. Phase II:
     - Coordination meetings.
     - Electrical construction drawings.
       - 1. Single line diagram.
       - 2. Panel schedules.
       - 3. Fixture schedule.
       - 4. Single line diagram.
       - 5. Electrical floor plans.
       - 6. Electrical notes and details.
       - 7. Electrical load calculations.
       - 8. Electrical specifications.
  c. III. Phase III:
     - Permitting support.
     - Bidding support.
     - Limited construction support.
  d. IV. Scope of Work:
     - Electrical to new lift.
     - Lighting at elevator landings.
     - Smoke detectors elevator landings.
     - New feeder from panel.
- **Energy Consultant**
  a. One site visit in Phase 1, plus 2 team meetings online
  b. Review of NZE policy for project applicability
  c. Energy Model with elevator process load for ZNE report
  d. Participate in selection of efficient lift system.
  e. Advise on efficient envelope assemblies
  f. NZE Report

Docusign Envelope ID: 3773F87A-0B89-4932-BA2C-CA8383B3EEAD

Assumptions:

1. In the event the actual construction bids exceed the 100% design estimate by more than 10%, and the County elects - for any reason whatsoever - not to move forward with award of a construction contract based on the bid results, the Consultant shall provide re-design services at no additional cost to the County to bring the Project back to the 100% Design Budget. Re-design modifications shall be coordinated with and approved by the County prior to plan and specification revisions. The timeline for such revisions shall be three (3) weeks from the date of notification from the County.
2. Site work will be on two separate legal parcels (APNs). The building is on 315 W. Haley (APN 037-192-001) - the modification/addition to the structure for the elevator and a portion of site work will be on this parcel. Additional site work will take place on the City of Santa Barbara owned parking lot on 319 W. Haley (APN 037-192-012) in the form of ADA compliant path of travel from the elevator to the two existing ADA parking stalls. Condition of these parking stalls require repaving. To keep the project from exceeding 2,000 SF of new and/or replaced impermeable surface, to meet the City of Santa Barbara Creek's Division Tier 2 requirements, a portion of the new hardscape may have to be constructed with permeable pavement. Additionally, Tier 2 SWMP requirement will be met by the "25% Rule" - that is, for every 4 SF of new and/or replaced impermeable surface that equivalent will be directed to 1 SF of landscaped area sloping no more than 7%.
3. Since site improvement work will be on two separate parcels, it may require two separate permit applications.
4. No site retaining walls requiring engineering calculations will be required. ("Garden wall" height only if necessary.)
5. Owner to provide title report to Ashley & Vance prior to scheduling the survey work.
6. While Ashley & Vance will make every effort to keep the project in the lowest SWMP Tier by trying to propose solutions that limit the amount of new impermeable surface, a Geotechnical Engineer may be necessary to provide information on seasonal high groundwater and subgrade conditions if infiltration will be required to meet SWMP requirements; and/or for subgrade conditions for new permeable pavements.
7. Prevailing Wage Rate is required for all field work (to impact survey field work).
8. BIM / COBie document submittals are not required.

Docusign Envelope ID: 3773F87A-0B89-4932-BA2C-CA8383B3EEAD

Exclusions:

- **General**
    a. Jurisdictional fees are excluded.
    b. BIM / COBie documents.
- **Civil Engineering**
    a. Storm water management beyond Tier 2 (see "ASSUMPTIONS")
- **Structural Engineering**
    a. A full gravity and/or lateral analysis and upgrade of the entire existing structure, soils engineering, retaining walls, temporary shoring, ornamental architectural metals (canopies, awnings, sunshades, signs, bike racks, etc.) and their associated anchorage.
- **Fire Protection Engineering**
    a. All fire protection engineering
    b. Fire flow Test
    c. Fire protection system commissioning
- **Electrical Engineering**
    a. EV charger
    b. Site lighting
    c. PV solar system design
    d. Security system design
    e. Electrical service revisions
- **Energy Consultant**
    a. Renewable energy system design
    b. Construction Phase Services
- **Mechanical and Plumbing**
    a. All mechanical and plumbing engineering

Docusign Envelope ID: 3773F87A-0B89-4932-BA2C-CA8383B3EEAD

EXHIBIT B-2025 HOURLY FEE SCHEDULE AND REIMBURSABLE EXPENSES

DATE: Effective as of January. 1 2025

The following fee schedule is for services rendered on an hourly arrangement:

POSITION	HOURLY RATE
Sr. Managing Principal	$237.13 - $274.85 / Hour
Jr. Managing Principal	$196.74/ Hour
Sr. Project Architect	$189.16 - $208.57 / Hour
Project Architect	$169.79 - $179.46 / Hour
Sr. Project Manager	$184.07 - $189.59 / Hour
Project Manager	$172.82 - $177.49 / Hour
Jr. Project Manager	$168.15 / Hour
Job Captain	$149.46 - $172.82 / Hour
Jr. Job Captain	$142.48 / Hour
Arch Associate 2	$136.42 - $146.52 / Hour
Arch Associate 1	$126.11 - $134.02 / Hour
CAD Technician	$110.93 / Hour
Administration	$65.00 / Hour

Docusign Envelope ID: 3773F87A-0B89-4932-BA2C-CA8383B3EEAD

ASHLEY & VANCE ENGINEERING

studio 2G architects

Hourly Rate Schedule

As of January 1st, 2025, the hourly billing rates for projects shall be as follows:

Principal Engineer	$265
Senior Engineer	$225
Project Engineer	$185
Design Engineer	$155
Office / Clerical	$105

Principal LEED AP:	$185/hour
Principal Energy Analyst:	$185/hour
LEED PM/Analyst	$155/hour
Tech	$120/hour

inBALANCE™ Green Consulting

Docusign Envelope ID: 3773F87A-0B89-4932-BA2C-CA8383B3EEAD

JMPE
ELECTRICAL ENGINEERING
LIGHTING DESIGN
CA REGISTRATION NO E13083

studio 2G architects

Schedule of Hourly Rates and Fees

Electrical Engineer, Lighting Designer	$250.00 per hour
Electrical Designer, Associate	$160.00 per hour
CAD Drafting	$150.00 per hour
Clerical	$80.00 per hour
Specifications	$90.00 per hour
Cost Estimating	$120.00 per hour

146 EAST CARRILLO STREET
SANTA BARBARA CA 93101
(805) 569.9216
maloney@jmpe.net
www.jmpe.net