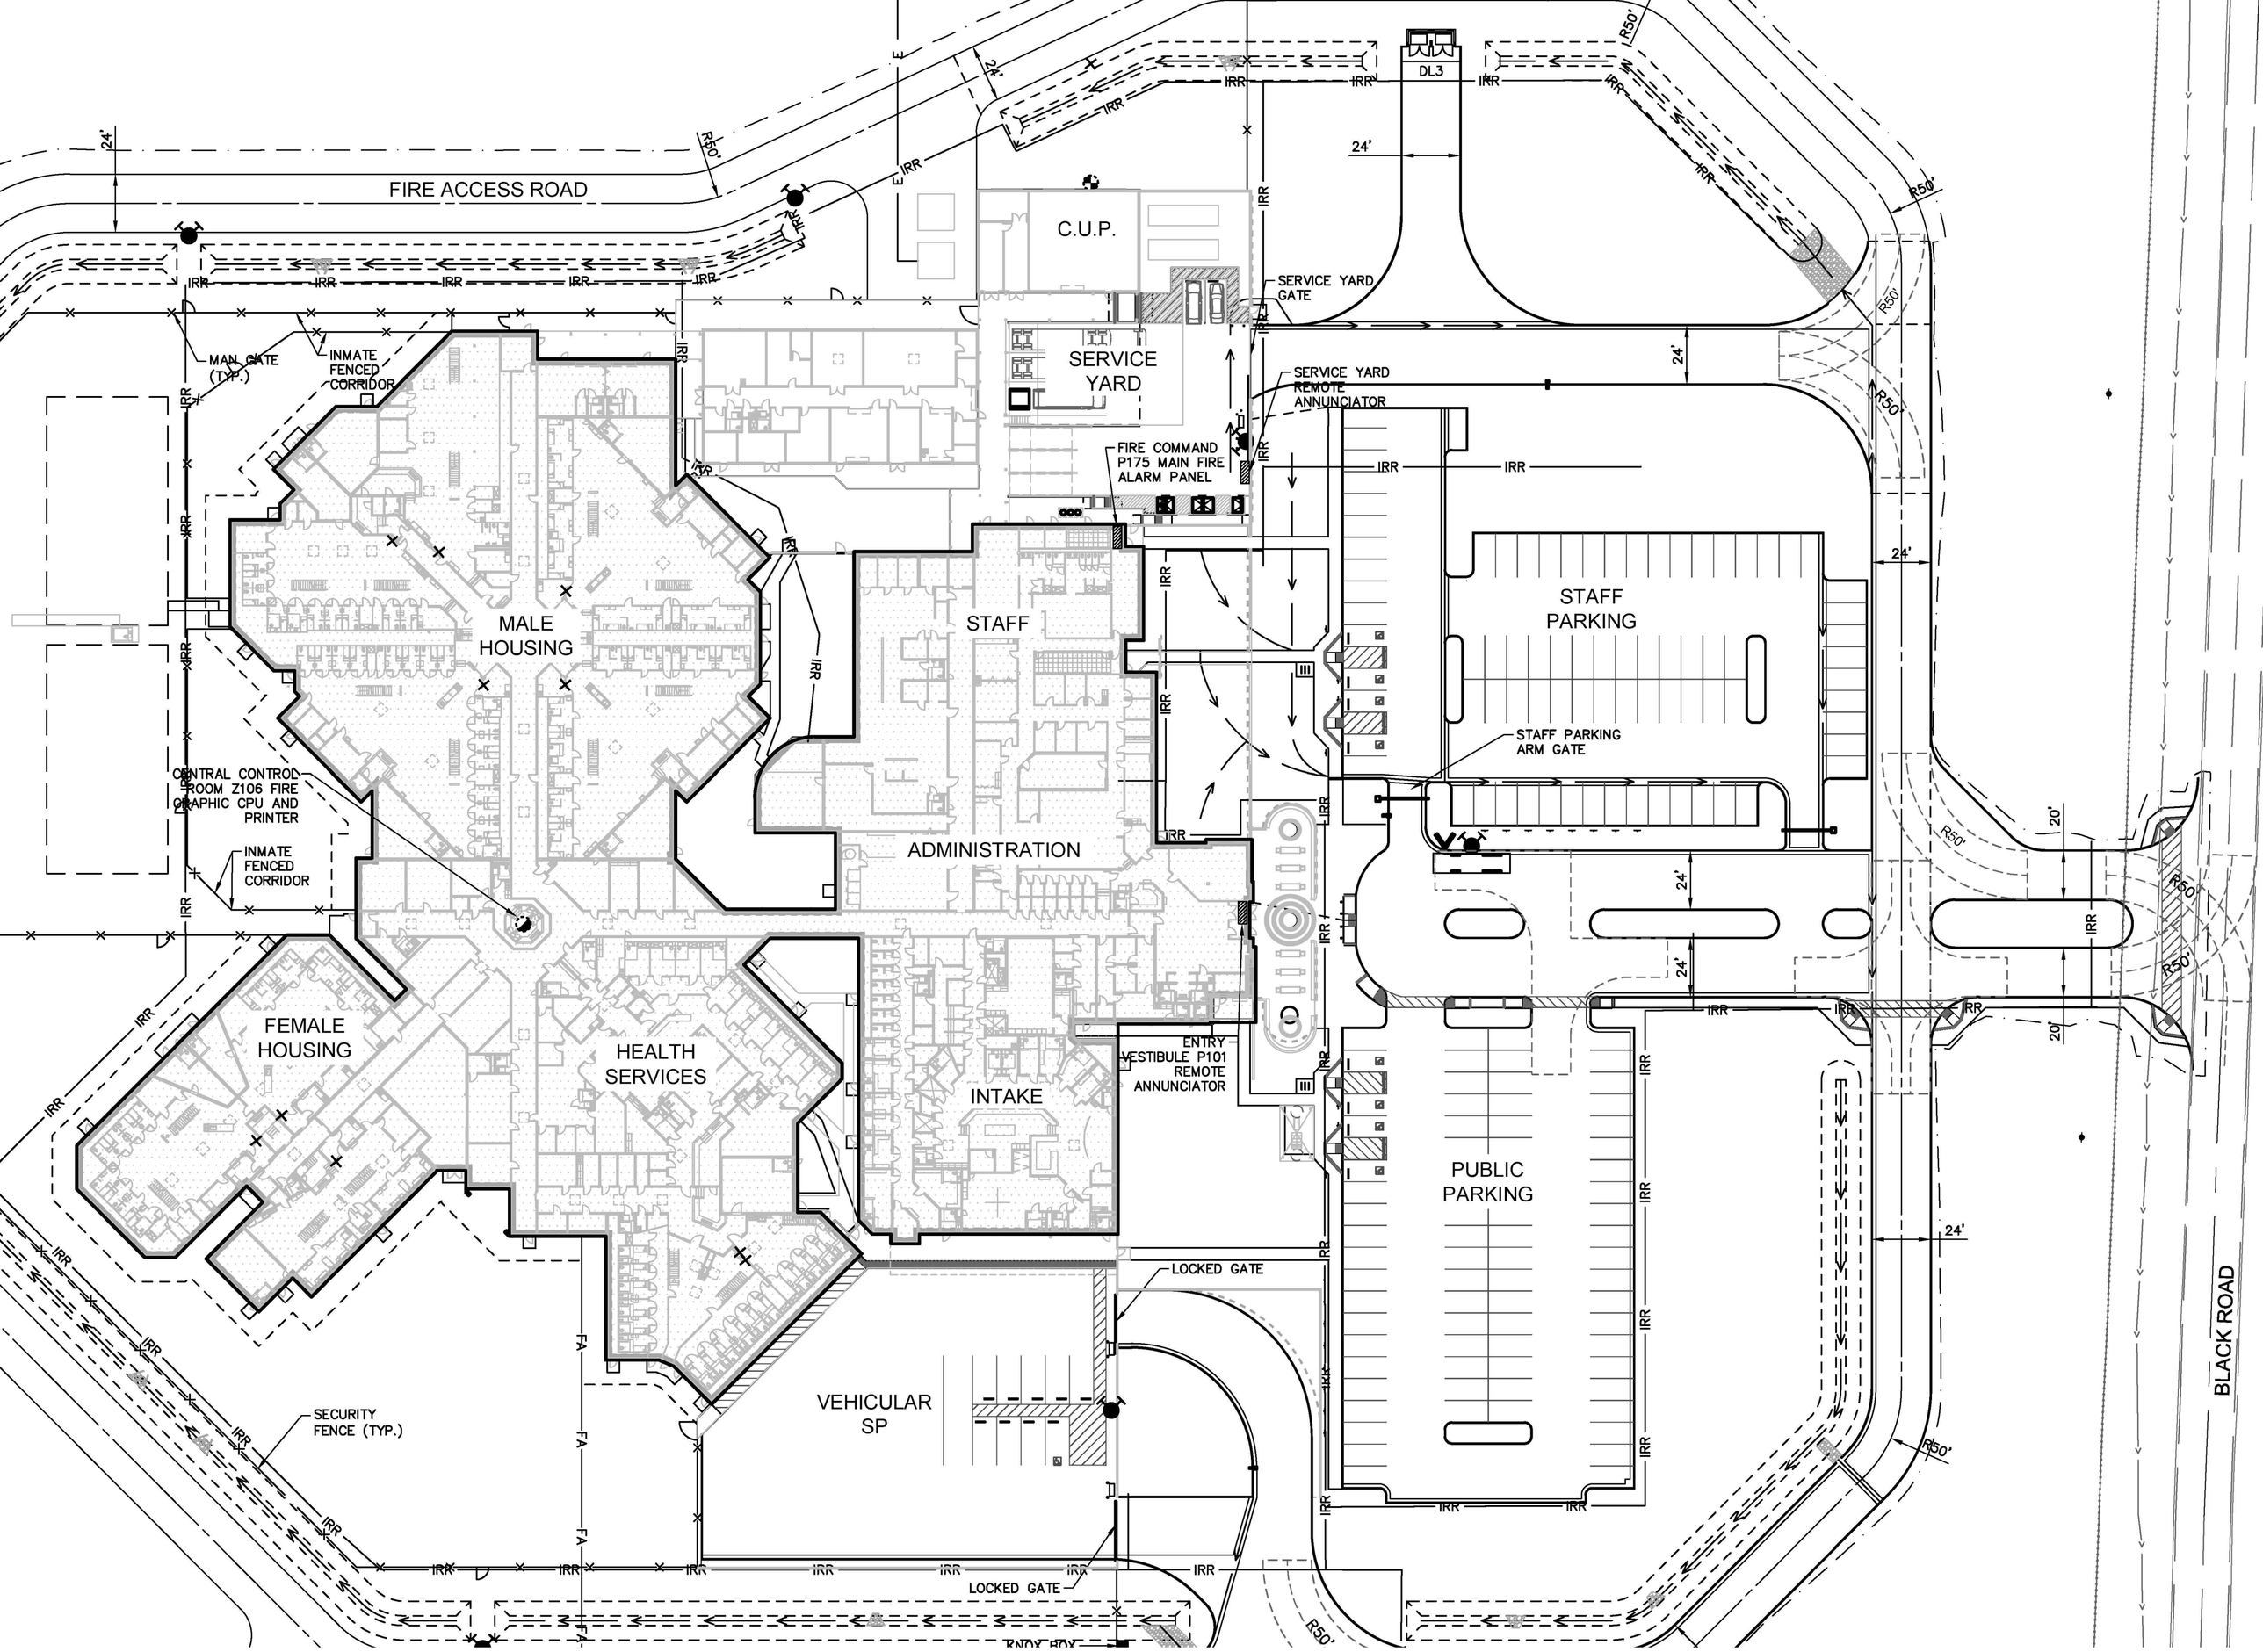

ATTACHMENT E
NORTHERN BRANCH JAIL OVERALL FLOOR/SITE PLAN