ATTACHMENT D

Cabanas Exterior Elevations (Revised August 4, 2009)

1491
EDGECLIFF LN
TERZIAN
RESIDENCE
MONTECITO, CA
APN: 009-360-005

JAMES
MACARI
MACARI

ARCHITECT, AIA
519 CHIQUITA RD
SANTA BARBARA, CA 93103
(805) 899-0747
FAX (805) 899-0746
e-mail: JMMACARI@AOL.COM

REVISIONS
REVISED 8-4-09

This work was prepared by me or under my supervision and meets the minimum standards for health or safety as required by law.

These drawings and accompanying specifications are the exclusive property of the architect. Contractor to check and verify all dimensions on job before proceeding with work.

SHEET TITLE
CABANAS EAST
ELEVATIONS

SHEET No.
A3.1

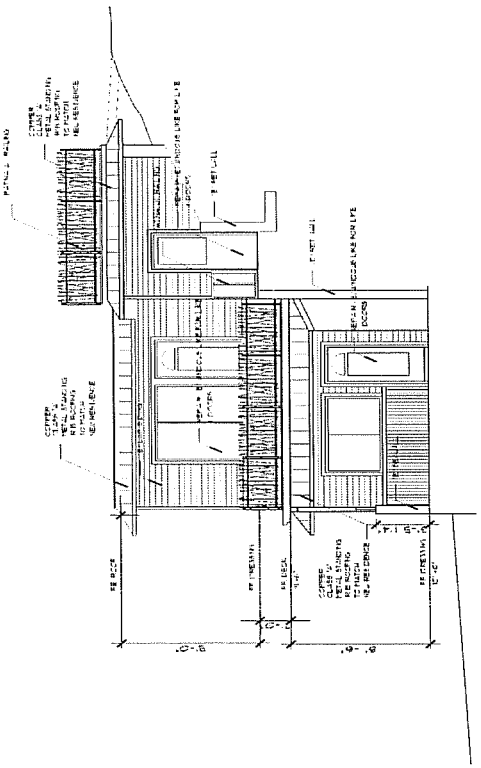

EAST ELEVATION
SCALE 1/4" = 1'-0"

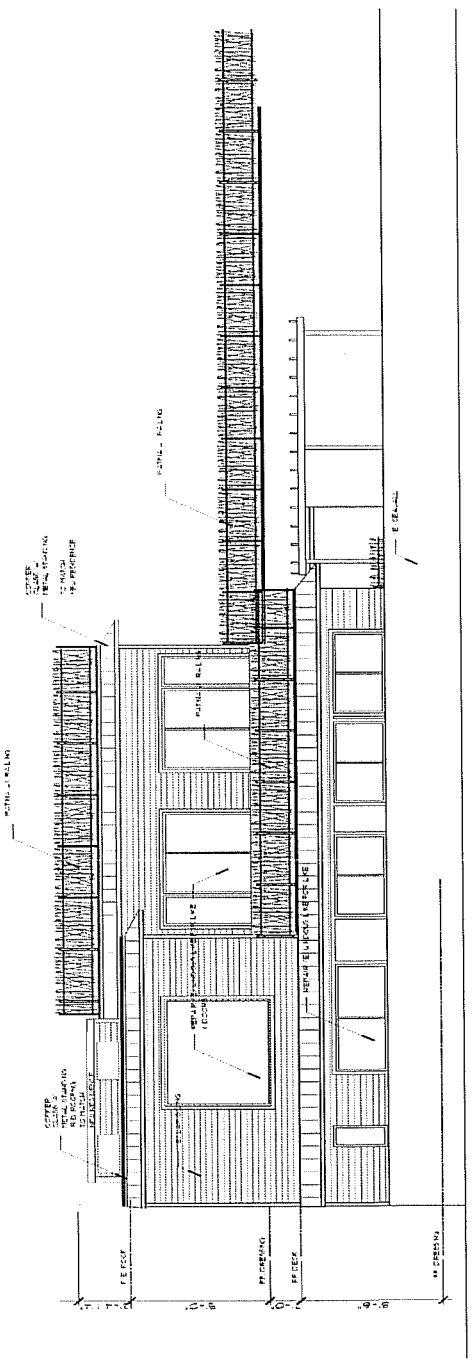

SOUTH ELEVATION
SCALE 1/4" = 1'-0"