DocuSign Envelope ID: 4A138E36-C912-4E30-89B9-99EEE345665E

COUNTY OF SANTA BARBARA
STATE OF CALIFORNIA
DEPARTMENT OF PUBLIC WORKS

PLANS FOR THE CONSTRUCTION OF

VIA REAL COASTAL TRAIL ENHANCEMENTS

IN THE FIRST SUPERVISORIAL DISTRICT
COUNTY PROJECT No. 862417

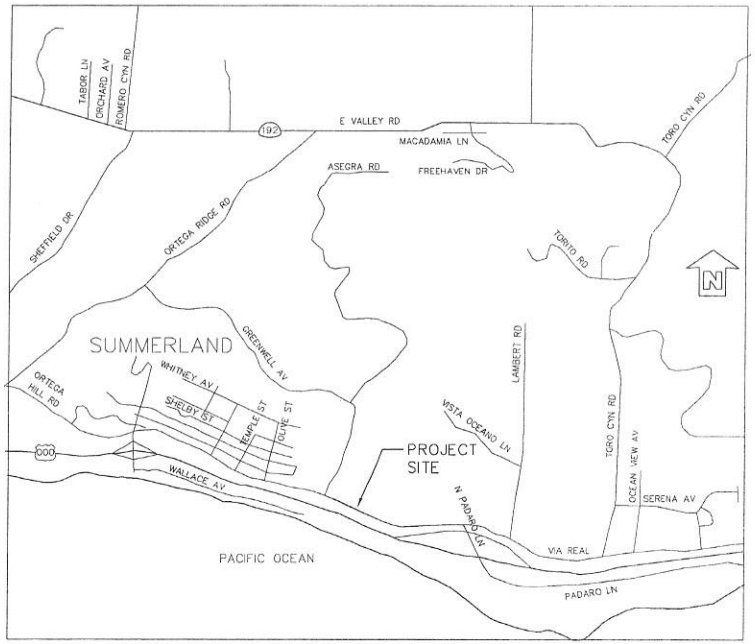

VICINITY MAP
NO SCALE

CALL BEFORE YOU DIG
U S A
1-800-227-2600

CAUTION !
UNDERGROUND UTILITIES
CONTRACTOR SHALL CALL U.S.A. AT
1-800-227-2600 PRIOR TO ANY
EXCAVATION WORK BEING DONE !!
ALLOW 2 WORKING DAYS MINIMUM NOTICE

THE CONTRACTOR MUST POSSESS THE CLASS (OR CLASSES) OF LICENSE AS SPECIFIED IN THE "NOTICE TO BIDDERS"

9/10/24
APPROVED - CHAIRMAN, BOARD OF SUPERVISORS — DATE

DocuSigned by:
Mostafa Estaji
6D2ADCC4564A469...
5/21/2024 | 4:20 PM PDT
APPROVED - DIRECTOR OF PUBLIC WORKS — DATE

DocuSigned by:
ESAU BLANCO
5/21/2024 | 4:26 PM PDT
APPROVAL RECOMMENDED - ENGINEERING SECTION MANAGER — DATE

INDEX TO SHEETS

ROADWAY PLAN

1.	TS	TITLE SHEET
2.	X-1	TYPICAL SECTIONS
3.	X-2	TYPICAL SECTIONS
4.	L-1	LAYOUT
5.	L-2	LAYOUT
6.	L-3	LAYOUT
7.	C-1	CONSTRUCTION DETAILS
8.	C-2	CONSTRUCTION DETAILS
9.	C-3	CONSTRUCTION DETAILS
10.	C-4	CONSTRUCTION DETAILS
11.	D-1	DRAINAGE PLAN
12.	DP-1	DRAINAGE PROFILE
13.	DP-2	DRAINAGE PROFILE
14.	DD-1	DRAINAGE DETAIL
15.	DQ-1	DRAINAGE QUANTITIES
16.	U-1	UTILITY
17.	U-2	UTILITY
18.	U-3	UTILITY
19.	PD-1	PAVEMENT DELINEATION AND SIGNS
20.	PD-2	PAVEMENT DELINEATION AND SIGNS
21.	PD-3	PAVEMENT DELINEATION AND SIGNS
22.	CS-1	CONSTRUCTION AREA SIGNS
23.	TH-1	TRAFFIC HANDLING PLAN
24.	TH-2	TRAFFIC HANDLING PLAN
25.	TH-3	TRAFFIC HANDLING PLAN
26.	TH-4	TRAFFIC HANDLING PLAN
27.	THQ-1	TRAFFIC HANDLING QUANTITIES
28.	SC-1	STAGE CONSTRUCTION
29.	SC-2	STAGE CONSTRUCTION
30.	SC-3	STAGE CONSTRUCTION

CONSTRUCTION STARTED:		PROJECT ENGINEER: DocuSigned by: Ron Bensel 5/21/2024 | 4:20 PM PDT DATE	REGISTERED PROFESSIONAL ENGINEER RON V. BENSEL No. C 68577 Exp. 9/30/25 CIVIL STATE OF CALIFORNIA	COUNTY OF SANTA BARBARA DEPARTMENT OF PUBLIC WORKS TRANSPORTATION DIVISION	DESIGN BY: R. BENSEL	CHECKED BY: E. BLANCO	SCALE: NTS	PROJECT NO.: 862417	VIA REAL COASTAL TRAIL ENHANCEMENTS	SHEET NO.: 1 OF 30
CONSTRUCTION COMPLETED:					DRAWN BY: L. VANDBORG	CONSTRUCTABILITY REVIEW BY: B. CLAVIN				FILE NO.
RECORD DRAWING APPROVED BY:										
SURVEY CHECKED BY:				FOR REDUCED PLANS ORIGINAL SCALE IN INCHES 0 1 2 3			DISREGARD PRINTS BEARING EARLIER REVISION DATES	REVISION DATES (PRELIMINARY STAGE ONLY)		

862417 - Design 2023.05.22-R8.dwg, Tue, 21 May 2024 - 11:55am, JSMendez

VIA REAL COASTAL TRAIL ENHANCEMENTS

COUNTY OF SANTA BARBARA
DEPARTMENT OF PUBLIC WORKS
TRANSPORTATION DIVISION