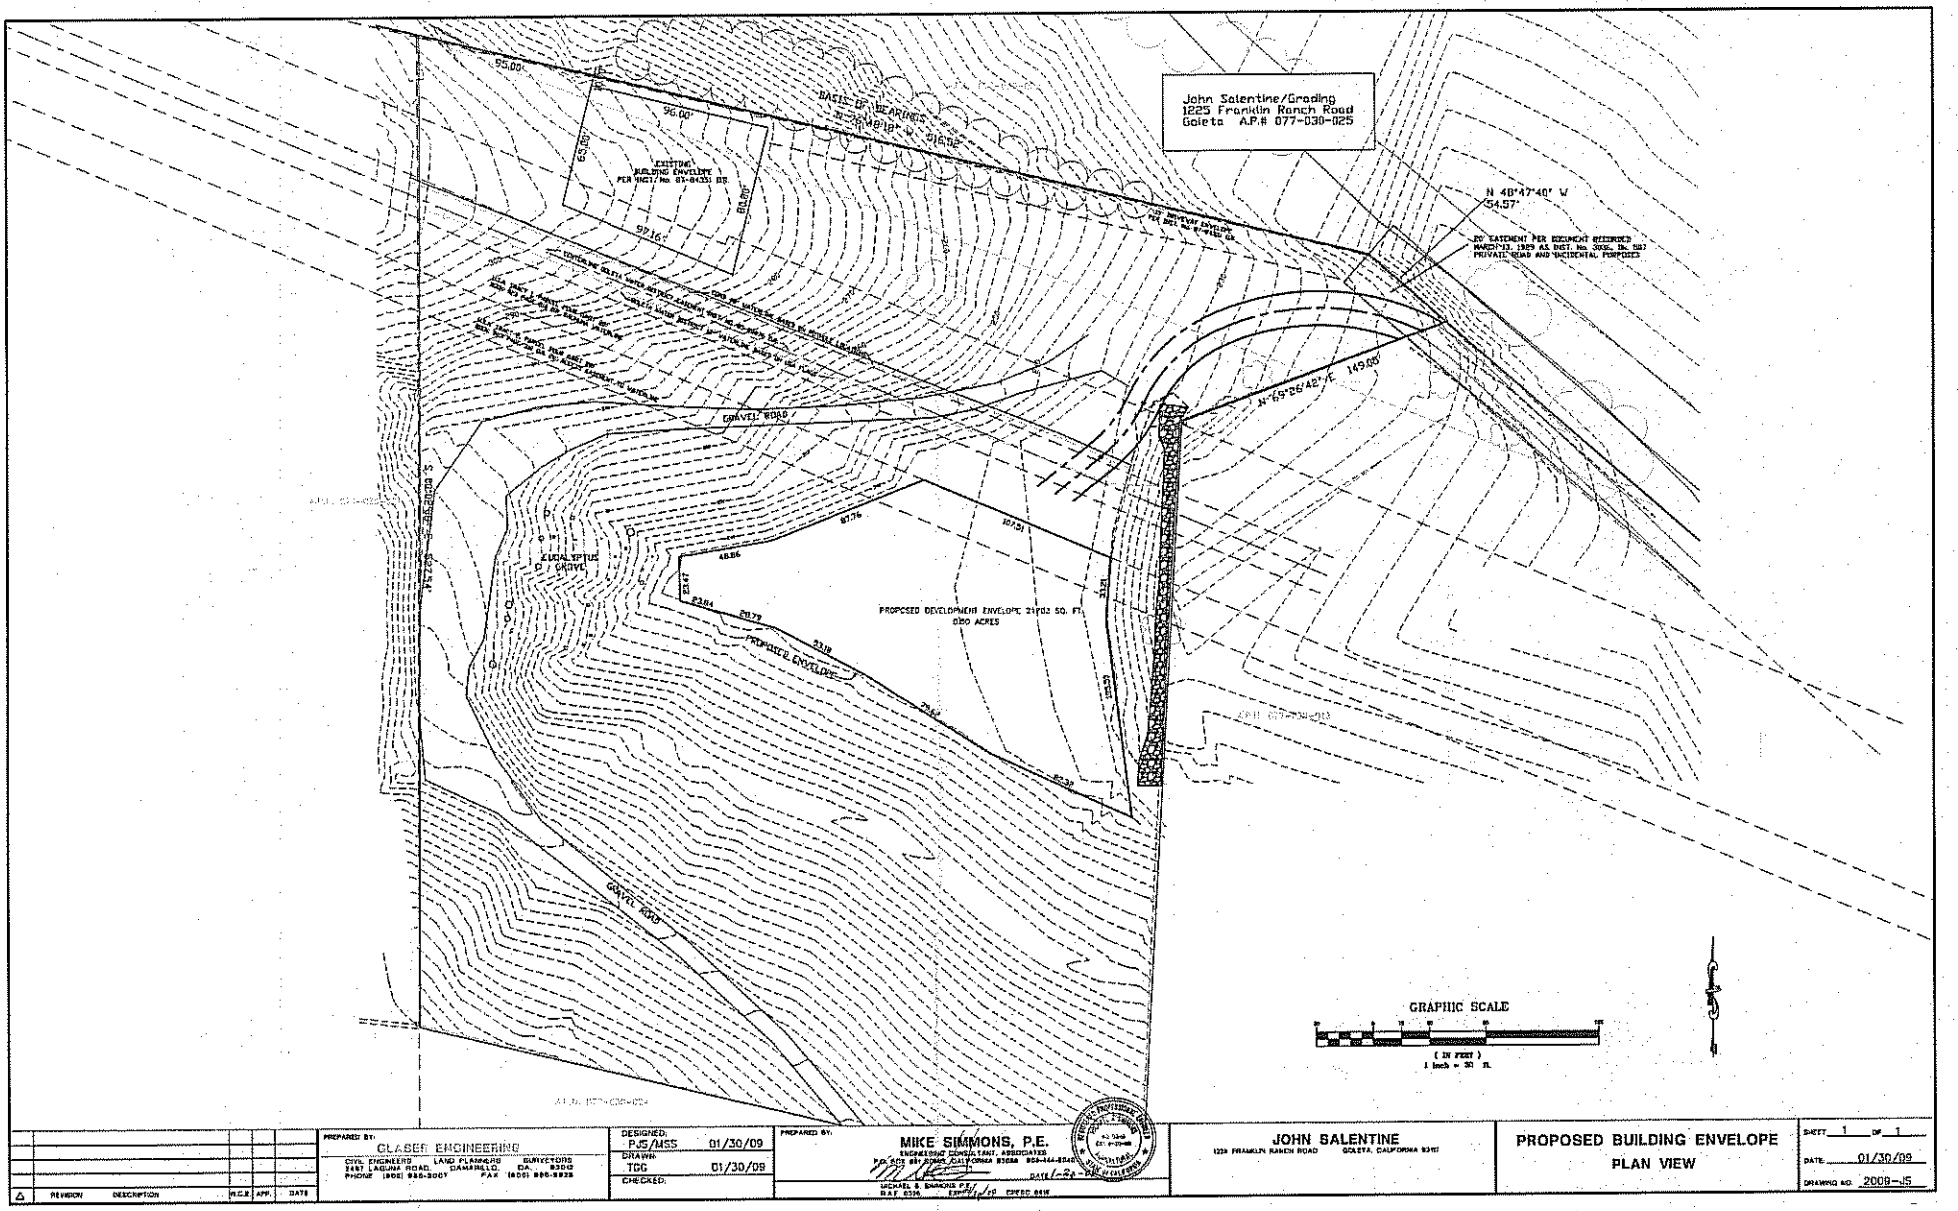

△	REVISION	DESCRIPTION	R.C.E.	APP.	DATE

PREPARED BY:
GLASER ENGINEERING
CIVIL ENGINEERS LAND PLANNERS SURVEYORS
2487 LAGUNA ROAD, CAMARILLO, CA. 93010
PHONE (805) 986-3007 FAX (805) 986-9925

DESIGNED: PJS/MSS 01/30/09
DRAWN: TGG 01/30/09
CHECKED:

PREPARED BY:
MIKE SIMMONS, P.E.
ENGINEERING CONSULTANT, ASSOCIATES
P.O. BOX 881 SOMIS, CALIFORNIA 93066 805-444-8040
MICHAEL S. SIMMONS P.E.
R.A.E. 6336 EXP. 6/30/10 CPESC 8416
DATE 1-30-09

JOHN SALENTINE
1225 FRANKLIN RANCH ROAD GOLETA, CALIFORNIA 93117

PROPOSED BUILDING ENVELOPE
PLAN VIEW

SHEET 1 OF 1
DATE 01/30/09
DRAWING NO. 2009-JS