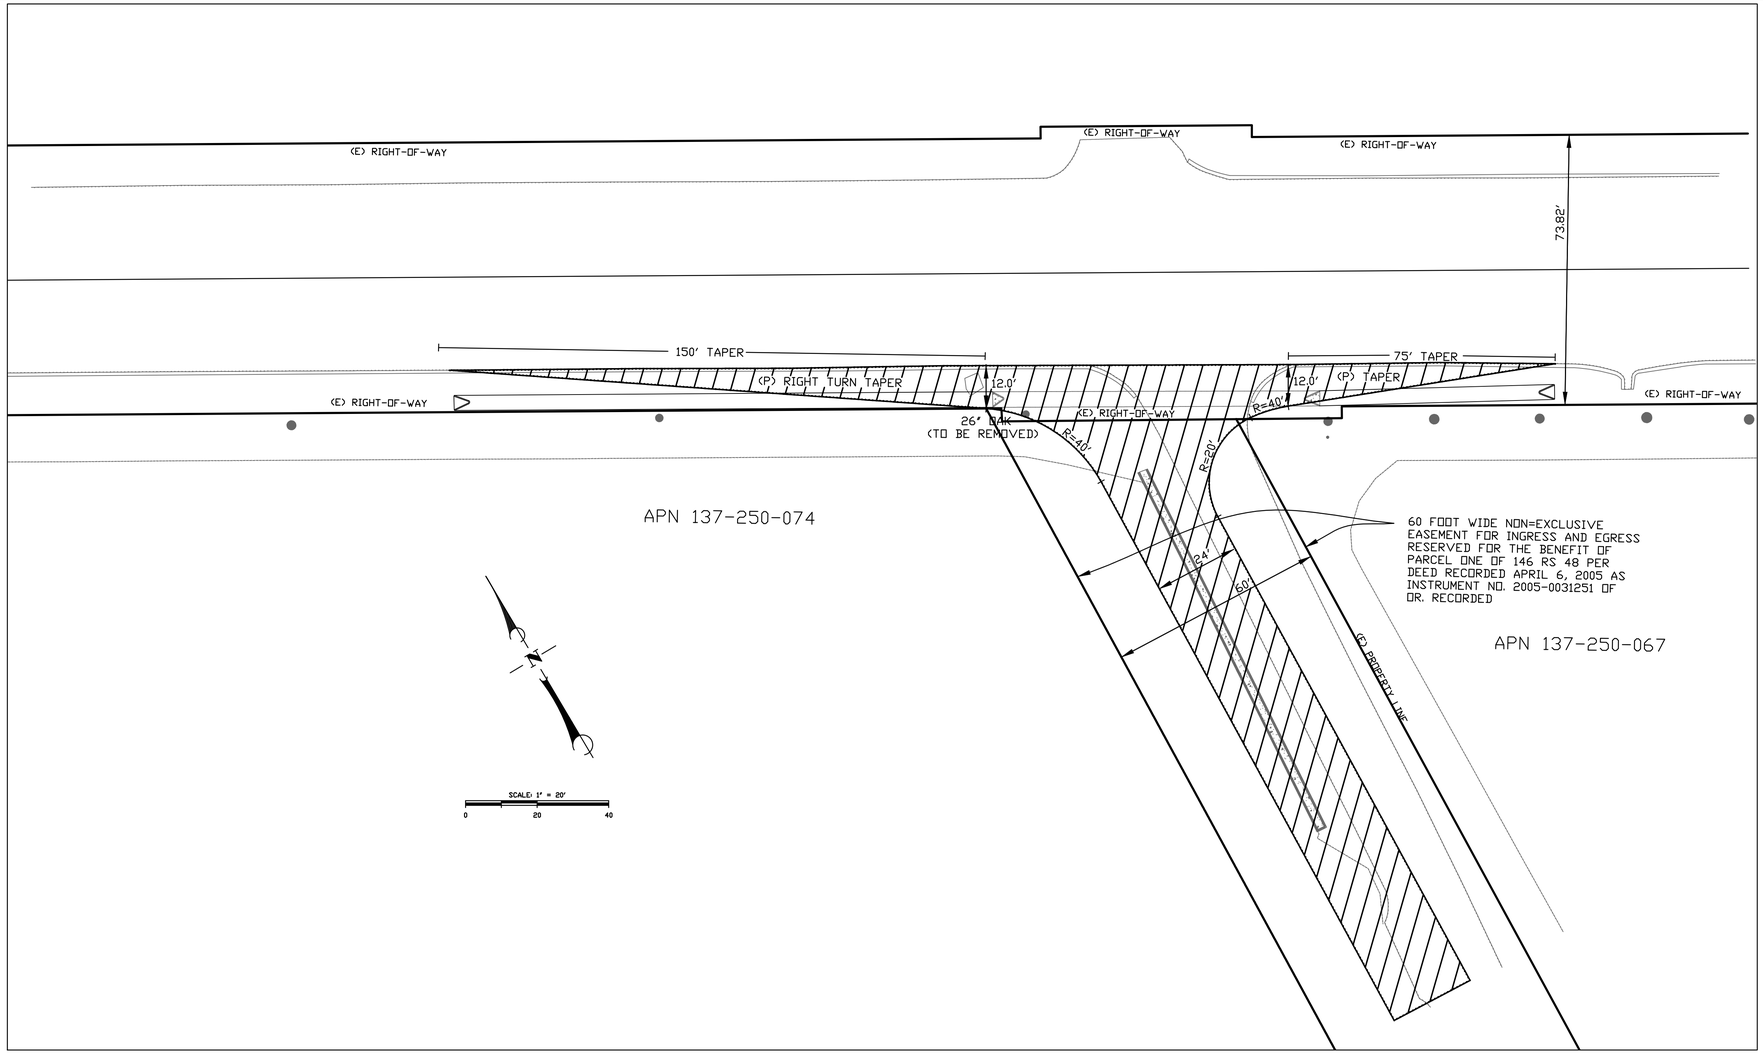

Attachment 4

PROJECT NO.
14-004.01
DRAWING NAME:
RIGHT TURN PLAN
DATE:
JUNE 2016

RIGHT TURN DECELERATION & EXCELERATION TAPERS
STATE HIGHWAY # 246, POSTMILE 27.0
SIERRA GRANDE PRIVATE DRIVEWAY INTERSECTION
COUNTY OF SANTA BARBARA, CALIFORNIA

CLIENT:

ATTN:

3 WEST CARRILLO STREET
SUITE 205
SANTA BARBARA, CA 93101
(805) 962-4611 (PHONE)
(805) 962-4161 (FAX)

L&P CONSULTANTS