DocuSign Envelope ID: 598B5768-0476-411E-B143-12D19D311BAA

COUNTY OF SANTA BARBARA
DEPARTMENT OF PUBLIC WORKS
RESOURCE RECOVERY AND WASTE MANAGEMENT DIVISION
TAJIGUAS SANITARY LANDFILL
GROUNDWATER PROTECTION SYSTEM PHASE IIIF
CONSTRUCTION DRAWINGS
PROJECT NUMBER 828396

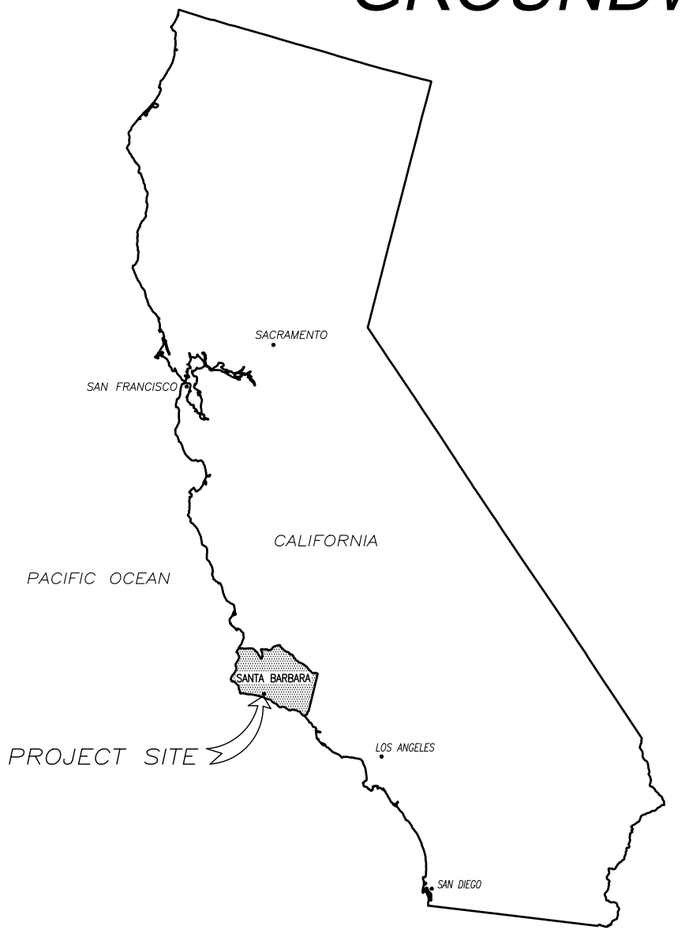

VICINITY MAP
NTS

LOCATION MAP
NTS

DRAWING INDEX

SHEET	TITLE
1	COVER PAGE
2	SITE MAP
3	EXISTING CONDITION AND DEMOLITION PLAN
4	SUBGRADE PLAN
5	LINER AND LCRS PLAN
6	LANDFILL GAS PLAN
7	DETAIL SHEET D1
8	DETAIL SHEET D2
9	DETAIL SHEET D3
10	DETAIL SHEET D4

APPROVED – CHAIR, BOARD OF SUPERVISORS — DATE

DocuSigned by:
Scott McGolpin
2C7CB1830C5741F...
APPROVED – DIRECTOR OF PUBLIC WORKS — 1/18/2023 | 2:39 PM PST — DATE

DIGALERT
DIAL BEFORE YOU DIG — TWO WORKING DAYS BEFORE YOU DIG
TOLL FREE 811
A PUBLIC SERVICE BY UNDERGROUND SERVICE ALERT

NO.	REVISION DESCRIPTION	DATE
	ISSUED FOR BID	01/13/22

DocuSigned by:
Leslie Wells
5BF527BE0CE247F...
APPROVAL RECOMMENDED – DEPUTY DIRECTOR — 1/13/2023 | 3:19 PM PST — DATE

DocuSigned by:
Travis Spier
APPROVAL RECOMMENDED – ENGINEERING/OPERATIONS MANAGER — 1/13/2023 | 3:13 PM PST — DATE

DocuSigned by:
192EDADE0A624F2...
APPROVAL RECOMMENDED – COUNTY PROJECT MANAGER — 1/13/2023 | 2:36 PM PST — DATE

PREPARED BY:
SWT Civil & Environmental Engineering
800 S SOUTH ROCHESTER AVENUE
ONTARIO, CALIFORNIA 91761

REGISTERED PROFESSIONAL ENGINEER — JEREMY A. BOTTCA — C 81230 — CIVIL — STATE OF CALIFORNIA

PREPARED UNDER THE SUPERVISION OF — 01/13/23 — DATE

RESOURCE RECOVERY AND WASTE MANAGEMENT DIVISION
TAJIGUAS SANITARY LANDFILL
PHASE IIIF GROUNDWATER PROTECTION SYSTEM
COVER PAGE

DESIGNED BY : A.J.T.	SCALE : AS SHOWN	PROJECT NO: 828396	
DRAWN BY : A.J.T.	DATE : 01-2023		
CHECKED BY : J.A.B.	DATE : 01-2023	SHEET 1 OF 10	
APPROVED BY : J.A.B.	DATE : 01-2023		

Z:\PROJECTS\SANTA BARBARA\TAJIGUAS\PHASE IIIF LINER\ACAD\SHEET SET\01 TAJ PH3F COVER PAGE