LEGEND

N NEW ORCHARD TREES

E EXISTING ORCHARD TREES

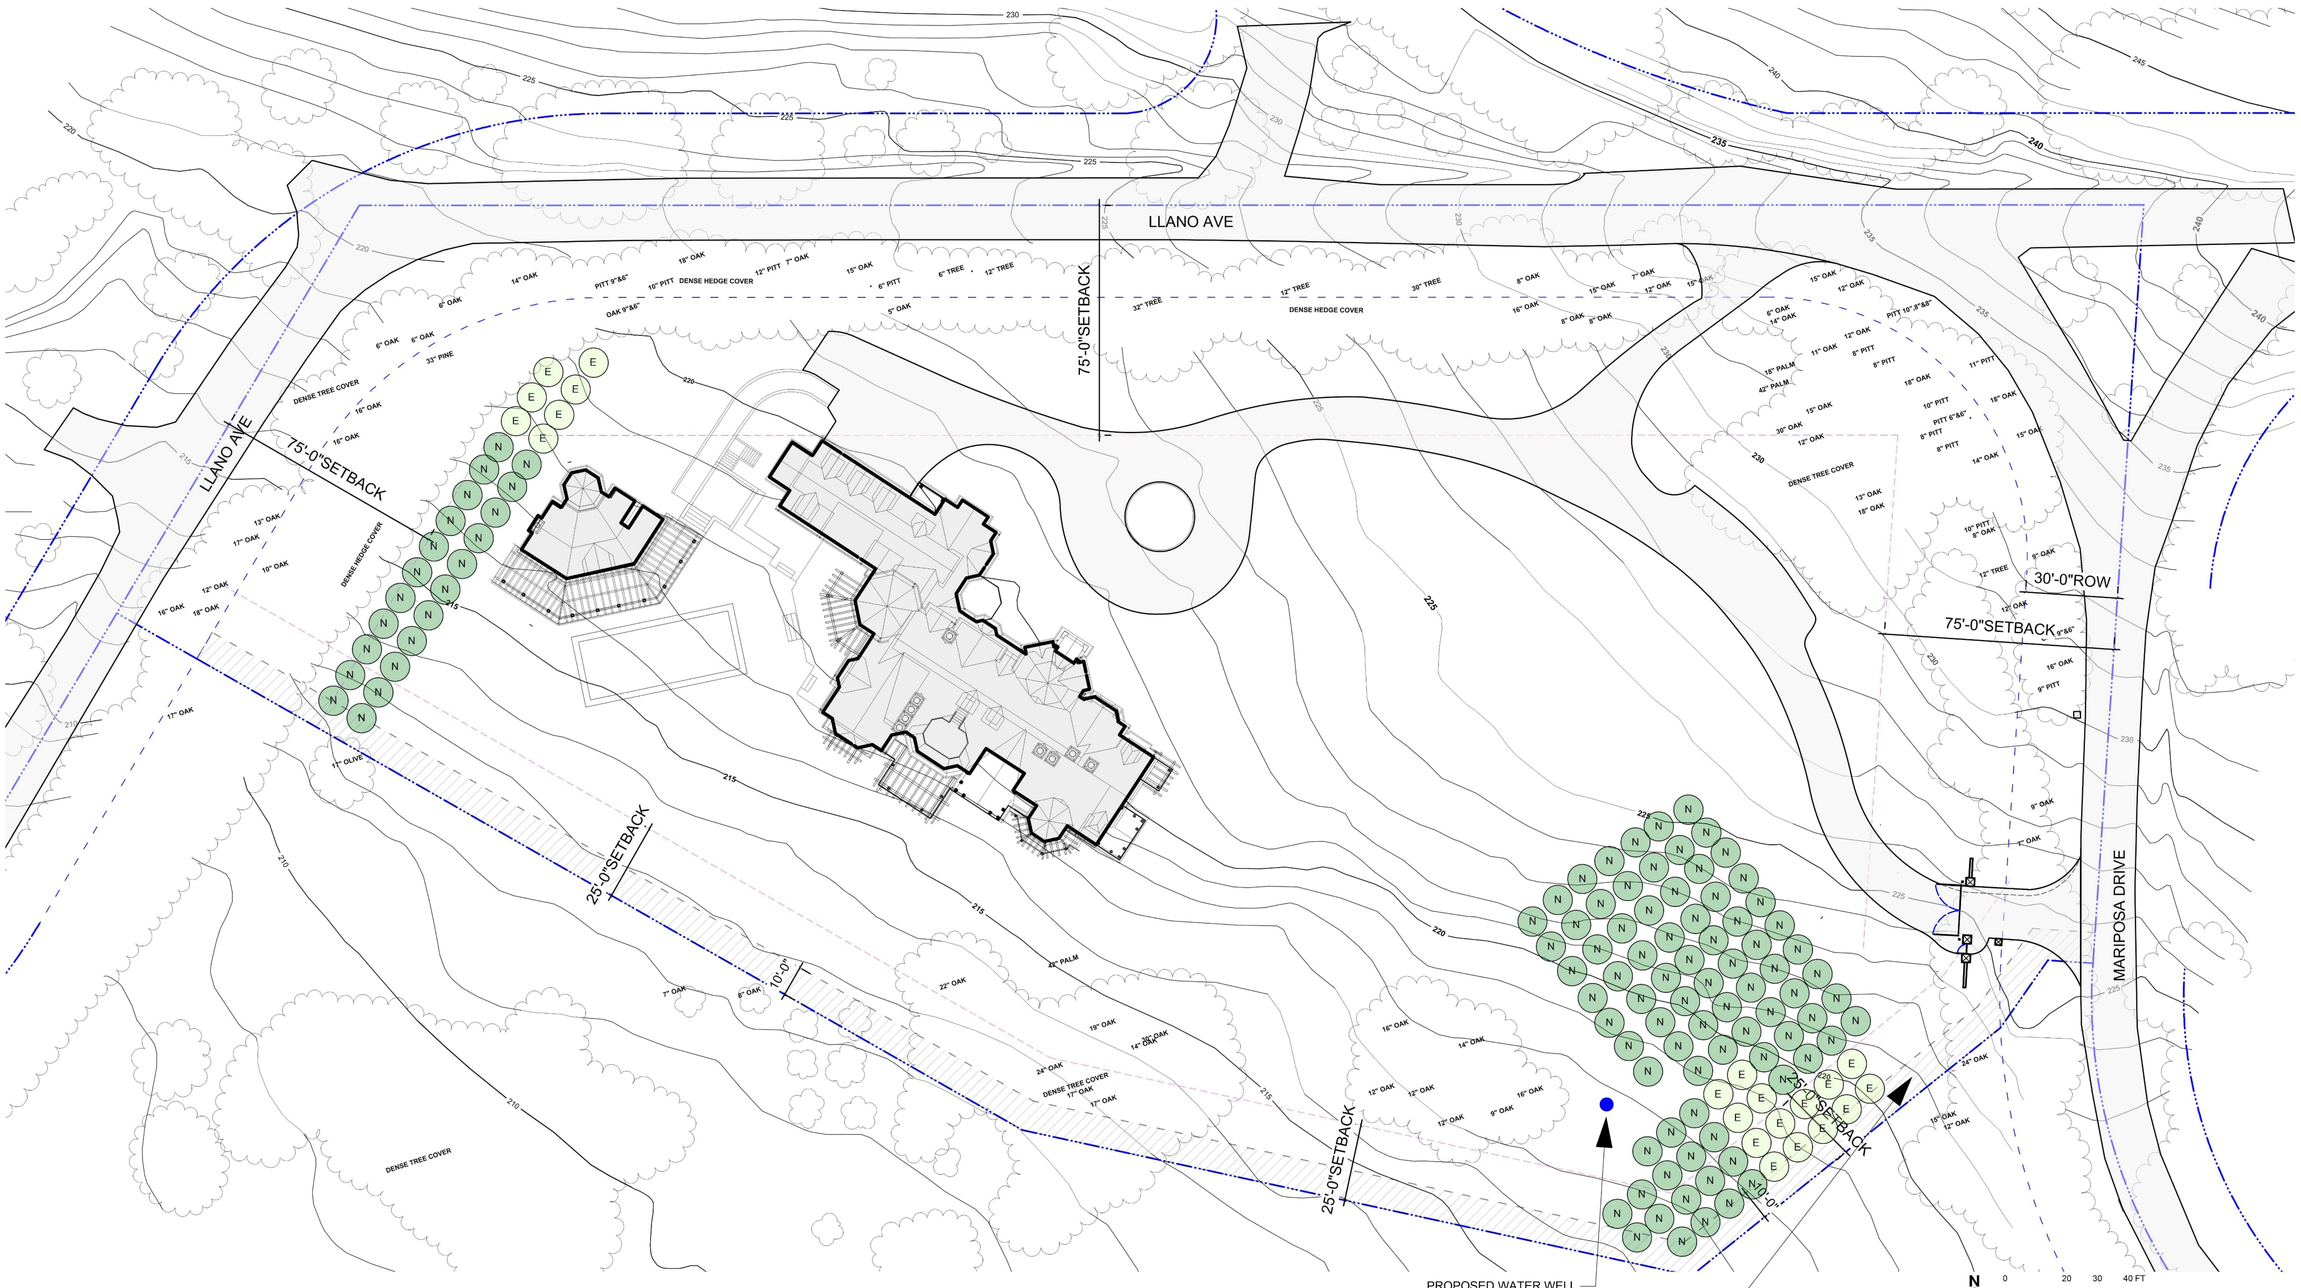

1 PLANTING PLAN
Scale: 1" = 20 ft

N 0 20 30 40 FT

RPR landscape architecture
www.rprla.com

805-455-7816
RPR@RPRLA.COM

LICENSED LANDSCAPE ARCHITECT
ROBERT RICHARDS
#5980
Robert Richards
Signature
DATE: 7-9-25
Date
4-30-27
Renewal Date
STATE OF CALIFORNIA

PLANTING PLAN

4295 MARIPOSA
SANTA BARBARA, CA

REVISIONS:

DESIGN IDEAS AND PLANS REPRESENTED BY THESE DOCUMENTS ARE THE PROPERTY OF ROBERT RICHARDS LANDSCAPE ARCHITECT. USE OR COPY IS PERMITTED BY CONTRACT ONLY. THE USE OR REVISIONS OF THESE IDEAS OR PLANS IS PROHIBITED WITHOUT THE WRITTEN PERMISSION OF ROBERT RICHARDS LANDSCAPE ARCHITECT.

DATE: 7-9-25

SHEET:

L1.0