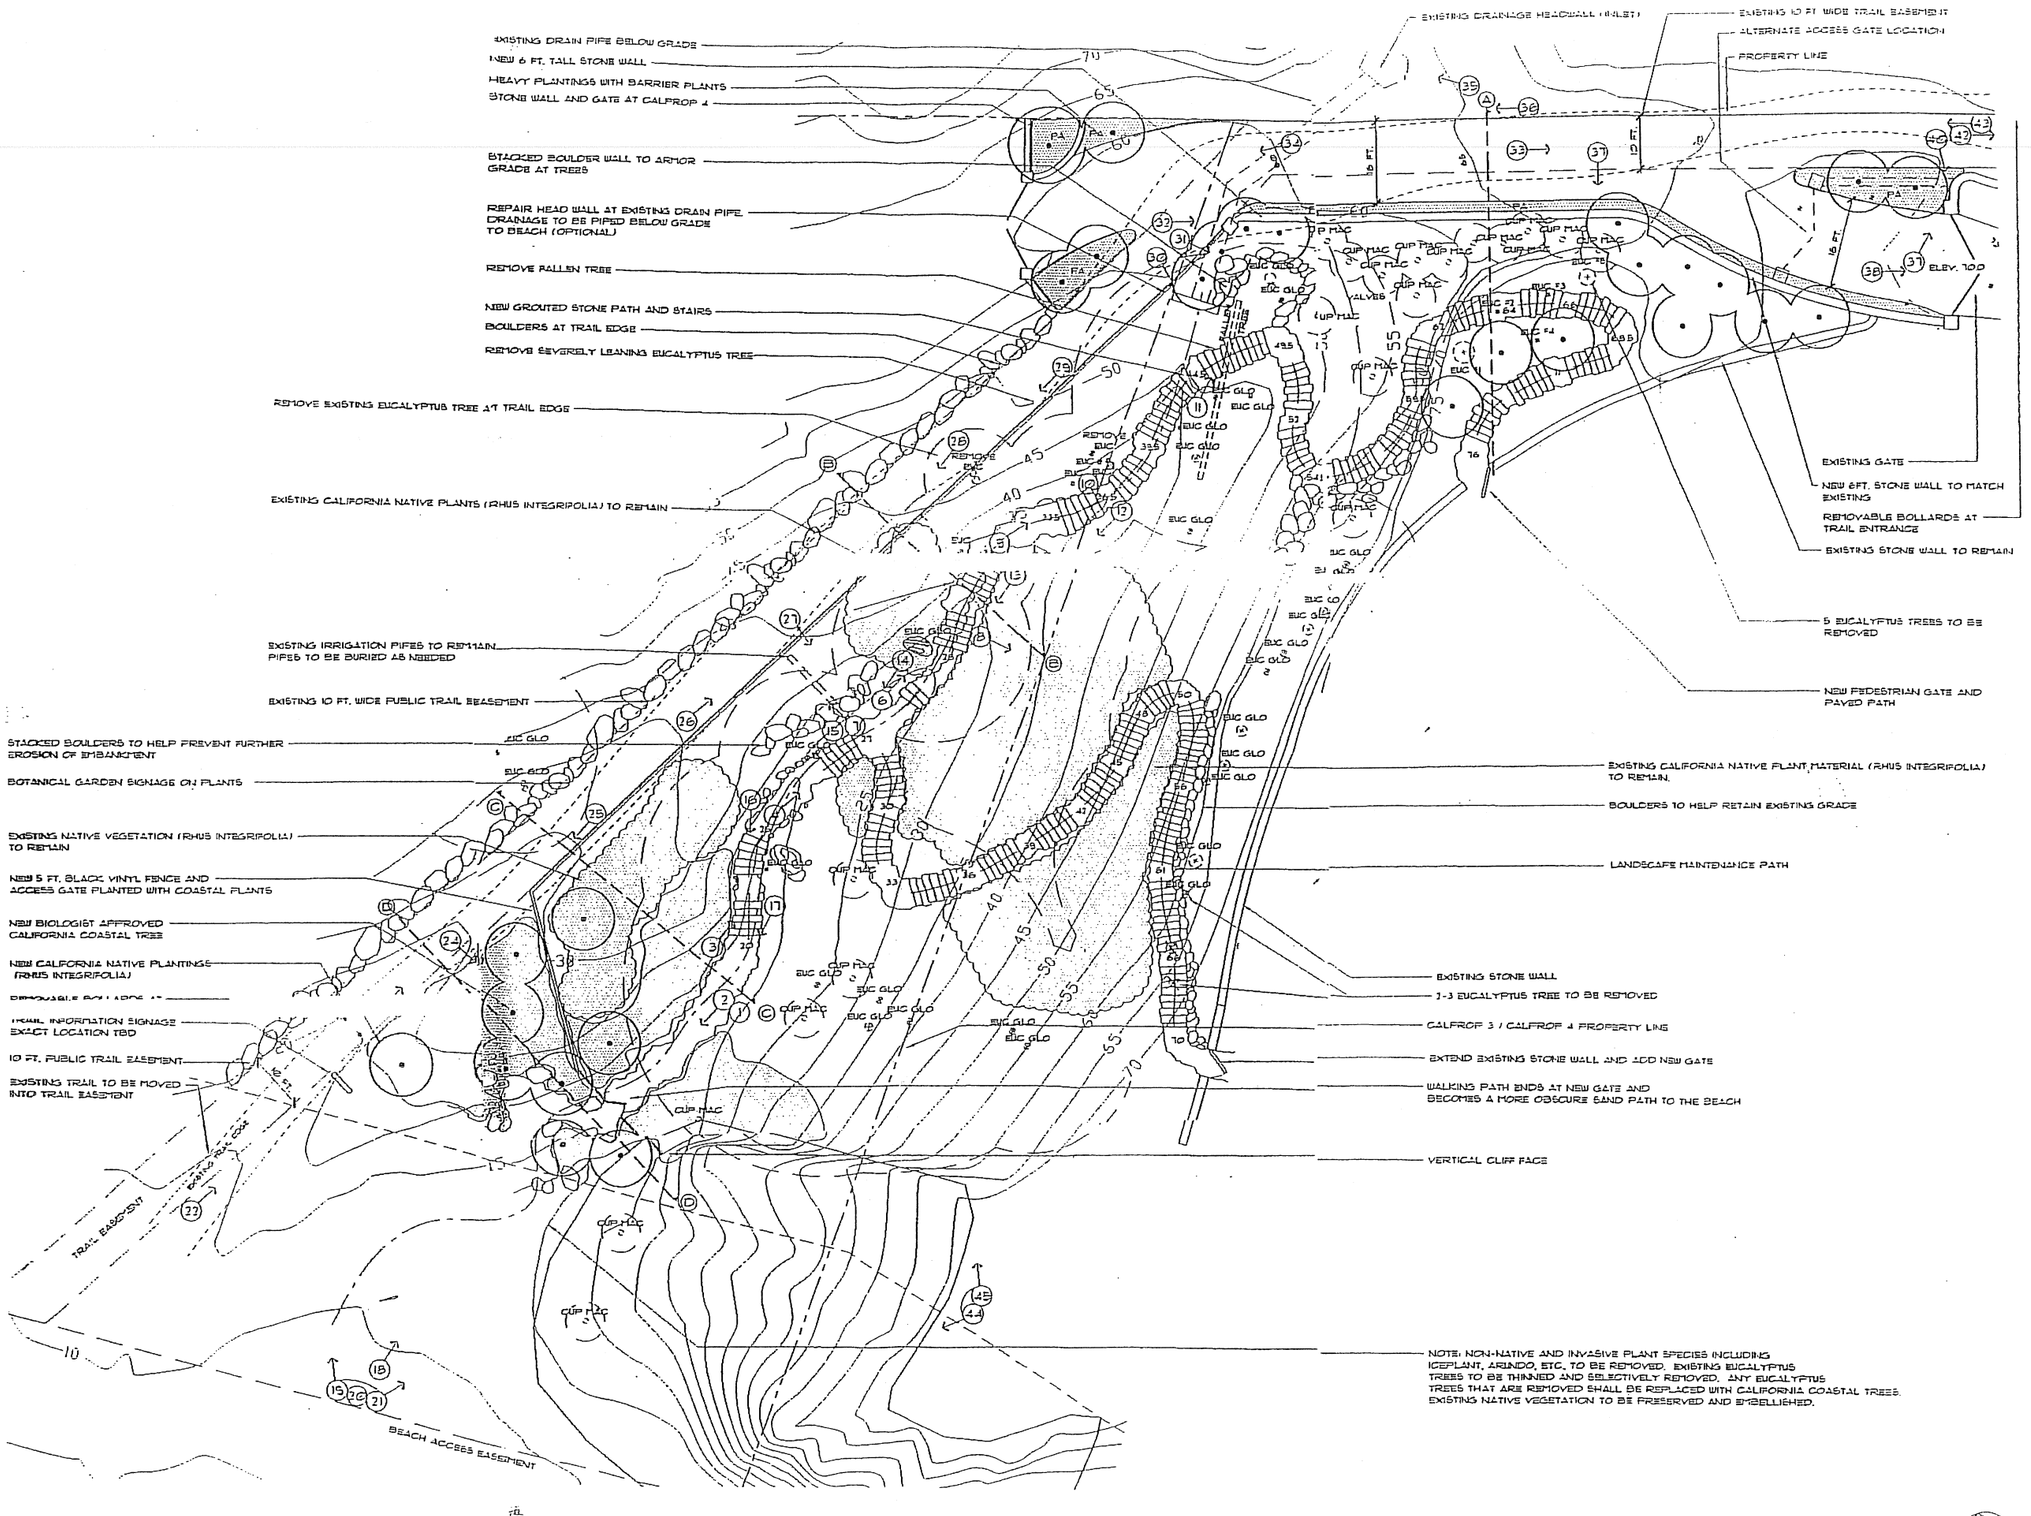

REVISIONS	
11/15/23	CLIENT MEET
11/16/23	B.D.CO. REV
11/16/23	REVISED SE
1/8/2020	TRAIL AREA MEETING
1/17/2020	FOR BOARD HEARING
1/17/2020	PLANNER SUBMITTAL

Registered in:
California #1328
Connecticut #210
Florida #879
Hawaii #856
Iowa #13
New Jersey #300001
New Mexico #84
Nevada #1000
New York 001055
Pennsylvania #601
Texas #276

ROBERT E. TRUSKOWSKI, INC.
Landscape Architects and Planners
Member of the American Society of Landscape Architects
1110 N. Coast Highway
Laguna Beach, CA 92651
(949) 494-6550
Palm Beach
(561) 833-8310
Rancho Palos Verdes
(310) 547-1127
Santa Barbara
(805) 687-4705

CALPROP 3 & 4
CONCEPTUAL
BARRANCA
RESTORATION
PLAN

CALPROP 3
2781 PADARO LANE
CARPINTERIA, CA 93013

DATE	NOV. 3 2023
DRAWN BY/CHECKED BY	TD/EP/RET
SCALE	1"=20'
PROJECT NO	08-310-01
DRAWING NO	RET-5676.4
SHEET	CLP-1